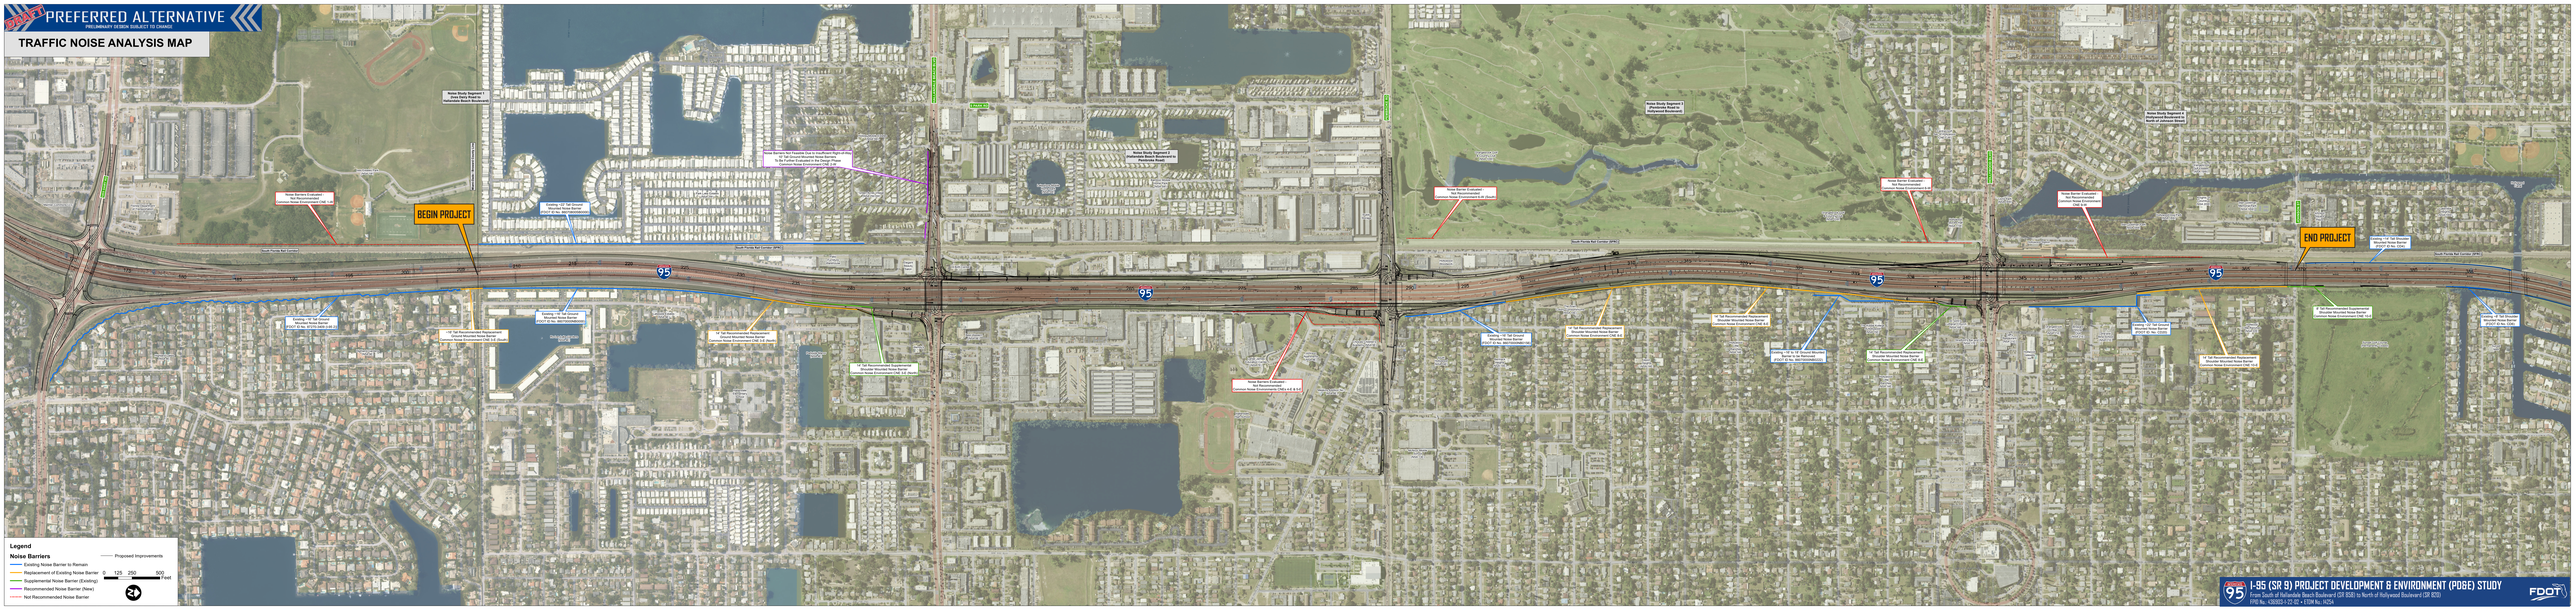
DRAFT
PREFERRED ALTERNATIVE
PRELIMINARY & NOT SUBJECT TO CHANGE
TRAFFIC NOISE ANALYSIS MAP
BEGIN PROJECT
END PROJECT
Noise Study Segment 1 (Hollywood Boulevard to Hallandale Beach Boulevard)
Noise Study Segment 2 (Hallandale Beach Boulevard to Broward County Line)
Noise Study Segment 3 (Broward County Line to North of Johnson Street)
Noise Barrier Evaluated - Not Recommended (Terminates Past Limit)
Noise Barrier Evaluated - Not Recommended (Cost Exceeds Reasonableness Criteria)
Existing 12'-16' Tall Ground Mounted Noise Barrier (Existing Noise Barrier to Remain)
Existing 12'-16' Tall Ground Mounted Noise Barrier (Proposed Noise Barrier to be Removed)
Existing 12'-16' Tall Ground Mounted Noise Barrier (Proposed Noise Barrier to be Replaced)
8' Tall Recommended Supplemental Noise Barrier (Existing)
8' Tall Recommended Replacement Noise Barrier (New)
Noise Barrier Evaluated - Not Recommended (Does not meet B/C Criteria)
Noise Barrier Evaluated - Not Recommended (Terminates Past Limit)
Noise Barrier Evaluated - Not Recommended (Cost Exceeds Reasonableness Criteria)
Existing 12'-16' Tall Ground Mounted Noise Barrier (Proposed Noise Barrier to be Removed)
Existing 12'-16' Tall Ground Mounted Noise Barrier (Proposed Noise Barrier to be Replaced)
8' Tall Recommended Replacement Noise Barrier (New)
8' Tall Recommended Supplemental Noise Barrier (Existing)
Existing 12'-16' Tall Ground Mounted Noise Barrier (Existing Noise Barrier to Remain)
Existing 12'-16' Tall Ground Mounted Noise Barrier (Proposed Noise Barrier to be Removed)
8' Tall Recommended Replacement Noise Barrier (New)
Legend
Noise Barriers
Existing Noise Barrier to Remain
Replacement of Existing Noise Barrier
Supplemental Noise Barrier (Existing)
Recommended Noise Barrier (New)
Not Recommended Noise Barrier
Proposed Improvements
0 125 250 500 Feet
I-95 (SR 9) PROJECT DEVELOPMENT & ENVIRONMENT (PD&E) STUDY
From South of Hallandale Beach Boulevard (SR 858) to North of Hollywood Boulevard (SR 820)
FPID No. 436003-1-22-02 • CSM No. 14314
FDOT