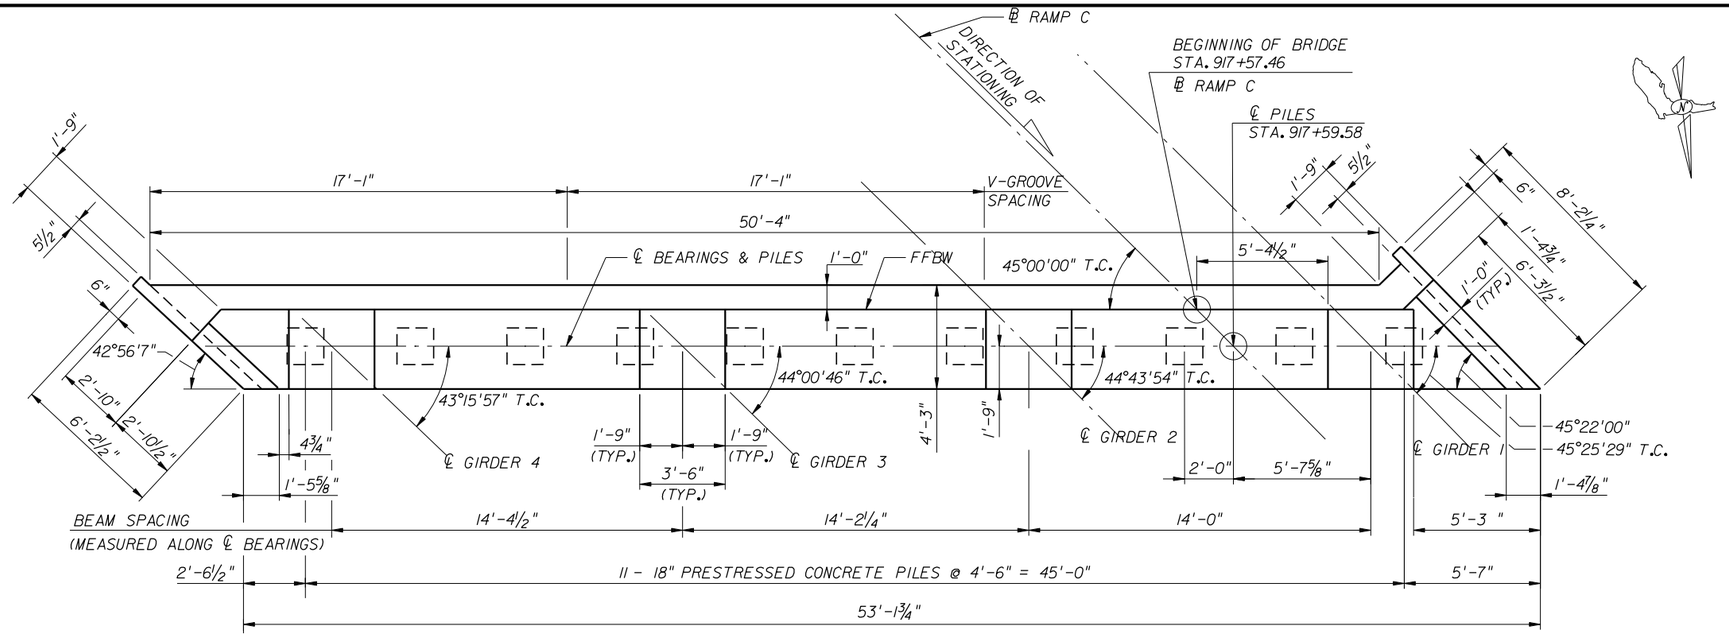

PLAN

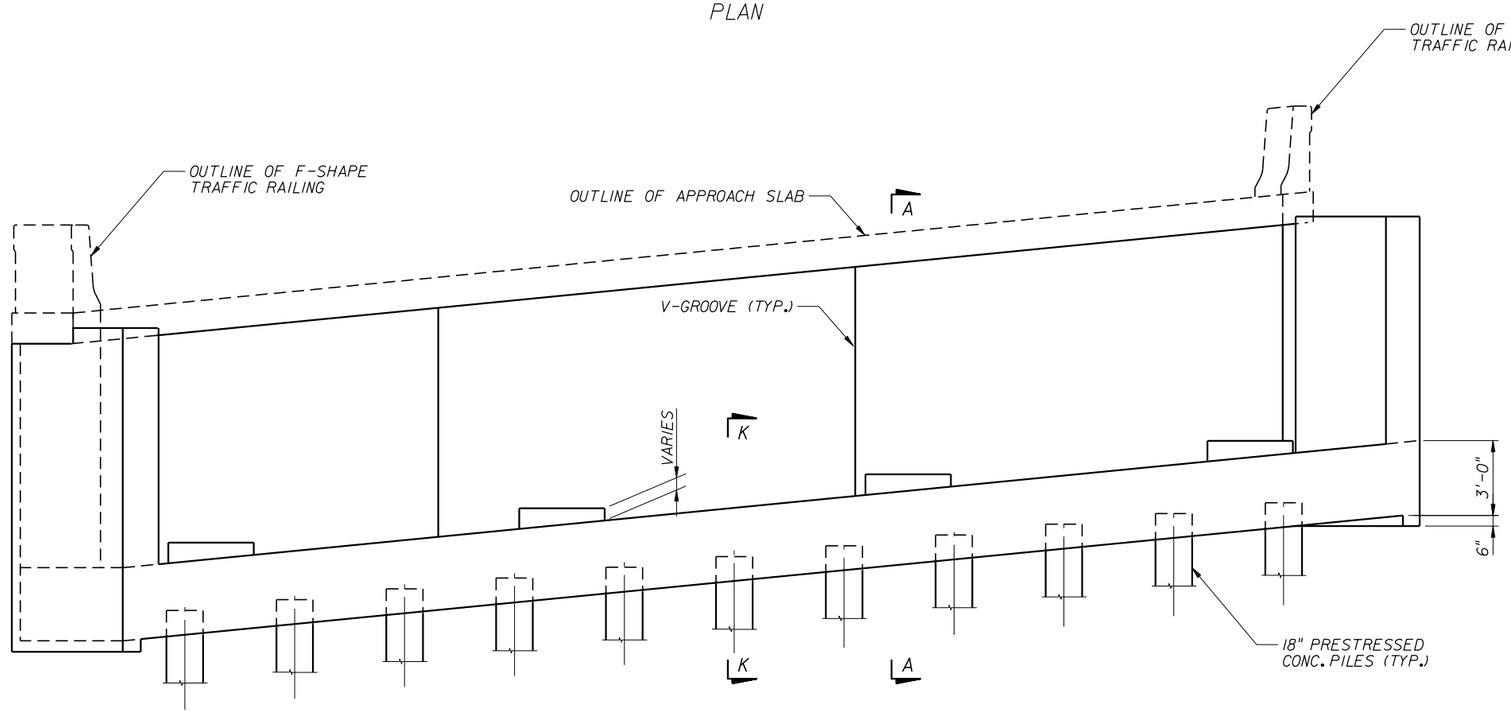

ELEVATION

NOTES:

1. FOR SECTIONS A-A, K-K AND PEDESTAL DETAILS SEE SHEET B-XX.

BRIDGE NO. XXXXXX

REVISIONS					
DATE	BY	DESCRIPTION	DATE	BY	DESCRIPTION

STRUCTURES DESIGN OFFICE
CENTRAL OFFICE
605 Suwannee Street, MS 33
Tallahassee, Florida 32399-0450

DRAWN BY: XXX MM-YY	
CHECKED BY: XXX MM-YY	
DESIGNED BY: XXX MM-YY	
CHECKED BY: XXX MM-YY	

STATE OF FLORIDA
DEPARTMENT OF TRANSPORTATION

ROAD NO.	COUNTY	FINANCIAL PROJECT ID

SHEET TITLE: END BENT (SHEET 1 OF 2)

REF. DWG. NO.:

PROJECT NAME: END BENT EXAMPLE 2 LARGE SUPERELEVATION

SHEET NO.:

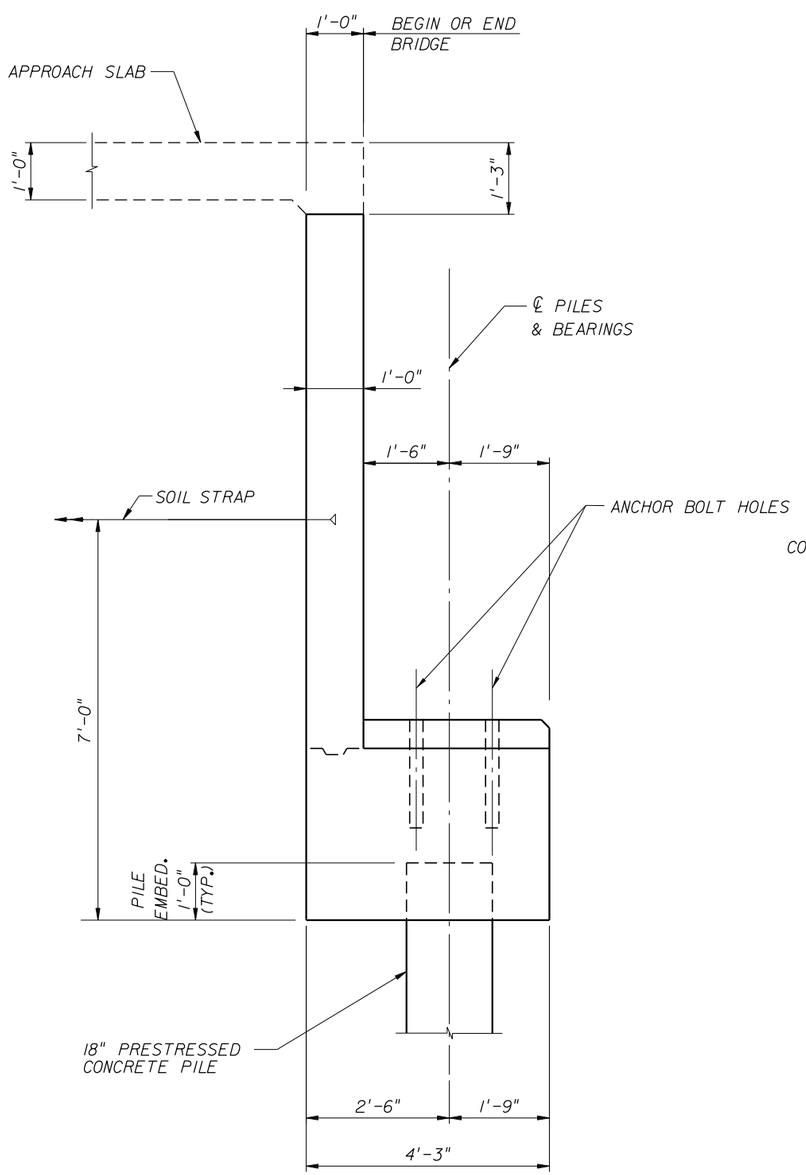

SECTION A-A

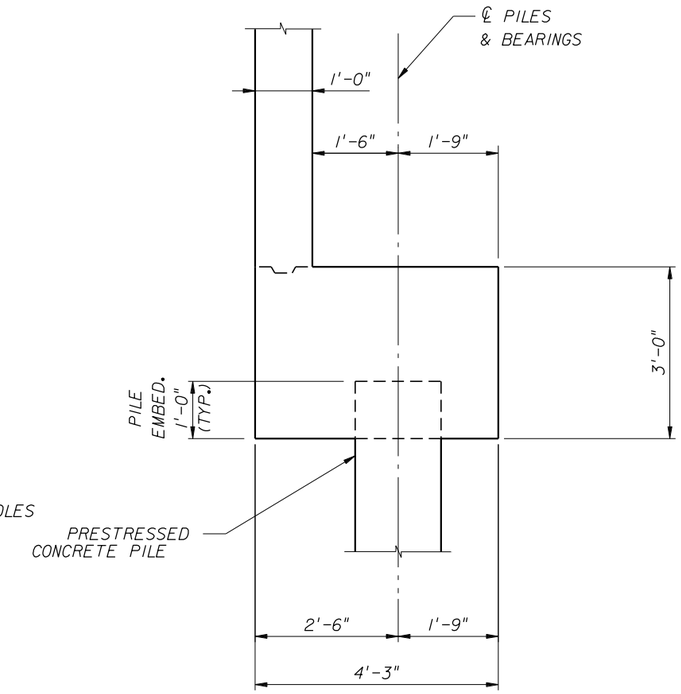

SECTION K-K

NOTES:

1. FOR END BENT PLAN AND ELEVATION VIEWS, SEE SHEET 1 OF 2.

BRIDGE NO. XXXXXX

REVISIONS					
DATE	BY	DESCRIPTION	DATE	BY	DESCRIPTION

STRUCTURES DESIGN OFFICE
CENTRAL OFFICE
605 Suwannee Street, MS 33
Tallahassee, Florida 32399-0450

DRAWN BY: XXX MM-YY	
CHECKED BY: XXX MM-YY	
DESIGNED BY: XXX MM-YY	
CHECKED BY: XXX MM-YY	

STATE OF FLORIDA
DEPARTMENT OF TRANSPORTATION

ROAD NO.	COUNTY	FINANCIAL PROJECT ID

SHEET TITLE: END BENT (SHEET 2 OF 2)

REF. DWG. NO.:

PROJECT NAME: END BENT EXAMPLE 2
LARGE SUPERELEVATION

SHEET NO.: