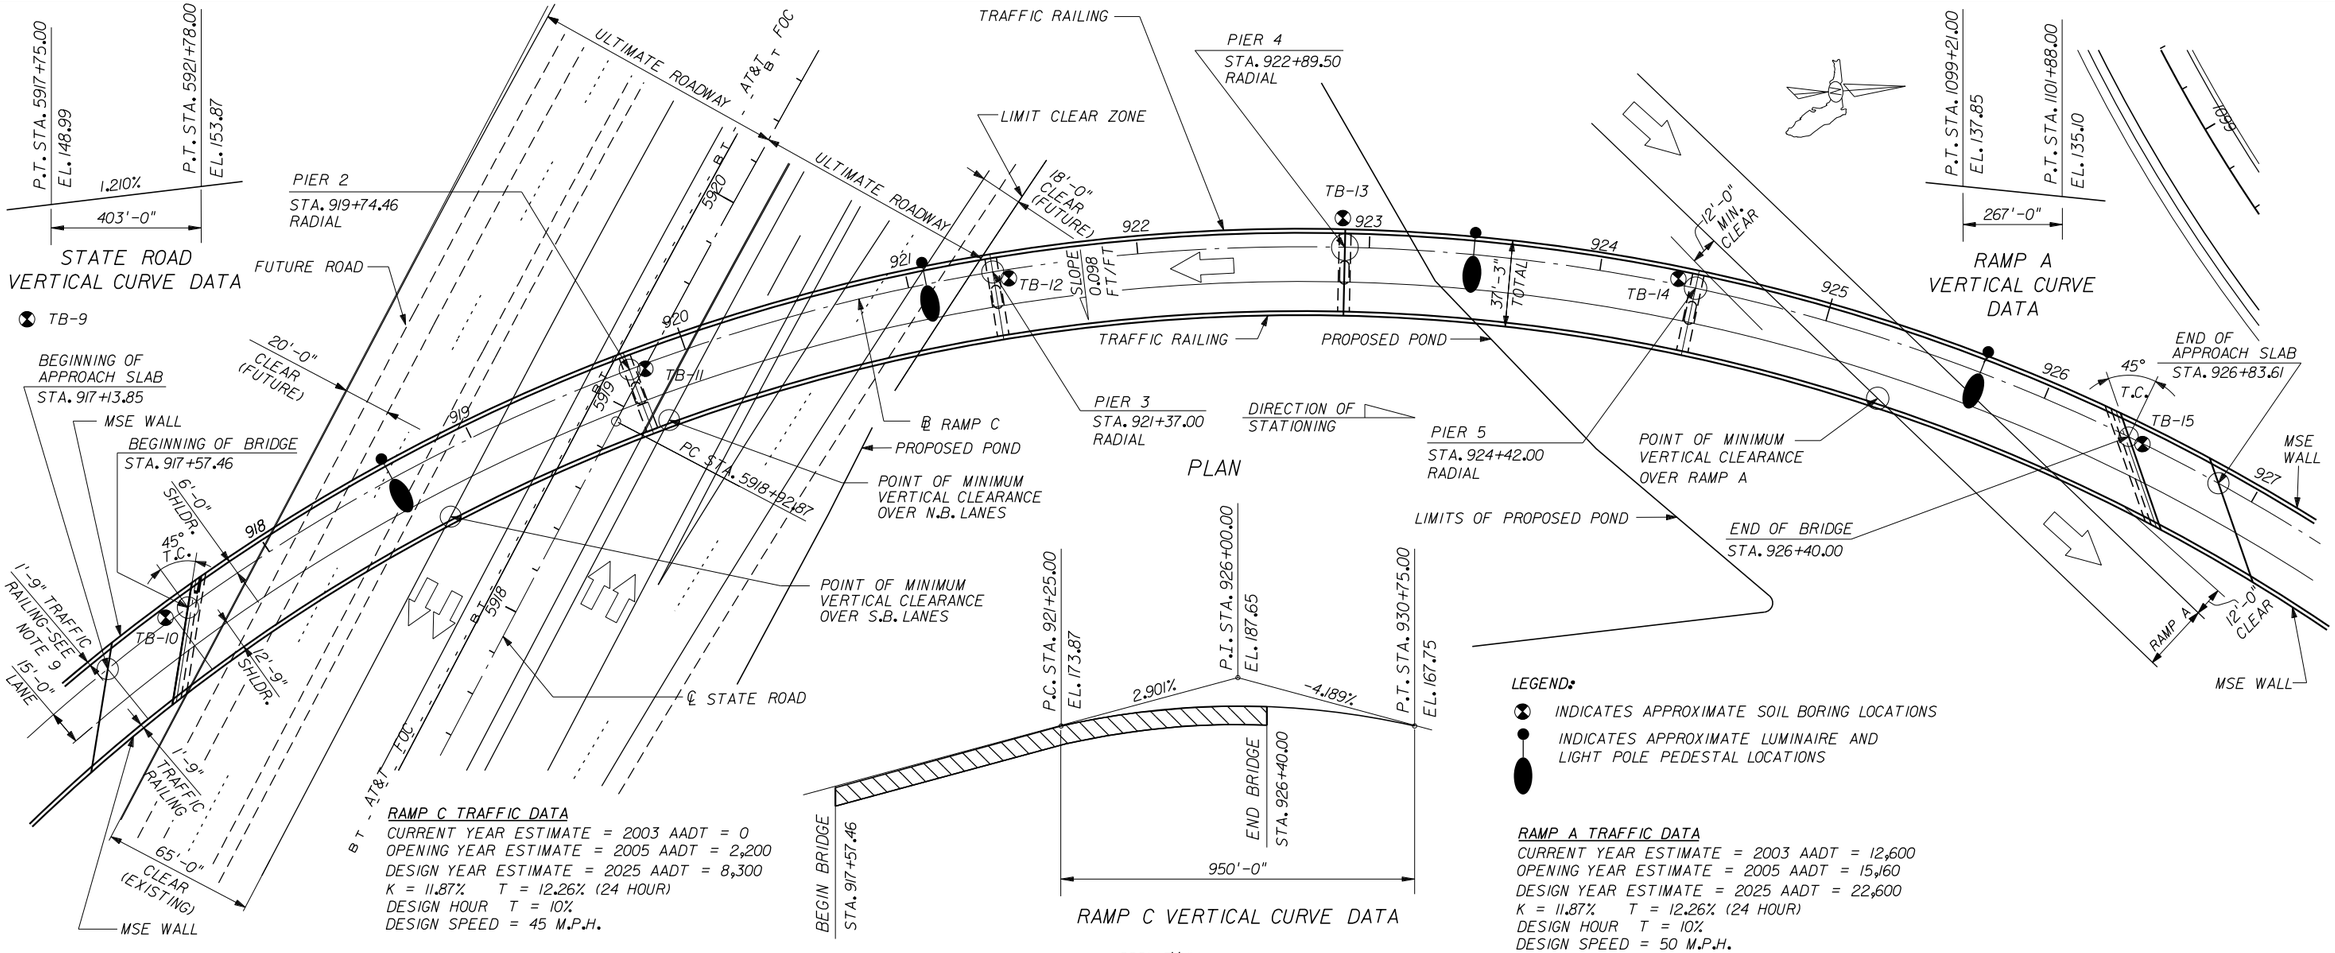

RAMP C TRAFFIC DATA
CURRENT YEAR ESTIMATE = 2003 AADT = 0
OPENING YEAR ESTIMATE = 2005 AADT = 2,200
DESIGN YEAR ESTIMATE = 2025 AADT = 8,300
K = 11.87% T = 12.26% (24 HOUR)
DESIGN HOUR T = 10%
DESIGN SPEED = 45 M.P.H.

RAMP A TRAFFIC DATA
CURRENT YEAR ESTIMATE = 2003 AADT = 12,600
OPENING YEAR ESTIMATE = 2005 AADT = 15,160
DESIGN YEAR ESTIMATE = 2025 AADT = 22,600
K = 11.87% T = 12.26% (24 HOUR)
DESIGN HOUR T = 10%
DESIGN SPEED = 50 M.P.H.

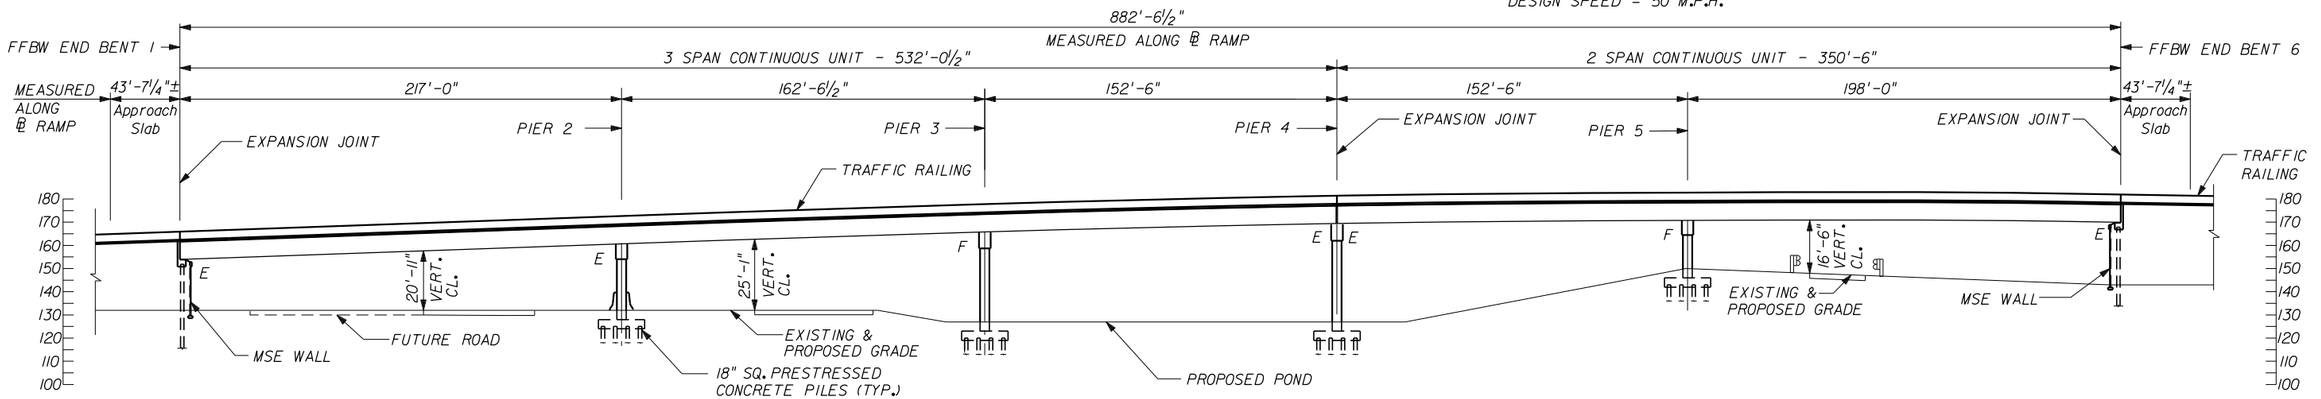

PROJECTED ELEVATION

BRIDGE NO. XXXXXX

REVISIONS					
DATE	BY	DESCRIPTION	DATE	BY	DESCRIPTION

STRUCTURES DESIGN OFFICE
CENTRAL OFFICE
605 Suwannee Street, MS 33
Tallahassee, Florida 32399-0450

DRAWN BY: XXX MM-YY
CHECKED BY: XXX MM-YY
DESIGNED BY: XXX MM-YY
CHECKED BY: XXX MM-YY

STATE OF FLORIDA
DEPARTMENT OF TRANSPORTATION

ROAD NO.	COUNTY	FINANCIAL PROJECT ID

SHEET TITLE: PLAN AND ELEVATION
REF. DWG. NO.
PROJECT NAME: PLAN AND ELEVATION EXAMPLE I CURVED STEEL FLYOVER RAMP
SHEET NO.