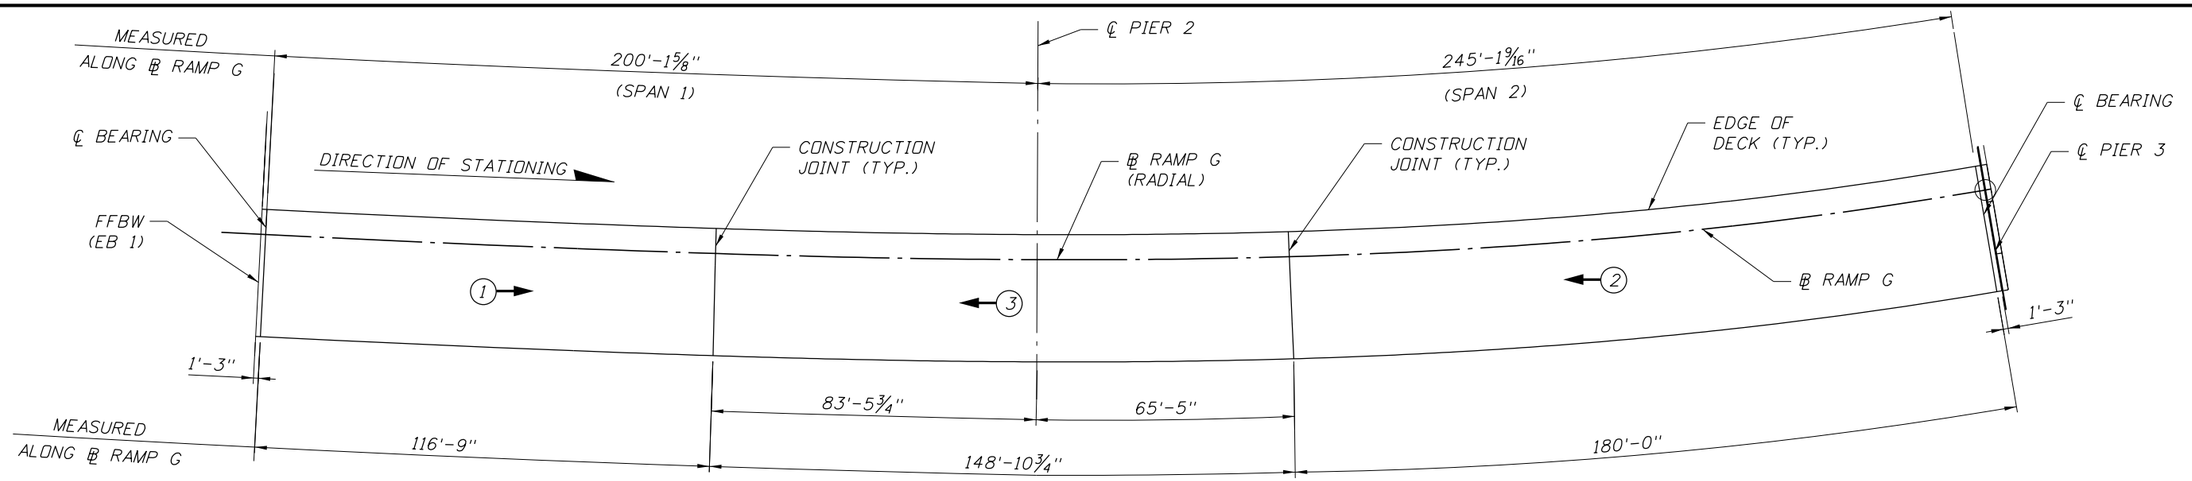

POURING SEQUENCE - UNIT 1 (SPANS 1 THRU 2)

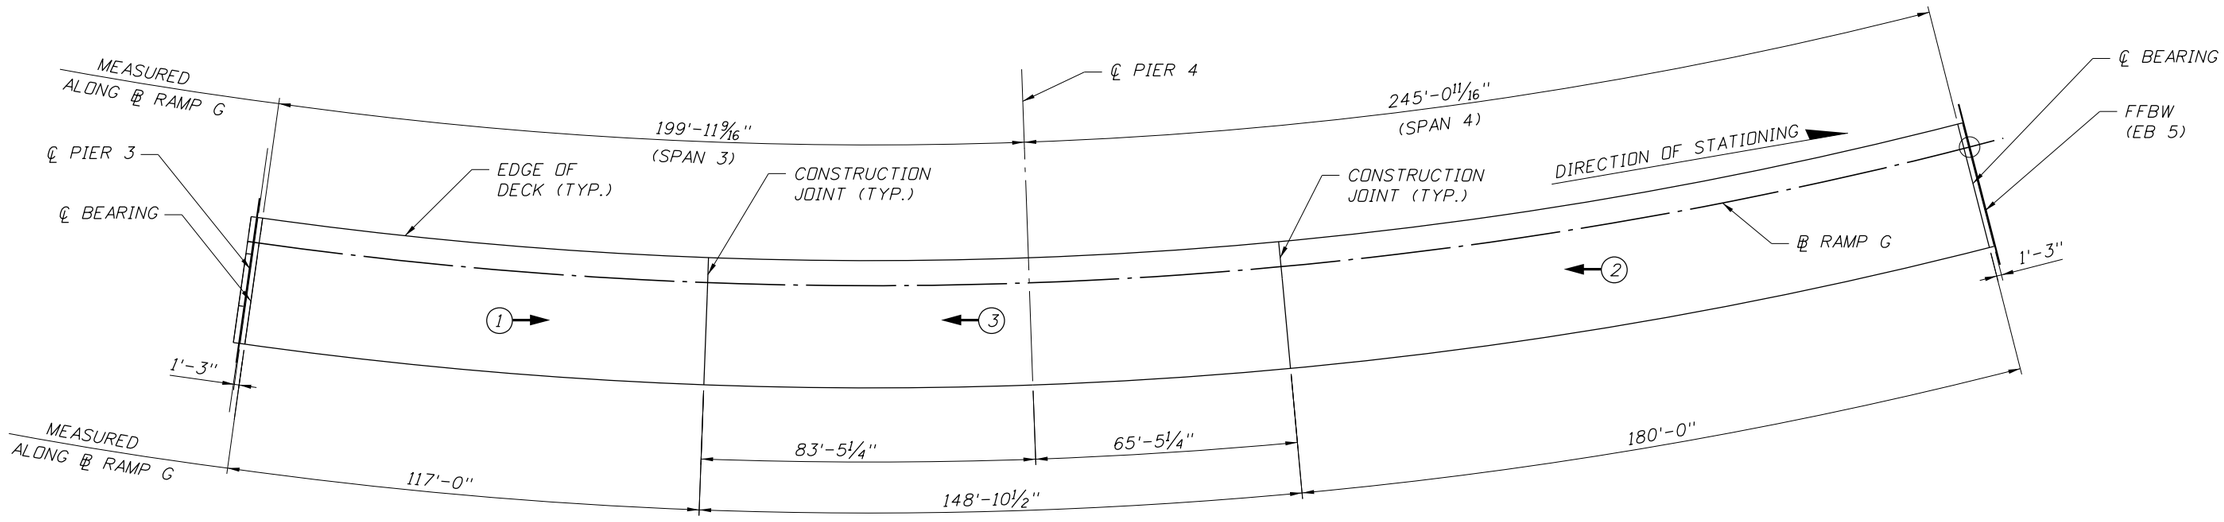

POURING SEQUENCE - UNIT 2 (SPANS 3 THRU 4)

LEGEND:

② POUR SEQUENCE AND DIRECTION

NOTE:
A MINIMUM OF 72 HOURS IS REQUIRED BETWEEN POURS IN A GIVEN CONTINUOUS UNIT.

BRIDGE NO. XXXXXX

REVISIONS					
DATE	BY	DESCRIPTION	DATE	BY	DESCRIPTION

STRUCTURES DESIGN OFFICE
CENTRAL OFFICE
605 Suwannee Street, MS 33
Tallahassee, Florida 32399-0450

DRAWN BY: XXX MM-YY	
CHECKED BY: XXX MM-YY	
DESIGNED BY: XXX MM-YY	
CHECKED BY: XXX MM-YY	

STATE OF FLORIDA
DEPARTMENT OF TRANSPORTATION

ROAD NO.	COUNTY	FINANCIAL PROJECT ID

SHEET TITLE: SUPERSTRUCTURE DETAILS POURING SEQUENCE

REF. DWG. NO.:

PROJECT NAME: SUPERSTRUCTURE DETAILS EXAMPLE 2 POURING SEQUENCE

SHEET NO.: