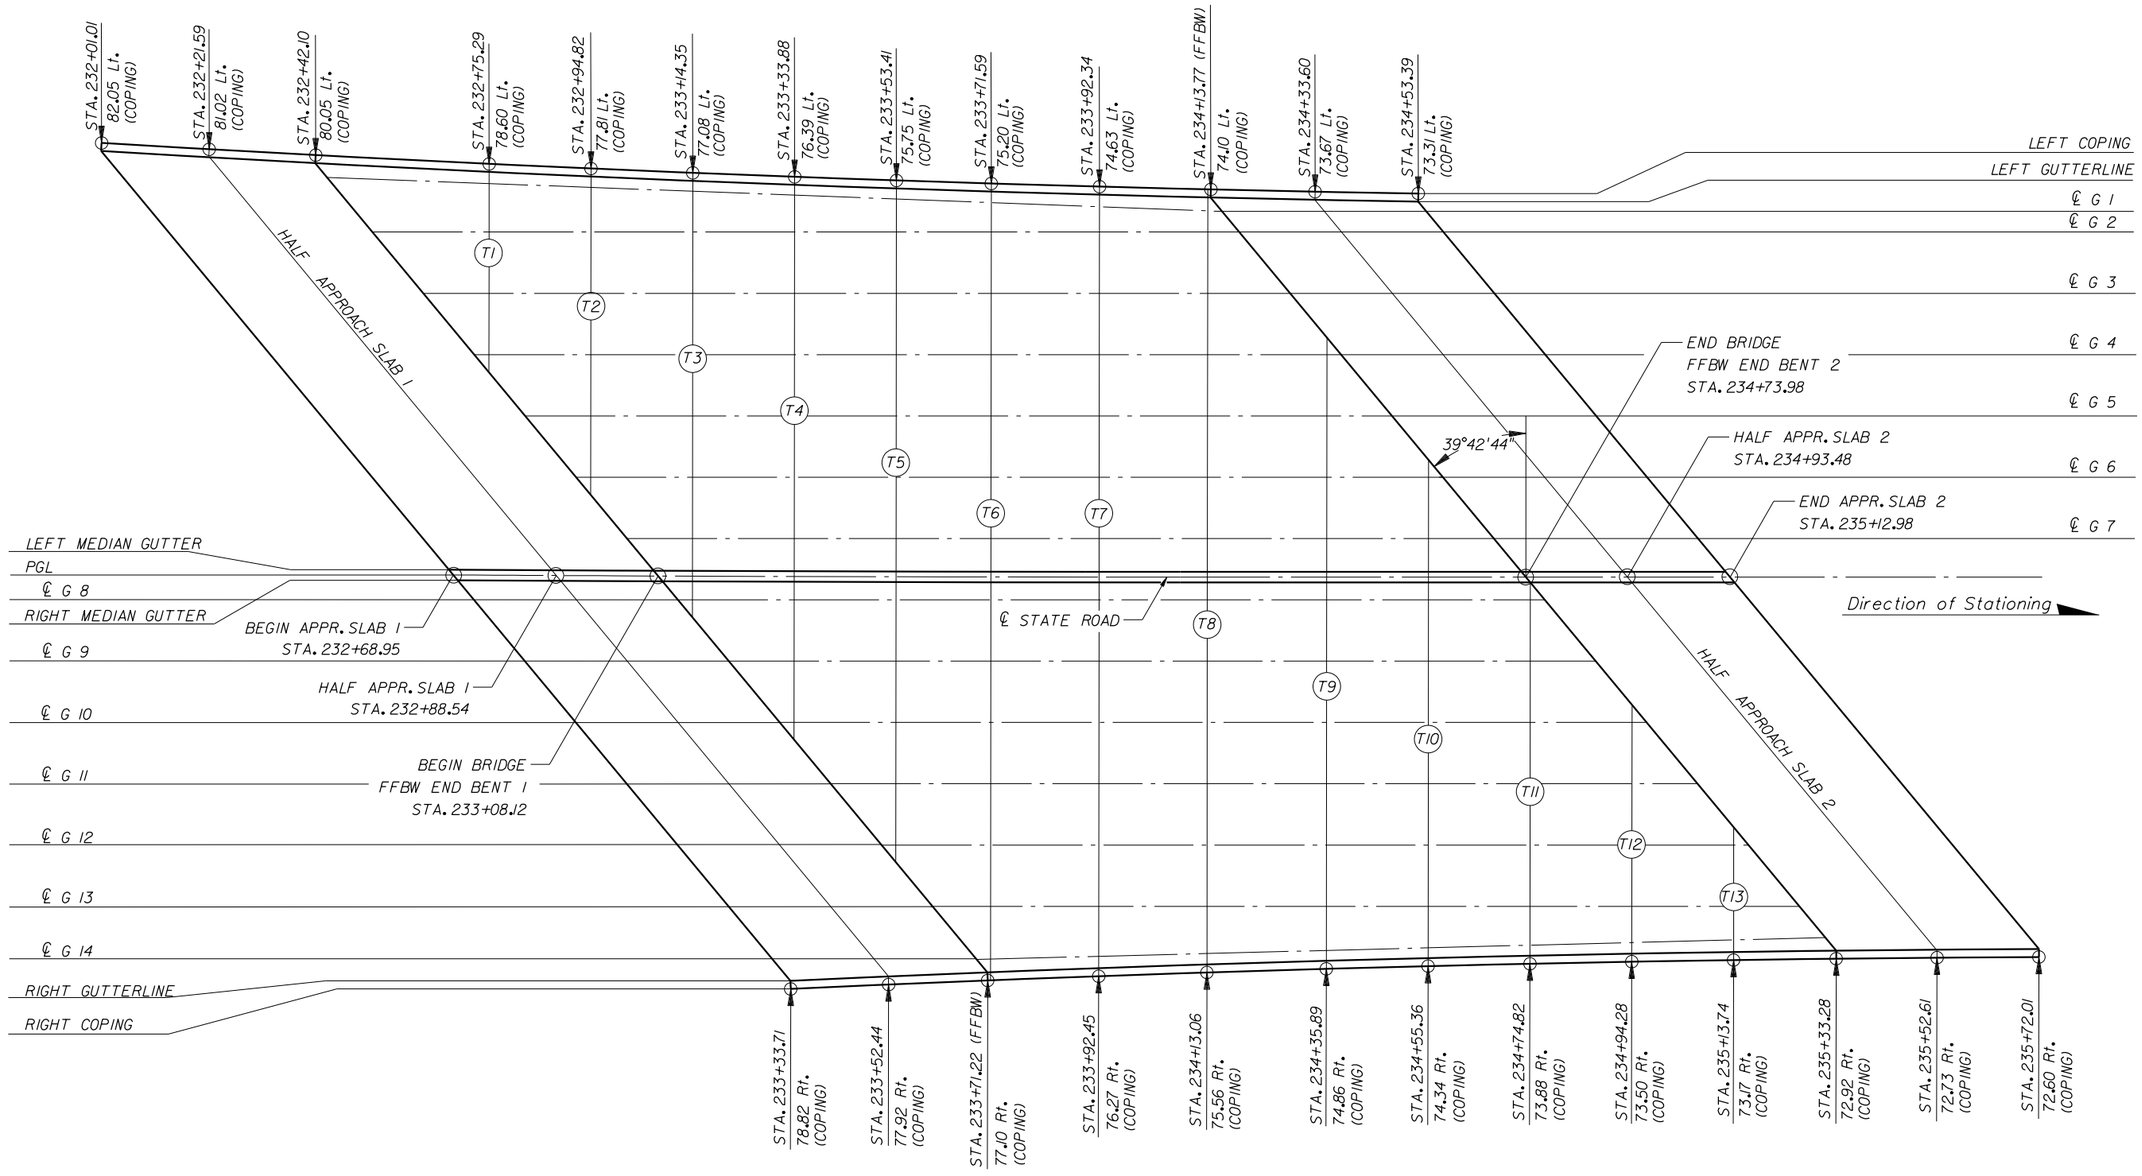

FINISH GRADE ELEVATIONS

BRIDGE NO. XXXXXX

REVISIONS					
DATE	BY	DESCRIPTION	DATE	BY	DESCRIPTION

STRUCTURES DESIGN OFFICE
CENTRAL OFFICE
605 Suwannee Street, MS 33
Tallahassee, Florida 32399-0450

DRAWN BY:	XXX MM-YY
CHECKED BY:	XXX MM-YY
DESIGNED BY:	XXX MM-YY
CHECKED BY:	XXX MM-YY

STATE OF FLORIDA
DEPARTMENT OF TRANSPORTATION

ROAD NO.	COUNTY	FINANCIAL PROJECT ID

SHEET TITLE:
FINISH GRADE ELEVATIONS (SHEET 1 OF 2)

REF. DWG. NO.

PROJECT NAME:
FINISH GRADE ELEVATIONS EXAMPLE 1
SKEWED STEEL SUPERSTRUCTURE

SHEET NO.

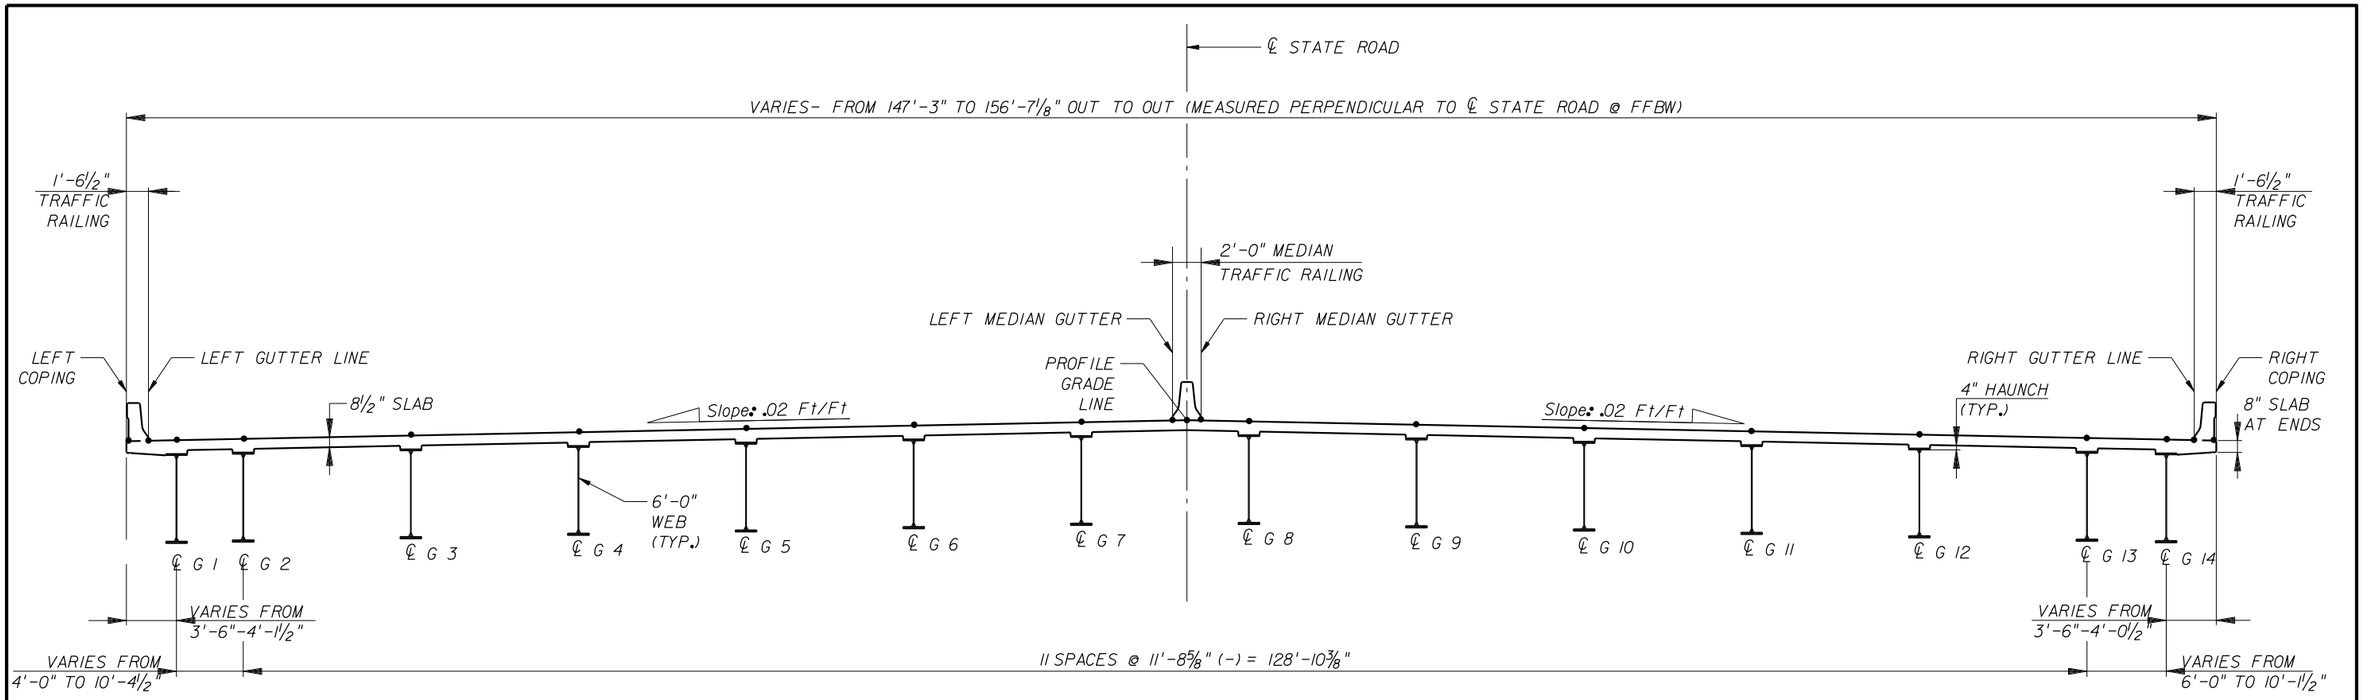

TYPICAL SECTION
(LOOKING AHEAD STATION)

LOCATION	BEGIN APPR. SLAB	HALF APPR. SLAB	FFBW END BENT 1	T-1	T-2	T-3	T-4	T-5	T-6	T-7	T-8	T-9	T-10	T-11	T-12	T-13	FFBW END BENT 2	HALF APPR. SLAB	END APPR. SLAB	LOCATION
LEFT COPING	135.776	135.986	136.186	136.492	136.662	136.824	136.979	137.126	137.256	137.396	137.528						137.532	137.649	137.758	LEFT COPING
LEFT GUTTERLINE	135.806	136.016	136.216	136.523	136.693	136.855	137.010	137.157	137.287	137.427	137.558						137.562	137.680	137.788	LEFT GUTTERLINE
℄ G 1			136.290	136.568	136.734	136.895	137.049	137.197	137.329	137.473	137.610						137.628			℄ G 1
℄ G 2			136.572	136.753	136.905	137.051	137.190	137.323	137.442	137.570	137.691						137.725			℄ G 2
℄ G 3			136.887	136.988	137.140	137.286	137.425	137.558	137.676	138.804	137.925						138.012			℄ G 3
℄ G 4			137.201	137.223	137.375	137.520	137.659	137.792	137.910	138.038	138.159	138.284					138.298			℄ G 4
℄ G 5			137.513		137.610	137.755	137.894	138.027	138.145	138.273	138.394	138.518					138.582			℄ G 5
℄ G 6			137.823		137.844	137.990	138.129	138.261	138.379	138.507	138.628	138.752	138.851				138.865			℄ G 6
℄ G 7			138.132			138.224	138.363	138.496	138.614	138.741	138.862	138.987	139.086				139.146			℄ G 7
LEFT MEDIAN GUTTER	137.986	138.143	138.293			138.348	138.489	138.622	138.741	138.869	138.990	139.114	139.213				139.298	139.385	139.465	LEFT MEDIAN GUTTER
℄ STATE ROAD (P.G.L.)	138.013	138.170	138.320			138.368	138.509	138.642	138.761	139.889	139.010	139.134	139.233				139.322	139.408	139.488	℄ STATE ROAD (P.G.L.)
RIGHT MEDIAN GUTTER	138.000	138.156	138.306			138.348	138.489	138.622	138.741	139.869	138.990	139.114	139.213				139.306	139.392	139.471	RIGHT MEDIAN GUTTER
℄ G 8			138.257			138.278	138.420	138.554	138.674	138.802	138.923	139.048	139.147	139.239			139.252			℄ G 8
℄ G 9			138.095				137.186	138.320	138.439	138.568	138.689	138.813	138.913	139.005			139.061			℄ G 9
℄ G 10			137.932				137.952	138.086	138.205	138.334	138.454	138.579	138.678	138.771	138.856		139.868			℄ G 10
℄ G 11			137.766					137.852	137.971	138.099	138.220	138.345	138.444	138.536	138.622		138.674			℄ G 11
℄ G 12			137.599					137.618	137.737	137.865	137.986	138.110	138.210	138.302	138.388	138.467	138.478			℄ G 12
℄ G 13			137.430						137.503	137.631	137.752	137.876	137.975	138.068	138.153	138.233	138.280			℄ G 13
℄ G 14			137.282						137.301	137.440	137.571	137.708	137.817	137.919	138.015	138.104	138.179			℄ G 14
RIGHT GUTTERLINE	136.960	137.106	137.246						137.251	137.395	137.530	137.668	137.777	137.879	138.973	138.058	138.136	138.206	138.267	RIGHT GUTTERLINE
RIGHT COPING	136.929	137.076	137.216						137.220	137.364	137.500	137.637	137.747	137.848	138.942	138.027	138.105	138.175	138.236	RIGHT COPING

BRIDGE NO. XXXXXX

REVISIONS					
DATE	BY	DESCRIPTION	DATE	BY	DESCRIPTION

STRUCTURES DESIGN OFFICE
CENTRAL OFFICE
605 Suwannee Street, MS 33
Tallahassee, Florida 32399-0450

DRAWN BY, XXX MM-YY
CHECKED BY, XXX MM-YY
DESIGNED BY, XXX MM-YY
CHECKED BY, XXX MM-YY

STATE OF FLORIDA
DEPARTMENT OF TRANSPORTATION

ROAD NO.	COUNTY	FINANCIAL PROJECT ID

SHEET TITLE, FINISH GRADE ELEVATIONS (SHEET 2 OF 2)

REF. DWG. NO.

PROJECT NAME, FINISH GRADE ELEVATIONS EXAMPLE 1
SKEWED STEEL SUPERSTRUCTURE

SHEET NO.