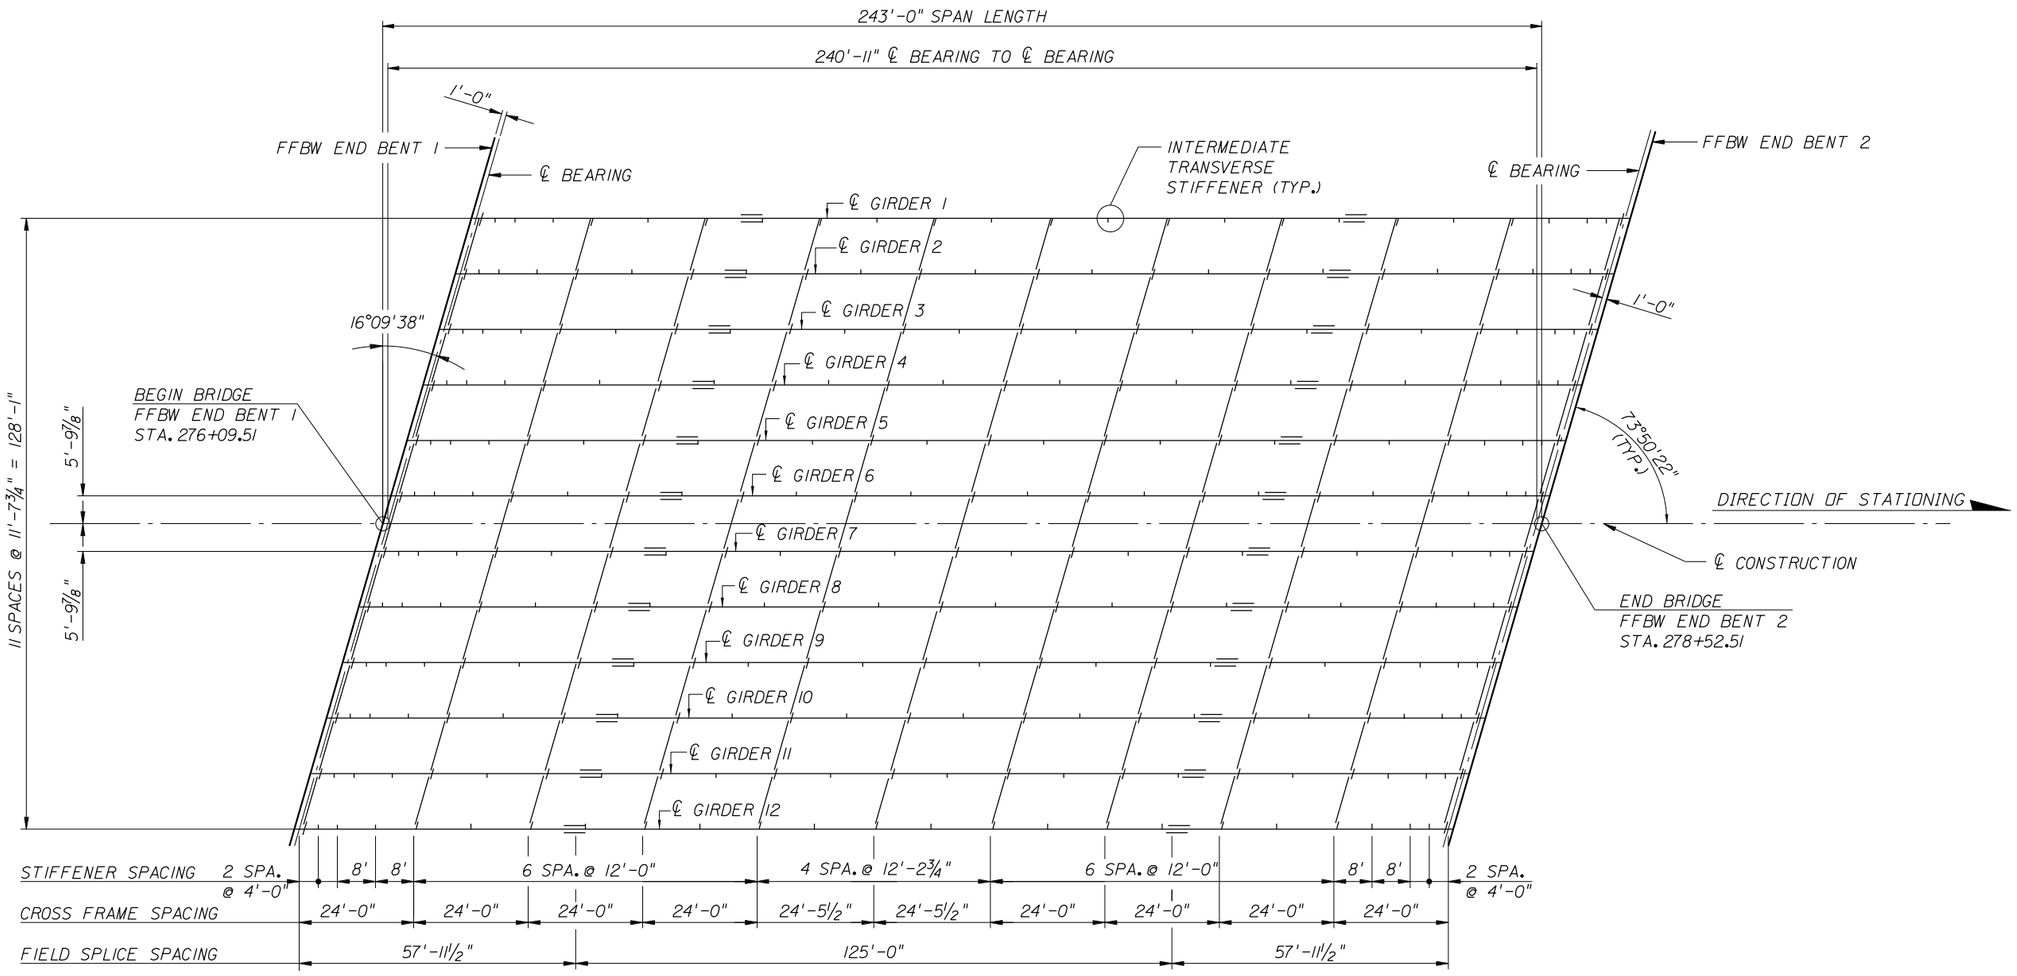

FRAMING PLAN

NOTES:

1. CONNECTION AND STIFFENER PLATES SHALL BE LOCATED ON THE INTERIOR FACE OF THE EXTERIOR GIRDER WEBS AND LOCATED ON THE INTERIOR GIRDER WEBS AS SHOWN.

2. ALL LONGITUDINAL DIMENSIONS ARE ALONG ℄ GIRDER, UNLESS NOTED OTHERWISE.

3. ENDS OF GIRDERS, STIFFENER PLATES, BEARING STIFFENERS AND CONNECTION PLATES SHALL BE NORMAL TO THE BOTTOM FLANGE UPON COMPLETION OF CONSTRUCTION.

4. FOR FIELD SPLICE DETAILS, SEE FIELD SPLICE DETAIL SHEET.

BRIDGE NO. XXXXXX

REVISIONS					
DATE	BY	DESCRIPTION	DATE	BY	DESCRIPTION

STRUCTURES DESIGN OFFICE
CENTRAL OFFICE
605 Suwannee Street, MS 33
Tallahassee, Florida 32399-0450

DRAWN BY:	XXX MM-YY
CHECKED BY:	XXX MM-YY
DESIGNED BY:	XXX MM-YY
CHECKED BY:	XXX MM-YY

STATE OF FLORIDA
DEPARTMENT OF TRANSPORTATION

ROAD NO.	COUNTY	FINANCIAL PROJECT ID

SHEET TITLE: FRAMING PLAN

REF. DWG. NO.:

PROJECT NAME:
FRAMING PLAN EXAMPLE 2
STRAIGHT STEEL I-GIRDER SUPERSTRUCTURE

SHEET NO.: