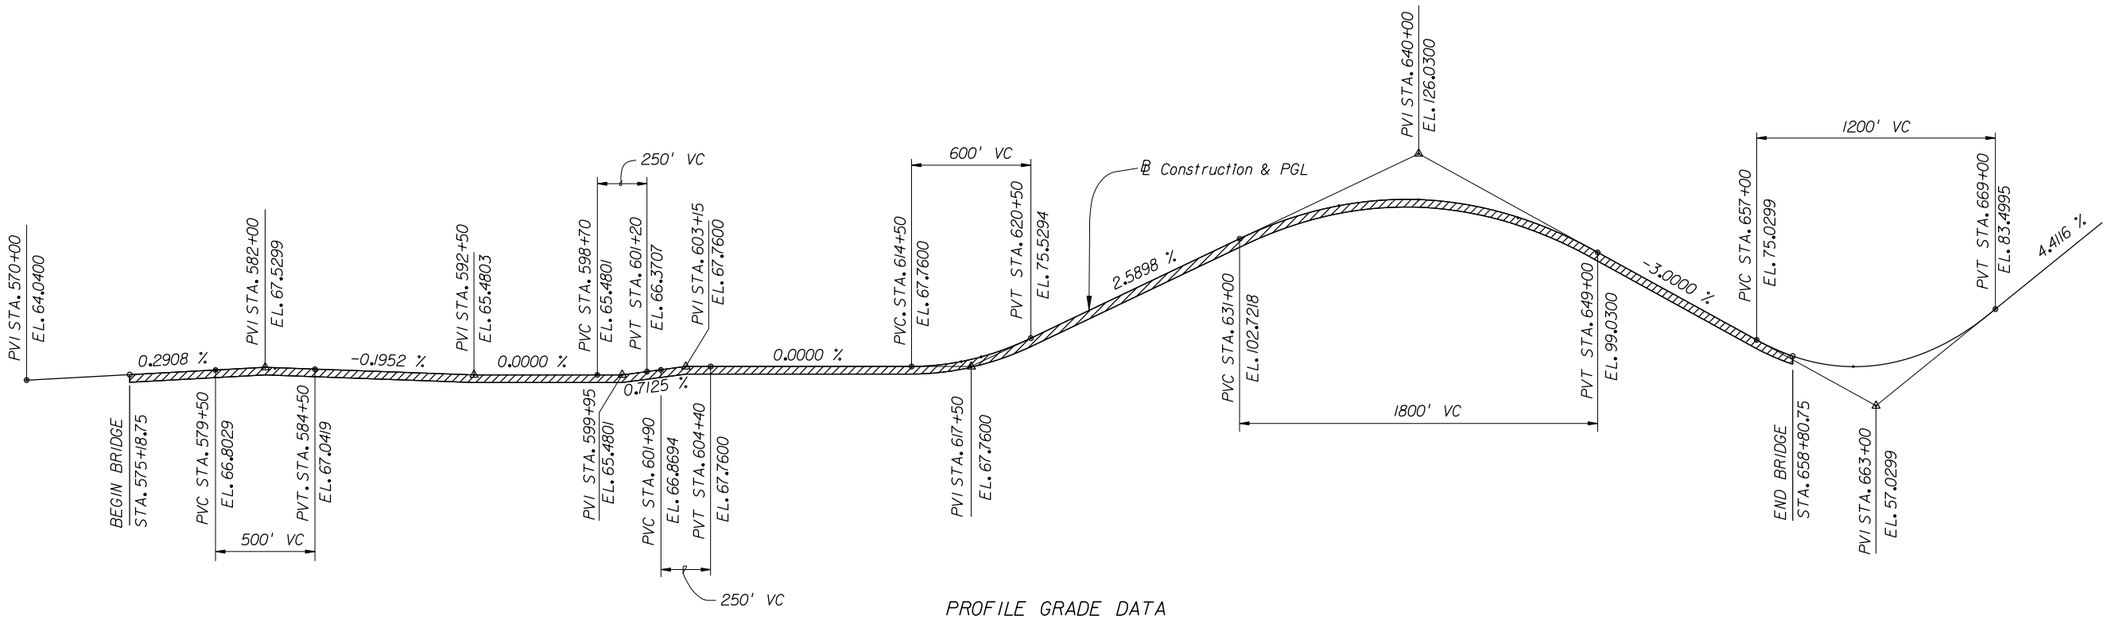

PROFILE GRADE DATA
(ALONG ℄ CONSTRUCTION)

BRIDGE NO. XXXXXX

REVISIONS

DATE	BY	DESCRIPTION	DATE	BY	DESCRIPTION
03/14	KWD	ADDED EXAMPLE			

STRUCTURES DESIGN OFFICE
CENTRAL OFFICE
605 Suwannee Street, MS 33
Tallahassee, Florida 32399-0450

DRAWN BY: XXX MM-YY
CHECKED BY: XXX MM-YY
DESIGNED BY: XXX MM-YY
CHECKED BY: XXX MM-YY

STATE OF FLORIDA
DEPARTMENT OF TRANSPORTATION

ROAD NO.	COUNTY	FINANCIAL PROJECT ID

SHEET TITLE: PLAN AND ELEVATION (SHEET X OF X)

REF. DWG. NO.

PROJECT NAME: PLAN AND ELEVATION EXAMPLE 4
STAND ALONE VERTICAL GEOMETRY SHEET

SHEET NO.