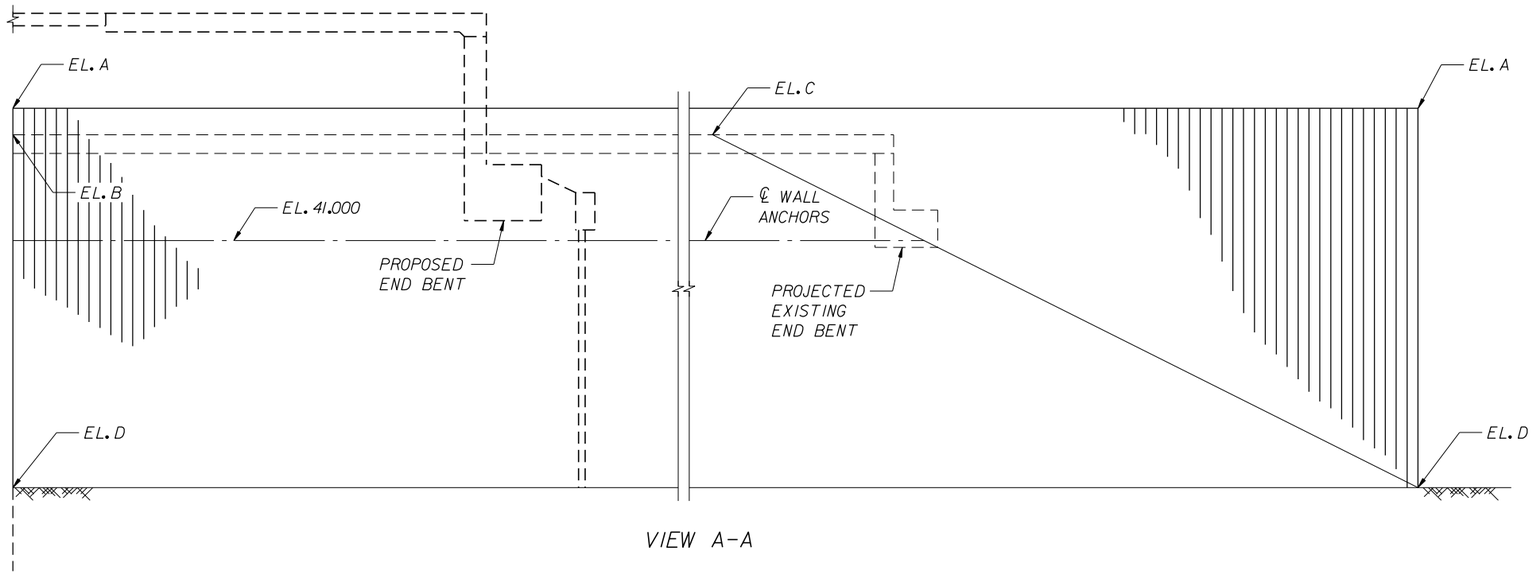

VIEW A-A

(TEMPORARY MSE WALL NOT SHOWN)

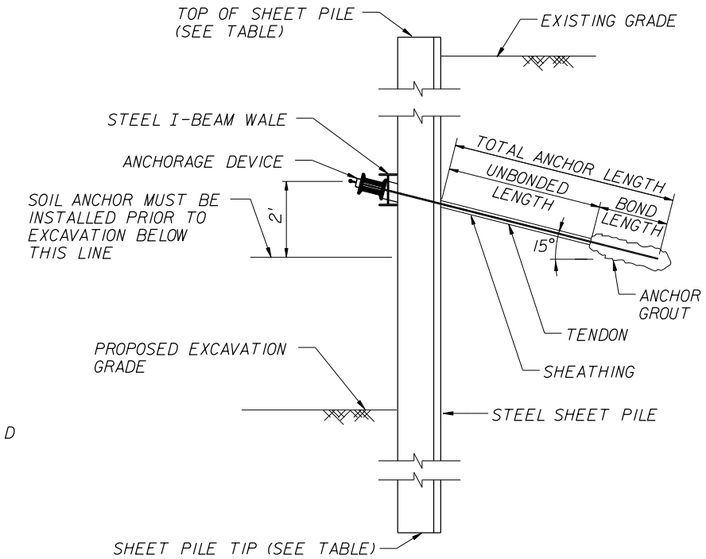

STEEL SHEET PILES

TEMPORARY SHEET PILE WALL SECTION AT SOIL ANCHOR

BRIDGE NO. XXXXXX

REVISIONS					
DATE	BY	DESCRIPTION	DATE	BY	DESCRIPTION

STRUCTURES DESIGN OFFICE

CENTRAL OFFICE
605 Suwannee Street, MS 33
Tallahassee, Florida 32399-0450

DRAWN BY: XXX MM-YY
CHECKED BY: XXX MM-YY
DESIGNED BY: XXX MM-YY
CHECKED BY: XXX MM-YY

STATE OF FLORIDA
DEPARTMENT OF TRANSPORTATION

ROAD NO.	COUNTY	FINANCIAL PROJECT ID

SHEET TITLE: TEMPORARY CRITICAL STEEL SHEET PILE RETAINING WALL (SHEET 1 OF 1)

PROJECT NAME: TEMPORARY CRITICAL WALL DRAWINGS EXAMPLE 1
TEMPORARY CRITICAL STEEL SHEET PILE WALL

REF. DWG. NO.

SHEET NO.