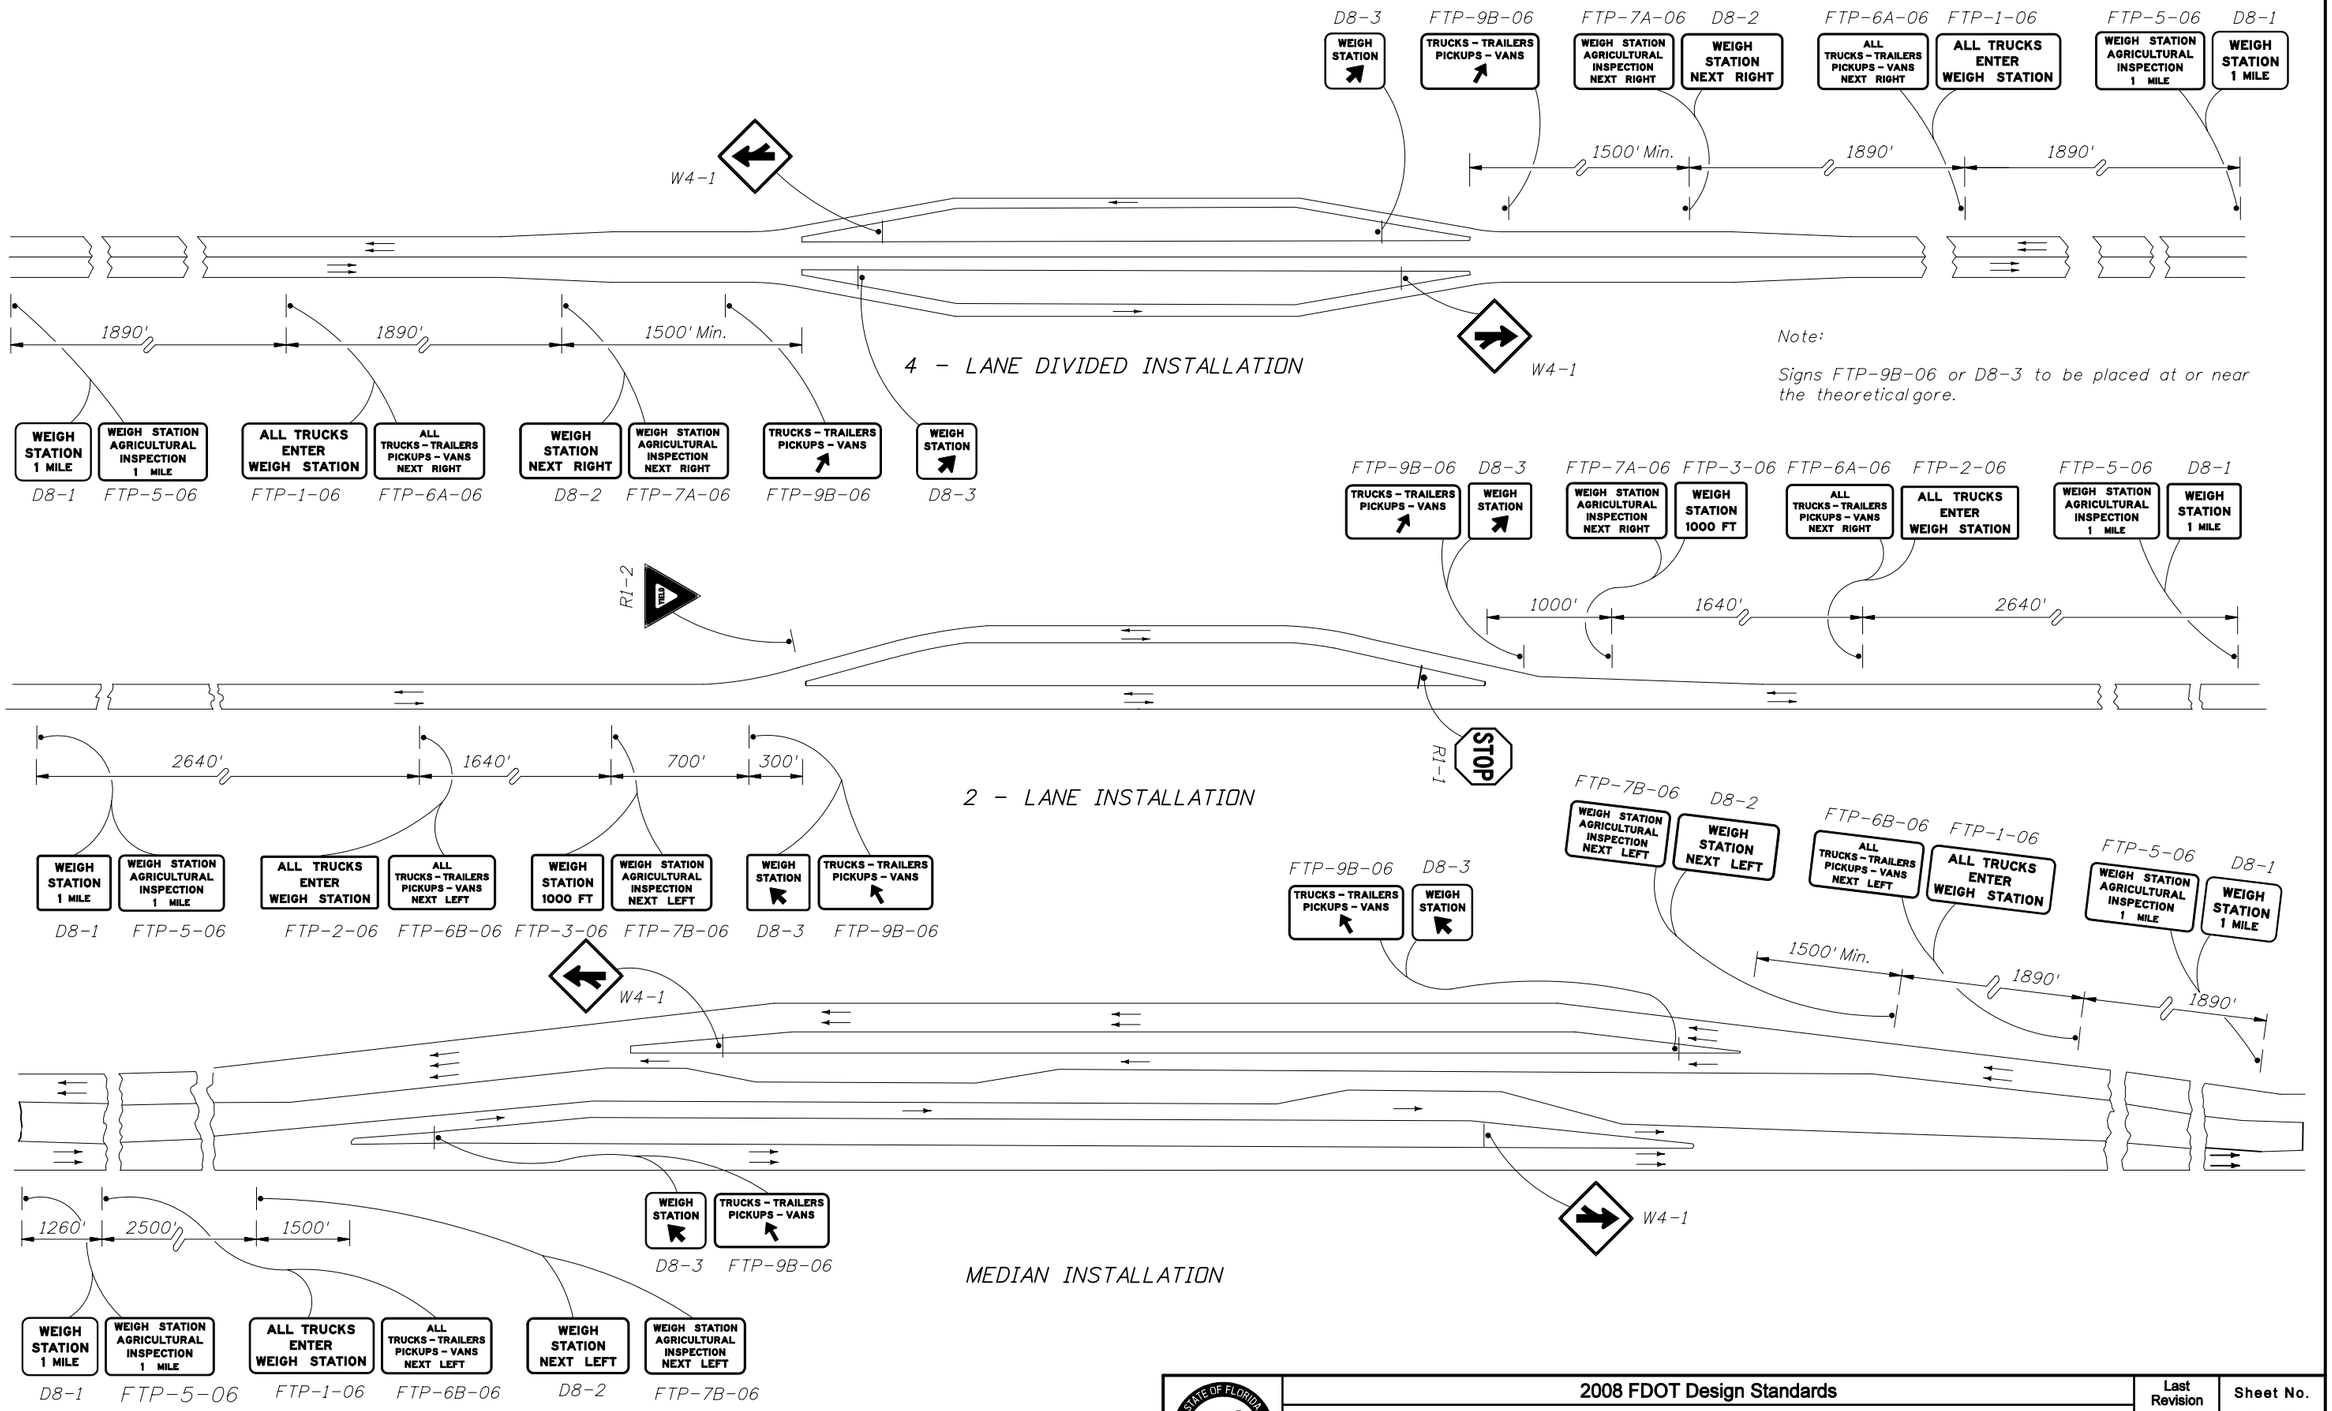

STATE OF FLORIDA DEPARTMENT OF TRANSPORTATION

2008 FDOT Design Standards

TYPICAL SIGNING FOR TRUCK WEIGH AND INSPECTION STATIONS

Last Revision	Sheet No.
07/01/07	1 of 1

Index No. 17328