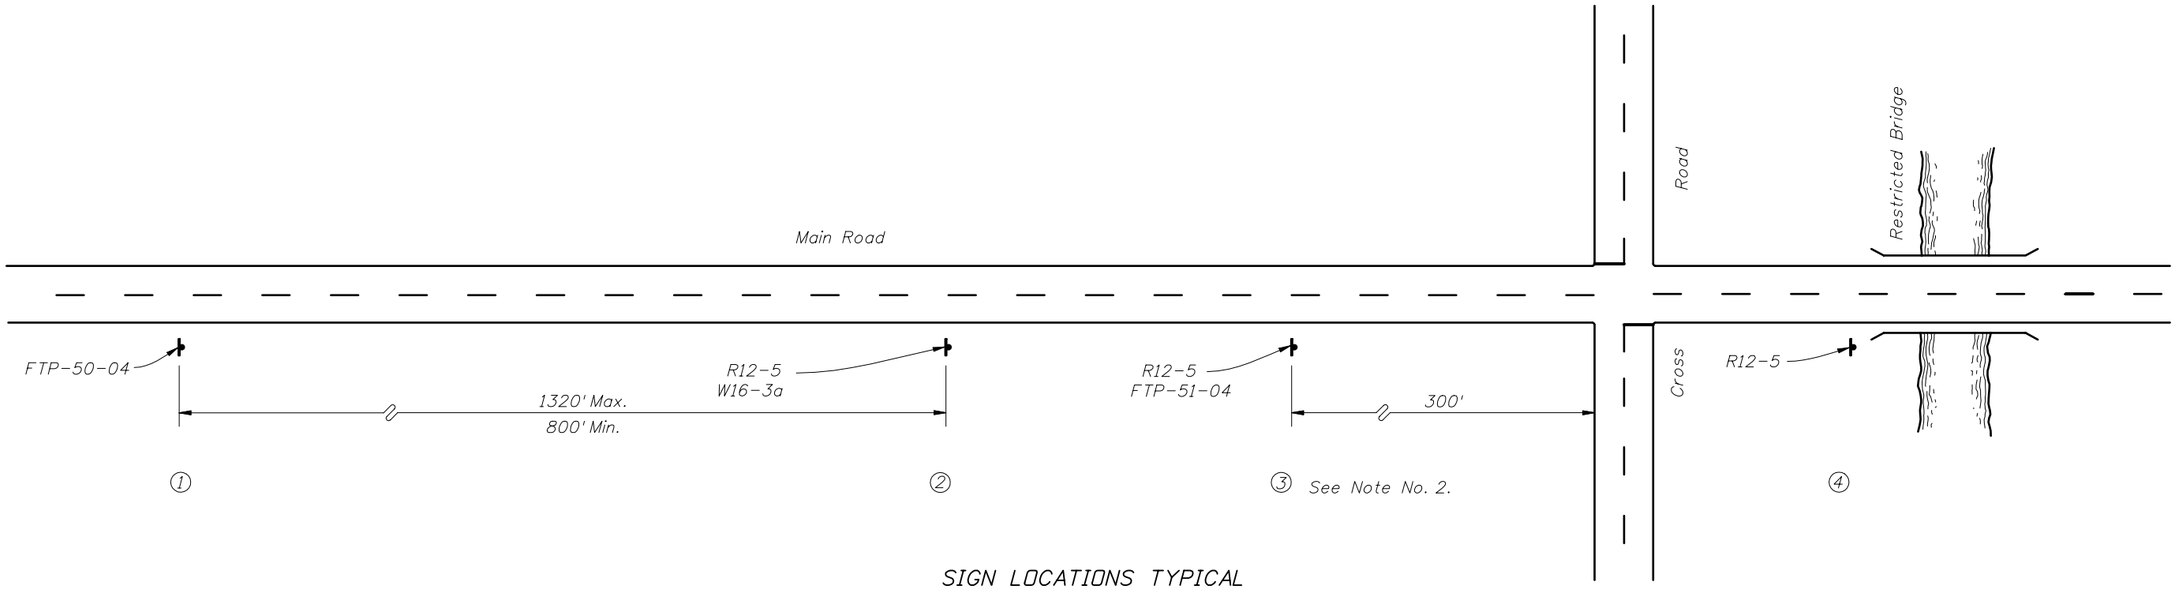

SIGN LOCATIONS TYPICAL

①

WEIGHT LIMIT
RESTRICTION AHEAD

FTP-50-06

②

WEIGHT
LIMIT
8T
12T
16T

R12-5 (30" X 36")

X MILES

W 16-3A

③

WEIGHT
LIMIT
8T
12T
16T

R12-5 (30" X 36")

WEIGHT
LIMIT
LAST EXIT

FTP-51-06

④

WEIGHT
LIMIT
8T
12T
16T

R12-5 (30" X 36")

1. See Standard Highway Signs for sign R12-5 and W16-3 details.
2. Sign locatin No. 3 may require some field adjustment.
3. The Cross Road is the last detour to route around the restricted bridge.
4. Sign location No. 2 should be established from the Cross Road the following approximate distances; Interstate-1 Mile Non- Interstate-1/2 Mile.
5. See Index 17355 for sign details.

STATE OF FLORIDA DEPARTMENT OF TRANSPORTATION

2008 FDOT Design Standards

BRIDGE WEIGHT RESTRICTIONS

Last Revision	Sheet No.
07/01/04	1 of 1

Index No. 17357