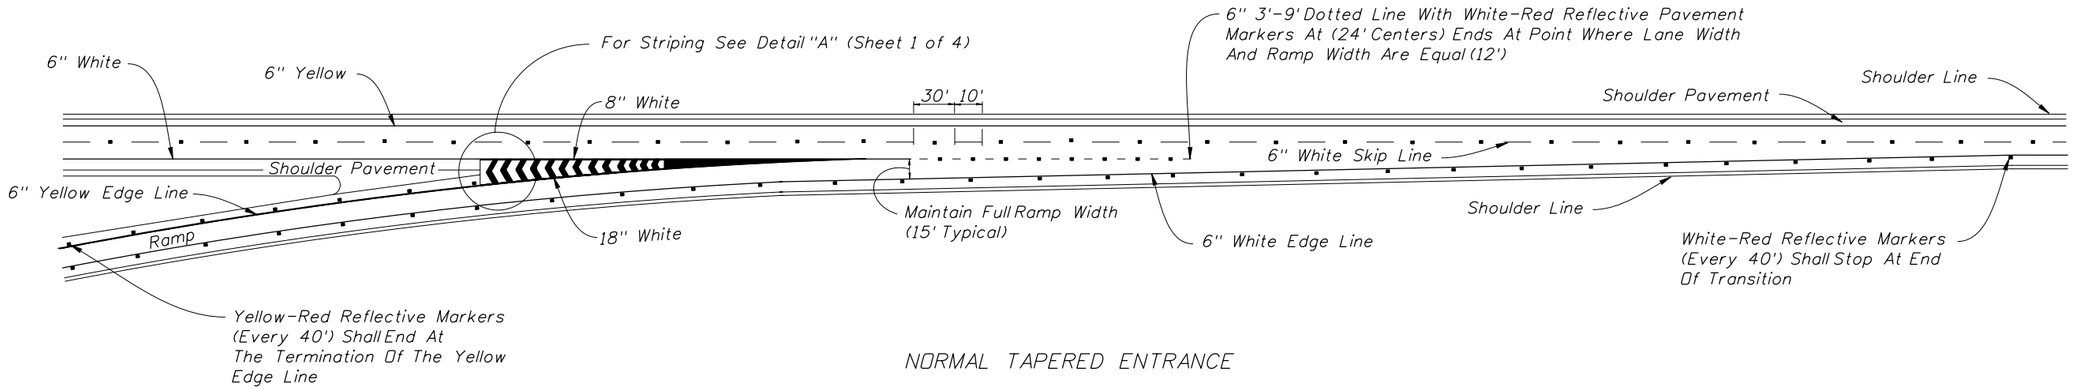

NORMAL TAPERED ENTRANCE

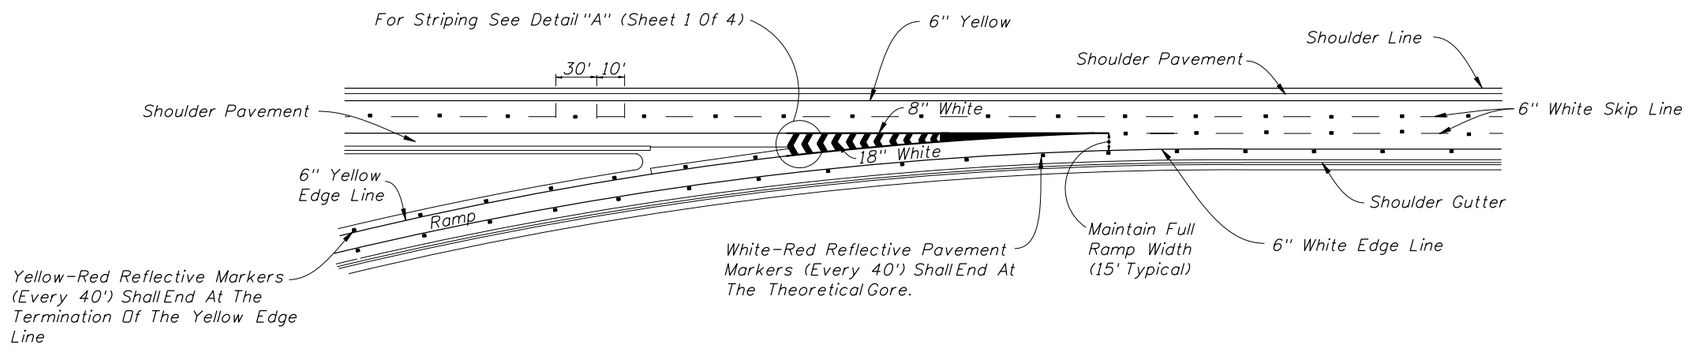

NORMAL TAPERED ENTRANCE
WITH ADDED LANE

REVISIONS

DATE	BY	DESCRIPTION	DATE	BY	DESCRIPTION
06/10/10	C.H.	Marking width changed.			

STATE OF FLORIDA DEPARTMENT OF TRANSPORTATION

2010 Interim Design Standard

INTERCHANGE MARKINGS

Interim Date: 07/01/10

Sheet No.: 2 of 4

Index No.: 17345

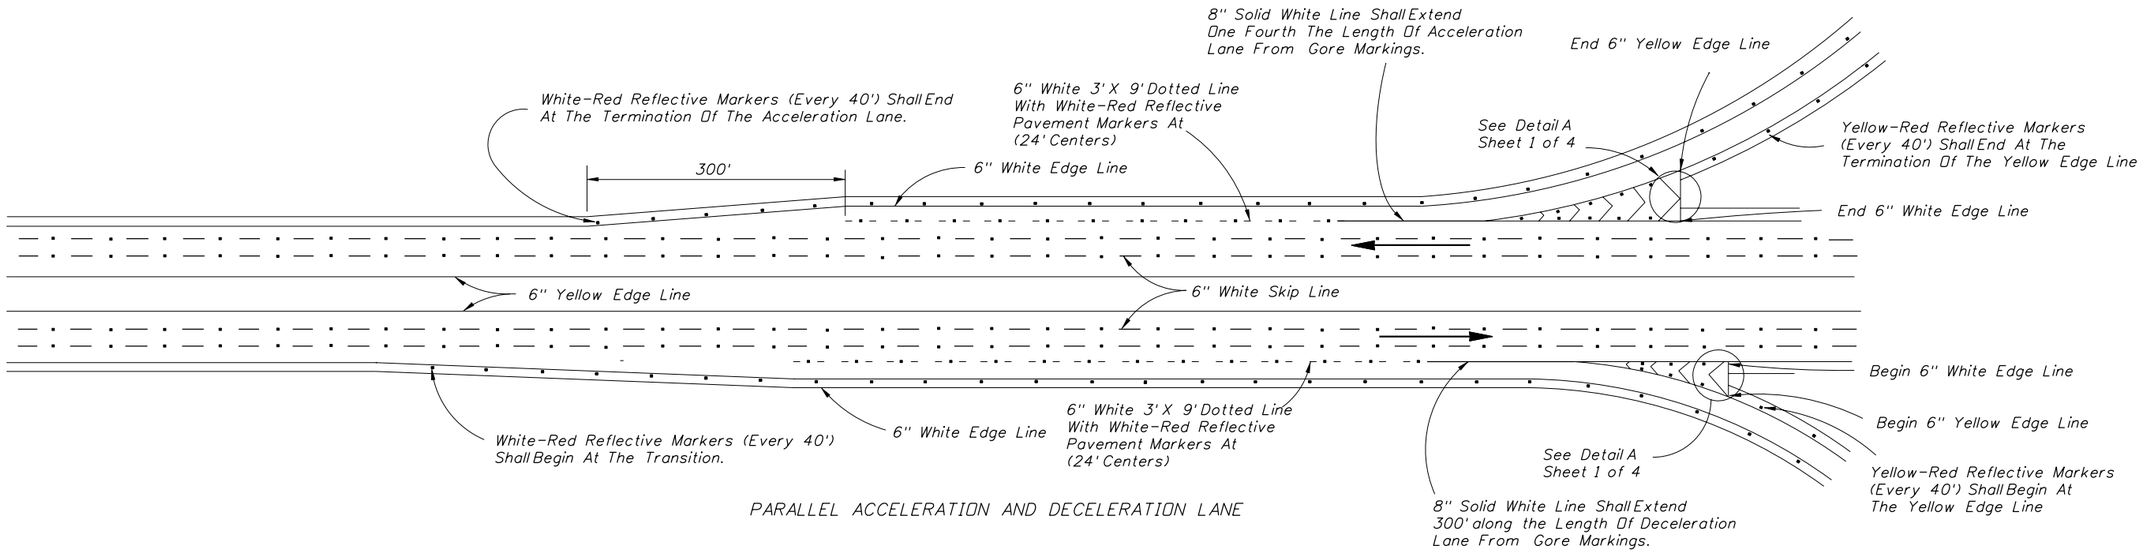

PARALLEL ACCELERATION AND DECELERATION LANE

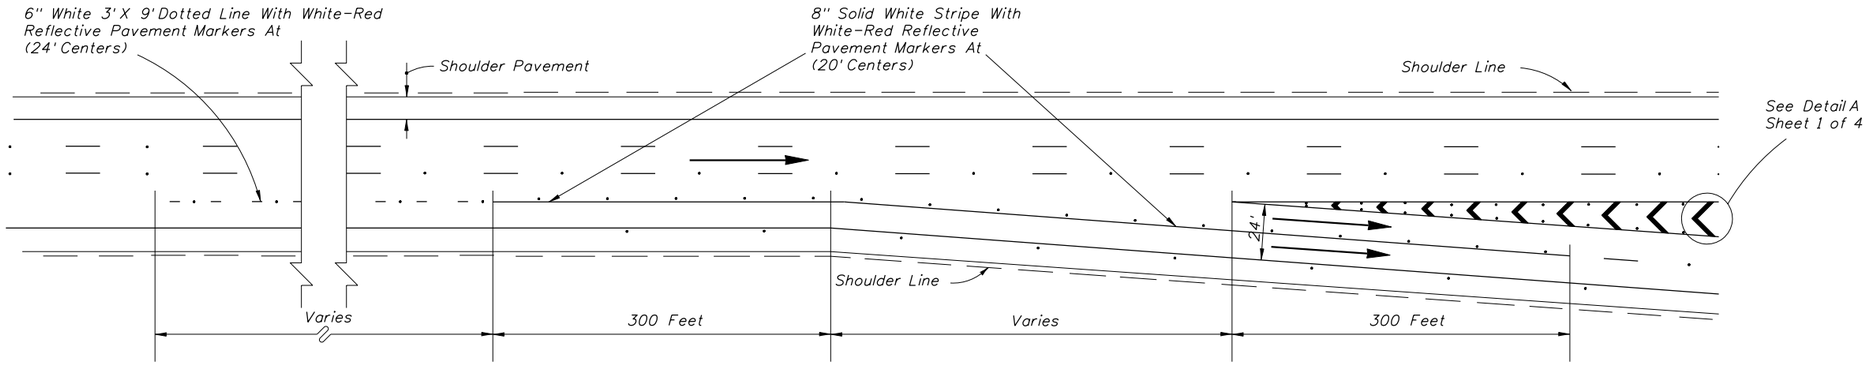

TYPICAL MARKINGS AT DUAL LANE EXITS

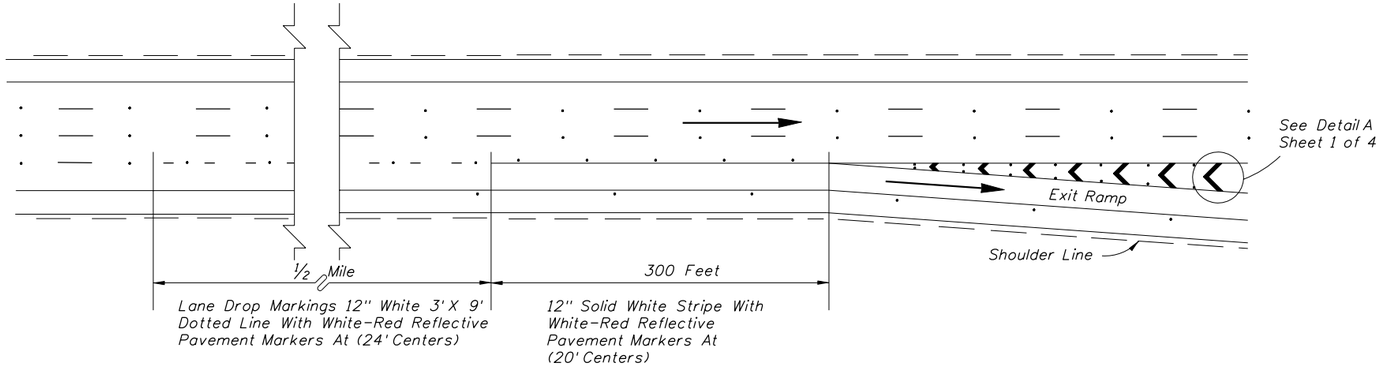

TYPICAL LANE DROP MARKINGS AT EXIT RAMPS

→ Note: Arrows indicate direction of travel and are not shown for pavement marking.

REVISIONS					
DATE	BY	DESCRIPTION	DATE	BY	DESCRIPTION
7/16/10	C.H.	Revised Acceleration and Deceleration Lanes with 12" Solid White Lines, And 6"or 12" White 3'-9' Skip Line to Comply With The 2009 M.U.T.C.D.			

STATE OF FLORIDA DEPARTMENT OF TRANSPORTATION

2010 Interim Design Standard

INTERCHANGE MARKINGS

Interim Date 07/01/10

Sheet No. 3 of 4

Index No. 17345