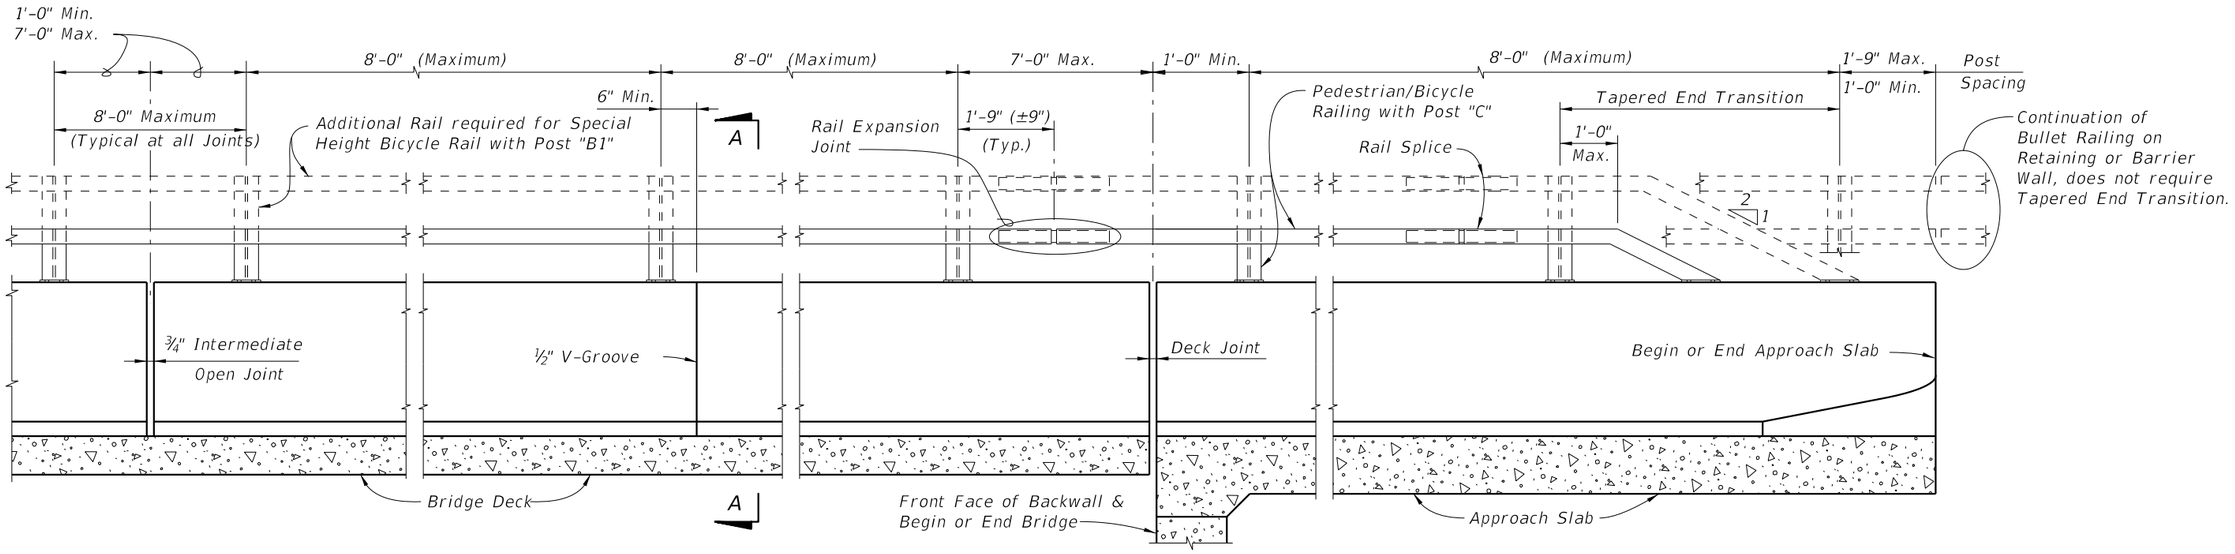

ELEVATION OF INSIDE FACE OF TRAFFIC RAILING WITH PEDESTRIAN/BICYCLE BULLET RAILING

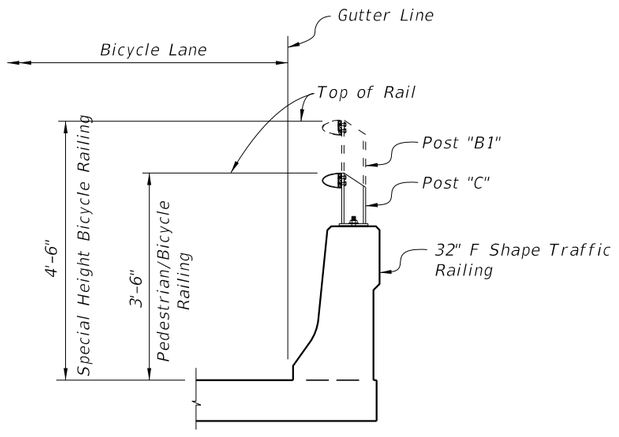

SECTION A-A
TYPICAL SECTION THRU BRIDGE DECK
(APPROACH SLAB SIMILAR)

NOTES:

RAIL AND POST DETAILS: For Post, Rail and Rail Expansion Joint fabrication and installation Details and Notes see Index No. 822.

TRAFFIC RAILING DETAILS: For Traffic Railing Details, Reinforcement and Notes see Index No. 420.

REVISIONS

DATE	BY	DESCRIPTION	DATE	BY	DESCRIPTION
01/01/10	SJN	Changed Post offset dimensions to Joints.			
07/01/10	SJN	Added "Tapered End Transition" to Bullet Railing Deleted Instructions to Designer			

STATE OF FLORIDA DEPARTMENT OF TRANSPORTATION

2010 Interim Design Standard

ALUMINUM PEDESTRIAN/BICYCLE BULLET RAILING FOR TRAFFIC RAILING (32" F SHAPE)

Interim Date 07/01/10

Sheet No. 1 of 1

Index No. 821