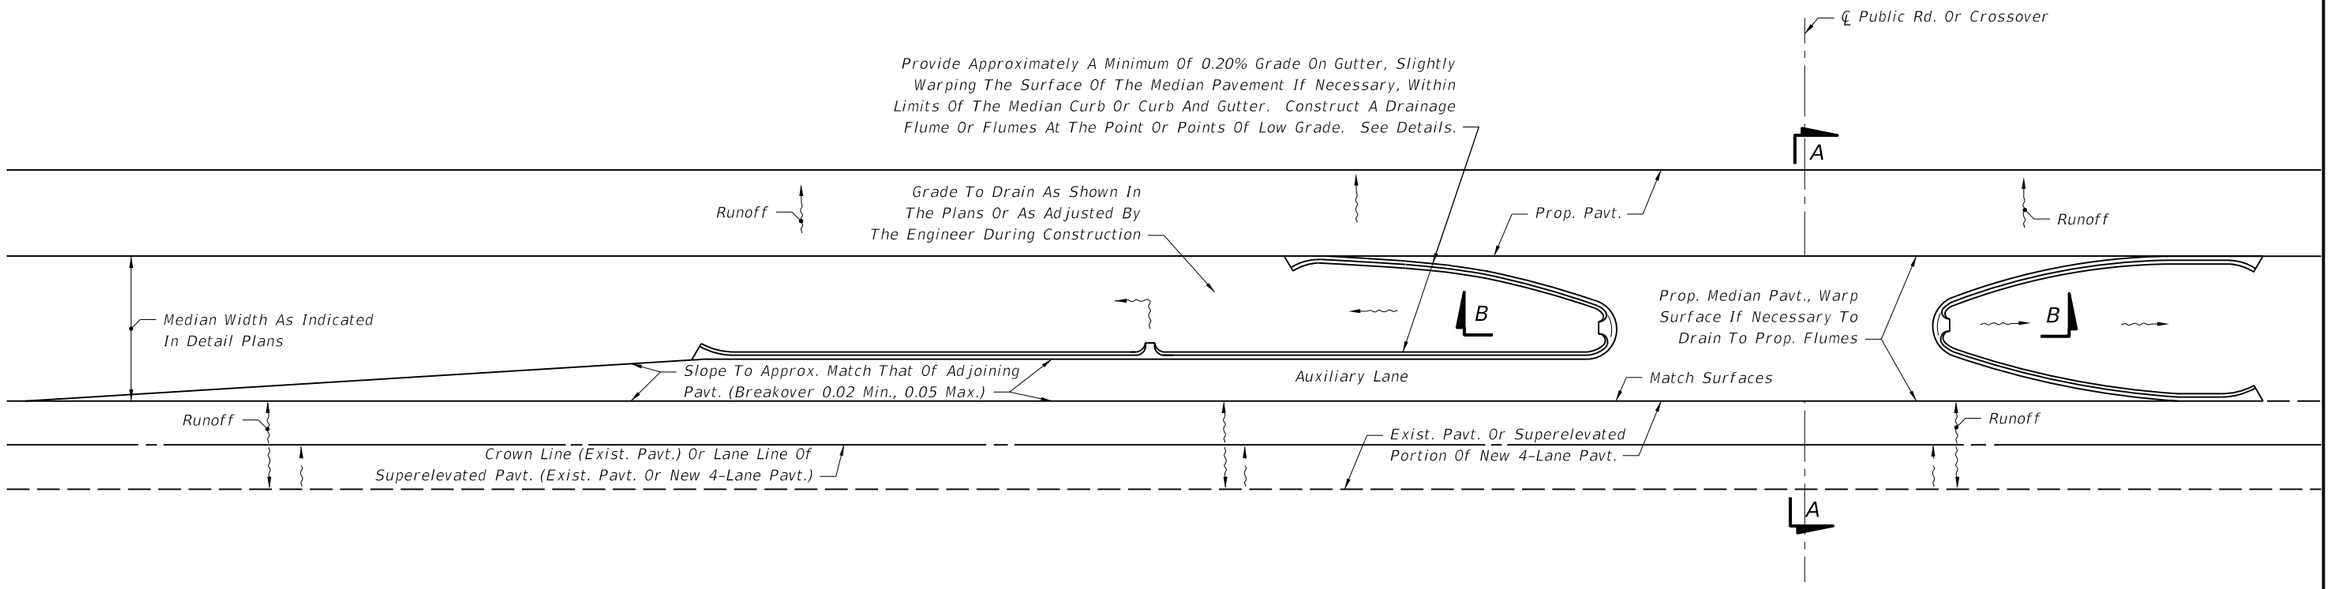

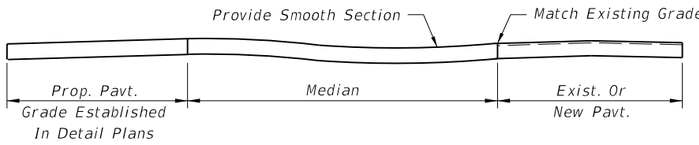

SECTION AA

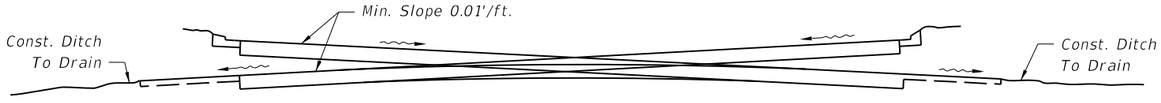

SECTION BB

(May Drain From Any Point Designated In the Plans Or As Adjusted By The Engineer During Construction)

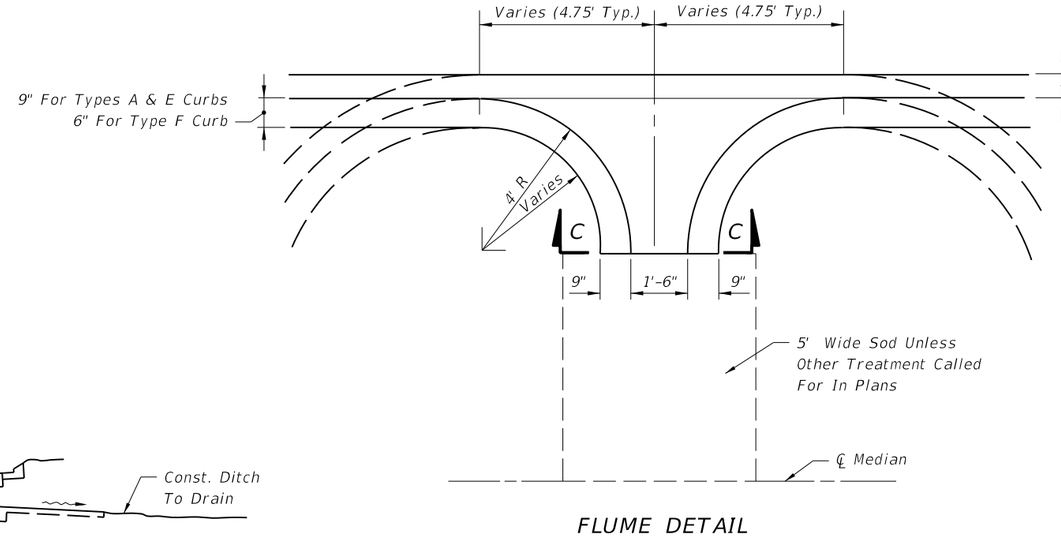

FLUME DETAIL

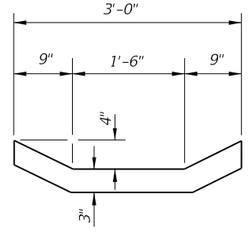

SECTION CC

GENERAL NOTES

1. These details are to apply to projects which provide for the conversion of 2-lane sections to 4-lane divided highway sections and for superelevated sections of new 4-lane divided highways. Layout above is illustration only. Cost of flumes to be included in the contract price for Curb or Curb and Gutter. Sod to be paid for under the contract unit price for Performance Turf, SY.

2. Flumes to be located in low point of noses and at other points as designated in the plans. The locations may be adjusted by the engineer during construction.

LAST REVISION	REVISION	DESCRIPTION:		FDOT DESIGN STANDARDS 2013	MEDIAN OPENING FLUME	INDEX NO.	SHEET NO.
07/01/07						283	1

C:\d\projects\standards\roadway\00200-s\00283-01.dgn
9:28:48 AM
rd960rh
6/28/2012