## GENERAL NOTES

1. TWO-WAY TRAFFIC sign(s) shall be repeated every ¼ mile in each direction, throughout the tangent distance (T).

2. L (min.) = WS for speeds ≥ 45 mph

   $= \frac{WS^2}{60}$ for speeds ≤ 40 mph

   Where:
   W= Width of lateral transition in feet.
   S= Posted speed limit (mph).

3. Where the tangent distance (T) exceeds 250', spacing between Type I or II barricades or vertical panels or drums may be increased to 100' within the limits of the tangent, or post mounted delineators at 50' centers may be substituted for barricades, vertical panels or drums.

4. All existing pavement markings within the realignment which conflict with the revised traffic pattern are to be removed and removable pavement markings used for making new edge lines.

5. When side roads, cross roads or interchanges intersects the highway within the TTC zone, additional TTC devices shall be placed in accordance with other applicable TCZ Indexes.

6. For general TCZ requirements and additional information, refer to Index No. 600.

## SCHEME APPLICATIONS

Scheme 1: Restricted Construction Limits.

Scheme 2: Unrestricted Construction Limits And Light To Moderate Traffic.

Scheme 3: Unrestricted Construction Limits And Moderate To Heavy Traffic.

Where: Construction Limits Are The Outward Beginning Or Ending Of Lane Reductions.

Where: Unless A Specific Scheme Is Called For In The Plans, Scheme Selection Shall Be At The Contractor's Option And As Approved By The Engineer.

## SYMBOLS

- Work Area
- Sign With 18" x 18" (Min.) Orange Flag And Type B Light
- Channelizing Device (See Index No. 600)
- Work Zone Sign
- Advance Warning Arrow Board
- Lane Identification + Direction of Traffic

## CONDITIONS

WHERE ANY VEHICLE, EQUIPMENT, WORKERS OR THEIR ACTIVITIES REQUIRE THE CLOSURE OF ONE ROADWAY AND THE OPPOSING ROADWAY IS CONVERTED TO TEMPORARY TWO-WAY TRAVEL BY WAY OF CROSSOVERS.

C:\d\projects\Standards\roadway\00600-s\00620-01.dgn
10:53:26 AM rd960rh
6/28/2012

| LAST REVISION | REVISION | DESCRIPTION: | | FDOT DESIGN STANDARDS 2013 | MULTILANE, DIVIDED, TEMPORARY DIVERSION CONNECTION | INDEX NO. | SHEET NO. |
|---|---|---|---|---|---|---|---|
| 07/01/09 | | | | | | 620 | 1 |

| BUFFER LENGTH (FEET) | | |
|---|---|---|
| Construction Zone Speed MPH | X (ft) | Z (ft) |
| 60-70 | 560 | 630 |
| 55 | 360 | 510 |
| ≤50 | 180 | 380 |

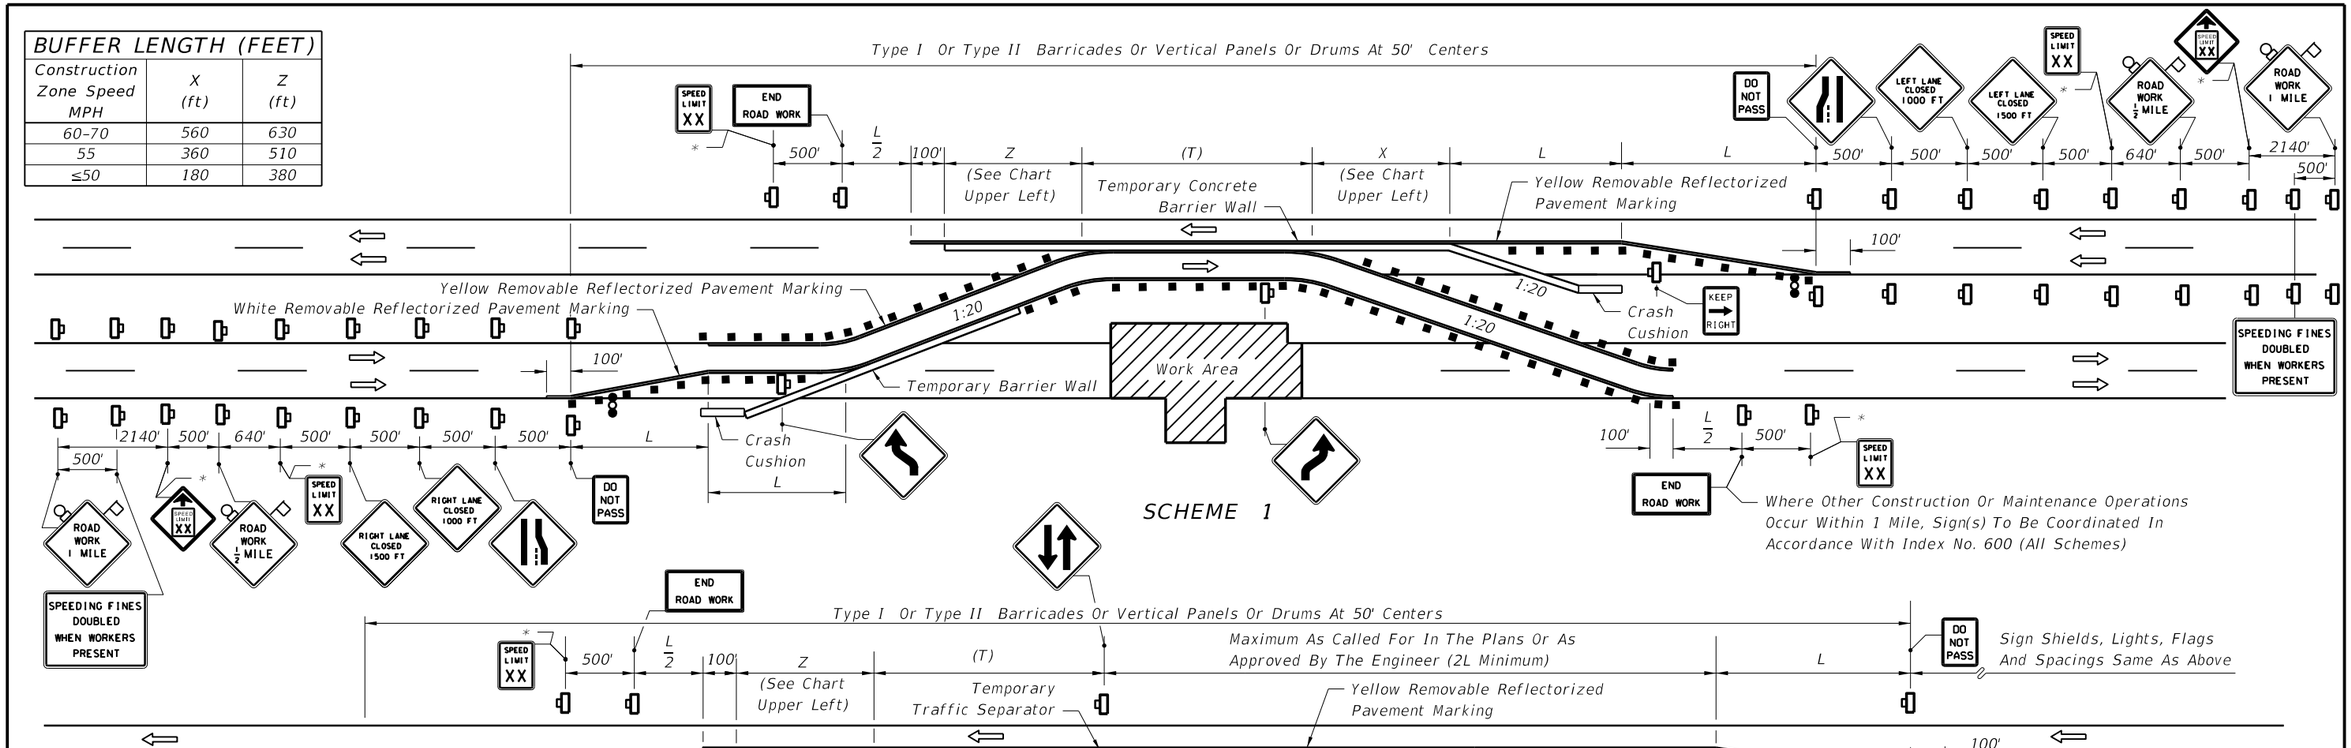


C:\d\projects\standards\roadway\00600-s\00620-02.dgn rd960rh 10:53:28 AM 6/28/2012

| LAST REVISION | REVISION | DESCRIPTION: | | | | |
|---|---|---|---|---|---|---|
| 07/01/09 | | | FDOT DESIGN STANDARDS 2013 | MULTILANE, DIVIDED, TEMPORARY DIVERSION CONNECTION | INDEX NO. 620 | SHEET NO. 2 |