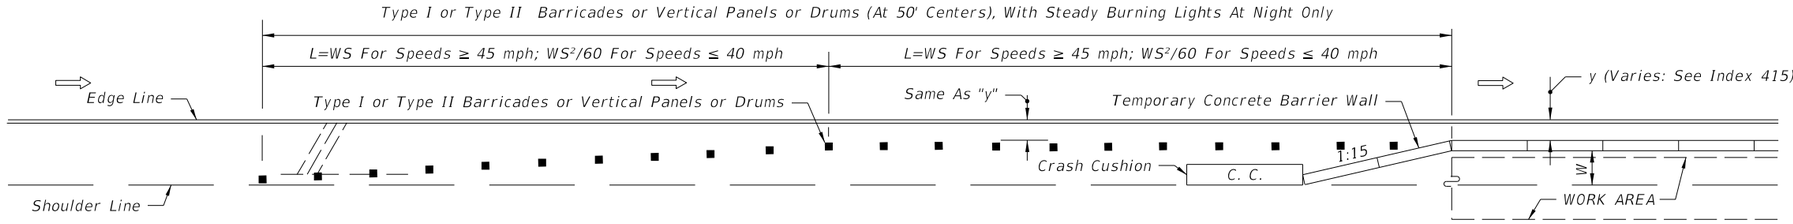


*BARRIER AND TRANSITION LOCATED ON PAVED OR UNPAVED SHOULDERS*
*PLAN SHOWN FOR RIGHT LANE - INVERTED PLAN FOR LEFT LANE*

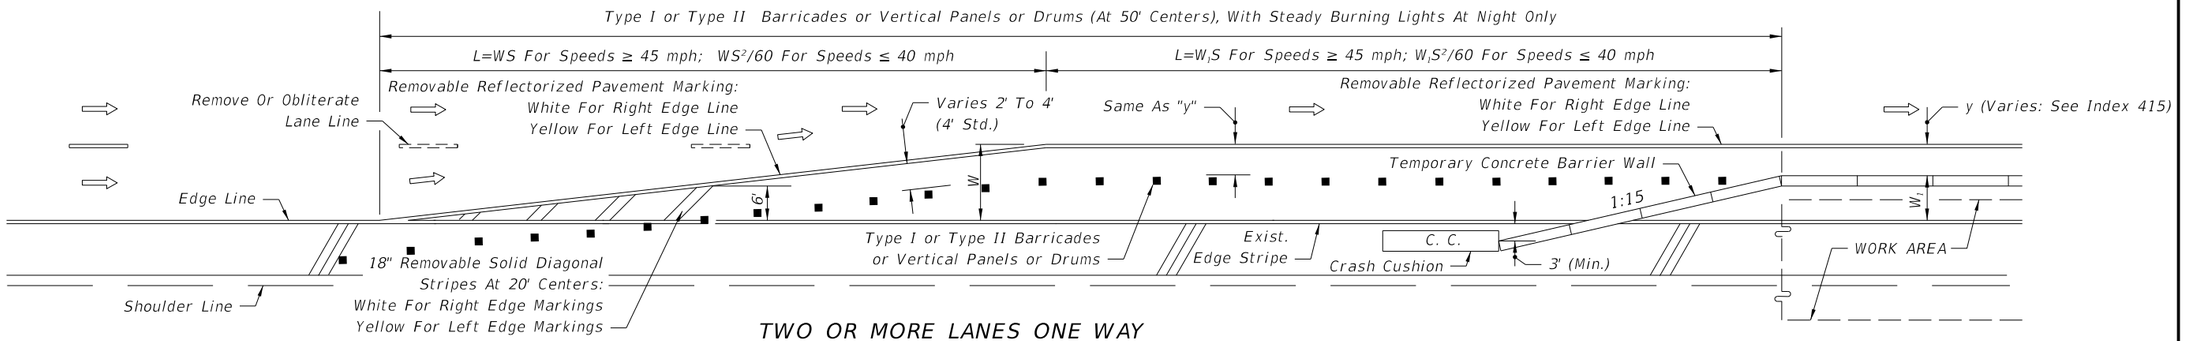


*TWO OR MORE LANES ONE WAY*
*LANE DROP • PLAN SHOWN FOR RIGHT LANE MERGE LEFT - INVERTED PLAN FOR LEFT LANE MERGE RIGHT*

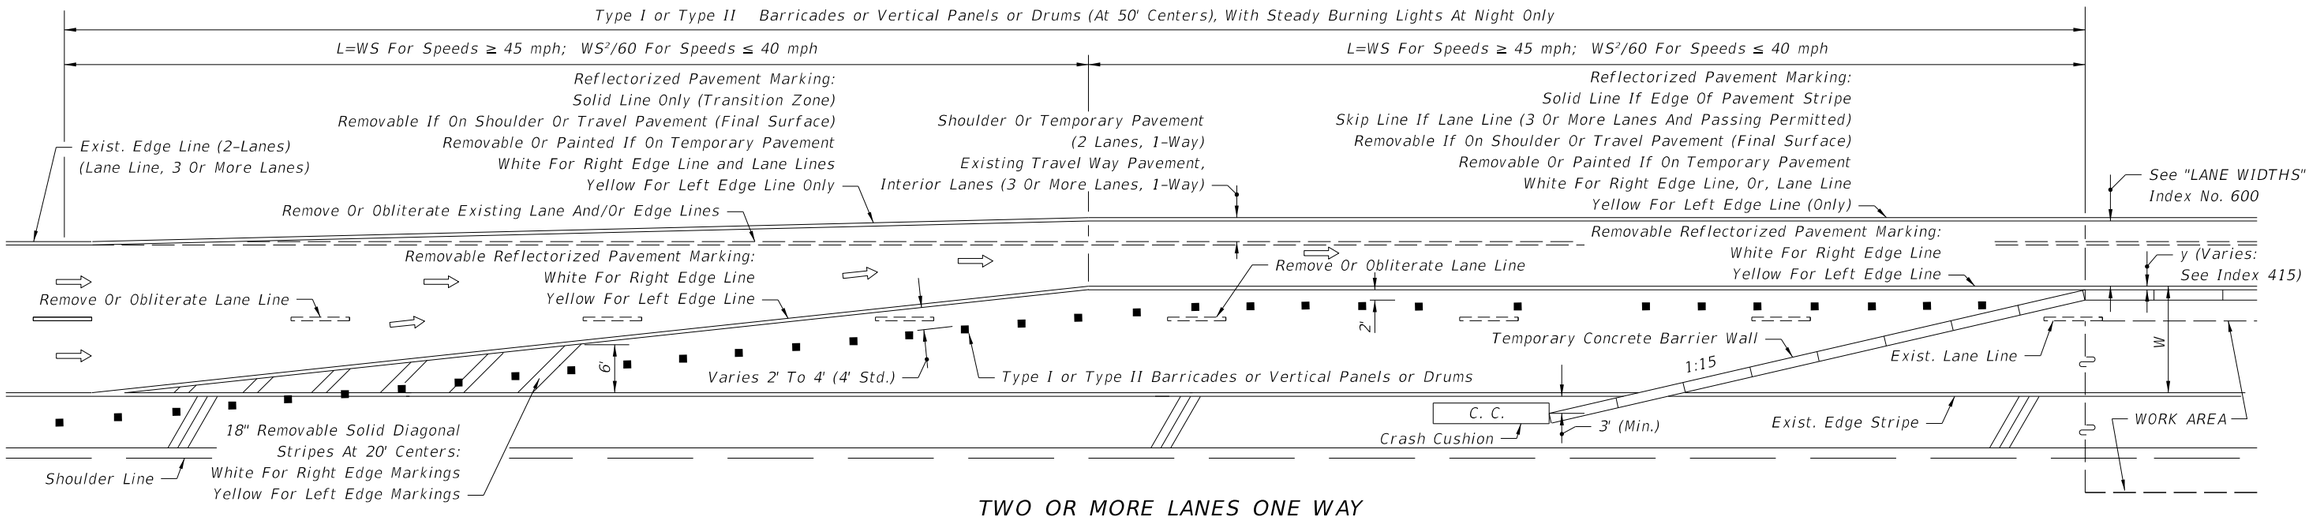


*TWO OR MORE LANES ONE WAY*
*LANE DROP AND LANE SHIFTS - PLAN SHOWN FOR RIGHT LANE MERGE LEFT - INVERTED PLAN FOR LEFT LANE MERGE RIGHT*

### SYMBOLS

⇨ Lane Identification + Direction of Traffic

■ Channelizing Device (See Index No. 600)

### GENERAL NOTES

1. For signing information see the Plans, Specifications, MUTCD and other TCZ Standards.
2. Where W=width of lateral transition in feet, S=posted speed limit.

| LAST REVISION | REVISION | DESCRIPTION: | | | | |
|---|---|---|---|---|---|---|
| 07/01/12 | | | FDOT DESIGN STANDARDS 2013 | TRANSITIONS FOR TEMPORARY CONCRETE BARRIER WALL ON FREEWAY FACILITIES | INDEX NO. 642 | SHEET NO. 1 |

C:\d\projects\standards\roadway\00600-s\00642-01.dgn
rd960rh
10:57:54 AM
6/28/2012