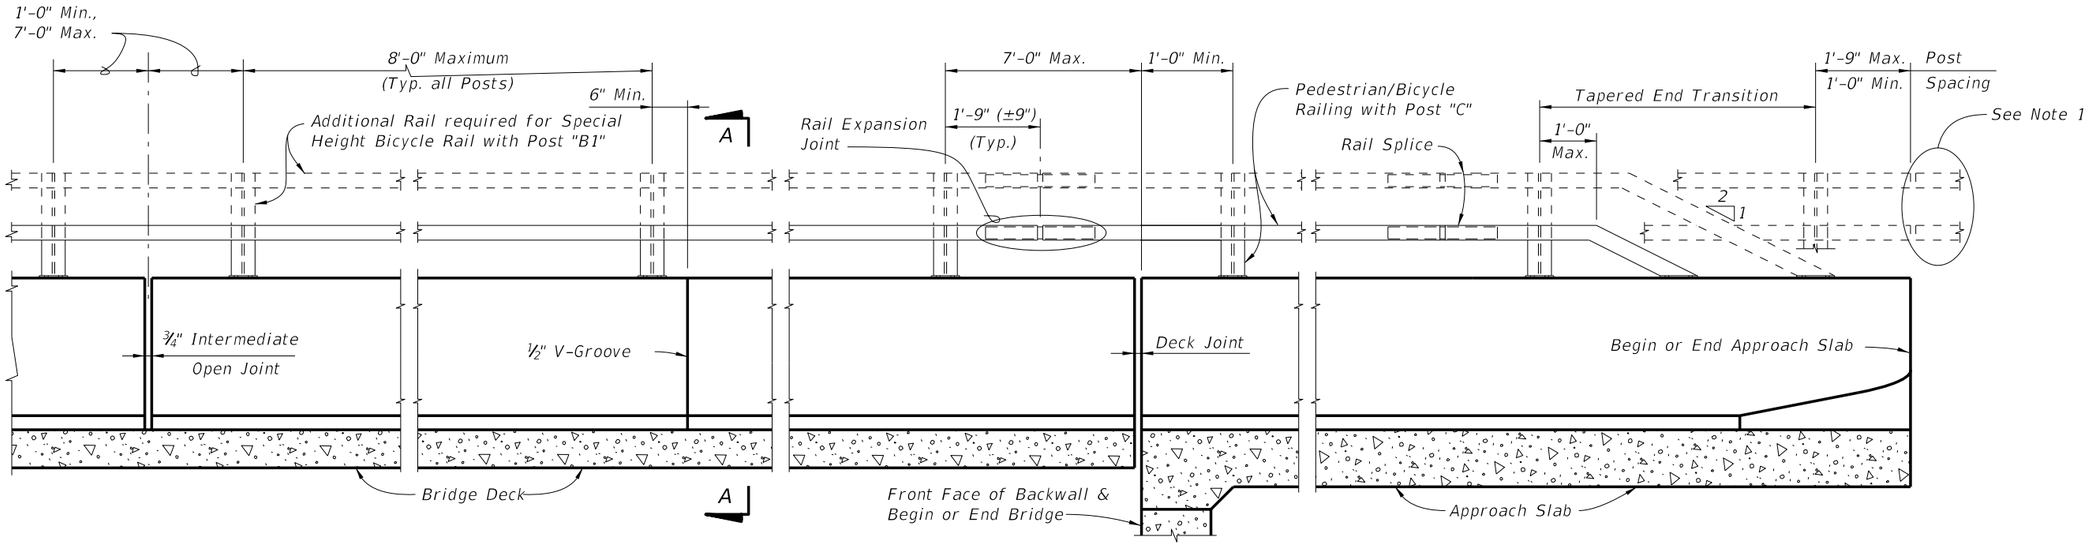

ELEVATION OF INSIDE FACE OF TRAFFIC RAILING WITH PEDESTRIAN/BICYCLE BULLET RAILING

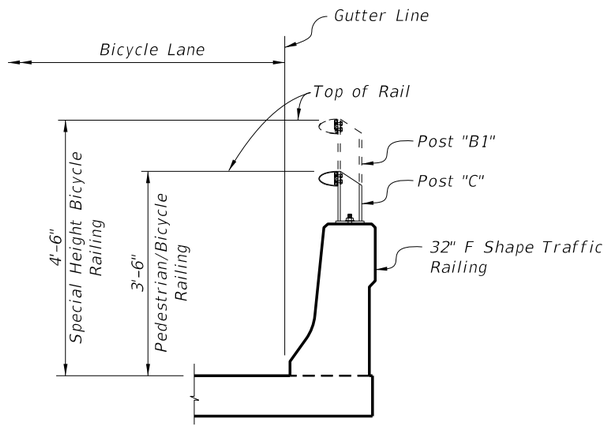

SECTION A-A
TYPICAL SECTION THRU BRIDGE DECK
(APPROACH SLAB SIMILAR)

NOTES:

1. *Where Bullet Railing continues on retaining wall mounted Traffic Railings or other Traffic Railings, the Tapered End Transition shall be located at the terminus of the Bullet Railing.*

CROSS REFERENCES:

1. *For Post, Rail and Rail Expansion Joint fabrication and installation Details and Notes see Index No. 822.*

2. *For Traffic Railing Details, Reinforcement and Notes see Index No. 420.*

6/28/2012 11:34:40 AM rd960rh C:\d\projects\standards\structures\2013book\00821-1of1.dgn

LAST REVISION	REVISION	DESCRIPTION:		FDOT DESIGN STANDARDS 2013	BRIDGE ALUMINUM PEDESTRIAN/BICYCLE BULLET RAILING FOR TRAFFIC RAILING (32" F SHAPE)	INDEX NO.	SHEET NO.
01/01/12						821	1