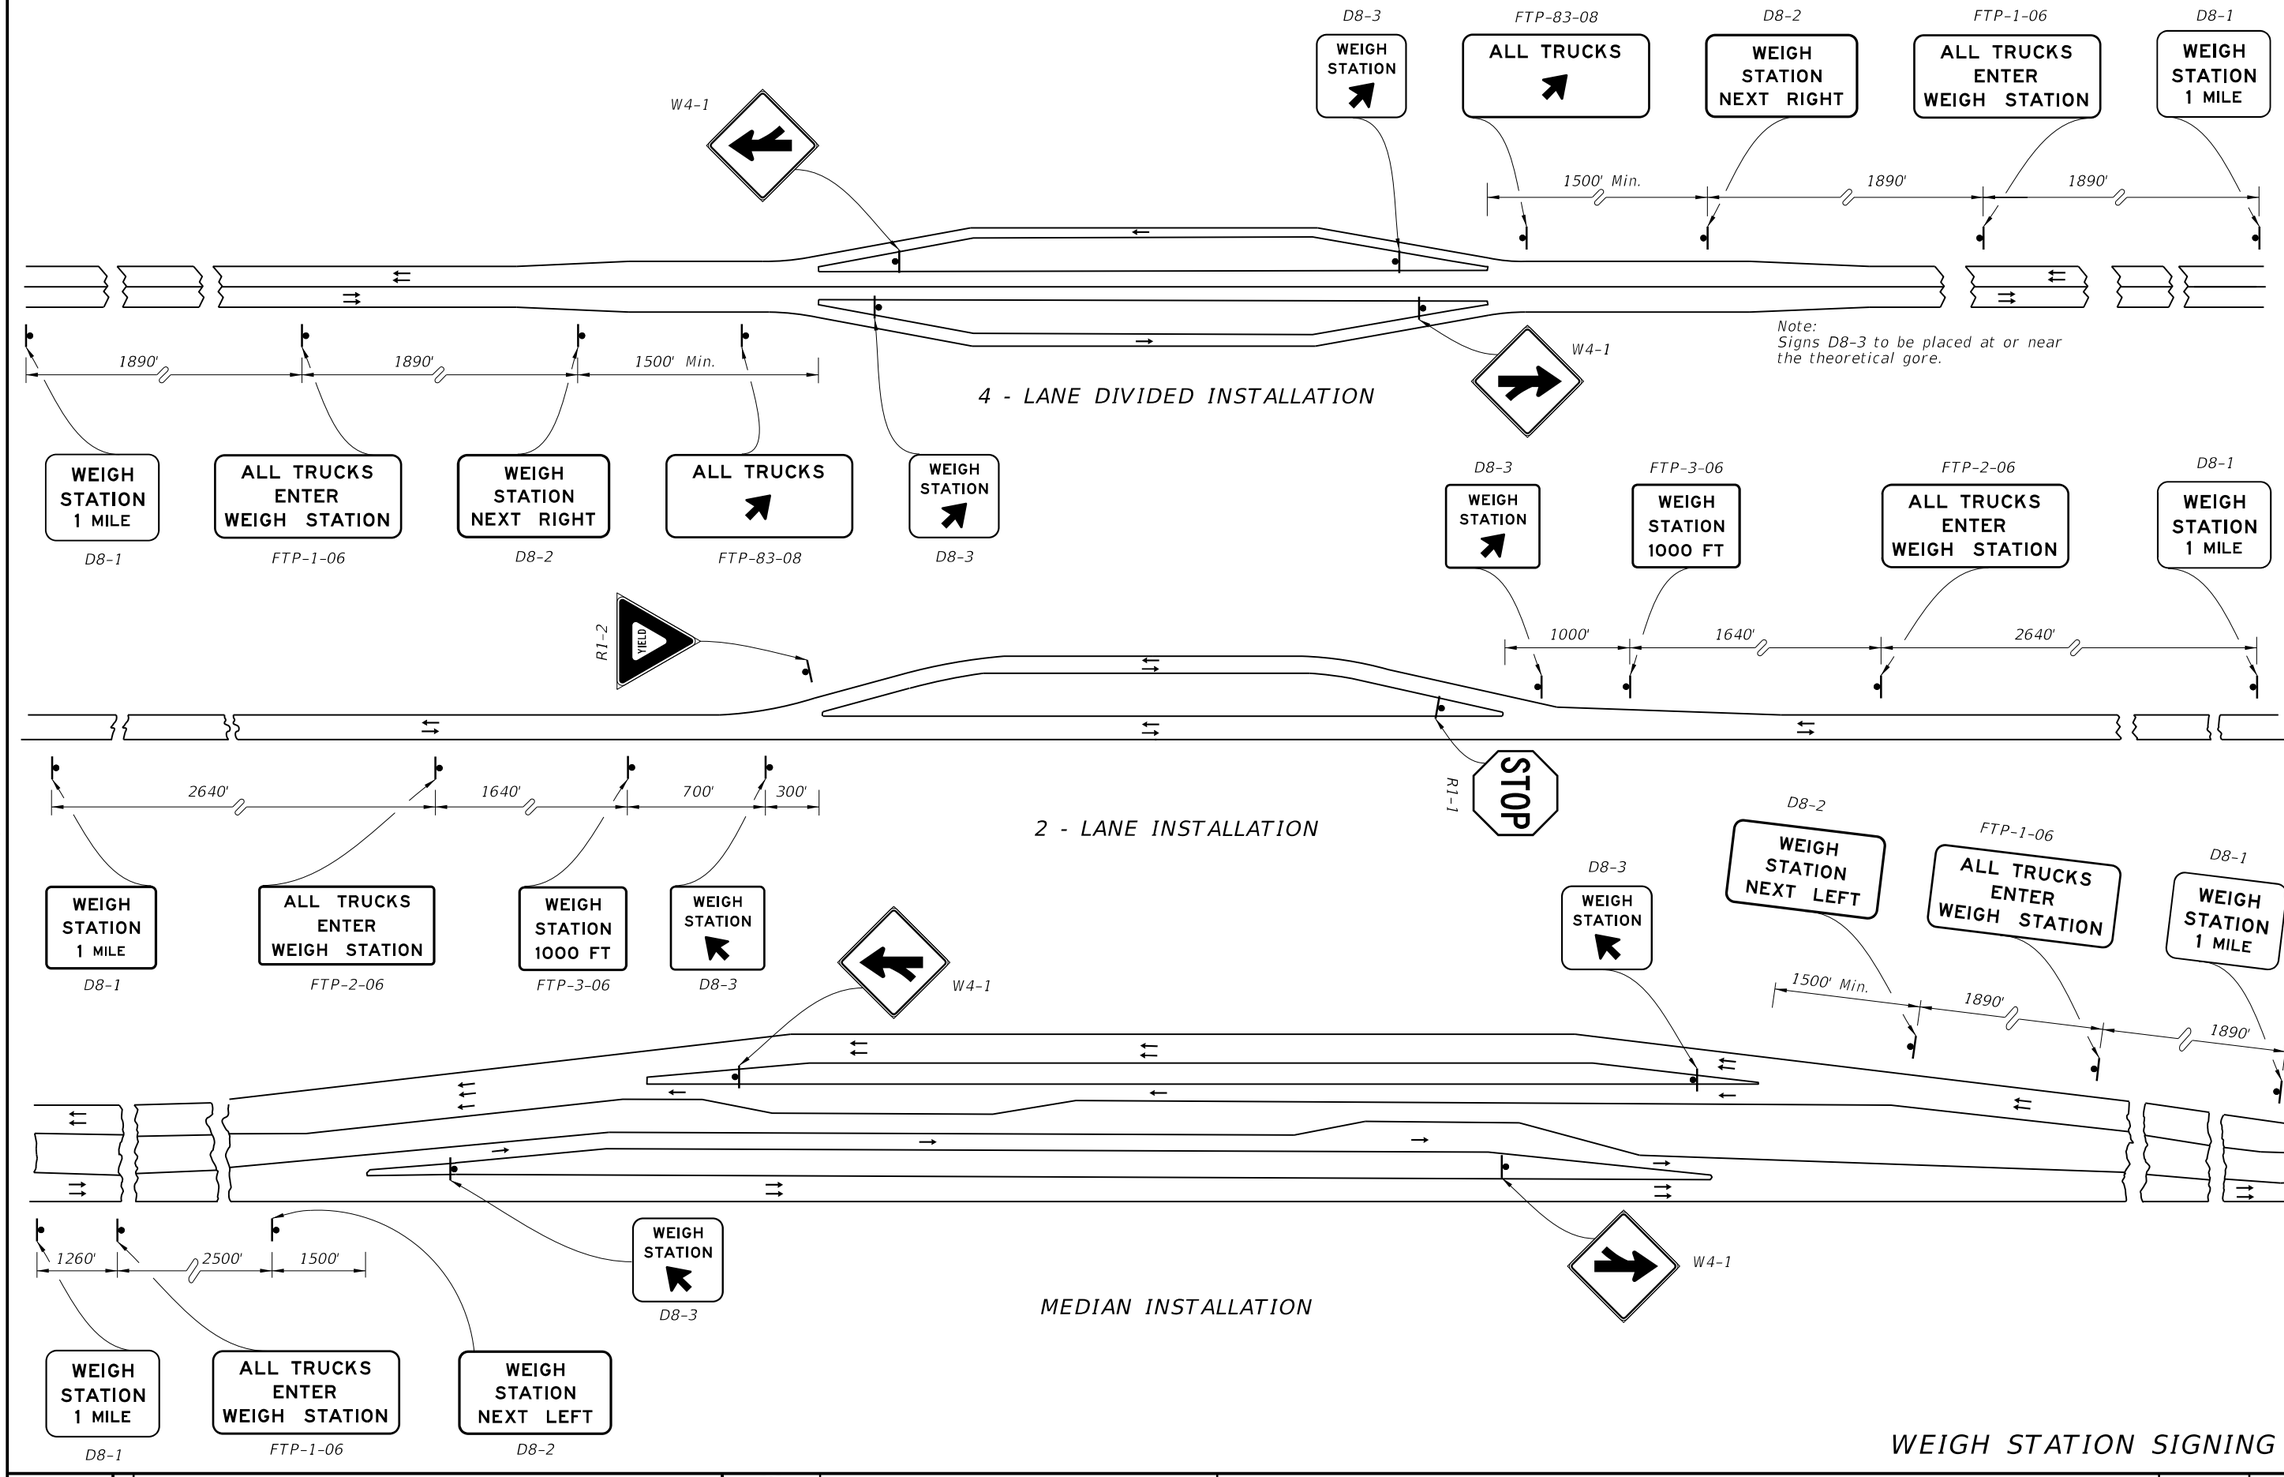

WEIGH STATION SIGNING

C:\d\projects\standards\roadway\17300-s\17328-01.dgn
rd960rh
12:02:07 PM
6/28/2012

LAST REVISION	REVISION	DESCRIPTION:		FDOT DESIGN STANDARDS 2013	TYPICAL SIGNING FOR TRUCK WEIGH & INSPECTION STATIONS	INDEX NO.	SHEET NO.
07/01/09			STATE OF FLORIDA DEPARTMENT OF TRANSPORTATION			17328	1

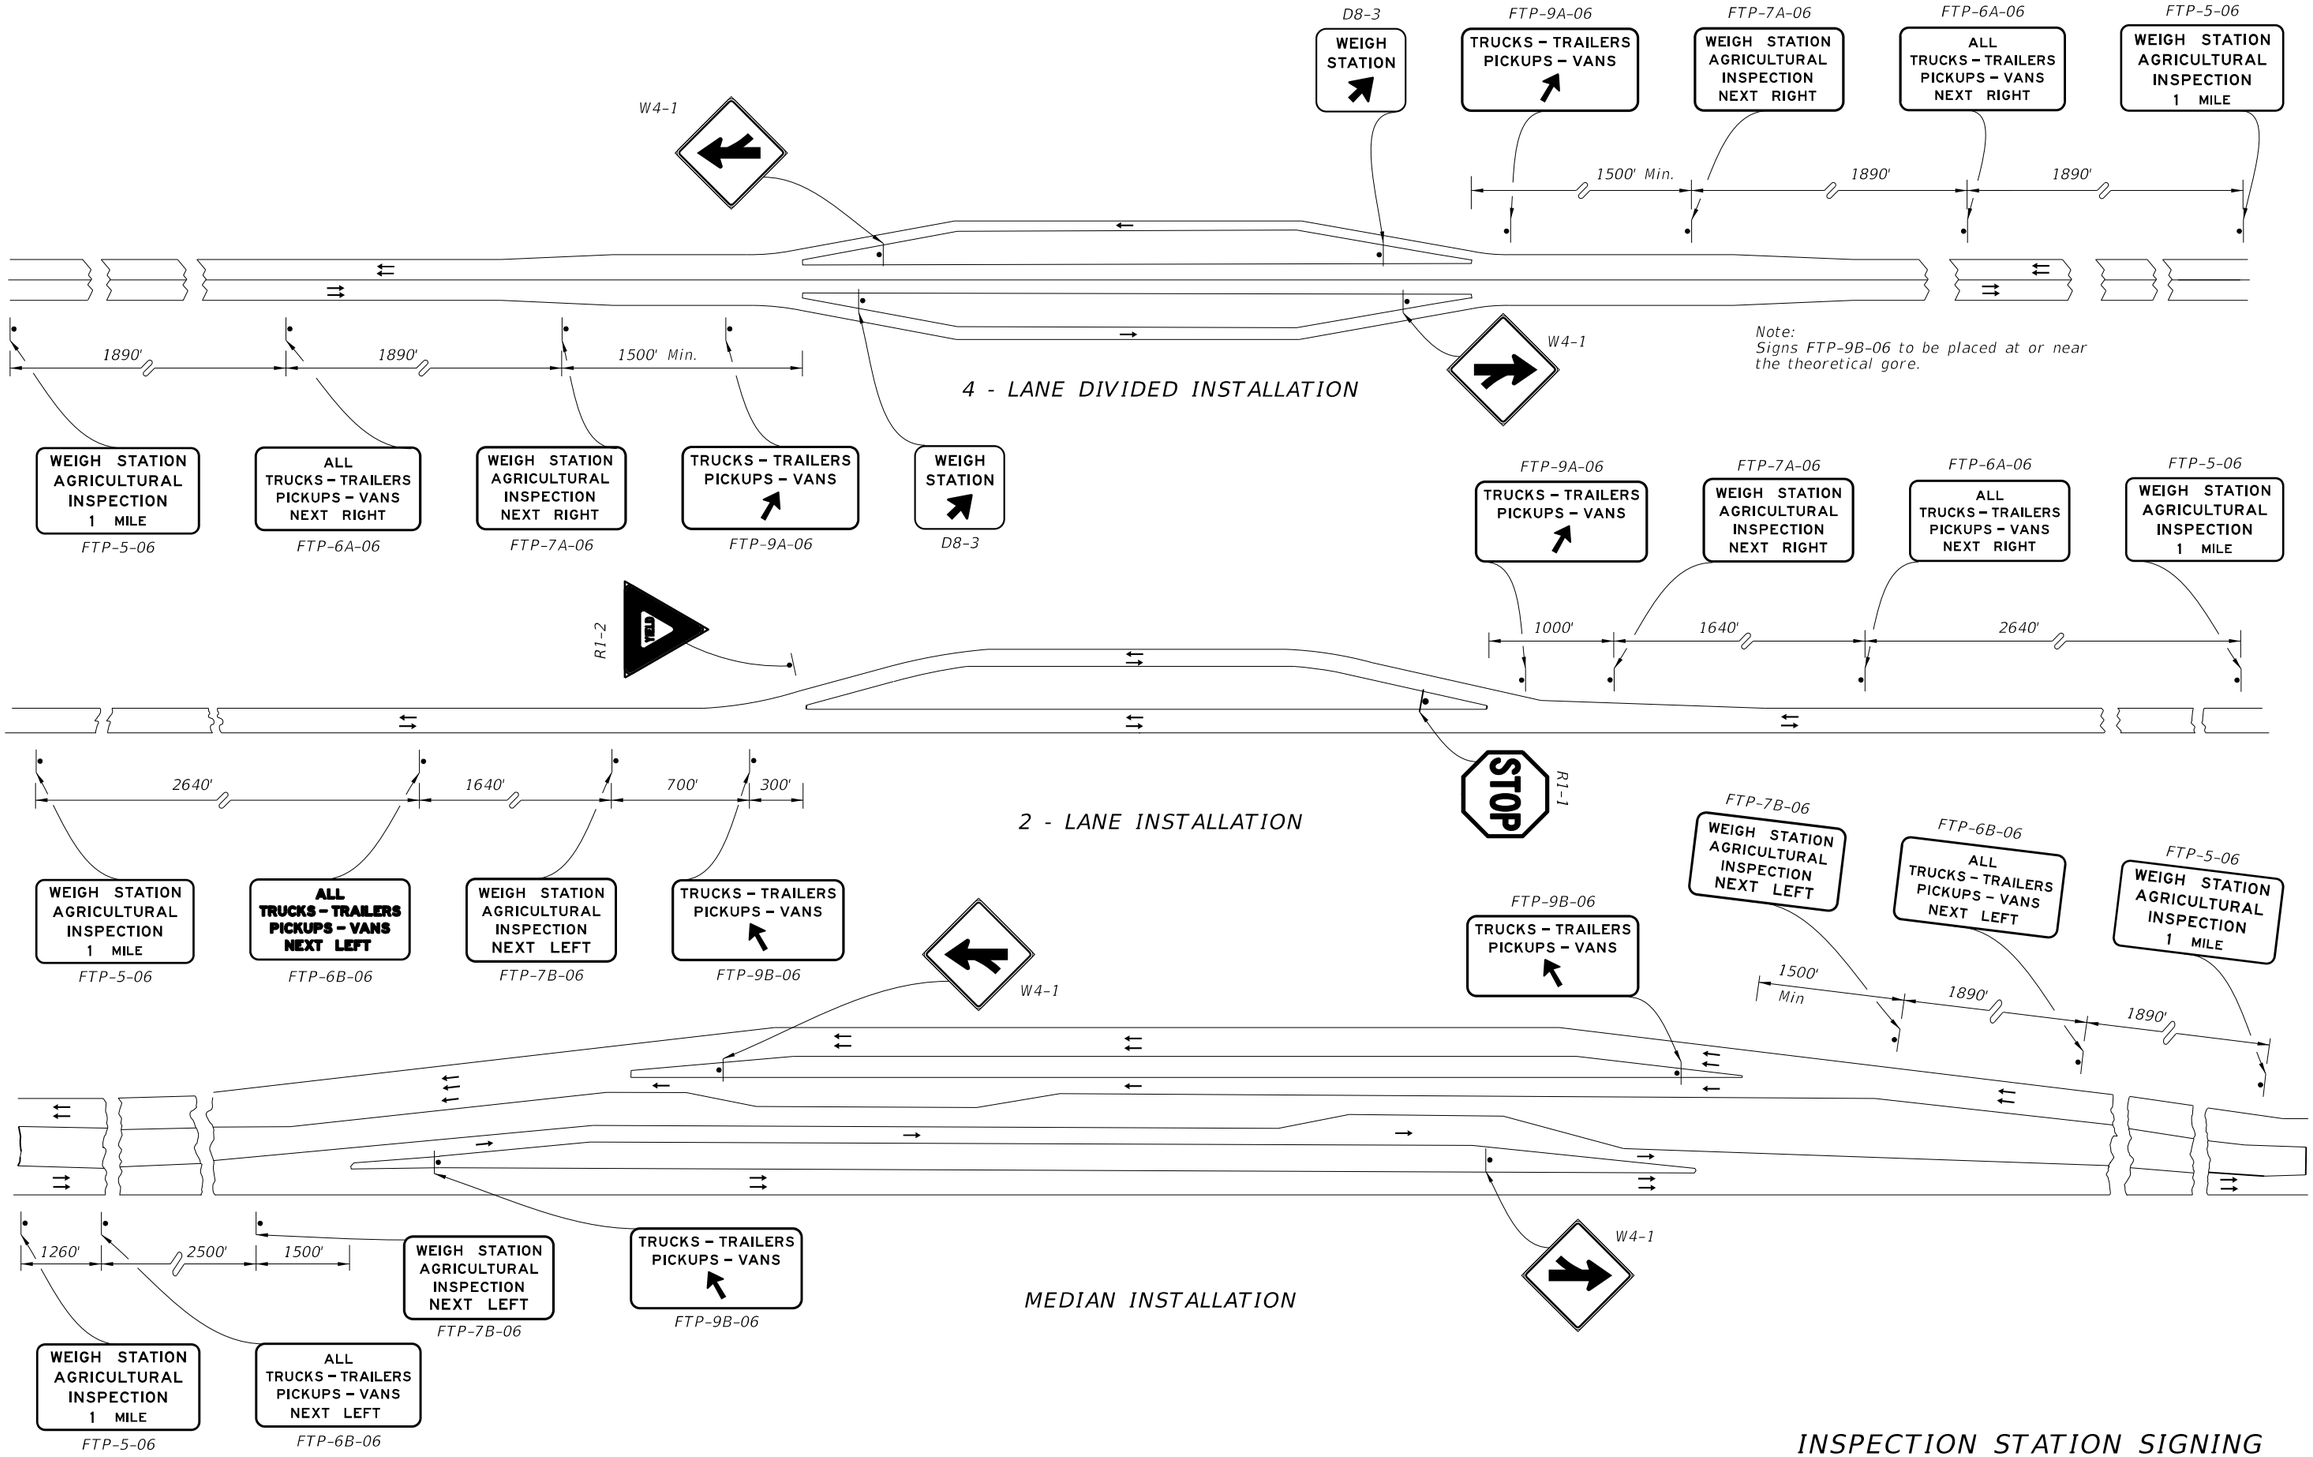

INSPECTION STATION SIGNING

C:\d\projects\standards\roadway\17300-s\17328-02.dgn
rd960rh
12:02:09 PM
6/28/2012

LAST REVISION	REVISION	DESCRIPTION:			INDEX NO.	SHEET NO.
07/01/09			FDOT DESIGN STANDARDS 2013	TYPICAL SIGNING FOR TRUCK WEIGH & INSPECTION STATIONS	17328	2