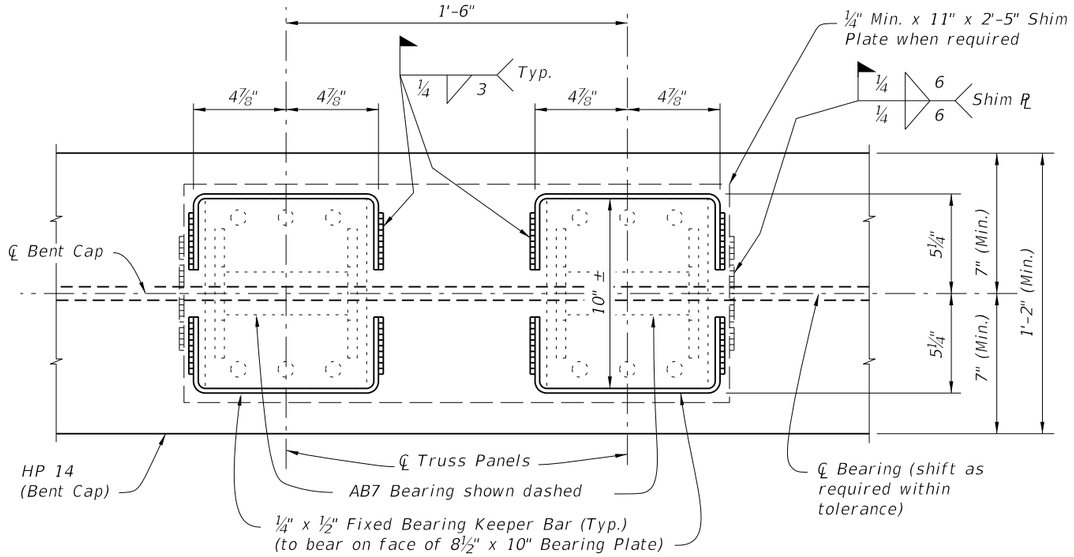

PARTIAL PLAN VIEW

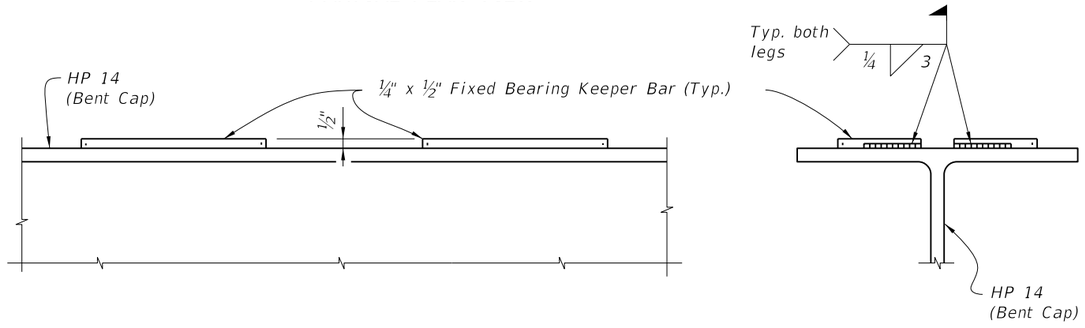

PARTIAL ELEVATION VIEW

END VIEW

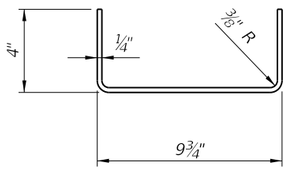

FIXED BEARING KEEPER BAR DETAIL

FIXED BEARING DETAILS

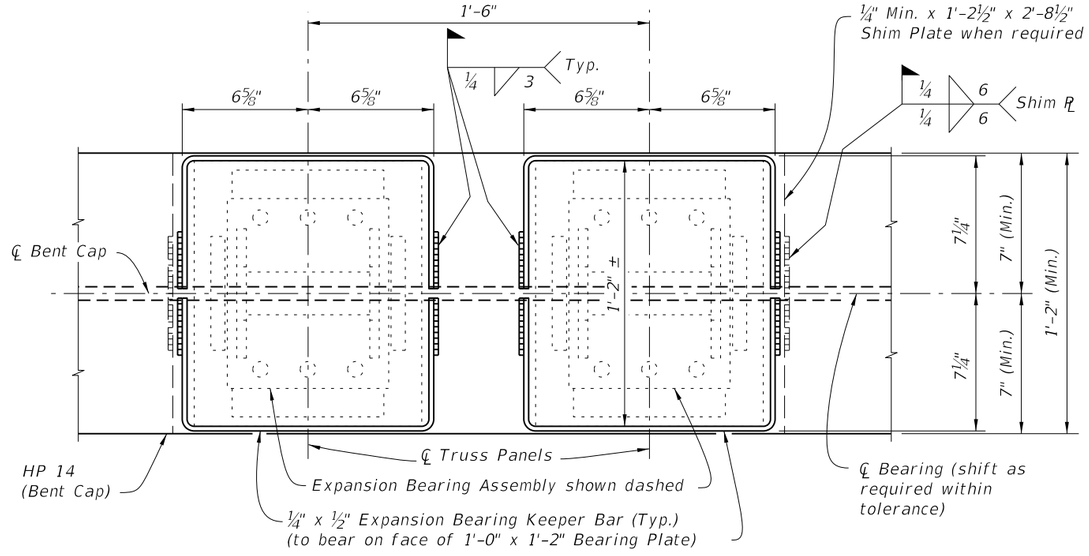

PARTIAL PLAN VIEW

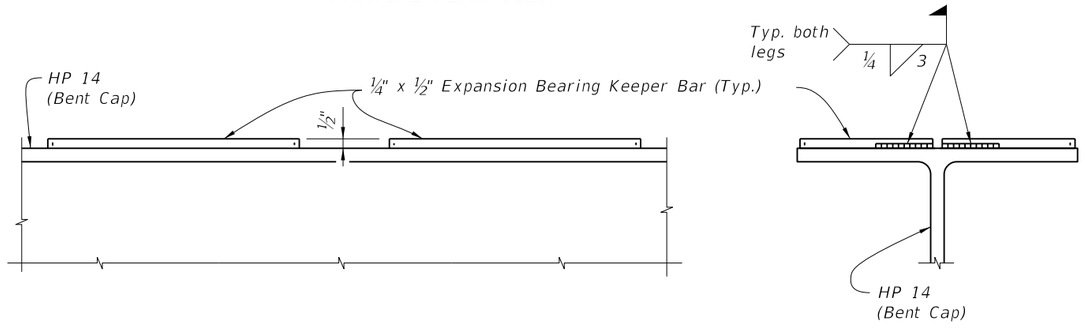

PARTIAL ELEVATION VIEW

END VIEW

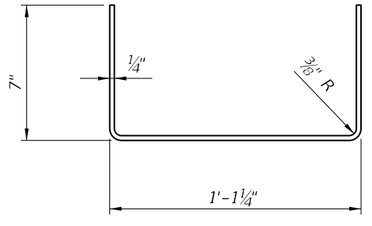

EXPANSION BEARING KEEPER BAR DETAIL

EXPANSION BEARING DETAILS

C:\d\projects\standards\structures\2013book\21620-1of2.dgn
rd960rh
1:16:38 PM
6/28/2012

LAST REVISION	REVISION	DESCRIPTION:		FDOT DESIGN STANDARDS 2013	TEMPORARY DETOUR BRIDGE DETAILS - STEEL H PILE FOUNDATIONS	INDEX NO.	SHEET NO.
07/01/06						21620	1

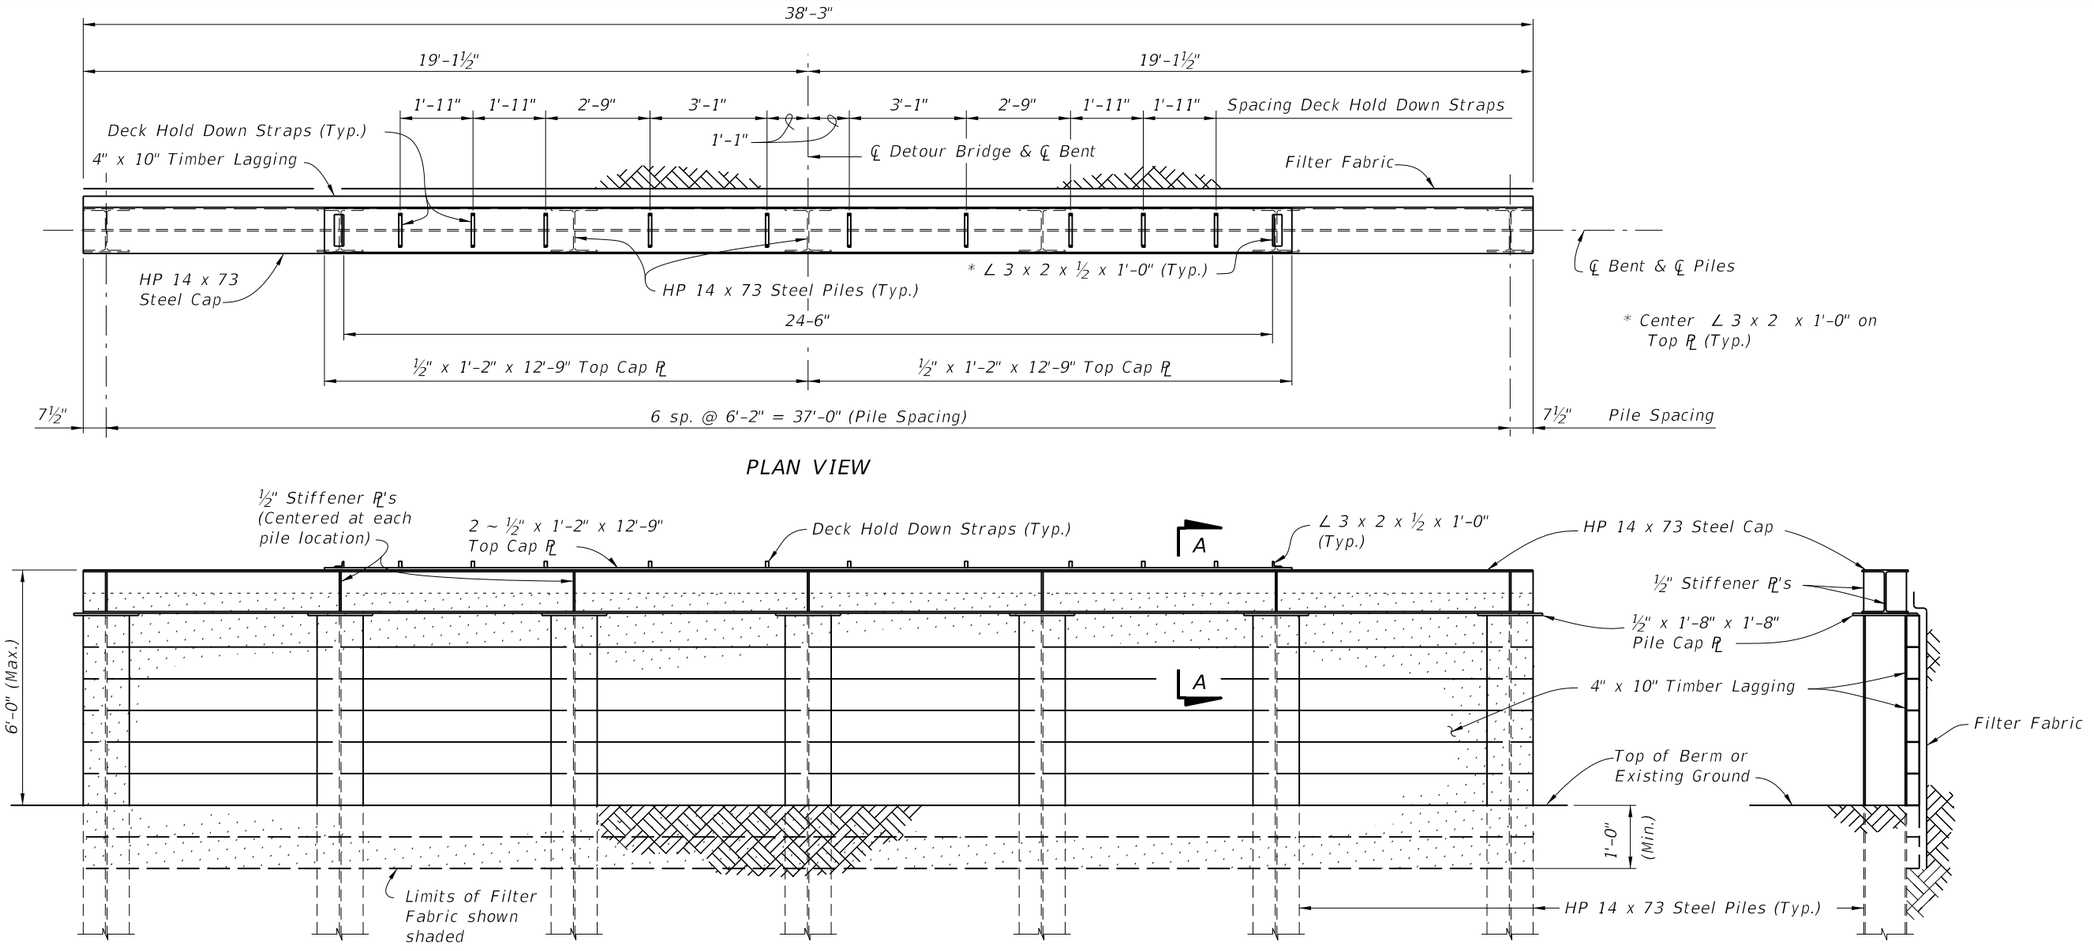

PLAN VIEW

ELEVATION VIEW

END VIEW

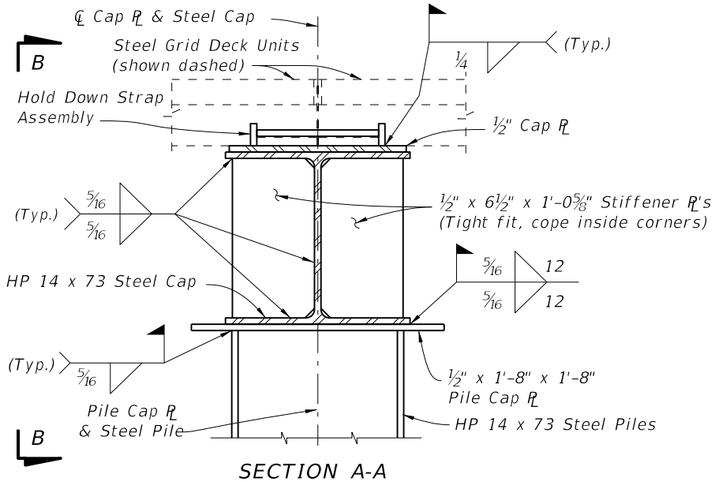

SECTION A-A
(LAGGING NOT SHOWN FOR CLARITY)

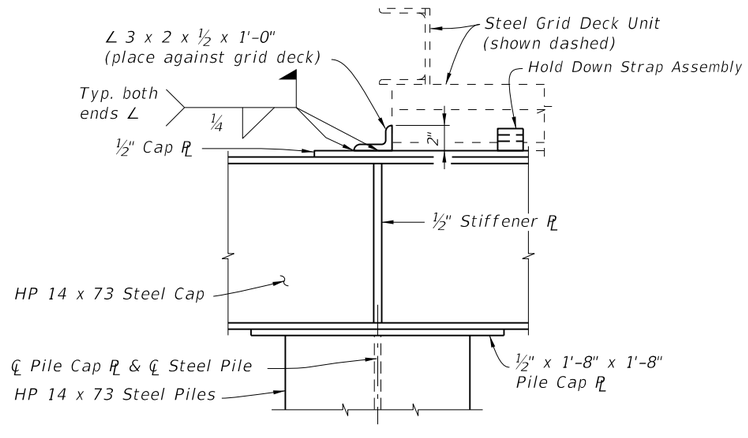

VIEW B-B

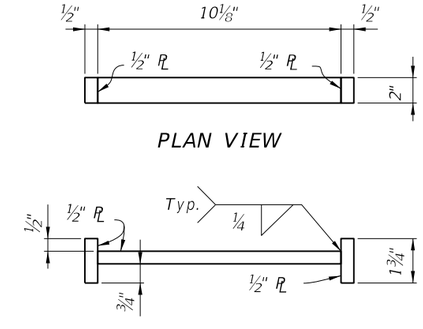

PLAN VIEW

ELEVATION VIEW
HOLD DOWN STRAP ASSEMBLY DETAIL

BACKWALL BENT DETAILS

LAST REVISION	REVISION	DESCRIPTION:		FDOT DESIGN STANDARDS 2013	TEMPORARY DETOUR BRIDGE DETAILS - STEEL H PILE FOUNDATIONS	INDEX NO.	SHEET NO.
07/01/06						21620	2

C:\d\projects\standards\structures\2013book\21620-2of2.dgn
rd960rh
1:16:40 PM
6/28/2012