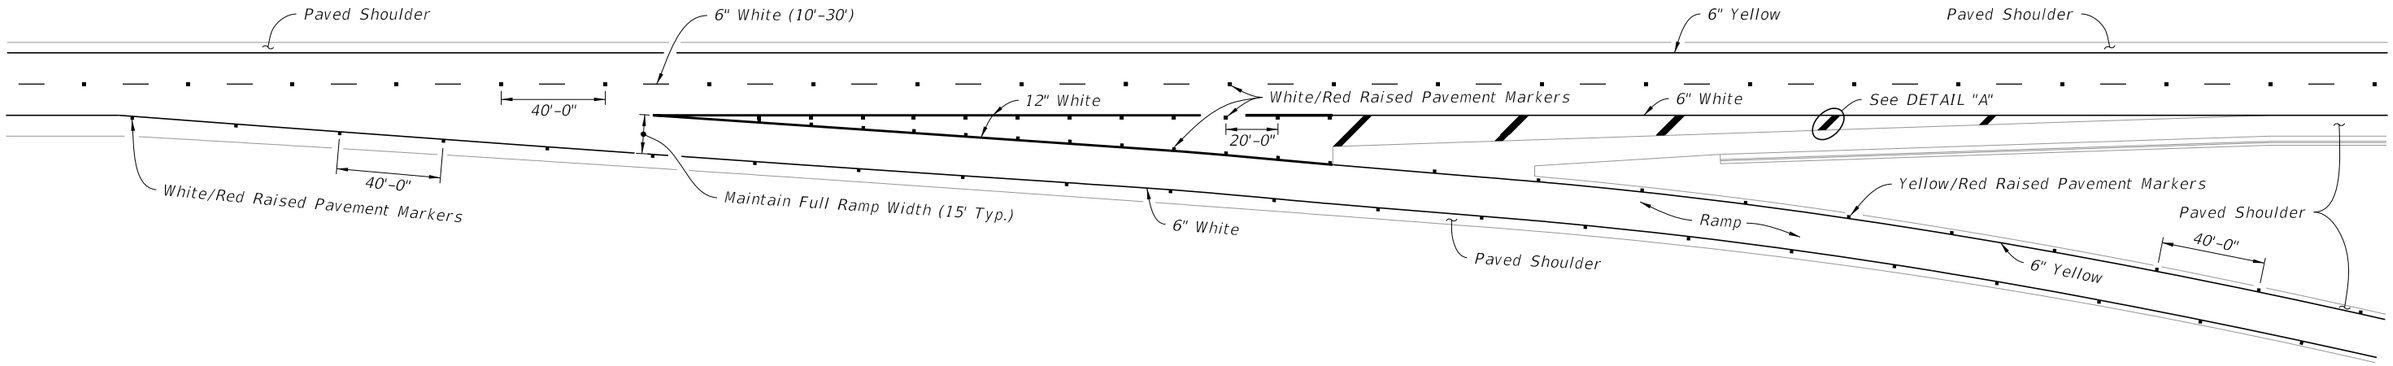

TWO THRU LANES

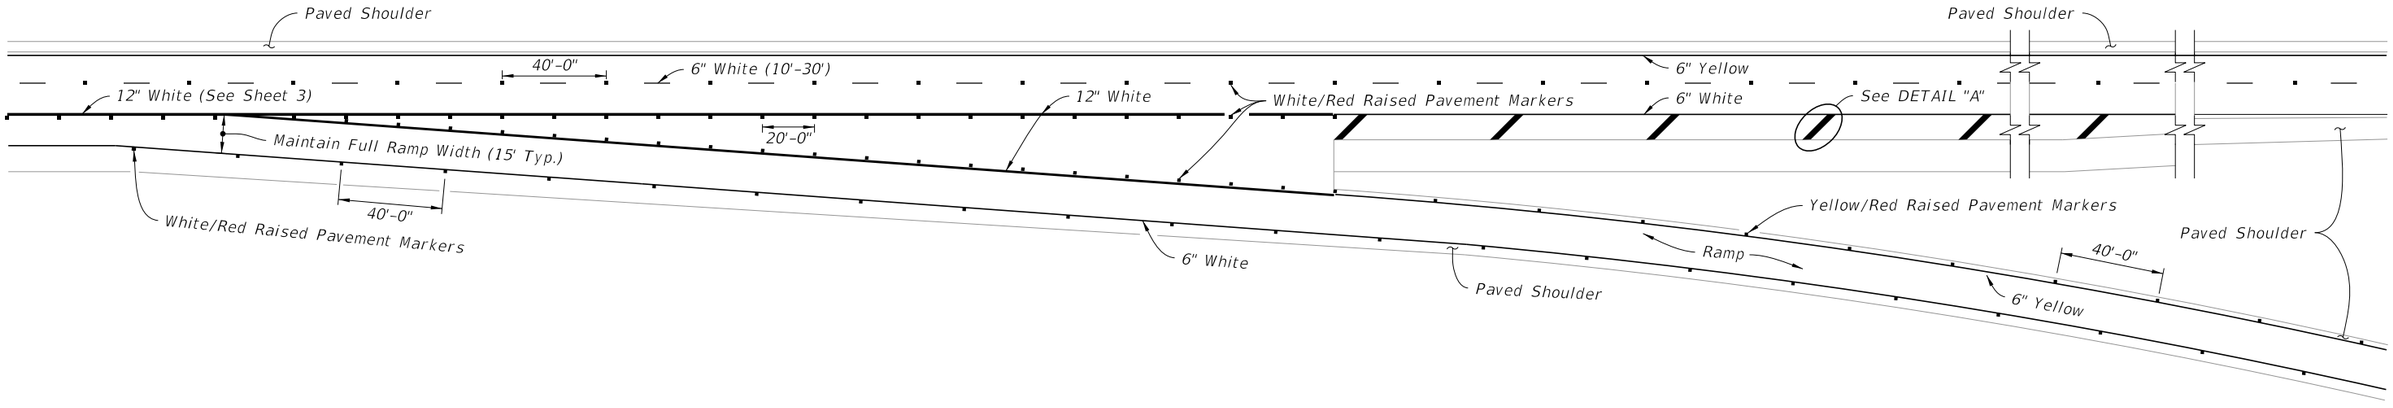

THREE APPROACH LANES - TWO THRU LANES

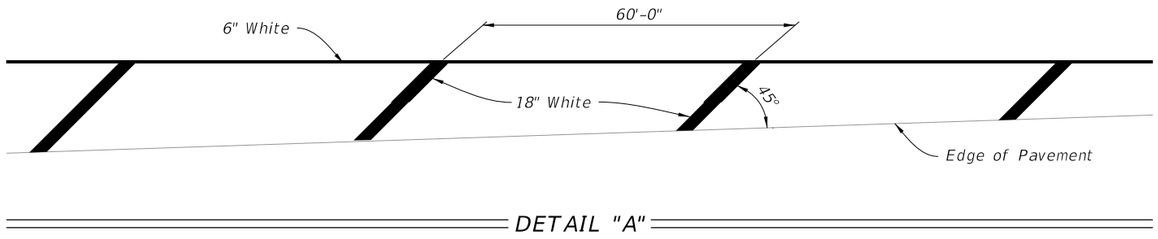

DETAIL "A"

GENERAL NOTES:

1. Make the traffic face of the raised pavement marker (RPM) the same color as the pavement marking that it is supplementing.
2. See Index 706-001 for additional information on RPMs.

SINGLE LANE RAMPS - EXIT TERMINALS

LAST REVISION	REVISION	DESCRIPTION:	FDOT	FY 2019-20 STANDARD PLANS	INTERCHANGE MARKINGS	INDEX	SHEET
11/01/17						711-003	1 of 7

12/11/2018 11:57:26 AM

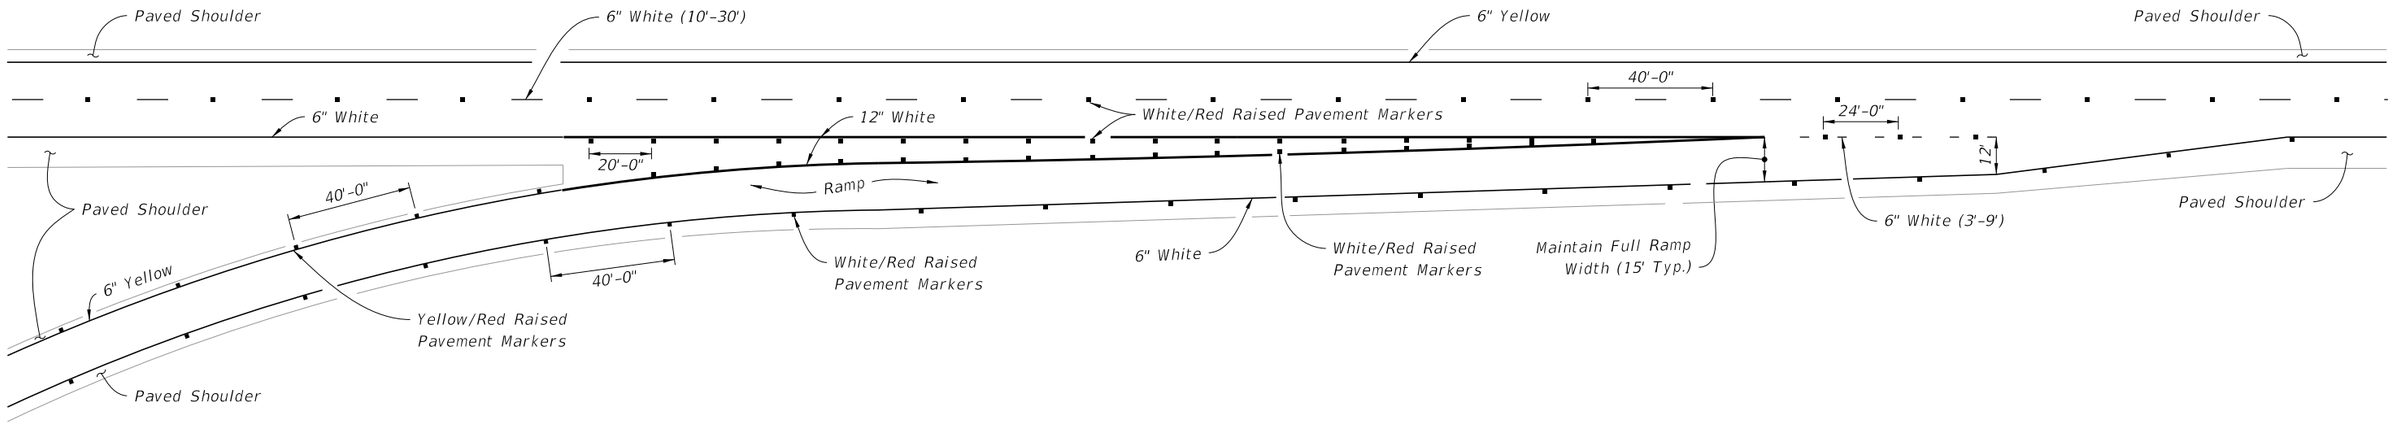

TAPER - TYPE ENTRANCE

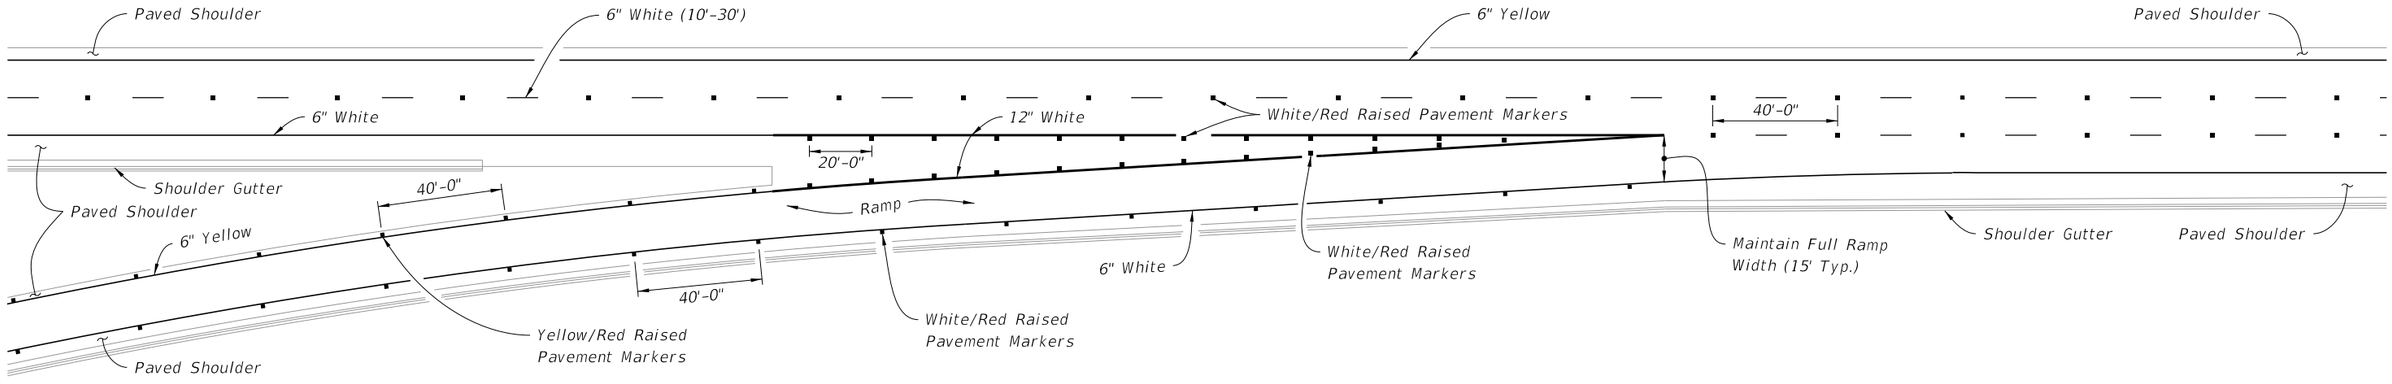

PARALLEL - TYPE ENTRANCE

10/18/2018 1:16:29 PM

LAST REVISION	REVISION	DESCRIPTION:	FDOT	FY 2019-20 STANDARD PLANS	INTERCHANGE MARKINGS	INDEX	SHEET
11/01/17						711-003	2 of 7

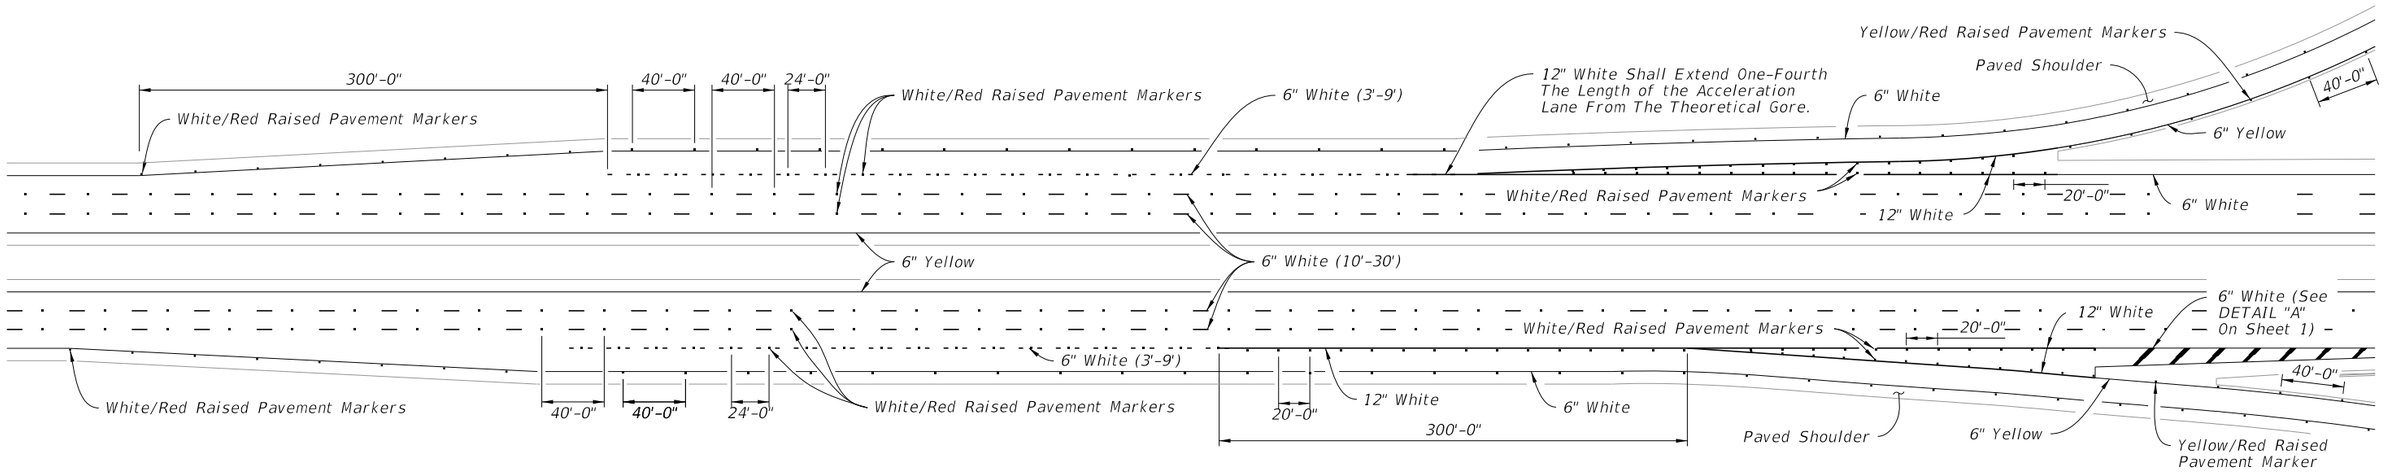

PARALLEL ACCELERATION AND DECELERATION LANE

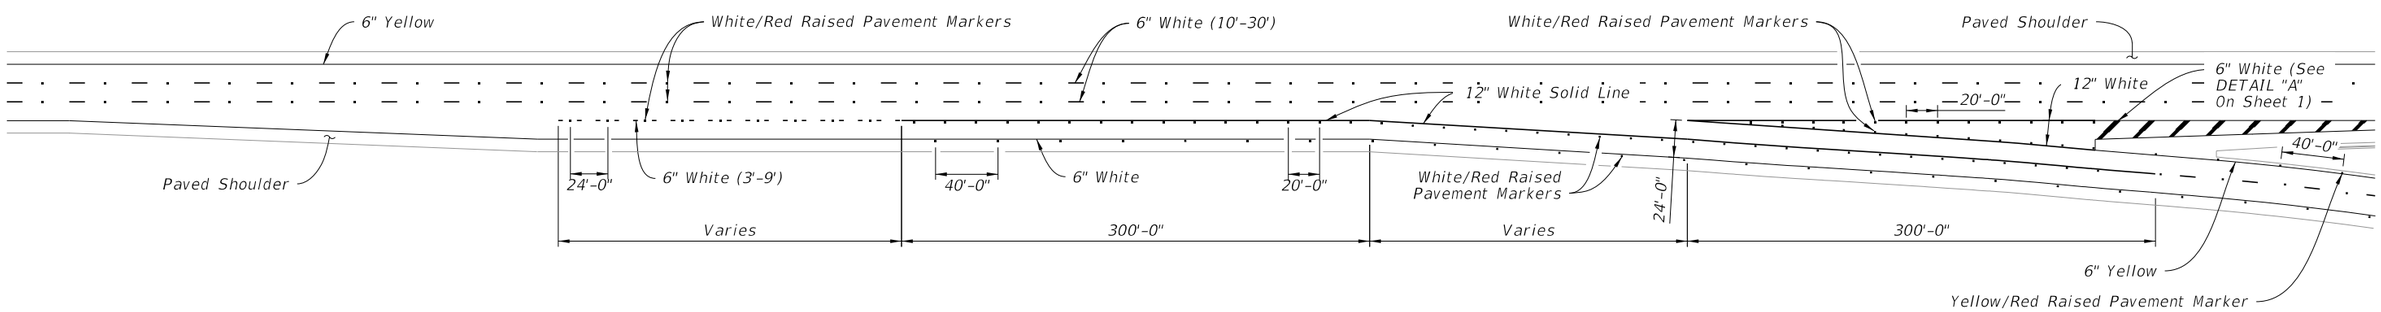

TYPICAL MARKINGS AT DUAL LANE EXITS

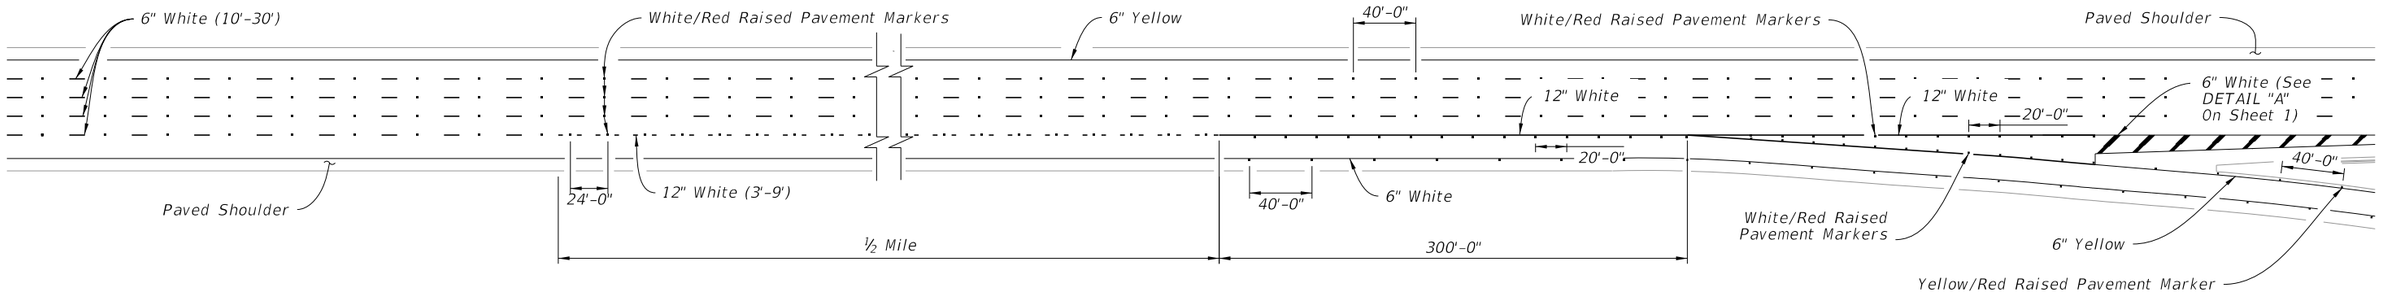

TYPICAL LANE DROP MARKINGS AT EXIT RAMPS

12/3/2018 8:52:34 AM

LAST REVISION	REVISION	DESCRIPTION:			INDEX	SHEET
11/01/17			FDOT FY 2019-20 STANDARD PLANS	INTERCHANGE MARKINGS	711-003	3 of 7

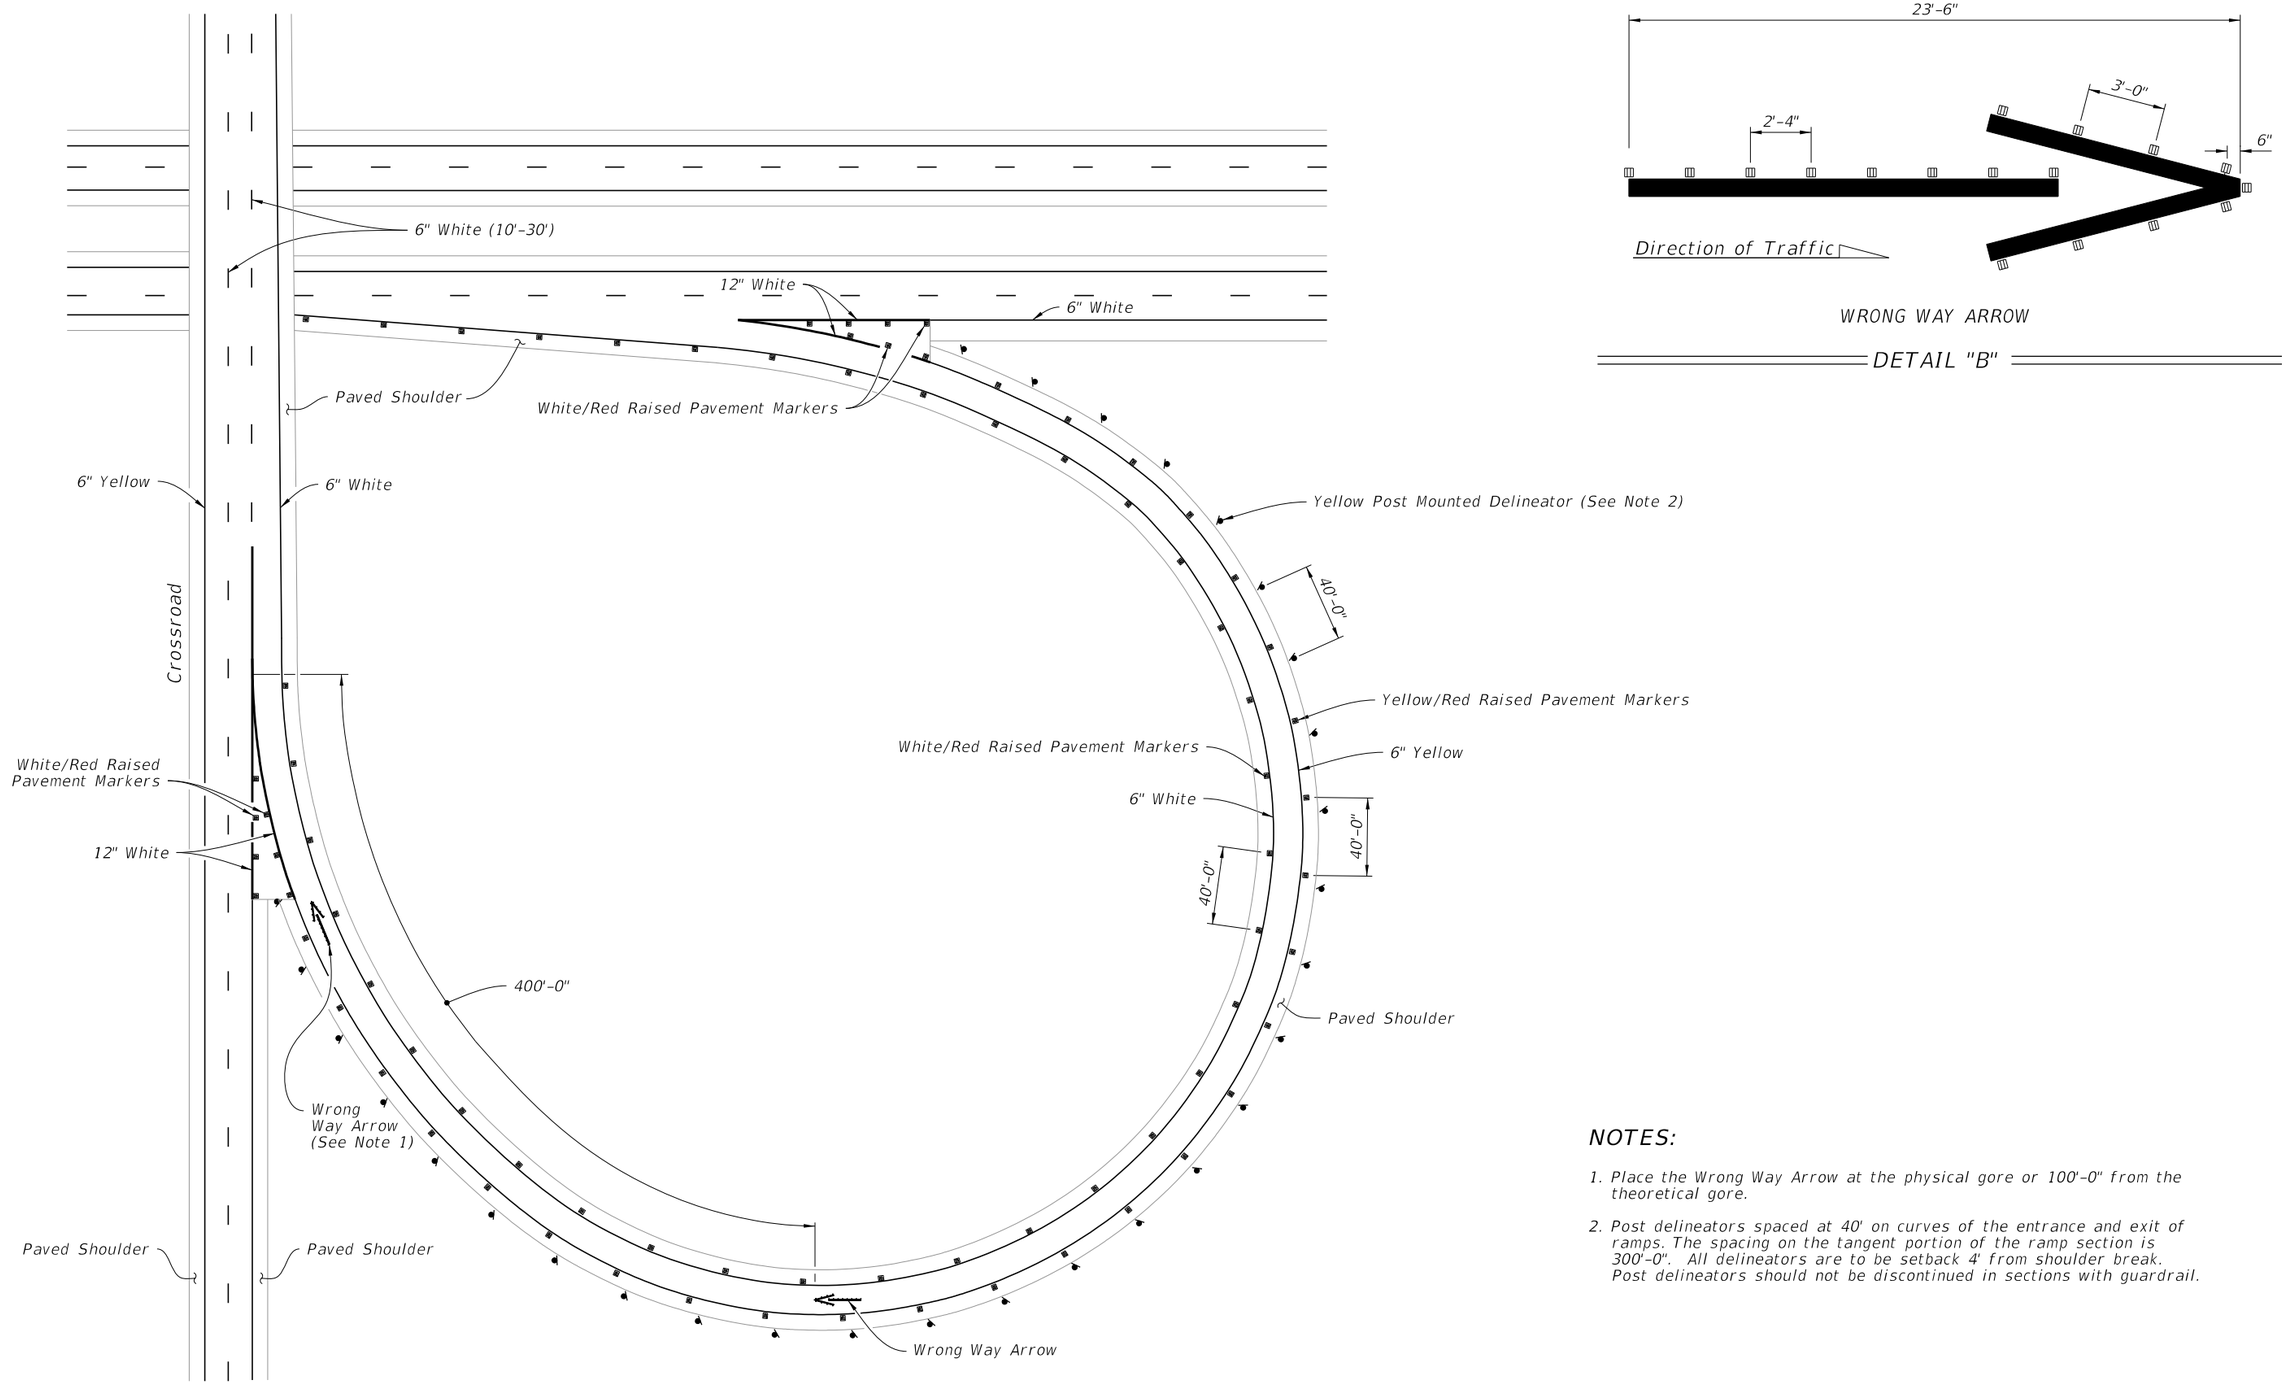

TYPICAL CURVED EXIT RAMPS

WRONG WAY ARROW

DETAIL "B"

NOTES:

1. Place the Wrong Way Arrow at the physical gore or 100'-0" from the theoretical gore.
2. Post delineators spaced at 40' on curves of the entrance and exit of ramps. The spacing on the tangent portion of the ramp section is 300'-0". All delineators are to be setback 4' from shoulder break. Post delineators should not be discontinued in sections with guardrail.

10/18/2018 1:16:30 PM

LAST REVISION	REVISION	DESCRIPTION:	FDOT FY 2019-20 STANDARD PLANS	INTERCHANGE MARKINGS	INDEX	SHEET
11/01/17					711-003	4 of 7

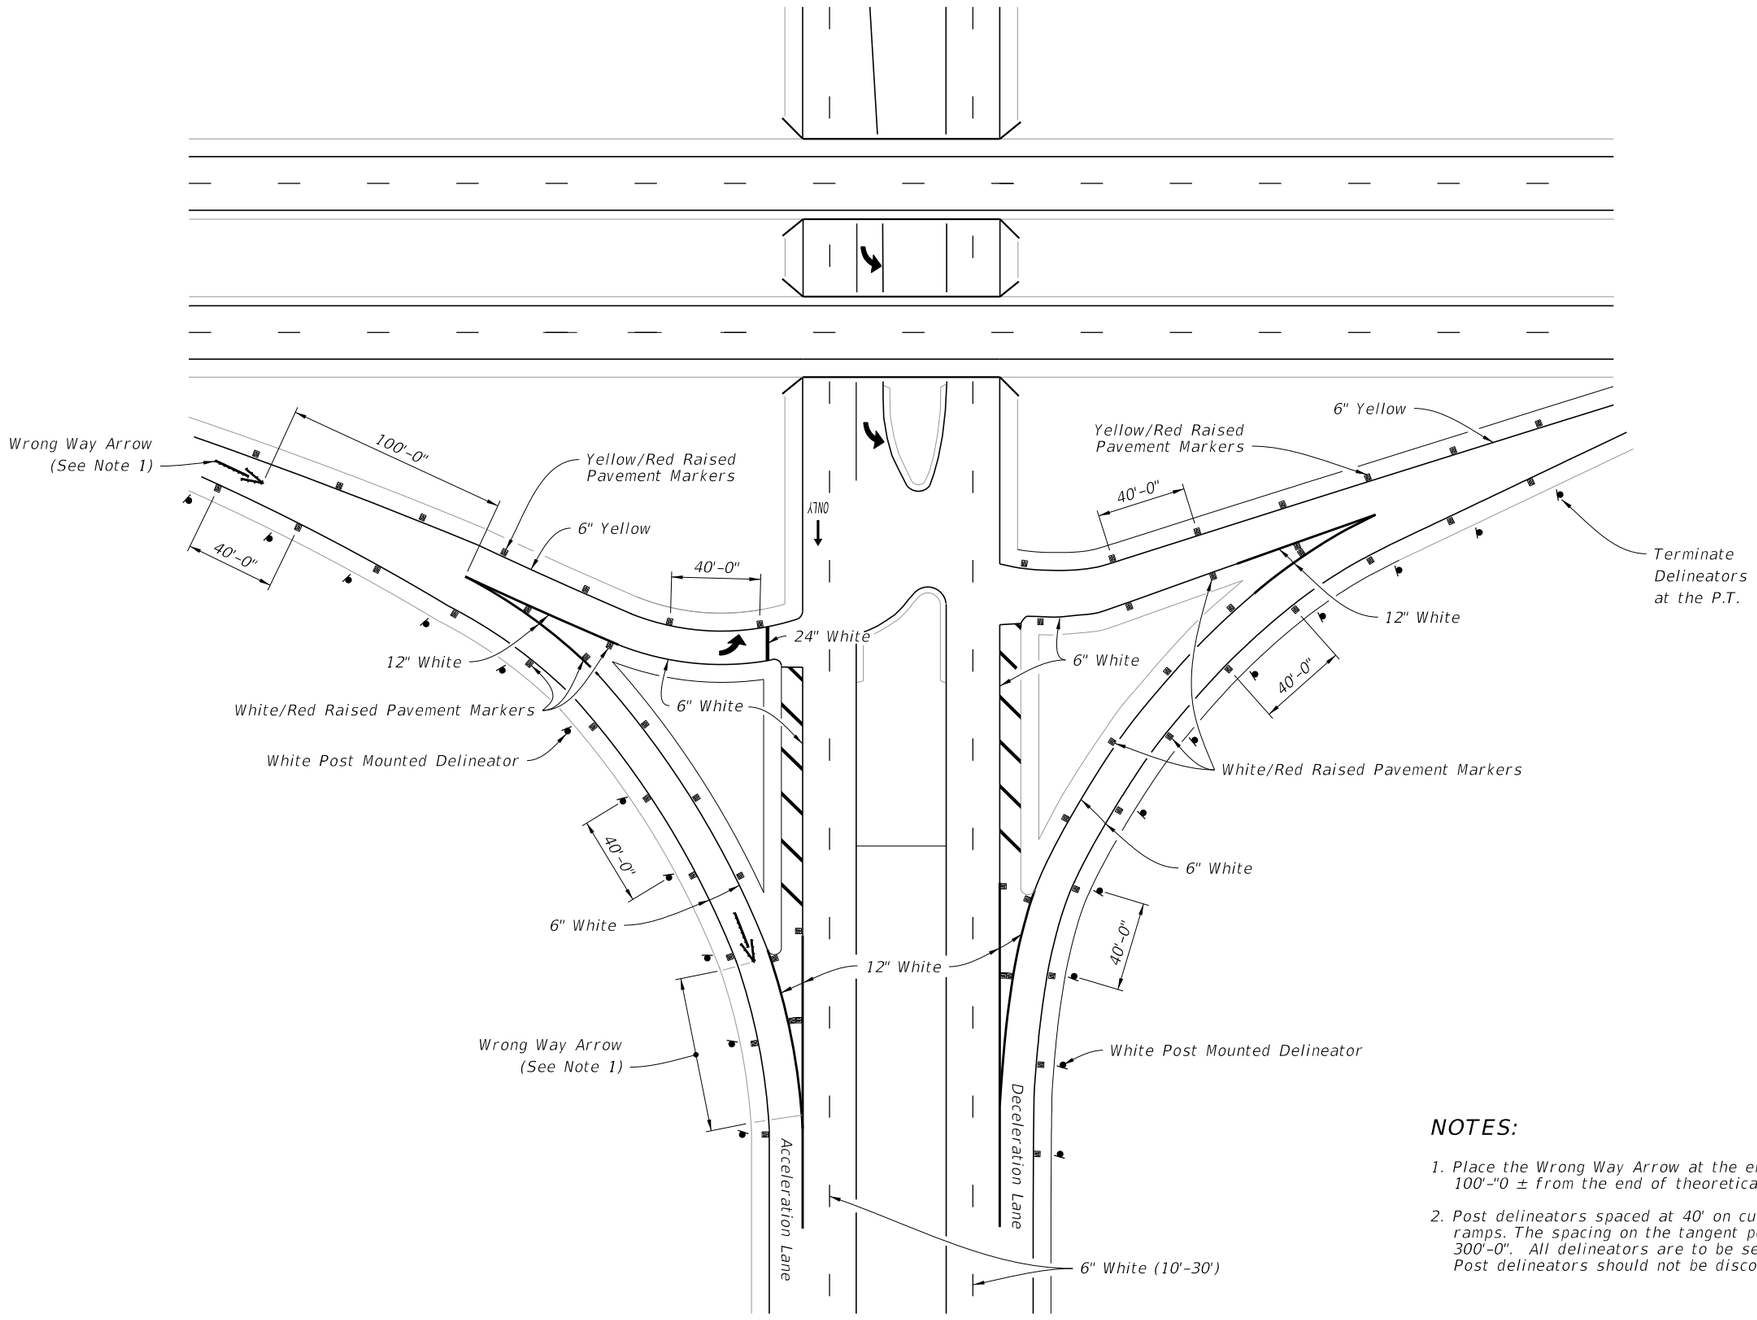

NOTES:

1. Place the Wrong Way Arrow at the end of the physical gore or 100'-"0 ± from the end of theoretical gore.
2. Post delineators spaced at 40' on curves of the entrance and exit of ramps. The spacing on the tangent portion of the ramp section is 300'-0". All delineators are to be setback 4' from shoulder break. Post delineators should not be discontinued in sections with guardrail.

TYPICAL INTERSECTION

10/18/2018 1:16:32 PM

LAST REVISION	REVISION	DESCRIPTION:	FDOT FY 2019-20 STANDARD PLANS	INTERCHANGE MARKINGS	INDEX	SHEET
11/01/17					711-003	5 of 7

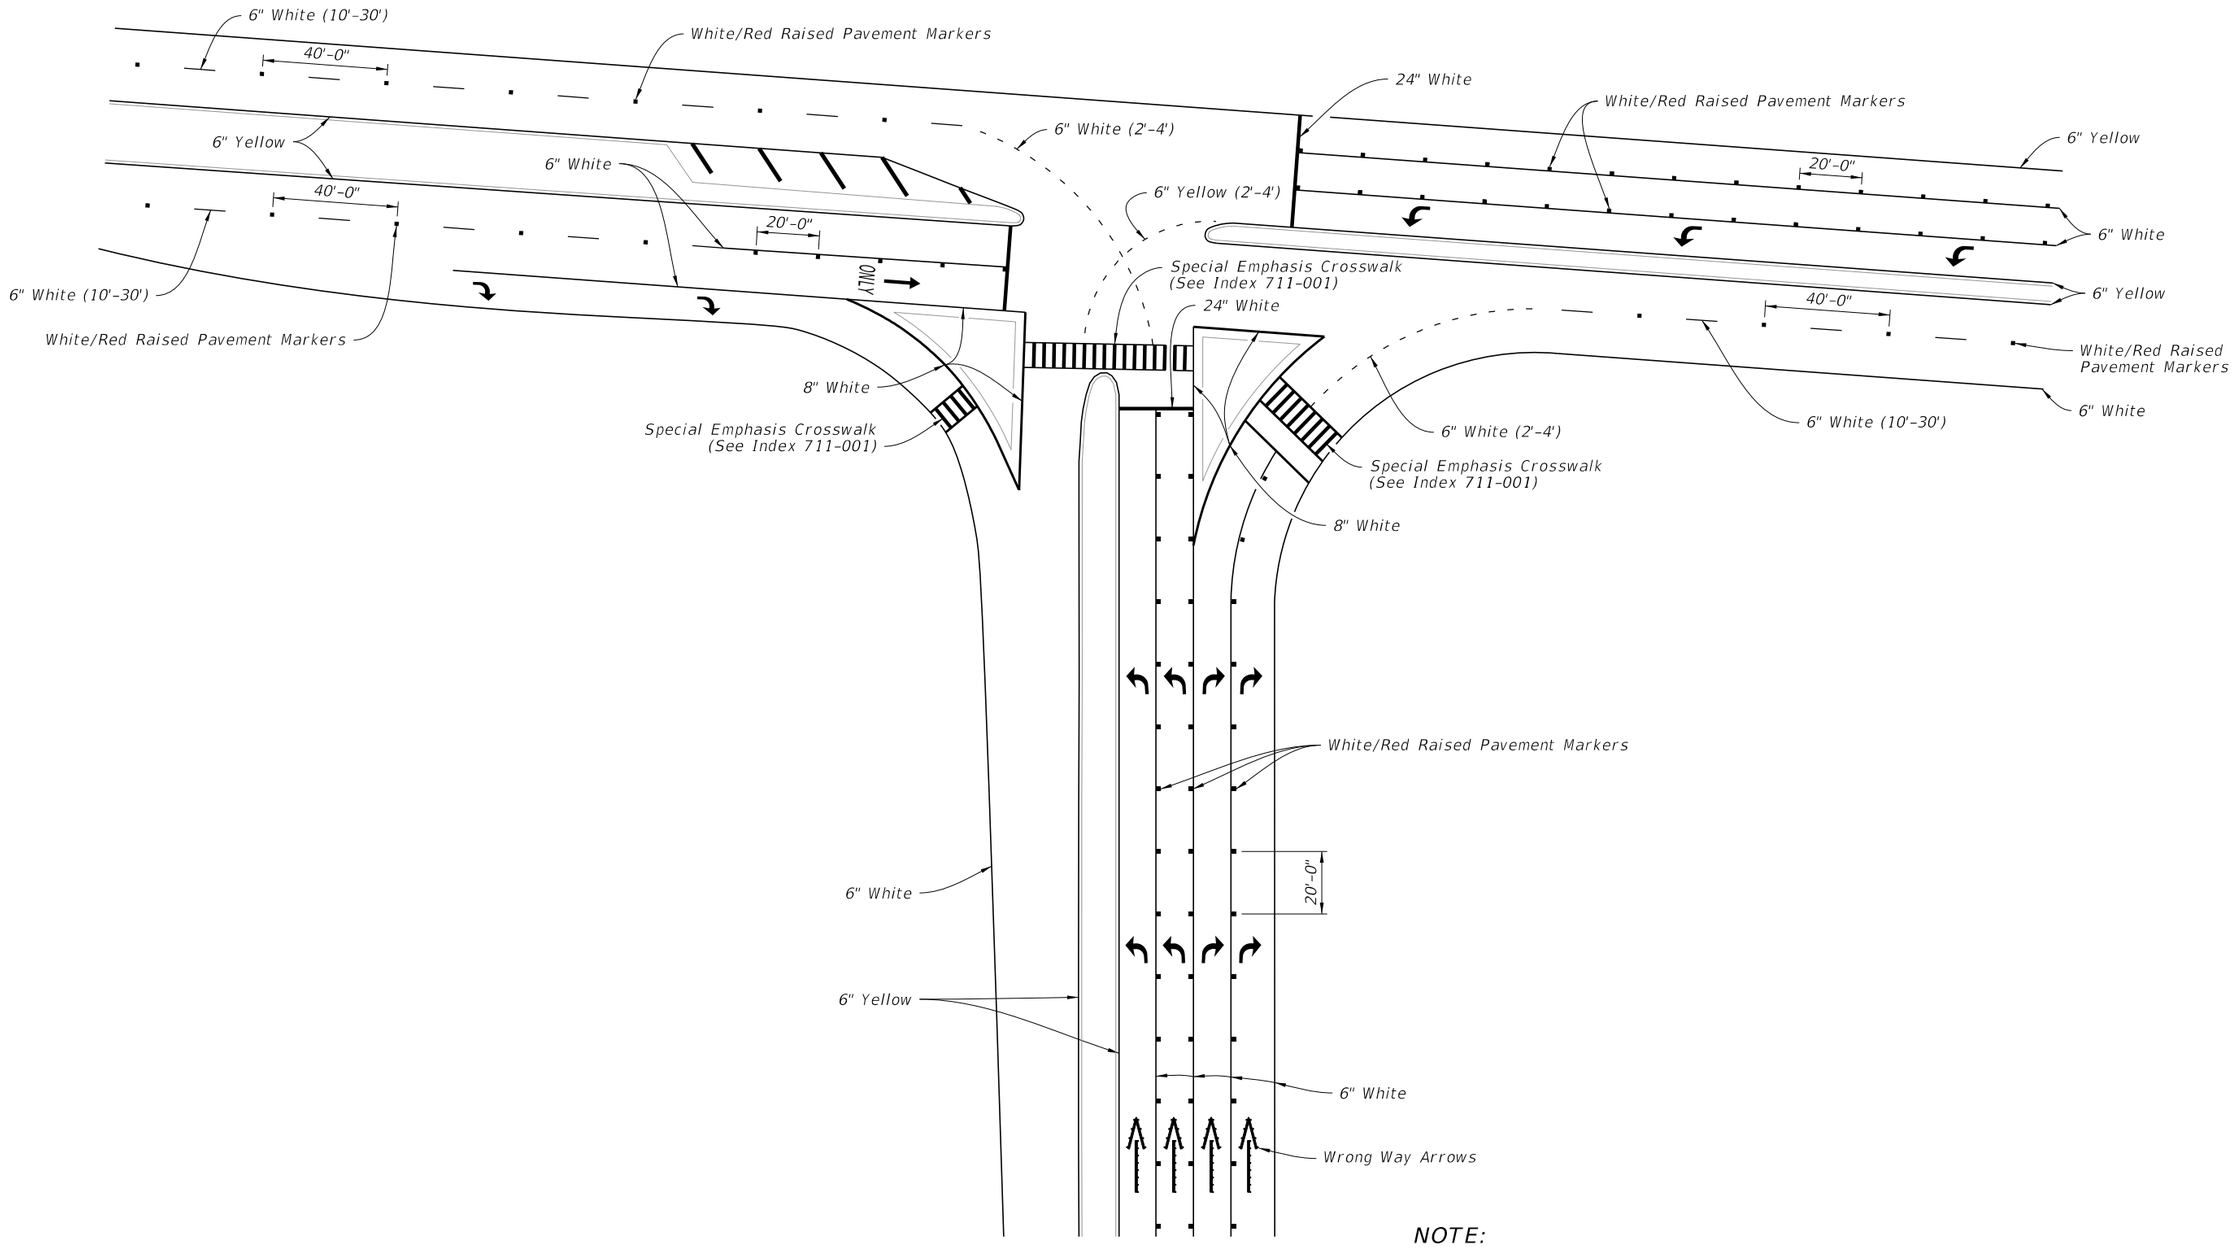

NOTE:

Do not place wrong way arrows in between consecutive directional arrows.

TYPICAL PARTIAL CLOVERLEAF/TRUMPET EXIT RAMP

10/18/2018 1:16:32 PM

LAST REVISION	REVISION	DESCRIPTION:	FDOT	FY 2019-20 STANDARD PLANS	INTERCHANGE MARKINGS	INDEX	SHEET
11/01/17						711-003	6 of 7

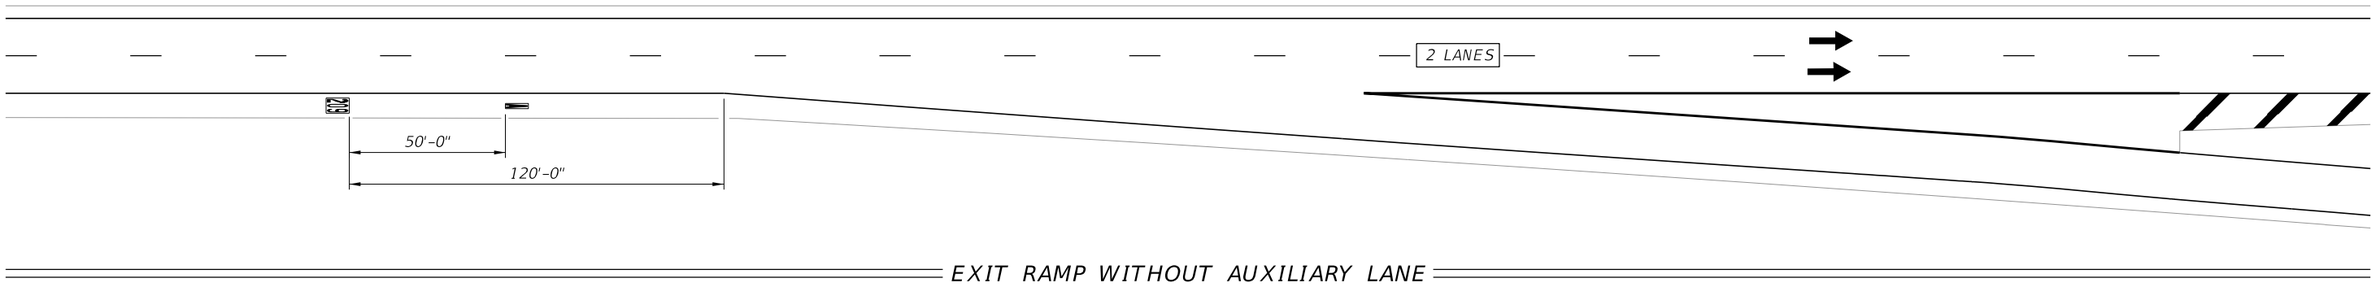

EXIT RAMP WITHOUT AUXILIARY LANE

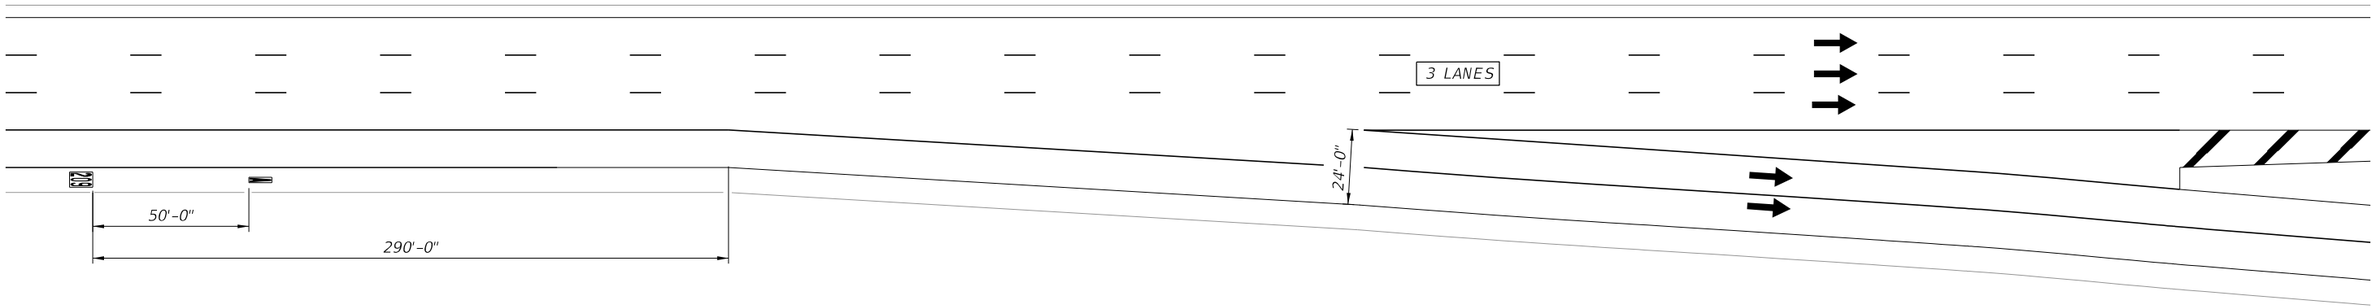

EXIT RAMP WITH AUXILIARY LANE

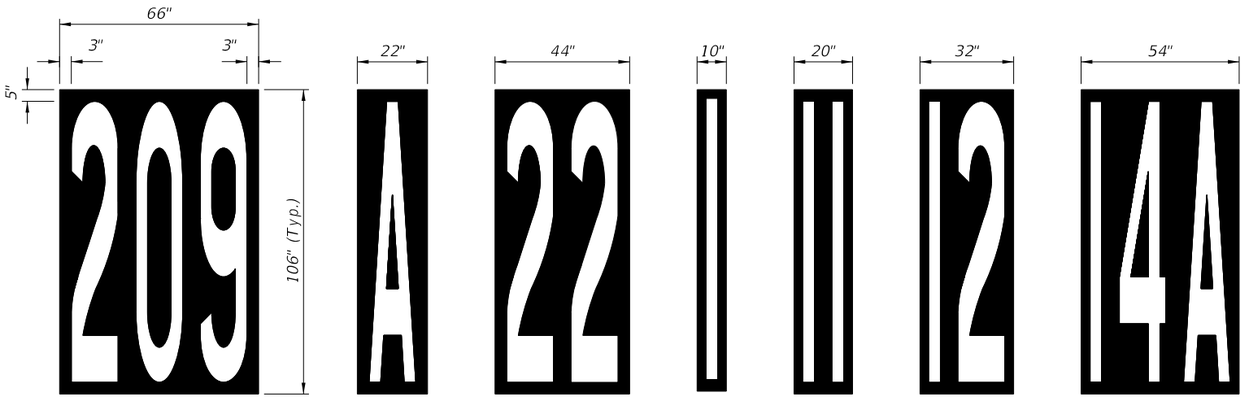

MAT DIMENSIONS

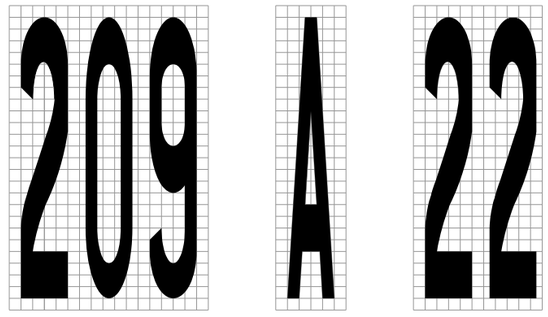

MESSAGE SIZE AND SPACING

NOTES:

1. This Index shows layouts for 1, 2, and 3 digit numbers and letters.
2. The message consist of white letters and numbers with black contrasting material.
3. The "EXIT NUMBER" position remains the same distance from the beginning of taper regardless of the number of lines of information.
4. All Grids are 4" x4".

10/18/2018 1:16:32 PM

LAST REVISION	REVISION	DESCRIPTION:				
11/01/17			FDOT FY 2019-20 STANDARD PLANS	INTERCHANGE MARKINGS	INDEX 711-003	SHEET 7 of 7