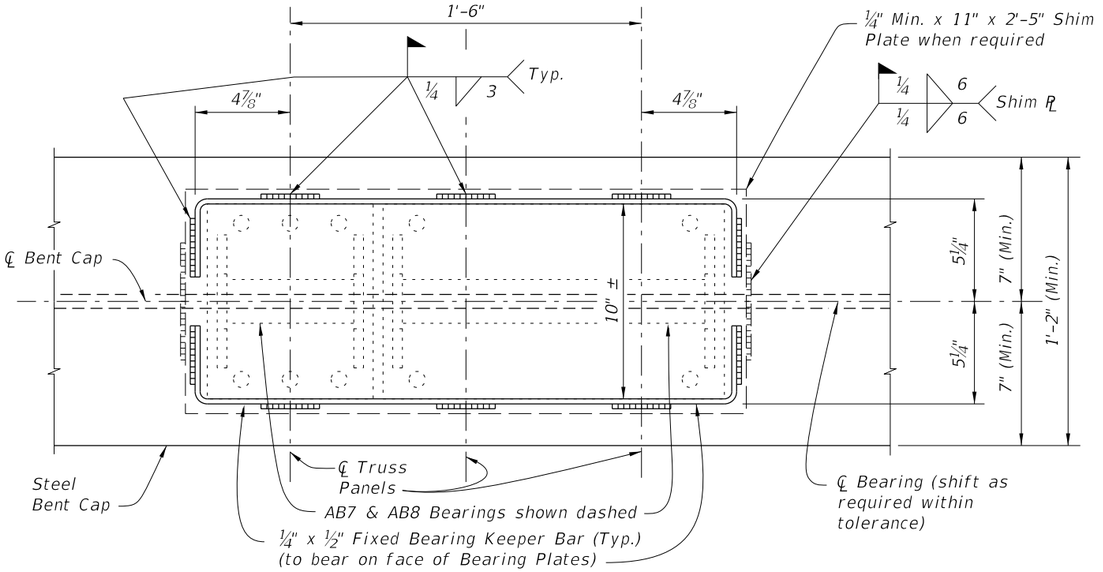

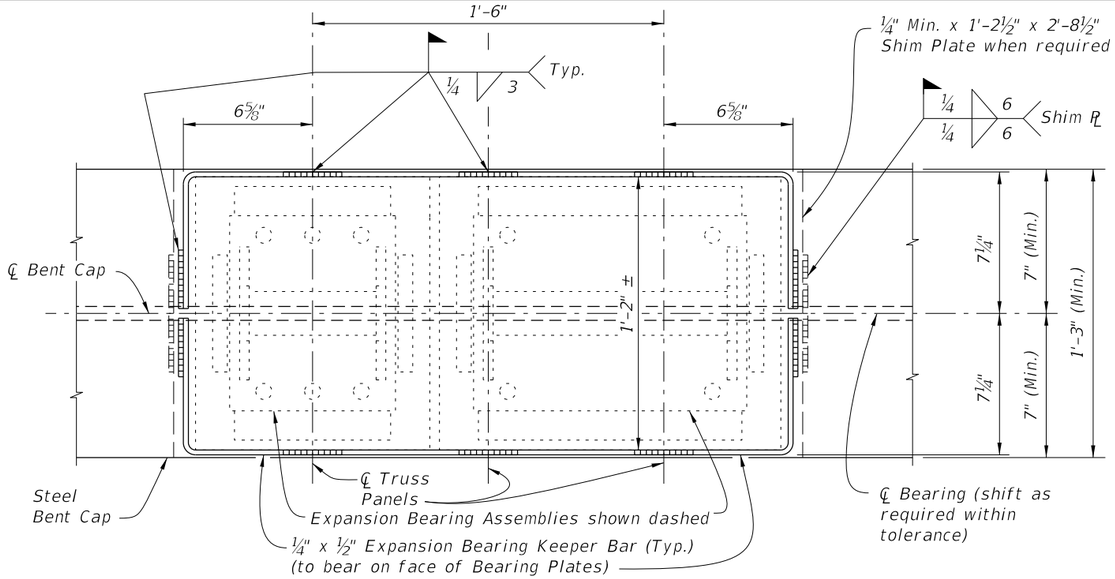

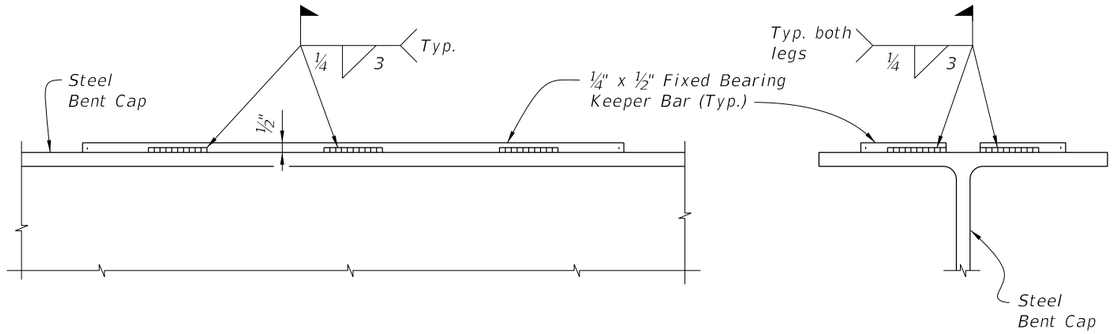

PARTIAL ELEVATION VIEW

END VIEW

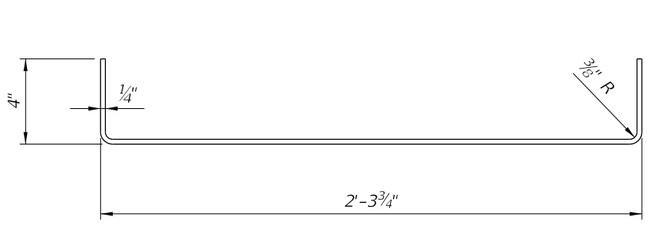

FIXED BEARING KEEPER BAR DETAIL

FIXED BEARING DETAILS

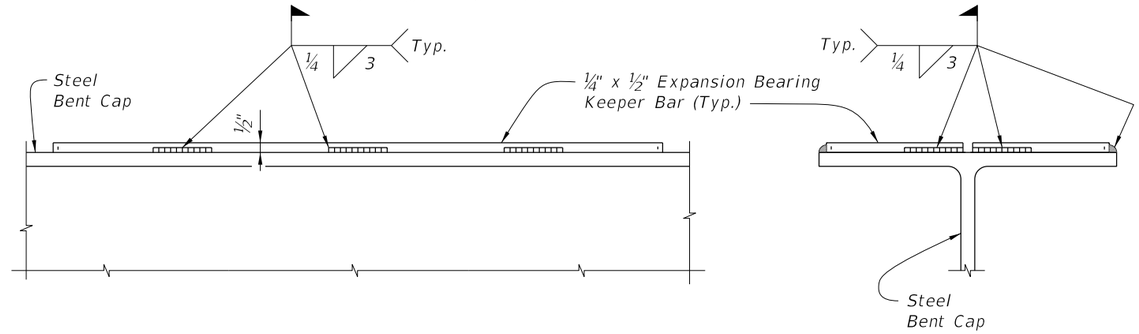

PARTIAL ELEVATION VIEW

END VIEW

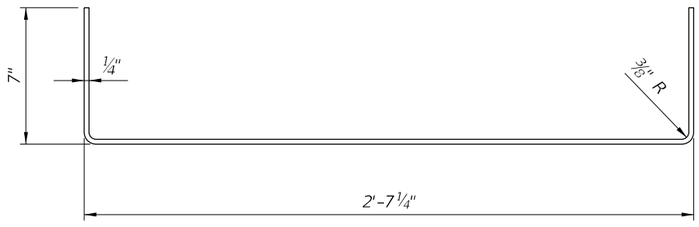

EXPANSION BEARING KEEPER BAR DETAIL

EXPANSION BEARING DETAILS

10/10/2022 8:22:10 AM

LAST REVISION	REVISION	DESCRIPTION:				
01/01/16			FY 2023-24 STANDARD PLANS	TEMPORARY DETOUR BRIDGE DETAILS STEEL H PILE FOUNDATIONS	INDEX 102-220	SHEET 1 of 2

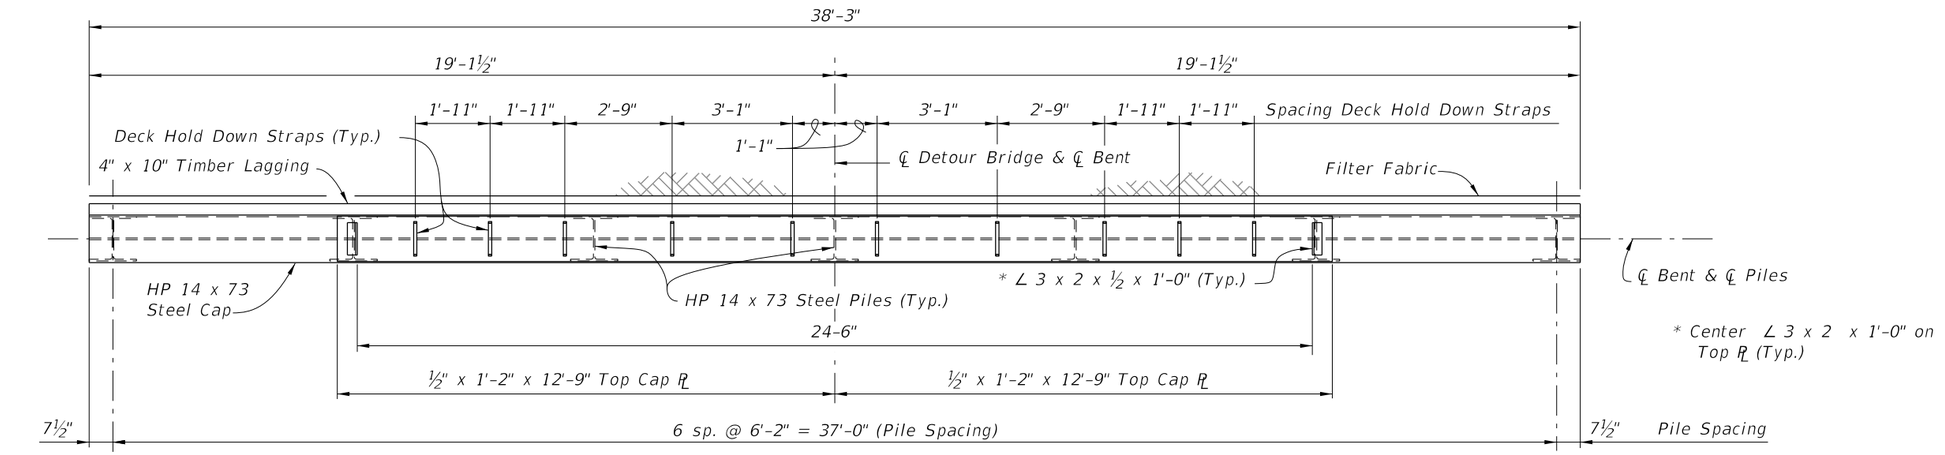

PLAN VIEW

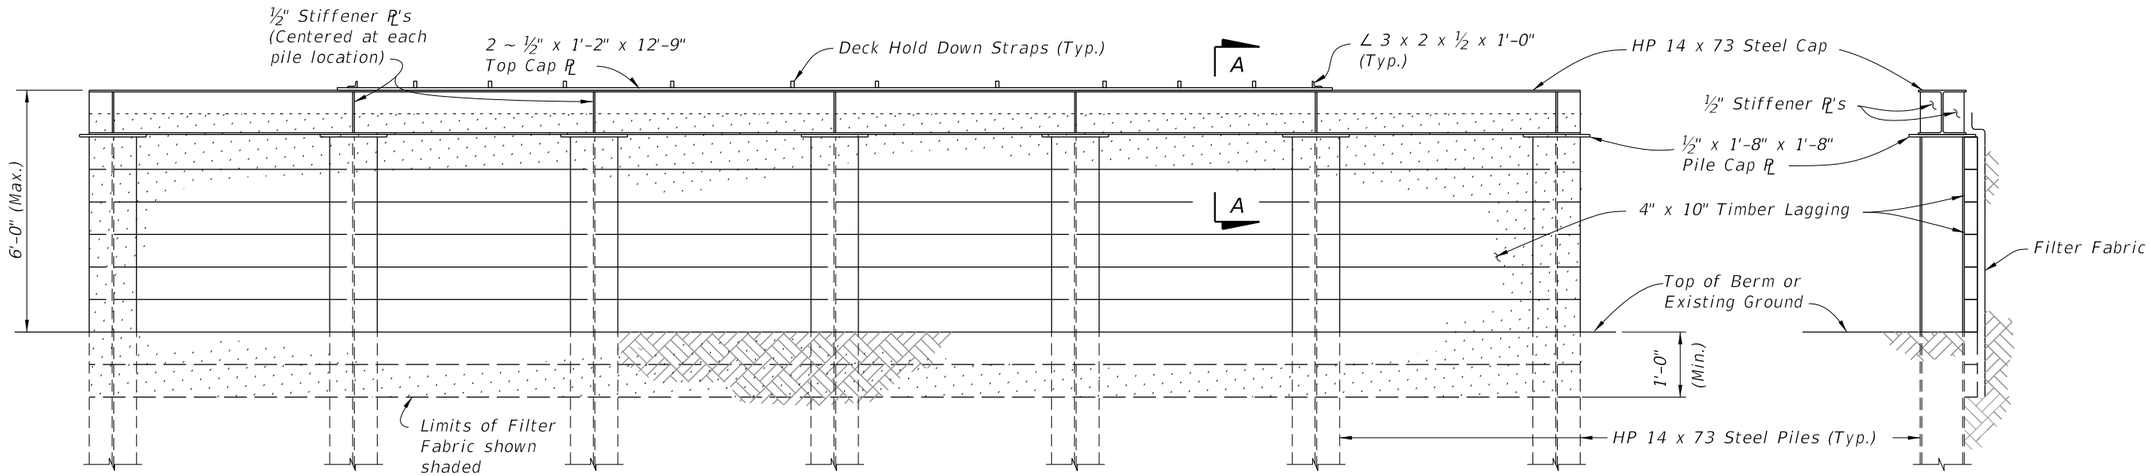

ELEVATION VIEW

END VIEW

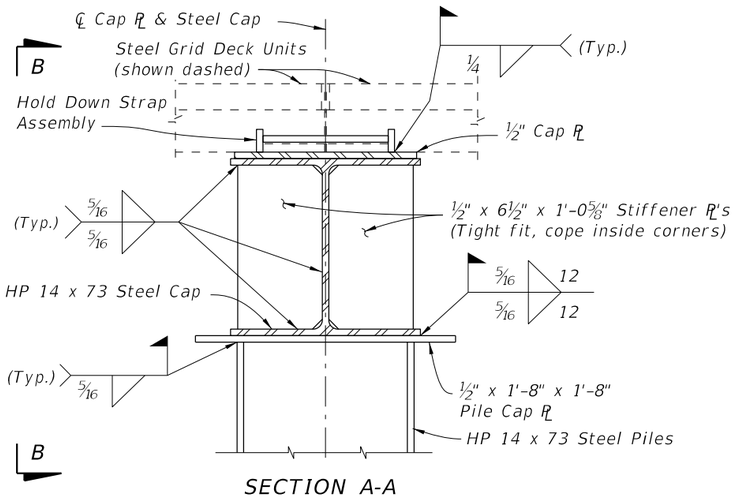

SECTION A-A
(LAGGING NOT SHOWN FOR CLARITY)

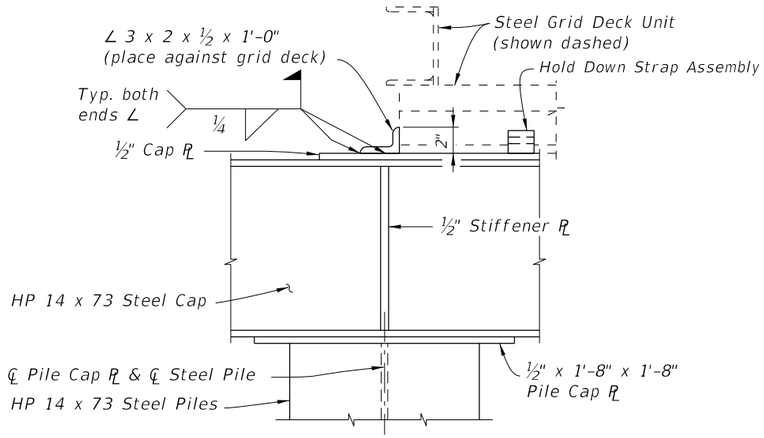

VIEW B-B

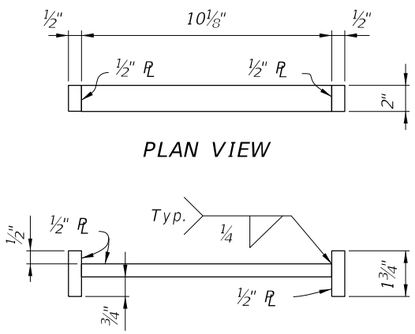

BACKWALL BENT DETAILS

LAST REVISION	REVISION	DESCRIPTION:			INDEX	SHEET
07/01/06			FY 2023-24 STANDARD PLANS	TEMPORARY DETOUR BRIDGE DETAILS STEEL H PILE FOUNDATIONS	102-220	2 of 2

10/10/2022 8:22:12 AM