GENERAL NOTES:

1. This Index applies to two-lane, two-way roadways with work within or near the intersection.

2. X = Work Zone Sign Spacing
   See Index 102-600 for "X" and channelizing device spacing values.

3. Optionally, use "Flagger Ahead" sign with text (W20-7A) instead of "Flagger Ahead" sign with symbol (W20-7).

4. If vehicles in a parking zone block the line of sight to TCZ signs, locate and post mount signs in accordance with Index 700-101.

5. If the work area extends across a crosswalk, close the crosswalk in accordance with Index 102-660.

6. For unsignalized intersections, use Temporary Raised Rumble Strips in accordance with Index 102-603. Placement of Rumble Strips and additional signs should begin at FLAGGER sign location.

7. The "End Road Work" signs (G20-2) along with the associated work zone sign distances may be omitted when the work zone will be in place for 24 hours or less.

8. As an option to the "STOP" sign (R1-1) and Restricted Left/Right Turning Movement sign (R3-1 or R3-2), the "SIDE ROAD INTERSECTING THE WORK ZONE" flagging operation from Index 102-600 may be used.

SYMBOLS:

- Work Area
- Channelizing Device (See Index 102-600)
- Work Zone Sign
- Type III Barricade
- Stop Bar
- Flagger
- Lane Identification and Direction of Traffic

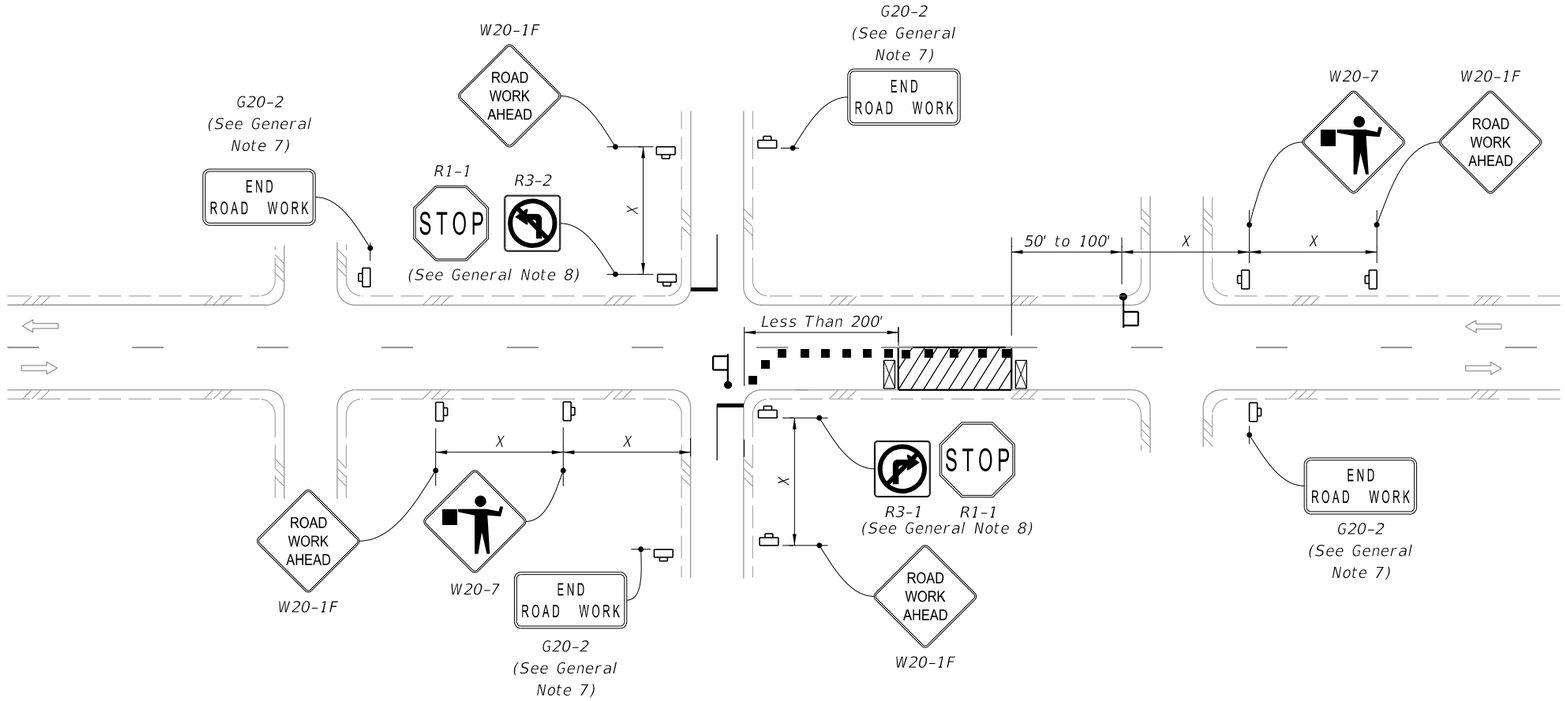

LANE CLOSURE FOR WORK LESS THAN 200' FROM INTERSECTION

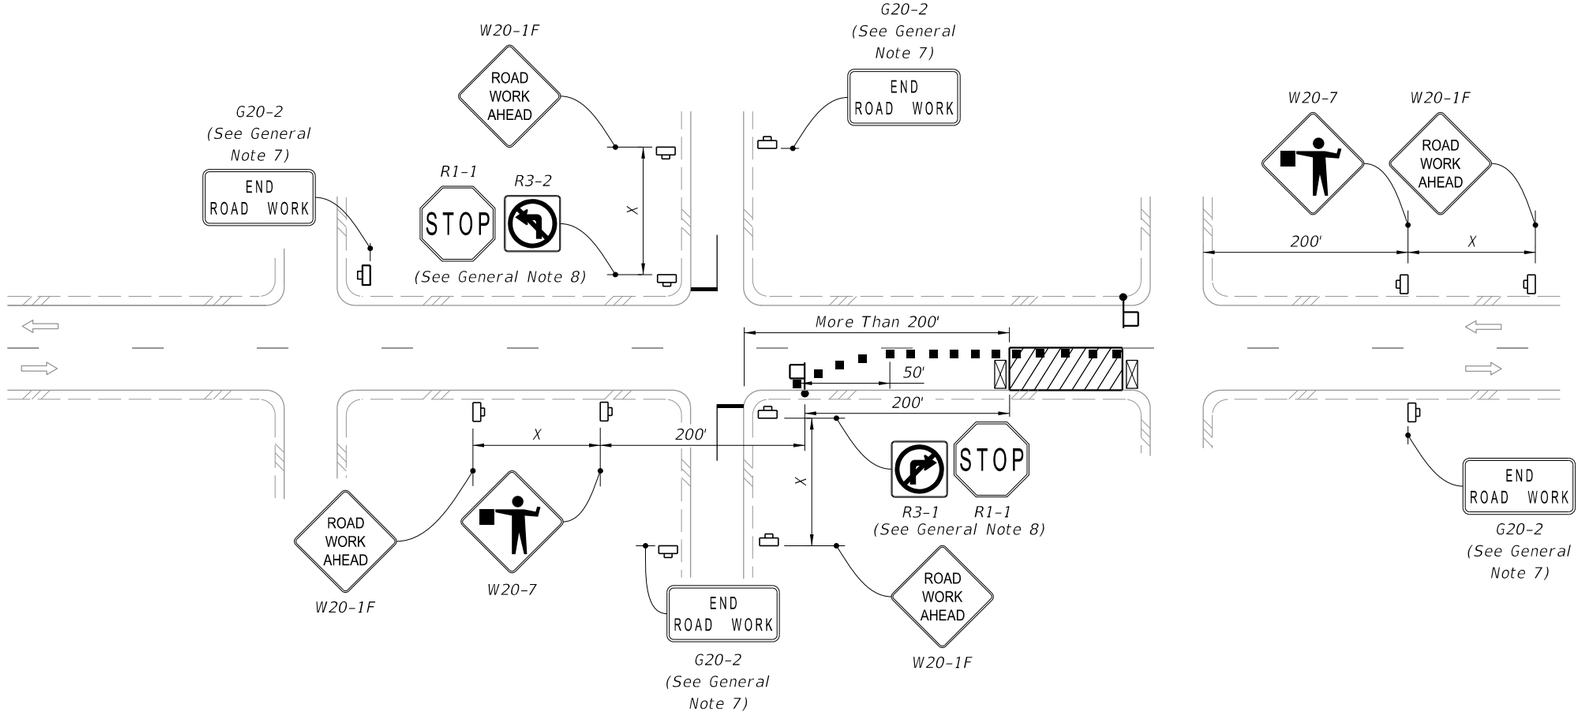

LANE CLOSURE FOR WORK MORE THAN 200' FROM INTERSECTION

9/10/2024 10:48:00 AM

LAST REVISION	REVISION	DESCRIPTION:			INDEX	SHEET
11/01/22			FY 2025-26 STANDARD PLANS	TWO-LANE, TWO-WAY, INTERSECTION WORK	102-604	1 of 2

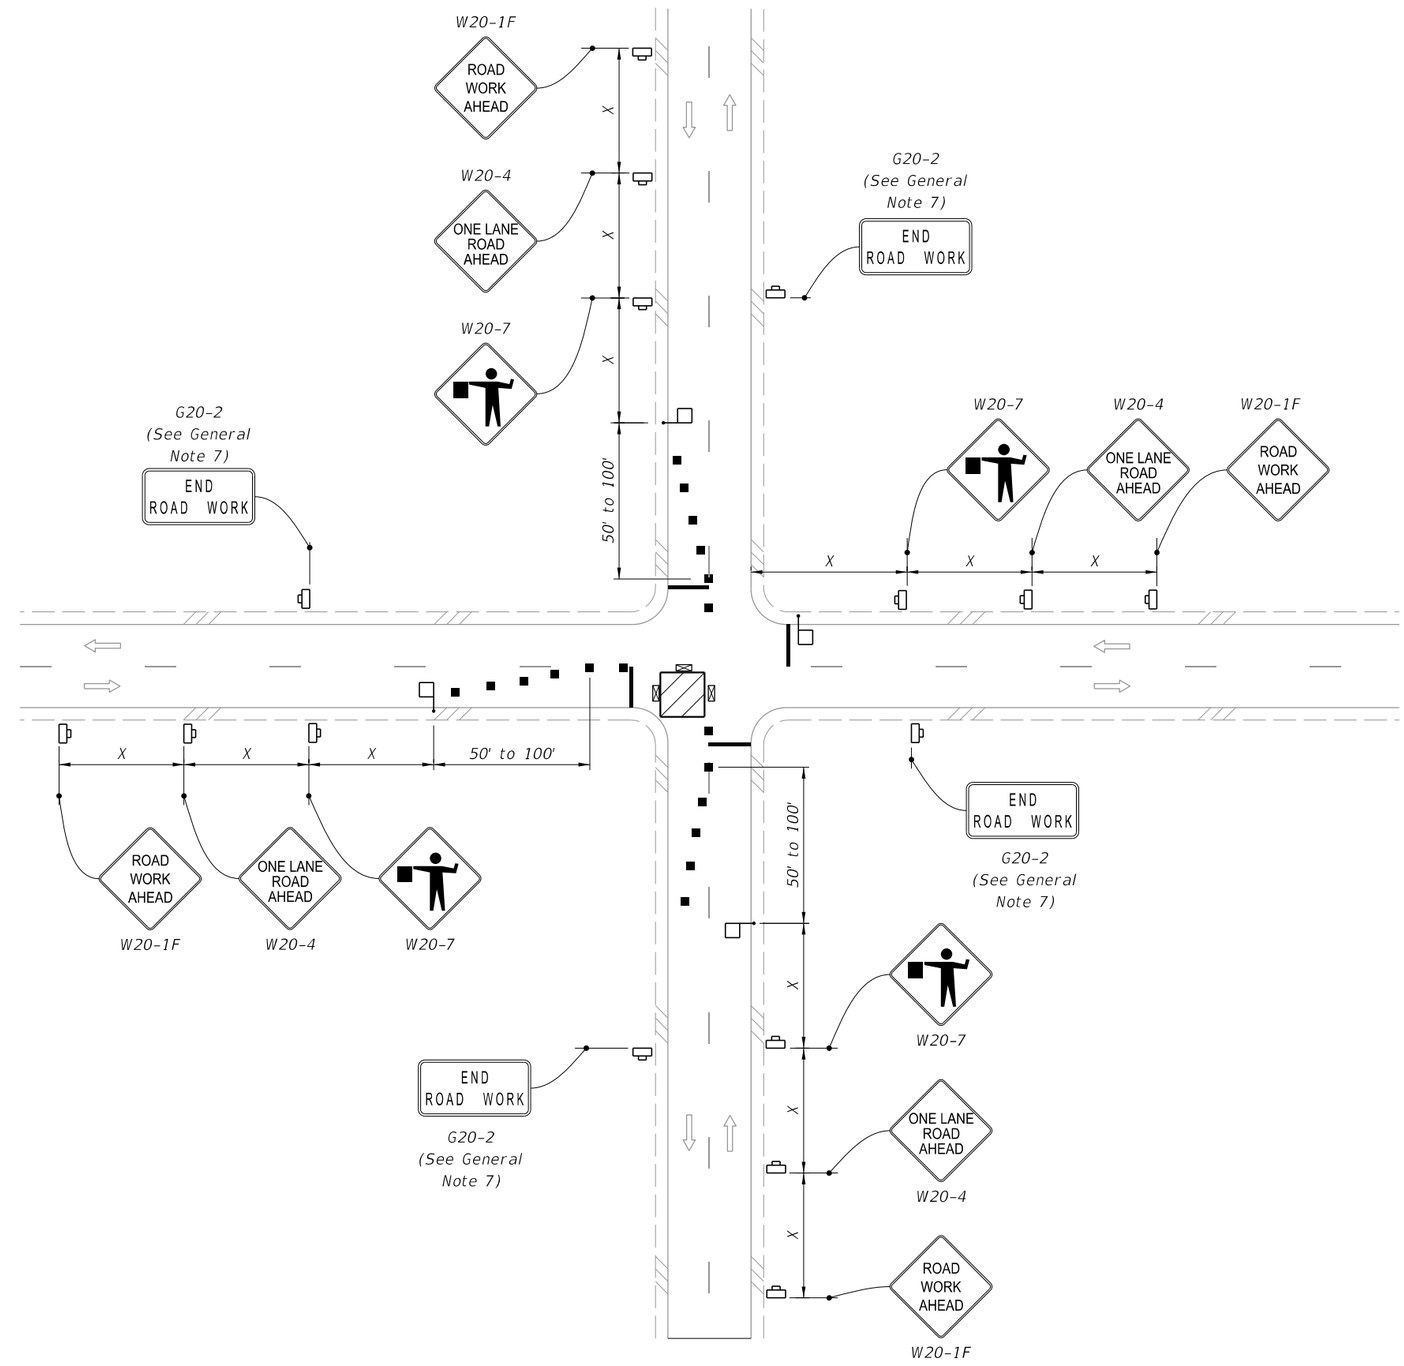

SYMBOLS:

- *Work Area*
- *Channelizing Device (See Index 102-600)*
- *Work Zone Sign*
- *Type III Barricade*
- *Stop Bar*
- *Flagger*
- *Lane Identification and Direction of Traffic*

WORK IN INTERSECTION OF TWO-LANE ROADWAY

LAST REVISION	REVISION	DESCRIPTION:			INDEX	SHEET
11/01/22			FY 2025-26 STANDARD PLANS	TWO-LANE, TWO-WAY, INTERSECTION WORK	102-604	2 of 2

9/10/2024 10:48:07 AM