
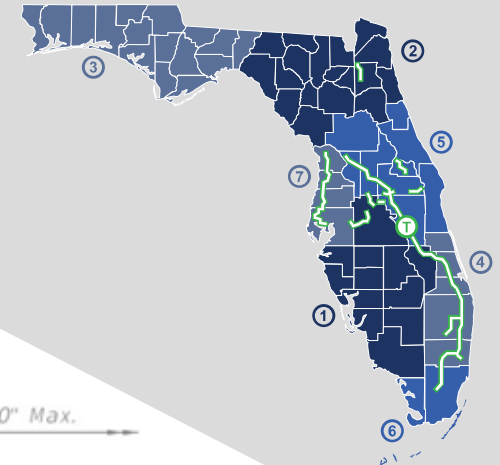


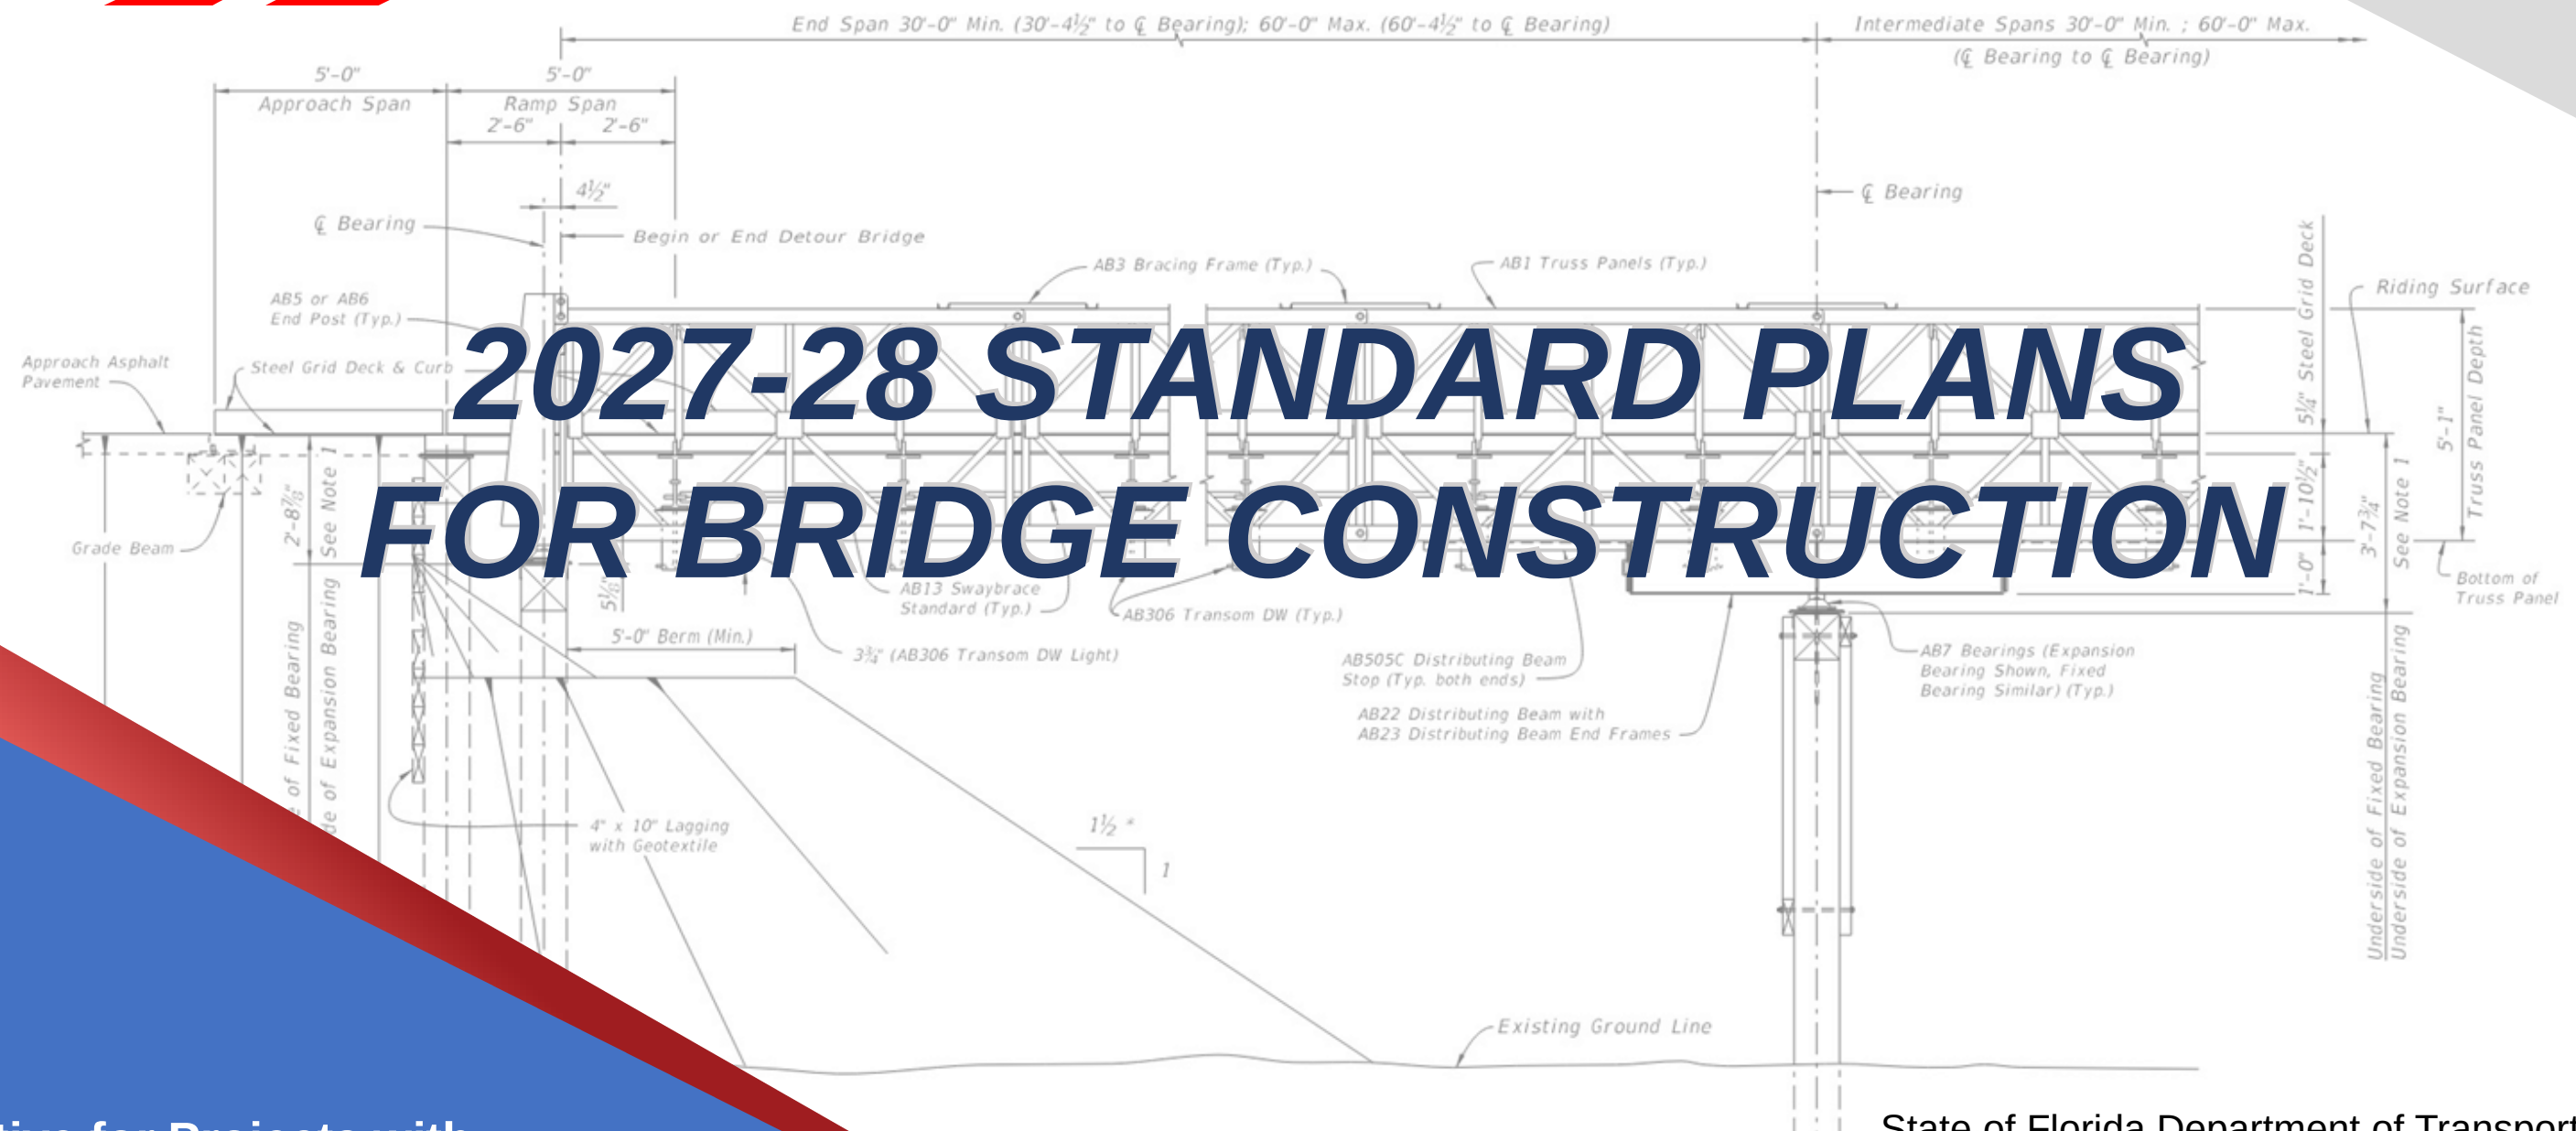

2027-28 STANDARD PLANS FOR BRIDGE CONSTRUCTION

Effective for Projects with
Lettings in the Fiscal Year (FY)
from July 1, 2027 through June 30, 2028

State of Florida Department of Transportation
Office of Design
Mail Station 32
605 Suwannee Street
Tallahassee, Florida 32399-0450