

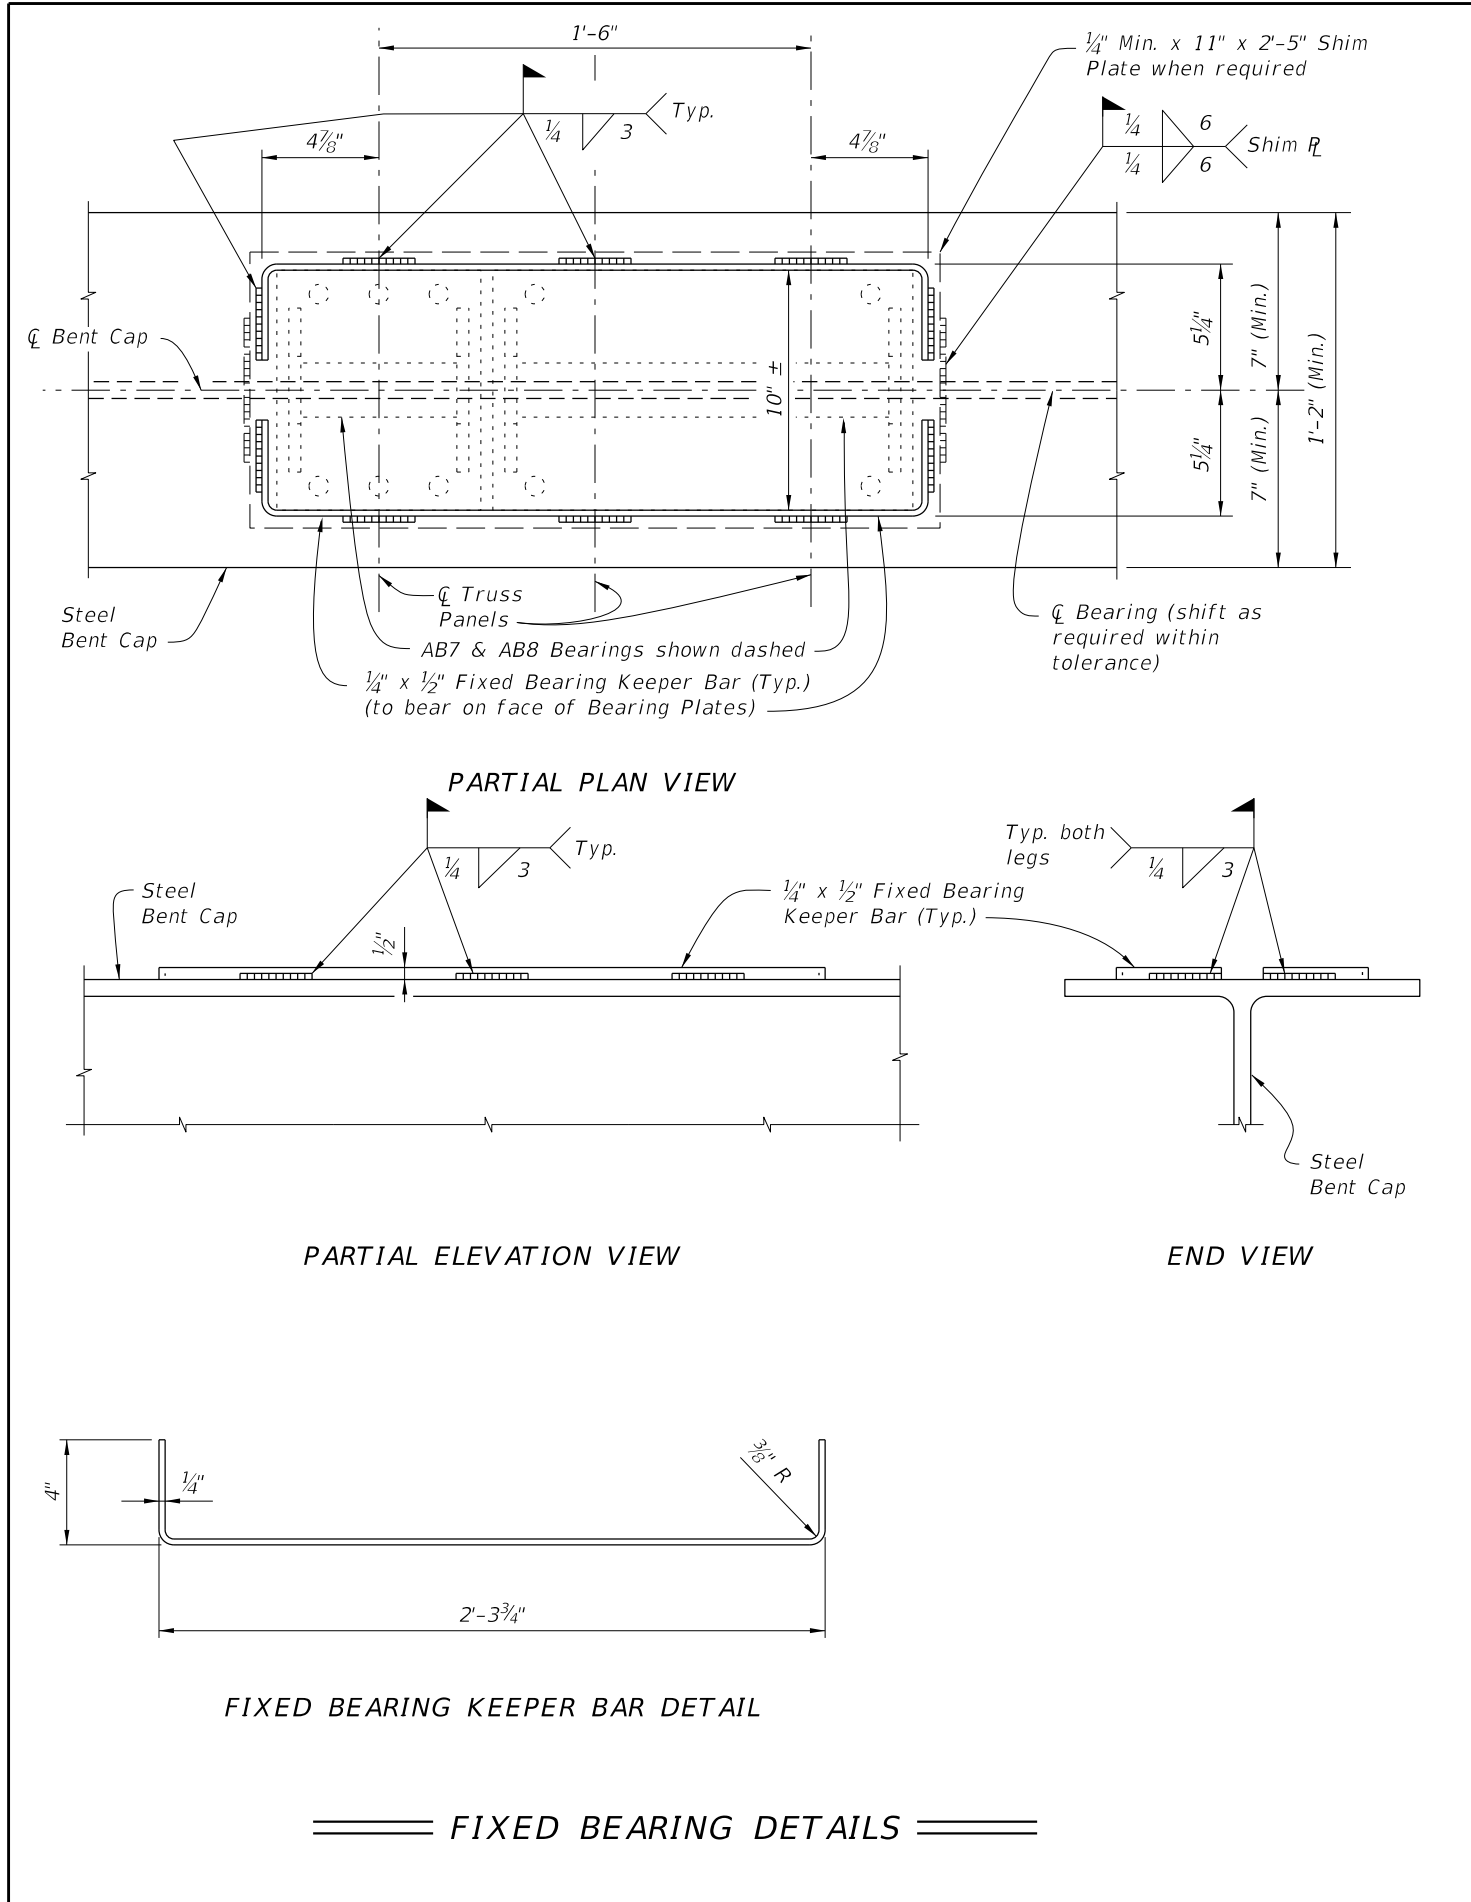


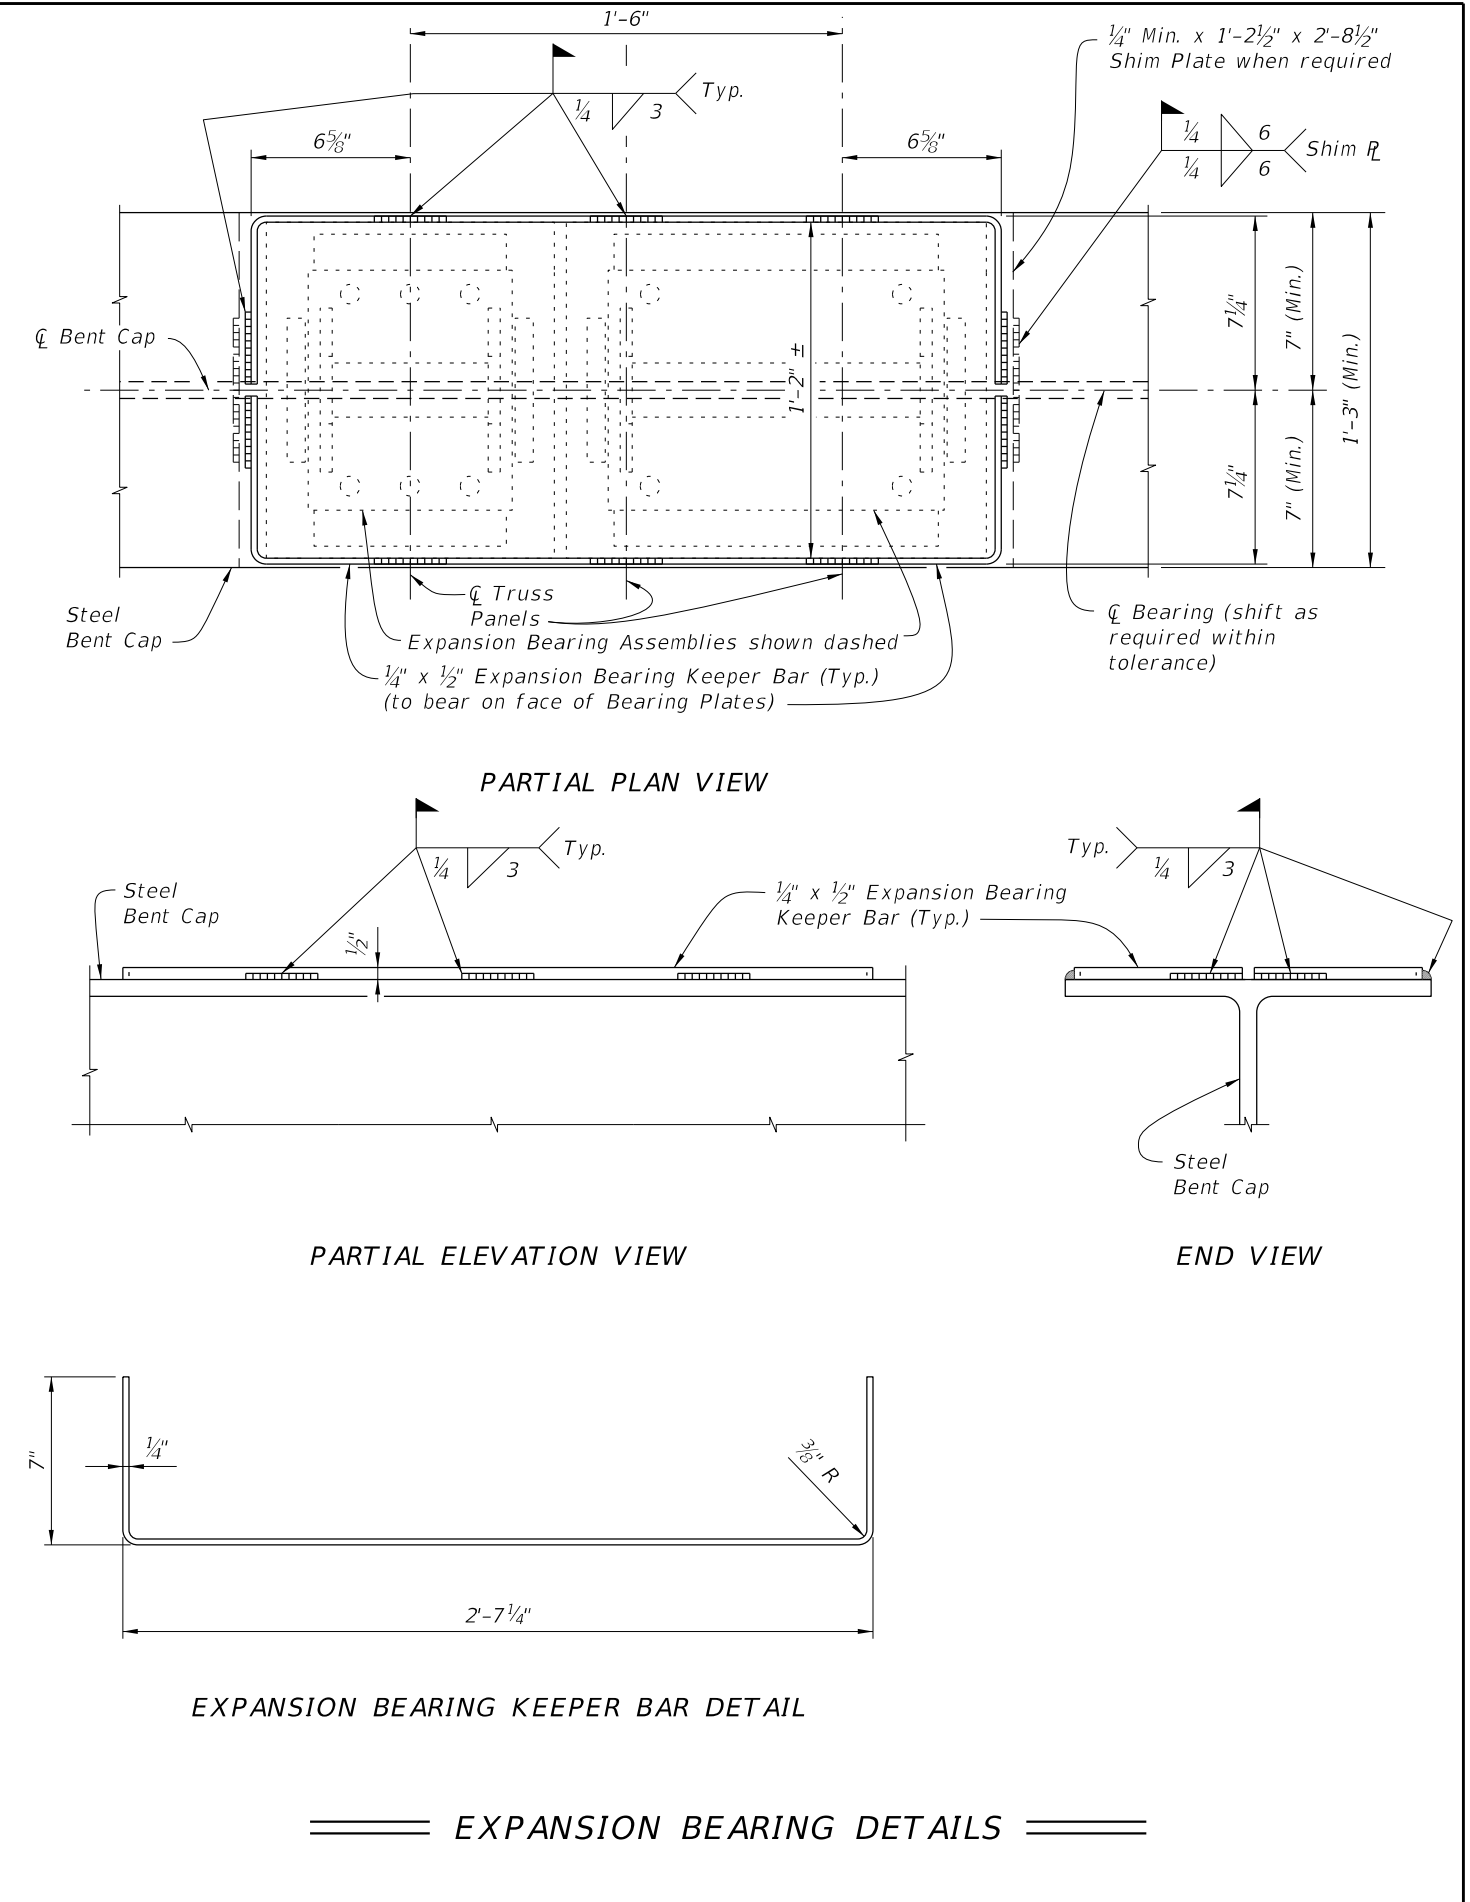


9/29/2026 7:45:53 AM

LAST REVISION 11/01/25	REVISION	DESCRIPTION:	FDOT FY 2027-28 STANDARD PLANS	TEMPORARY DETOUR BRIDGE DETAILS STEEL H PILE BACKWALL BENT	INDEX 102-220	SHEET 1 of 2
------------------------------	----------	--------------	--------------------------------------	---	------------------	-----------------

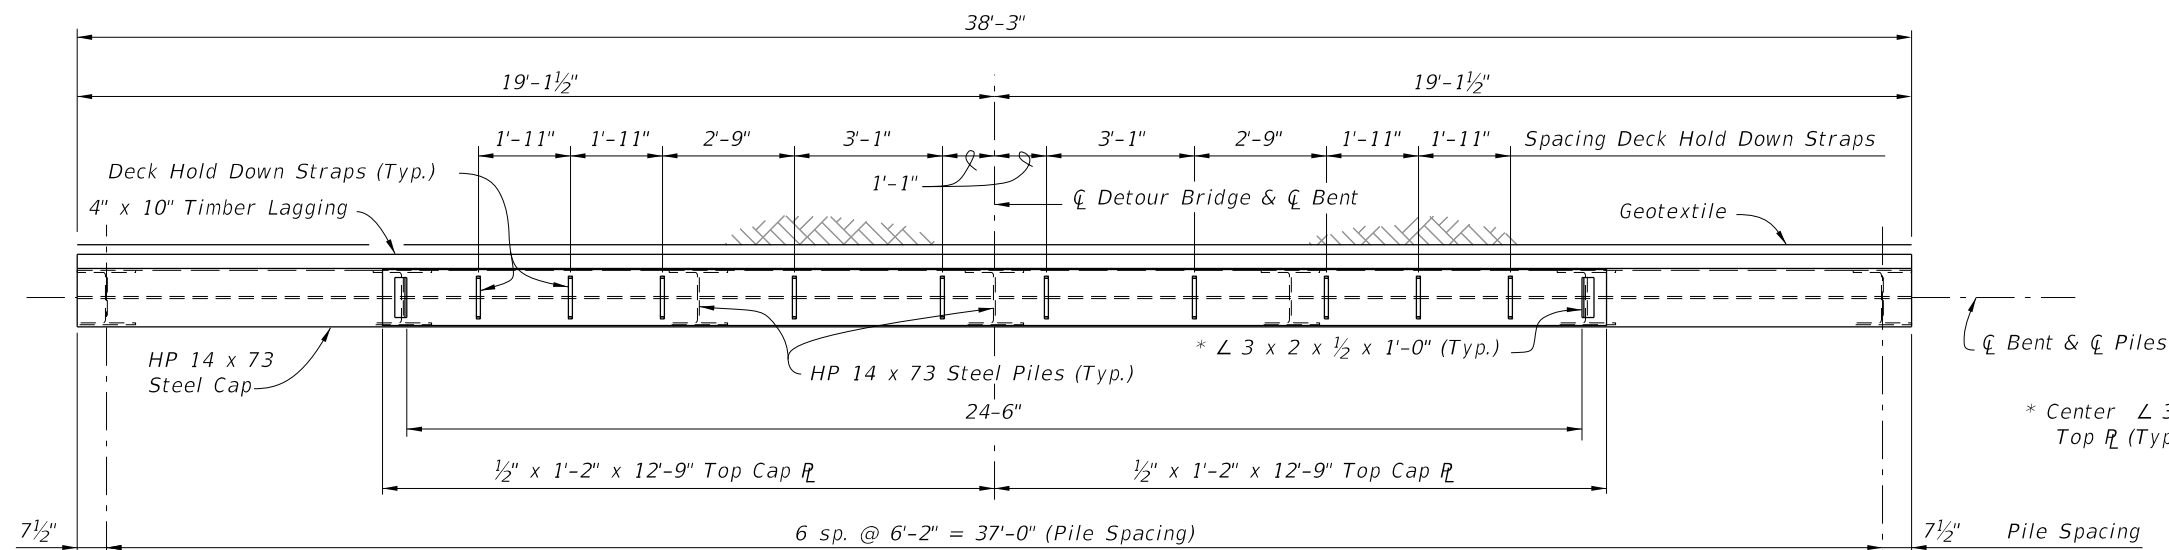


PLAN VIEW

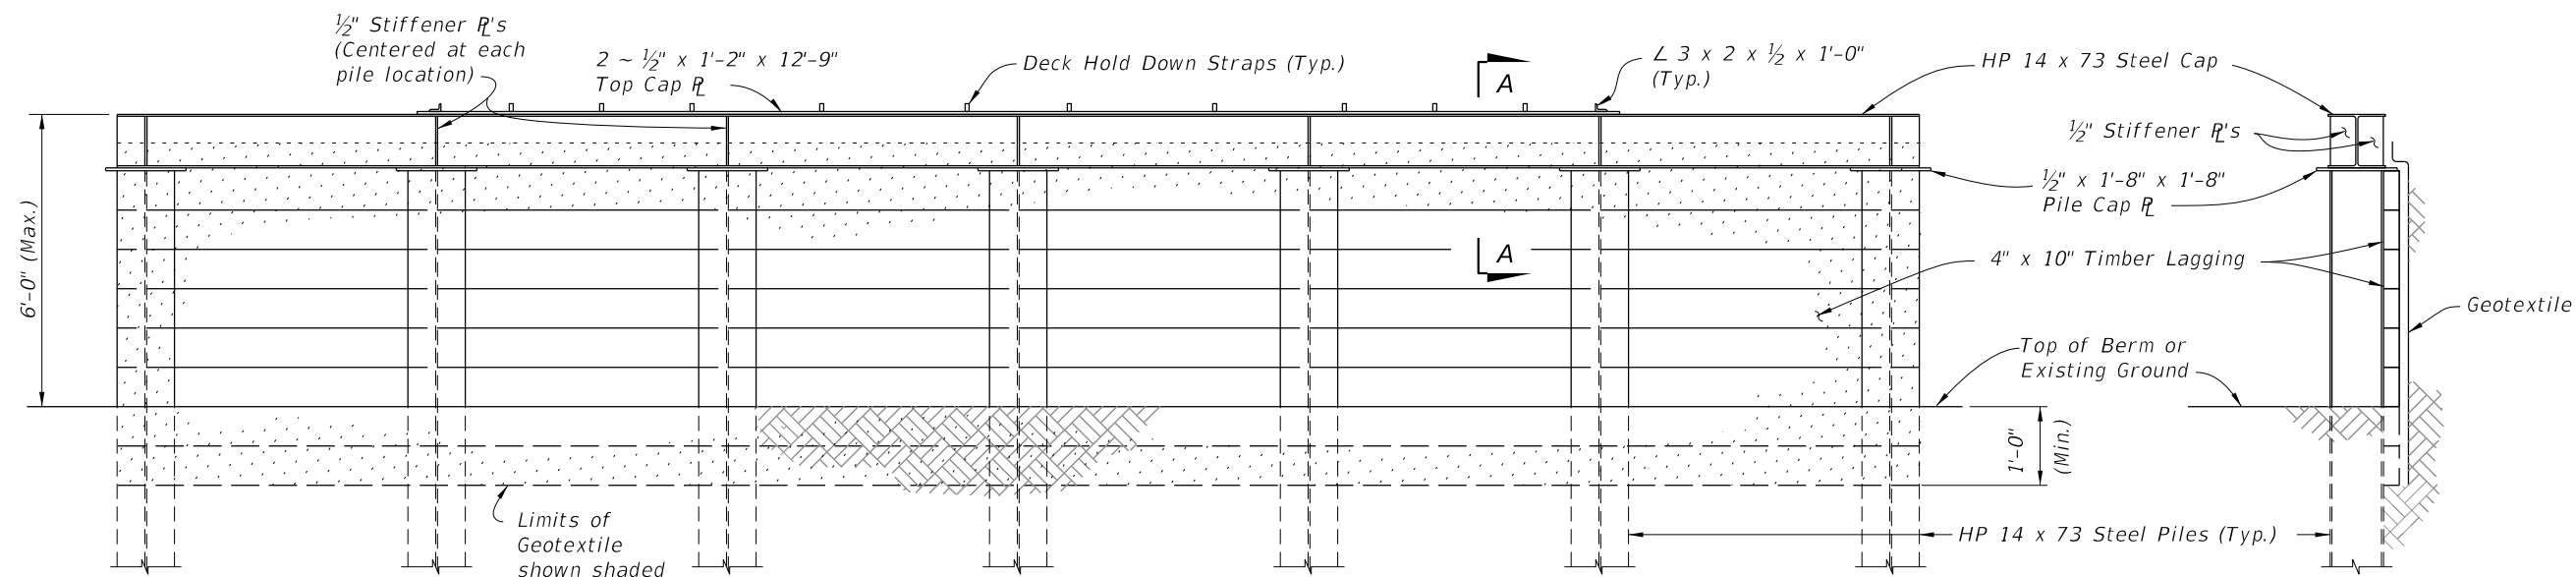


ELEVATION VIEW


END VIEW

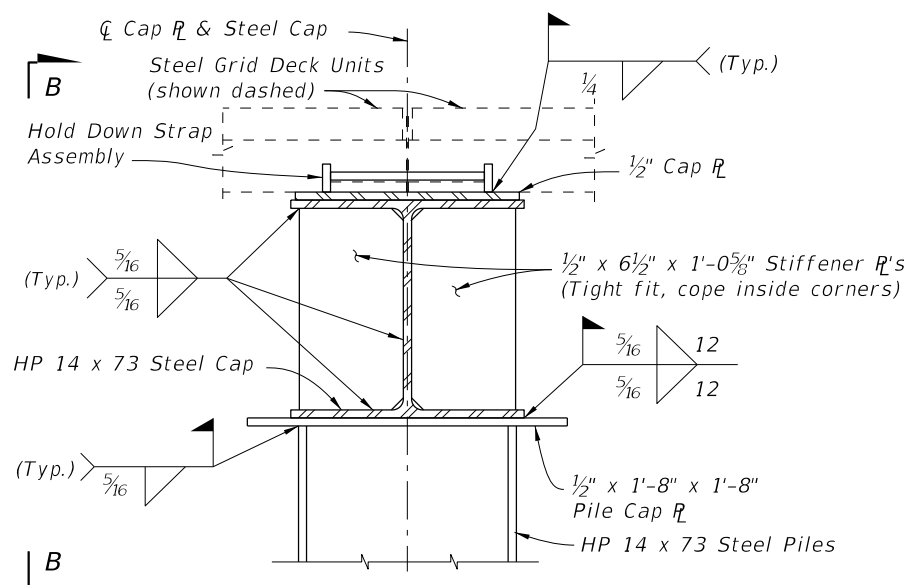


SECTION A-A
(LAGGING NOT SHOWN FOR CLARITY)

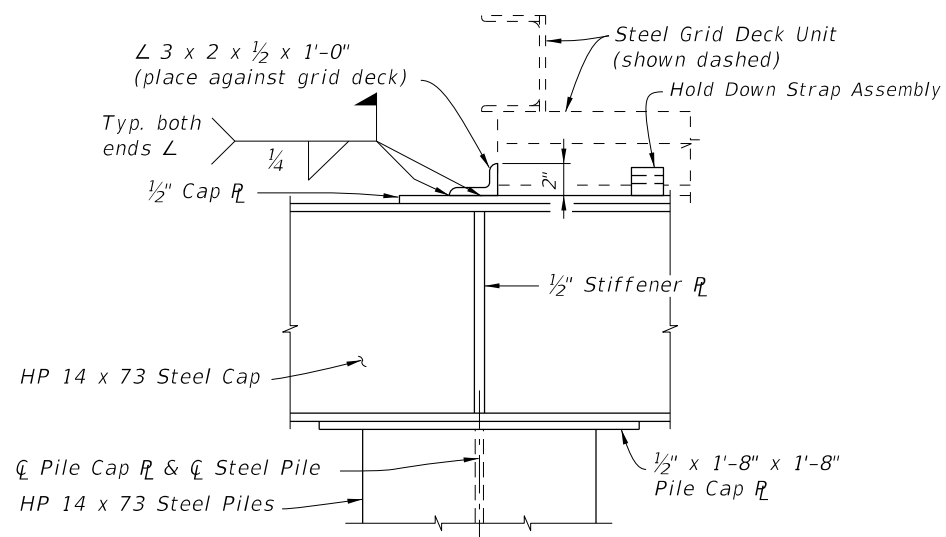

VIEW B-B

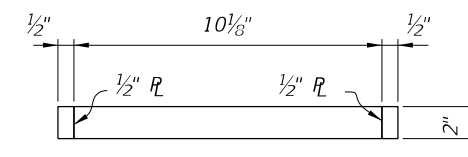

PLAN VIEW

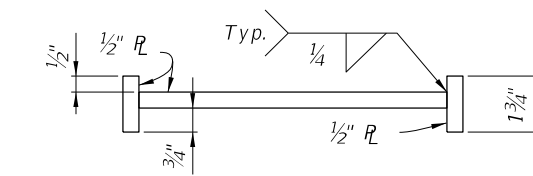

ELEVATION VIEW
HOLD DOWN STRAP ASSEMBLY DETAIL

BACKWALL BENT DETAILS

9/29/2026 7:45:55 AM

LAST REVISION 11/01/25	REVISION	DESCRIPTION:	FDOT	FY 2027-28 STANDARD PLANS	TEMPORARY DETOUR BRIDGE DETAILS STEEL H PILE BACKWALL BENT	INDEX 102-220	SHEET 2 of 2
------------------------------	----------	--------------	------	------------------------------	---	------------------	-----------------