




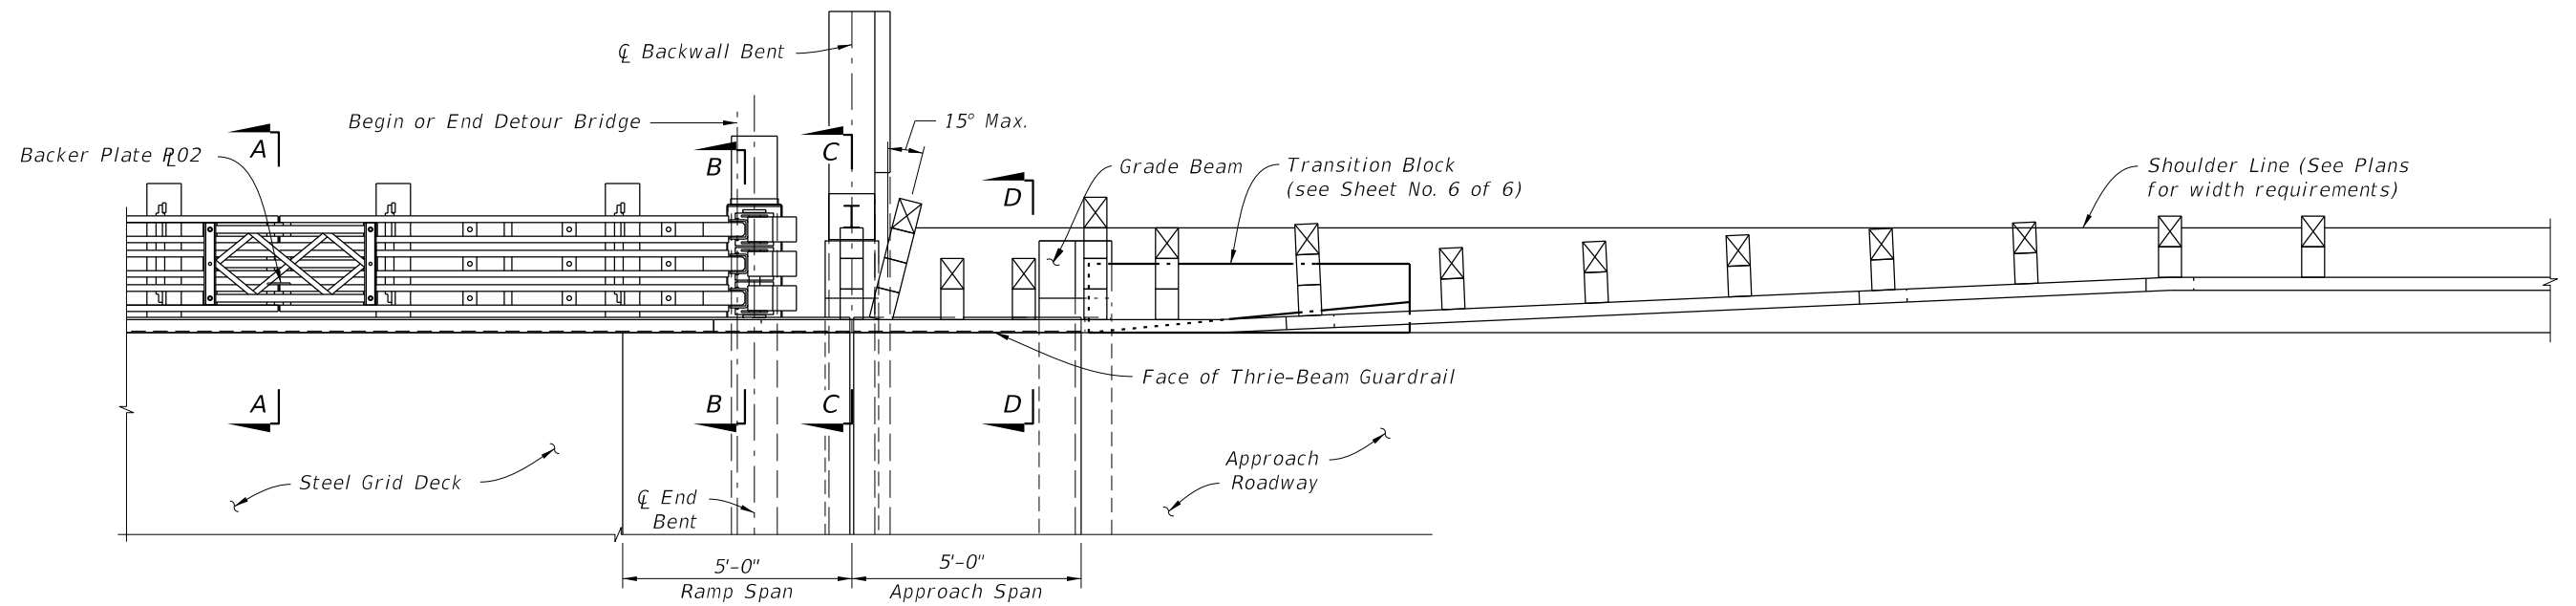

PARTIAL PLAN - APPROACH TRANSITION

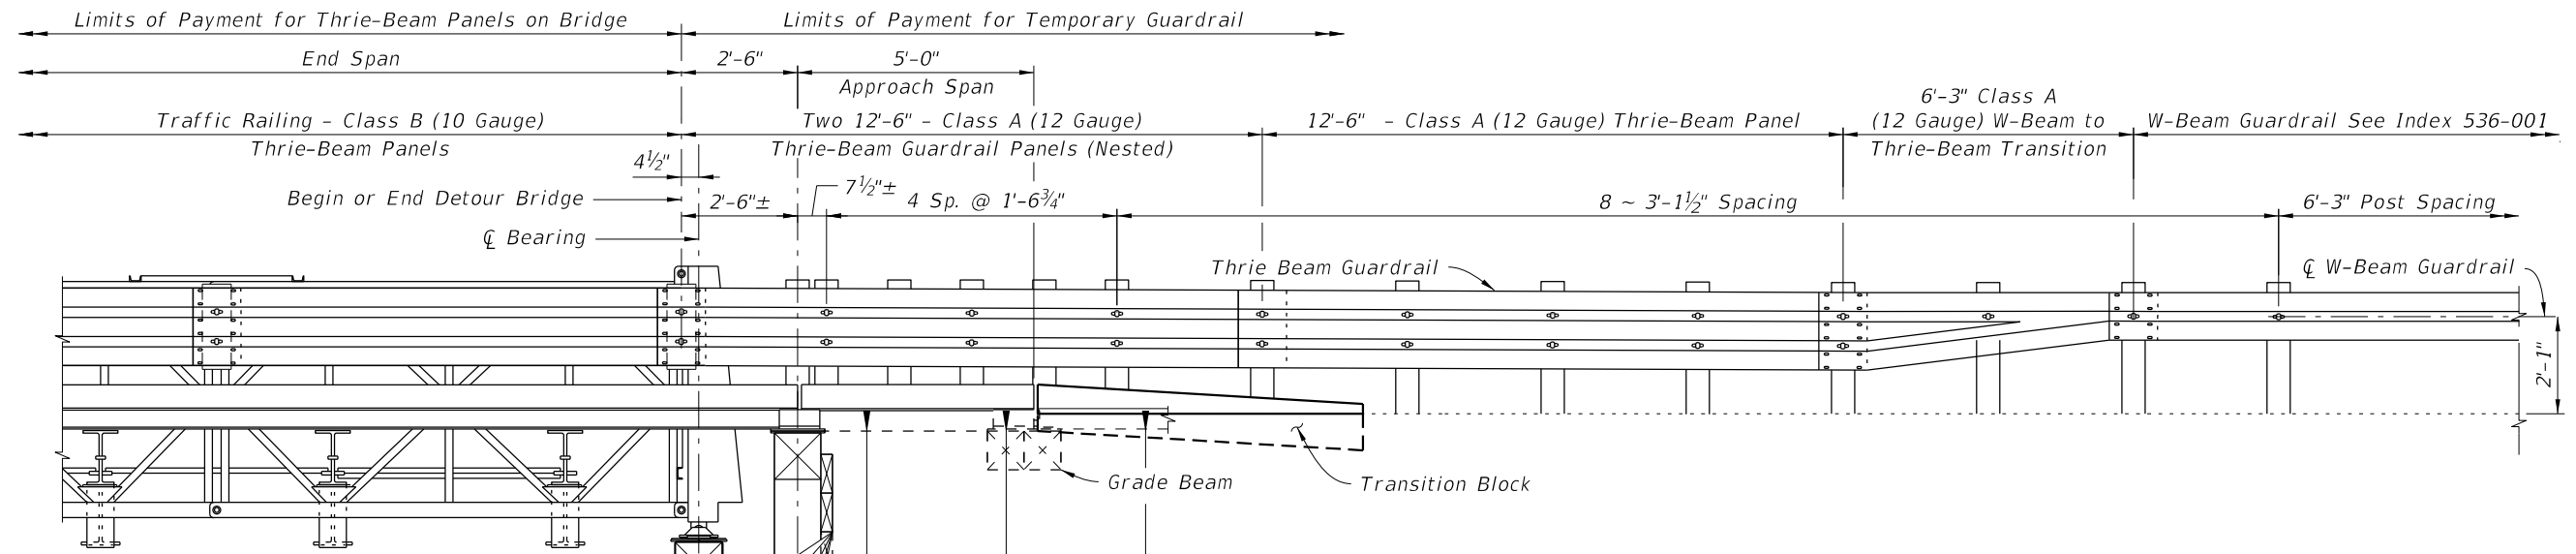


PARTIAL ELEVATION - APPROACH TRANSITION

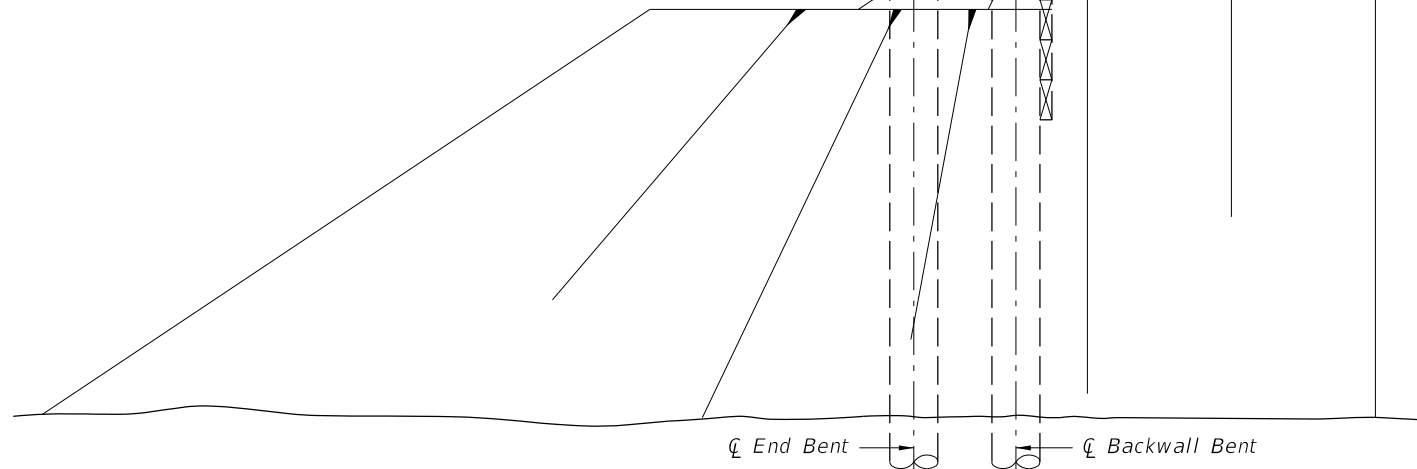


THRIE-BEAM GUARDRAIL APPROACH TRANSITION

9/29/2026 7:46:06 AM


<div>LAST REVISION</div> <div>07/01/15</div>	<div>REVISION</div> <div>DESCRIPTION:</div>	<div> <div> <div>FDOT</div> <div>FY 2027-28</div> <div>STANDARD PLANS</div> </div> </div>	<div>TEMPORARY DETOUR BRIDGE</div> <div>THRIE-BEAM GUARDRAIL</div>	<div>INDEX</div> <div>102-240</div>	<div>SHEET</div> <div>1 of 6</div>
--	---	---	--	-------------------------------------	------------------------------------

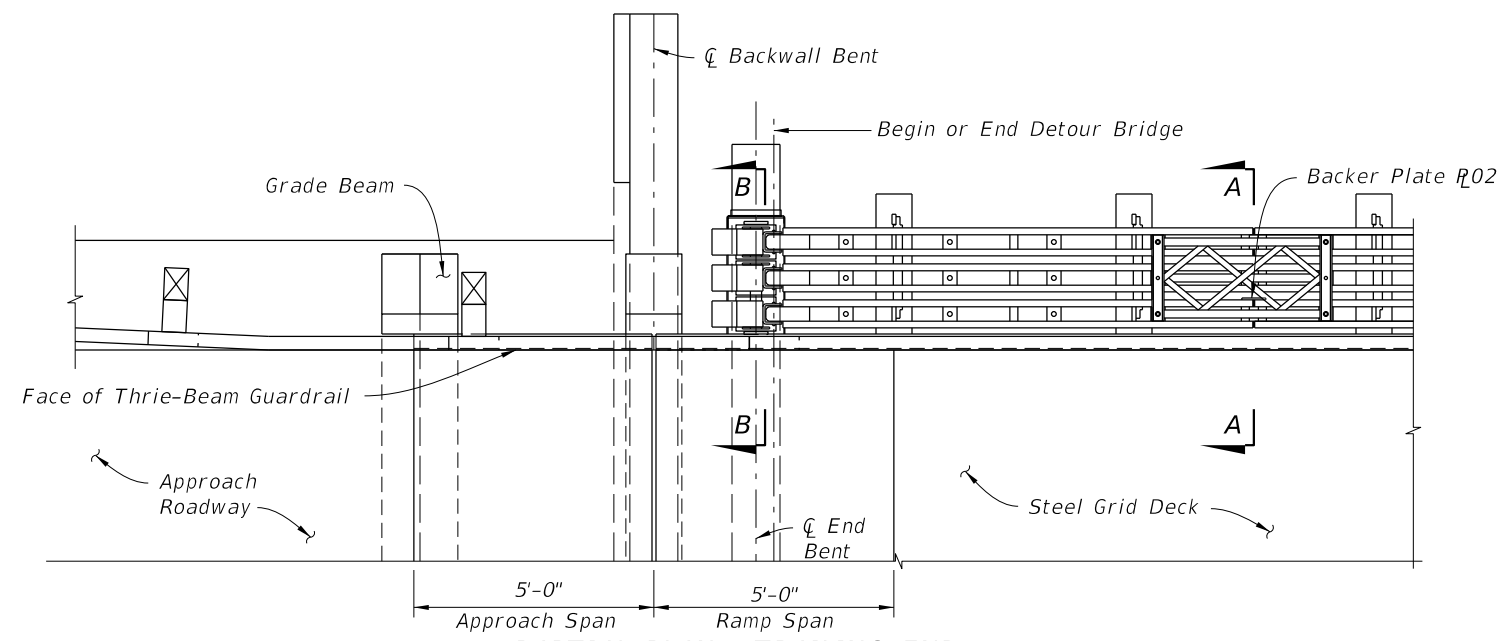


PARTIAL PLAN - TRAILING END

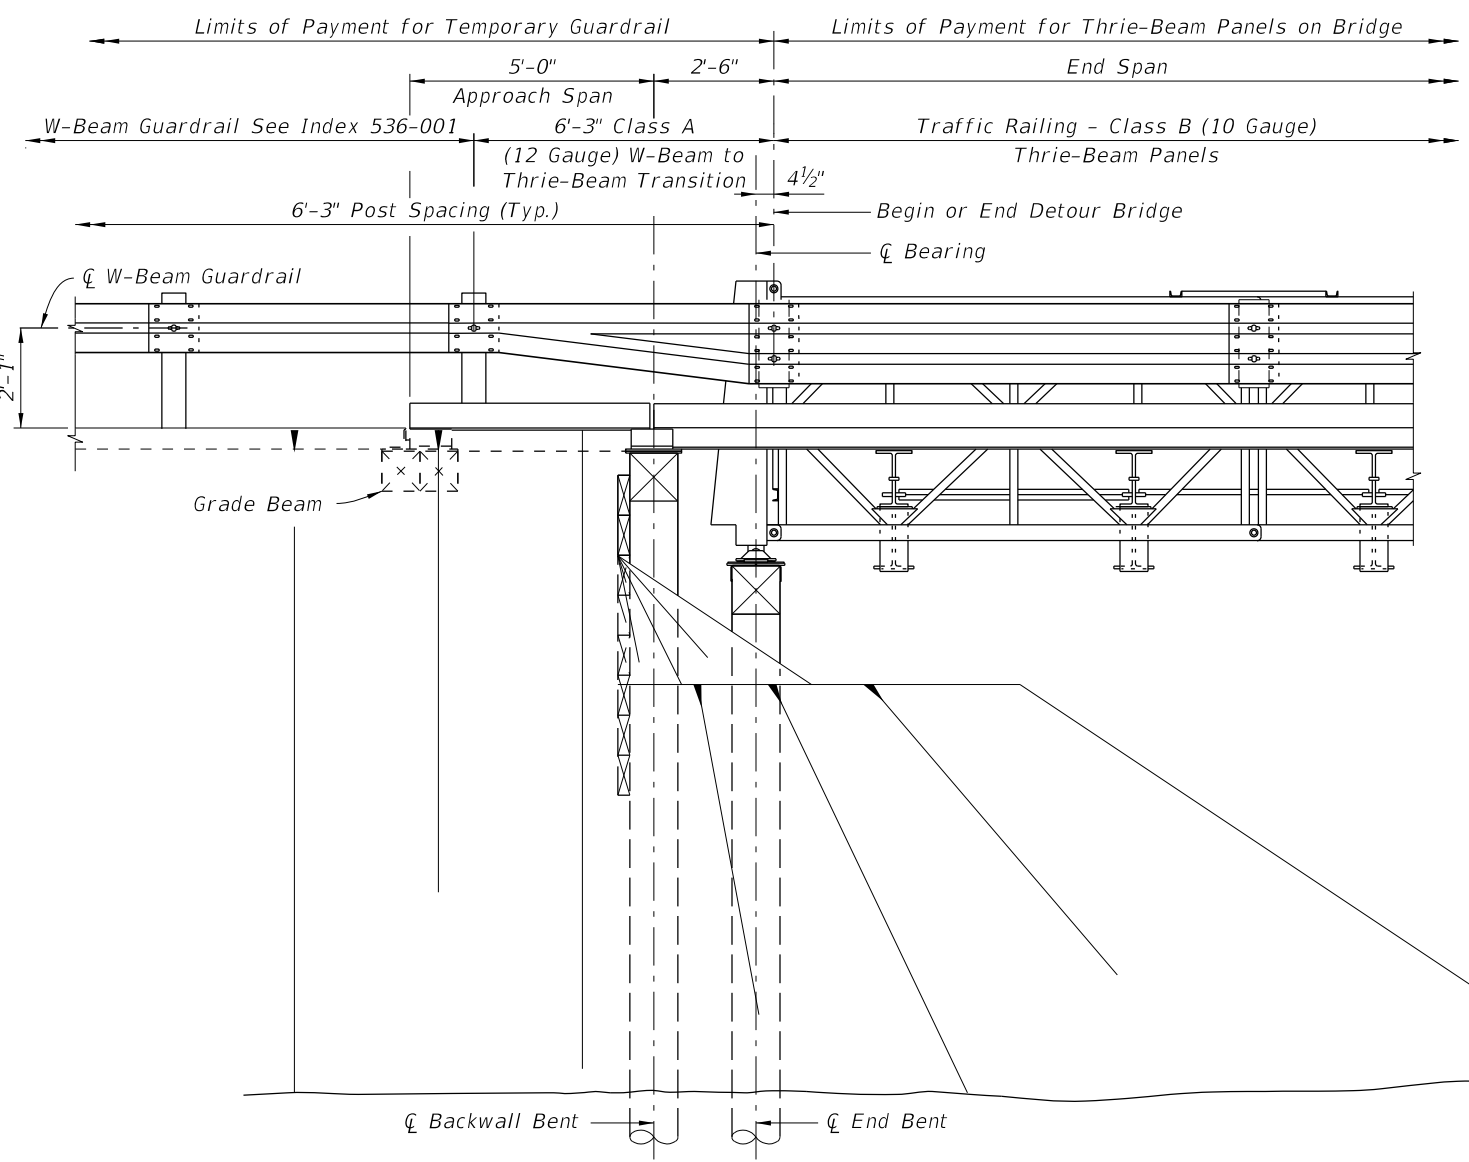

PARTIAL ELEVATION - TRAILING END

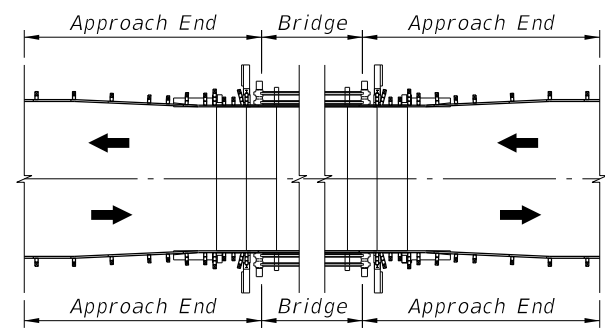

TWO-WAY TRAFFIC

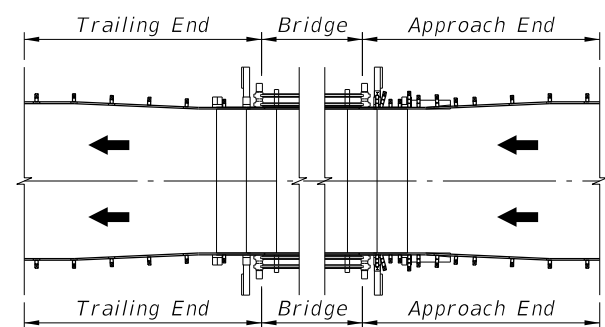


ONE-WAY TRAFFIC

END TRANSITION APPLICATION DETAILS


9/29/2026 7:46:09 AM

<div>LAST REVISION</div> <div>07/01/15</div>	<div>REVISION</div> <div>DESCRIPTION:</div>	<div>FDOT</div> <div>FY 2027-28</div> <div>STANDARD PLANS</div>	<div>TEMPORARY DETOUR BRIDGE</div> <div>THRIE-BEAM GUARDRAIL</div>		<div>INDEX</div> <div>102-240</div>	<div>SHEET</div> <div>2 of 6</div>
--	---	---	--	--	-------------------------------------	------------------------------------

THRIE-BEAM GUARDRAIL TRAILING END TRANSITION

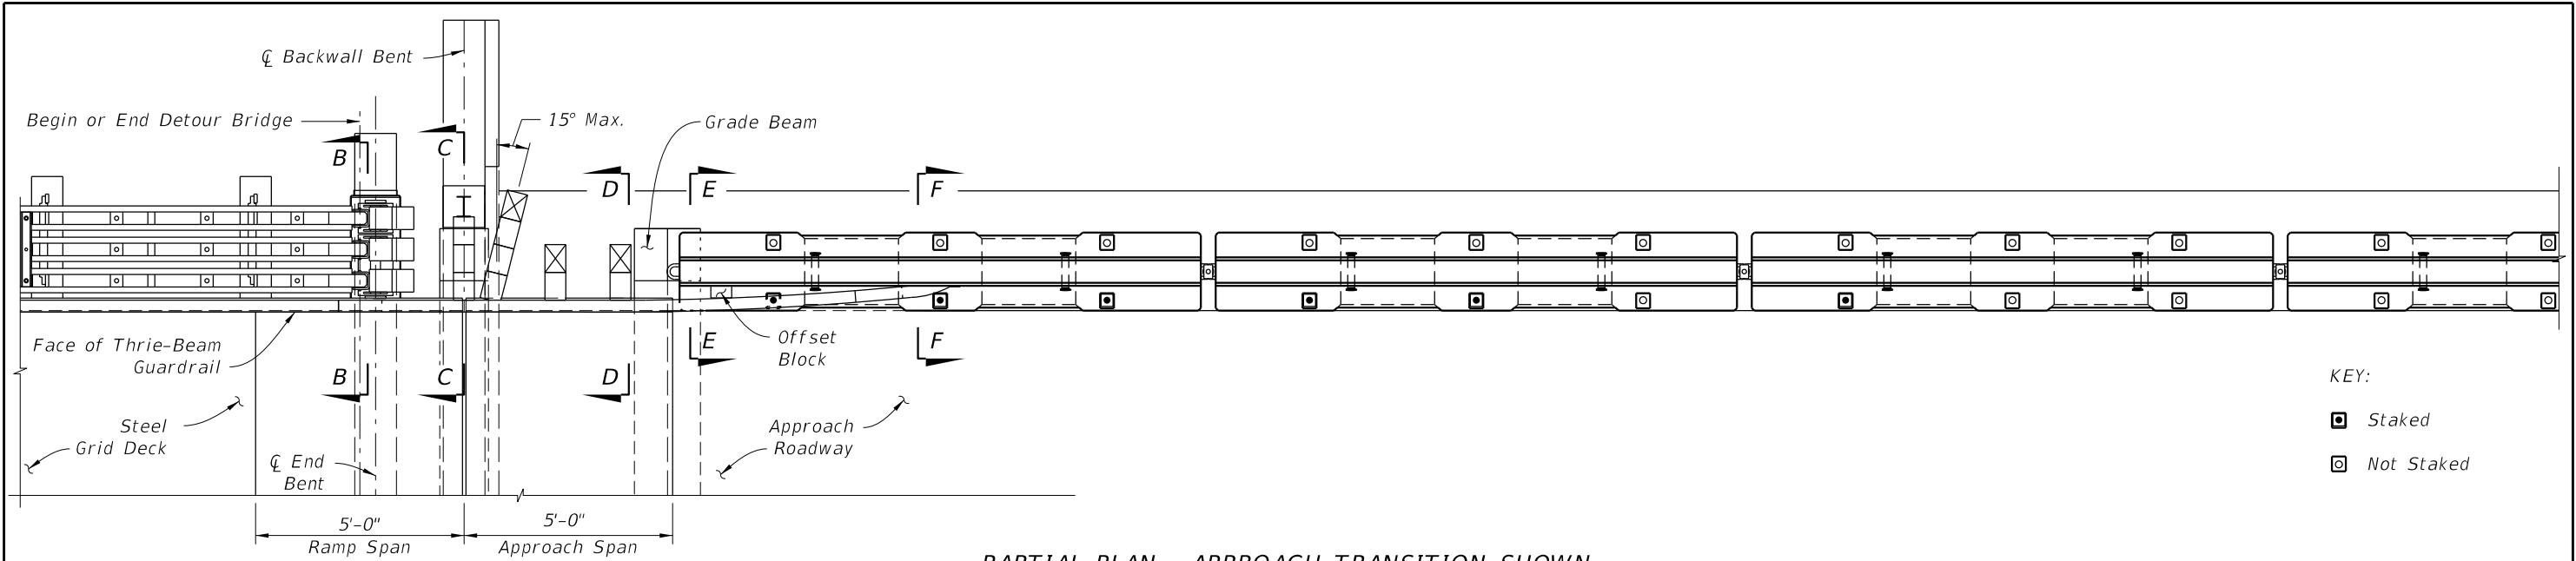

PARTIAL PLAN - APPROACH TRANSITION SHOWN
(TRAILING END SIMILAR)


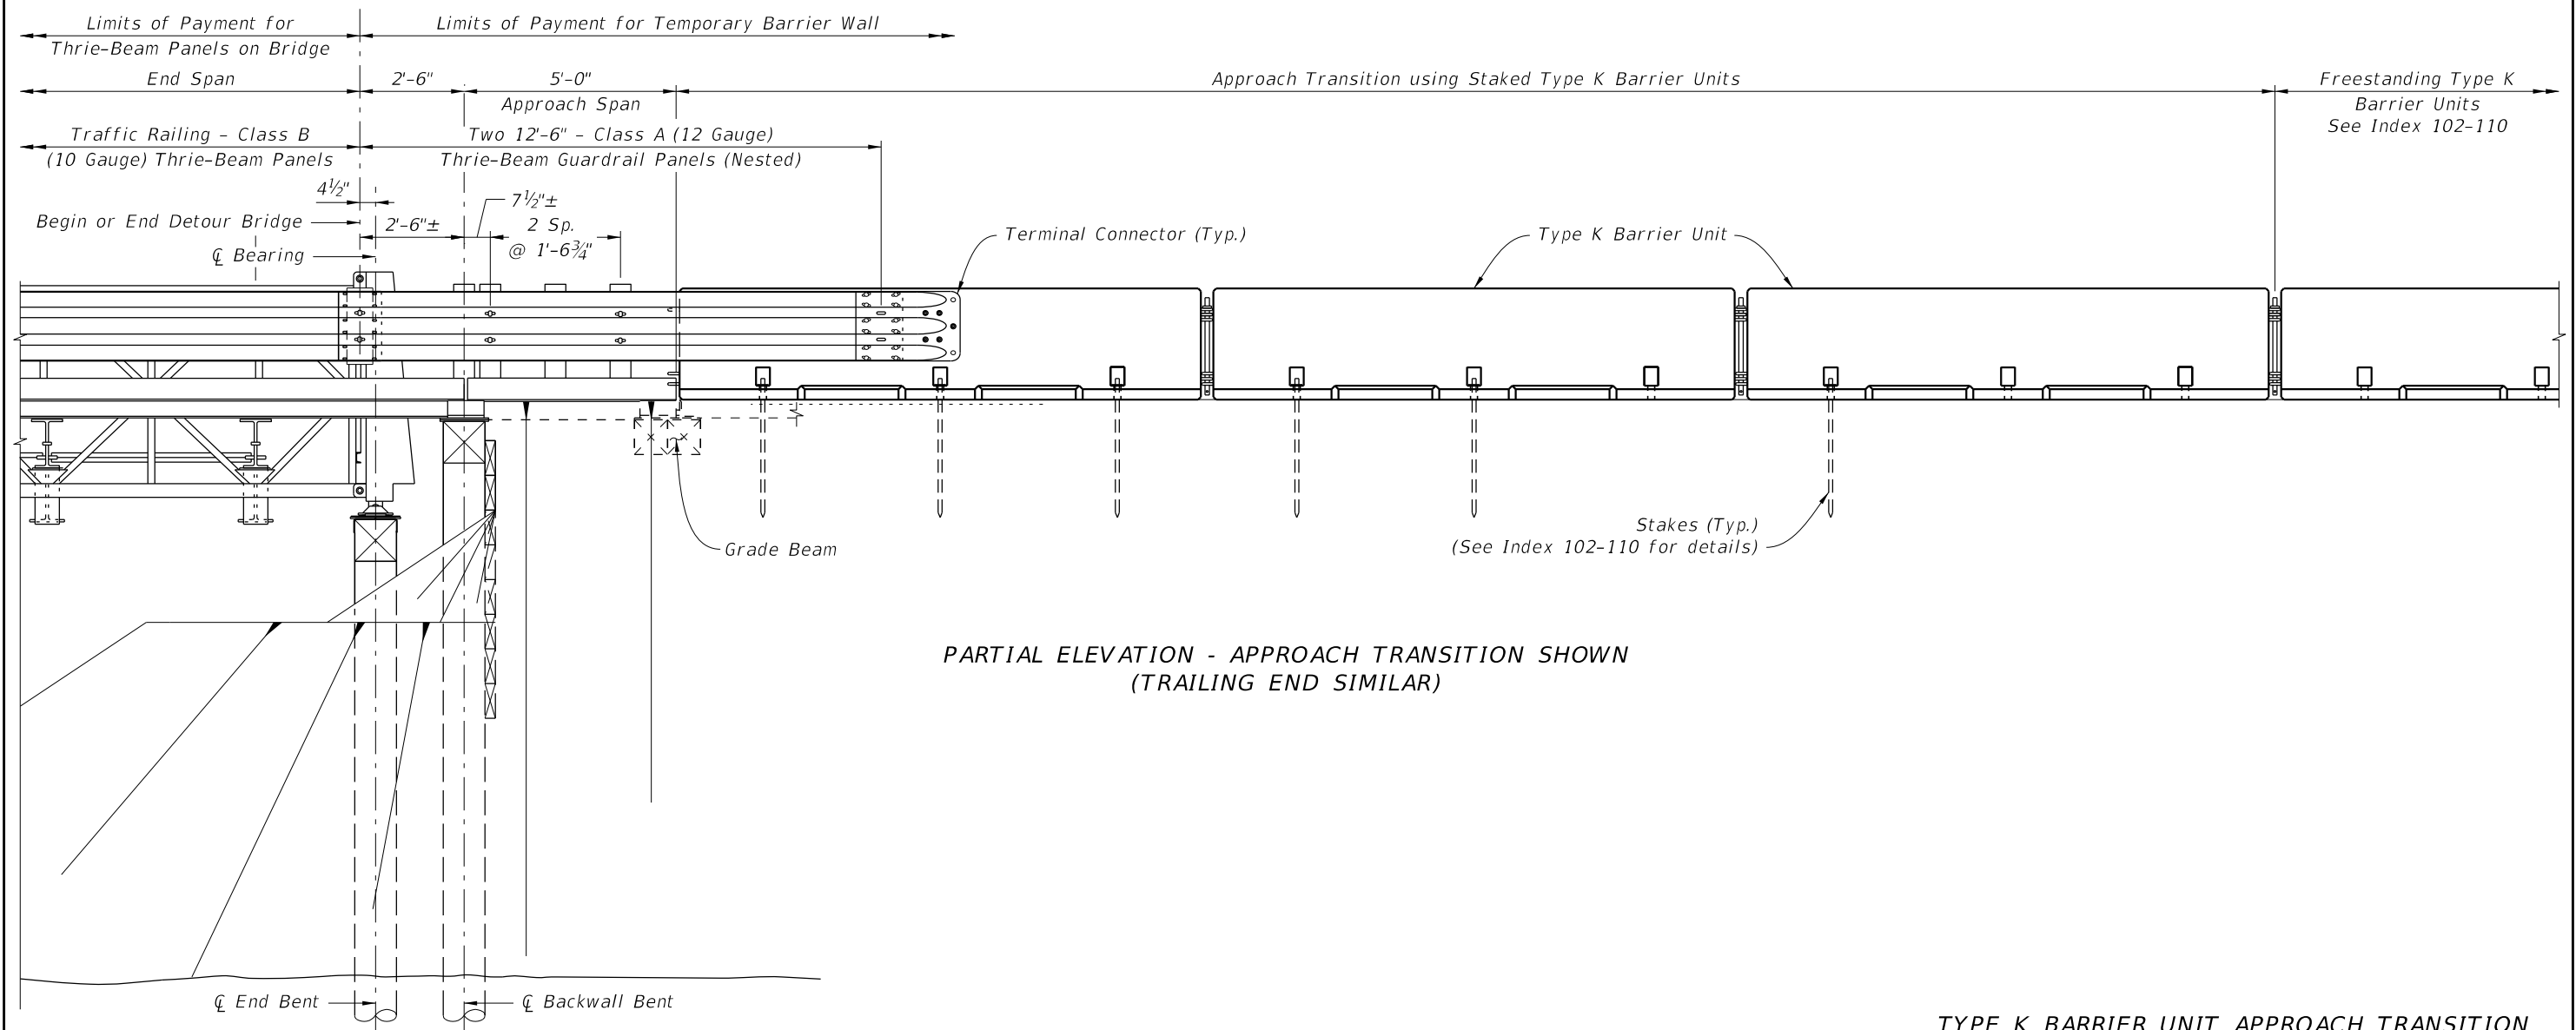


PARTIAL ELEVATION - APPROACH TRANSITION SHOWN
(TRAILING END SIMILAR)


TYPE K BARRIER UNIT APPROACH TRANSITION

LAST REVISION 07/01/15	DESCRIPTION:	 FY 2027-28 STANDARD PLANS	TEMPORARY DETOUR BRIDGE THRIE-BEAM GUARDRAIL	INDEX 102-240	SHEET 3 of 6
---------------------------	--------------	--	---	------------------	-----------------

9/29/2026 7:46:11 AM

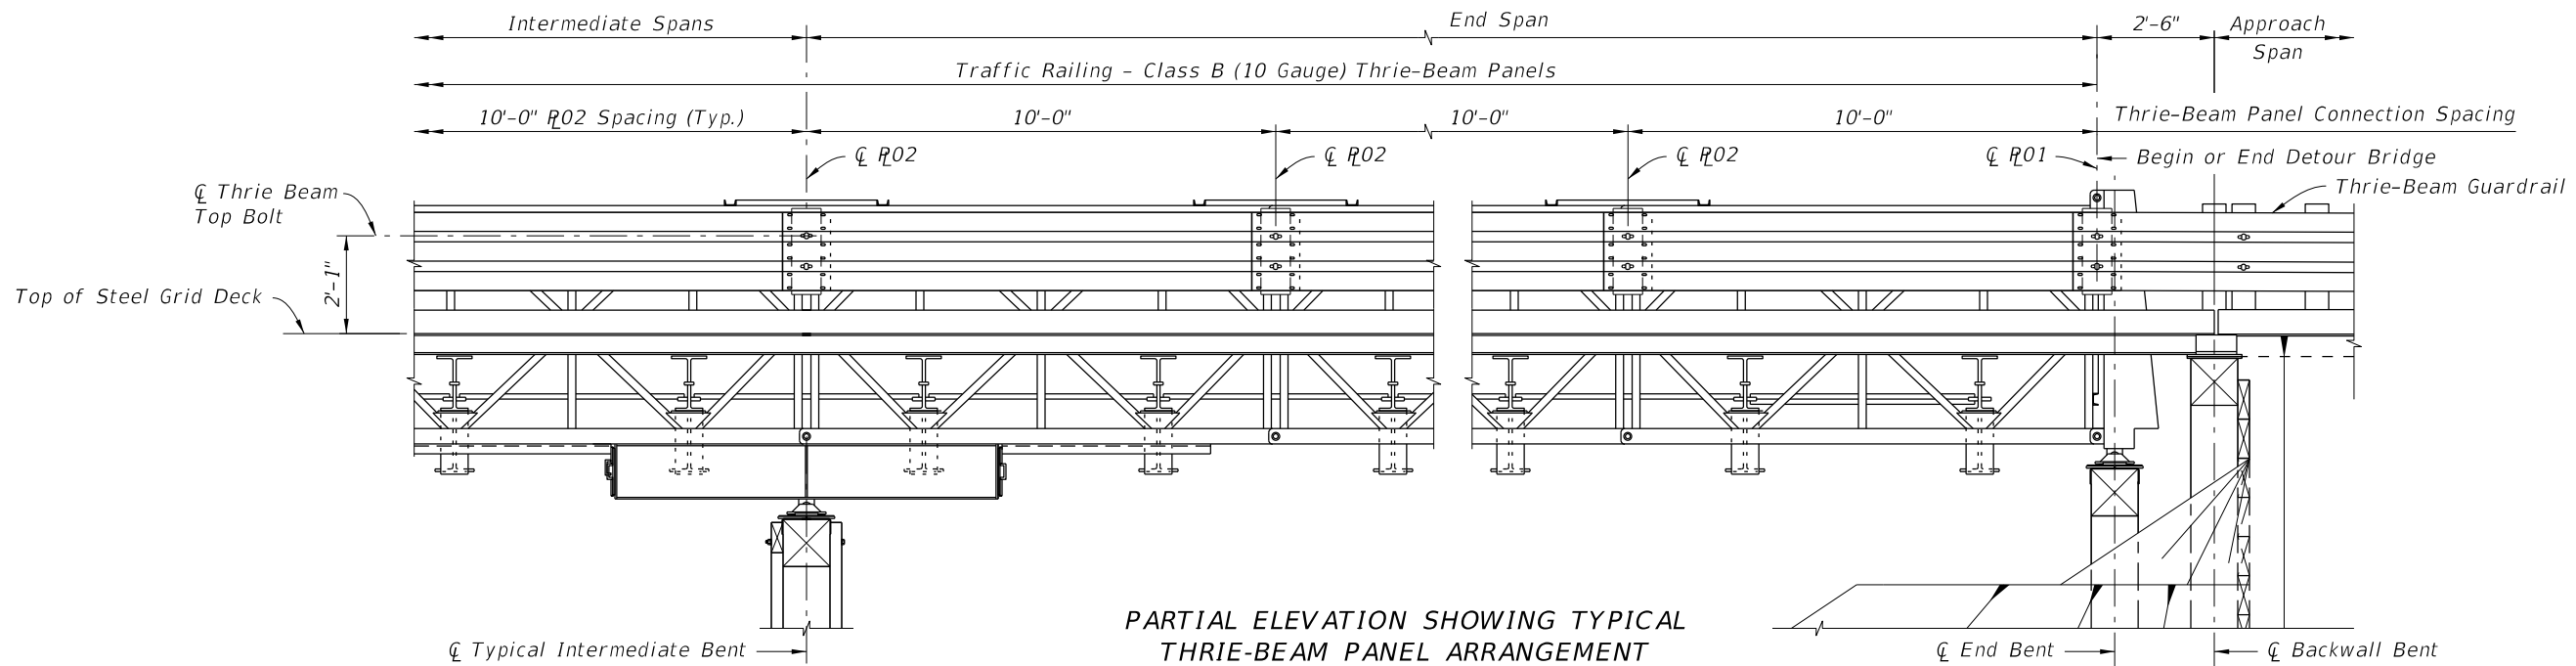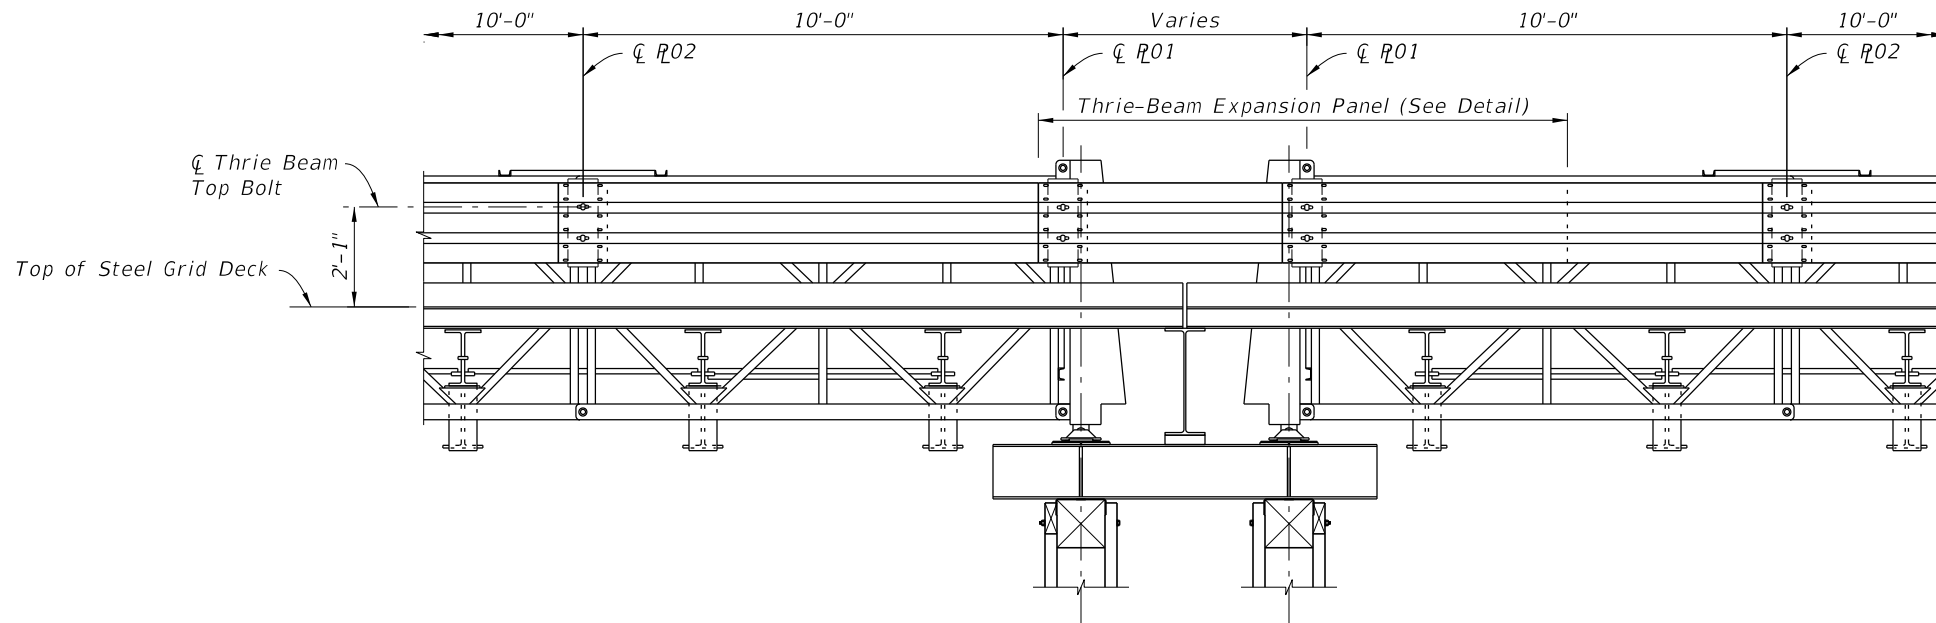


PARTIAL ELEVATION SHOWING THRIE-BEAM PANELS AT EXPANSION JOINT


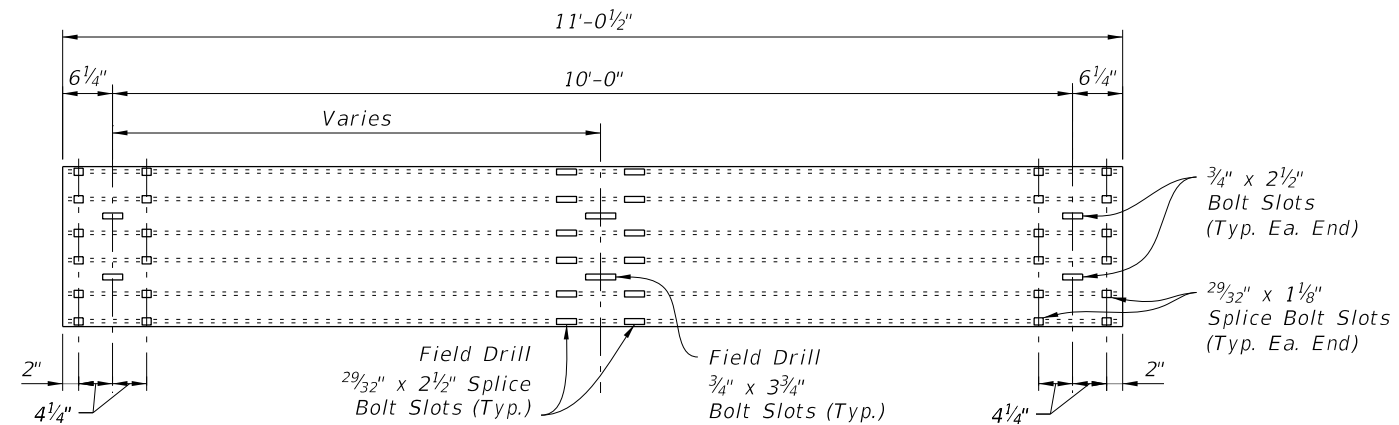


THRIE-BEAM EXPANSION PANEL DETAIL



LAST REVISION 07/01/15	DESCRIPTION:	 FY 2027-28 STANDARD PLANS	TEMPORARY DETOUR BRIDGE THRIE-BEAM GUARDRAIL	INDEX 102-240	SHEET 4 of 6
------------------------------	--------------	--	---	------------------	-----------------

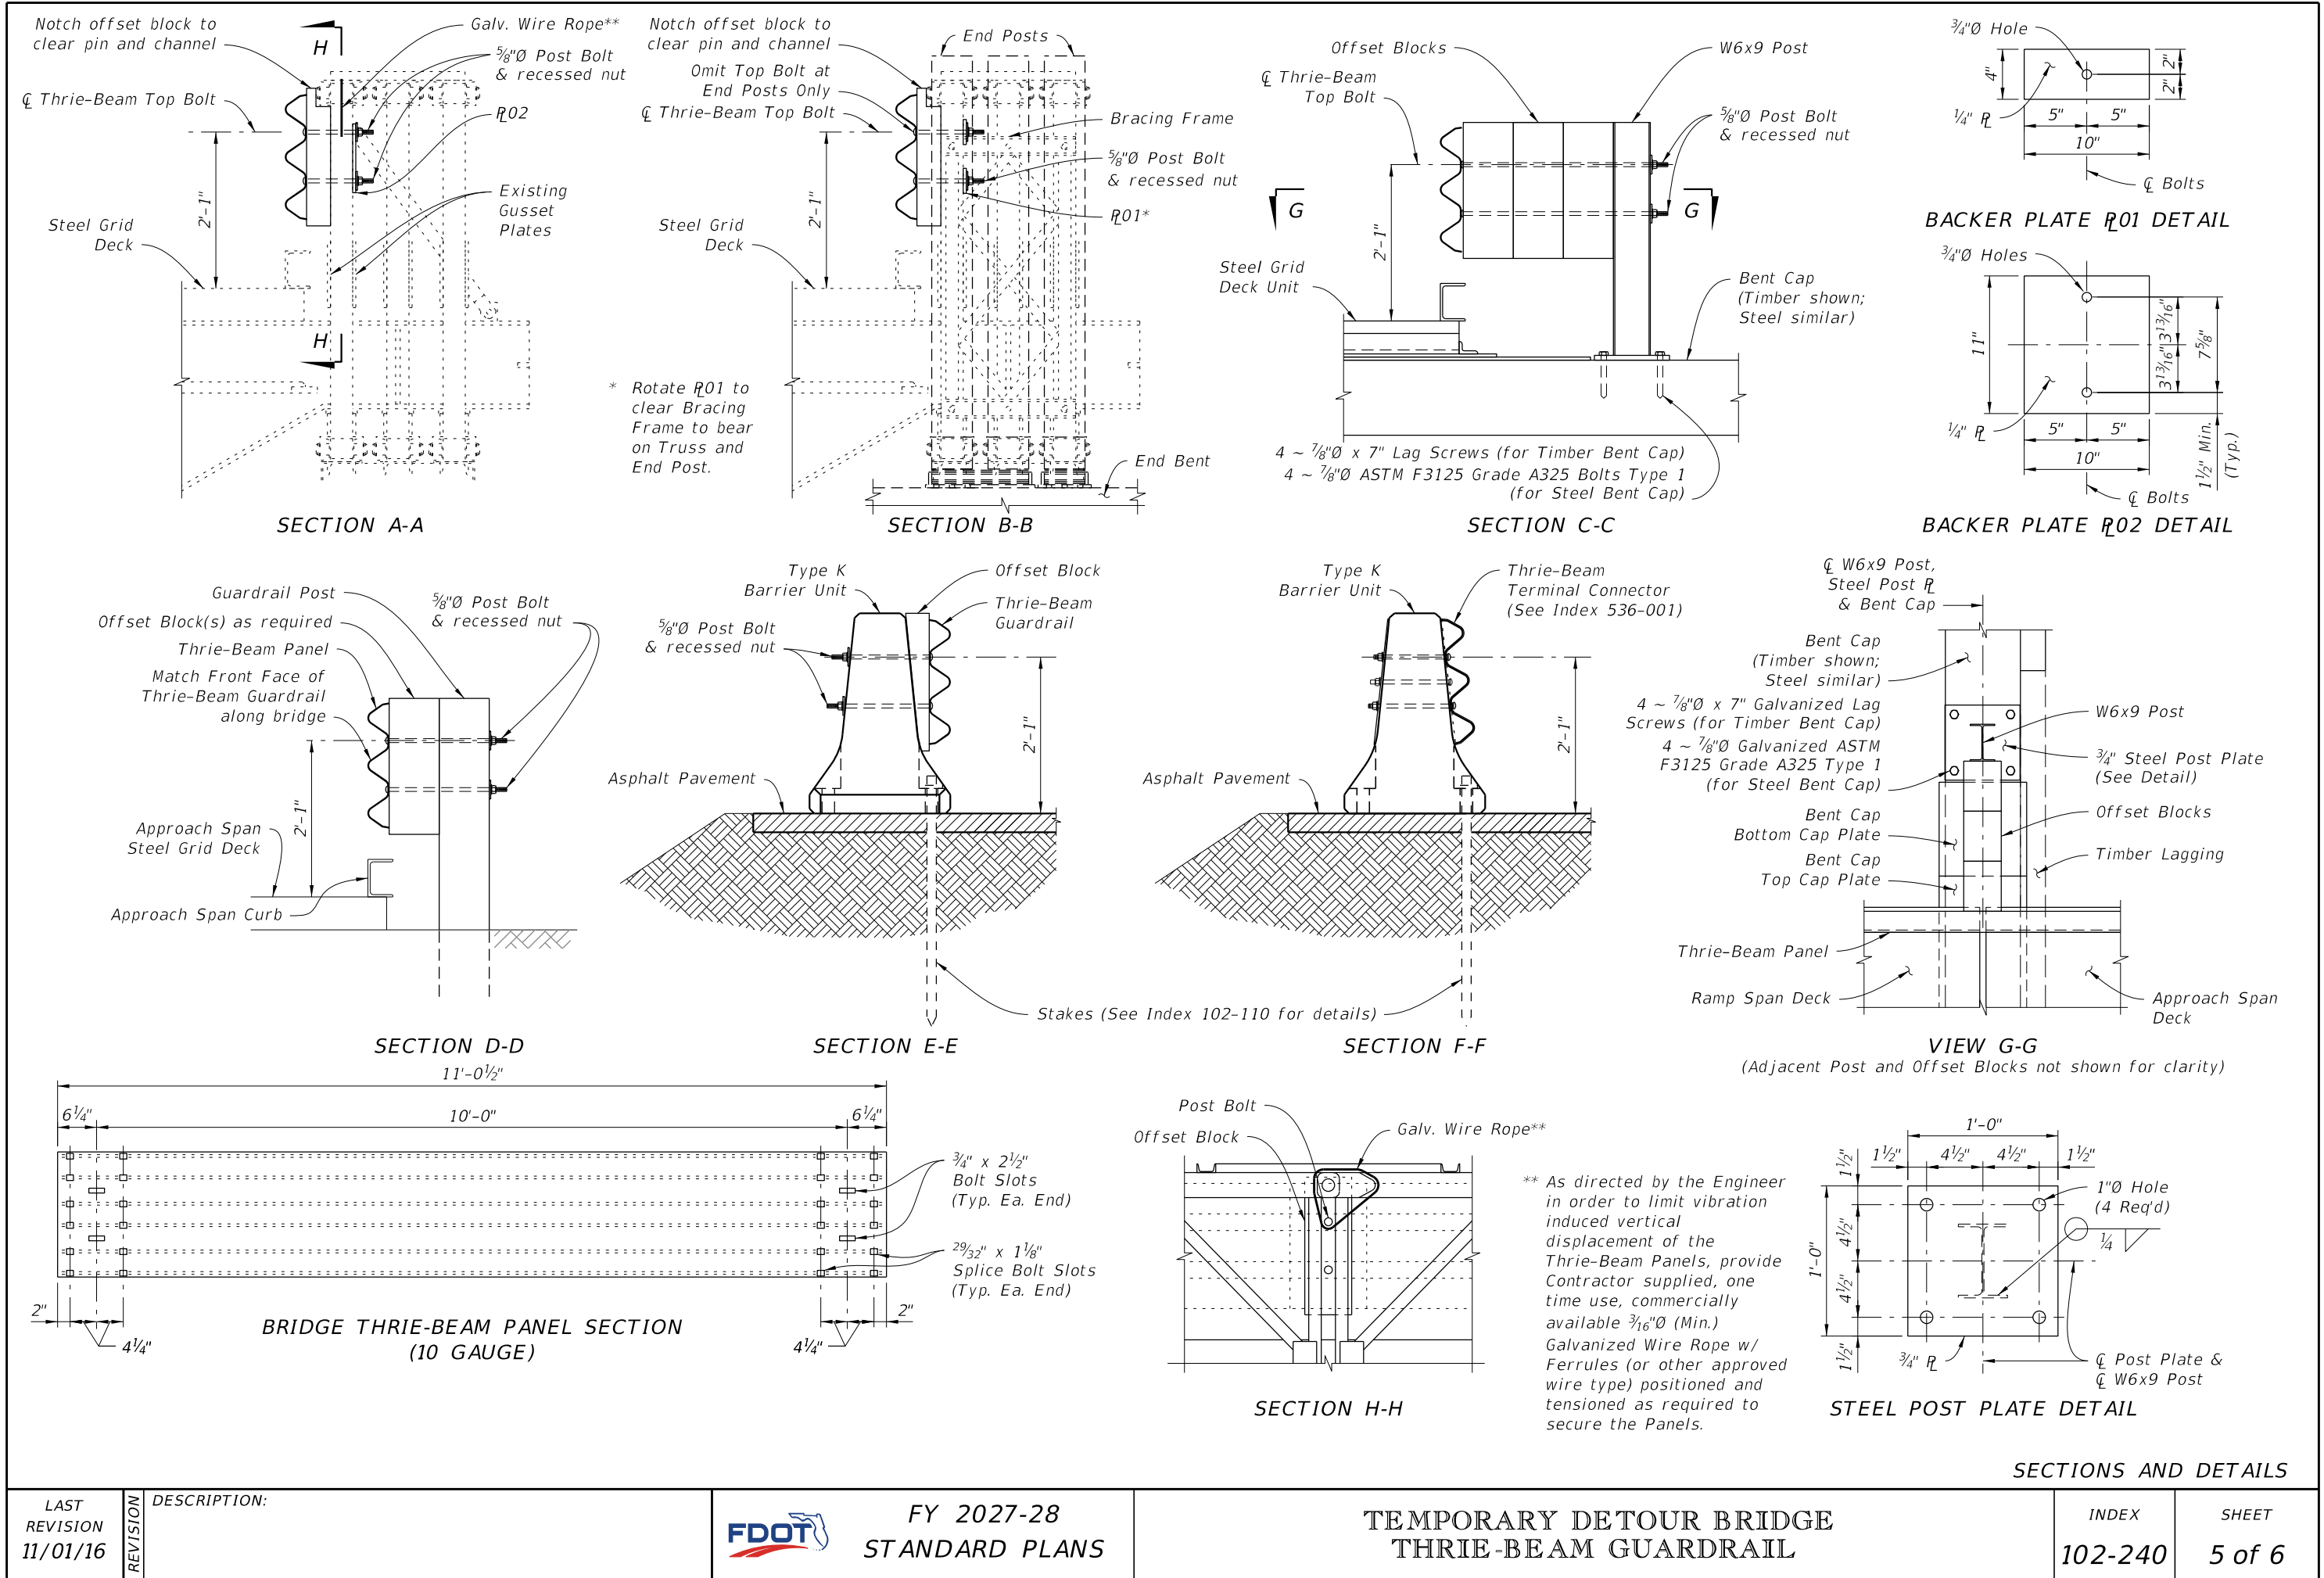

LAST REVISION 11/01/16	DESCRIPTION:	<div>  <div> FY 2027-28 STANDARD PLANS </div> </div>	<div> TEMPORARY DETOUR BRIDGE THRIE-BEAM GUARDRAIL </div>	<div> INDEX 102-240 </div>	<div> SHEET 5 of 6 </div>
------------------------------	--------------	--	--	---	--

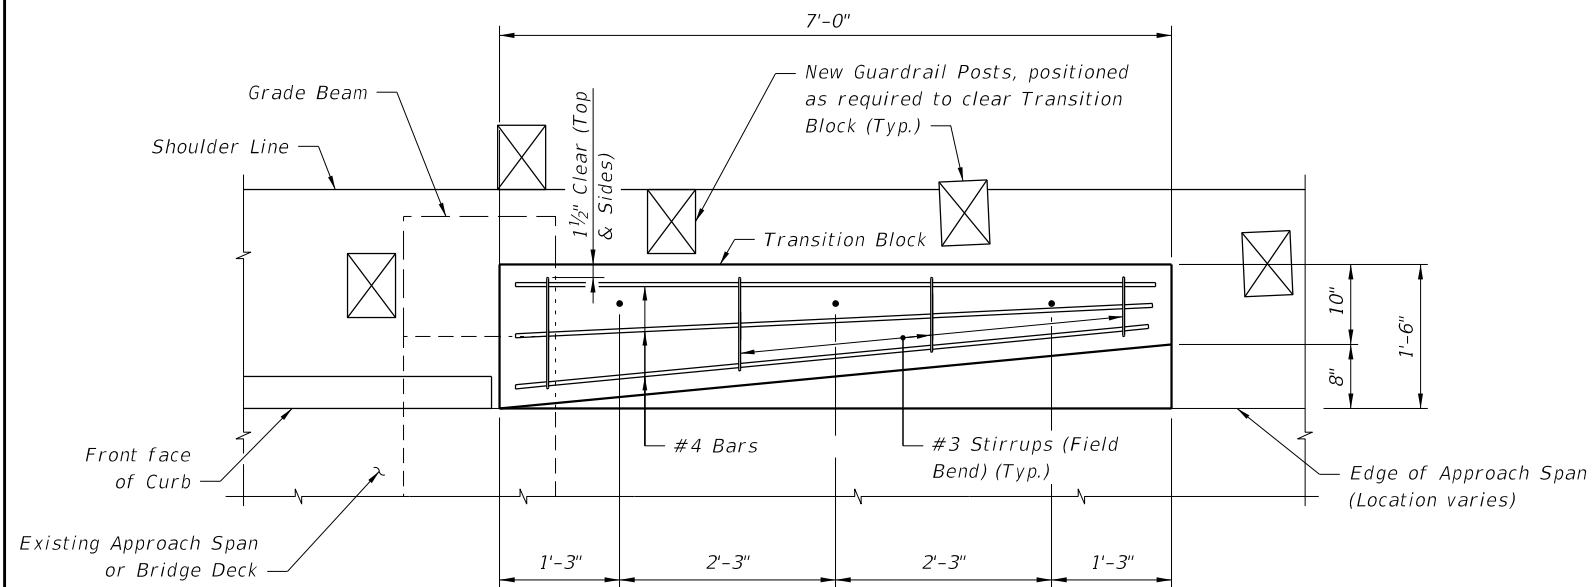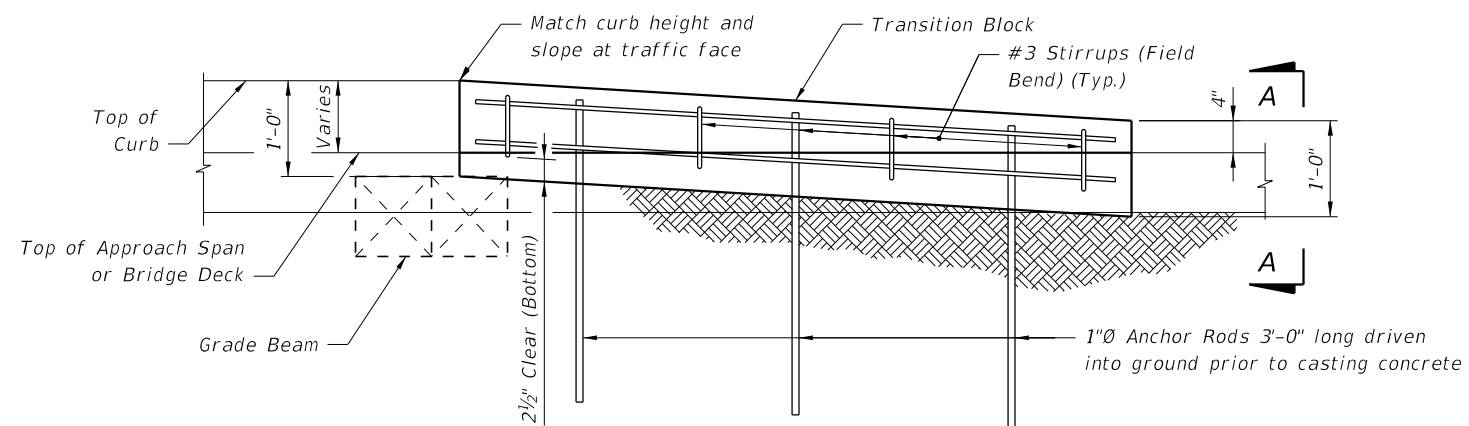

ESTIMATED QUANTITIES		
ITEM	UNIT	QUANTITY
Concrete Class NS	CY	0.4
Reinforcing Steel	LB	61
Guardrail (Reset)	LF	12.5

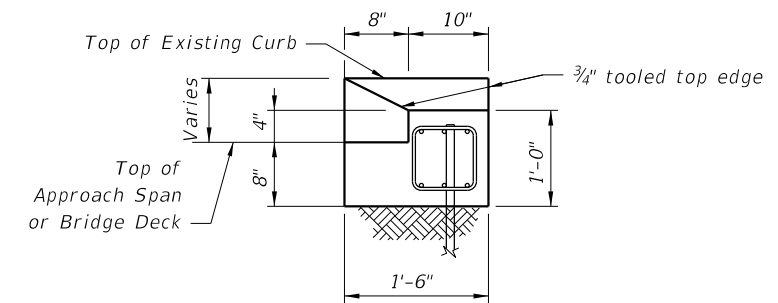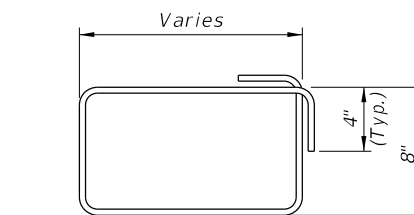

NOTES:

REINFORCING STEEL: Reinforcing steel shall be ASTM A615, Grade 60.

ANCHOR RODS: Steel Anchor Rods shall be ASTM A36, ASTM A709 Grade 36 or ASTM A615 Grade 60 hot-dip galvanized in accordance with Specification Section 962.