

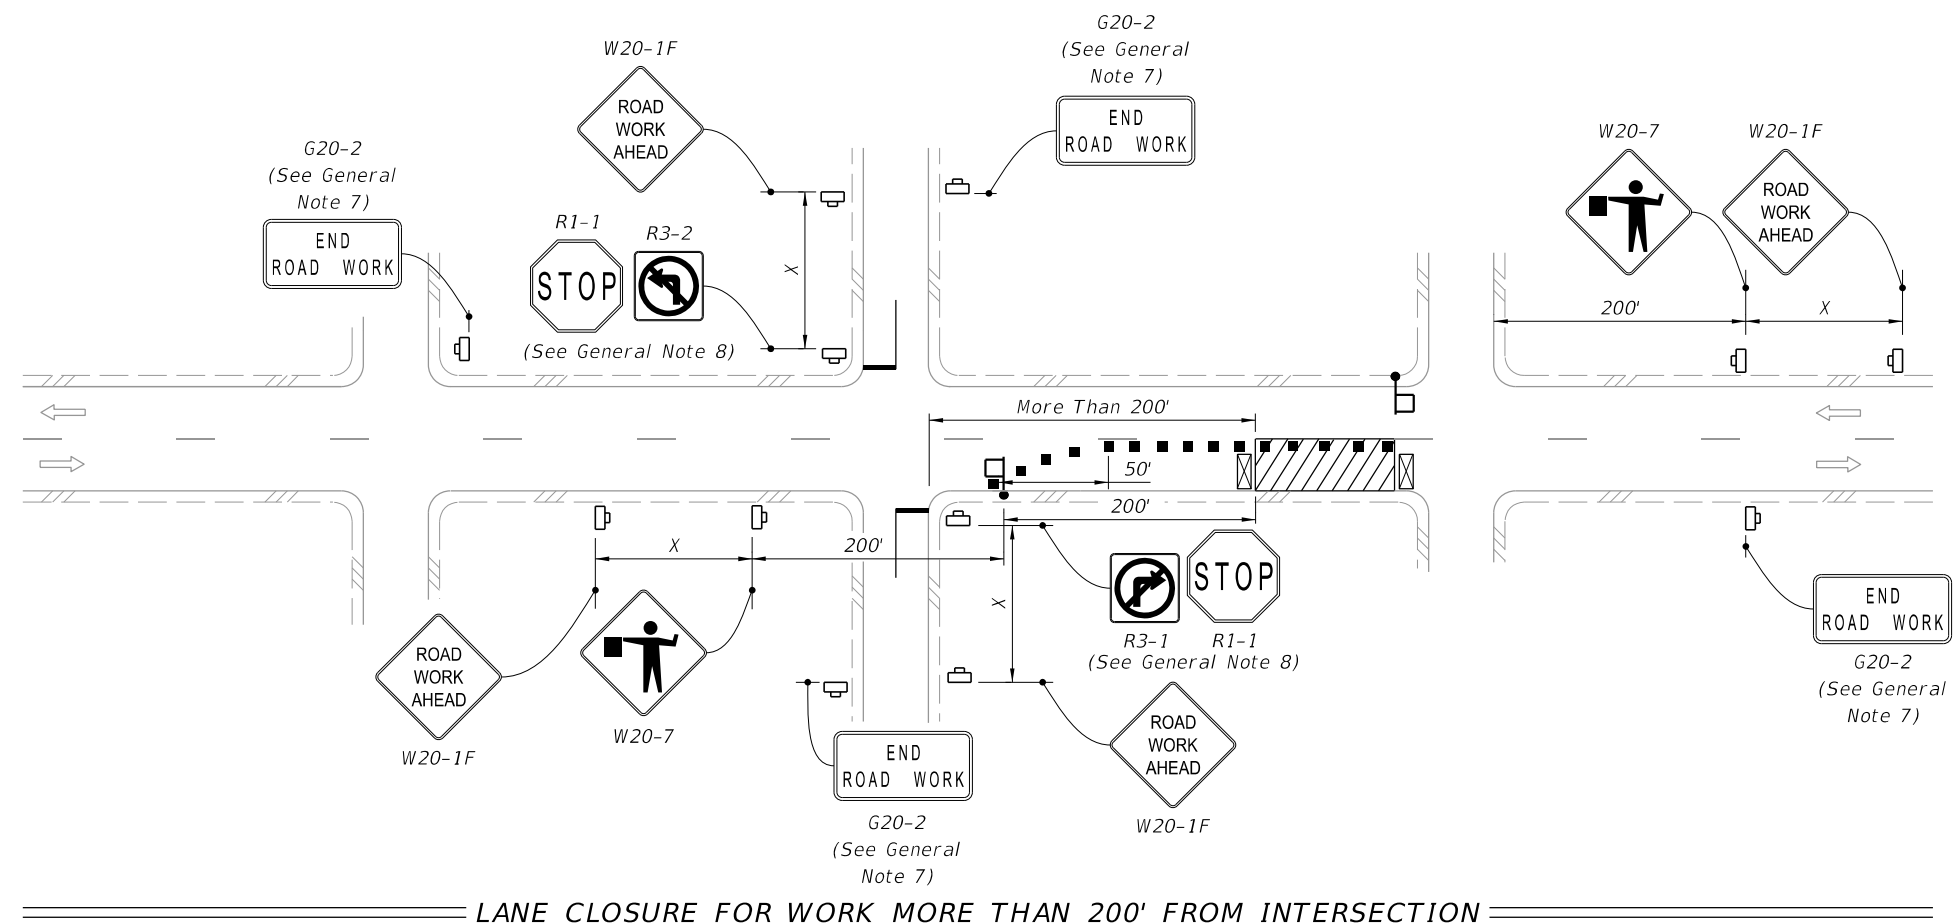


1. This Index applies to two-lane, two-way roadways with work within or near the intersection.

- SYMBOLS:*

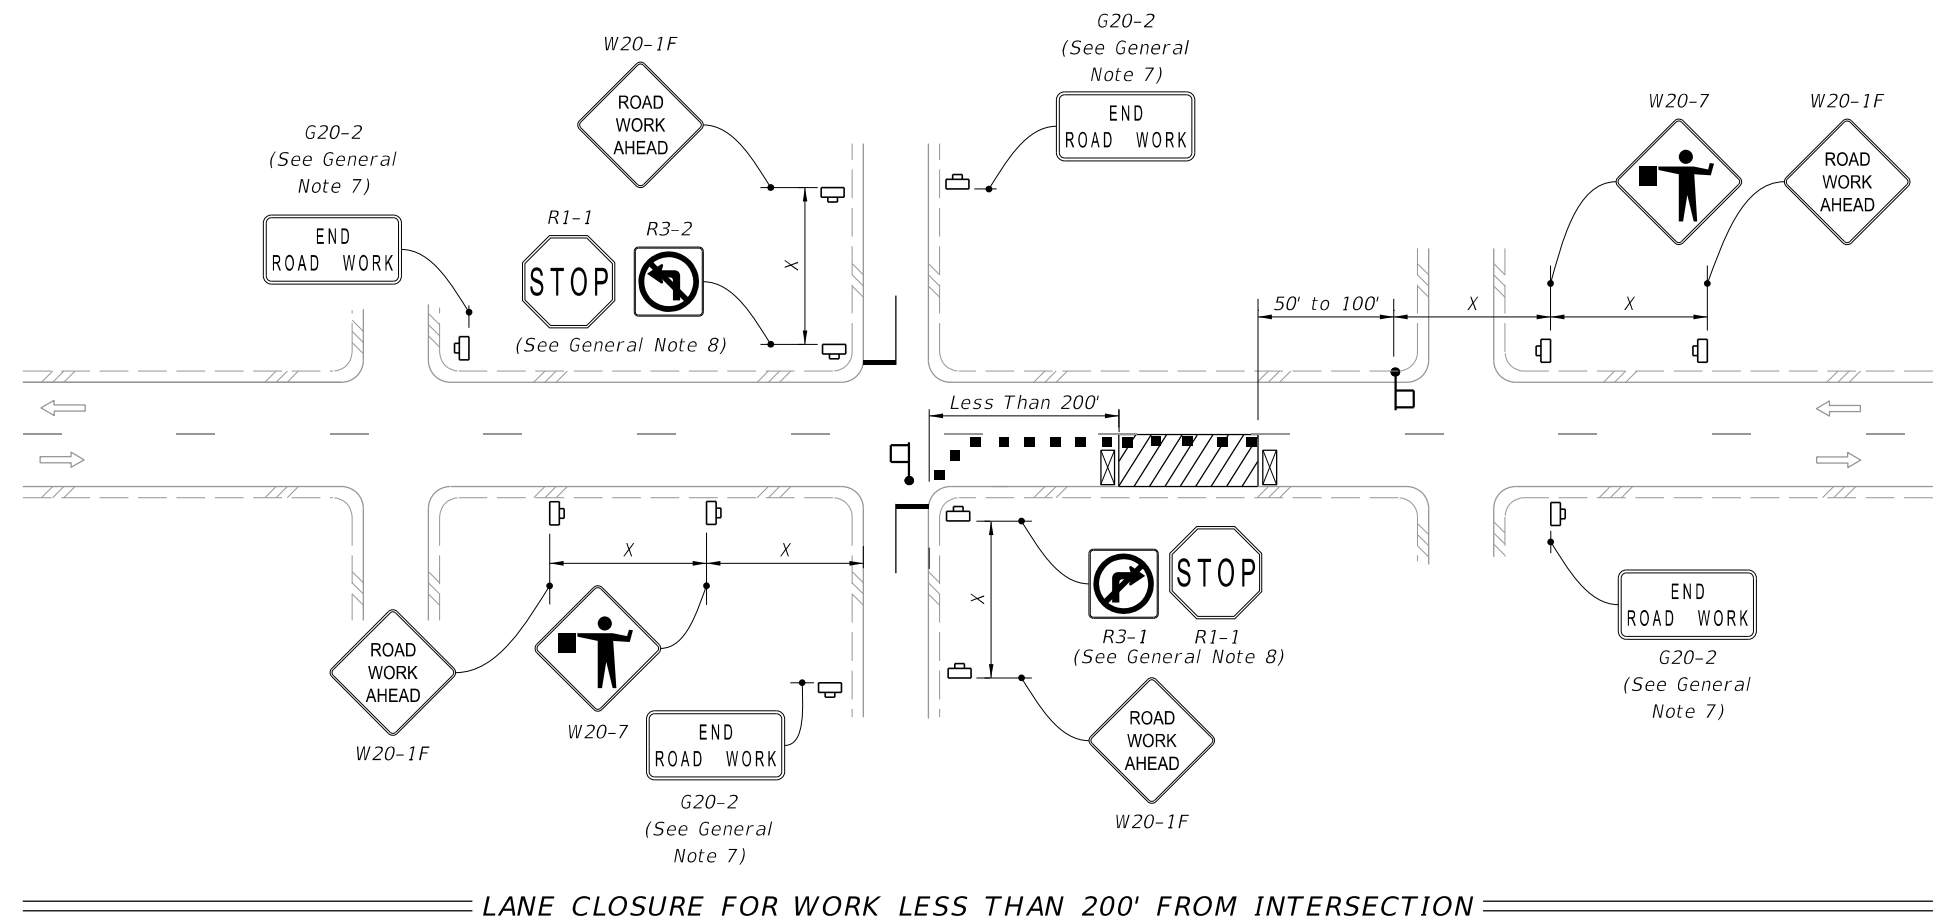

9/28/2026 11:47:09 AM

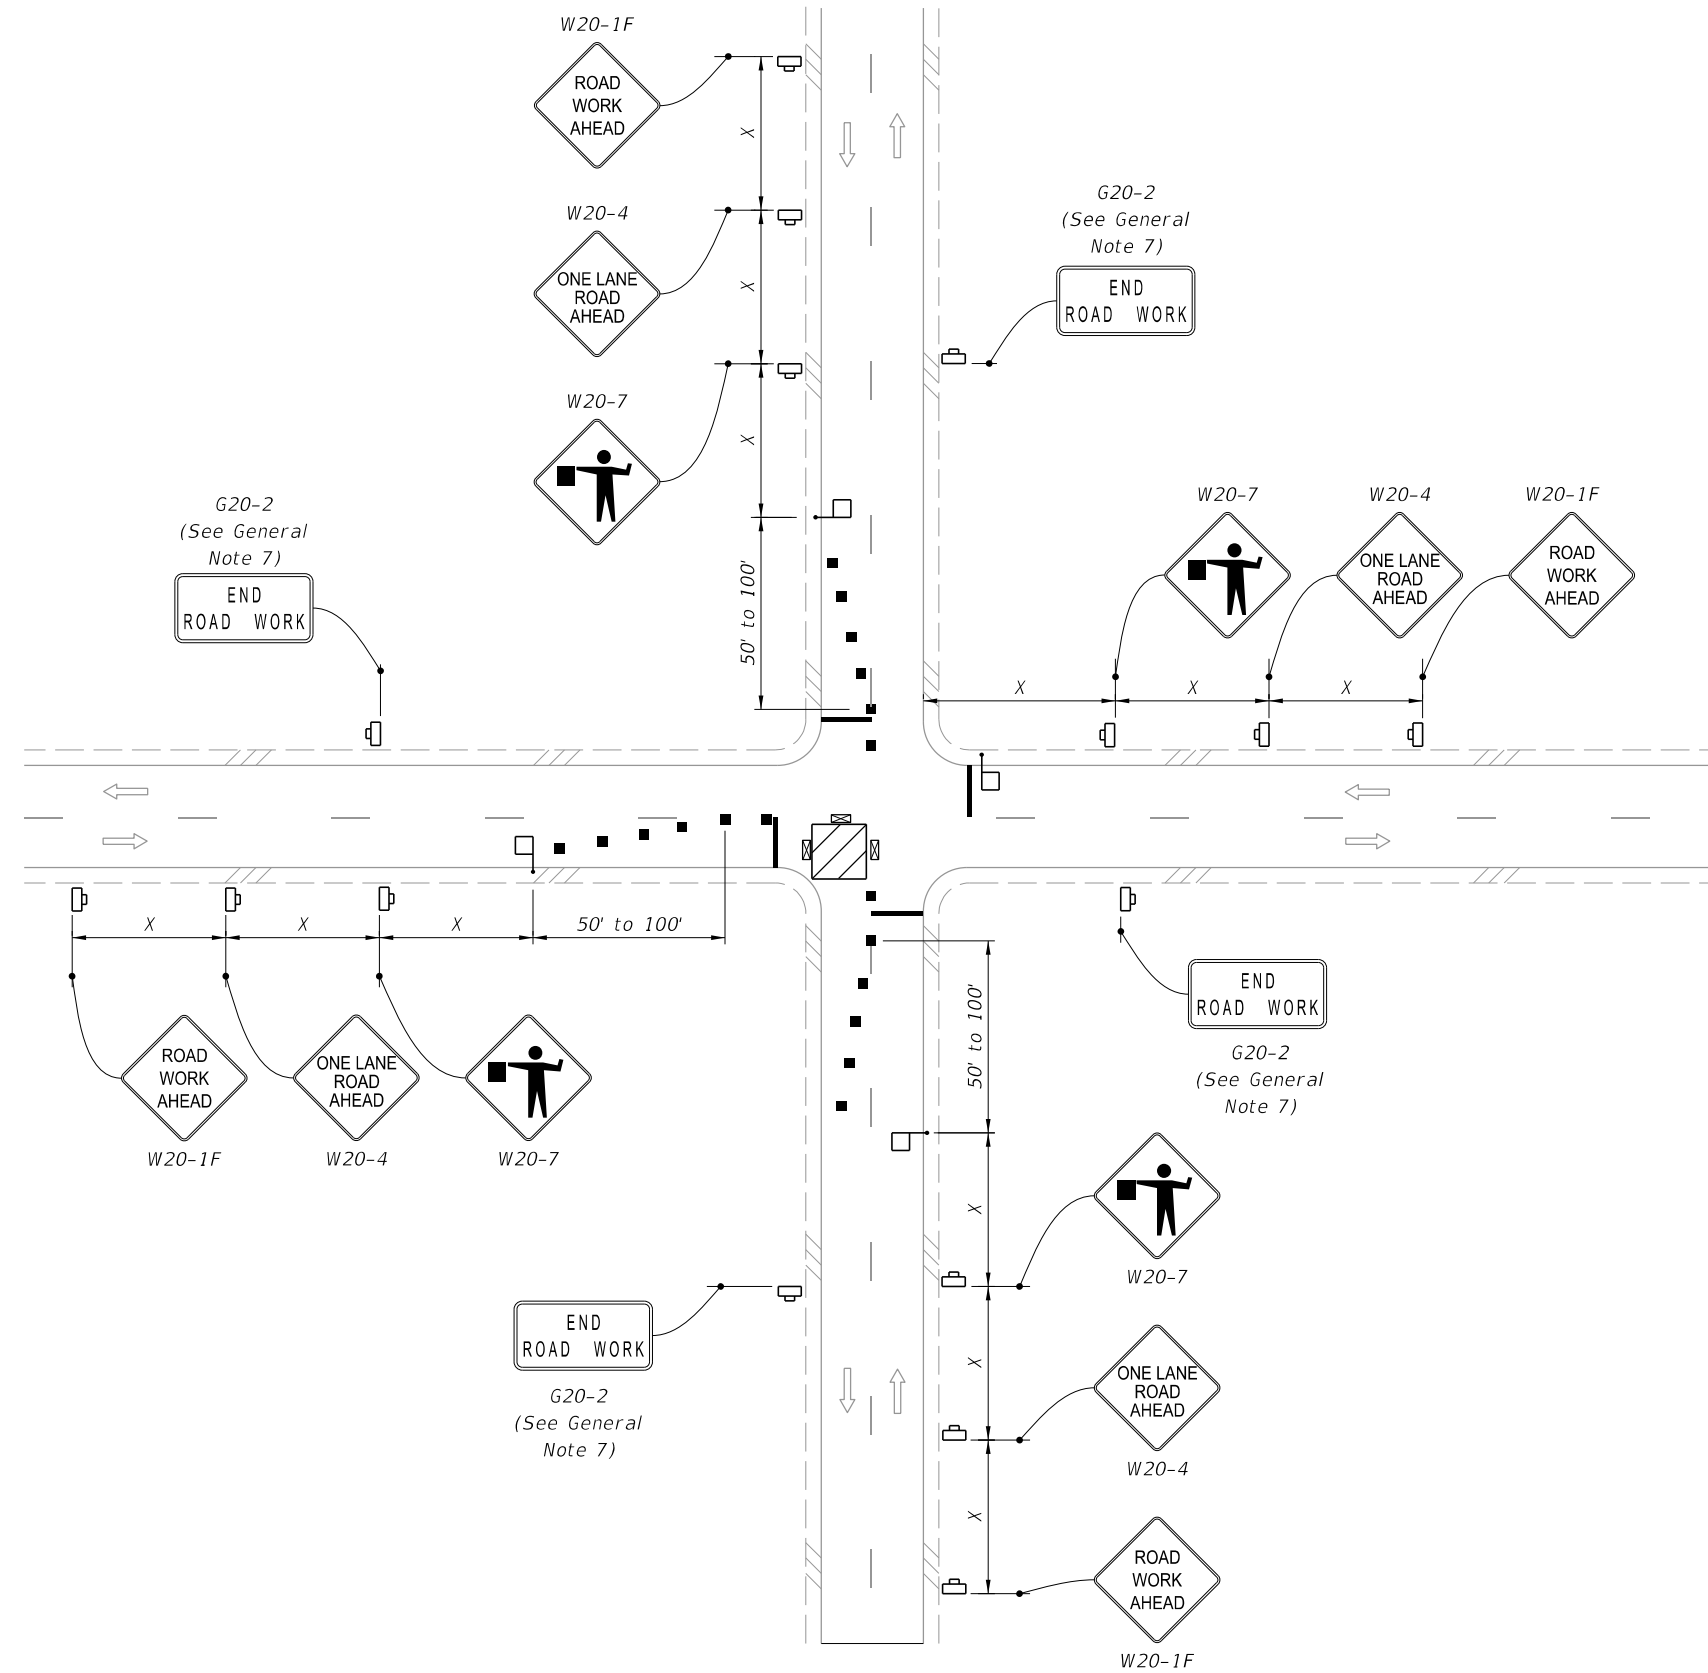

SYMBOLS:

- Work Area
- Channelizing Device (See Index 102-600)
- Work Zone Sign
- Type III Barricade
- Stop Bar
- Flagger
- Lane Identification and Direction of Traffic

WORK IN INTERSECTION OF TWO-LANE ROADWAY

LAST REVISION		DESCRIPTION:	FDOT FY 2027-28 STANDARD PLANS	TWO-LANE, TWO-WAY, INTERSECTION WORK	INDEX	SHEET
11/01/22	REVISION				102-604	2 of 2