



9/29/2026 7:49:50 AM

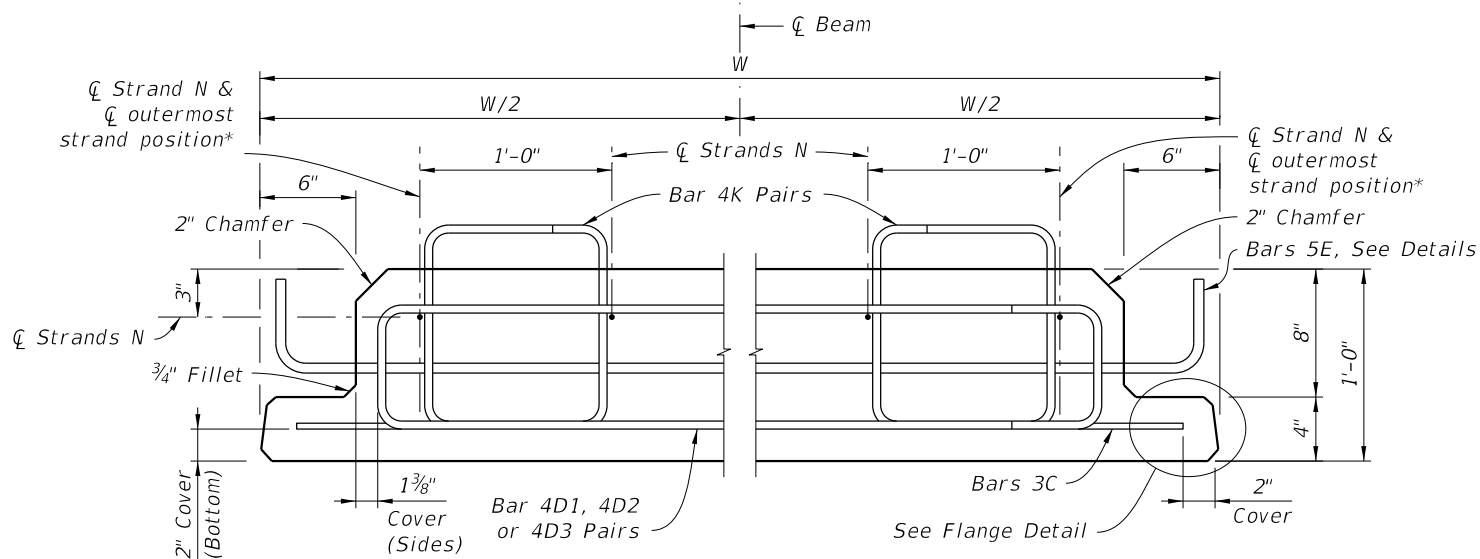

TYPICAL SECTION
(INTERIOR BEAM SHOWN; EXTERIOR BEAM SIMILAR, SEE BARS 5E DETAILS)

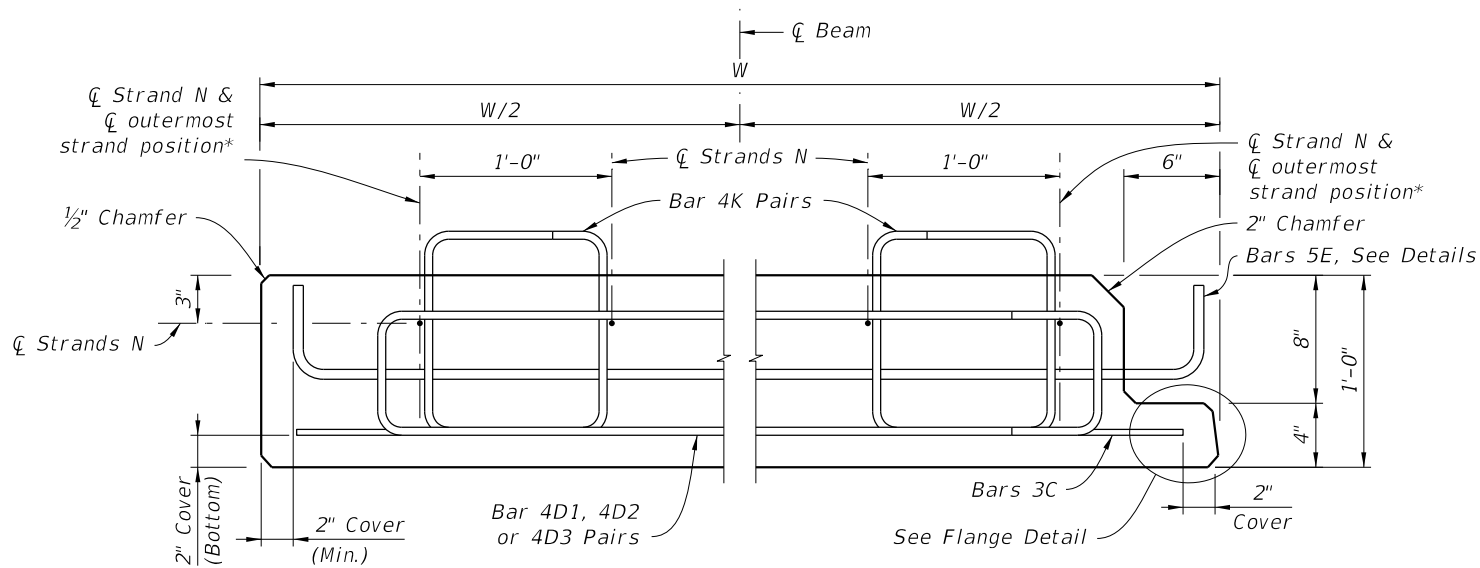

OPTIONAL EXTERIOR BEAM SECTION***

NOTES:
Work this Index with Index 450-450 and Florida Slab Beams - Table of Variables in Structures Plans.


For Dimensions C, D, E, L, R, W & Y and Angle $\emptyset$, see Florida Slab Beam - Table of Variables in Structures Plans.

For referenced notes, see Index 450-450, Sheet 1.


* For $\emptyset$ of outermost strand positions, see corresponding Strand Pattern on Florida Slab Beams - Table of Variables in Structures Plans.

** At the Contractor's option, the Detail as shown for Interior Beams may be used for Exterior Beams and the Bars 5E field bent on the exterior side of the Beam to provide the specified cover to the coping line.


*** At the Contractor's option, the Optional Exterior Beam Section may be used.

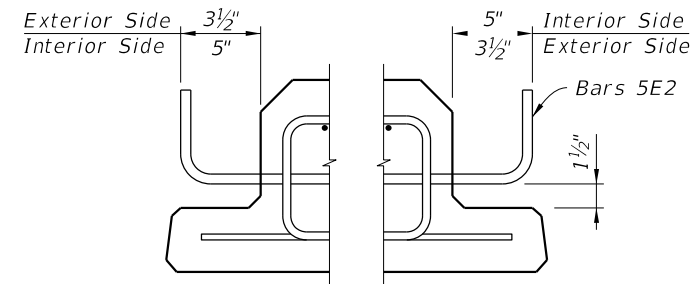

EXTERIOR BEAMS
BARS 5E DETAIL**

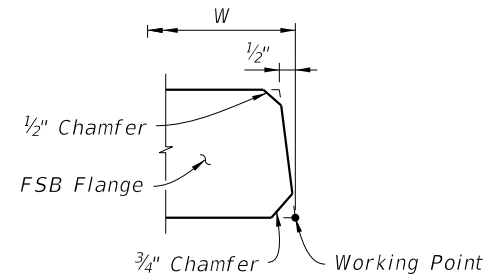

FLANGE DETAIL
(TYPICAL BOTH SIDES OF FSB)

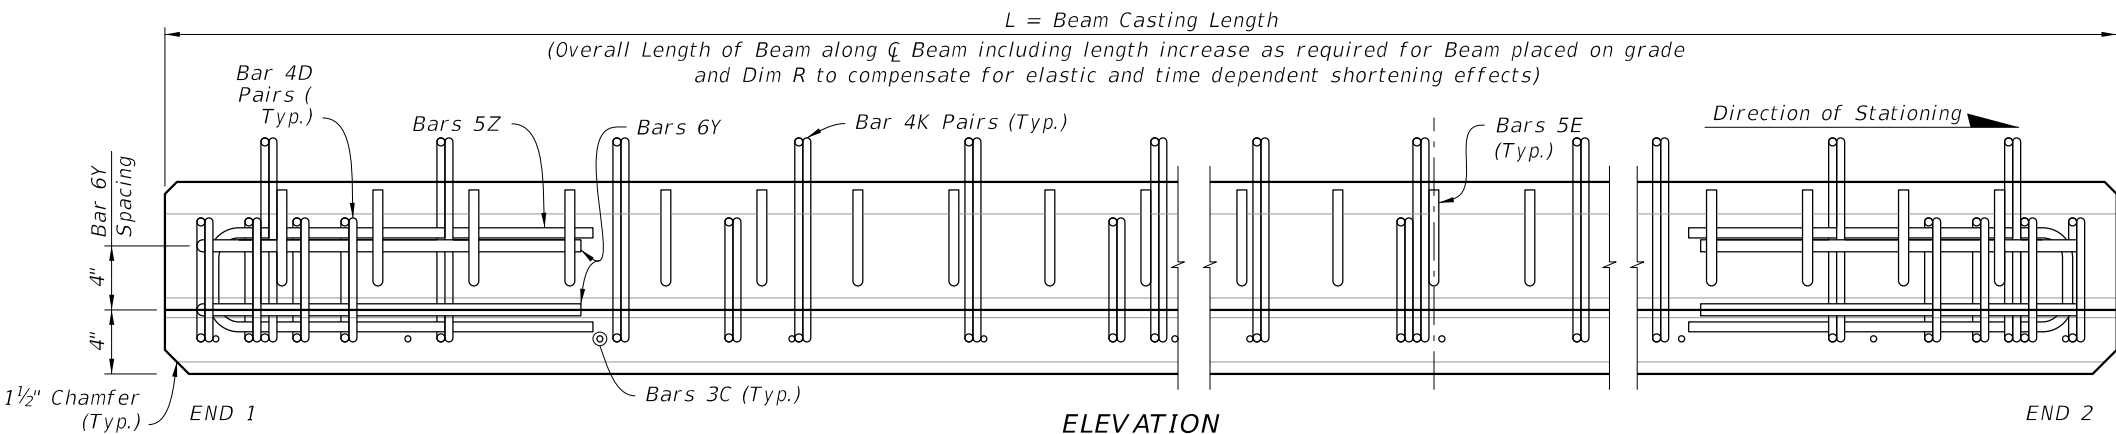

ELEVATION

BILL OF REINFORCING BARS FOR ONE BEAM ONLY				
MARK	SIZE	NOTE NUMBERS	NUMBER REQUIRED	LENGTH (NOTE 1)
C	3		See Table	Varies
D1	4	6	10 (End 1)	Varies
D2	4	6	10 (End 2)	Varies
D3	4		See Table	Varies
E1	5	7	See Table	Varies
E2	5	7	See Table	Varies
K	4		See Table	2'-5"
N	See Note 3	3	4	Varies
Y1	6	6	2 (End 1)	Varies
Y2	6	6	2 (End 2)	Varies
Z	5		6	4'-6 1/2"

BENDING DIAGRAMS (See Note 1)

BARS 3C
 $C = W - 4 1/2"$
C/2 C/2
Location of Field Cut
Field Cut Bars 3C

STIRRUP BARS 4D1, 4D2 & 4D3
 $D = (W/2) / \sin \emptyset$
 $D = W/2$
2" $\emptyset$ (Typ.)
8"

STIRRUP BARS 4K
2'-0" 8"
 $\emptyset$ (see Table)
1'-0 3/4" 2" $\emptyset$ (Typ.)

STIRRUP BARS 5Z
2'-0" 6 1/2" 2 1/2" $\emptyset$ (Typ.)
180° - $\emptyset$

BARS 6Y1 & 6Y2
 $Y = (W - 1'-4 1/2") / \sin \emptyset$

STIRRUP BARS 5E1 & 5E2
 $E = W - 2"$
 $E = W - 3 1/2"$
E/2 E/2
Location of Field Cut
2 1/2" $\emptyset$ (Typ.)
8"