



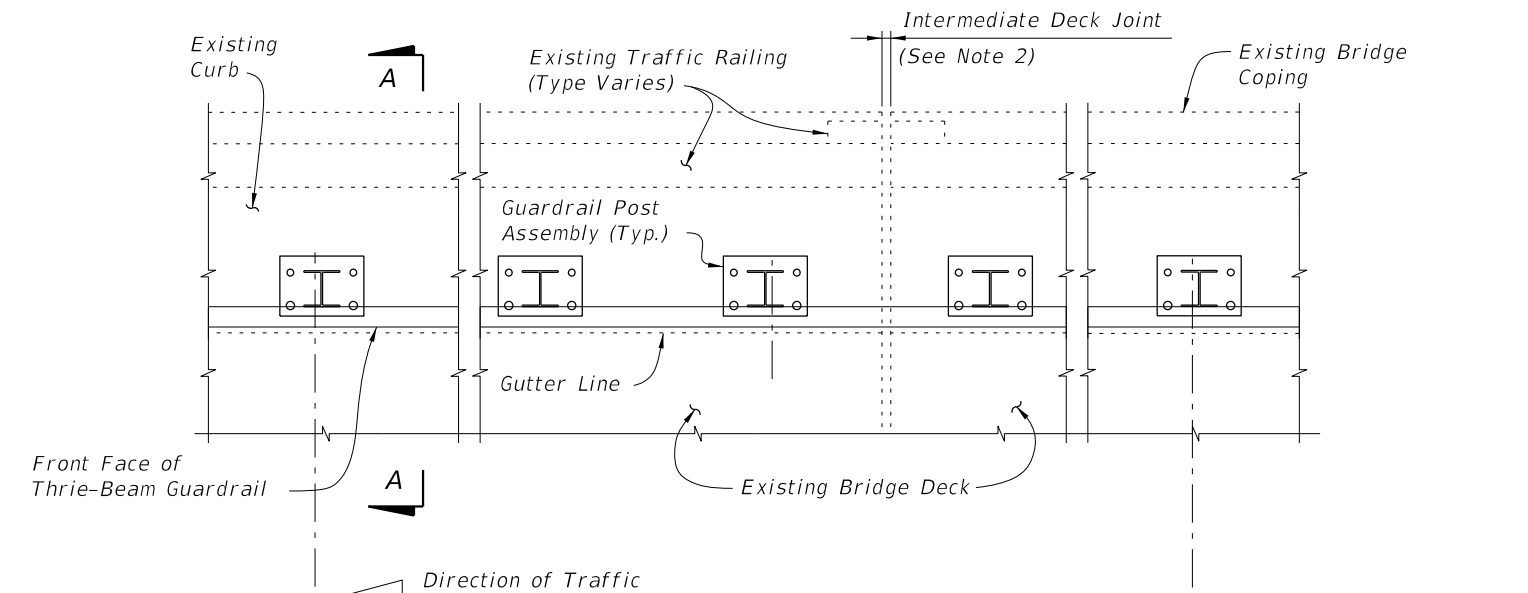

PARTIAL PLAN OF RAILING

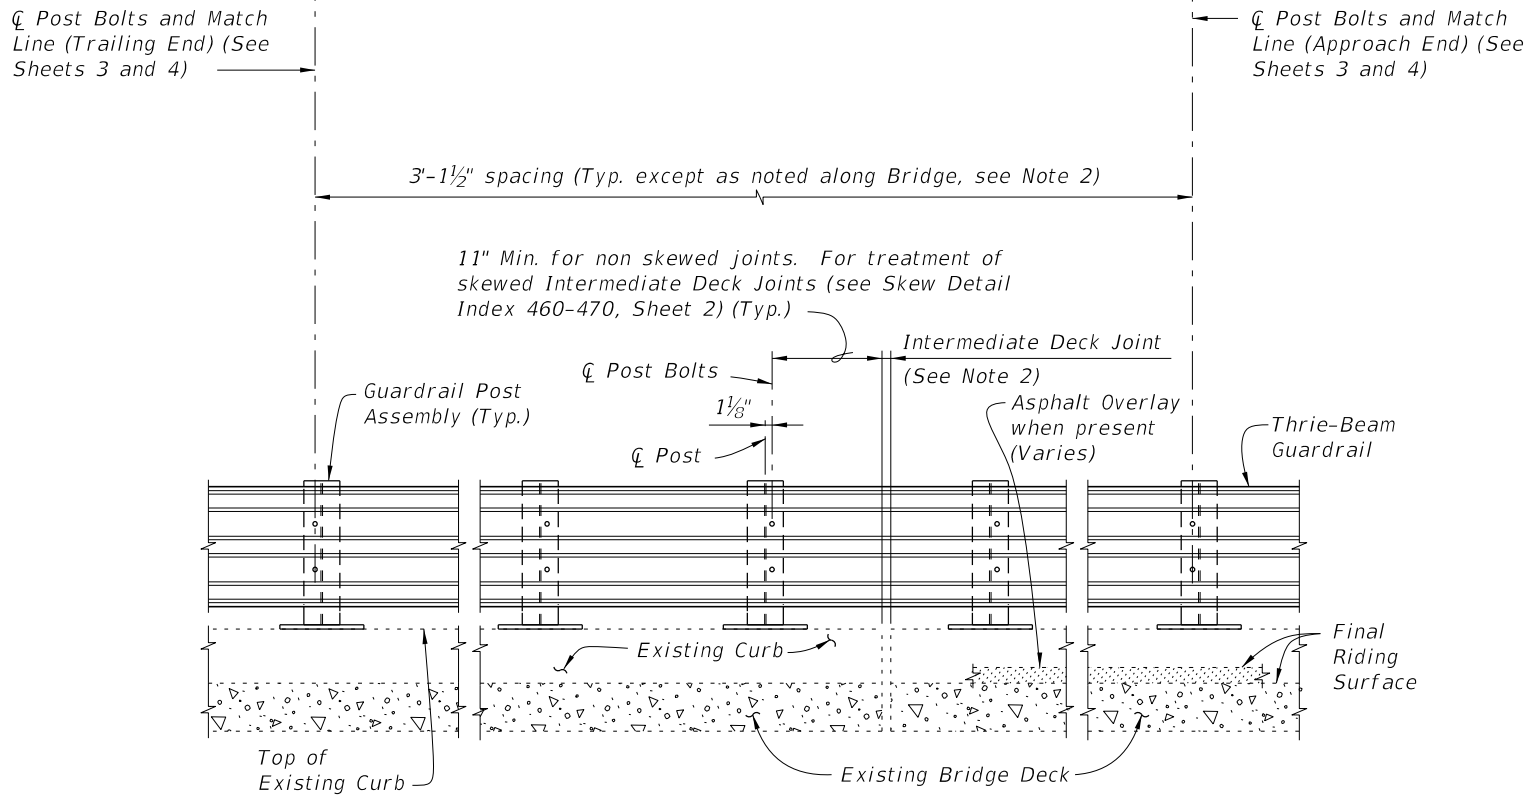

PARTIAL ELEVATION OF INSIDE FACE OF RAILING
(Existing Traffic Railing not shown for clarity)

===== TYPICAL TREATMENT OF RAILING ALONG BRIDGE =====



NOTES:

1. On approach end provide Index 536-002 (as shown) or other site specific treatment, see Roadway Plans. For treatment of trailing end see Roadway Plans.
2. Actual joint dimension and orientation vary. For Intermediate Deck Joints use the Modified Post Spacing at Intermediate Deck Joints Detail, Index 460-470, Sheet 2, as required.
3. Areas where existing structure has been removed shall match adjoining areas and shall be finished flat by grouting or grinding as required. Exposed existing reinforcing steel shall be burned off 1" below existing concrete and grouted over.

CROSS REFERENCES:
For Section A-A see Sheet 2.
For Traffic Railing Notes and Details
see Index 460-470.

9/29/2026 7:53:31 AM

<p>LAST REVISION 01/01/08</p>	<p>REVISION</p>	<p>DESCRIPTION:</p>	<p> FY 2027-28 STANDARD PLANS</p>	<p>TRAFFIC RAILING - (THRIE-BEAM RETROFIT) WIDE CURB TYPE 2</p>	<p>INDEX 460-476</p>	<p>SHEET 1 of 4</p>
---------------------------------------	-----------------	---------------------	---	--	---------------------------------	--------------------------------

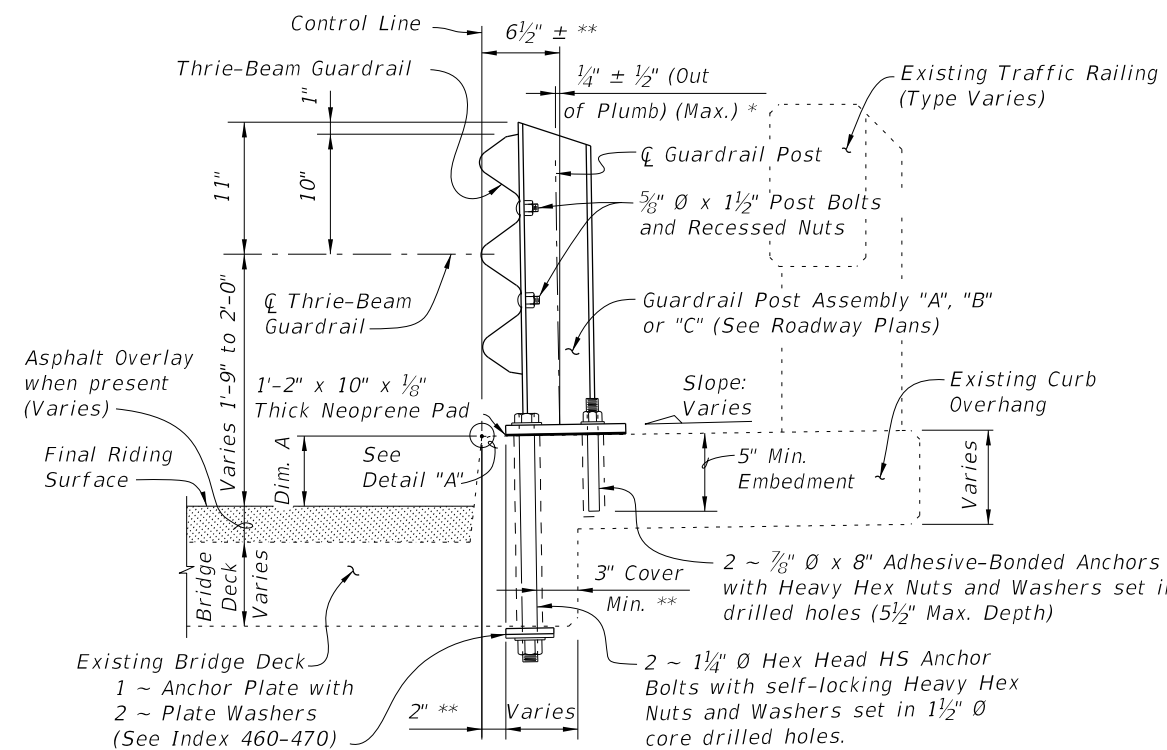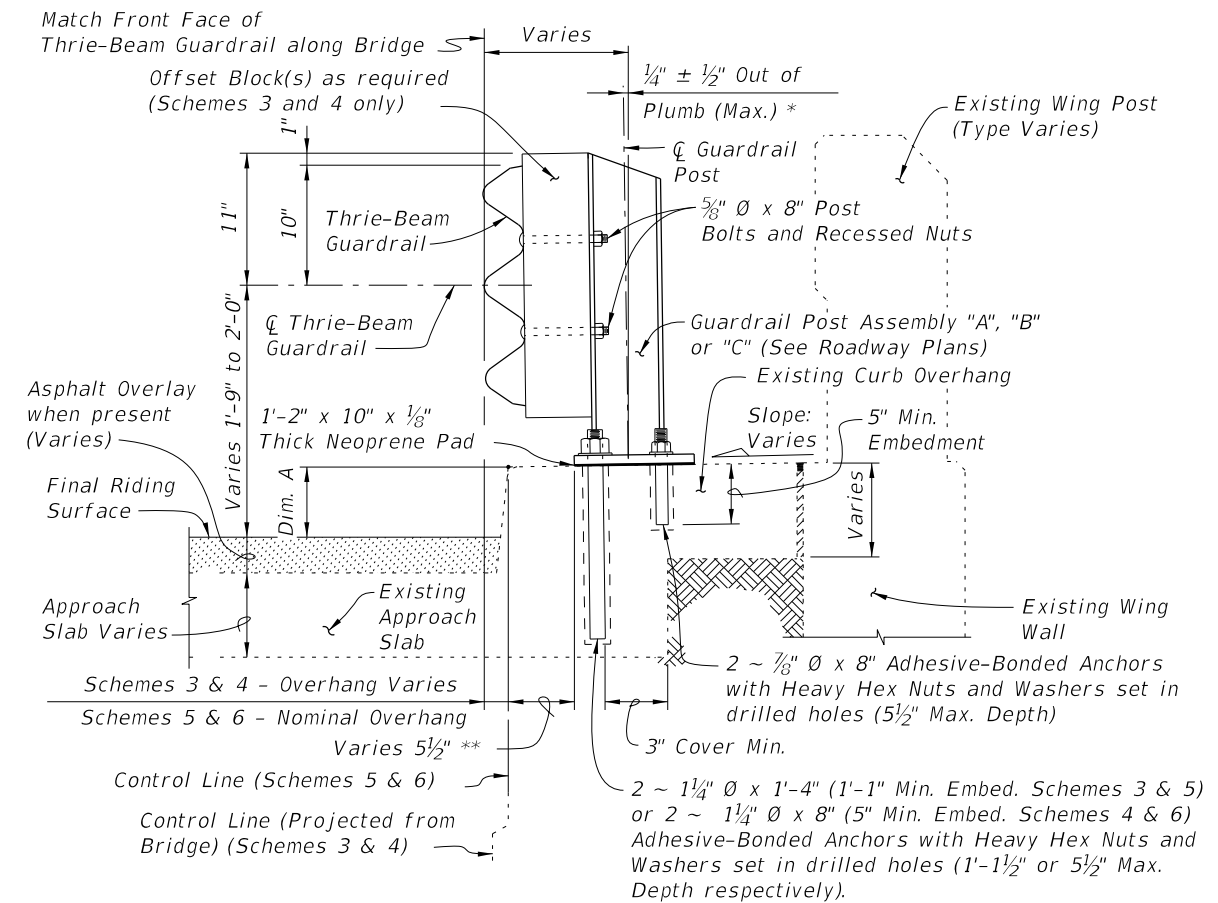

BILL OF REINFORCING STEEL			BAR BENDING DIAGRAMS
MARK	SIZE	LENGTH	
D	4	3'-7"	<p>DOWEL BAR 4D</p>
L	4	4'-1"	
M	4	2'-8"	



DOWEL BAR 4L

BAR 4M



NOTE: All bar dimensions are out to out.

* Shim with washers around Anchors as required to maintain tolerance.

Offset may vary $\pm 1"$ for Adhesive-Bonded Anchors to clear existing curb reinforcing and provide minimum edge clearance. Offset shall be consistent along length of bridge.

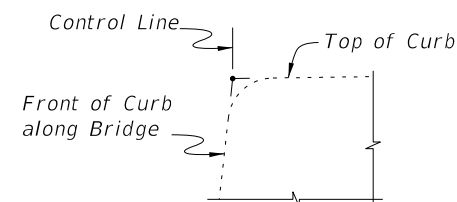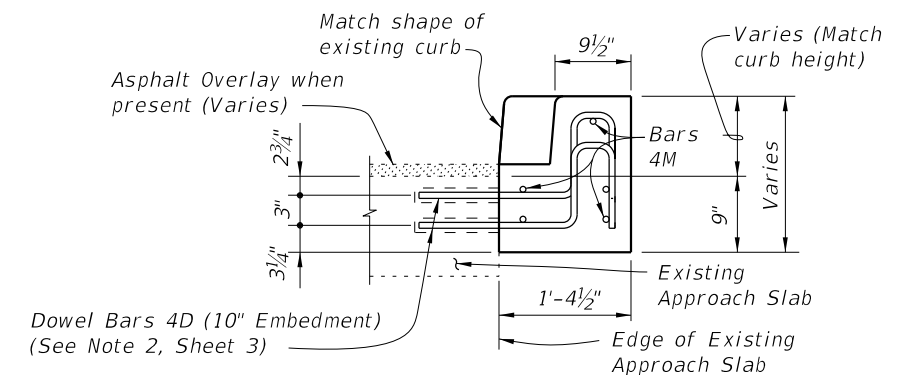


CROSS REFERENCES:
 For location of Section A-A see Sheet 1, 3 & 4.
 For location of Section B-B see Sheet 4.
 For location of Section C-C see Sheet 3.
 For application of Dim. A see Post Dimension Table
 on Index 460-470, Sheet 3.

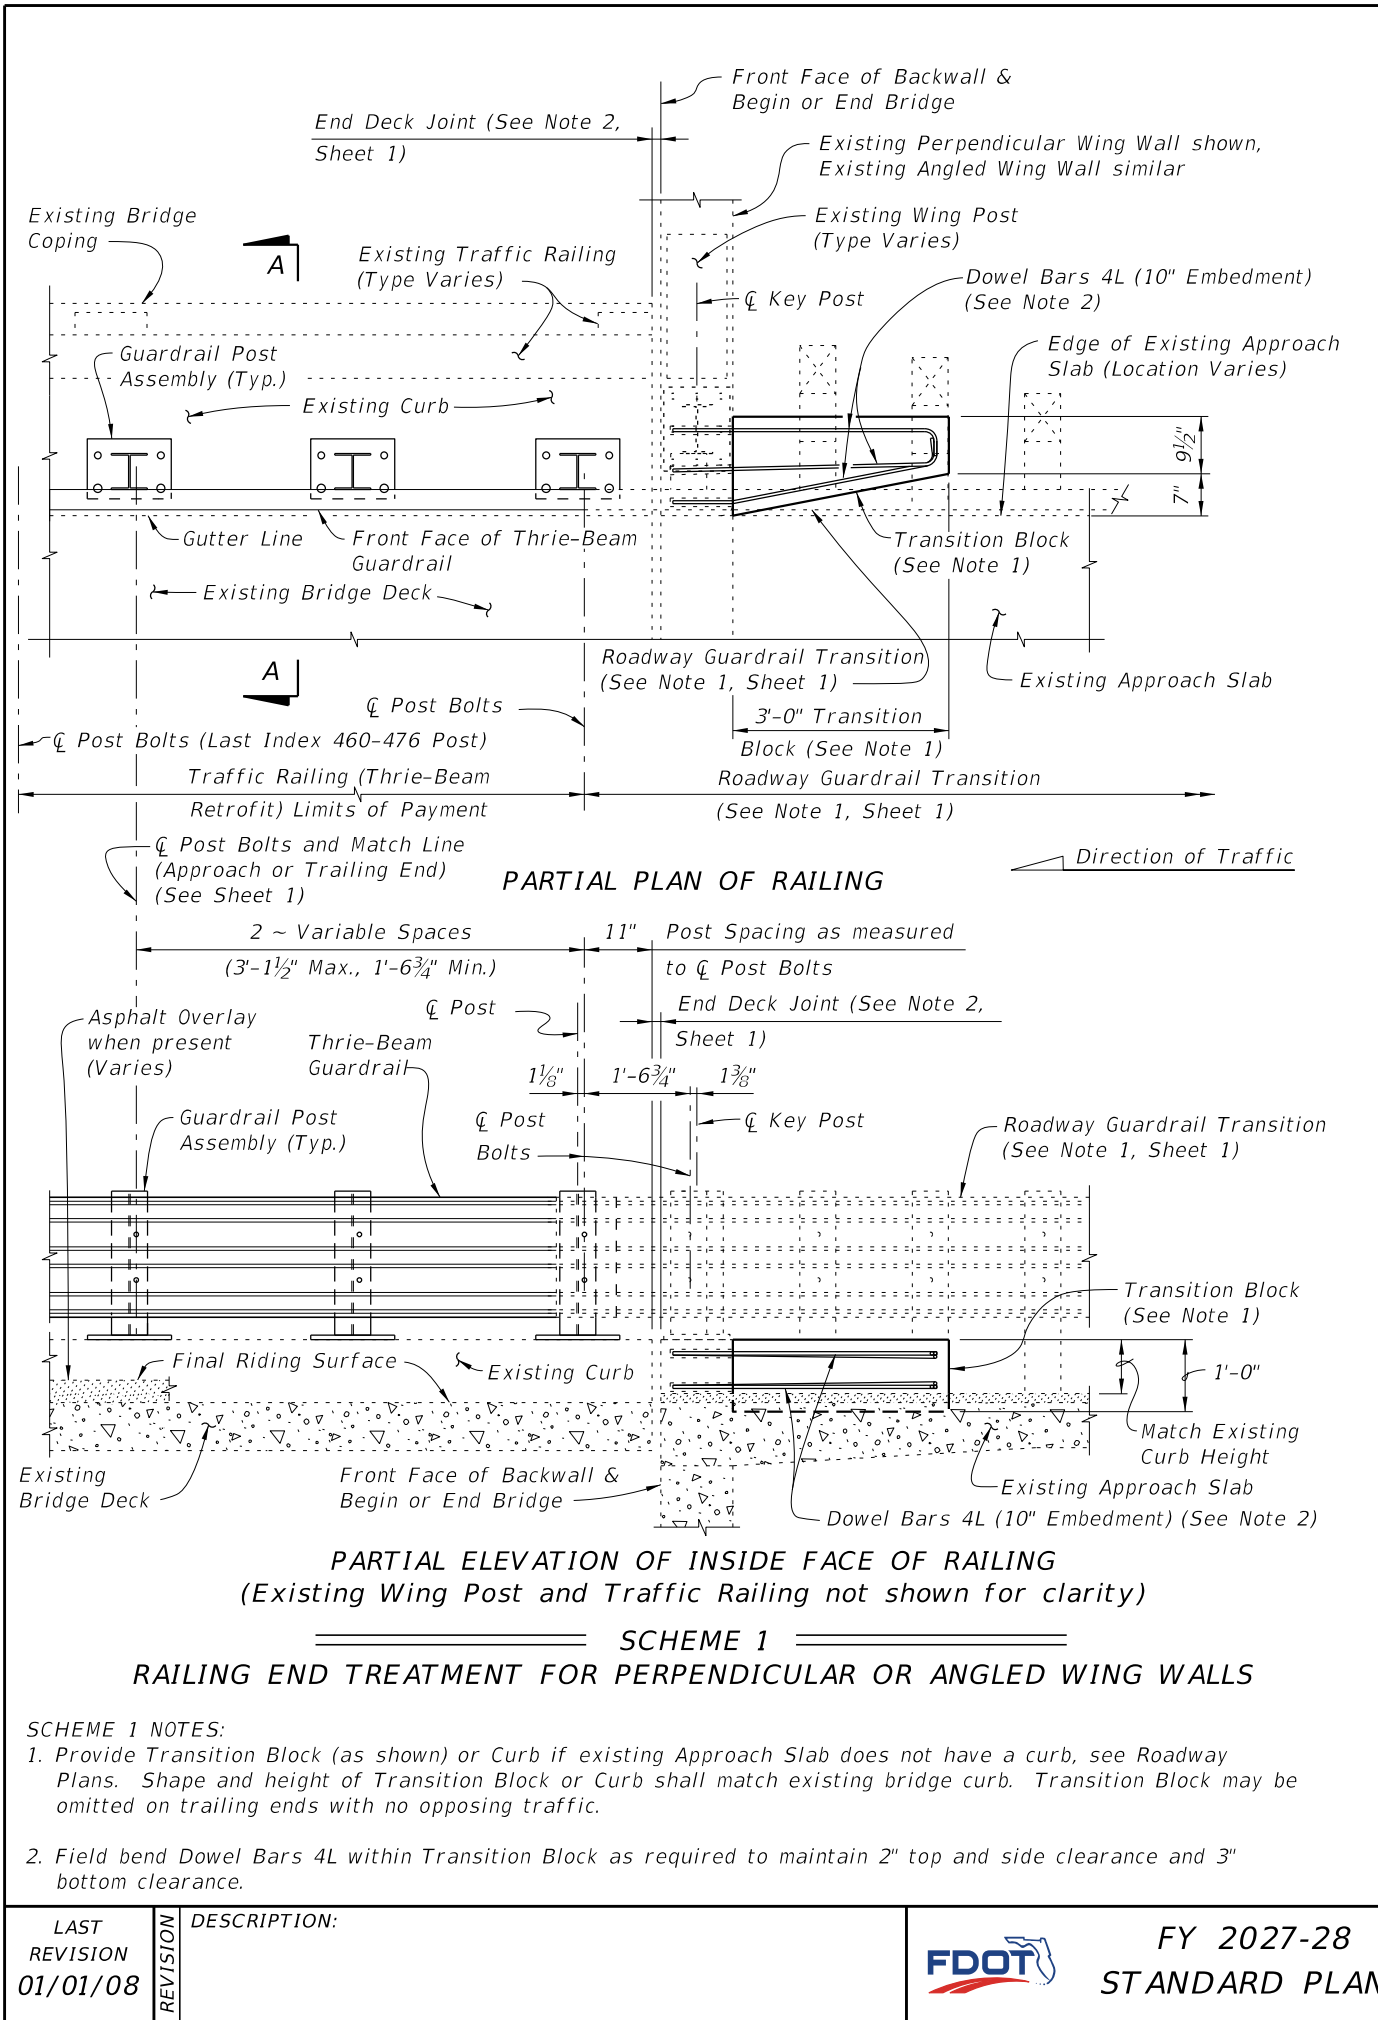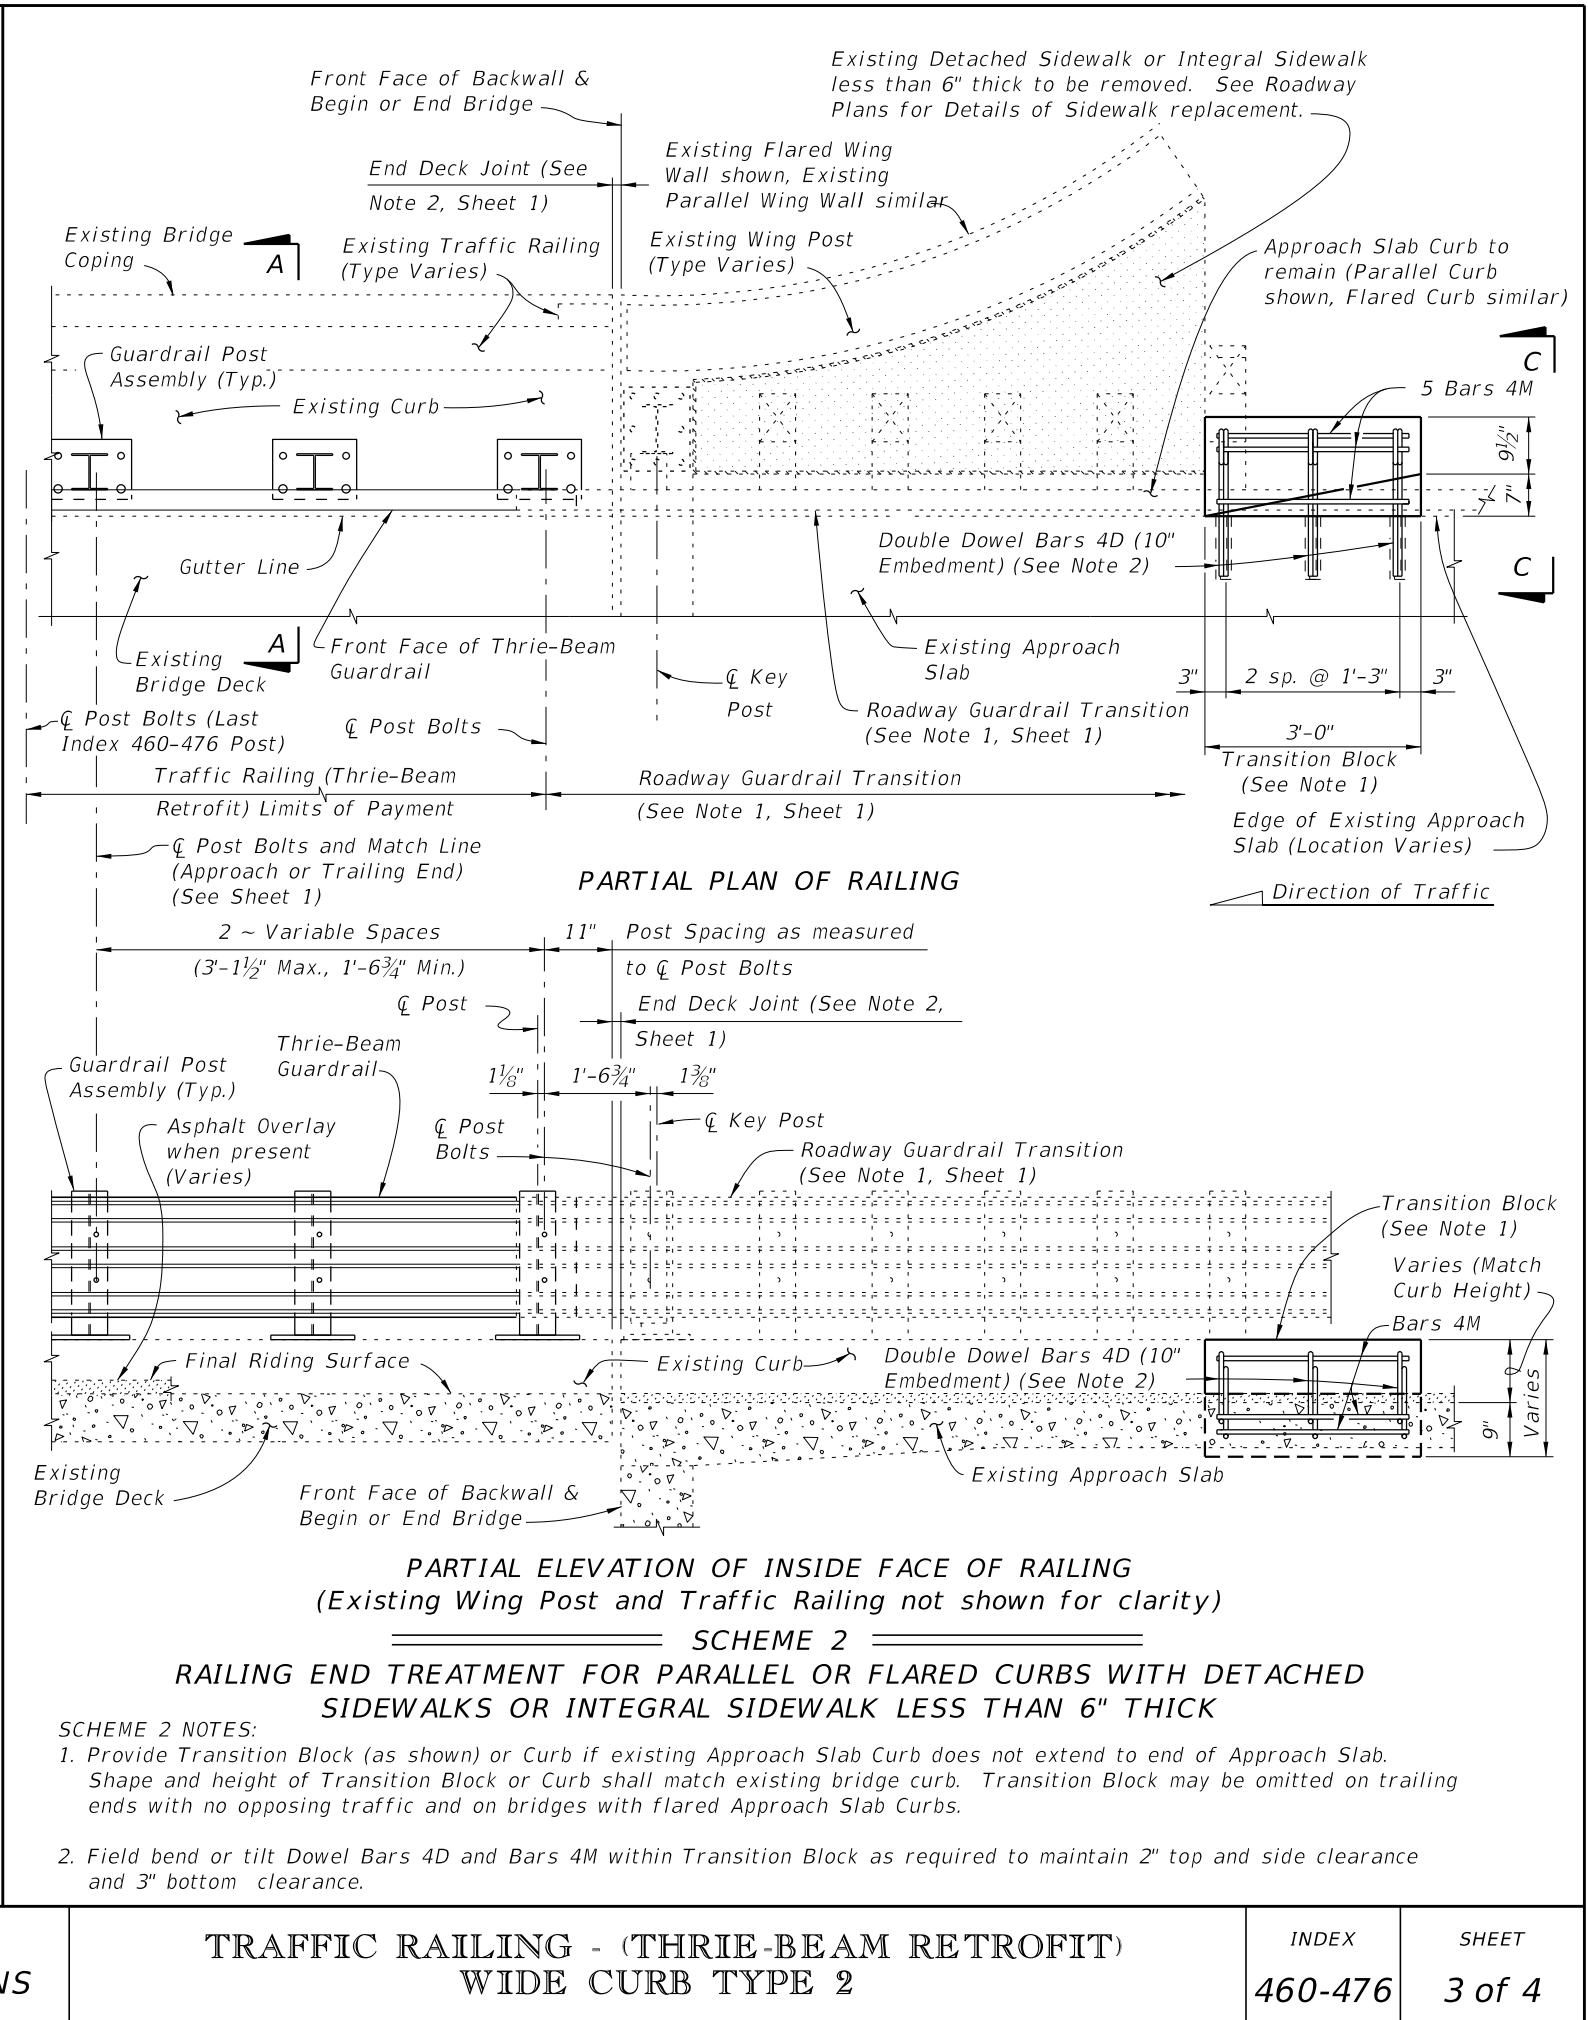


9/29/2026 7:53:37 AM

LAST REVISION	DESCRIPTION:	FY 2027-28 STANDARD PLANS	TRAFFIC RAILING - (THRIE-BEAM RETROFIT) WIDE CURB TYPE 2	INDEX	SHEET
01/01/08				460-476	3 of 4

9/29/2026 7:53:40 AM

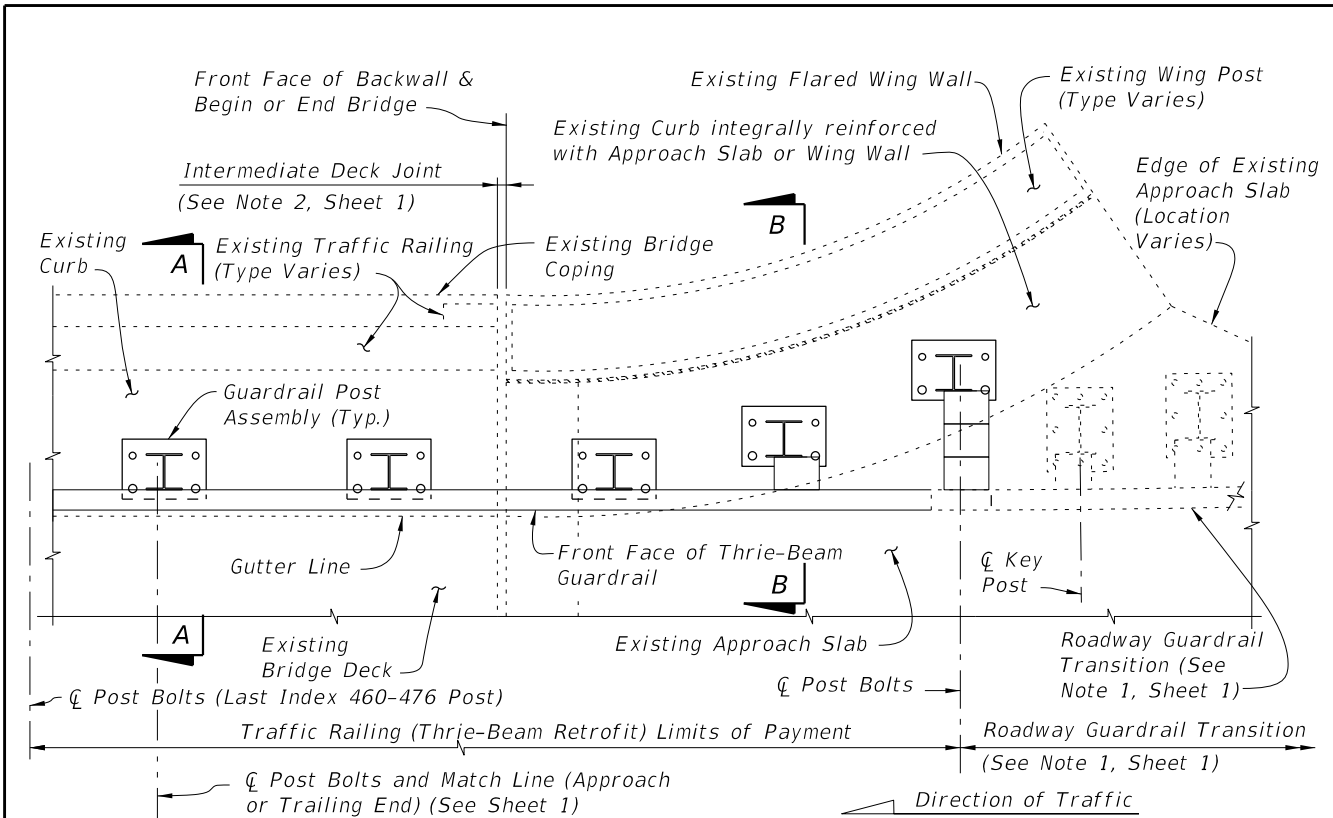


PARTIAL PLAN OF RAILING

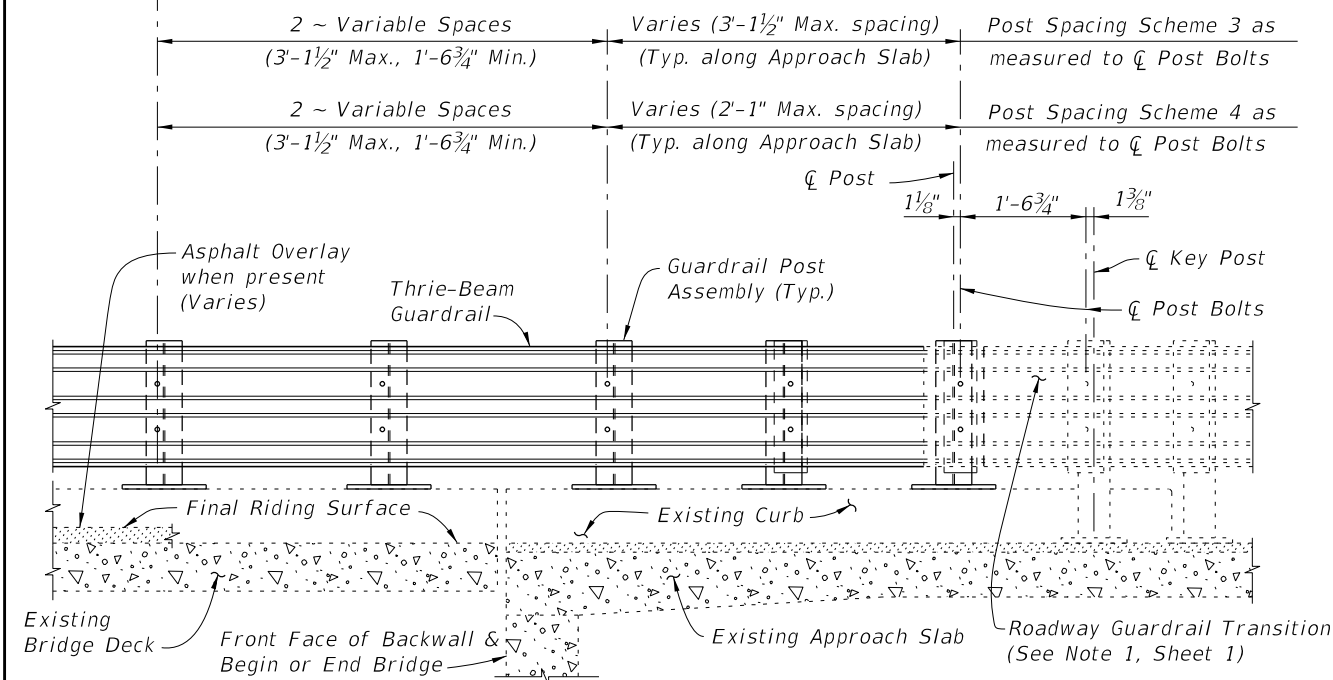


PARTIAL ELEVATION OF INSIDE FACE OF RAILING
(Existing Wing Post and Traffic Railing not shown for clarity)

SCHEMES 3 AND 4
RAILING END TREATMENT FOR FLARED INTEGRAL CURBS

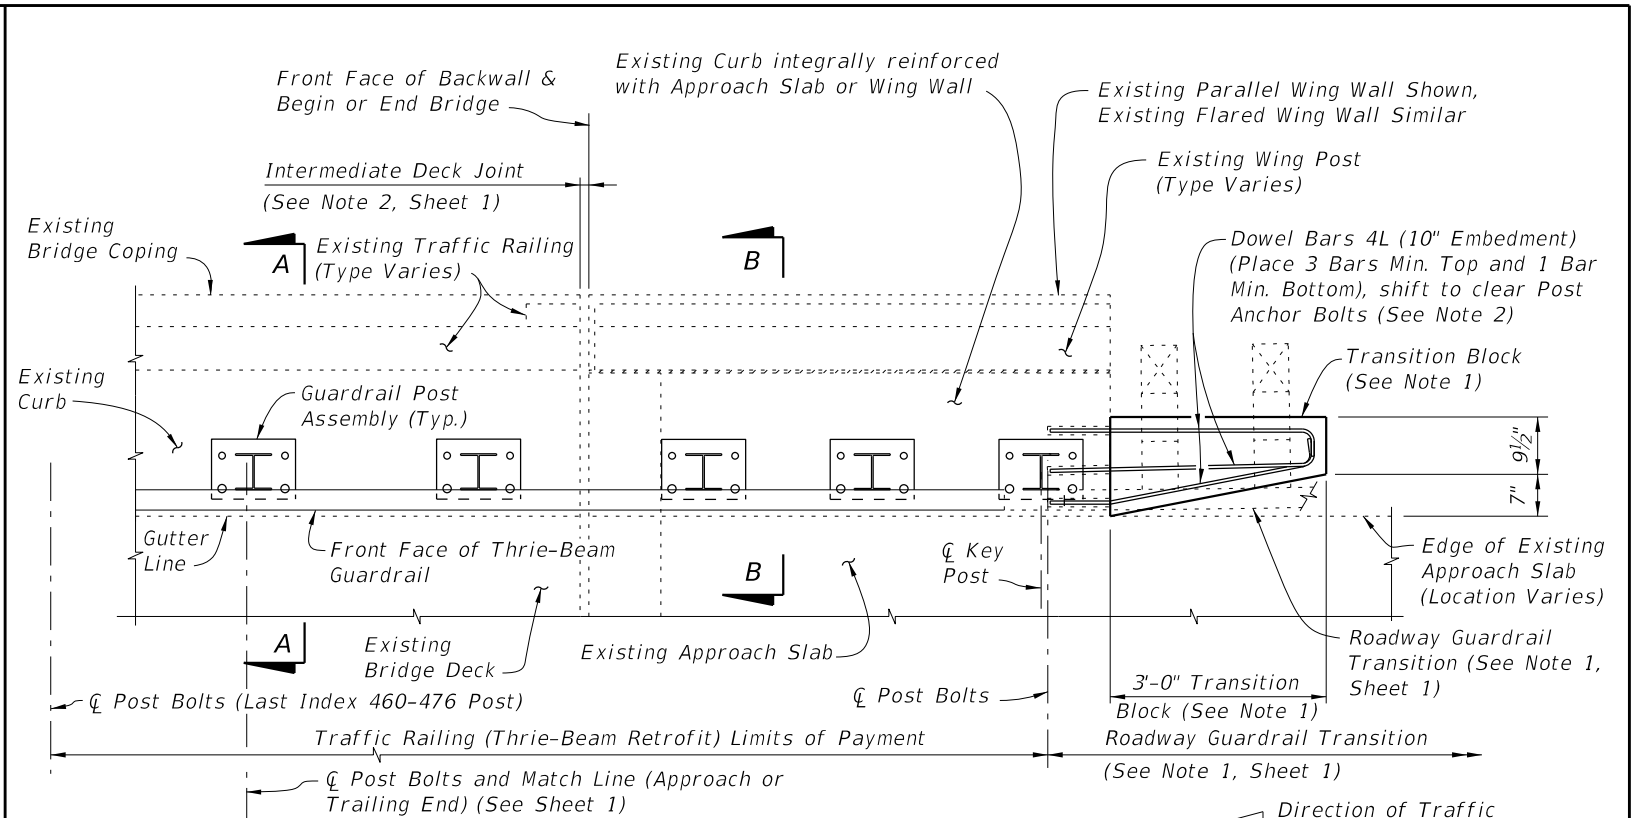

PARTIAL PLAN OF RAILING

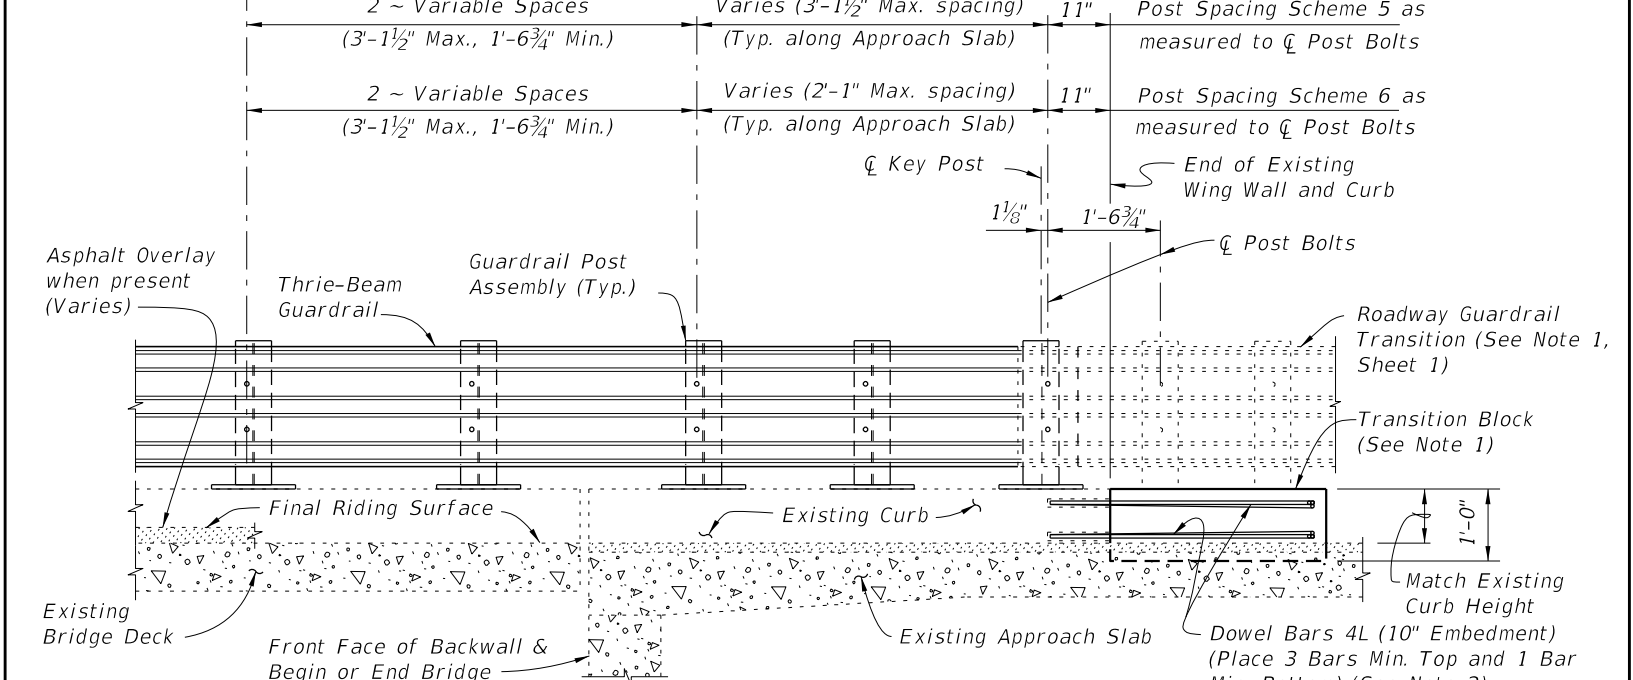

PARTIAL ELEVATION OF INSIDE FACE OF RAILING
(Existing Wing Post and Traffic Railing not shown for clarity)

SCHEMES 5 AND 6
RAILING END TREATMENT FOR PARALLEL INTEGRAL CURBS

SCHEMES 5 AND 6 NOTES:

1. Provide Transition Block (as shown) or Curb if existing Approach Slab Curb does not extend to end of Approach Slab. Shape and height of Transition Block or Curb shall match existing bridge curb. Transition Block may be omitted on trailing ends with no opposing traffic.
2. Field bend Dowel Bars 4L within Transition Block as required to maintain 2" top and side clearance and 3" bottom clearance.

LAST REVISION	DESCRIPTION:	FY 2027-28 STANDARD PLANS	TRAFFIC RAILING - (THRIE-BEAM RETROFIT) WIDE CURB TYPE 2	INDEX	SHEET
01/01/08				460-476	4 of 4