



9/28/2026 12:14:48 PM

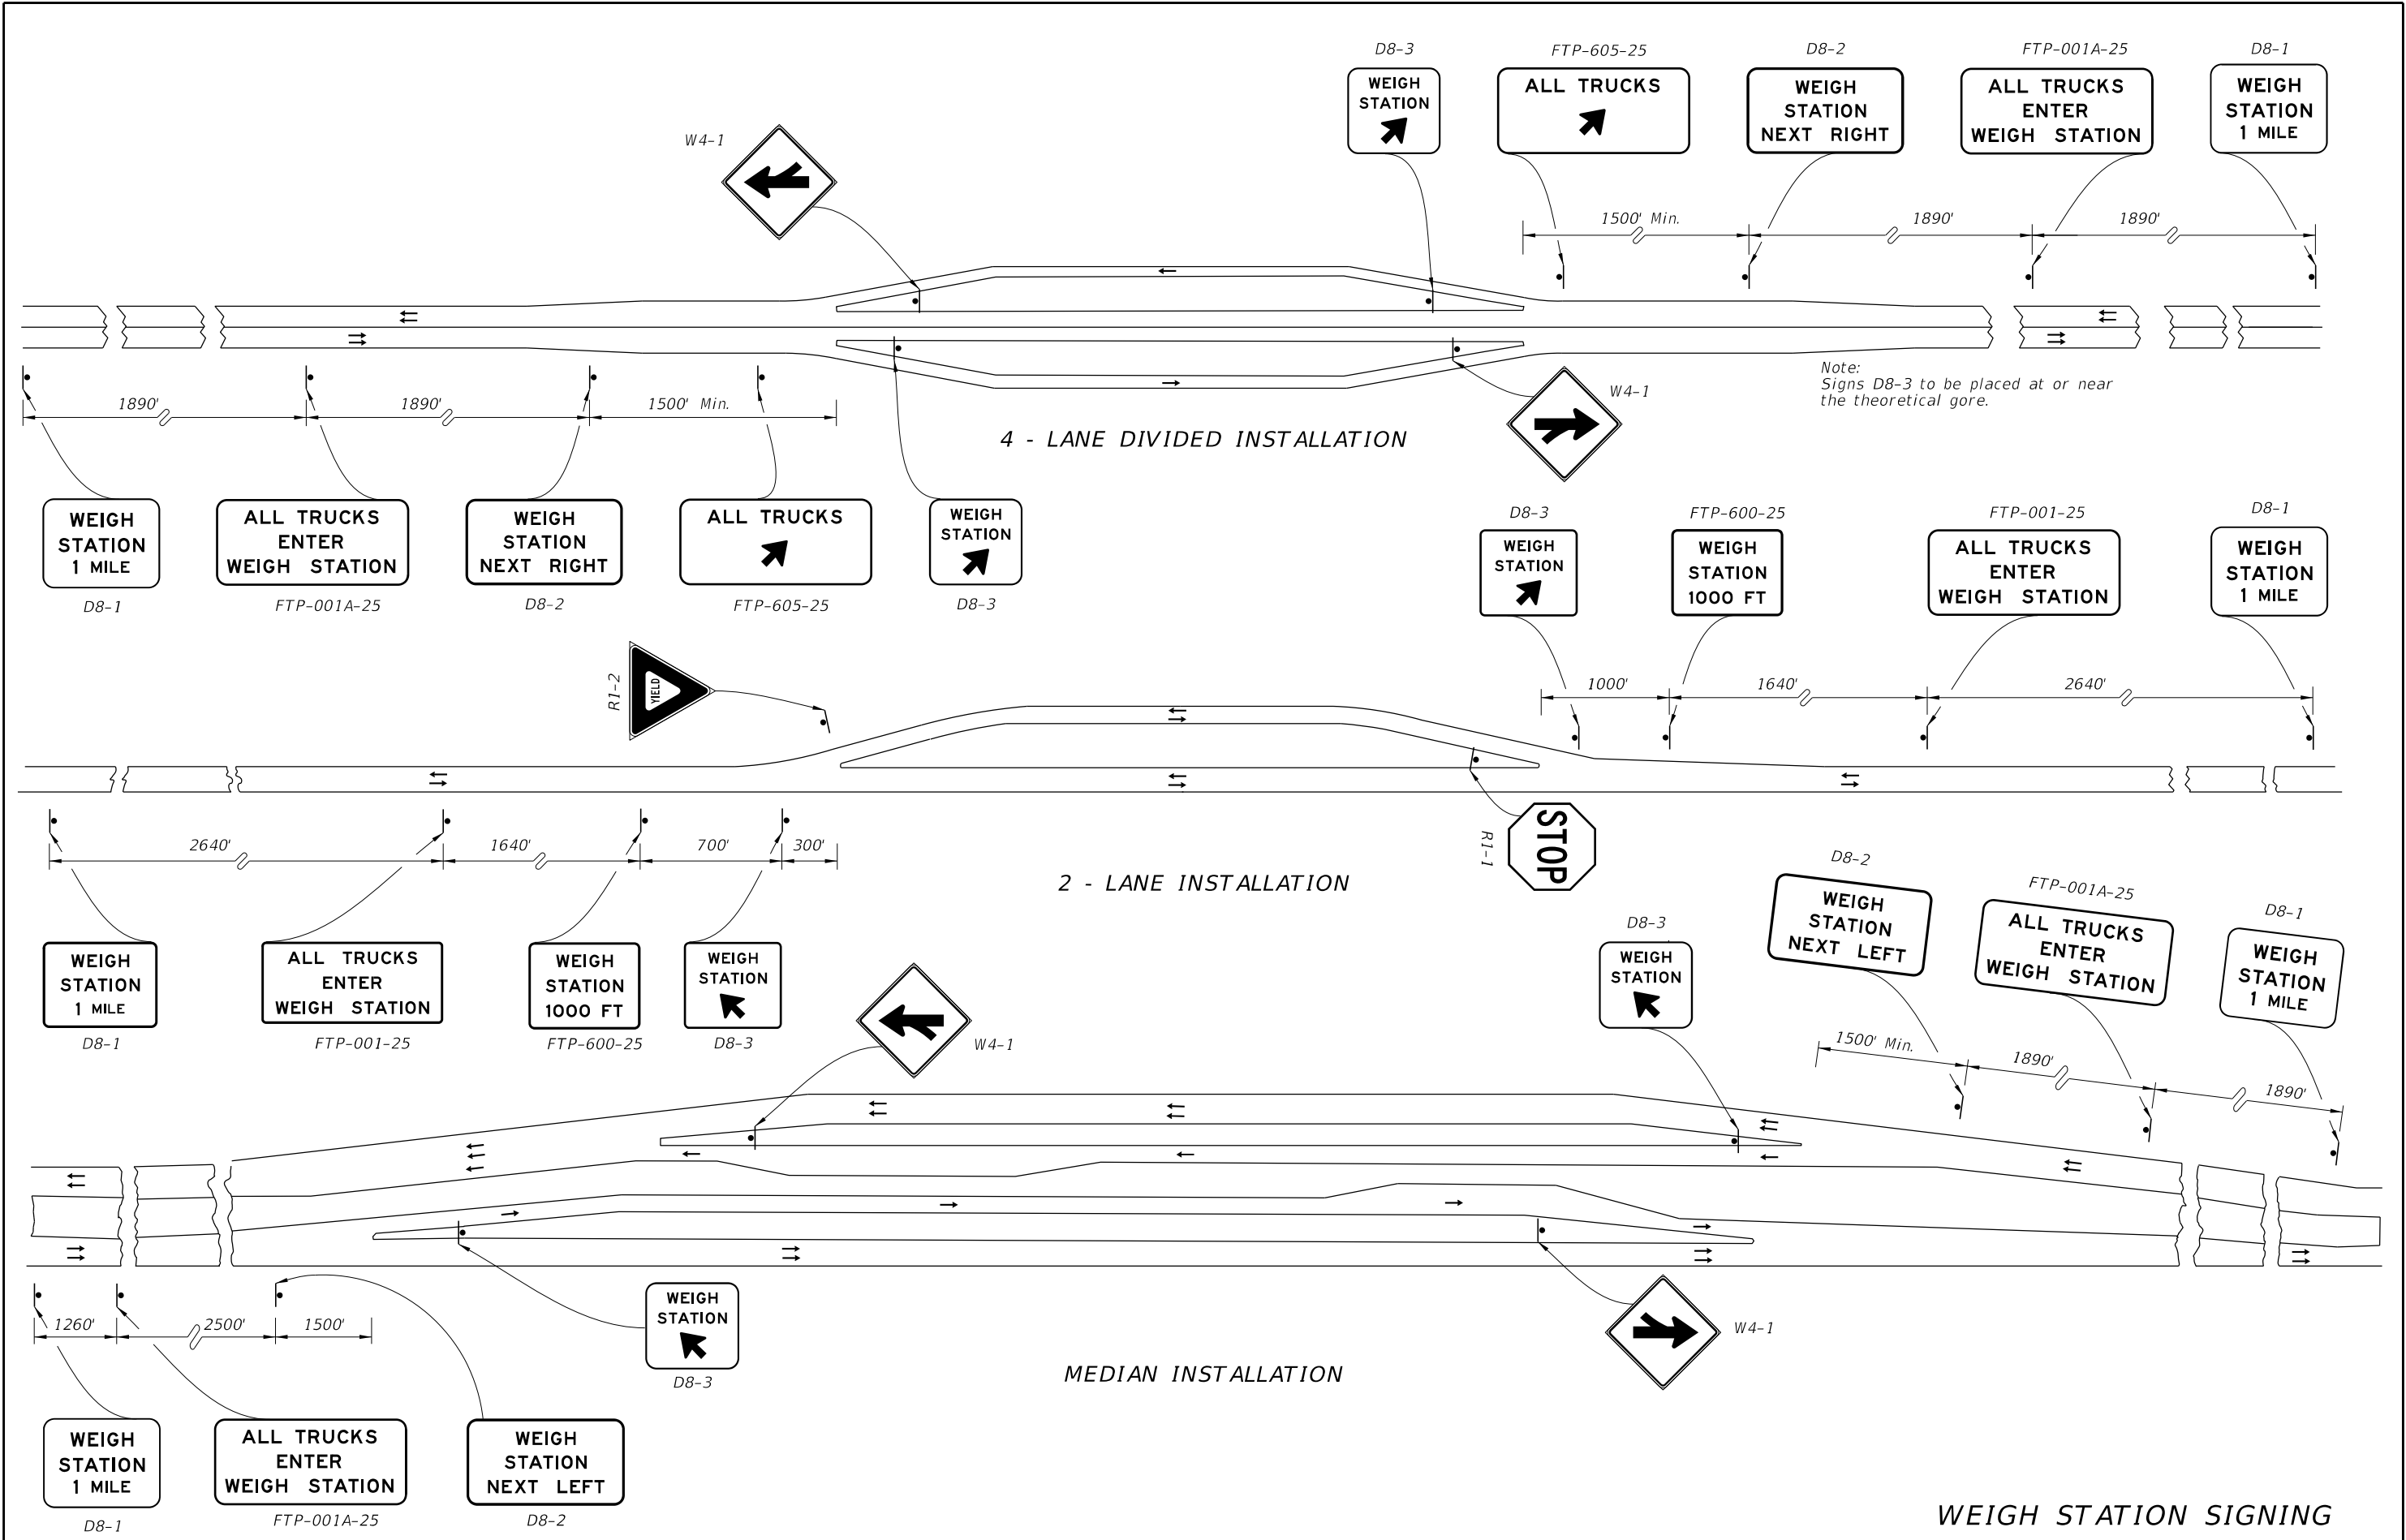

WEIGH STATION SIGNING

LAST REVISION 11/01/25	REVISION	DESCRIPTION:	 FY 2027-28 STANDARD PLANS	TYPICAL SIGNING FOR TRUCK WEIGH AND INSPECTION STATIONS	INDEX 700-108	SHEET 1 of 2
------------------------------	----------	--------------	--	--	------------------	-----------------

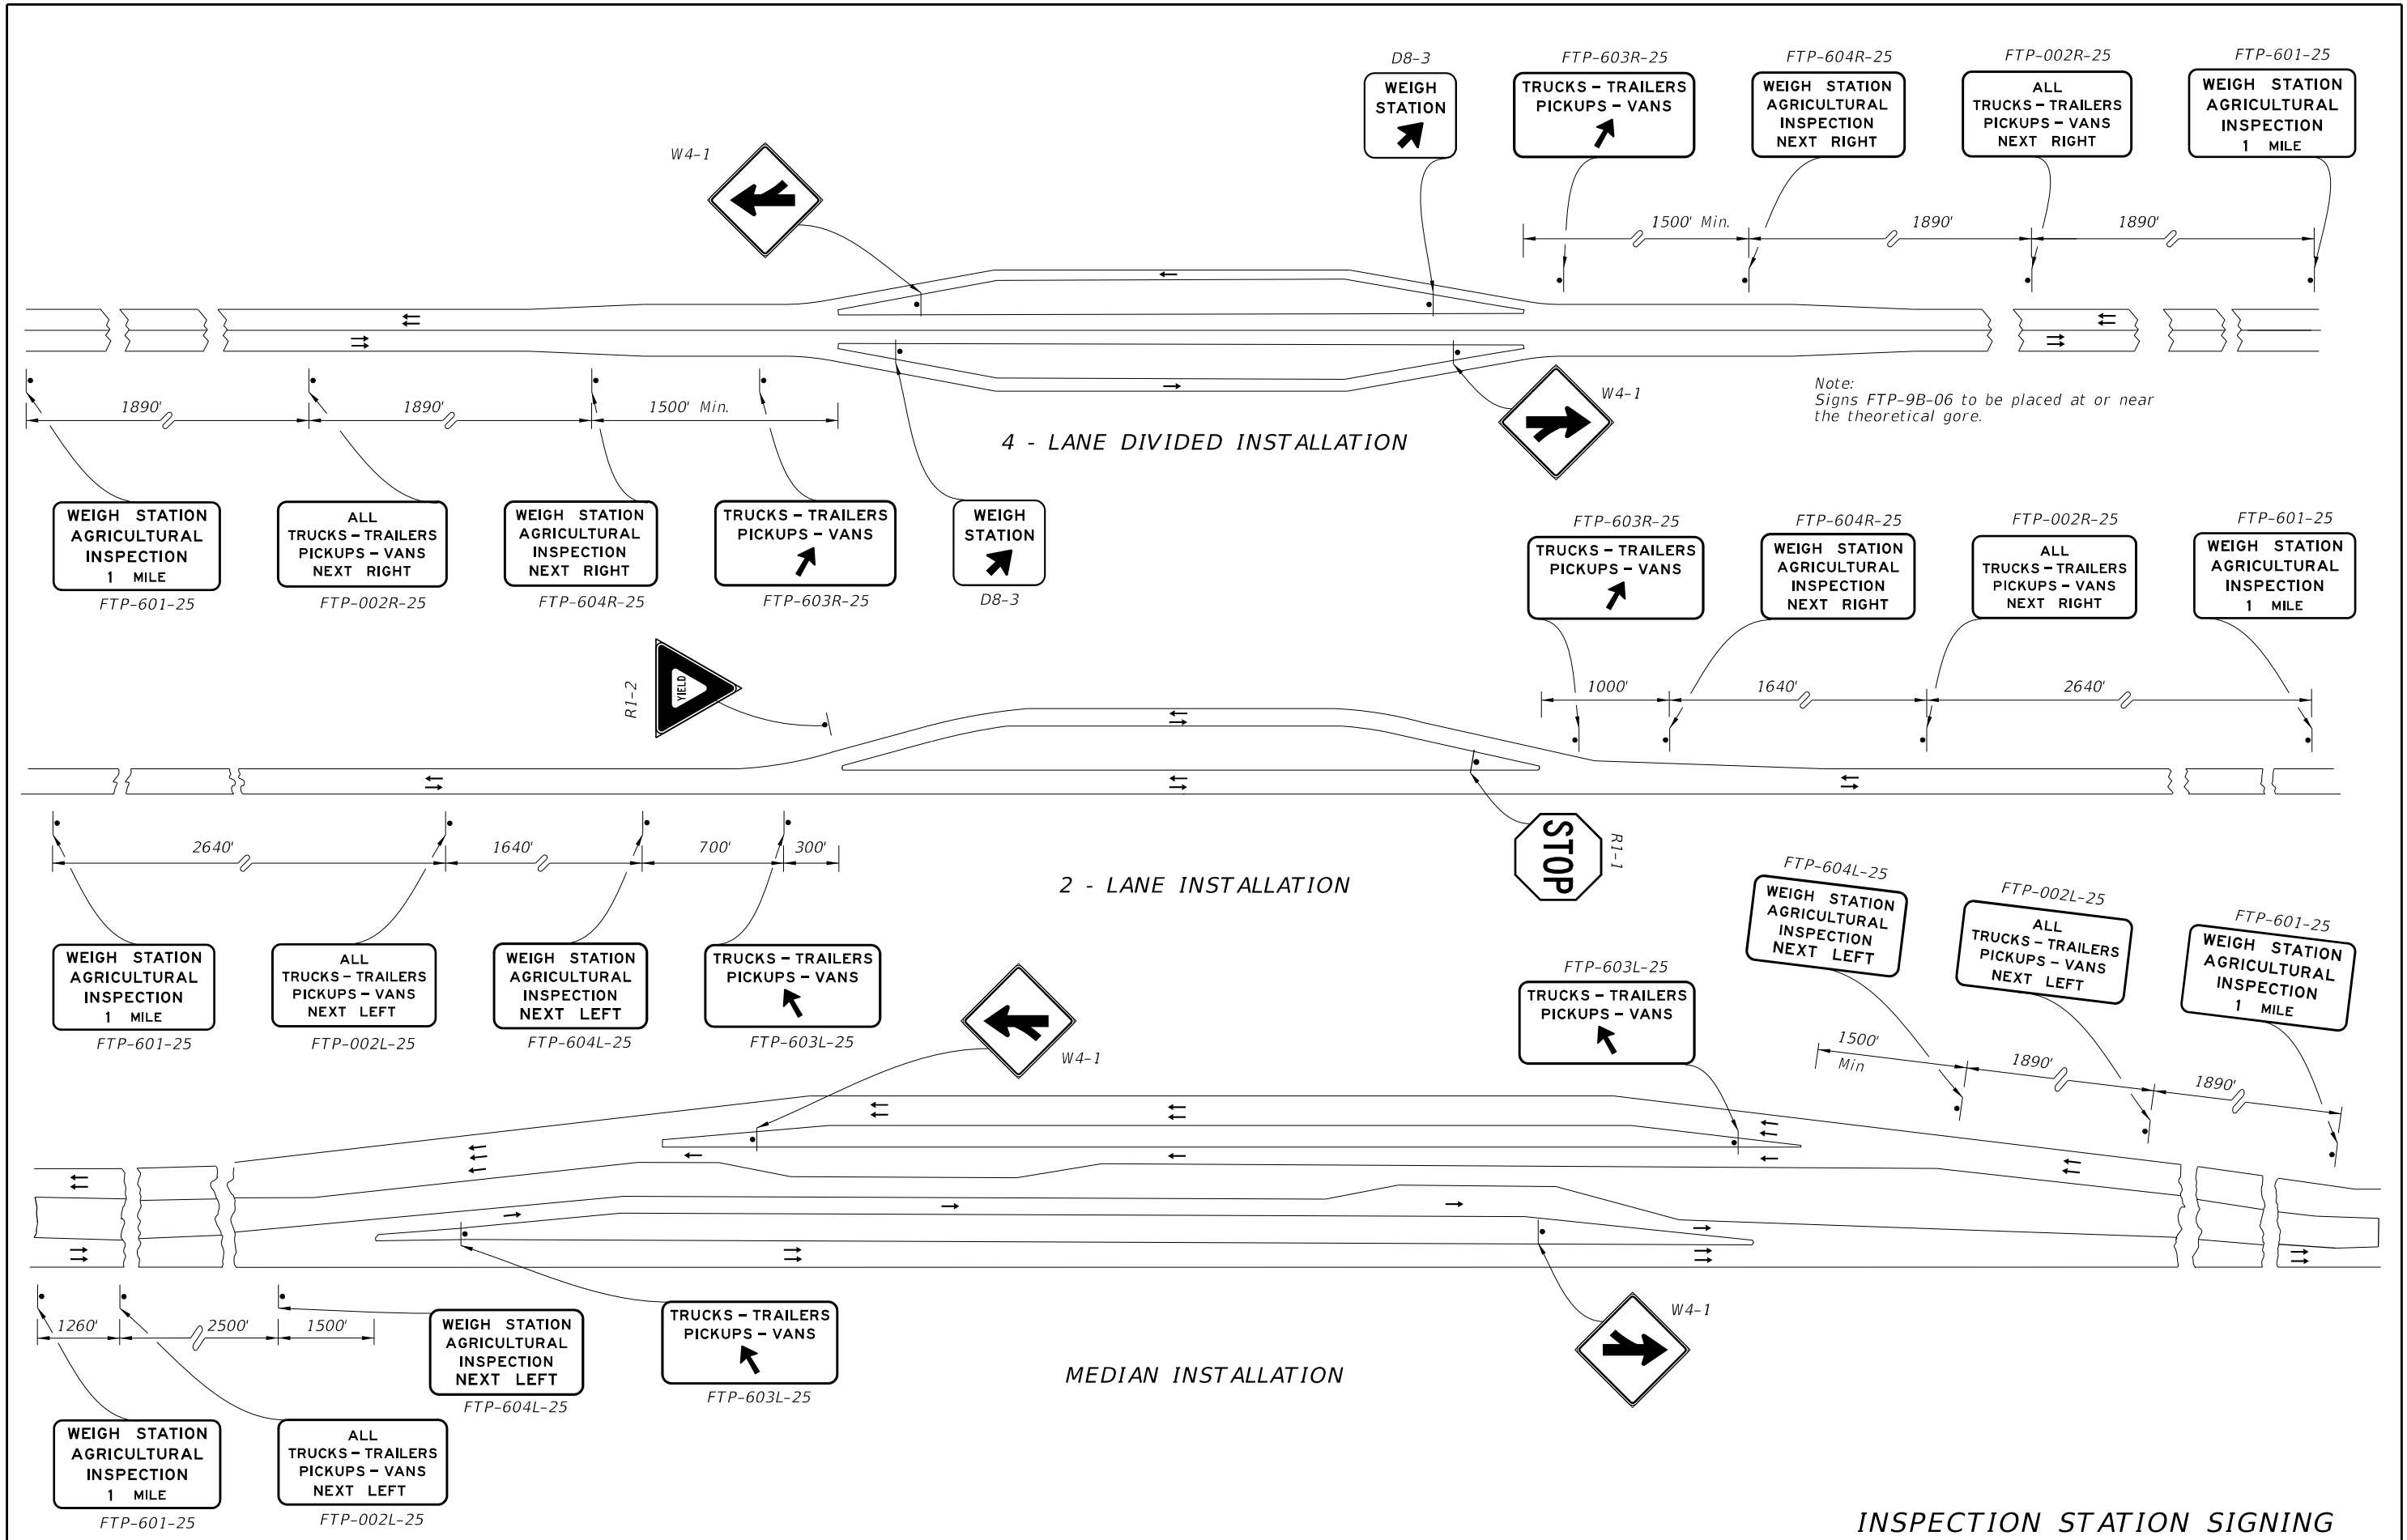

9/28/2026 12:14:50 PM

LAST REVISION 11/01/25	DESCRIPTION:	 FY 2027-28 STANDARD PLANS	TYPICAL SIGNING FOR TRUCK WEIGH AND INSPECTION STATIONS	INDEX 700-108	SHEET 2 of 2
------------------------------	--------------	--	--	------------------	-----------------