



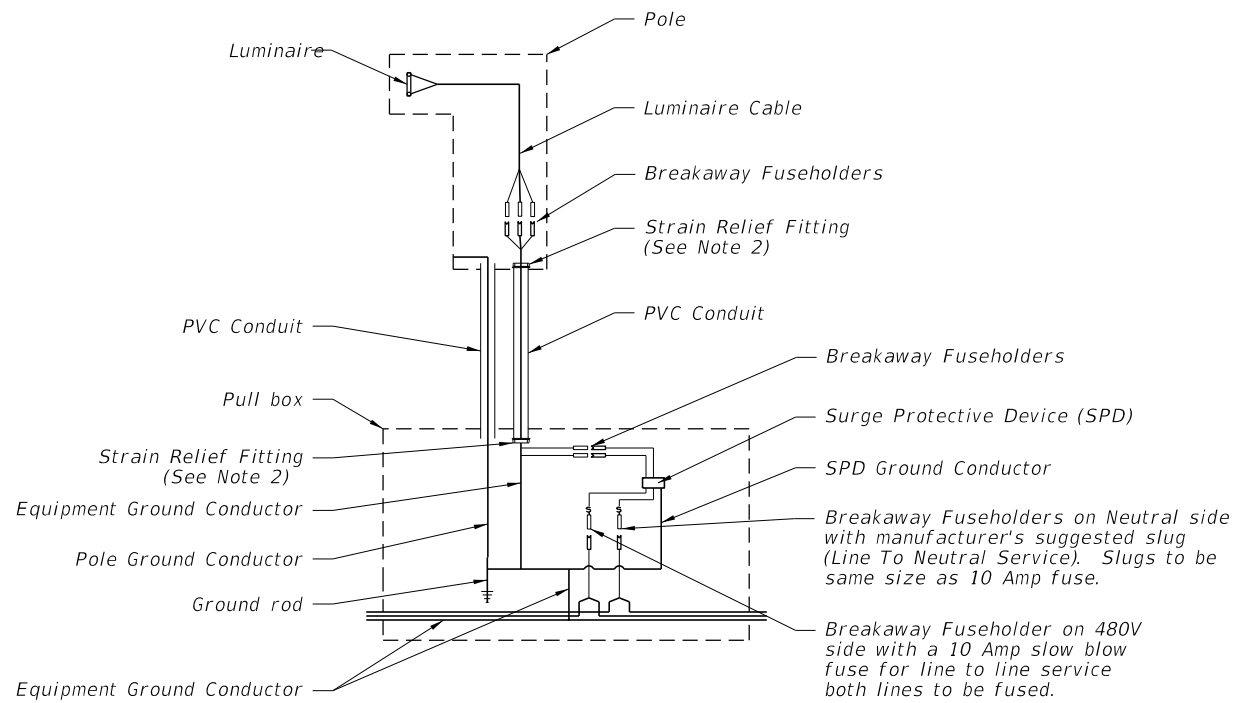


WIRING DIAGRAM

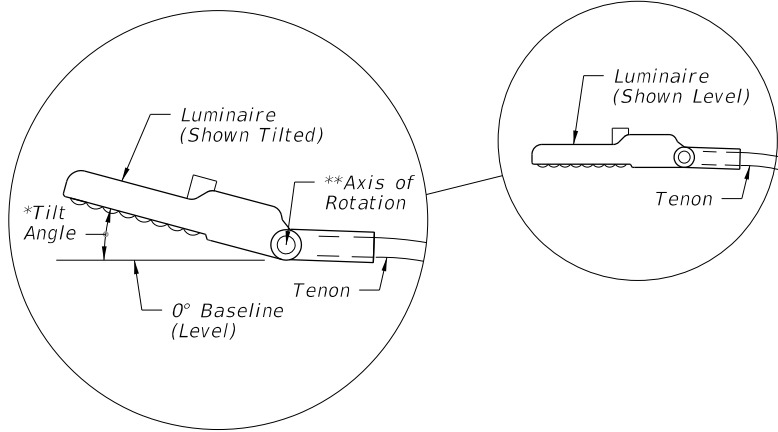


LUMINAIRE TILT DETAIL  
(Side View)

\*Tilt angle is 0° (level) unless otherwise shown in the Plans  
 \*\*Axis of rotation is level and perpendicular to the tenon.  
 The location shown is approximate and may be either a hinge or a tenon connection adjustment.

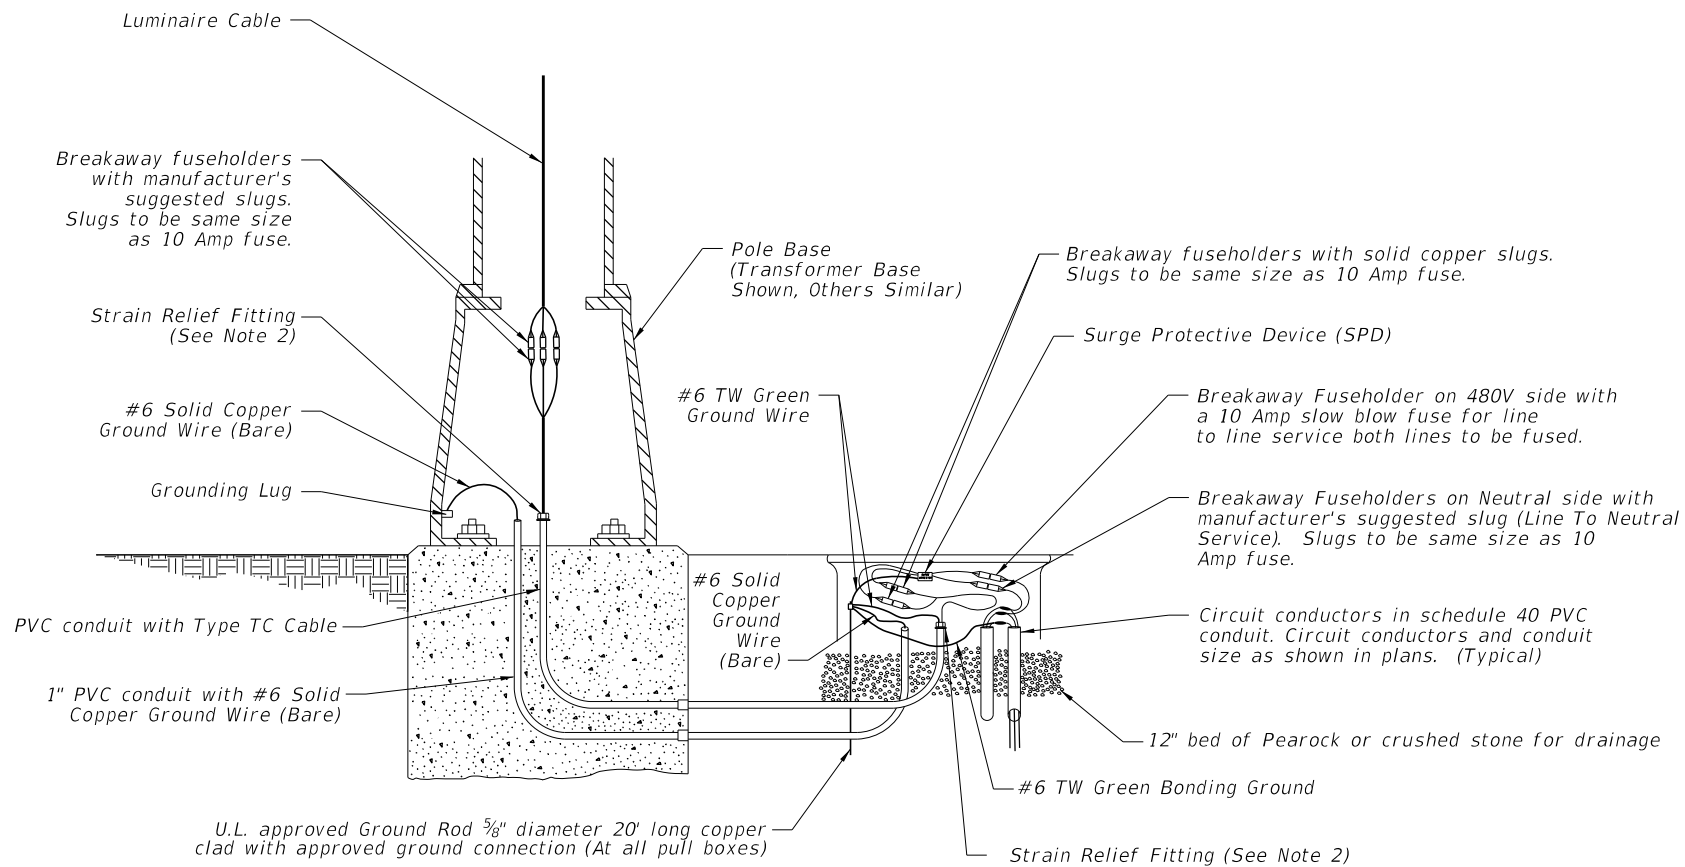

METAL POLE WIRING DETAIL

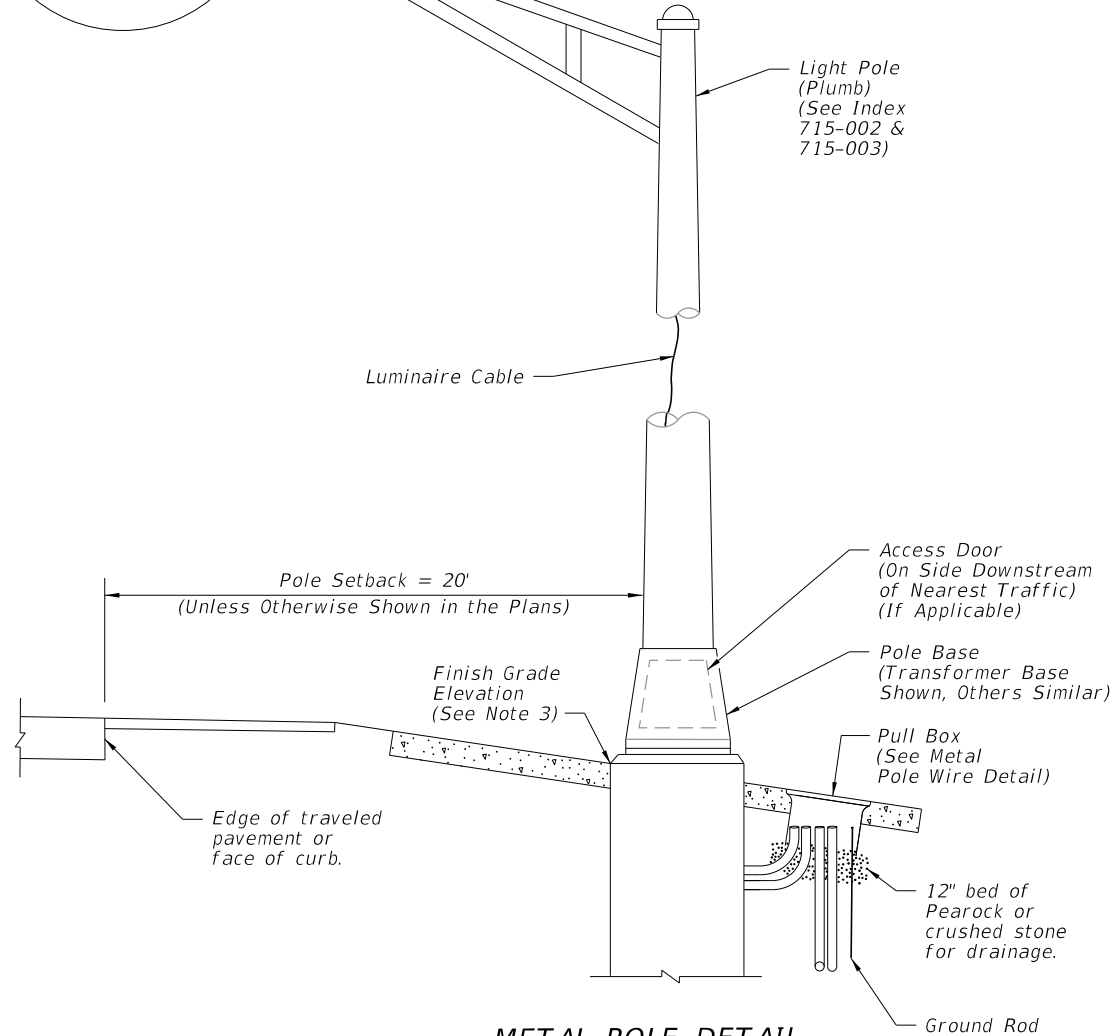

METAL POLE DETAIL

NOTES:

1. Concrete Barrier and Bridge Mounted Poles: Place wiring system following conduit layouts and requirements of Index 715-002. Follow additional requirements of Specification 992. For wiring and devices shown inside of pull boxes on this sheet, place inside of embedded junction boxes instead. Place the vertical breakaway fuseholders inside the pole, at the handhole location.
2. Provide enough cable length to allow for removal of fuseholders from the transformer base, pole base, or pullbox for maintenance. Remove slack from the luminaire cable to provide tension on the fuseholders in breakaway pole designs. Pull excess cable into pull box tighten strain relief fittings or cable clamps at both ends of conduit to prevent cable from slipping.
3. Align the top, outside edge of the concrete foundation with the finish grade elevation on the side nearest the traffic lane. Relative to the finish grade elevation, this foundation alignment has a vertical tolerance of plus 2 inches to minus 0 inches.


WIRING AND  
INSTALLATION DETAILS

9/30/2026 1:33:52 PM


|                              |              |   |                       |                  |                 |
|------------------------------|--------------|---|-----------------------|------------------|-----------------|
| LAST<br>REVISION<br>11/01/26 | DESCRIPTION: |  FY 2027-28<br>STANDARD PLANS | CONVENTIONAL LIGHTING | INDEX<br>715-001 | SHEET<br>1 of 3 |
|------------------------------|--------------|---|-----------------------|------------------|-----------------|

NOTES:

- 1. Use compacted select material in accordance with Index 120-001.
- 2. Concrete shall be Class NS with a minimum strength at 28 days of  $f'c=2.5$  ksi.
- 3. Outside edge of slab shall be cast against formwork.
- 4. The pull box shown is 13" x 24"; others approved under Specification 635 may be used.
- 5. Slabs to be placed around all Poles and Pull Boxes in rural locations. In urban areas or where space is limited slab dimensions may be adjusted as shown in the plans.
- 6. Concrete for slabs around pull boxes shall be included in the price of pull box.

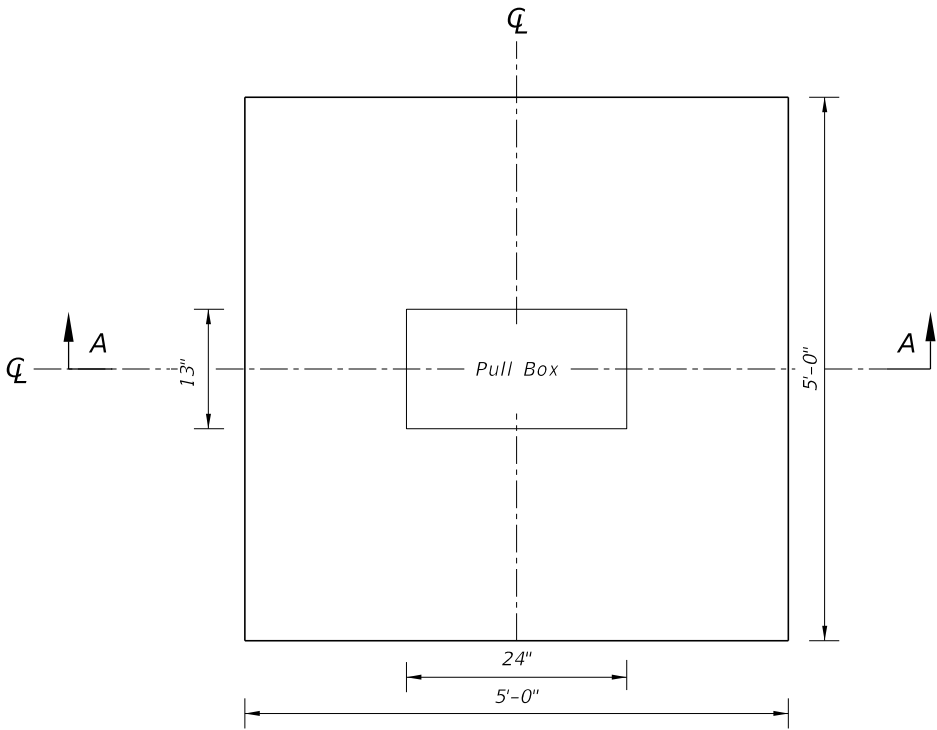

SLAB DIMENSIONS

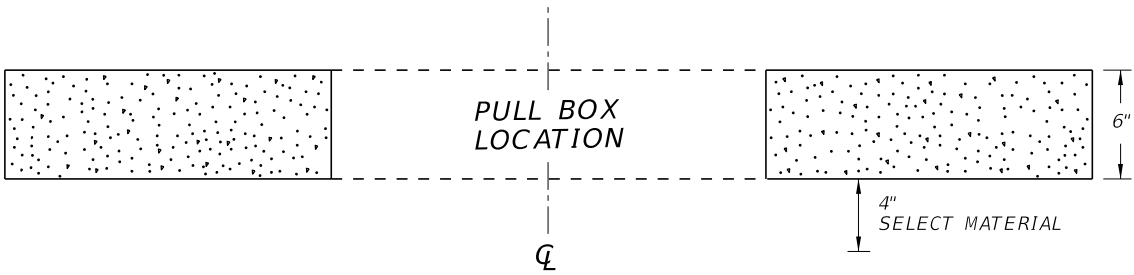


SECTION A-A

SLAB DETAILS FOR INTERMEDIATE PULLBOX LOCATIONS


|                              |          |              |   |                       |                  |                 |
|------------------------------|----------|--------------|---|-----------------------|------------------|-----------------|
| LAST<br>REVISION<br>11/01/17 | REVISION | DESCRIPTION: |  FY 2027-28<br>STANDARD PLANS | CONVENTIONAL LIGHTING | INDEX<br>715-001 | SHEET<br>2 of 3 |
|------------------------------|----------|--------------|---|-----------------------|------------------|-----------------|

NOTES:

1. Use compacted select material in accordance with Index 120-001.
2. Concrete shall be Class NS with a minimum strength at 28 days of  $f'c=2.5$  ksi.
3. Outside edge of slab shall be cast against formwork.
4. The pull box shown is 13" x 24"; others approved under Specification 635 may be used.
5. Slabs to be placed around all Poles and Pull Boxes. In urban areas or where space is limited slab dimensions may be adjusted as shown in the plans.
6. Concrete for slabs around poles and pull boxes shall be included in the price of pole or pull box.
7. The expansion joint shall consist of  $\frac{1}{2}$ " of closed-cell polyethylene foam expansion material. The top  $\frac{1}{2}$ " of expansion material shall be removed after pouring the slab and sealed with an APL approved Type A sealant meeting the requirements of Specification 932.

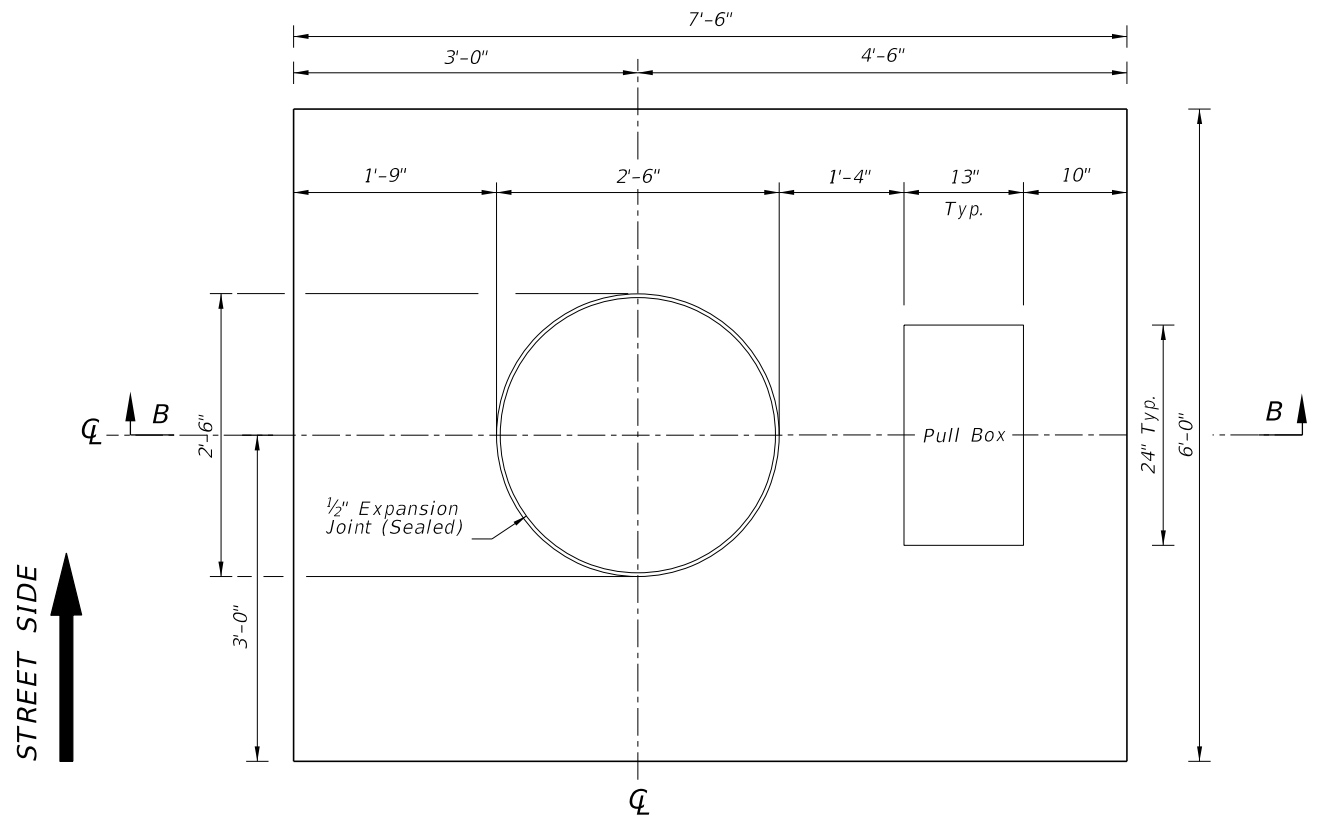

SLAB DIMENSIONS

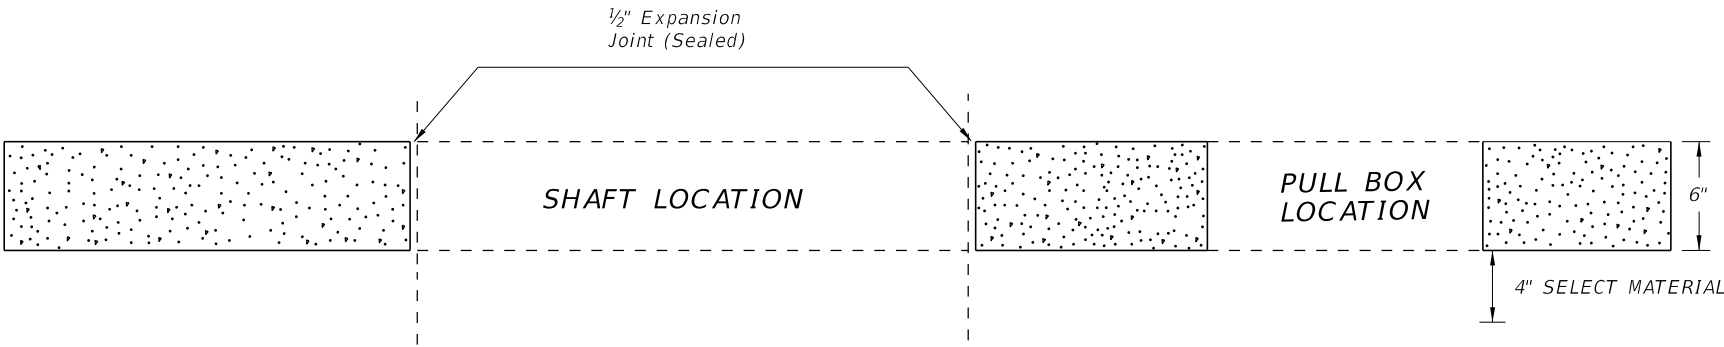

SECTION B-B

SLAB DETAILS  
FOR POLE AND PULL BOX LOCATIONS

|                              |          |              |   |                       |                  |                 |
|------------------------------|----------|--------------|---|-----------------------|------------------|-----------------|
| LAST<br>REVISION<br>11/01/17 | REVISION | DESCRIPTION: |  FY 2027-28<br>STANDARD PLANS | CONVENTIONAL LIGHTING | INDEX<br>715-001 | SHEET<br>3 of 3 |
|------------------------------|----------|--------------|---|-----------------------|------------------|-----------------|