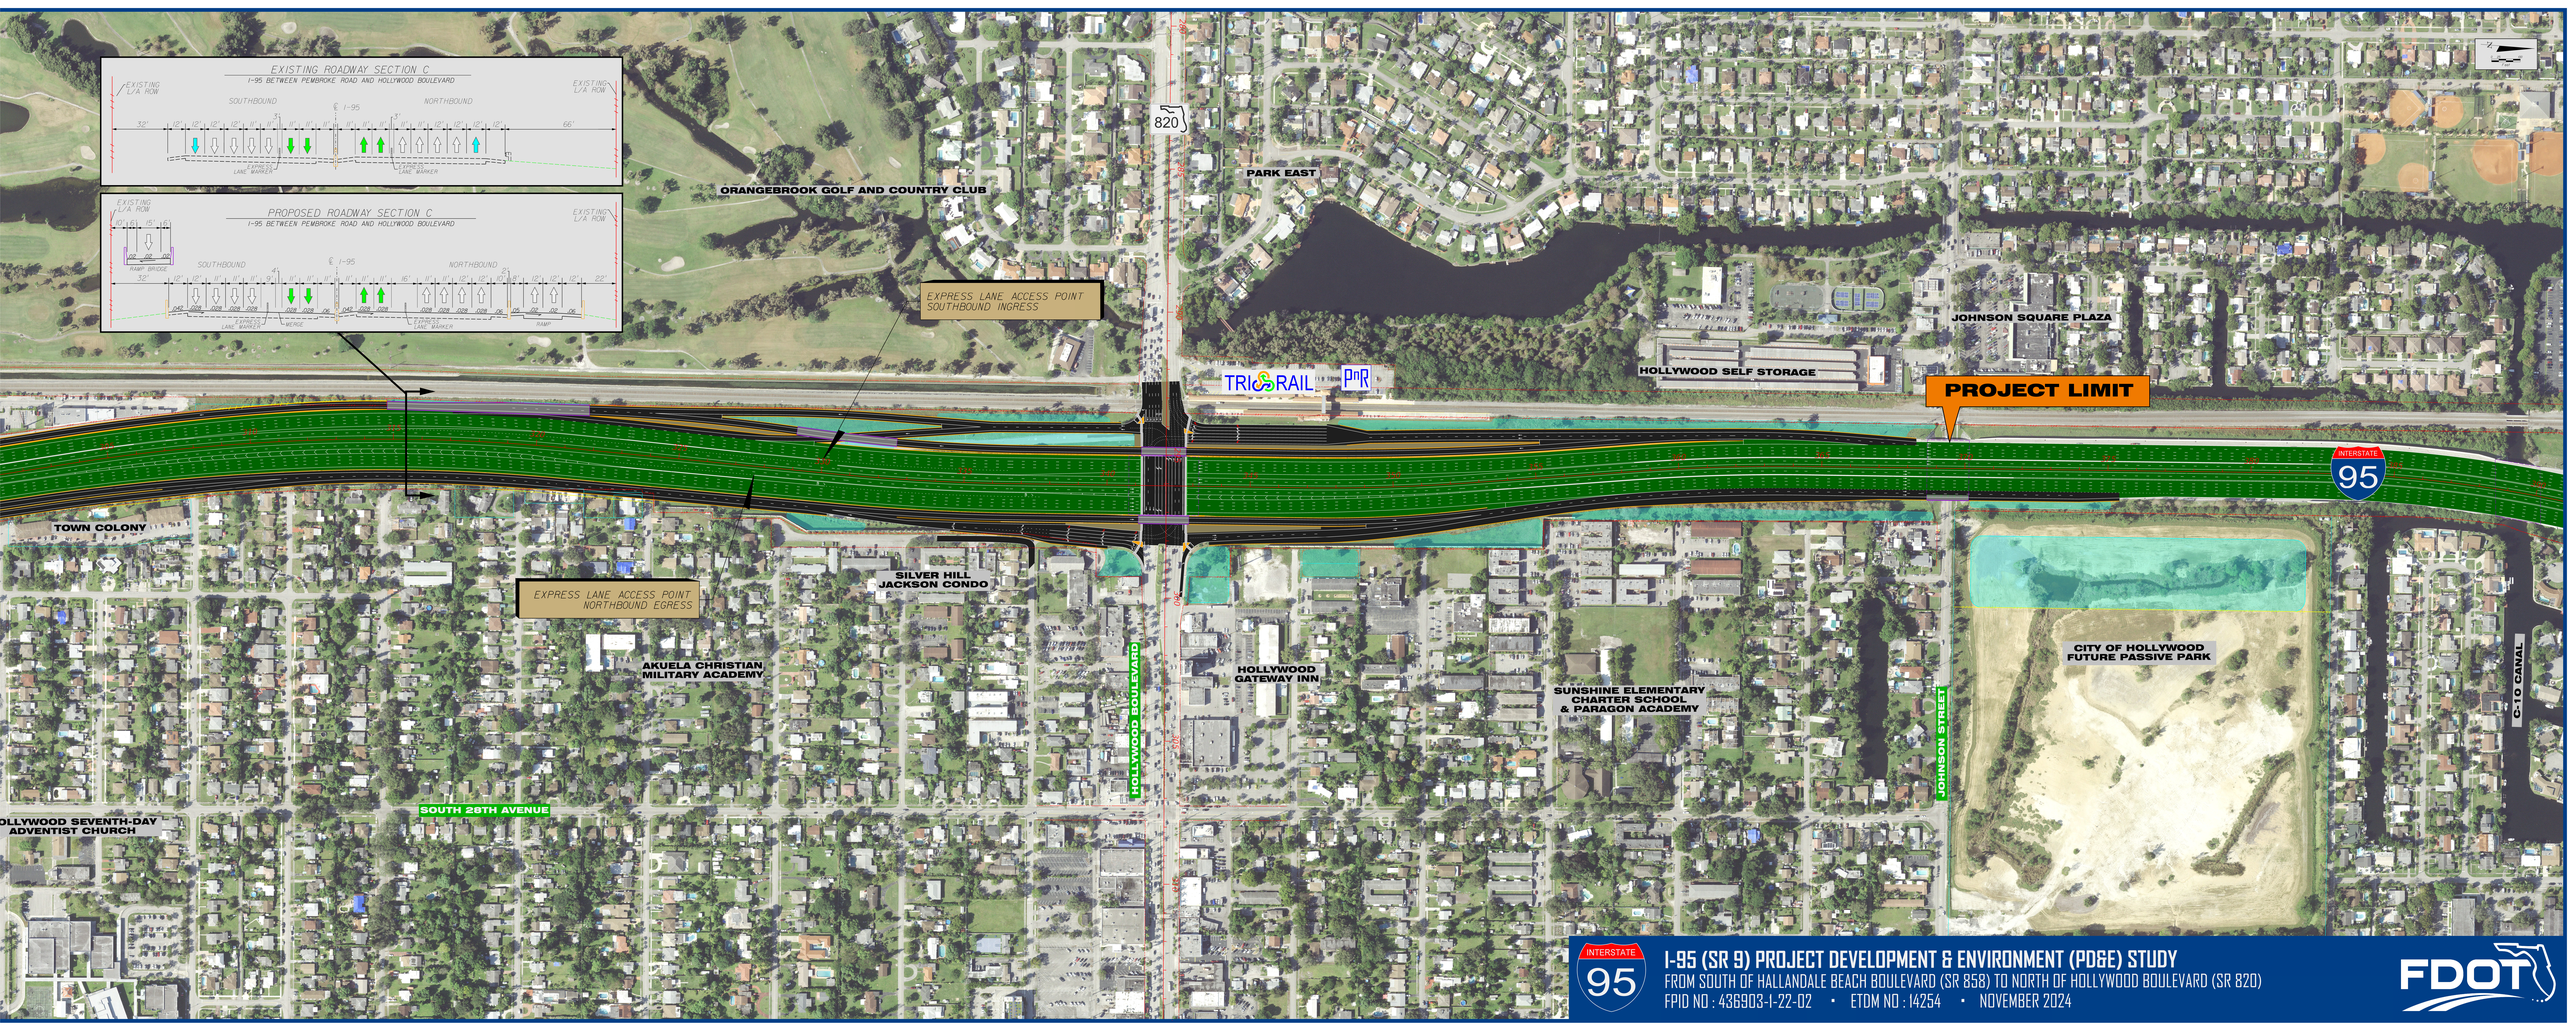

I-95 (SR 9) PROJECT DEVELOPMENT & ENVIRONMENT (PD&E) STUDY

FROM SOUTH OF HALLANDALE BEACH BOULEVARD (SR 858) TO NORTH OF HOLLYWOOD BOULEVARD (SR 820)

FPID NO : 436903-1-22-02 • ETDM NO : 14254 • NOVEMBER 2024

FDOT