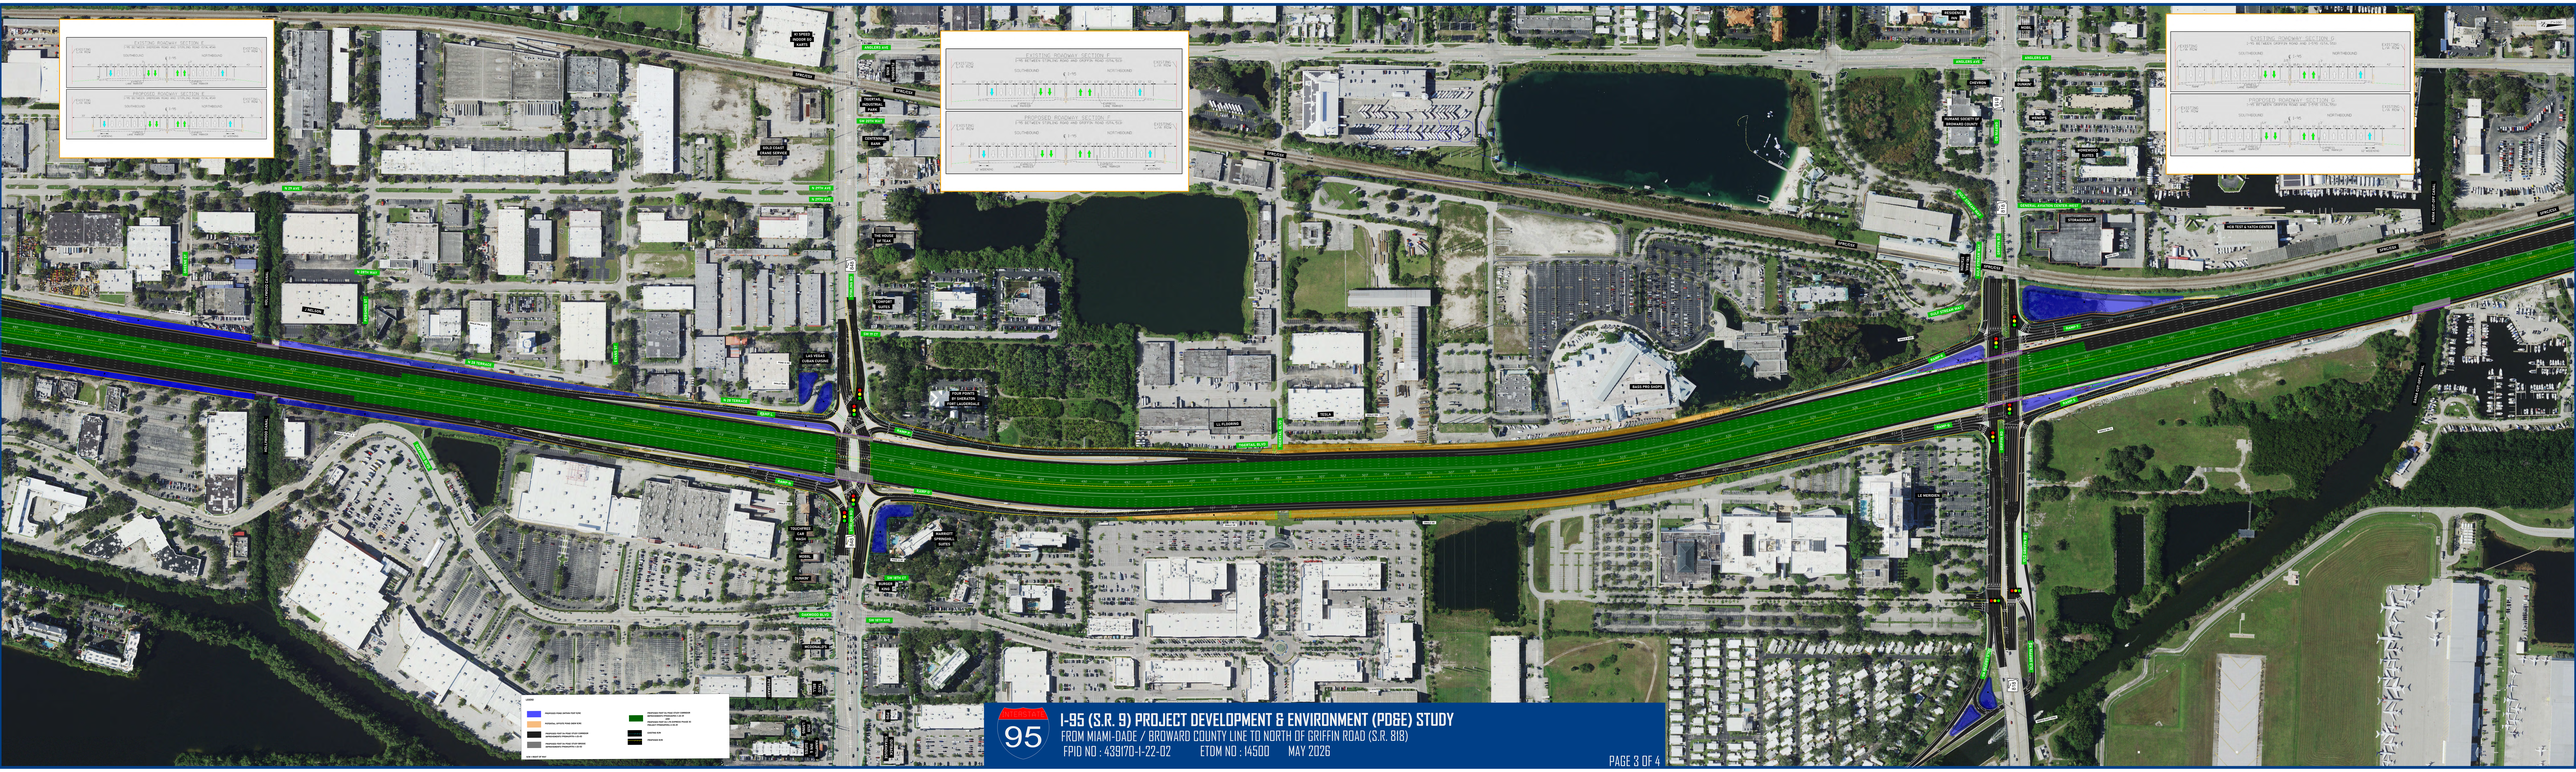
EXISTING ROADWAY SECTION A
PROPOSED ROADWAY SECTION A
EXISTING ROADWAY SECTION B
PROPOSED ROADWAY SECTION B
EXISTING ROADWAY SECTION C
PROPOSED ROADWAY SECTION C
SOUTHBOUND
NORTHBOUND
PROPOSED FDOT RIGHT-OF-WAY LIMITS
PROPOSED FDOT RIGHT-OF-WAY LIMITS (PER ROADWAY PLANS DATED 10-15-19)
PROPOSED FDOT RIGHT-OF-WAY LIMITS (PER ROADWAY PLANS DATED 10-15-19) (PER ROADWAY PLANS DATED 10-15-19)
EXISTING FDOT RIGHT-OF-WAY LIMITS