COMPONENTS OF CONTRACT PLANS SET

ROADWAY
SIGNING & PAVEMENT MARKING
SIGNALIZATION
LIGHTING

INDEX OF ROADWAY PLANS

SHEET NO.	SHEET DESCRIPTION
1	KEY SHEET
2	SIGNATURE SHEET
3	DRAINAGE MAP
4	EXISTING DRAINAGE STRUCTURES
5-13	TYPICAL SECTION
14-16	PROJECT CONTROL
17	GENERAL NOTES
18-28	ROADWAY PLAN
29-38	ROADWAY PROFILE
39-45	JOINT LAYOUT
46	INTERSECTION GRADING DETAIL
47-55	DRAINAGE NETWORK PLAN
56	DRAINAGE NETWORK PROFILE
57	OPTIONAL MATERIALS TABULATION
58	DRAINAGE DETAILS
59	ROADWAY SOIL SURVEY
60-62	ROADWAY SOIL PROFILES
63-84	CROSS SECTIONS
85-89	DRIVEWAY HALF SECTIONS
90-162	TEMPORARY TRAFFIC CONTROL PLANS
163-171	UTILITY ADJUSTMENTS

STATE OF FLORIDA
DEPARTMENT OF TRANSPORTATION


ROADWAY PLANS


FINANCIAL PROJECT ID 439750-2-52-01
(FEDERAL FUNDS)
HIGHLANDS COUNTY (09010, 09030, 09110, 09140)

STATE ROAD NO. 25 (US 27)

FROM SOUTH OF SR 66 TO NORTH OF SR 66

THIS PROJECT TO BE LET TO CONTRACT
WITH FINANCIAL PROJECT ID: 414511-3-52-01

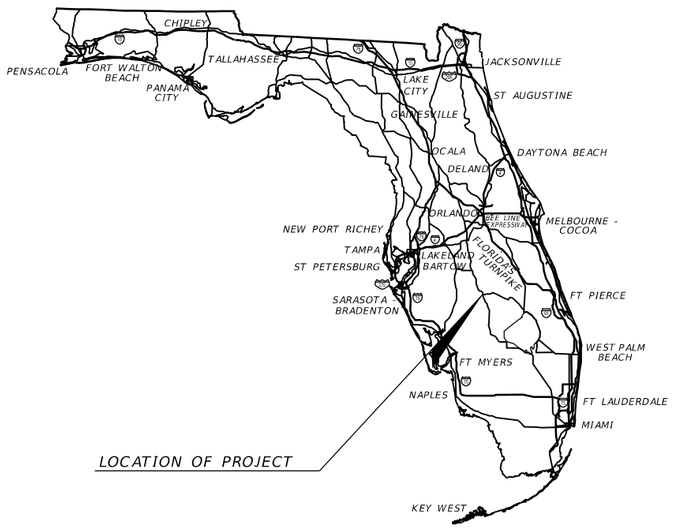

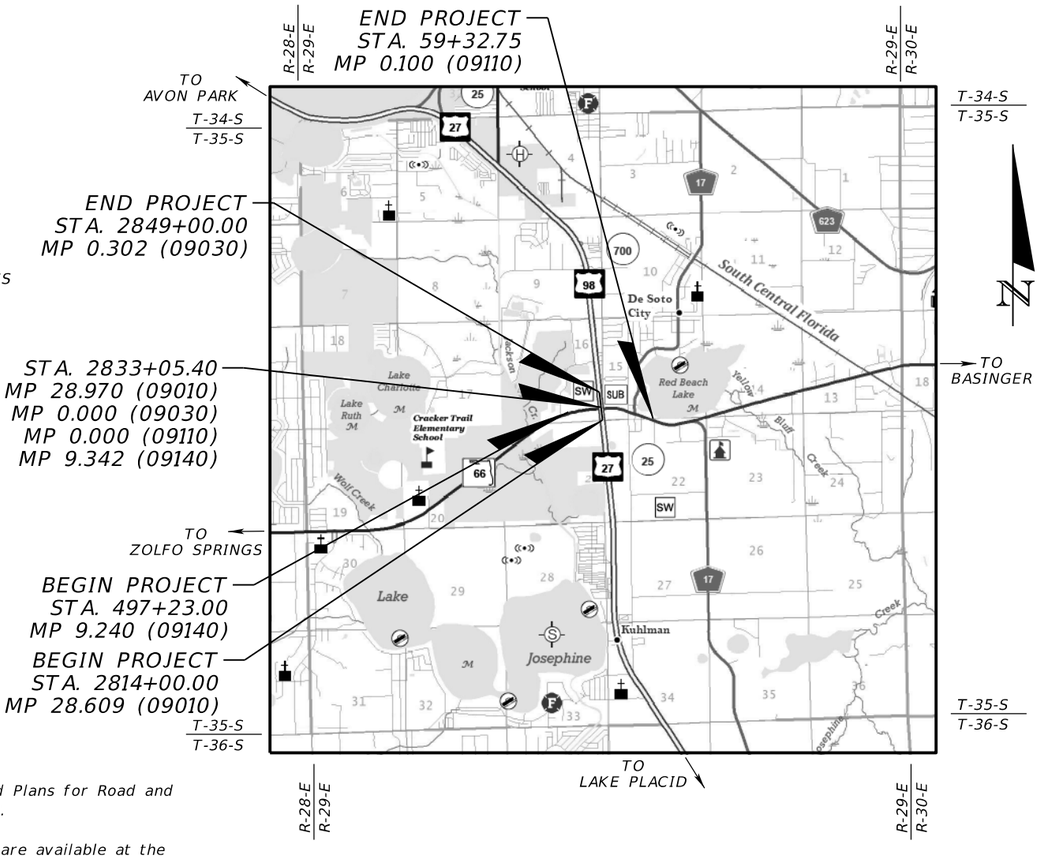

PHASE IV SUBMITTAL
APRIL 2026

GOVERNING STANDARD PLANS:

Florida Department of Transportation, FY2026-27 Standard Plans for Road and Bridge Construction and applicable Interim Revisions (IRs).

Standard Plans for Road Construction and associated IRs are available at the following website: http://www.fdot.gov/design/standardplans

GOVERNING STANDARD SPECIFICATIONS:

Florida Department of Transportation, 2026-27 Standard Specifications for Road and Bridge Construction at the following website: http://www.fdot.gov/programmanagement/Implemented/SpecBooks

ROADWAY PLANS
ENGINEER OF RECORD:

JONATHAN A. JONES, P.E.
P.E. LICENSE NUMBER 82243
PATEL, GREENE & ASSOCIATES, LLC
215 EAST MAIN STREET
BARTOW, FLORIDA 33830
(863) 533-7317
CONTRACT NO.: C9Y78
VENDOR NO.: F452209743/43-001


FDOT PROJECT MANAGER:

JENNIFER FREEMAN

CONSTRUCTION CONTRACT NO.	FISCAL YEAR	SHEET NO.
T1947	27	1

THE OFFICIAL RECORD OF THIS SHEET IS THE ELECTRONIC FILE SIGNED AND SEALED UNDER RULE 61G15-23.004, F.A.C.

4/9/2026 9:57:44 AM USER: joanna.martinez
c:\pw_workdir\patelgreene-pw-01\pw_user\dms02455\KEYSRD01.dgn

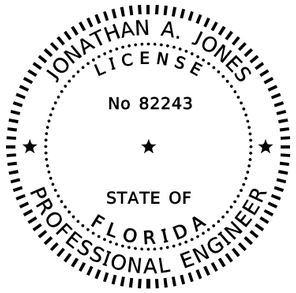

THIS ITEM HAS BEEN DIGITALLY SIGNED AND SEALED BY

ON THE DATE ADJACENT TO THE SEAL

SIGNATURE MUST BE VERIFIED ON ANY ELECTRONIC COPIES.


PATEL, GREENE AND ASSOCIATES, LLC
215 EAST MAIN STREET
BARTOW, FL 33830
JONATHAN A. JONES, P.E. NO. 82243

THE ABOVE NAMED PROFESSIONAL ENGINEER SHALL BE RESPONSIBLE FOR THE FOLLOWING SHEETS IN ACCORDANCE WITH RULE 61G15-23-004, F.A.C.

SHEET NO.	SHEET DESCRIPTION
1	KEY SHEET
2	SIGNATURE SHEET
5-13	TYPICAL SECTION
14-16	PROJECT CONTROL
17	GENERAL NOTES
18-28	ROADWAY PLAN
27-36	ROADWAY PROFILE
39-45	JOINT LAYOUT
46	INTERSECTION GRADING DETAIL
63-84	CROSS SECTIONS
85-89	DRIVEWAY HALF SECTIONS
90-94, 96-100, 102-111, 113-116, 118-120, 122-124, 126-133, 136-145, 147-151, 153-155, 158-160	TEMPORARY TRAFFIC CONTROL PLANS
163-171	UTILITY ADJUSTMENTS

THE ABOVE NAMED PROFESSIONAL IS RESPONSIBLE FOR THE FOLLOWING BIM FILES IN ACCORDANCE WITH RULE 61G15-23.004, F.A.C.

BIM FILES IDENTIFIED AS PLANS TO SUPPORT EARTHWORK		
FILE NAME	FILE DESCRIPTION	SHA256 Encryption Code
439750252O1\3DDeliverables\MODLRD01_EW.dgn	Earthwork Model File	TO BE INCLUDED IN PHASE IV SUBMITTAL

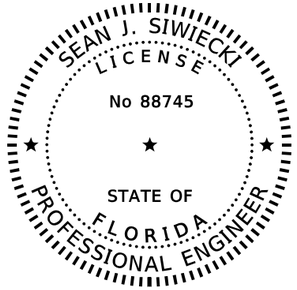

THIS ITEM HAS BEEN DIGITALLY SIGNED AND SEALED BY


ON THE DATE ADJACENT TO THE SEAL

SIGNATURE MUST BE VERIFIED ON ANY ELECTRONIC COPIES.

PATEL, GREENE AND ASSOCIATES, LLC
215 EAST MAIN STREET
BARTOW, FL 33830
SEAN J. SIWIECKI, P.E., NO.: 88745

THE ABOVE NAMED PROFESSIONAL ENGINEER SHALL BE RESPONSIBLE FOR THE FOLLOWING SHEETS IN ACCORDANCE WITH RULE 61G15-23-004, F.A.C.

SHEET NO.	SHEET DESCRIPTION
2	SIGNATURE SHEET
3	DRAINAGE MAP
4	EXISTING DRAINAGE STRUCTURES
47-55	DRAINAGE NETWORK PLAN
56	DRAINAGE NETWORK PROFILE
57	OPTIONAL MATERIALS TABULATION
58	DRAINAGE DETAILS
95	TEMPORARY TRAFFIC CONTROL PLANS

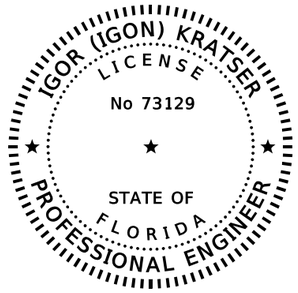

THIS ITEM HAS BEEN DIGITALLY SIGNED AND SEALED BY


ON THE DATE ADJACENT TO THE SEAL

SIGNATURE MUST BE VERIFIED ON ANY ELECTRONIC COPIES.

TEST LAB, INC.
4112 WEST OSBORNE AVENUE
TAMPA, FL 33614
IGOR (IGON) KRATSER, P.E. NO. 73129

THE ABOVE NAMED PROFESSIONAL ENGINEER SHALL BE RESPONSIBLE FOR THE FOLLOWING SHEETS IN ACCORDANCE WITH RULE 61G15-23-004, F.A.C.

SHEET NO.	SHEET DESCRIPTION
2	SIGNATURE SHEET
59	ROADWAY SOIL SURVEY
60-62	ROADWAY SOIL PROFILES

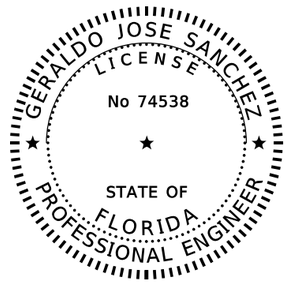

THIS ITEM HAS BEEN DIGITALLY SIGNED AND SEALED BY

ON THE DATE ADJACENT TO THE SEAL

SIGNATURE MUST BE VERIFIED ON ANY ELECTRONIC COPIES.

PATEL GREENE AND ASSOCIATES, LLC
200 E. ROBINSON STREET, SUITE 300
ORLANDO, FL 32801
GERALDO JOSE SANCHEZ, P.E. NO. 74538

THE ABOVE NAMED PROFESSIONAL ENGINEER SHALL BE RESPONSIBLE FOR THE FOLLOWING SHEETS IN ACCORDANCE WITH RULE 61G15-23-004, F.A.C.

SHEET NO.	SHEET DESCRIPTION
2	SIGNATURE SHEET
101, 112, 117, 121 125, 134-135, 146, 152, 156, 161-162	TEMPORARY TRAFFIC CONTROL PLANS

REVISIONS			
DATE	DESCRIPTION	DATE	DESCRIPTION

ENGINEER OF RECORD

JONATHAN A. JONES, P.E.
LICENSE NUMBER 82243
PATEL, GREENE & ASSOCIATES, LLC
215 EAST MAIN STREET
BARTOW, FL 33830


STATE OF FLORIDA
DEPARTMENT OF TRANSPORTATION

ROAD NO.	COUNTY	FINANCIAL PROJECT ID
SR 25	HIGHLANDS	439750-2-52-01

SIGNATURE SHEET

SHEET NO. 2

4/24/2026 3:32:21 PM USER: lindaranteria
c:\pw_workdir\patelgreene-pw-01\pw_user\dms02455\SIGNRD01.dgn

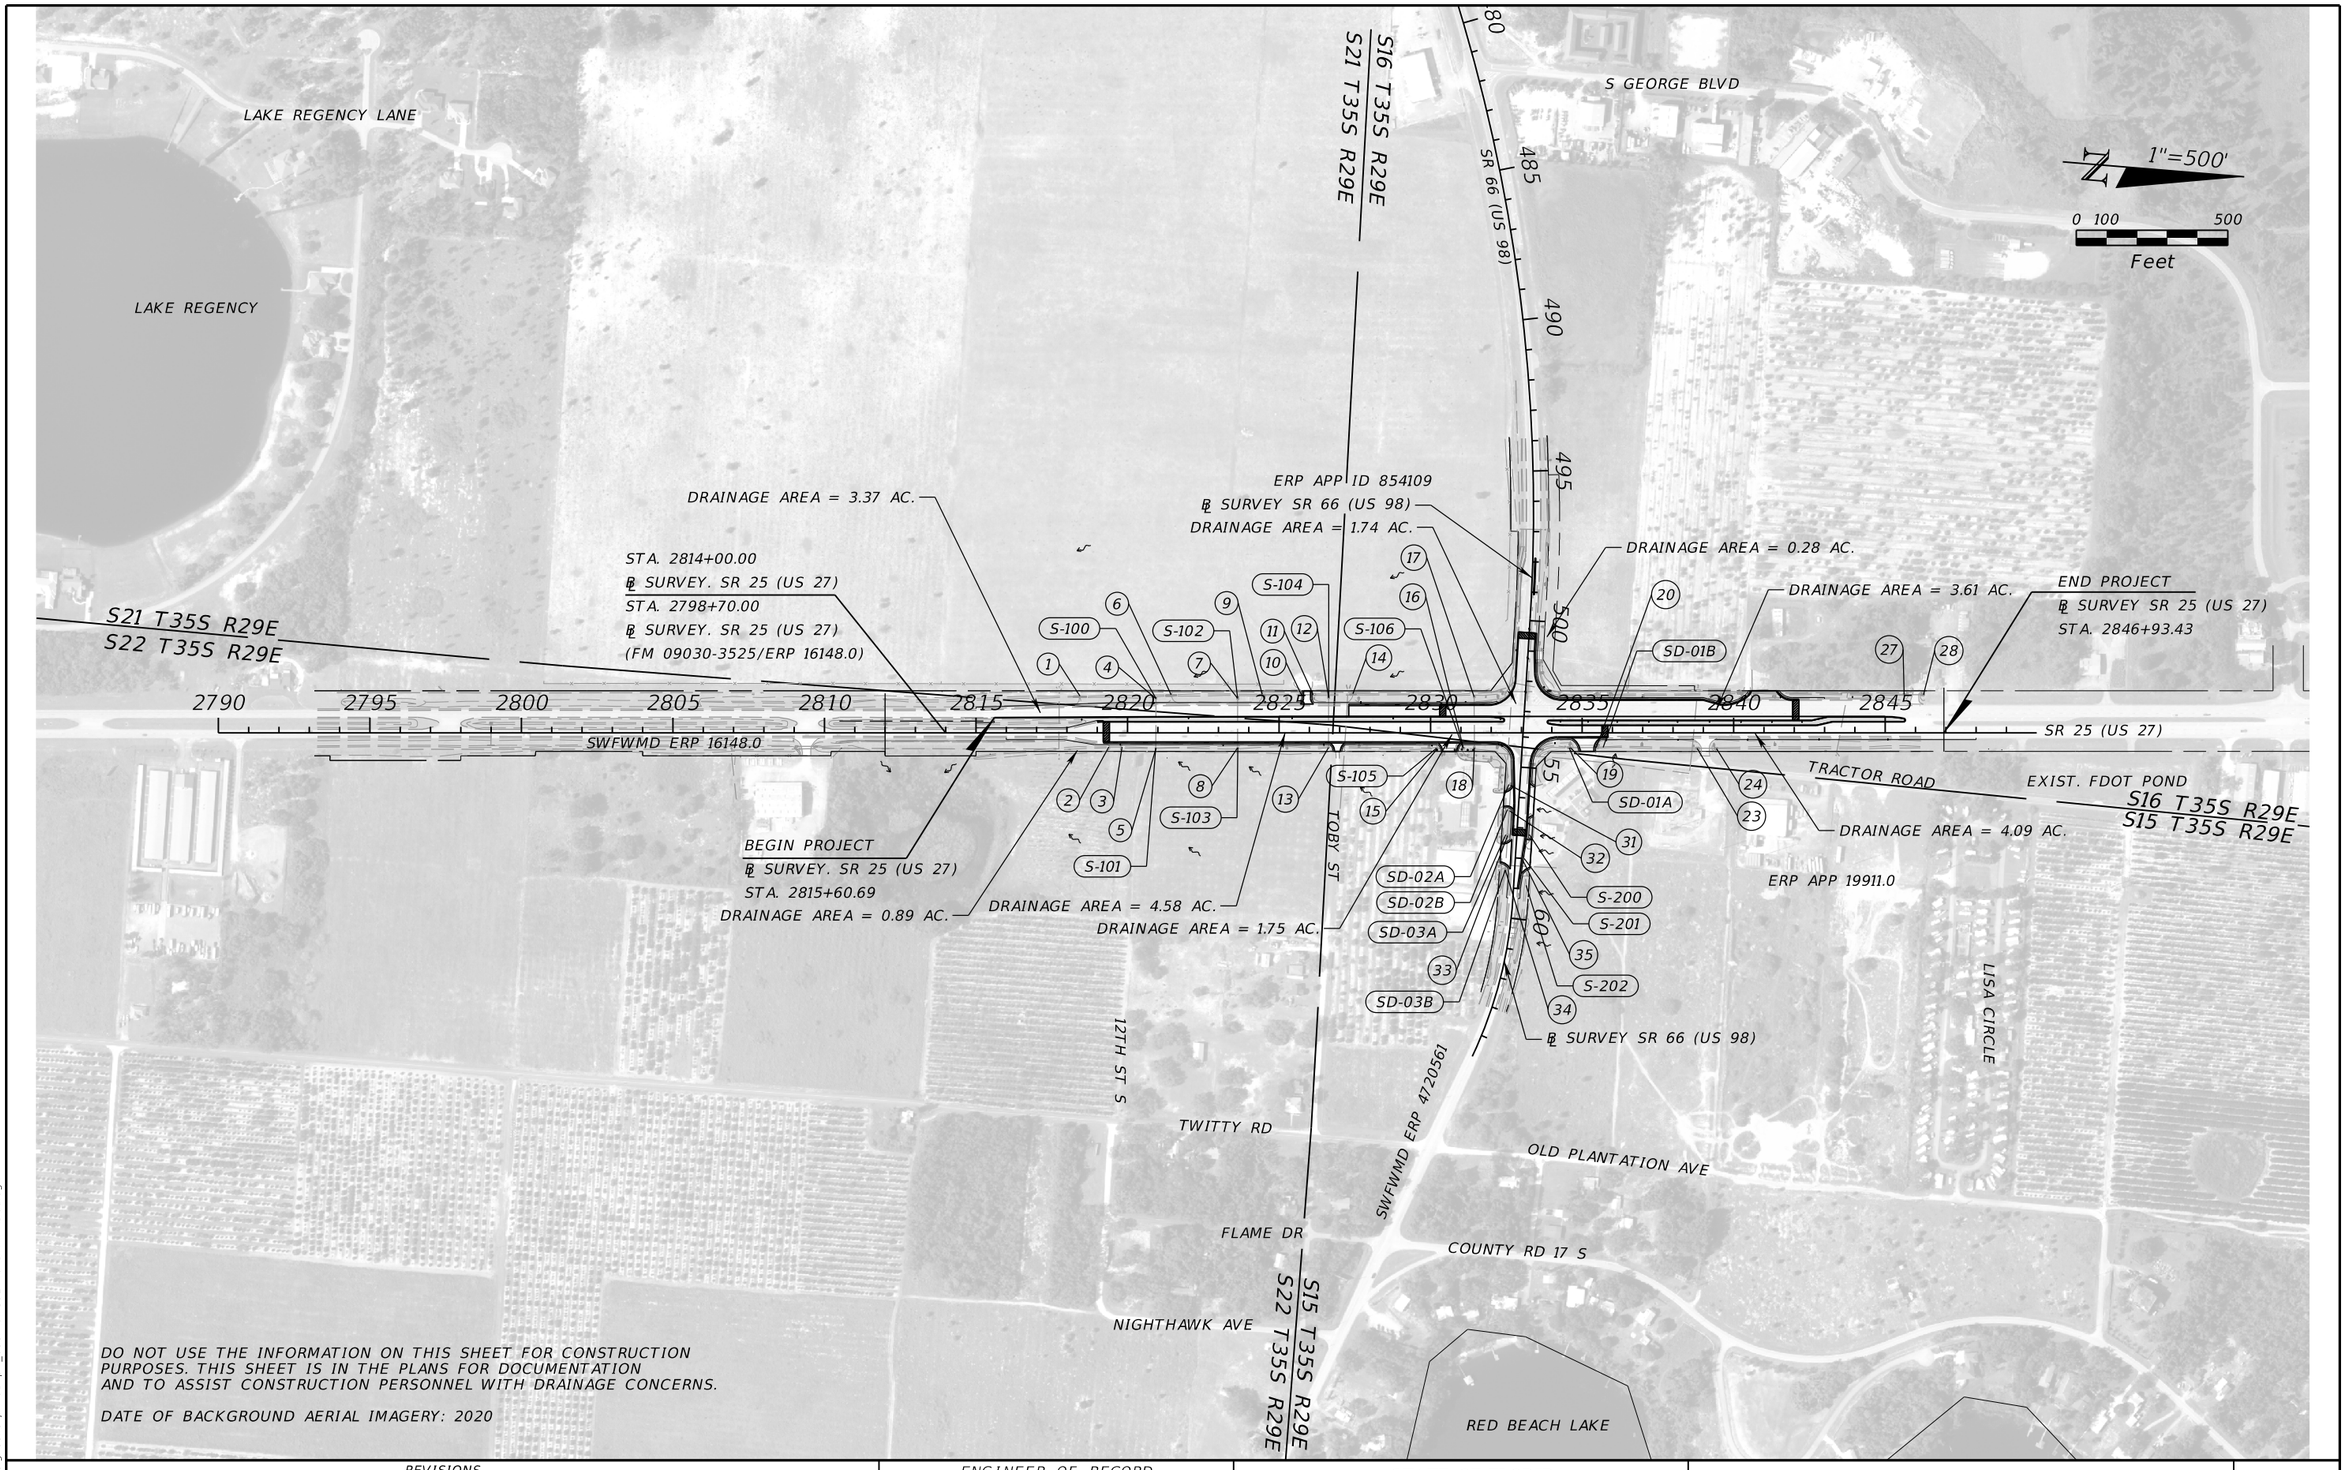

REVISIONS				ENGINEER OF RECORD	STATE OF FLORIDA DEPARTMENT OF TRANSPORTATION			DRAINAGE MAP	SHEET NO.
DATE	DESCRIPTION	DATE	DESCRIPTION	SEAN SIWIECKI, P.E. LICENSE NUMBER 88745 PATEL, GREENE & ASSOCIATES, LLC 215 E. MAIN STREET BARTOW, FL 33830	ROAD NO.	COUNTY	FINANCIAL PROJECT ID		3
					SR 25	HIGHLANDS	439750-2-52-01		

4/24/2026 11:07:38 AM USER: harris.halabi
c:\pw_workdir\pateloreene-nw-01\pw_user\dms02440\DRMPR001.dgn

THE OFFICIAL RECORD OF THIS SHEET IS THE ELECTRONIC FILE DIGITALLY SIGNED AND SEALED UNDER RULE 61G15-23.004, F.A.C.

1. DITCH BLOCK CATCH BASIN

2. MES
INV 110.57 S (15" HDPE)

3. MES
INV 110.74 N (15" HDPE)

4. MES
INV 107.26 W (15" RCP)

5. CATCH BASIN
GRATE ELEV 110.74
INV 108.40 W
N. SLOT ELEV. 110.14
S. SLOT ELEV. 110.14

6. DITCH BLOCK CATCH BASIN

7. MES
INV 109.79 E (18" RCP)

8. CATCH BASIN
GRATE ELEV. 112.77
S SLOT ELEV 112.10
N SLOT ELEV 112.10
INV 110.43 W (18" RCP)

9. DITCH BLOCK CATCH BASIN

10. SIDEDRAIN MES
INV 111.11 S (24" RCP)

11. SIDEDRAIN MES
INV 111.09 N (24" RCP)

12. MES
INV 111.09 W (18" RCP)

13. CATCH BASIN
GRATE ELEV 114.73
S SLOT ELEV 114.10
N SLOT ELEV 114.10
INV 111.09 E (18" RCP)

14. DITCH BLOCK CATCH BASIN

15. CATCH BASIN
GRATE ELEV 115.70
INV 112.91 S (29"X18" CMP)

16. SIDEDRAIN MES
INV 112.57 N (29"X18" CMP)

17. MES
INV 112.39 W (18" RCP)

18. MES
INV 112.65 E (18" RCP)

19. SIDEDRAIN MES
INV 108.81 S (15" RCP)

20. SIDEDRAIN MES
INV 107.94 N (15" RCP)

21. NOT USED

22. NOT USED

23. SIDEDRAIN MES
INV 102.62 S (18" RCP)

24. SIDEDRAIN MES
INV 101.56 N (18" RCP)

25. NOT USED

26. NOT USED

27. SIDEDRAIN MES
INV 96.12 S (24" RCP)

28. SIDEDRAIN MES
INV 95.79 N (24" RCP)

29. NOT USED

30. NOT USED

31. SIDEDRAIN MES
INV 110.67 W (12"X18" CMP)

32. SIDEDRAIN MES
INV 110.52 E (12"X18" CMP)

33. SIDEDRAIN MES
INV 110.19 W (12"X18" CMP)

34. SIDEDRAIN MES
INV 119.34 E (12"X18" CMP)

35. CATCH BASIN
GRATE ELEV 111.80
INV TO BE COLLECTED WITH MOT

THE OFFICIAL RECORD OF THIS SHEET IS THE ELECTRONIC FILE DIGITALLY SIGNED AND SEALED UNDER RULE 61G15-23.004, F.A.C.

4/24/2026 2:14:02 PM USER: lindarenteria
c:\pw_workdir\patelgreene-pw-01\pw_user\dms02440\DRMPRD01.dgn

REVISIONS			
DATE	DESCRIPTION	DATE	DESCRIPTION


ENGINEER OF RECORD
SEAN SIWIECKI, P.E.
LICENSE NUMBER 88745
PATEL, GREENE & ASSOCIATES, LLC
215 E. MAIN STREET
BARTOW, FL 33830

STATE OF FLORIDA
DEPARTMENT OF TRANSPORTATION

ROAD NO.	COUNTY	FINANCIAL PROJECT ID
SR 25	HIGHLANDS	439750-2-52-01

EXISTING DRAINAGE STRUCTURES

SHEET NO. 4

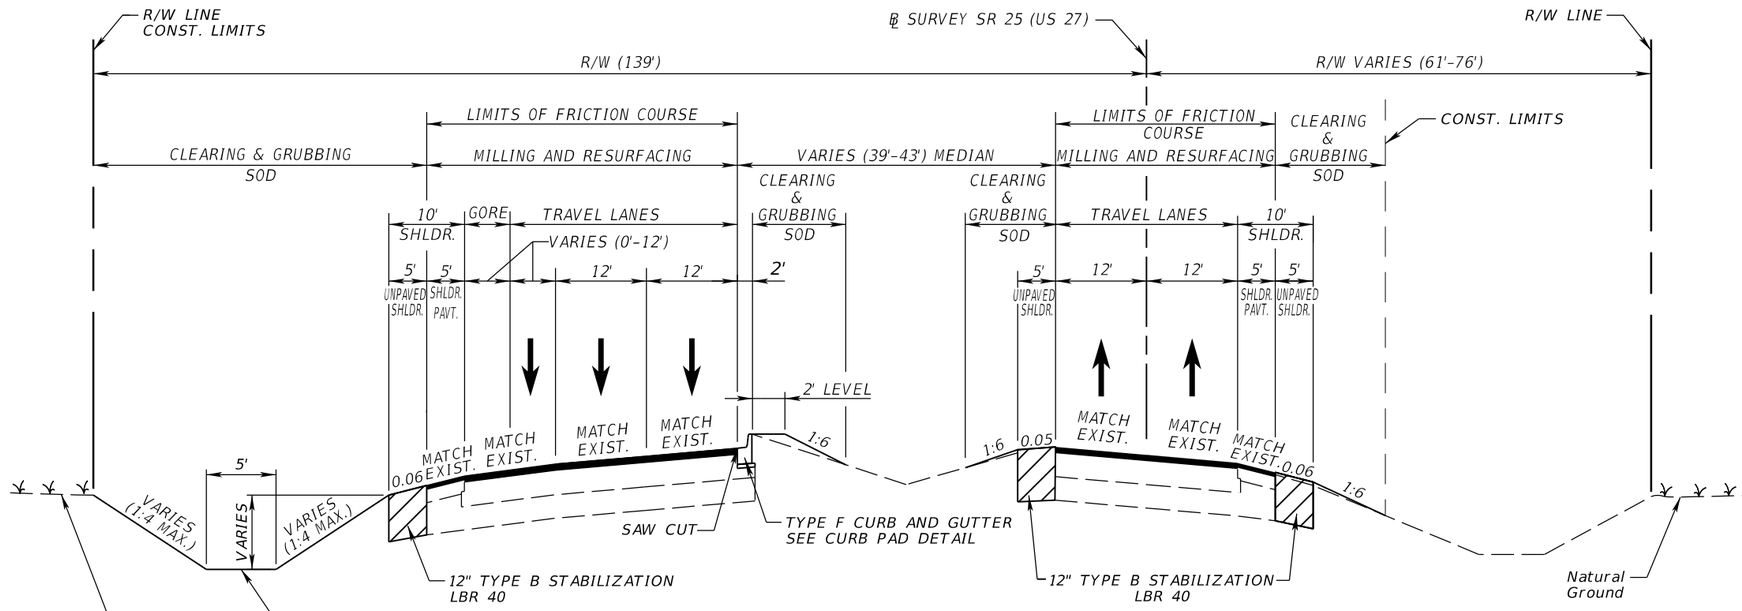

TYPICAL SECTION NO. 1
SR 25 (US 27)
STA. 2814+00.00 TO STA. 2819+20.00 (RT.)
STA. 2815+00.00 TO STA. 2827+30.00 (LT.)

MILLING (TRAVEL LANES & SHOULDERS)


MILL EXISTING ASPHALT
PAVEMENT FOR DEPTH ($2\frac{3}{4}$")

RESURFACING (TRAVEL LANES & SHOULDERS)

TYPE SP STRUCTURAL COURSE (TRAFFIC E) (2") (PG 76-22)
FRICTION COURSE FC-5 ($\frac{3}{4}$") (PG 76-22)

DRIVEWAY PAVEMENT

OPTIONAL BASE GROUP 2
TYPE SP STRUCTURAL COURSE (TRAFFIC E) (2") (PG 76-22)

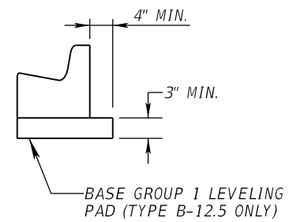

CURB PAD DETAIL

TRAFFIC DATA

CURRENT YEAR = 2024 AADT = 22,900
ESTIMATED OPENING YEAR = 2027 AADT = 23,800
ESTIMATED DESIGN YEAR = 2047 AADT = 29.600
K = 9% D = 60% T = 18.2% (24 HOUR)
DESIGN HOUR T = 9.1%
DESIGN SPEED = 55 MPH
CONTEXT CLASSIFICATION = C3C

NOTE:
UTILIZE SHOULDER PER STANDARD PLANS INDEX 570-010 OUTSIDE LIMITS OF SHOULDER RECONSTRUCTION LIMITS SHOWN IN THE ROADWAY PLANS.

REVISIONS			
DATE	DESCRIPTION	DATE	DESCRIPTION

ENGINEER OF RECORD
JONATHAN A. JONES, P.E.
LICENSE NUMBER 82243
PATEL, GREENE & ASSOCIATES, LLC
215 EAST MAIN STREET
BARTOW, FL 33830

STATE OF FLORIDA
DEPARTMENT OF TRANSPORTATION


ROAD NO.	COUNTY	FINANCIAL PROJECT ID
SR 25	HIGHLANDS	439750-2-52-01

TYPICAL SECTION (1)

SHEET NO. 5

THE OFFICIAL RECORD OF THIS SHEET IS THE ELECTRONIC FILE DIGITALLY SIGNED AND SEALED UNDER RULE 61G15-23.004, F.A.C.

4/24/2026 11:07:49 AM USER: harris.halabi
c:\pw_workdir\vatelgreene-pw-01\pw_user\dms0245\TYPSRD01.dgn

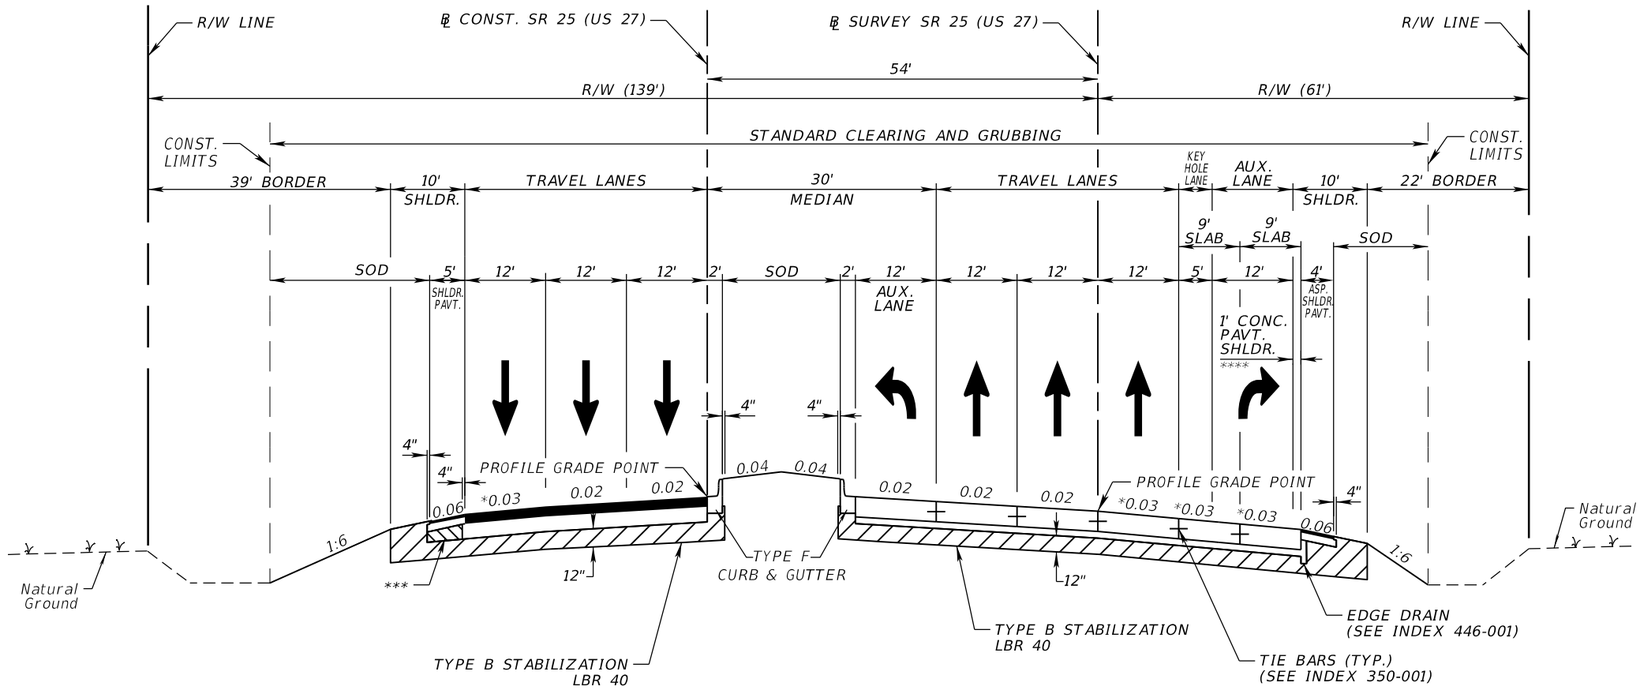

TYPICAL SECTION NO. 2
SR 25 (US 27)
*STA. 2819+20.00 TO STA. 2833+00.00 (RT.)***
*STA. 2827+30.00 TO STA. 2833+00.00 (LT.)***

TRAFFIC DATA

CURRENT YEAR = 2024 AADT = 22,900
ESTIMATED OPENING YEAR = 2027 AADT = 23,800
ESTIMATED DESIGN YEAR = 2047 AADT = 29,600
K = 9% D = 60% T = 18.2% (24 HOUR)
DESIGN HOUR T = 9.1%
DESIGN SPEED = 55 MPH
CONTEXT CLASSIFICATION = C3C

**TRAVEL LANES & AUX. LANES (RIGID PAVEMENT)

OPTIONAL BASE GROUP 3 (TYPE B-12.5 ONLY) (4")
PLAIN CONCRETE CEMENT PAVEMENT (PCC) (9") (FULL DEPTH)
DIAMOND GRIND CONCRETE PAVEMENT PRIOR TO SEALING JOINTS

**TRAVEL LANES & AUX. LANES (FLEXIBLE PAVEMENT)

OPTIONAL BASE GROUP 9
TYPE SP (TRAFFIC E) (4") (PG 76-22)
FRICTION COURSE FC-5 (¾") (PG 76-22)

SHOULDER PAVEMENT

OPTIONAL BASE GROUP 1
TYPE SP (TRAFFIC E) (1½") (PG 76-22)
FRICTION COURSE FC-5 (¾") (PG 76-22)

DRIVEWAY PAVEMENT


OPTIONAL BASE GROUP 2
TYPE SP STRUCTURAL COURSE (TRAFFIC E) (2") (PG 76-22)

NOTES:
* SEE ROADWAY PROFILE FOR ADDITIONAL CROSS SLOPE INFORMATION.
** SEE ROADWAY PLAN & JOINT LAYOUT SHEETS FOR LIMITS OF FLEXIBLE & RIGID PAVEMENT.
*** THIS AREA MAY BE CONSTRUCTED OF OPTIONAL BASE MATERIAL (GRANULAR ONLY) AT NO ADDITIONAL COSTS.
**** MATCH ADJACENT LANE CROSS SLOPE.

REVISIONS				ENGINEER OF RECORD	STATE OF FLORIDA DEPARTMENT OF TRANSPORTATION			TYPICAL SECTION (2)	SHEET NO.
DATE	DESCRIPTION	DATE	DESCRIPTION	JONATHAN A. JONES, P.E. LICENSE NUMBER 82243 PATEL, GREENE & ASSOCIATES, LLC 215 EAST MAIN STREET BARTOW, FL 33830	ROAD NO.	COUNTY	FINANCIAL PROJECT ID		6
					SR 25	HIGHLANDS	439750-2-52-01		

THE OFFICIAL RECORD OF THIS SHEET IS THE ELECTRONIC FILE DIGITALLY SIGNED AND SEALED UNDER RULE 61G15-23.004, F.A.C.

4/24/2026 11:07:49 AM USER: harris.halabi
c:\pw_workdir\pategreene-pw-01\pw_user\dms02455\TYPSRD01.dgn

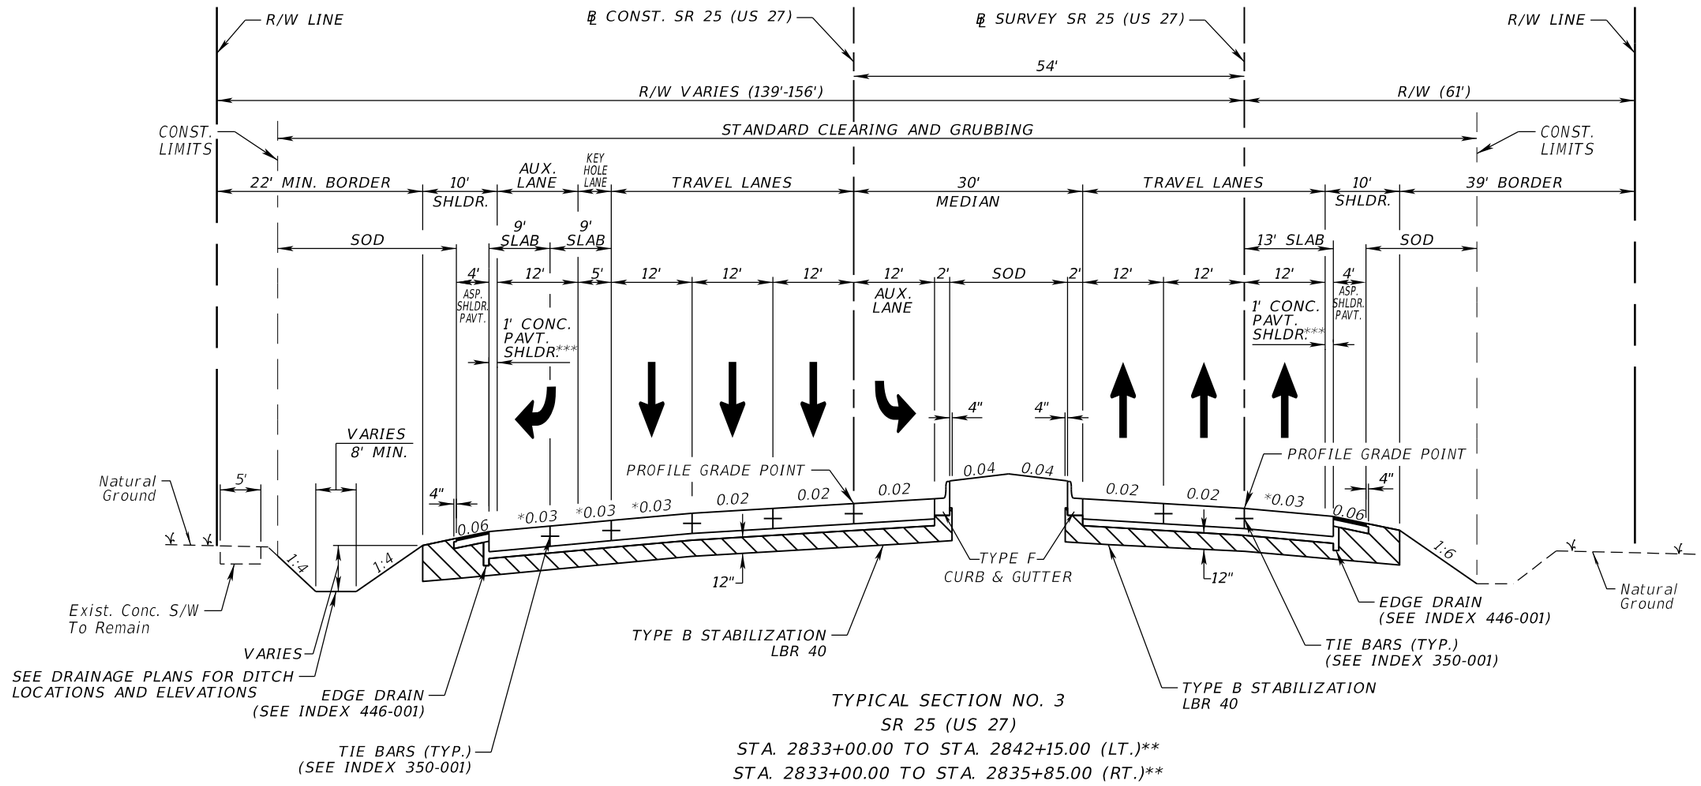

TYPICAL SECTION NO. 3
SR 25 (US 27)
STA. 2833+00.00 TO STA. 2842+15.00 (LT.)**
STA. 2833+00.00 TO STA. 2835+85.00 (RT.)**

**TRAVEL LANES & AUX. LANES (RIGID PAVEMENT)

OPTIONAL BASE GROUP 3 (TYPE B-12.5 ONLY) (4")
PLAIN CONCRETE CEMENT PAVEMENT (PCC) (9") (FULL DEPTH)
DIAMOND GRIND CONCRETE PAVEMENT PRIOR TO SEALING JOINTS

SHOULDER PAVEMENT

OPTIONAL BASE GROUP 1
TYPE SP (TRAFFIC E) (1½") (PG 76-22)
FRICTION COURSE FC-5 (¾") (PG 76-22)

TRAFFIC DATA

CURRENT YEAR = 2024 AADT = 30,900
ESTIMATED OPENING YEAR = 2027 AADT = 32,100
ESTIMATED DESIGN YEAR = 2047 AADT = 39,900
K = 9% D = 60% T = 12.0% (24 HOUR)
DESIGN HOUR T = 6.0%
DESIGN SPEED = 55 MPH
CONTEXT CLASSIFICATION = C3C

**TRAVEL LANES & AUX. LANES (FLEXIBLE PAVEMENT)

OPTIONAL BASE GROUP 9
TYPE SP (TRAFFIC E) (4") (PG 76-22)
FRICTION COURSE FC-5 (¾") (PG 76-22)

DRIVEWAY PAVEMENT

OPTIONAL BASE GROUP 2
TYPE SP STRUCTURAL COURSE (TRAFFIC E) (2") (PG 76-22)

NOTES:
* SEE ROADWAY PROFILE FOR ADDITIONAL CROSS SLOPE INFORMATION.
** SEE ROADWAY PLAN & JOINT LAYOUT SHEETS FOR LIMITS OF FLEXIBLE & RIGID PAVEMENT.
*** MATCH ADJACENT LANE CROSS SLOPE.

REVISIONS			
DATE	DESCRIPTION	DATE	DESCRIPTION

ENGINEER OF RECORD
JONATHAN A. JONES, P.E.
LICENSE NUMBER 82243
PATEL, GREENE & ASSOCIATES, LLC
215 EAST MAIN STREET
BARTOW, FL 33830

STATE OF FLORIDA
DEPARTMENT OF TRANSPORTATION


ROAD NO.	COUNTY	FINANCIAL PROJECT ID
SR 25	HIGHLANDS	439750-2-52-01

TYPICAL SECTION (3)

SHEET NO. 7

THE OFFICIAL RECORD OF THIS SHEET IS THE ELECTRONIC FILE DIGITALLY SIGNED AND SEALED UNDER RULE 61G15-23.004, F.A.C.

4/24/2026 11:07:49 AM USER: harris.halabi
c:\pw_workdir\vatelgreene-pw-01\pw_user\dms0245\TYPSRD01.dgn

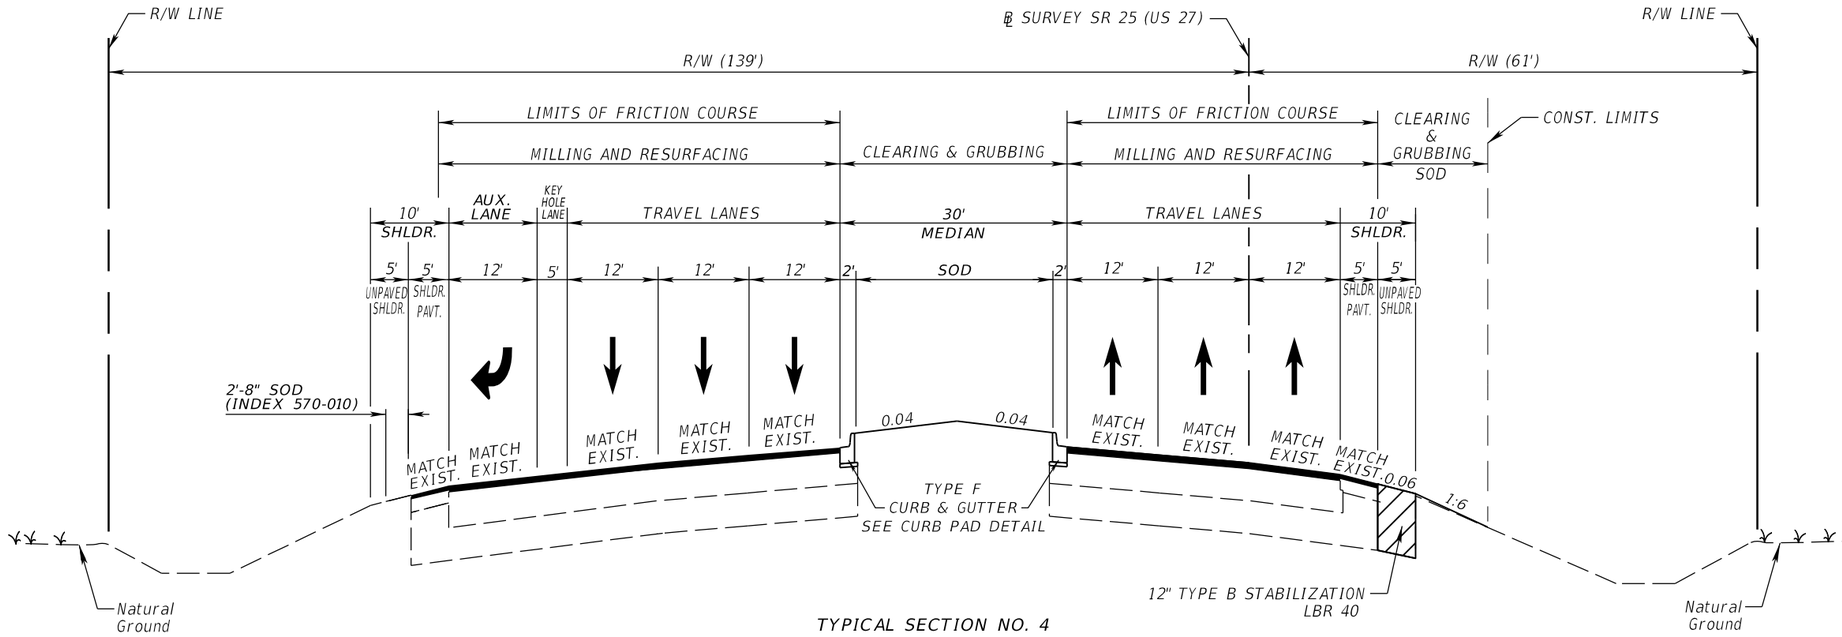

TYPICAL SECTION NO. 4
SR 25 (US 27)
STA. 2842+15.00 TO STA. 2849+00.00 (LT.)
STA. 2835+85.00 TO STA. 2848+00.00 (RT.)

MILLING (TRAVEL LANES, AUX. LANES & SHOULDERS)

MILL EXISTING ASPHALT
PAVEMENT FOR DEPTH ($2\frac{3}{4}$")

RESURFACING (TRAVEL LANES, AUX. LANES & SHOULDERS)

TYPE SP STRUCTURAL COURSE (TRAFFIC E) (2") (PG 76-22)
FRICTION COURSE FC-5 ($\frac{3}{4}$) (PG 76-22)

MILLING (DRIVEWAYS & CROSSOVER)


MILL EXISTING ASPHALT
PAVEMENT FOR DEPTH (2")

RESURFACING (DRIVEWAYS & CROSSOVER)

TYPE SP STRUCTURAL COURSE (TRAFFIC E) (2") (PG 76-22)


TRAFFIC DATA

CURRENT YEAR = 2024 AADT = 30,900
ESTIMATED OPENING YEAR = 2027 AADT = 32,100
ESTIMATED DESIGN YEAR = 2047 AADT = 39,900
K = 9% D = 60% T = 12.0% (24 HOUR)
DESIGN HOUR T = 6.0%
DESIGN SPEED = 55 MPH
CONTEXT CLASSIFICATION = C3C

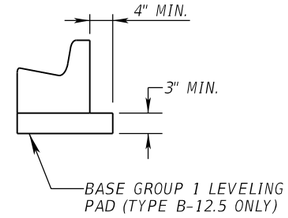

CURB PAD DETAIL

CROSSOVER DETAIL

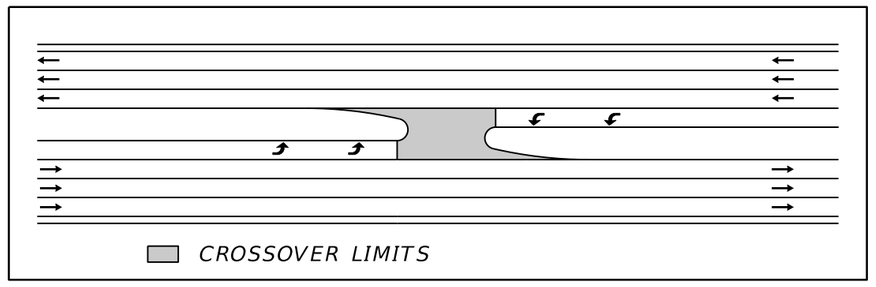

REVISIONS			
DATE	DESCRIPTION	DATE	DESCRIPTION

ENGINEER OF RECORD
JONATHAN A. JONES, P.E.
LICENSE NUMBER 82243
PATEL, GREENE & ASSOCIATES, LLC
215 EAST MAIN STREET
BARTOW, FL 33830

STATE OF FLORIDA
DEPARTMENT OF TRANSPORTATION


ROAD NO.	COUNTY	FINANCIAL PROJECT ID
SR 25	HIGHLANDS	439750-2-52-01

TYPICAL SECTION (4)


SHEET NO. 8

THE OFFICIAL RECORD OF THIS SHEET IS THE ELECTRONIC FILE DIGITALLY SIGNED AND SEALED UNDER RULE 61G15-23.004, F.A.C.

4/24/2026 11:07:49 AM USER: harris.halabi
c:\pw_workdir\patelgreene-pw-01\pw_user\dms02455\TYPSRD01.dgn

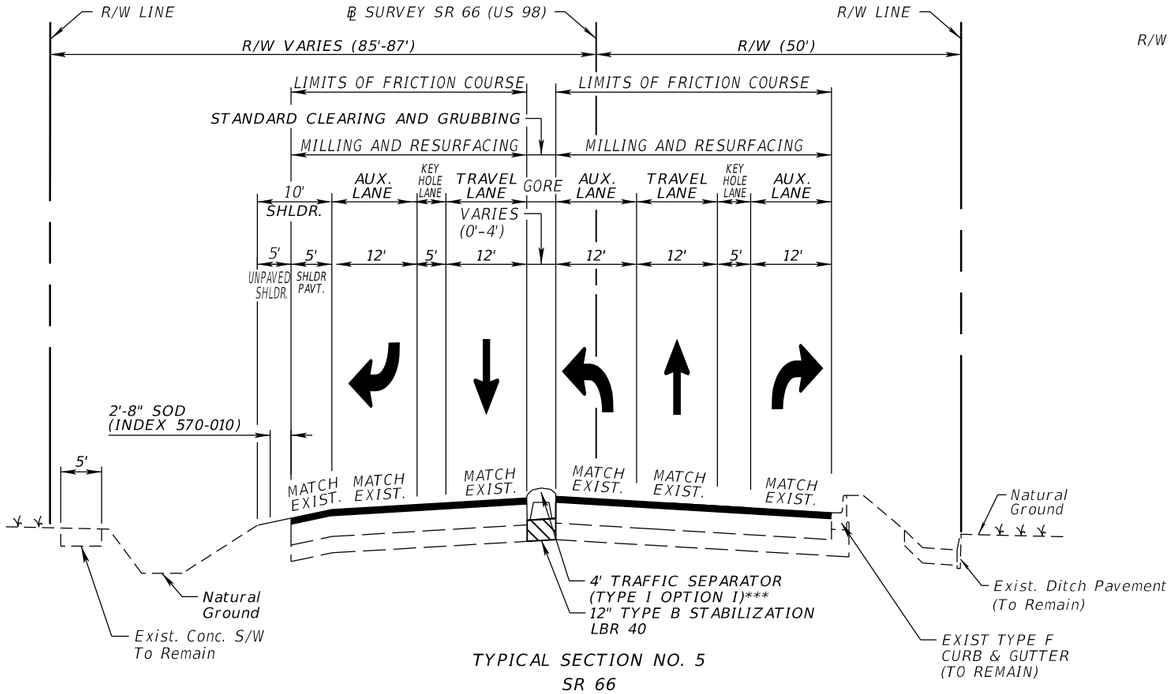

TYPICAL SECTION NO. 5
SR 66
STA. 497+23.00 TO STA. 500+40.00

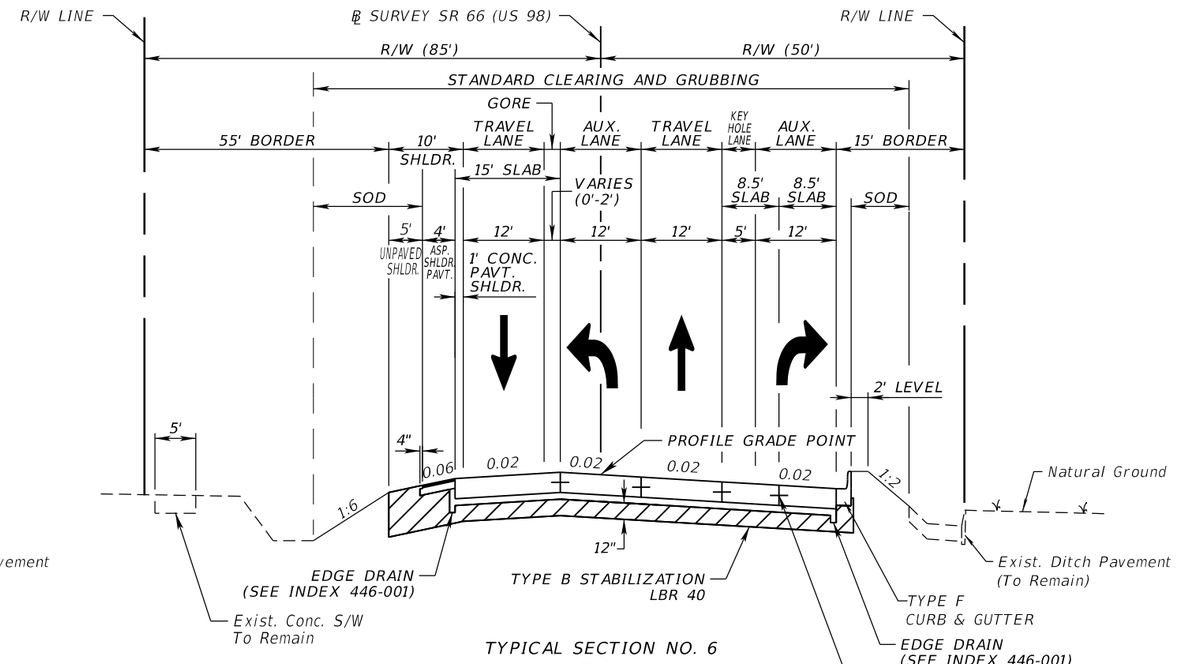

TYPICAL SECTION NO. 6
SR 66
STA. 500+40.00 TO STA. 53+50.00
(503+06.53 BK. = 53+22.21 AHD.)

MILLING (TRAVEL LANES & SHOULDERS)

MILL EXISTING ASPHALT
PAVEMENT FOR DEPTH (1½")

RESURFACING (TRAVEL LANES & SHOULDERS)

FRICTION COURSE FC-12.5 (TRAFFIC C) (1½") (PG 76-22)

*TRAVEL LANES & AUX. LANES (RIGID PAVEMENT)

OPTIONAL BASE GROUP 3 (TYPE B-12.5 ONLY) (4")
PLAIN CONCRETE CEMENT PAVEMENT (PCC) (9") (FULL DEPTH)
DIAMOND GRIND CONCRETE PAVEMENT PRIOR TO SEALING JOINTS

*TRAVEL LANES & AUX. LANES (FLEXIBLE PAVEMENT)

OPTIONAL BASE GROUP 10
TYPE SP (TRAFFIC C) (3½") (PG 76-22)
FRICTION COURSE FC-12.5 (TRAFFIC C) (1½") (PG 76-22)

SHOULDER PAVEMENT

OPTIONAL BASE GROUP 1
FRICTION COURSE FC-12.5 (TRAFFIC C) (1½") (PG 76-22)

DRIVEWAY PAVEMENT

OPTIONAL BASE GROUP 2
TYPE SP STRUCTURAL COURSE (TRAFFIC C) (2") (PG 76-22)

TRAFFIC DATA


CURRENT YEAR = 2024 AADT = 7,500
ESTIMATED OPENING YEAR = 2027 AADT = 7,800
ESTIMATED DESIGN YEAR = 2047 AADT = 9,800
K = 9% D = 59.5% T = 22.2% (24 HOUR)
DESIGN HOUR T = 11.1%
DESIGN SPEED = 45 MPH
CONTEXT CLASSIFICATION = C3C

NOTES:
* SEE ROADWAY PLAN & JOINT LAYOUT SHEETS FOR LIMITS OF FLEXIBLE & RIGID PAVEMENT.
** MATCH ADJACENT LANE SLOPE.
*** SEE ROADWAY PLAN SHEETS FOR LIMITS.


REVISIONS				ENGINEER OF RECORD	STATE OF FLORIDA DEPARTMENT OF TRANSPORTATION			TYPICAL SECTION (5)	SHEET NO.
DATE	DESCRIPTION	DATE	DESCRIPTION	JONATHAN A. JONES, P.E. LICENSE NUMBER 82243 PATEL, GREENE & ASSOCIATES, LLC 215 EAST MAIN STREET BARTOW, FL 33830	ROAD NO.	COUNTY	FINANCIAL PROJECT ID		9
					SR 25	HIGHLANDS	439750-2-52-01		

4/24/2026 11:07:50 AM USER: harris.halabi
c:\pw_workdir\pateljgreene-pw-01\pw_user\dms02455\TYPSRD01.dgn

THE OFFICIAL RECORD OF THIS SHEET IS THE ELECTRONIC FILE DIGITALLY SIGNED AND SEALED UNDER RULE 61G15-23.004, F.A.C.

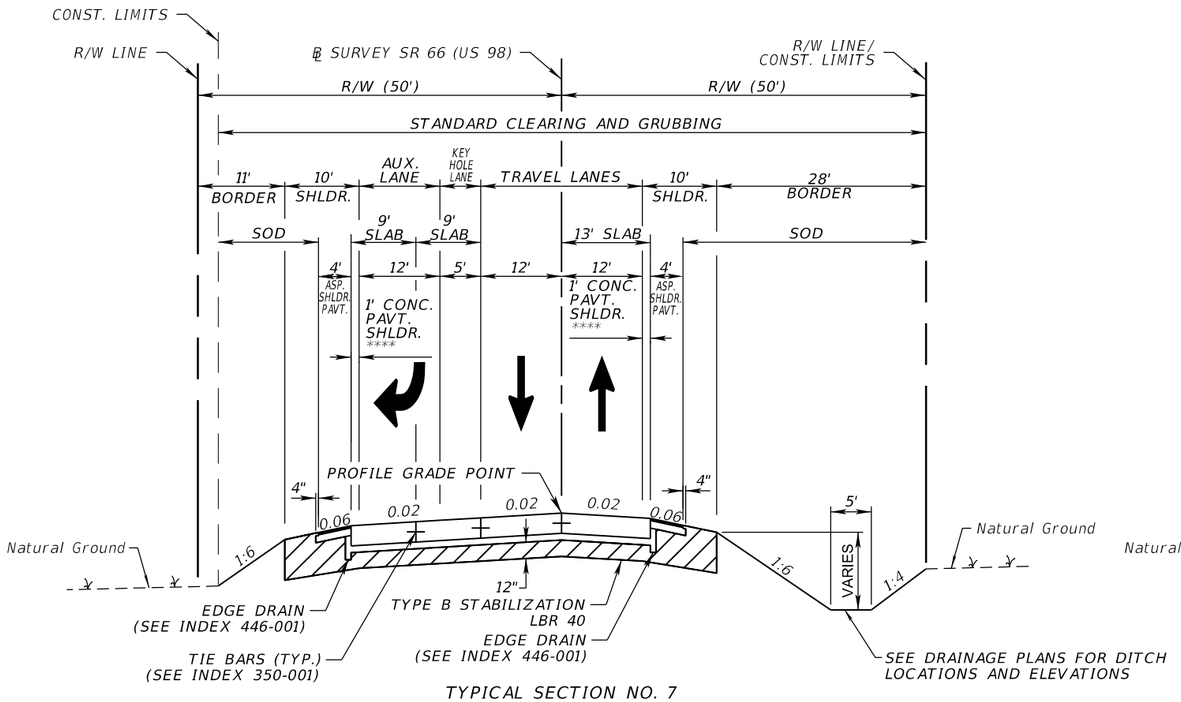

TYPICAL SECTION NO. 7
(US 98)
STA. 53+50.00 TO STA. 57+25.00

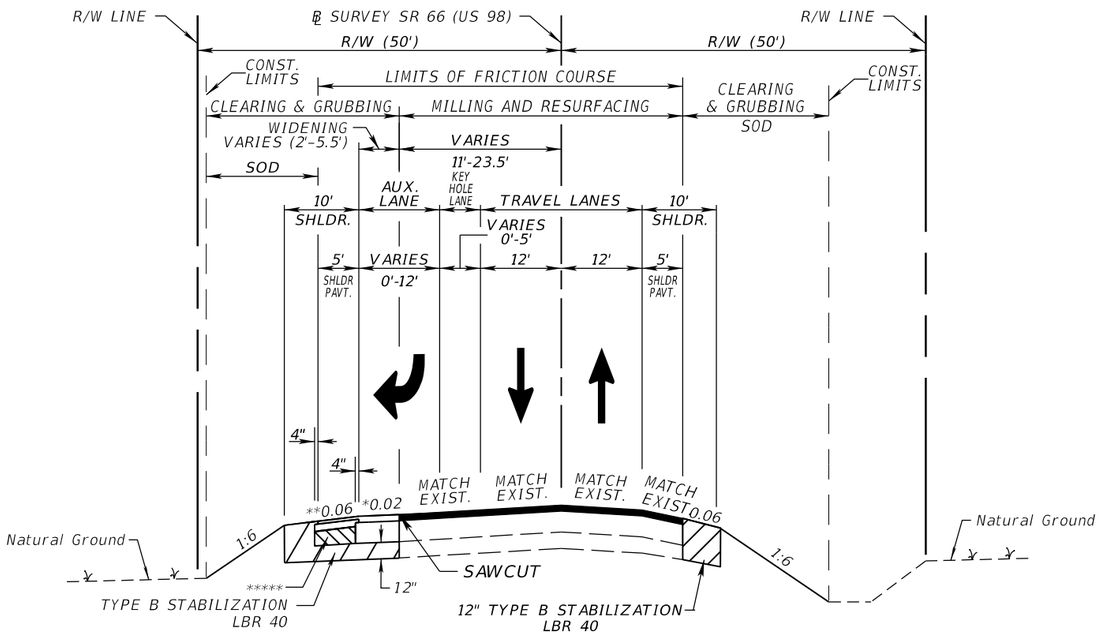

TYPICAL SECTION NO. 8
(US 98)
STA. 57+25.00 TO STA. 59+32.75

TRAFFIC DATA

CURRENT YEAR = 2024 AADT = 10,600
ESTIMATED OPENING YEAR = 2027 AADT = 11,000
ESTIMATED DESIGN YEAR = 2047 AADT = 13,800
K = 9% D = 59.5% T = 17.5% (24 HOUR)
DESIGN HOUR T = 8.75%
DESIGN SPEED = 50 MPH
CONTEXT CLASSIFICATION = C3C

***TRAVEL LANES & AUX. LANES (RIGID PAVEMENT)

OPTIONAL BASE GROUP 3 (TYPE B-12.5 ONLY) (4")
PLAIN CONCRETE CEMENT PAVEMENT (PCC) (9") (FULL DEPTH)
DIAMOND GRIND CONCRETE PAVEMENT PRIOR TO SEALING JOINTS

***TRAVEL LANES & AUX. LANES (FLEXIBLE PAVEMENT)

OPTIONAL BASE GROUP 10
TYPE SP (TRAFFIC C) (3½") (PG 76-22)
FRICTION COURSE FC-12.5 (TRAFFIC C) (1½") (PG 76-22)

SHOULDER PAVEMENT

OPTIONAL BASE GROUP 1
FRICTION COURSE FC-12.5 (TRAFFIC C) (1½") (PG 76-22)

DRIVEWAY PAVEMENT

OPTIONAL BASE GROUP 2
TYPE SP STRUCTURAL COURSE (TRAFFIC C) (2") (PG 76-22)

MILLING (TRAVEL LANES & SHOULDERS)

MILL EXISTING ASPHALT
PAVEMENT FOR DEPTH (3")

RESURFACING (TRAVEL LANES & SHOULDERS)

TYPE SP STRUCTURAL COURSE (TRAFFIC C) (1½") (PG 76-22)
FRICTION COURSE FC-12.5 (TRAFFIC C) (1½") (PG 76-22)

TRAVEL LANE WIDENING

OPTIONAL BASE GROUP 10
TYPE SP STRUCTURAL COURSE (TRAFFIC C) (3½") (PG 76-22)
FRICTION COURSE FC-12.5 (TRAFFIC C) (1½") (PG 76-22)

MILLING (DRIVEWAYS)

MILL EXISTING ASPHALT
PAVEMENT FOR DEPTH (2")

RESURFACING (DRIVEWAYS)

TYPE SP STRUCTURAL COURSE (TRAFFIC C) (2") (PG 76-22)

SHOULDER WIDENING

OPTIONAL BASE GROUP 1
FRICTION COURSE FC-12.5 (TRAFFIC C) (1½") (PG 76-22)

NOTES:
* TRANSITION FROM 0.02 TO MATCH EXIST. FROM STA. 58+00.00 TO STA. 59+00.00
** UTILIZE 2% CROSS SLOPE THROUGH DRIVEWAY LIMITS. MAINTAIN 7% MAXIMUM SHOULDER BREAKOVER THROUGH SUPERELEVATION TRANSITION.
*** SEE ROADWAY PLAN & JOINT LAYOUT SHEETS FOR LIMITS OF FLEXIBLE & RIGID PAVEMENT.
**** MATCH ADJACENT LANE SLOPE
***** THIS AREA MAY BE CONSTRUCTED OF OPTIONAL BASE MATERIAL (GRANDULAR ONLY) AT NO ADDITIONAL COSTS.

REVISIONS			
DATE	DESCRIPTION	DATE	DESCRIPTION

ENGINEER OF RECORD
JONATHAN A. JONES, P.E.
LICENSE NUMBER 82243
PATEL, GREENE & ASSOCIATES, LLC
215 EAST MAIN STREET
BARTOW, FL 33830

STATE OF FLORIDA
DEPARTMENT OF TRANSPORTATION


ROAD NO.	COUNTY	FINANCIAL PROJECT ID
SR 25	HIGHLANDS	439750-2-52-01

TYPICAL SECTION (6)

SHEET NO. 10

THE OFFICIAL RECORD OF THIS SHEET IS THE ELECTRONIC FILE DIGITALLY SIGNED AND SEALED UNDER RULE 61G15-23.004, F.A.C.

4/24/2026 11:07:50 AM USER: harris.halabi
c:\pw_workdir\pw_ate\greene-pw-01\pw_user\dms02455\TYP5RD01.dgn

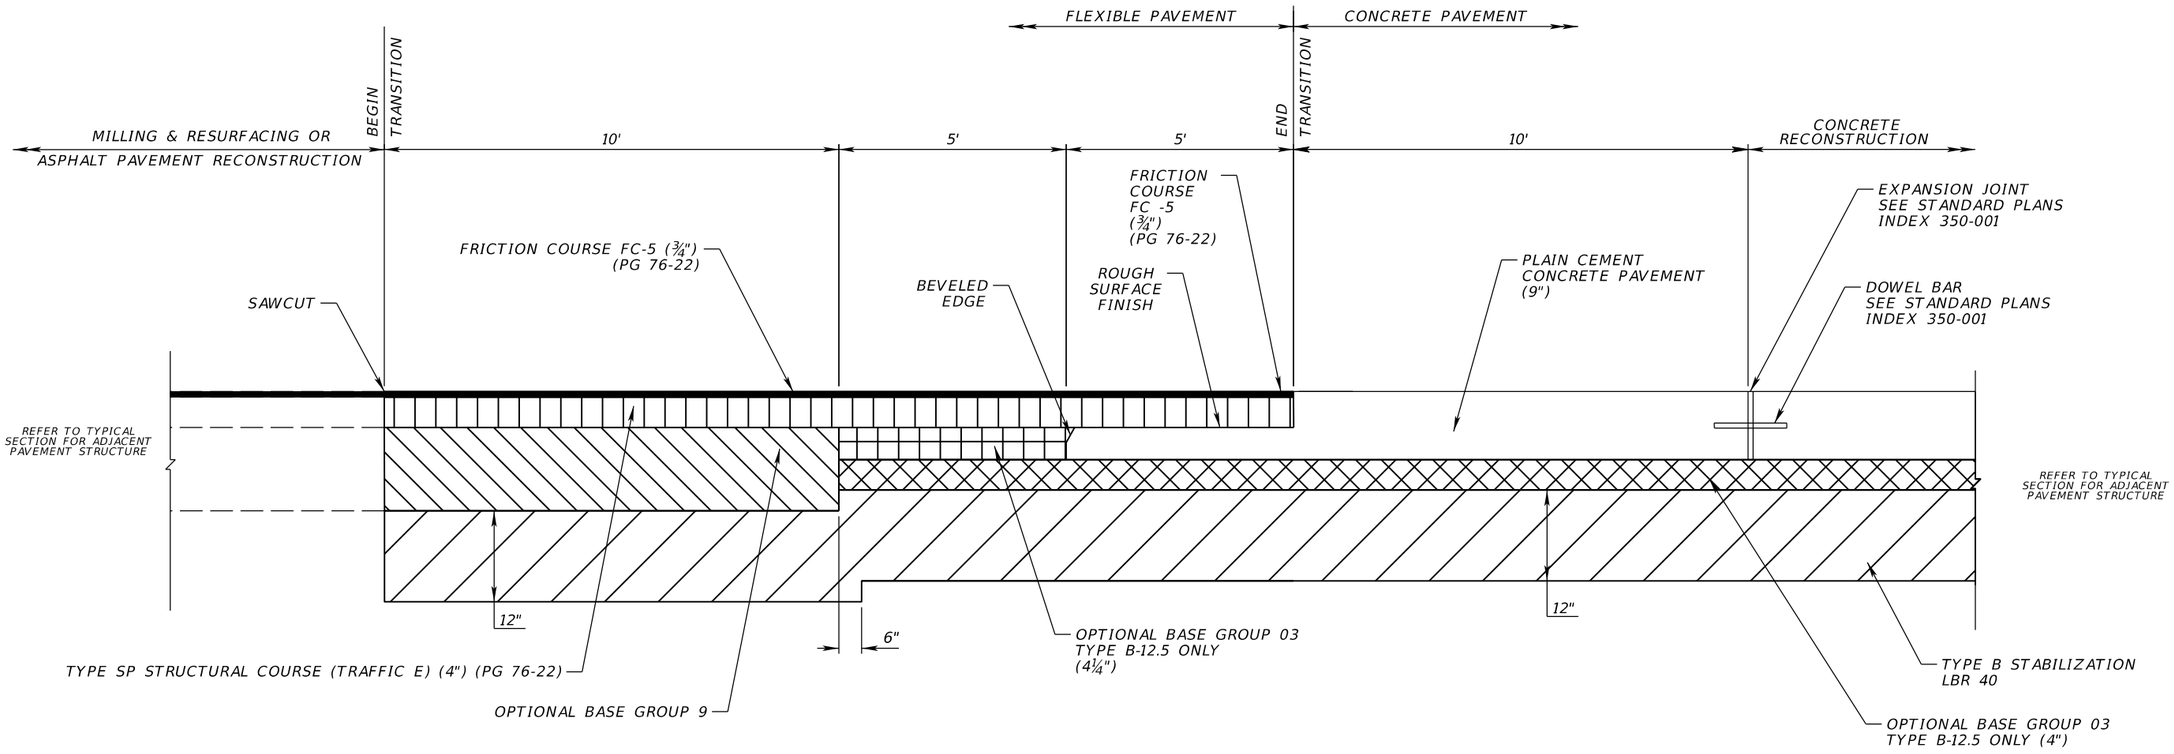

SR 25 (US 27)
FLEXIBLE PAVEMENT AT CONCRETE PAVEMENT TRANSITION DETAIL


SEE CONCRETE PAVEMENT JOINT DETAILS
FOR LOCATIONS AND ADDITIONAL INFORMATION

TYPICAL SECTION DETAIL

REVISIONS				ENGINEER OF RECORD	STATE OF FLORIDA DEPARTMENT OF TRANSPORTATION				SHEET NO.
DATE	DESCRIPTION	DATE	DESCRIPTION	JONATHAN A. JONES, P.E. LICENSE NUMBER: 82243 PATEL, GREENE & ASSOCIATES, LLC 215 EAST MAIN STREET BARTOW, FL 33830	ROAD NO.	COUNTY	FINANCIAL PROJECT ID	TYPICAL SECTION (7)	11
					SR 25	HIGHLANDS	439750-2-52-01		

THE OFFICIAL RECORD OF THIS SHEET IS THE ELECTRONIC FILE DIGITALLY SIGNED AND SEALED UNDER RULE 61G15-23.004, F.A.C.

4/24/2026 11:08:00 AM USER: harris.hajabi
c:\pw_workdir\patelgreene-pw-01\pw_user\dms02455\SPDTRD02.dgn

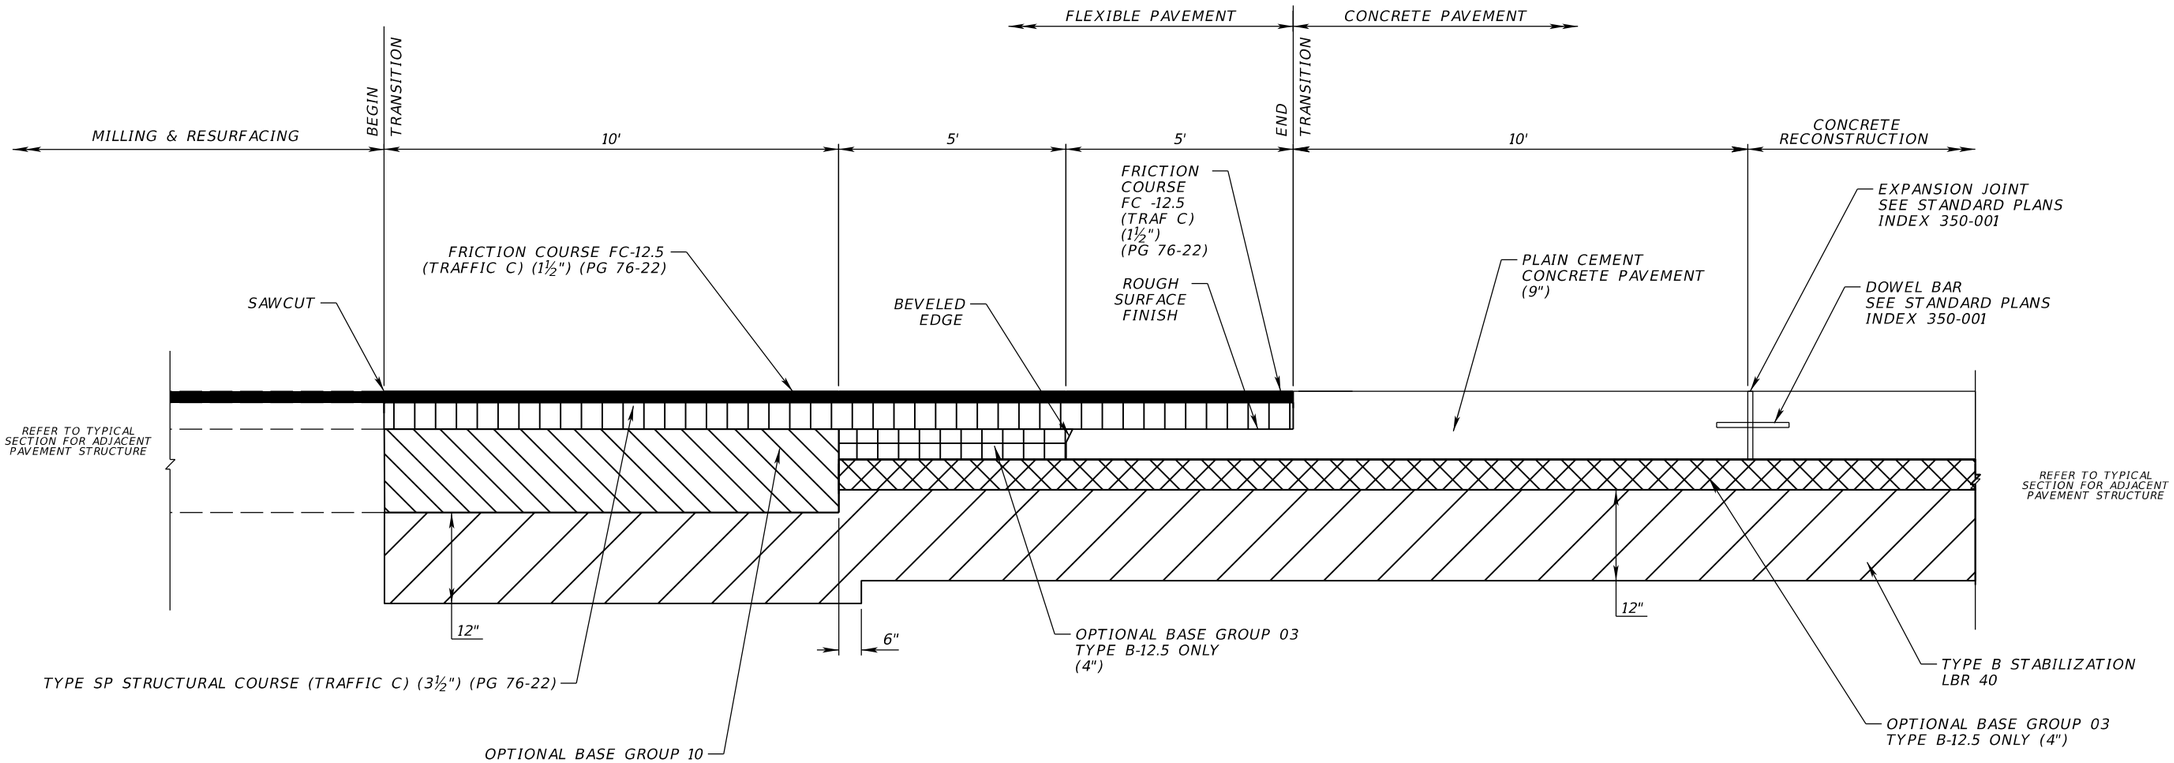

SR 66 (US 98)
FLEXIBLE PAVEMENT AT CONCRETE PAVEMENT TRANSITION DETAIL


SEE CONCRETE PAVEMENT JOINT DETAILS
FOR LOCATIONS AND ADDITIONAL INFORMATION

TYPICAL SECTION DETAIL

REVISIONS				ENGINEER OF RECORD	STATE OF FLORIDA DEPARTMENT OF TRANSPORTATION				SHEET NO.
DATE	DESCRIPTION	DATE	DESCRIPTION	JONATHAN A. JONES, P.E. LICENSE NUMBER: 82243 PATEL, GREENE & ASSOCIATES, LLC 215 EAST MAIN STREET BARTOW, FL 33830	ROAD NO.	COUNTY	FINANCIAL PROJECT ID	TYPICAL SECTION (8)	12
					SR 25	HIGHLANDS	439750-2-52-01		

4/24/2026 11:08:01 AM USER: harris.halabi
c:\pw_workdir\vatelgreene-pw-01\pw_user\dms02455\SPDTRD02.dgn

THE OFFICIAL RECORD OF THIS SHEET IS THE ELECTRONIC FILE DIGITALLY SIGNED AND SEALED UNDER RULE 61G15-23.004, F.A.C.

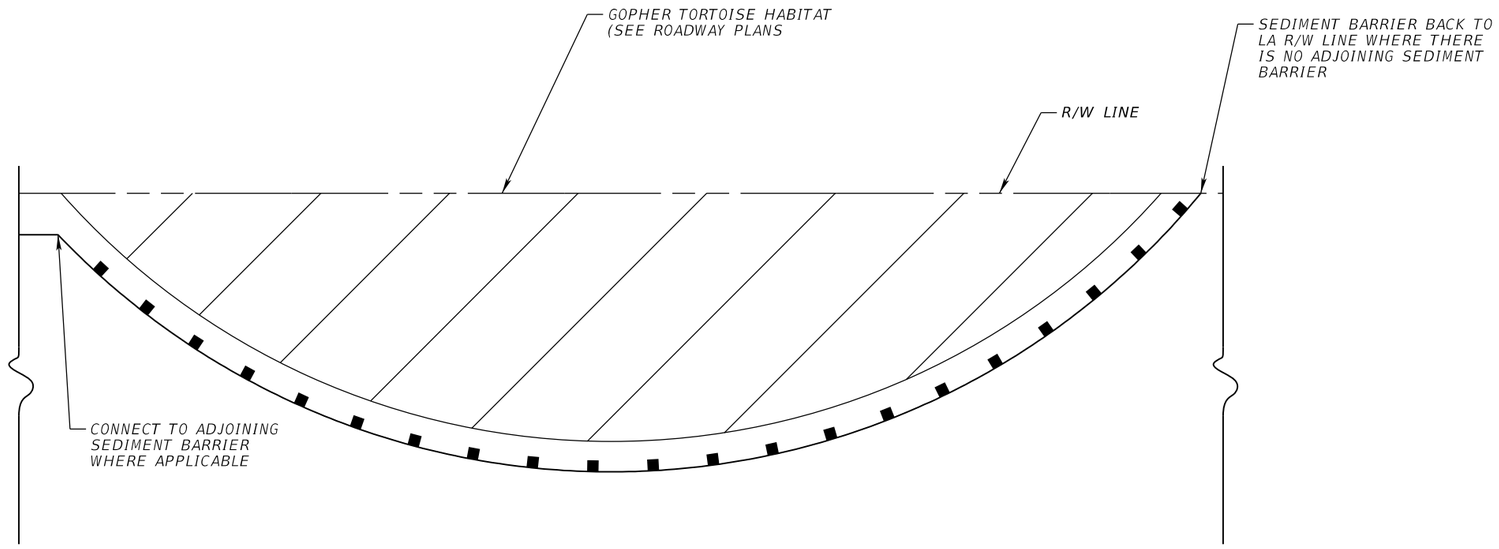

SEDIMENT BARRIER AT GOPHER TORTOISE HABITAT DETAIL

NTS

NOTE: BURROW PROTECTION ONLY NEEDED FOR EXISTING BURROWS THAT ARE NOT IMPACTED BY THE PROPOSED IMPROVEMENTS AND NOT IDENTIFIED FOR RELOCATION.

TYPICAL SECTION DETAIL

REVISIONS				ENGINEER OF RECORD	STATE OF FLORIDA DEPARTMENT OF TRANSPORTATION			TYPICAL SECTIONS (9)	SHEET NO.
DATE	DESCRIPTION	DATE	DESCRIPTION	JONATHAN A. JONES, P.E. LICENSE NUMBER: 82243 PATEL, GREENE & ASSOCIATES, LLC 215 E. MAIN STREET BARTOW, FL 33830	ROAD NO.	COUNTY	FINANCIAL PROJECT ID		13
					SR 25	HIGHLANDS	439750-2-52-01		

THE OFFICIAL RECORD OF THIS SHEET IS THE ELECTRONIC FILE DIGITALLY SIGNED AND SEALED UNDER RULE 61G15-23.004, F.A.C.

4/24/2026 11:08:10 AM USER: harris.halabi
c:\pw_workdir\patelgreene-pw-01\pw_user\dms02455\TYPSRD01.dgn

REVISIONS

DESCRIPTION	DATE

ENGINEER OF RECORD

JONATHAN A. JONES, P.E.
LICENSE NUMBER 82243
PATEL, GREENE & ASSOCIATES, LLC
215 EAST MAIN STREET
BARTOW, FL 33830

STATE OF FLORIDA
DEPARTMENT OF TRANSPORTATION

ROAD NO.	COUNTY	FINANCIAL PROJECT ID
SR 25	HIGHLANDS	439750-2-52-01

PROJECT CONTROL (1)

SHEET NO. 14


Florida Department of Transportation District One
Vertical Control Data Sheet

DATUM
NGVD 1929 ___
NAVD 1988 X

Monument Name or Designation: BM 215 Elevation Feet: 107.619
State Road No.: 66 County: HIGHLANDS
Section: 16 Township: 35 S Range: 29 E Roadway Section I.D.: 09010-000
Establishing Firm: ELEMENT ENGINEERING GROUP Field Book No.: 504643
Established: _____ Recovered: 08/18/18 Financial Project ID: 439750-2
State Plane Coordinates:
(Nearest Foot) N (Y): = 1125391 E (X): = 519622
Base Line Station and Offset: STA.: 494+87.4 OFFSET: 54.0' LT.
Description of Monument: FOUND STANDARD F.D.O.T. CONCRETE MONUMENT WITH BRASS DISK STAMPED "BM 215"

Distance and Direction from Nearest Intersection: FROM THE INTERSECTION OF U.S. 98, U.S. 27, & S.R. 66 PROCEED WEST ALONG S.R. 66 0.17 MILES TO THE MARK ON THE RIGHT.

Field Location Sketch

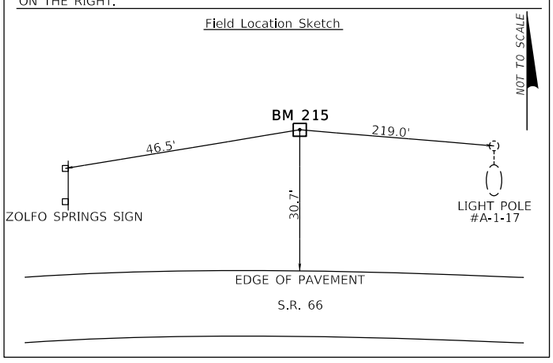


Florida Department of Transportation District One
Vertical Control Data Sheet

DATUM
NGVD 1929 ___
NAVD 1988 X

Monument Name or Designation: BM 201 Elevation Feet: 113.065
State Road No.: 25 County: HIGHLANDS
Section: 15 Township: 35 S Range: 29 E Roadway Section I.D.: 09010-000
Establishing Firm: ELEMENT ENGINEERING GROUP Field Book No.: 504643
Established: _____ Recovered: 08/18/18 Financial Project ID: 439750-2
State Plane Coordinates:
(Nearest Foot) N (Y): = 1125327 E (X): = 520714
Base Line Station and Offset: STA.: 2832+36 OFFSET: 103.8' RT.
Description of Monument: FOUND STANDARD F.D.O.T. CONCRETE MONUMENT WITH BRASS DISK STAMPED "BM 201"

Distance and Direction from Nearest Intersection: THE MARK IS LOCATED IN THE SOUTHEAST QUADRANT OF THE INTERSECTION OF U.S. 98, U.S. 27, & S.R. 66.

Field Location Sketch

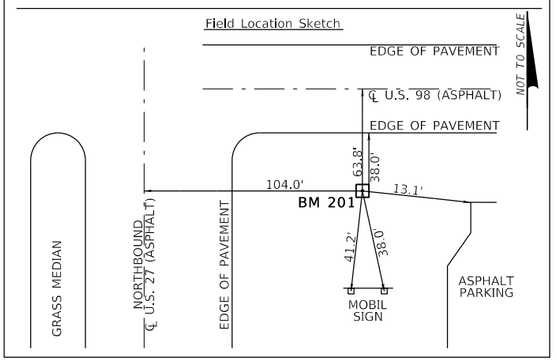


Florida Department of Transportation District One
Vertical Control Data Sheet

DATUM
NGVD 1929 ___
NAVD 1988 X

Monument Name or Designation: BM K655 Elevation Feet: 105.720
State Road No.: 25 County: HIGHLANDS
Section: 15 Township: 35 S Range: 29 E Roadway Section I.D.: 09010-000
Establishing Firm: ELEMENT ENGINEERING GROUP Field Book No.: 504643
Established: _____ Recovered: 08/18/18 Financial Project ID: 439750-2
State Plane Coordinates:
(Nearest Foot) N (Y): = 1125800 E (X): = 520685
Base Line Station and Offset: STA.: 2837+09 OFFSET: 113.8 RT.
Description of Monument: FOUND 1/2" STAINLESS STEEL ENCASED ROD INSIDE AN ALUMINUM SLEEVE WITH LID STAMPED "K655 2006"

Distance and Direction from Nearest Intersection: FROM THE INTERSECTION OF U.S. 98, U.S. 27, & S.R. 66 PROCEED NORTH ALONG U.S. 98 0.14 MILES TO THE THE MARK ON THE RIGHT.

Field Location Sketch

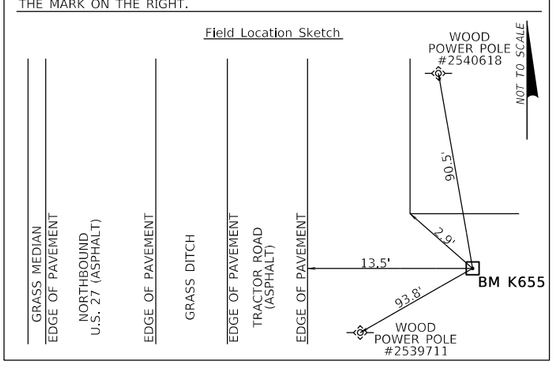


Florida Department of Transportation District One
Vertical Control Data Sheet

DATUM
NGVD 1929 ___
NAVD 1988 X

Monument Name or Designation: BM 64 Elevation Feet: 108.630'
State Road No.: S.R. 66 County: HIGHLANDS
Section: 16 Township: 35 S Range: 29 E Roadway Section I.D.: 09140000
Establishing Firm: CIVILSURV DESIGN GROUP, INC. Field Book No.: 503259
Established: 01/12/2015 Recovered: _____ Financial Project ID: 436600-1
State Plane Coordinates:
(Nearest Foot) N (Y): = 1,125,329' E (X): = 520,287'
Base Line Station and Offset: STA. 500+52 / 52.9' RT
Description of Monument: FOUND STANDARD F.D.O.T. CONCRETE MONUMENT WITH BRASS DISK STAMPED "BM 64"

Distance and Direction from Nearest Intersection: 1.96 MILES EAST FROM THE INTERSECTION OF S.R. 66, SPARTA RD AND SKIPPER RD.

Field Location Sketch

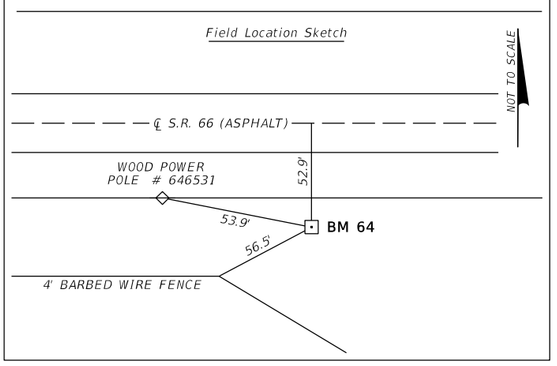


Florida Department of Transportation District One
Vertical Control Data Sheet

DATUM
NGVD 1929 ___
NAVD 1988 X

Monument Name or Designation: BM 2795 Elevation Feet: 106.691'
State Road No.: S.R. 25 County: HIGHLANDS
Section: 22 Township: 35 S Range: 29 E Roadway Section I.D.: 09010-000
Establishing Firm: CIVILSURV DESIGN GROUP, INC. Field Book No.: 503365
Established: 06/27/2017 Recovered: _____ Financial Project ID: 439434-1
State Plane Coordinates:
(Nearest Foot) N (Y): = 1,121,627' E (X): = 520,774'
Base Line Station and Offset: STA. 2795+43 / 137.2' LT
Description of Monument: SET 4"X4" CONCRETE MONUMENT WITH F.D.O.T. ALUMINUM DISK.

Distance and Direction from Nearest Intersection: FROM THE INTERSECTION OF SKIPPER ROAD AND U.S. 27, GO NORTH ALONG WEST SIDE OF U.S. 27 SOUTHBOUND LANES FOR 0.41 MILES TO THE STATION ON THE LEFT.

Field Location Sketch

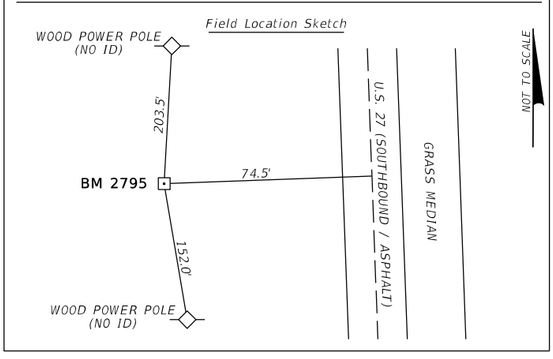


Florida Department of Transportation District One
Vertical Control Data Sheet

DATUM
NGVD 1929 ___
NAVD 1988 X

Monument Name or Designation: BM 2805 Elevation Feet: 109.952'
State Road No.: S.R. 25 County: HIGHLANDS
Section: 22 Township: 35 S Range: 29 E Roadway Section I.D.: 09010-000
Establishing Firm: CIVILSURV DESIGN GROUP, INC. Field Book No.: 503365
Established: 06/27/2017 Recovered: _____ Financial Project ID: 439434-1
State Plane Coordinates:
(Nearest Foot) N (Y): = 1,122,570' E (X): = 520,675'
Base Line Station and Offset: STA. 2804+91 / 159.5' LT
Description of Monument: SET 4"X4" CONCRETE MONUMENT WITH F.D.O.T. ALUMINUM DISK.

Distance and Direction from Nearest Intersection: FROM THE INTERSECTION OF SKIPPER ROAD AND U.S. 27, GO NORTH ALONG WEST SIDE OF U.S. 27 SOUTHBOUND LANES FOR 0.59 MILES TO THE STATION ON THE LEFT.

Field Location Sketch

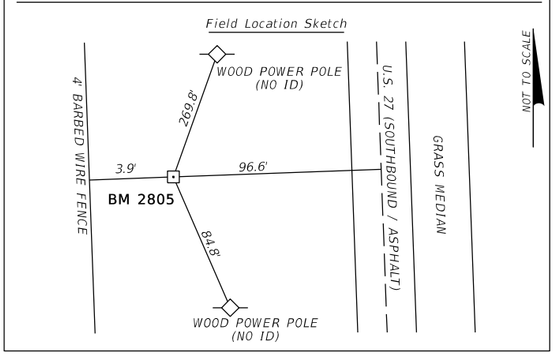

THE OFFICIAL RECORD OF THIS SHEET IS THE ELECTRONIC FILE DIGITALLY SIGNED AND SEALED UNDER RULE 61G15-23.004, F.A.C.

REVISIONS

DESCRIPTION	DATE

ENGINEER OF RECORD

JONATHAN A. JONES, P.E.
LICENSE NUMBER 82243
PATEL, GREENE & ASSOCIATES, LLC
215 EAST MAIN STREET
BARTOW, FL 33830

STATE OF FLORIDA
DEPARTMENT OF TRANSPORTATION

ROAD NO.	COUNTY	FINANCIAL PROJECT ID
SR 25	HIGHLANDS	439750-2-52-01

PROJECT CONTROL (2)

SHEET NO. 15


Florida Department of Transportation District One
Vertical Control Data Sheet

DATUM
NGVD 1929 ___
NAVD 1988 X

Monument Name or Designation: BM 2813 Elevation Feet: 109.649'
State Road No.: S.R. 25 County: HIGHLANDS
Section: 21 Township: 35 S Range: 29 E Roadway Section I.D.: 09010-000
Establishing Firm: CIVILSURV DESIGN GROUP, INC. Field Book No.: 503365
Established: 06/27/2017 Recovered: ___ Financial Project ID: 439434-1
State Plane Coordinates: (Nearest Foot) N (Y): = 1,123,421' E (X): = 520,604'
Base Line Station and Offset: STA. 2813+45 / 160.6' LT
Description of Monument: SET 4"X4" CONCRETE MONUMENT WITH F.D.O.T. ALUMINUM DISK.

Distance and Direction from Nearest Intersection: FROM THE INTERSECTION OF SKIPPER ROAD AND U.S. 27, GO NORTH ALONG WEST SIDE OF U.S. 27 SOUTHBOUND LANES FOR 0.75 MILES TO THE STATION ON THE LEFT.

Field Location Sketch

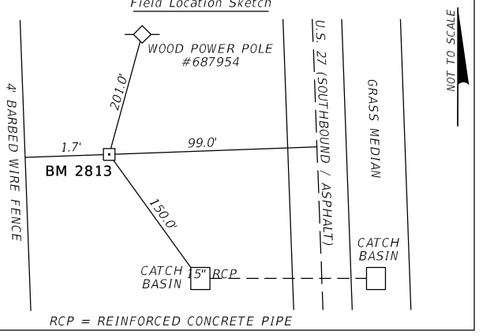

RCP = REINFORCED CONCRETE PIPE


Florida Department of Transportation District One
Vertical Control Data Sheet

DATUM
NGVD 1929 ___
NAVD 1988 X

Monument Name or Designation: BM 200 Elevation Feet: 112.334'
State Road No.: S.R. 25 County: HIGHLANDS
Section: 21 Township: 35 S Range: 29 E Roadway Section I.D.: 09010-000
Establishing Firm: CIVILSURV DESIGN GROUP, INC. Field Book No.: 503365
Established: 06/27/2017 Recovered: ___ Financial Project ID: 439434-1
State Plane Coordinates: (Nearest Foot) N (Y): = 1,124,300' E (X): = 520,548'
Base Line Station and Offset: STA. 2822+25 / 144.7' LT
Description of Monument: FOUND 4"X4" CONCRETE MONUMENT WITH F.D.O.T. BRASS DISK STAMPED "BM 200".

Distance and Direction from Nearest Intersection: FROM THE INTERSECTION OF SKIPPER ROAD AND U.S. 27, GO NORTH ALONG WEST SIDE OF U.S. 27 SOUTHBOUND LANES FOR 0.92 MILES TO THE STATION ON THE LEFT.

Field Location Sketch

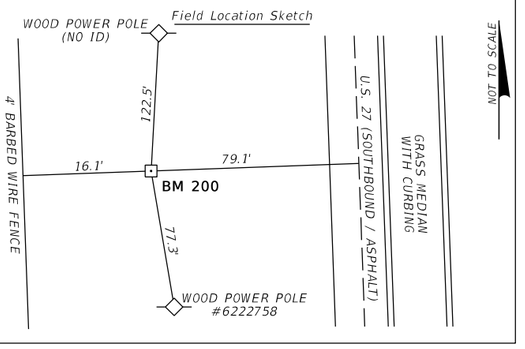


Florida Department of Transportation District One
Vertical Control Data Sheet

DATUM
NGVD 1929 ___
NAVD 1988 X

Monument Name or Designation: BM 2829 Elevation Feet: 113.503'
State Road No.: S.R. 25 County: HIGHLANDS
Section: 16 Township: 35 S Range: 29 E Roadway Section I.D.: 09010-000
Establishing Firm: CIVILSURV DESIGN GROUP, INC. Field Book No.: 503365
Established: 06/27/2017 Recovered: ___ Financial Project ID: 439434-1
State Plane Coordinates: (Nearest Foot) N (Y): = 1,124,938' E (X): = 520,481'
Base Line Station and Offset: STA. 2828+67 / 159.9' LT
Description of Monument: SET 4"X4" CONCRETE MONUMENT WITH F.D.O.T. ALUMINUM DISK.

Distance and Direction from Nearest Intersection: FROM THE INTERSECTION OF SKIPPER ROAD AND U.S. 27, GO NORTH ALONG WEST SIDE OF U.S. 27 SOUTHBOUND LANES FOR 1.04 MILES TO THE STATION ON THE LEFT.

Field Location Sketch

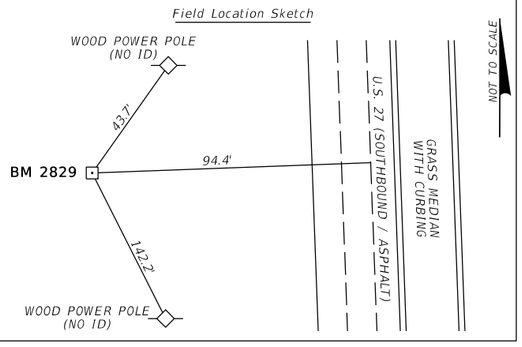


Florida Department of Transportation District One
Vertical Control Data Sheet

DATUM
NGVD 1929 ___
NAVD 1988 X

Monument Name or Designation: BM 201 Elevation Feet: 113.065'
State Road No.: SR 25/SR 66 County: HIGHLANDS
Section: 15 Township: 35 S Range: 29 E Roadway Section I.D.: 09140-000
Establishing Firm: CIVILSURV DESIGN GROUP, INC. Field Book No.: 503259
Established: ___ Recovered: 06/27/2017 Financial Project ID: 436600-1
State Plane Coordinates: (Nearest Foot) N (Y): = 1,125,327' E (X): = 520,714'
Base Line Station and Offset: STA. 2832+36 / 103.8' RT
Description of Monument: FOUND 4"X4" CONCRETE MONUMENT WITH F.D.O.T. BRASS DISK STAMPED "BM 201".

Distance and Direction from Nearest Intersection: BENCHMARK IS LOCATED IN THE SOUTHEAST QUADRANT OF S.R. 66 AND U.S. 27 INTERSECTION.

Field Location Sketch

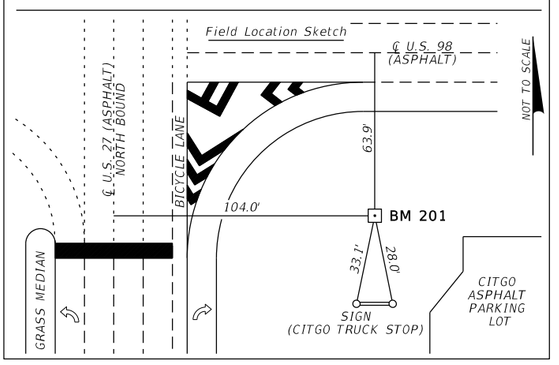


Florida Department of Transportation District One
Vertical Control Data Sheet

DATUM
NGVD 1929 ___
NAVD 1988 X

Monument Name or Designation: BM 202 Elevation Feet: 100.169'
State Road No.: S.R. 25 County: HIGHLANDS
Section: 16 Township: 35 S Range: 29 E Roadway Section I.D.: 09010-000
Establishing Firm: CIVILSURV DESIGN GROUP, INC. Field Book No.: 503365
Established: 06/27/2017 Recovered: ___ Financial Project ID: 439434-1
State Plane Coordinates: (Nearest Foot) N (Y): = 1,126,159' E (X): = 520,610'
Base Line Station and Offset: STA. 2840+74 / 68.6' RT
Description of Monument: FOUND 4"X4" CONCRETE MONUMENT WITH F.D.O.T. BRASS DISK STAMPED "BM 202".

Distance and Direction from Nearest Intersection: FROM THE INTERSECTION OF S.R. 66 AND U.S. 27, GO NORTH ALONG THE EAST SIDE OF U.S. 27 NORTHBOUND LANES FOR 0.15 MILES TO THE STATION ON THE RIGHT.

Field Location Sketch

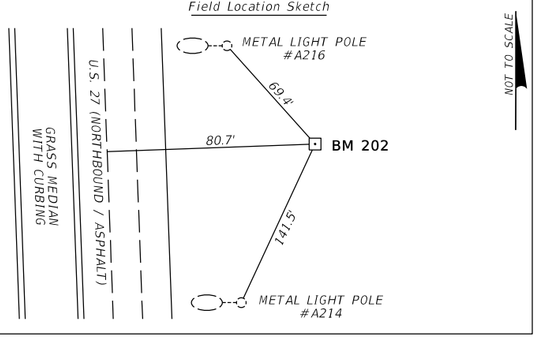


Florida Department of Transportation District One
Vertical Control Data Sheet

DATUM
NGVD 1929 ___
NAVD 1988 X


Monument Name or Designation: K 655 Elevation Feet: 105.720'
State Road No.: S.R. 25 County: HIGHLANDS
Section: 15 Township: 35 S Range: 29 E Roadway Section I.D.: 09010-000
Establishing Firm: NATIONAL GEODETIC SURVEY Field Book No.: 503365
Established: ___ Recovered: 06/27/2017 Financial Project ID: 439434-1
State Plane Coordinates: (Nearest Foot) N (Y): = 1,125,800' E (X): = 520,685'
Base Line Station and Offset: STA. 2837+09 / 113.8' RT
Description of Monument: FOUND STAINLESS STEEL ENCASED ROD WITHOUT SLEEVE STAMPED "K 655 2006".

Distance and Direction from Nearest Intersection: FROM THE INTERSECTION OF S.R. 66 AND US HWY 27, TRAVEL NORTH ALONG US HWY 27 FOR 0.10 MILES TO THE STATION ON THE RIGHT.


Field Location Sketch

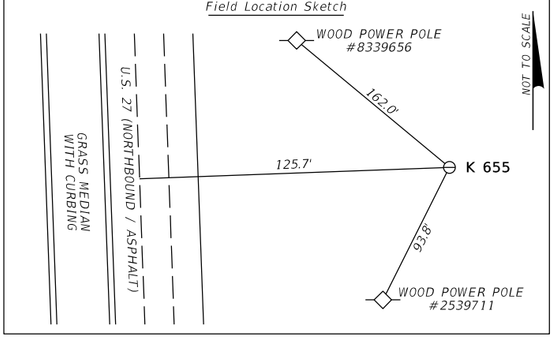


THE OFFICIAL RECORD OF THIS SHEET IS THE ELECTRONIC FILE DIGITALLY SIGNED AND SEALED UNDER RULE 61G15-23.004, F.A.C.

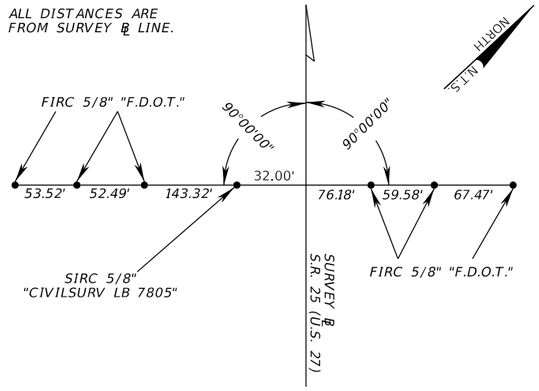


B.O.S. STA. 2795+00.00
SURVEY ℄ S.R. 25 (U.S. 27)
UNABLE TO SET BASELINE POINT

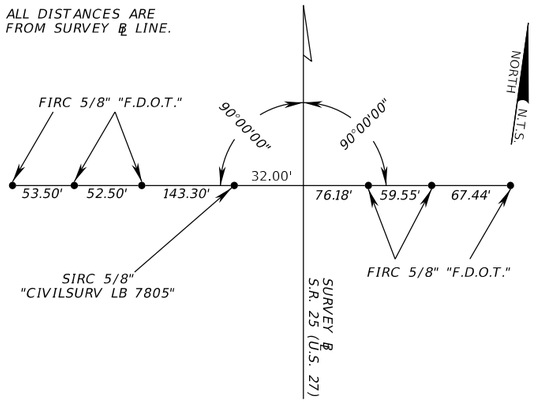


P.O.T. STA. 2815+00.00
SURVEY ℄ S.R. 25 (U.S. 27)
UNABLE TO SET BASELINE POINT

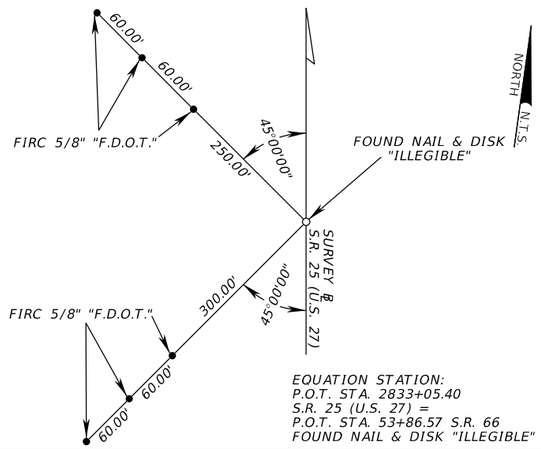


EQUATION STATION:
P.O.T. STA. 2833+05.40
S.R. 25 (U.S. 27) =
P.O.T. STA. 53+86.57 S.R. 66
FOUND NAIL & DISK "ILLEGIBLE"

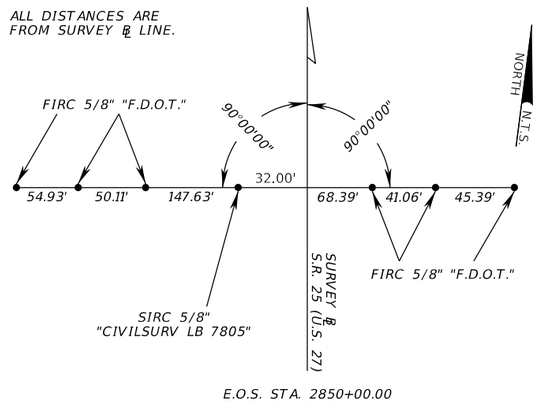


E.O.S. STA. 2850+00.00
SURVEY ℄ S.R. 25 (U.S. 27)
UNABLE TO SET BASELINE POINT

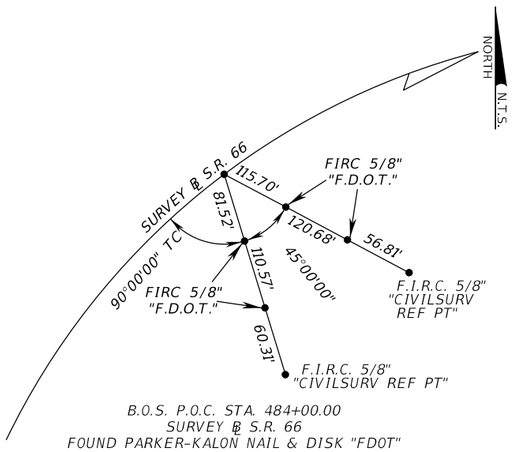


B.O.S. P.O.C. STA. 484+00.00
SURVEY ℄ S.R. 66
FOUND PARKER-KALON NAIL & DISK "FDOT"

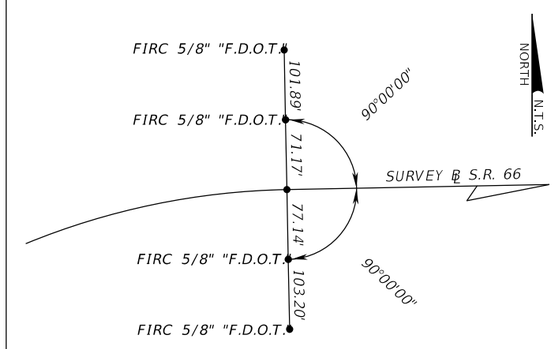


EQUATION STATION
P.T. STA. 499+93.89 AHEAD
STA. 499+88.16 BACK
SURVEY ℄ S.R. 66
FOUND PARKER-KALON NAIL & DISK "FDOT"

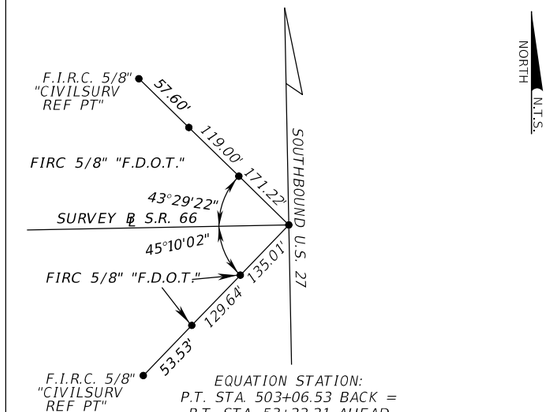


EQUATION STATION:
P.T. STA. 503+06.53 BACK =
P.T. STA. 53+22.21 AHEAD
SURVEY ℄ S.R. 66
FOUND PARKER-KALON NAIL & DISK "FDOT"

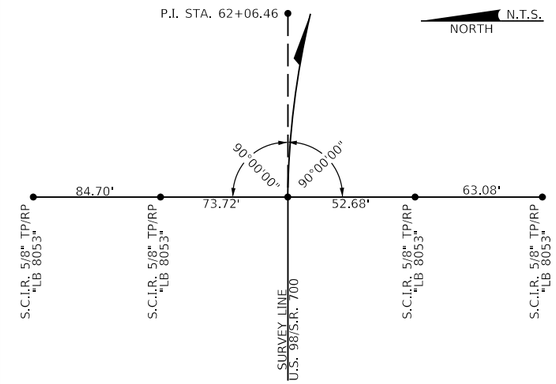

P.C. STA. 59+32.14
SURVEY ℄ U.S. 98/S.R. 700
FOUND PARKER-KALON NAIL & DISK "FDOT PC"

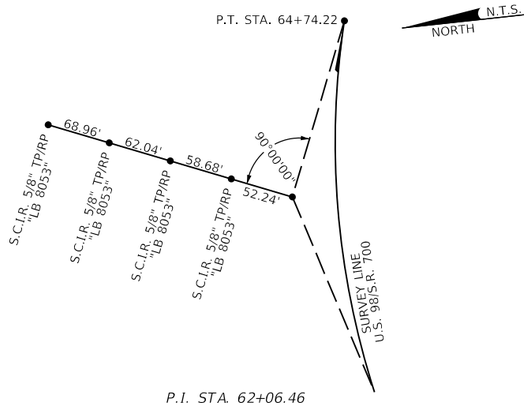

P.I. STA. 62+06.46
SURVEY ℄ U.S. 98/S.R. 700
F.I.R. 5/8" NO ID

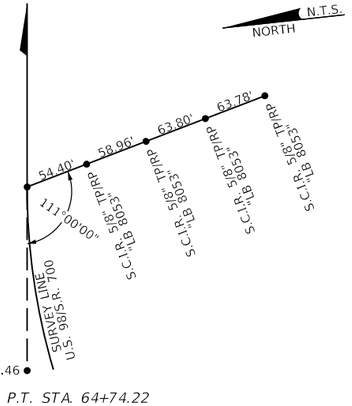

E.O.S. P.T. STA. 64+74.22
SURVEY ℄ U.S. 98/S.R. 700
FOUND PARKER-KALON NAIL & DISK "FDOT PT"

LEGEND

B.O.S.	= BEGINING OF SURVEY
E.O.S.	= END OF SURVEY
FND	= FOUND
LB	= LICENSED BUSINESS
N.T.S.	= NOT TO SCALE
P.O.T.	= POINT ON TANGENT
PT	= POINT
REF.	= REFERENCE
RD.	= ROAD
S.C.I.R.	= SET CAPPED IRON ROD
S.N.D.	= SET NAIL AND DISK
S.R.	= STATE ROAD
STA.	= STATION

THE OFFICIAL RECORD OF THIS SHEET IS THE ELECTRONIC FILE DIGITALLY SIGNED AND SEALED UNDER RULE 61G15-23.004, F.A.C.

REVISIONS				ENGINEER OF RECORD	STATE OF FLORIDA DEPARTMENT OF TRANSPORTATION			PROJECT CONTROL (3)	SHEET NO.
DATE	DESCRIPTION	DATE	DESCRIPTION	JONATHAN A. JONES, P.E. LICENSE NUMBER 82243 PATEL, GREENE & ASSOCIATES, LLC 215 EAST MAIN STREET BARTOW, FL 33830	ROAD NO.	COUNTY	FINANCIAL PROJECT ID		16
					SR 25	HIGHLANDS	439750-2-52-01		

4/24/2026 11:08:39 AM USER: harris.halabi
c:\pw_workdir\vatelgreene-pw-01\pw_user\dms02468\CTLSRD01_Element.dgn

GENERAL NOTES

1. BENCHMARK ELEVATIONS SHOWN ON THE PLANS ARE NORTH AMERICAN VERTICAL DATUM OF 1988 (NAVD 88).

2. ALL SURVEY INFORMATION WAS OBTAINED FROM A LICENSED FLORIDA PROFESSIONAL SURVEYOR AND MAPPER AND UTILIZED AS SUPPORTING DATA IN THE PRODUCTION OF DESIGN PLANS AND FOR CONSTRUCTION ON SUBJECT PROJECT. THE PROFESSIONAL SURVEYOR AND MAPPER OF RECORD IS:

   EDWARD P. CONNOLLY, P.S.M.
   P.S.M. No: 6911
   ELEMENT ENGINEERING GROUP
   1713 E. 9TH AVENUE
   TAMPA, FL. 33605

3. THE LOCATION(S) OF THE UTILITIES SHOWN IN THE PLANS (INCLUDING THOSE DESIGNATED Vv, Vh, AND Vvh) ARE BASED ON LIMITED INVESTIGATION TECHNIQUES AND SHOULD BE CONSIDERED APPROXIMATE ONLY. THE VERIFIED LOCATIONS/ELEVATIONS APPLY ONLY AT THE POINTS SHOWN. INTERPOLATIONS BETWEEN THESE POINTS HAVE NOT BEEN VERIFIED.

4. UTILITY/AGENCY OWNERS:

COMPANY	CONTACT	TELEPHONE NUMBERS	EMAIL
CENTURYLINK COMMUNICATIONS LLC	KEISHA QUALLO	(305) 808-6010	RELOCATIONS@LUMEN.COM
CENTURYLINK NATIONAL (LEVEL 3)	FRANCISCO AZURI	(786) 266-1713	RELOCATIONS@LUMEN.COM
CITY OF SEBRING - WATER	JAY ANGELL	(863) 471-5157	JAYANGELL@MYSEBRING.COM
CITY OF SEBRING - WASTEWATER	BOB BOGGUS	(863) 471-5112	BOBBOGGUS@MYSEBRING.COM
COMCAST	WESLEY VAUGHN	(863) 265-9084	WESLEY_VAUGHN@COMCAST.COM
DUKE ENERGY - DISTRIBUTION	MARK MANNER	(863) 678-4476	MARK.MANNER@DUKE-ENERGY.COM
DUKE ENERGY - TRANSMISSION	SCOTT VANVELZOR	(803) 909-1241	SVANVELZOR@PIKE.COM
GLADES ELECTRIC COOPERATIVE	COLIN EVANS	(863) 531-5034	CEVANS@GLADESELECTRIC.COM
HIGHLANDS COUNTY - TRAFFIC	ULADZISLAU BILUKHA	(863) 402-6536	UBILUKHA@HIGHLANDSFL.GOV
HIGHLANDS COUNTY	LAURA BORGESI	(863) 402-6877	ENGINEERING@HIGHLANDSFL.GOV
SEBRING GAS SYSTEM	KATHY SNYDER	(863) 385-0194	SEBRINGGAS@FLORIDASBESTGAS.COM

5. ALL EXISTING DRAINAGE WILL REMAIN UNLESS OTHERWISE NOTED.

6. EXISTING CONCRETE (CURBS & DRIVEWAYS) WITHIN LIMITS OF PROPOSED ELEMENTS ARE TO BE REMOVED.

7. THERE ARE GOPHER TORTOISES WITHIN PROJECT LIMITS. FOR THOSE GOPHER TORTOISE HABITATS THAT REMAIN, SEE TYPICAL SECTION DETAIL FOR USE OF SEDIMENT BARRIER.

8. COORDINATE THE PERMITTING AND FIELD ACTIVITIES RELATED TO NATIONAL POLLUTANT DISCHARGE ELIMINATION SYSTEMS (NPDES) DEWATERING THROUGH THE PROJECT ENGINEER, DISTRICT CONTAMINATION IMPACT COORDINATOR (DCIC), AND CONTAMINATION ASSESSMENT & REMEDIATION (CAR) CONTRACTOR FOR ASSISTANCE IN COMPLYING WITH THE FLORIDA DEPARTMENT OF ENVIRONMENTAL PROTECTION (FDEP) AND WATER MANAGEMENT DISTRICT. REFER TO THE CONTAMINATION MEMORANDUM.

9. COORDINATE THE ADJUSTMENT OR ABANDONMENT OF ANY VIABLE GROUNDWATER ASSESSMENT WELLS THAT WILL BE IMPACTED THROUGH THE PROJECT ENGINEER, DISTRICT CONTAMINATION IMPACT COORDINATOR (DCIC), AND CONTAMINATION ASSESSMENT & REMEDIATION CONTRACTOR (CAR). SEE CONTAMINATION MEMORANDUM.

NOTES TO REVIEWER

FPID 439750-2-52-01 SR 25 (US 27) FROM SOUTH OF SR 66 TO NORTH OF SR 66

1. THE CURRENT PRODUCTION DATE IS 7/9/2026. THE CURRENT LETTING DATE IS 10/28/2026.

2. PROJECT DESCRIPTION AND SCOPE:
   THE FLORIDA DEPARTMENT OF TRANSPORTATION (FDOT) HAS IDENTIFIED THE NEED FOR RECONSTRUCTION OF SR 25 (US 27) FROM SOUTH OF SR 66 TO NORTH OF SR 66. WITHIN THE PROJECT LIMITS, SR 25 (US 27)IS CLASSIFIED AS A SUBURBAN PRINCIPAL ARTERIAL. THE EXISTING TYPICAL SECTION IS A DIVIDED 6-LANE SUBURBAN SECTION WHICH CONSISTS OF THREE 12-FOOT TRAVEL LANES, 12-FOOT RIGHT TURN LANE, AND 12-FOOT LEFT TURN LANE IN EACH DIRECTION. KEYHOLE LANES ARE PROVIDED BETWEEN THE OUTSIDE THRU-LANE AND RIGHT TURN LANE IN EACH DIRECTION. THE EXISTING RIGHT-OF-WAY WIDTH IS 200-FT. THE POSTED SPEED LIMIT ALONG SR 25 (US 27) IS 55 MPH.

   THE PROPOSED TYPICAL SECTION FOR THIS PROJECT CONSISTS OF SIX 12-FOOT TRAVEL LANES, 12-FOOT LEFT AND RIGHT TURN LANES IN EACH DIRECTION WITH A CURBED MEDIAN. THERE IS NO RIGHT-OF-WAY AQUISITION FOR THIS PROJECT. THE EXISTING SPEED LIMIT OF 55 MPH WILL REMAIN THROUGH PROJECT LIMITS.

3. THE TYPICAL SECTION PACKAGE WAS APPROVED ON JANUARY 5, 2022.

4. THE PAVEMENT DESIGN PACKAGE WAS APPROVED ON FEBRUARY 14, 2025.

5. THE DESIGN VARIATION FOR CURB TYPE & OFFSET WAS APPROVED ON DECEMEBER 1, 2021.

6. THE DESIGN VARIATION FOR DITCH FRONT SLOPE WAS APPROVED ON DECEMBER 4, 2025.

THE OFFICIAL RECORD OF THIS SHEET IS THE ELECTRONIC FILE SIGNED AND SEALED UNDER RULE 61G15-23.004, F.A.C.

4/24/2026 11:08:49 AM USER: harris.halabi
c:\pw_workdir\patelgreene-pw-01\pw_user\dms02455\GNTRD01.dgn

REVISIONS			
DATE	DESCRIPTION	DATE	DESCRIPTION

ENGINEER OF RECORD
JONATHAN A. JONES, P.E.
LICENSE NUMBER 82243
PATEL, GREENE & ASSOCIATES, LLC
215 EAST MAIN STREET
BARTOW, FL 33830

STATE OF FLORIDA
DEPARTMENT OF TRANSPORTATION

ROAD NO.	COUNTY	FINANCIAL PROJECT ID
SR 25	HIGHLANDS	439750-2-52-01

GENERAL NOTES

SHEET NO. 17

1" = 40'

25' RADIUS GOPHER TORTOISE BURROW PROTECTION AREA
GOPHER TORTOISE BURROW

Exist. Fence To Remain

DUKE DISTRIBUTION (2~12.47kV)

Exist. Utility Pole

R/W LINE

Exist. Utility Pole

BEGIN TYPE F C&G
CONST. FLARED END
STA 2815+61.00
51.00' LT.

5' UNPAVED SHOULDER

+00.00
17.00' LT.

SR 25 (US 27) SOUTHBOUND

BEGIN MILLING & RESURF. LT.
℄ SURVEY SR 25 (US 27)
STA. 2815+00.00

HA-2

TYPE F C&G

5' UNPAVED SHOULDER

BEGIN PROJECT & CONSTRUCTION
BEGIN MILLING & RESURF. RT.
℄ SURVEY SR 25 (US 27)
STA. 2814+00.00

5' UNPAVED SHOULDER

℄ SURVEY SR 25 (US 27)

DUKE DISTRIBUTION (12.47kV)

2814 2815 2816 2817 2818

N4°40'9"W

SR 25 (US 27) NORTHBOUND

139'

139'

76'

61'

Exist. Guardrail To Remain

DUKE DISTRIBUTION
(12.47kV)

+99.83
22.00' RT.

5' UNPAVED SHOULDER

+00.00
61.00' RT.

R/W LINE

Exist. Utility Pole

Exist. Utility Pole

+00.00
76.00' RT.

25' RADIUS GOPHER TORTOISE
BURROW PROTECTION AREA
GOPHER TORTOISE BURROW

LEGEND

MILLING AND RESURFACING

NOTE: ALL STA./OFF ARE BASED OFF OF THE ℄ SURVEY SR 25 (US 27) UNLESS OTHERWISE NOTED.

REVISIONS			
DATE	DESCRIPTION	DATE	DESCRIPTION

ENGINEER OF RECORD

JONATHAN A. JONES, P.E.
LICENSE NUMBER 82243
PATEL, GREENE & ASSOCIATES, LLC
215 EAST MAIN STREET
BARTOW, FL 33830

STATE OF FLORIDA
DEPARTMENT OF TRANSPORTATION


ROAD NO.	COUNTY	FINANCIAL PROJECT ID
SR 25	HIGHLANDS	439750-2-52-01

ROADWAY PLAN (1)

SHEET NO.
18

THE OFFICIAL RECORD OF THIS SHEET IS THE ELECTRONIC FILE DIGITALLY SIGNED AND SEALED UNDER RULE 61G15-23.004, F.A.C.


4/24/2026 11:09:03 AM USER: harris.halabi
c:\pw_workdir\patelgreene-pw-01\pw_user\dms02455\PLANRD01.dgn

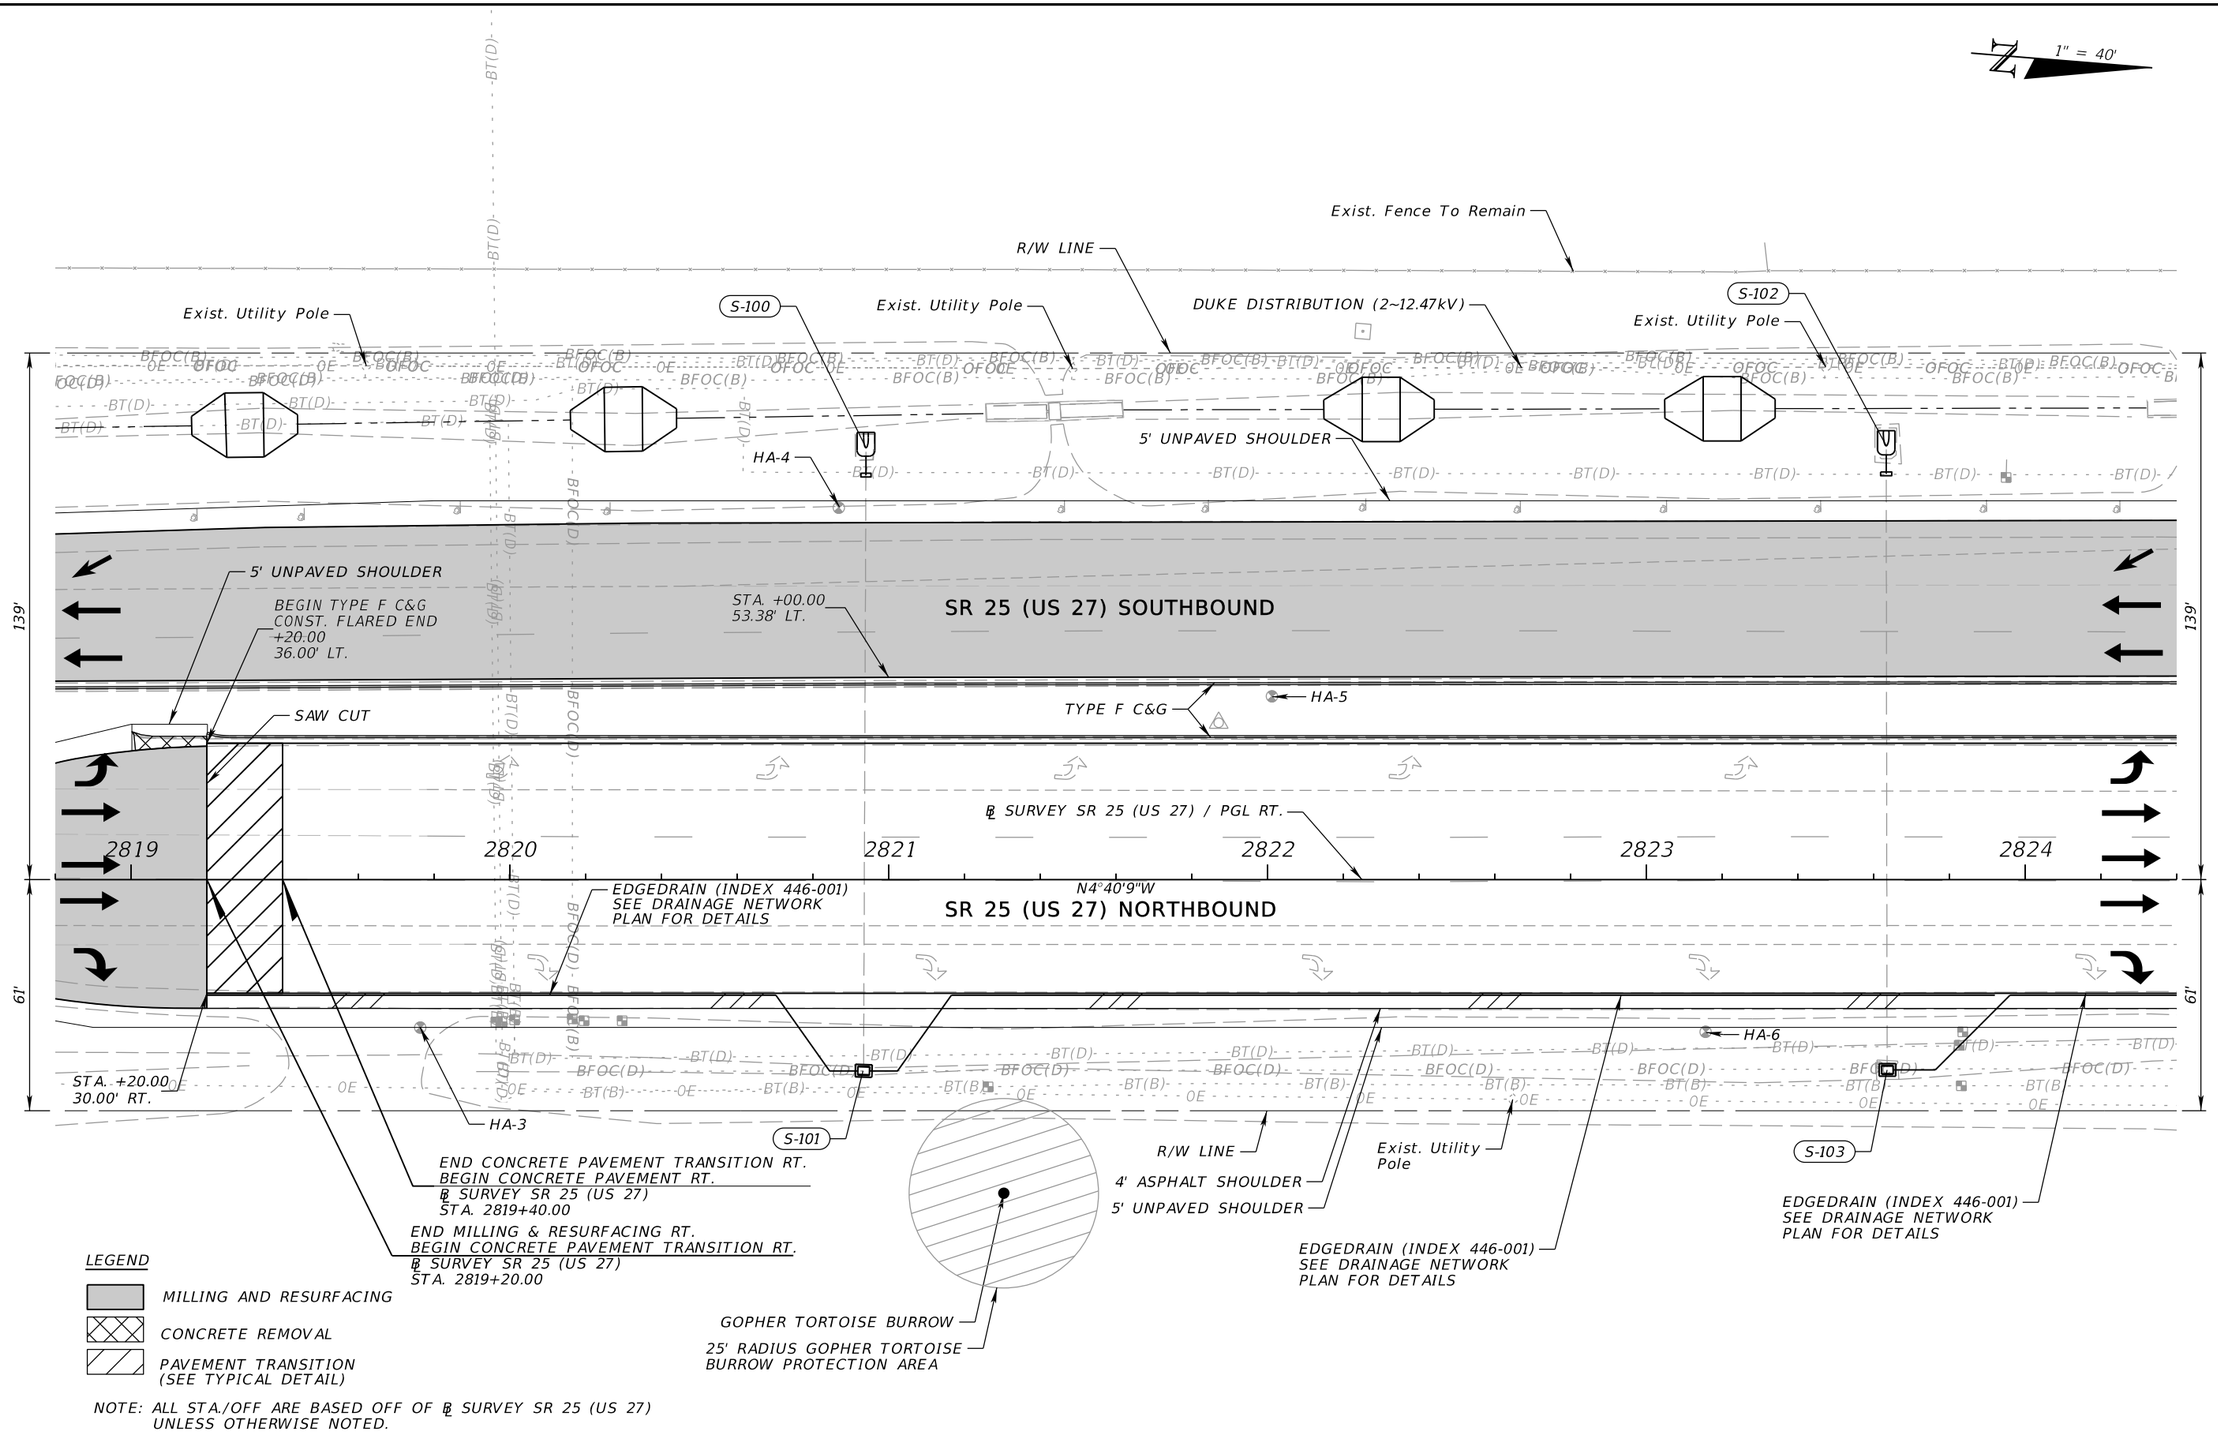

THE OFFICIAL RECORD OF THIS SHEET IS THE ELECTRONIC FILE DIGITALLY SIGNED AND SEALED UNDER RULE 61G15-23.004, F.A.C.

4/24/2026 11:09:04 AM USER: harris.halabi
c:\pw_workdir\patelgreene-pw-01\pw_user\dms02455\PLANRD01.dgn

REVISIONS				ENGINEER OF RECORD	STATE OF FLORIDA DEPARTMENT OF TRANSPORTATION			ROADWAY PLAN (2)	SHEET NO.
DATE	DESCRIPTION	DATE	DESCRIPTION	JONATHAN A. JONES, P.E. LICENSE NUMBER 82243 PATEL, GREENE & ASSOCIATES, LLC 215 EAST MAIN STREET BARTOW, FL 33830	ROAD NO.	COUNTY	FINANCIAL PROJECT ID		19
					SR 25	HIGHLANDS	439750-2-52-01		

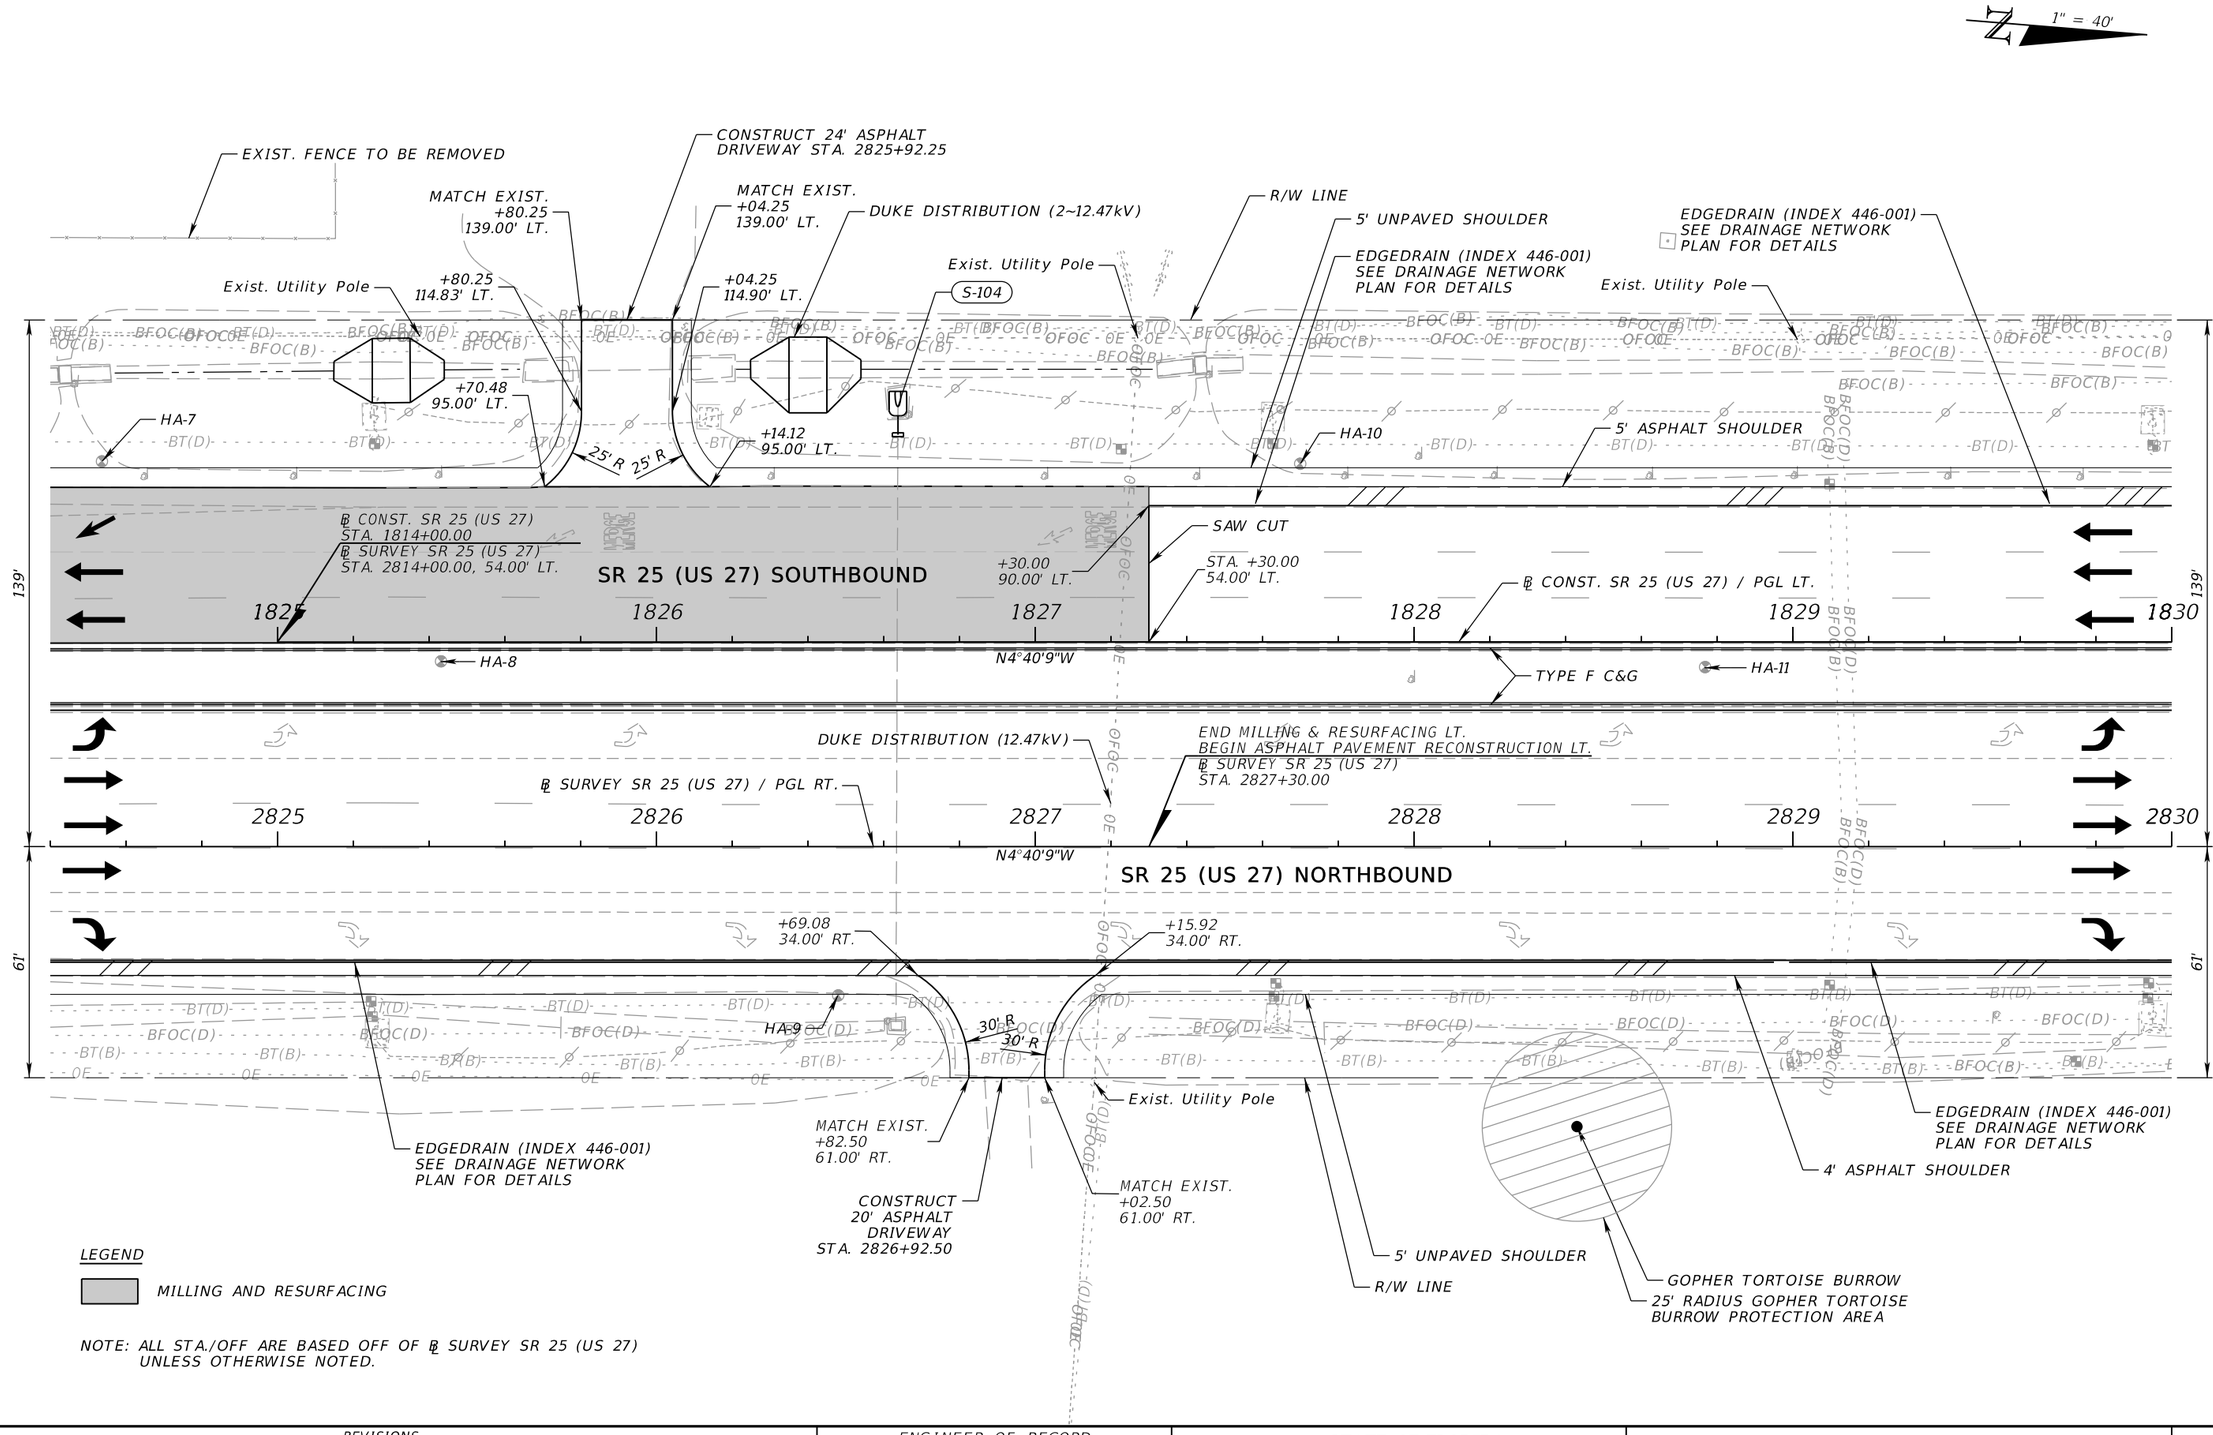

REVISIONS				ENGINEER OF RECORD	STATE OF FLORIDA DEPARTMENT OF TRANSPORTATION				SHEET NO.
DATE	DESCRIPTION	DATE	DESCRIPTION	JONATHAN A. JONES, P.E. LICENSE NUMBER 82243 PATEL, GREENE & ASSOCIATES, LLC 215 EAST MAIN STREET BARTOW, FL 33830	ROAD NO.	COUNTY	FINANCIAL PROJECT ID	ROADWAY PLAN (3)	20
					SR 25	HIGHLANDS	439750-2-52-01		

THE OFFICIAL RECORD OF THIS SHEET IS THE ELECTRONIC FILE DIGITALLY SIGNED AND SEALED UNDER RULE 61G15-23.004, F.A.C.

4/24/2026 11:09:05 AM USER: harris.halabi
c:\pw_workdir\pw_gateway\greene-pw-01\pw_user\dms0245\SVPLANRD01.dgn

LEGEND

PAVEMENT TRANSITION

PETROLEUM IMPACTED SOIL. COORDINATE DISPOSAL THROUGH THE PROJECT ENGINEER, DISTRICT CONTAMINATION IMPACT COORDINATOR, AND CONTAMINATION ASSESSMENT & REMEDIATION CONTRACTOR. SEE CONTAMINATION TECHNICAL MEMORANDUM.

PETROLEUM IMPACTED SOIL. MUST REAMAIN ONSITE OR COORDINATE DISPOSAL THROUGH THE PROJECT ENGINEER, DISTRICT CONTAMINATION IMPACT COORDINATOR, AND CONTAMINATION ASSESSMENT & REMEDIATION CONTRACTOR. SEE CONTAMINATION TECHNICAL MEMORANDUM.

1" = 40'

MATCHLINE STA. 501+60.00

SR 66

502

503

N88°25'30"E

N4°40'9"W

EQUATION: STA. 503+06.53 BK = STA. 53+22.21 AH

+97.28
35.00' RT.
℄ SURVEY
SR 66 (US 98)

R/W LINE

EDGEDRAIN (INDEX 446-001) SEE DRAINAGE NETWORK PLAN FOR DETAILS

Exist. Utility Pole

+72.05
26.40' LT.
℄ SURVEY
SR 66 (US 98)

HA-16

EDGEDRAIN (INDEX 446-001) SEE DRAINAGE NETWORK PLAN FOR DETAILS

5' UNPAVED SHOULDER

4' ASPHALT SHOULDER

+31.18
156.16' LT.

R/W LINE

Exist. Conc. S/W to Remain

EDGEDRAIN (INDEX 446-001) SEE DRAINAGE NETWORK PLAN FOR DETAILS

5' UNPAVED SHOULDER

TYPE F CURB & GUTTER

Exist. Utility Pole

STA. +97.30
139.00' LT.

Exist. Utility Pole

HA-13

4' ASPHALT SHOULDER

Exist. Utility Pole

R/W LINE

5' PAVED SHOULDER

90' R

DUKE DISTRIBUTION (0.24kV)

DUKE DISTRIBUTION (0.24kV)

Exist. Utility Pole

DUKE DISTRIBUTION (2~12.47kV)

+34.04
108.00' LT.

END 4' ASPHALT SHOULDER
BEGIN TYPE F C&G (FLARED END)
STA. +22.86
95.71' LT.

+91.37
91.00' LT.

SR 25 (US 27) SOUTHBOUND

139'

156'

END ASPHALT PAVEMENT RECONSTRUCTION LT.
BEGIN CONCRETE PAVEMENT TRANSITION LT.
℄ SURVEY SR 25 (US 27)
STA. 2830+30.00

1830 1831 1832 1833 1834 1835

+86.50
54.00' LT.

+39.38
47.84' LT.

POT STA +22.21

+91.00
42.00' LT.

℄ CONST. SR 25 (US 27) / PGL LT.

230' R

6' R

TYPE F C&G

HA-14

℄ SURVEY
SR 66 (US 98)

STA. 1833+08.74
SR 25 (US 27) PGL LT.
STA. 53+32.47
℄ SURVEY SR 66 (US 98)

6' R

HA-34

HA-33

TYPE F C&G

+38.00
36.00' LT.

END CONCRETE PAVEMENT TRANSITION LT.
BEGIN CONCRETE PAVEMENT LT.
℄ SURVEY SR 25 (US 27)
STA. 2830+50.00

℄ SURVEY SR 25 (US 27) / DUKE DISTRIBUTION (12.47kV)
PGL RT.

+89.62
30.16' LT.

230' R

+42.50
24.00' LT.

EDGEDRAIN (INDEX 446-001) SEE DRAINAGE NETWORK PLAN FOR DETAILS

STA. 2833+05.40
℄ SURVEY SR 25 (US 27)
STA.53+86.57
℄ SURVEY SR 66 (US 98)

2830 2831 2832 2833 2834 2835

SR 25 (US 27) NORTHBOUND

61'

+15.24
30.00' RT.

EDGEDRAIN (INDEX 446-001) SEE DRAINAGE NETWORK PLAN FOR DETAILS

54

+19.25
13.00' RT.

4' ASPHALT SHOULDER
5' UNPAVED SHOULDER

EDGEDRAIN (INDEX 446-001) SEE DRAINAGE NETWORK PLAN FOR DETAILS

+25.08
34.00' RT.

MONITORING WELL*

+99.92
34.00' RT.

0.06

0.06

+73.01
22.00' RT.
EL. 111.94'

0.013

+64.80
17.00' RT.

HA-15

SD-01A

90' R

S-105

30' R

30' R

S-106

60' R

40' R

50' R

R/W LINE

HA-12

Exist. Utility Pole

HA-1

+77.11
24.61' RT.
℄ SURVEY
SR 66 (US 98)

STA. +98.05
61.00' RT.

Exist. Utility Pole

MATCH EXIST.
+39.50
61.00' RT.

MATCH EXIST.
+38.50
61.00' RT.

CONSTRUCT
48' ASPHALT
DRIVEWAY
STA. 2830+62.50

MONITORING WELL*

MATCH EXIST.
+86.50
61.00' RT.

+12.78
61.00' RT.

R/W LINE

Exist. Utility Pole

+91.35
50.00' RT.
℄ SURVEY
SR 66 (US 98)

4' ASPHALT SHOULDER

5' UNPAVED SHOULDER

EDGEDRAIN (INDEX 446-001) SEE DRAINAGE NETWORK PLAN FOR DETAILS

MONITORING WELL*

DUKE DISTRIBUTION (12.47kV)
+82.33
30.00' LT.
℄ SURVEY SR 66 (US 98)

+94.65
50.00' LT.
℄ SURVEY SR 66 (US 98)

MATCH EXIST.
+93.00, 61.00' RT.

CONSTRUCT
46.5' ASPHALT
DRIVEWAY
STA. 2835+16.25

+53.04
22.00' RT.
EL. 110.89'

US 98

55

MATCHLINE STA. 55+20.00

*COORDINATE THE ADJUSTMENT OR ABANDONMENT OF ANY VIABLE GROUNDWATER ASSESSMENT WELLS THAT WILL BE IMPACTED THROUGH THE PROJECT ENGINEER, DISTRICT CONTAMINATION IMPACT COORDINATOR, AND CONTAMINATION ASSESSMENT & REMEDIATION CONTRACTOR. SEE THE CONTAMINATION MEMORANDUM.

NOTE: ALL STA./OFF ARE BASED OFF OF ℄ SURVEY SR 25 (US 27) UNLESS OTHERWISE NOTED.

REVISIONS			
DATE	DESCRIPTION	DATE	DESCRIPTION

ENGINEER OF RECORD

JONATHAN A. JONES, P.E.
LICENSE NUMBER 82243
PATEL, GREENE & ASSOCIATES, LLC
215 EAST MAIN STREET
BARTOW, FL 33830

STATE OF FLORIDA
DEPARTMENT OF TRANSPORTATION


ROAD NO.	COUNTY	FINANCIAL PROJECT ID
SR 25	HIGHLANDS	439750-2-52-01

ROADWAY PLAN (4)

SHEET NO. 21

THE OFFICIAL RECORD OF THIS SHEET IS THE ELECTRONIC FILE DIGITALLY SIGNED AND SEALED UNDER RULE 61G15-23.004, F.A.C.

4/24/2026 11:09:06 AM USER: harris.halabi
c:\pw_workdir\patelgreene-pw-01\pw_user\dfns0245\$\PLANRD01.dgn

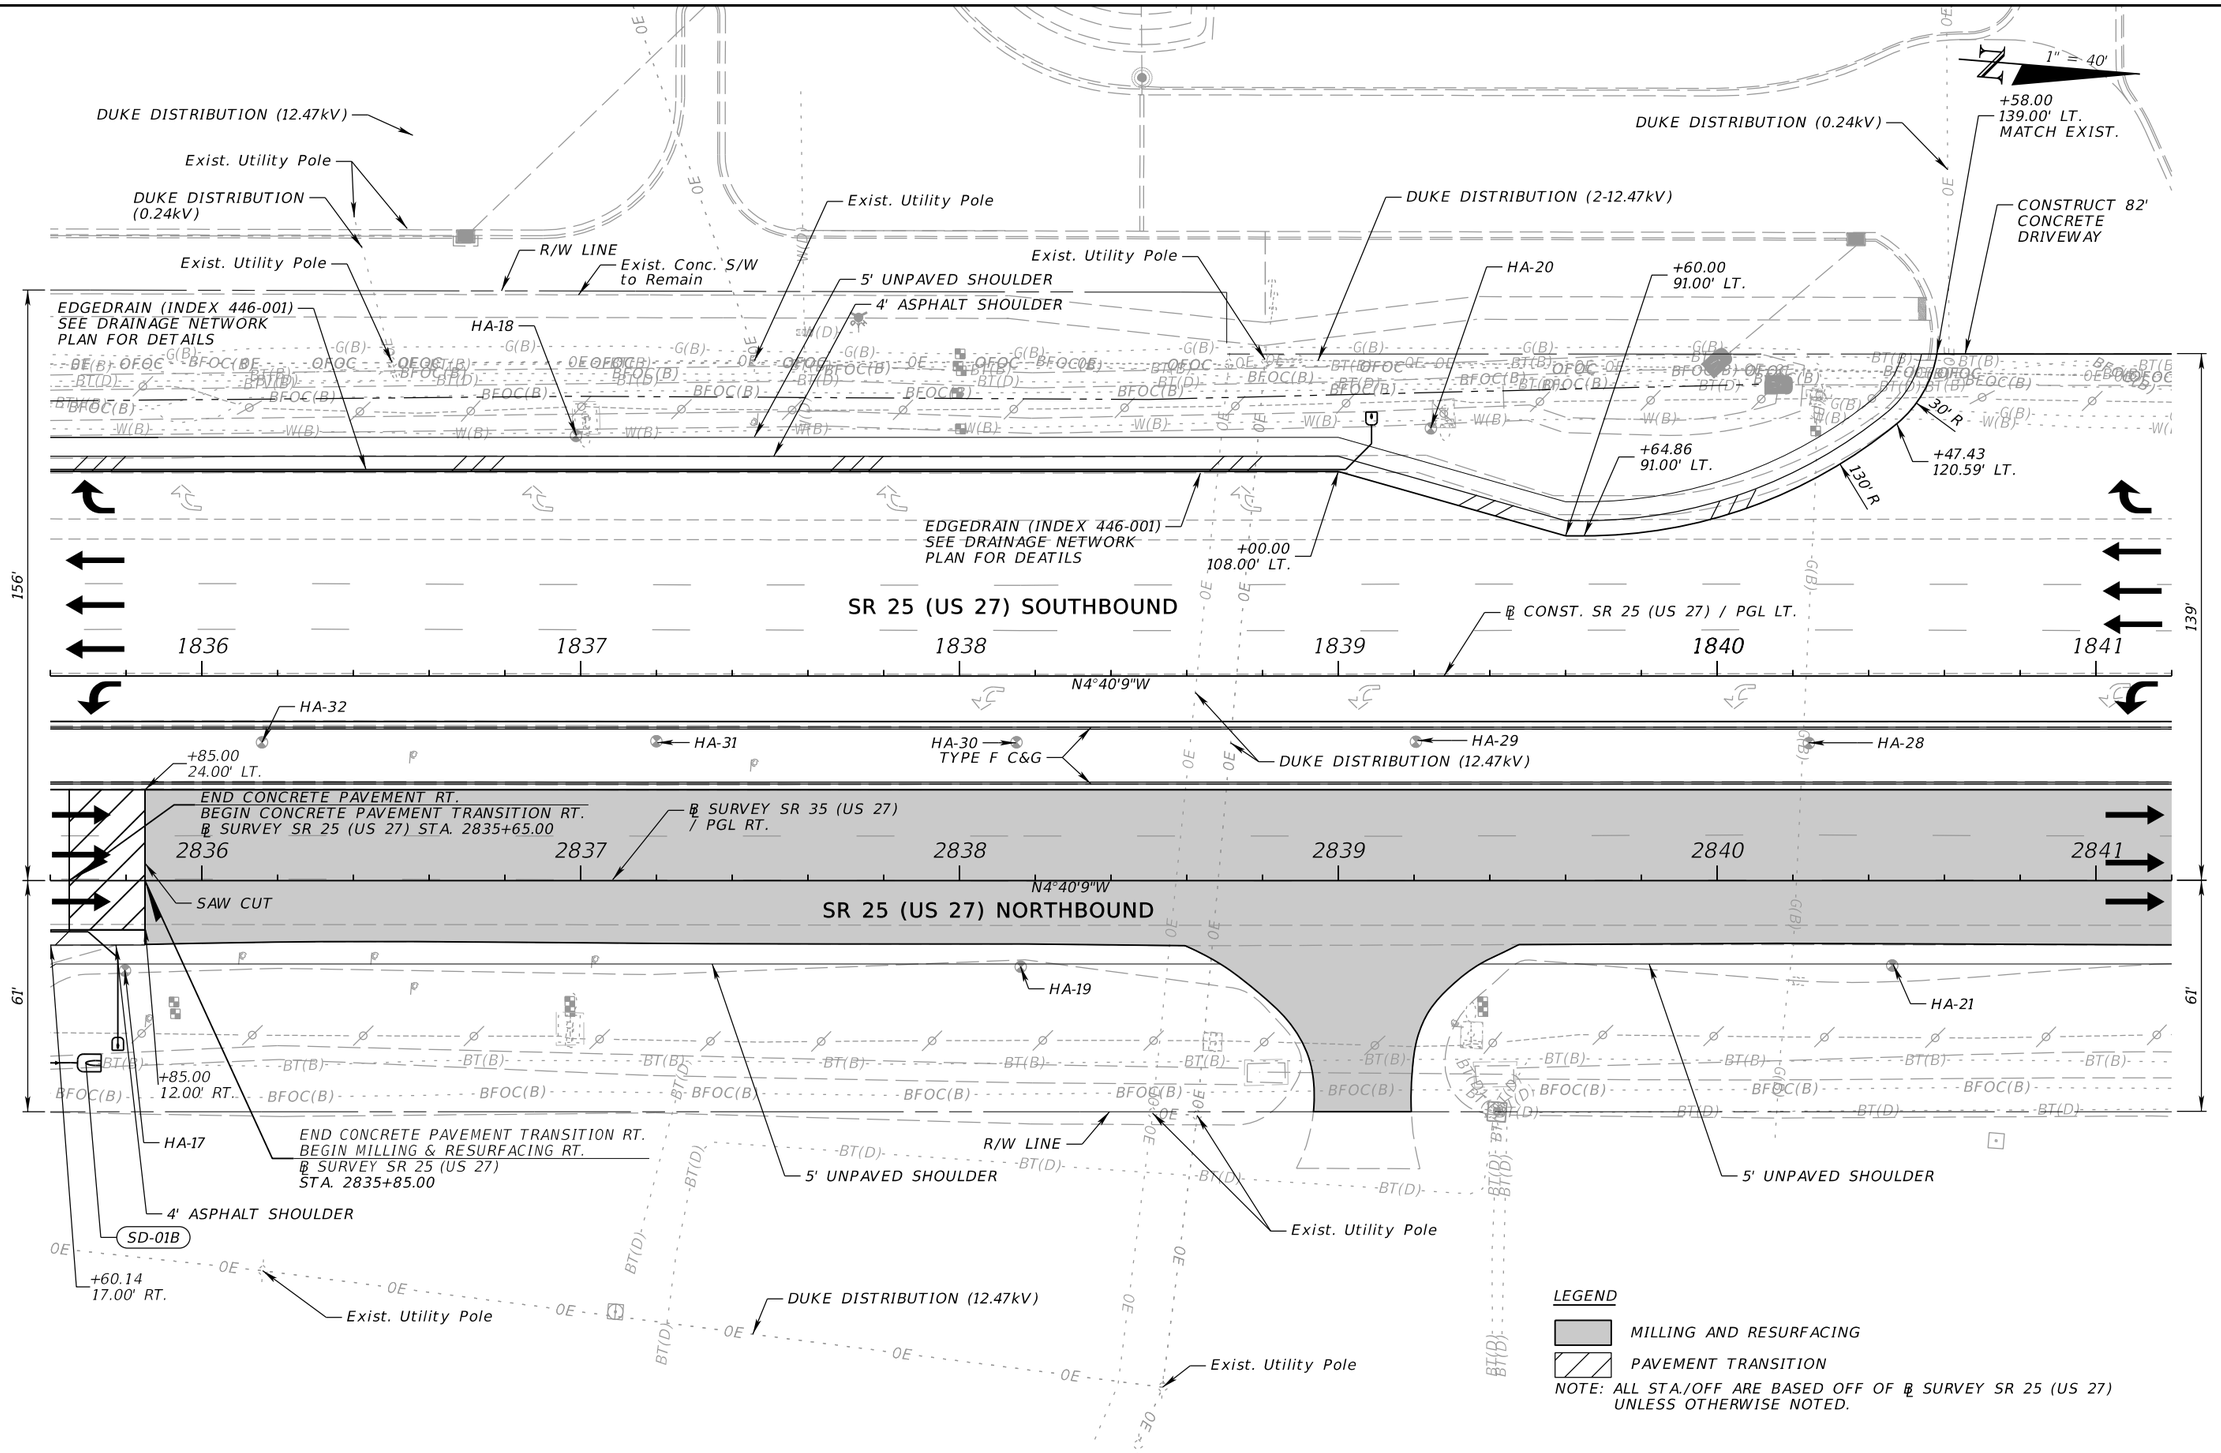

REVISIONS				ENGINEER OF RECORD	STATE OF FLORIDA DEPARTMENT OF TRANSPORTATION			ROADWAY PLAN (5)	SHEET NO.
DATE	DESCRIPTION	DATE	DESCRIPTION	JONATHAN A. JONES, P.E. LICENSE NUMBER 82243 PATEL, GREENE & ASSOCIATES, LLC 215 EAST MAIN STREET BARTOW, FL 33830	ROAD NO.	COUNTY	FINANCIAL PROJECT ID		22
					SR 25	HIGHLANDS	439750-2-52-01		

4/24/2026 11:09:06 AM USER: harris.halabi
c:\pw_workdir\pateljgreene-pw-01\pw_user\dms02455\PLANRD01.dgn

THE OFFICIAL RECORD OF THIS SHEET IS THE ELECTRONIC FILE DIGITALLY SIGNED AND SEALED UNDER RULE 61G15-23.004, F.A.C.

1" = 40'

+40.00, 139.00' LT.
MATCH EXIST.

Exist. Utility Pole

4' ASPHALT SHOULDER

5' UNPAVED SHOULDER

Exist. Utility Pole
+00.00
117.00' LT.

R/W LINE

Exist. Utility Pole

HA-24

DUKE DISTRIBUTION (12.47kV)

℄ CONST. SR 25 (US 27)
STA. 1845+00.00
℄ SURVEY SR 25 (US 27)
STA. 2845+00.00, 54.00' LT.

60' R

HA-22

+92.53
108.00' LT.

+15.00
108.00' LT.

SAW CUT

℄ CONST. SR 25 (US 27) / PGL LT.

SR 25 (US 27) SOUTHBOUND

+10.00
53.70' LT.

+10.00
53.70' LT.

230' R

+61.97
47.75' LT.

1842 1843 1844 1845

139'

+15.00
42.03' LT.

N4°40'9"W
TYPE F C&G

6' R

HA-27

HA-26

+58.00
42.00' LT.

+26.50
35.91' LT.

DUKE DISTRIBUTION (0.24kV)

+60.61
35.91' LT.

+74.00
24.00' LT.

Exist. Type F C&G
To Remain

℄ SURVEY SR 25 (US 27)

2842 2843 2844 2845 2846

N4°40'9"W

SR 25 (US 27) NORTHBOUND

61'

HA-23

HA-25

END CONCRETE PAVEMENT TRANSITION LT.
BEGIN MILLING & RESURFACING LT.
℄ SURVEY SR 25 (US 27)
STA. 2842+15.00

5' UNPAVED SHOULDER

Exist. Utility Pole

R/W LINE

Exist. Utility Pole

END CONCRETE PAVEMENT LT.
BEGIN CONCRETE PAVEMENT TRANSITION LT.
℄ SURVEY SR 25 (US 27)
STA. 2841+95.00

LEGEND

MILLING AND RESURFACING

PAVEMENT TRANSITION

NOTE: ALL STA./OFF ARE BASED OFF OF ℄ SURVEY SR 25 (US 27) UNLESS OTHERWISE NOTED.

REVISIONS			
DATE	DESCRIPTION	DATE	DESCRIPTION

ENGINEER OF RECORD

JONATHAN A. JONES, P.E.
LICENSE NUMBER 82243
PATEL, GREENE & ASSOCIATES, LLC
215 EAST MAIN STREET
BARTOW, FL 33830

STATE OF FLORIDA
DEPARTMENT OF TRANSPORTATION

ROAD NO.	COUNTY	FINANCIAL PROJECT ID
SR 25	HIGHLANDS	439750-2-52-01

ROADWAY PLAN (6)

SHEET NO. 23

THE OFFICIAL RECORD OF THIS SHEET IS THE ELECTRONIC FILE DIGITALLY SIGNED AND SEALED UNDER RULE 61G15-23.004, F.A.C.

4/24/2026 11:09:08 AM USER: harris.halabi
c:\pw_workdir\pw_ate\greene-nw-01\pw_user\dms0245\PLANRD01.dgn

1" = 40'

Exist. Utility Pole

Exist. Utility Pole

R/W LINE

Exist. Utility Pole

DUKE DISTRIBUTION (2~12.47kV)

139'

SR 25 (US 27) SOUTHBOUND

139'

Exist. Type F C&G
To Remain

℄ SURVEY SR 25 (US 27)

2847 2848 2849 2850 2851 2852

N4°40'9"W

SR 25 (US 27) NORTHBOUND

END MILLING & RESURFACING RT.
℄ SURVEY SR 25 (US 27)
STA. 2848+00.00

61'

5' UNPAVED SHOULDER

61'

R/W LINE

25' RADIUS GOPHER TORTOISE
BURROW PROTECTION AREA

GOPHER TORTOISE BURROW

25' RADIUS GOPHER TORTOISE
BURROW PROTECTION AREA

END PROJECT
END CONSTRUCTION
END MILLING & RESURFACING LT.
℄ SURVEY SR 25 (US 27)
STA. 2849+00.00

LEGEND


MILLING AND RESURFACING

NOTE: ALL STA./OFF ARE BASED OFF OF ℄ SURVEY SR 25 (US 27)
UNLESS OTHERWISE NOTED.

REVISIONS				ENGINEER OF RECORD	STATE OF FLORIDA DEPARTMENT OF TRANSPORTATION			ROADWAY PLAN (7)	SHEET NO.
DATE	DESCRIPTION	DATE	DESCRIPTION	JONATHAN A. JONES, P.E. LICENSE NUMBER 82243 PATEL, GREENE & ASSOCIATES, LLC 215 EAST MAIN STREET BARTOW, FL 33830	ROAD NO.	COUNTY	FINANCIAL PROJECT ID		24
					SR 25	HIGHLANDS	439750-2-52-01		

4/24/2026 11:09:08 AM USER: harris.halabi
c:\pw_workdir\pw_gateway\greene-pw-01\pw_user\dms02455\PLANRD01.dgn

THE OFFICIAL RECORD OF THIS SHEET IS THE ELECTRONIC FILE DIGITALLY SIGNED AND SEALED UNDER RULE 61G15-23.004, F.A.C.

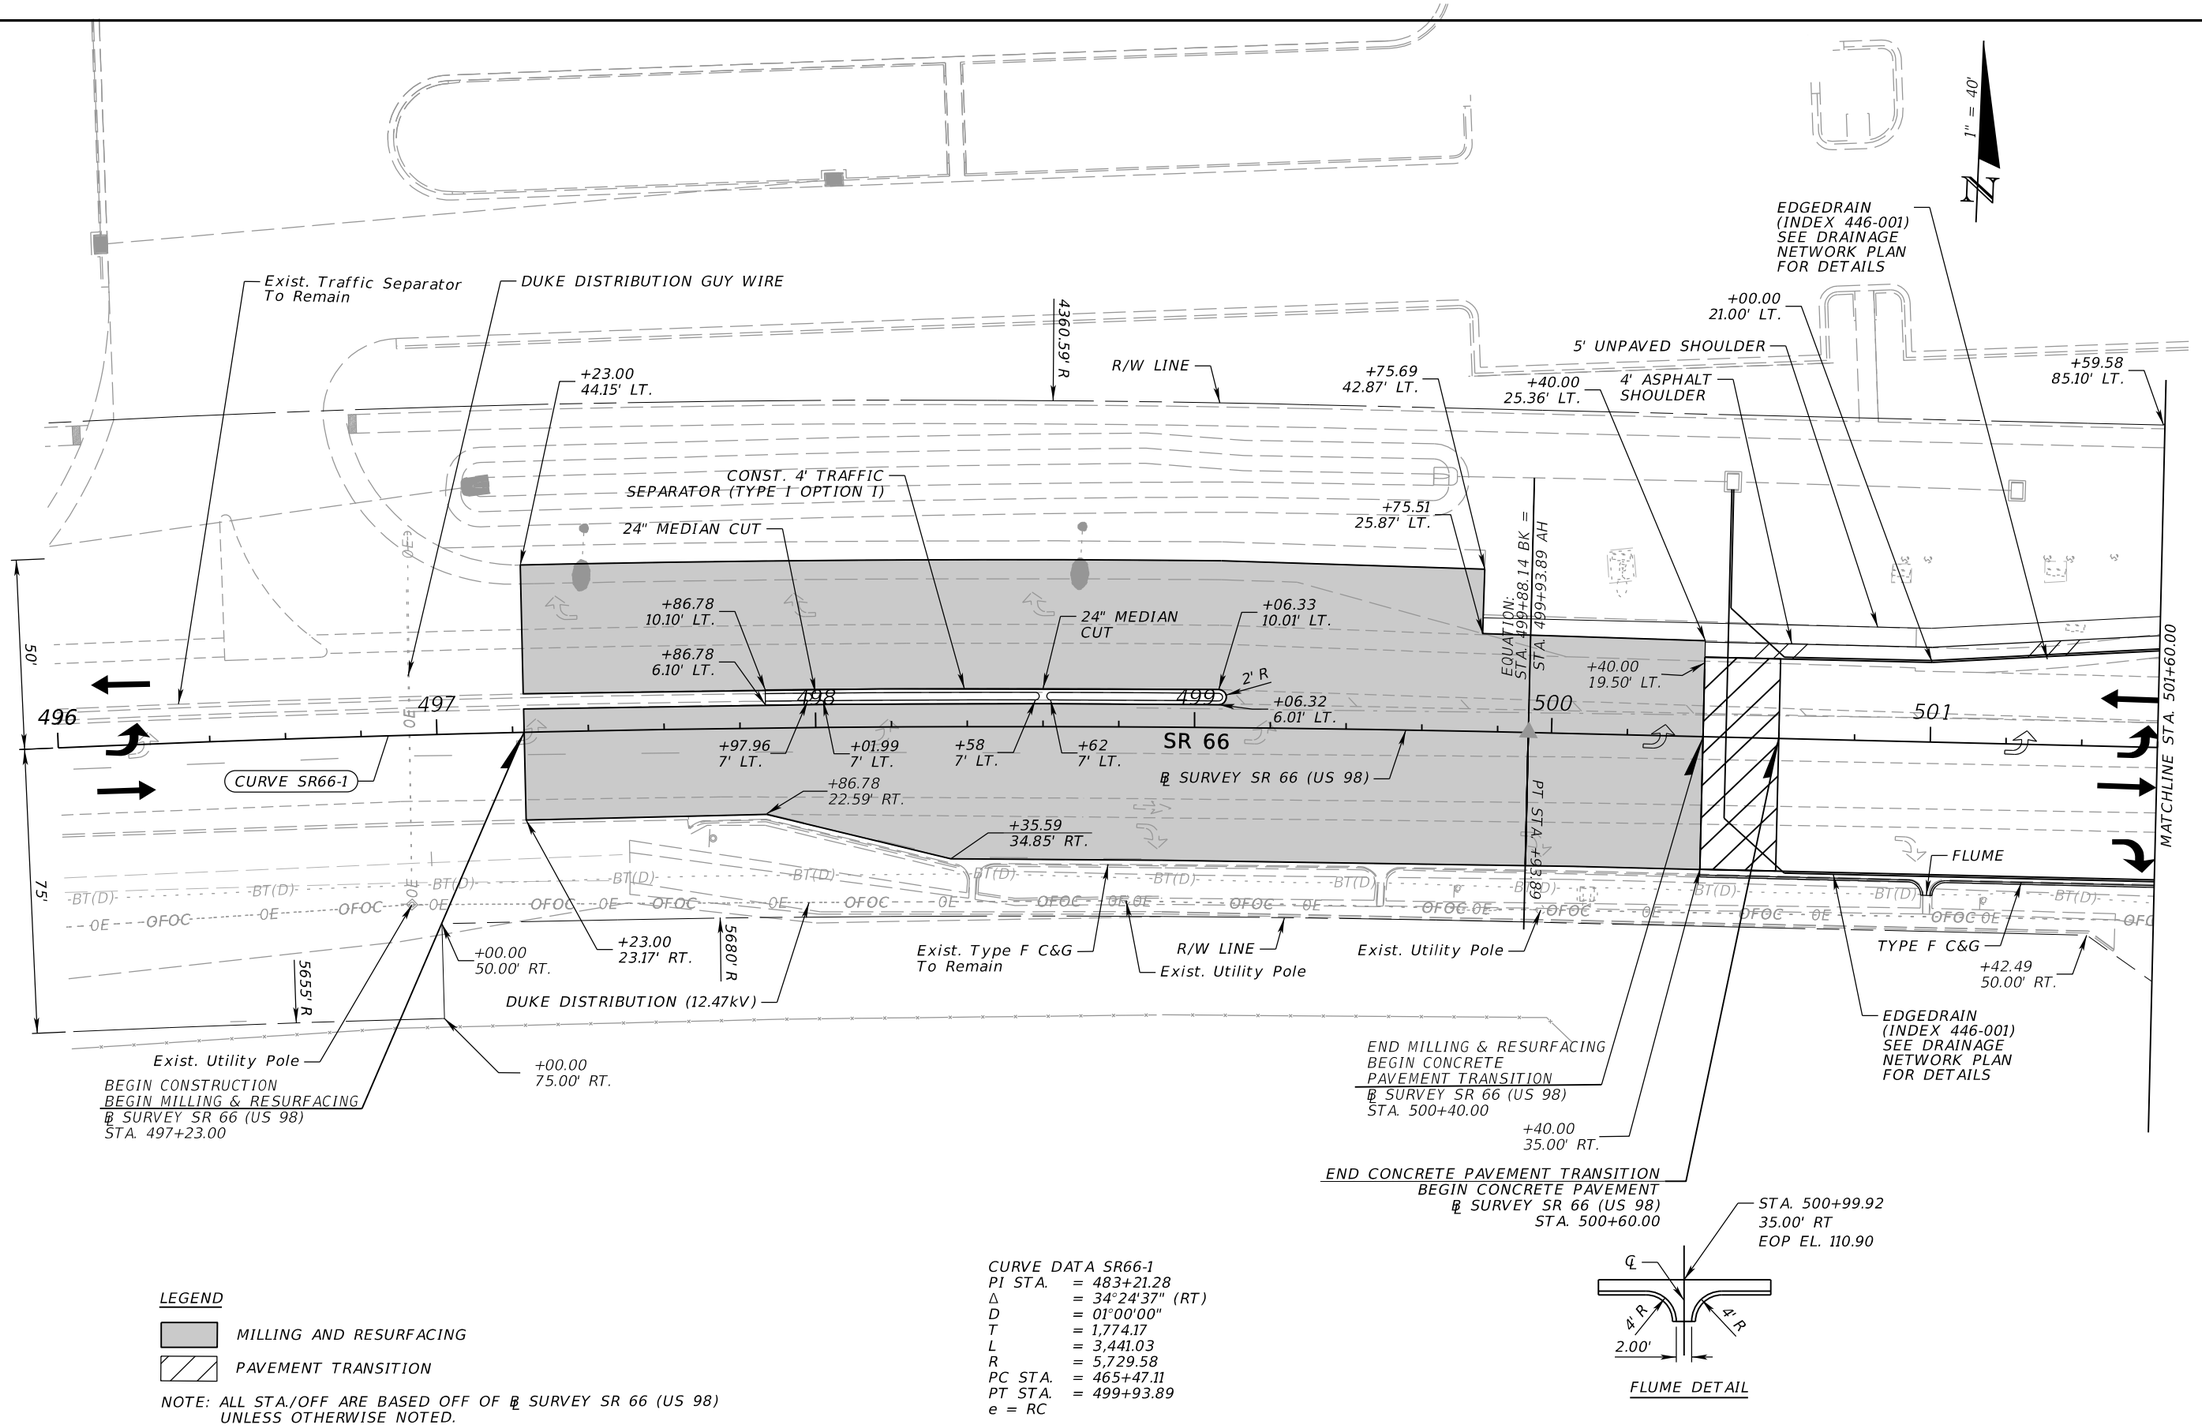

LEGEND

MILLING AND RESURFACING

PAVEMENT TRANSITION

NOTE: ALL STA./OFF ARE BASED OFF OF ℄ SURVEY SR 66 (US 98) UNLESS OTHERWISE NOTED.

CURVE DATA SR66-1
PI STA. = 483+21.28
Δ = 34°24'37" (RT)
D = 01°00'00"
T = 1,774.17
L = 3,441.03
R = 5,729.58
PC STA. = 465+47.11
PT STA. = 499+93.89
e = RC

REVISIONS			
DATE	DESCRIPTION	DATE	DESCRIPTION

ENGINEER OF RECORD

JONATHAN A. JONES, P.E.
LICENSE NUMBER 82243
PATEL, GREENE & ASSOCIATES, LLC
215 EAST MAIN STREET
BARTOW, FL 33830

STATE OF FLORIDA
DEPARTMENT OF TRANSPORTATION

ROAD NO.	COUNTY	FINANCIAL PROJECT ID
SR 25	HIGHLANDS	439750-2-52-01

ROADWAY PLAN (8)

SHEET NO. 25

THE OFFICIAL RECORD OF THIS SHEET IS THE ELECTRONIC FILE DIGITALLY SIGNED AND SEALED UNDER RULE 61G15-23.004, F.A.C.

4/24/2026 11:09:20 AM USER: harris.halabi
c:\pw_workdir\patelgreene-pw-01\pw_user\dms02455\PLANROD2.dgn

1" = 40'

Exist. Utility Pole

DUKE TRANSMISSION (69kV)

CONSTRUCT 94' ASPHALT DRIVEWAY
STA. 58+80.50

DUKE DISTRIBUTION (12.47kV)

MATCH EXIST.
+57.00, 50.00' LT.

+66.68
34.00' LT.

S-200

4' ASPHALT SHOULDER

+51.32
34.00' LT.

CONSTRUCT 96'
ASPHALT DRIVEWAY
STA. 56+09.00

EDGEDRAIN
(INDEX 446-001)
SEE DRAINAGE
NETWORK PLAN
FOR DETAILS

MATCH
EXIST.
+33.25
50.00' LT.

MATCH EXIST
+61.00, 50.00' LT.

R/W LINE

MATCH EXIST.
+27.50, 50.00' LT.

5' PAVED SHOULDER
5' UNPAVED SHOULDER

+32.14
50.00' LT.

+33.06
40.40' LT.

S-202

1482' R

+25.00
29.00' LT.

25' R

12' R

S-201

50' R

+00.00
13.12' LT.

CURVE SR66-2

+25.00
23.50' LT.

+34.56
33.15' LT.

+50.55
22.63' LT.

+00.00
11.12' LT.

END CONCRETE PAVEMENT
BEGIN CONCRETE PAVEMENT TRANSITION
℄ SURVEY SR 66 (US 98)
STA. 57+05.00

EDGEDRAIN
(INDEX 446-001)
SEE DRAINAGE
NETWORK PLAN
FOR DETAILS

56

57

58

59

60

℄ SURVEY SR 66
(US 98)

US 98

MATCHLINE STA. 55+20.00

+63.55
21.60' RT.

+20.00
13.00' RT.

+40.55
17.00' RT.

+39.03
15.85' RT.

+38.18
15.31' RT.

PC STA. +32.75

50'

0.06

0.06

0.006

25' R

40' R

35' R

40' R

SD-02B

SD-02A

SD-03B

SD-03A

Exist. Utility
Pole

MATCH EXIST.
+56.25, 50.00' RT.

CONST. 60'
APHALT DRIVEWAY

Exist. Utility Pole

1382' R

+71.02
26.01' RT.
EL. 112.62'

MATCH EXIST
+86.33
50.00' RT.

+35.55
22.00' RT.
EL. 112.23'

MATCH EXIST.
+33.15,50.00' RT.

5' UNPAVED SHOULDER

MATCH EXIST.
+16.25, 50.00' RT.

Exist. Utility Pole

END MILLING & RESURFACING
& WIDENING
END CONSTRUCTION
℄ SURVEY SR 66 (US 98)
STA 59+32.75

+32.14
50.00' RT.

R/W LINE

CONSTRUCT 47'
ASPHALT DRIVEWAY
STA. 56+10.00

+31.40
43.46' RT.

DUKE DISTRIBUTION (12.47kV)

END CONCRETE PAVEMENT TRANSITION
BEGIN MILLING & RESURFACING & WIDENING
℄ SURVEY SR 66 (US 98)
STA 57+25.00

LEGEND

MILLING AND RESURFACING

WIDENING

PAVEMENT TRANSITION

NOTE: ALL STA./OFF ARE BASED OFF OF ℄ SURVEY SR 66 (US 98) UNLESS OTHERWISE NOTED.

CURVE DATA SR66-2
PI STA. = 62+07.12
Δ = 21°41'14" (RT)
D = 04°00'00"
T = 274.37
L = 542.18
R = 1,432.39
PC STA. = 59+32.75
PT STA. = 64+74.93
e = 0.08

THE OFFICIAL RECORD OF THIS SHEET IS THE ELECTRONIC FILE DIGITALLY SIGNED AND SEALED UNDER RULE 61G15-23.004, F.A.C.

REVISIONS			
DATE	DESCRIPTION	DATE	DESCRIPTION

ENGINEER OF RECORD
JONATHAN A. JONES, P.E.
LICENSE NUMBER 82243
PATEL, GREENE & ASSOCIATES, LLC
215 EAST MAIN STREET
BARTOW, FL 33830


STATE OF FLORIDA
DEPARTMENT OF TRANSPORTATION

ROAD NO.	COUNTY	FINANCIAL PROJECT ID
SR 25	HIGHLANDS	439750-2-52-01

ROADWAY PLAN (9)

SHEET NO. 26


4/24/2026 11:09:21 AM USER: harris.halabi
c:\pw_workdir\patelgreene-pw-01\pw_user\dms02455\PLANROD2.dgn

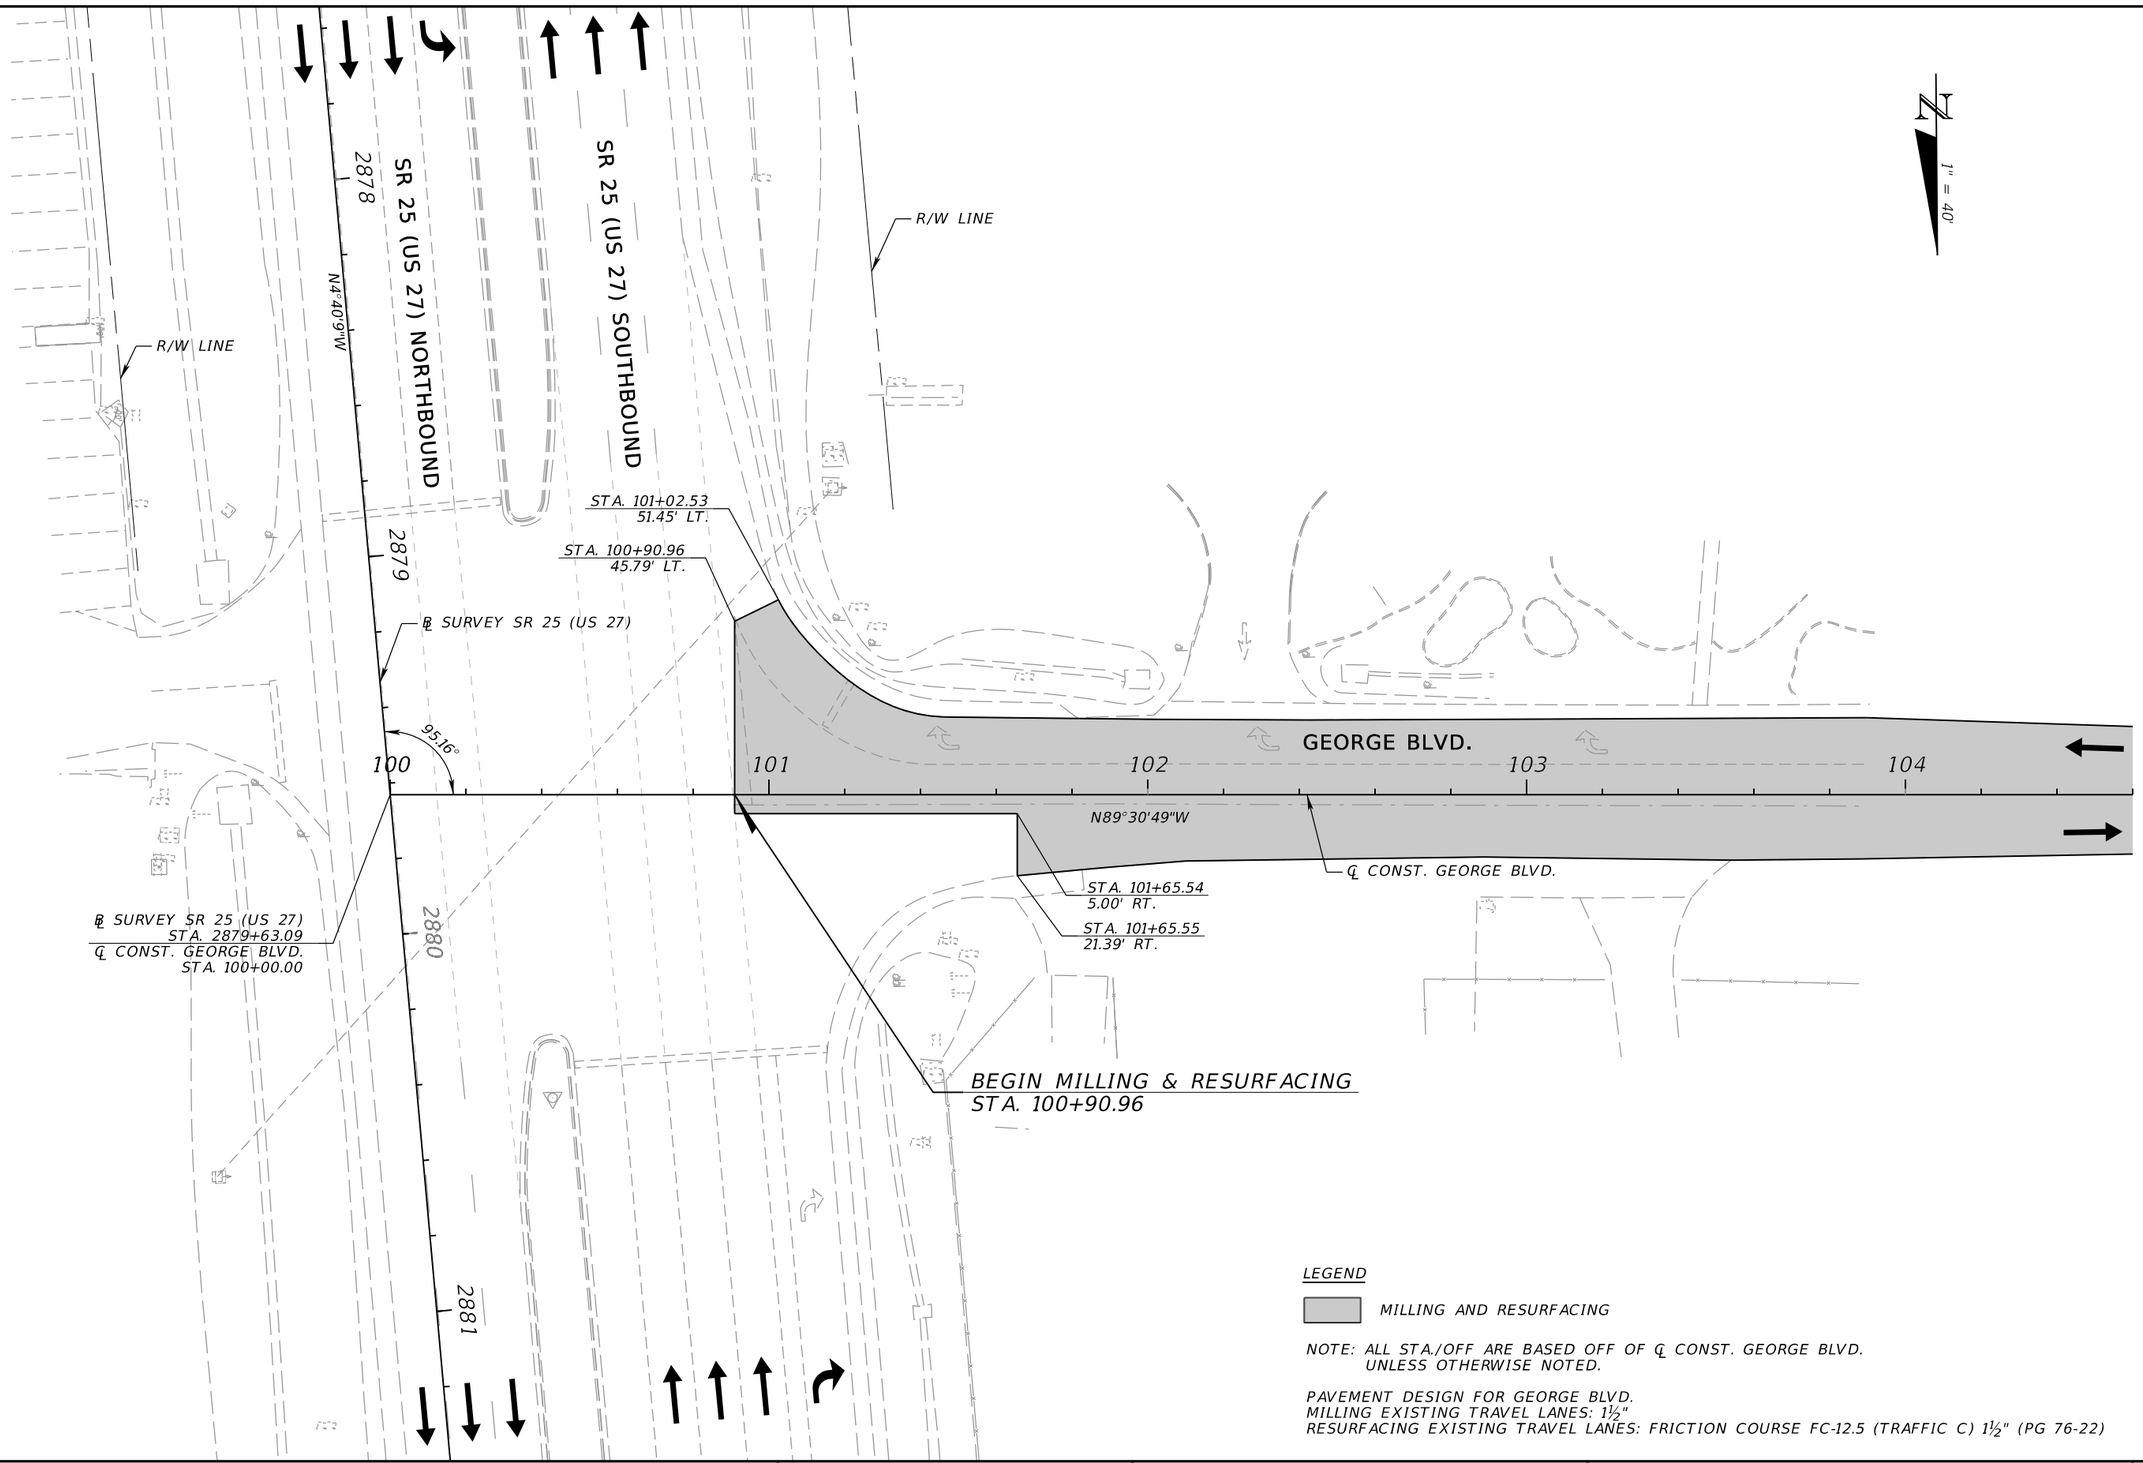

REVISIONS				ENGINEER OF RECORD	STATE OF FLORIDA DEPARTMENT OF TRANSPORTATION			ROADWAY PLAN (10)	SHEET NO.
DATE	DESCRIPTION	DATE	DESCRIPTION	JONATHAN A. JONES, P.E. LICENSE NUMBER: 82243 PATEL, GREENE & ASSOCIATES, LLC 215 E. MAIN STREET BARTOW, FL 33830	ROAD NO.	COUNTY	FINANCIAL PROJECT ID		
					SR 25	HIGHLANDS	439750-2-52-01		27

THE OFFICIAL RECORD OF THIS SHEET IS THE ELECTRONIC FILE DIGITALLY SIGNED AND SEALED UNDER RULE 61G15-23.004, F.A.C.


4/24/2026 11:09:58 AM USER: harris.halabi
c:\pw_workdir\vatelgreene-pw-01\pw_user\dms02455\SPOTRD03.dgn

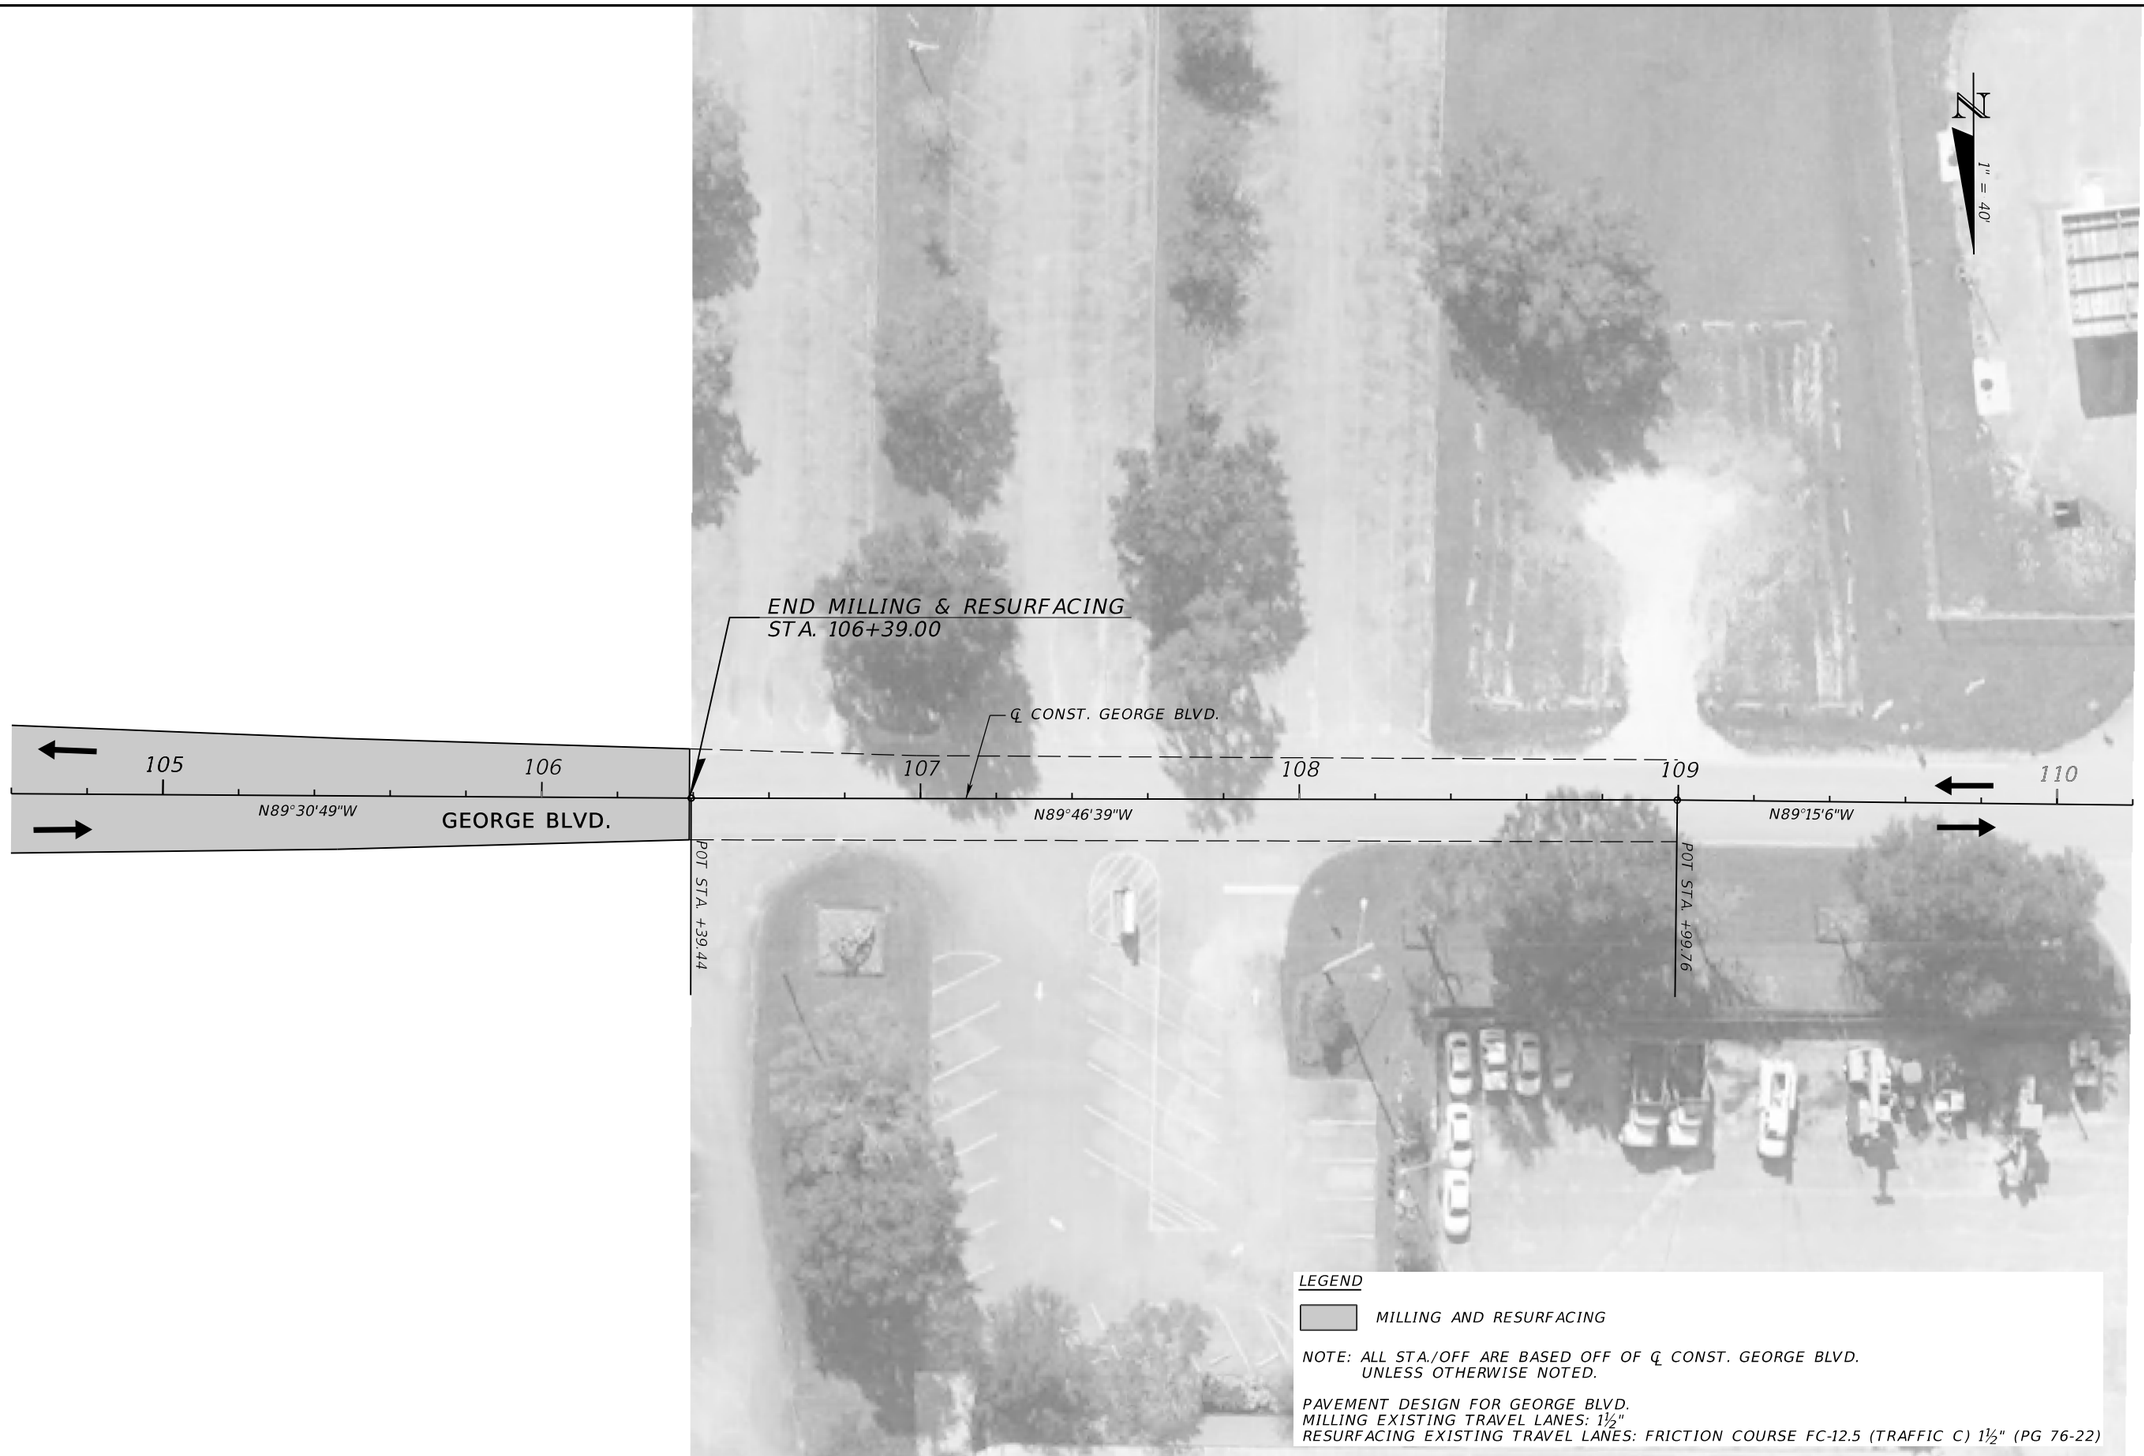

REVISIONS				ENGINEER OF RECORD	STATE OF FLORIDA DEPARTMENT OF TRANSPORTATION			ROADWAY PLAN (11)	SHEET NO.
DATE	DESCRIPTION	DATE	DESCRIPTION	JONATHAN A. JONES, P.E. LICENSE NUMBER: 82243 PATEL, GREENE & ASSOCIATES, LLC 215 E. MAIN STREET BARTOW, FL 33830	ROAD NO.	COUNTY	FINANCIAL PROJECT ID		28
					SR 25	HIGHLANDS	439750-2-52-01		

THE OFFICIAL RECORD OF THIS SHEET IS THE ELECTRONIC FILE DIGITALLY SIGNED AND SEALED UNDER RULE 61G15-23.004, F.A.C.

4/24/2026 11:10:00 AM USER: harris.halabi
c:\pw_workdir\pateligreene-pw-01\pw_user\dms02455\SPDTRD03.dgn

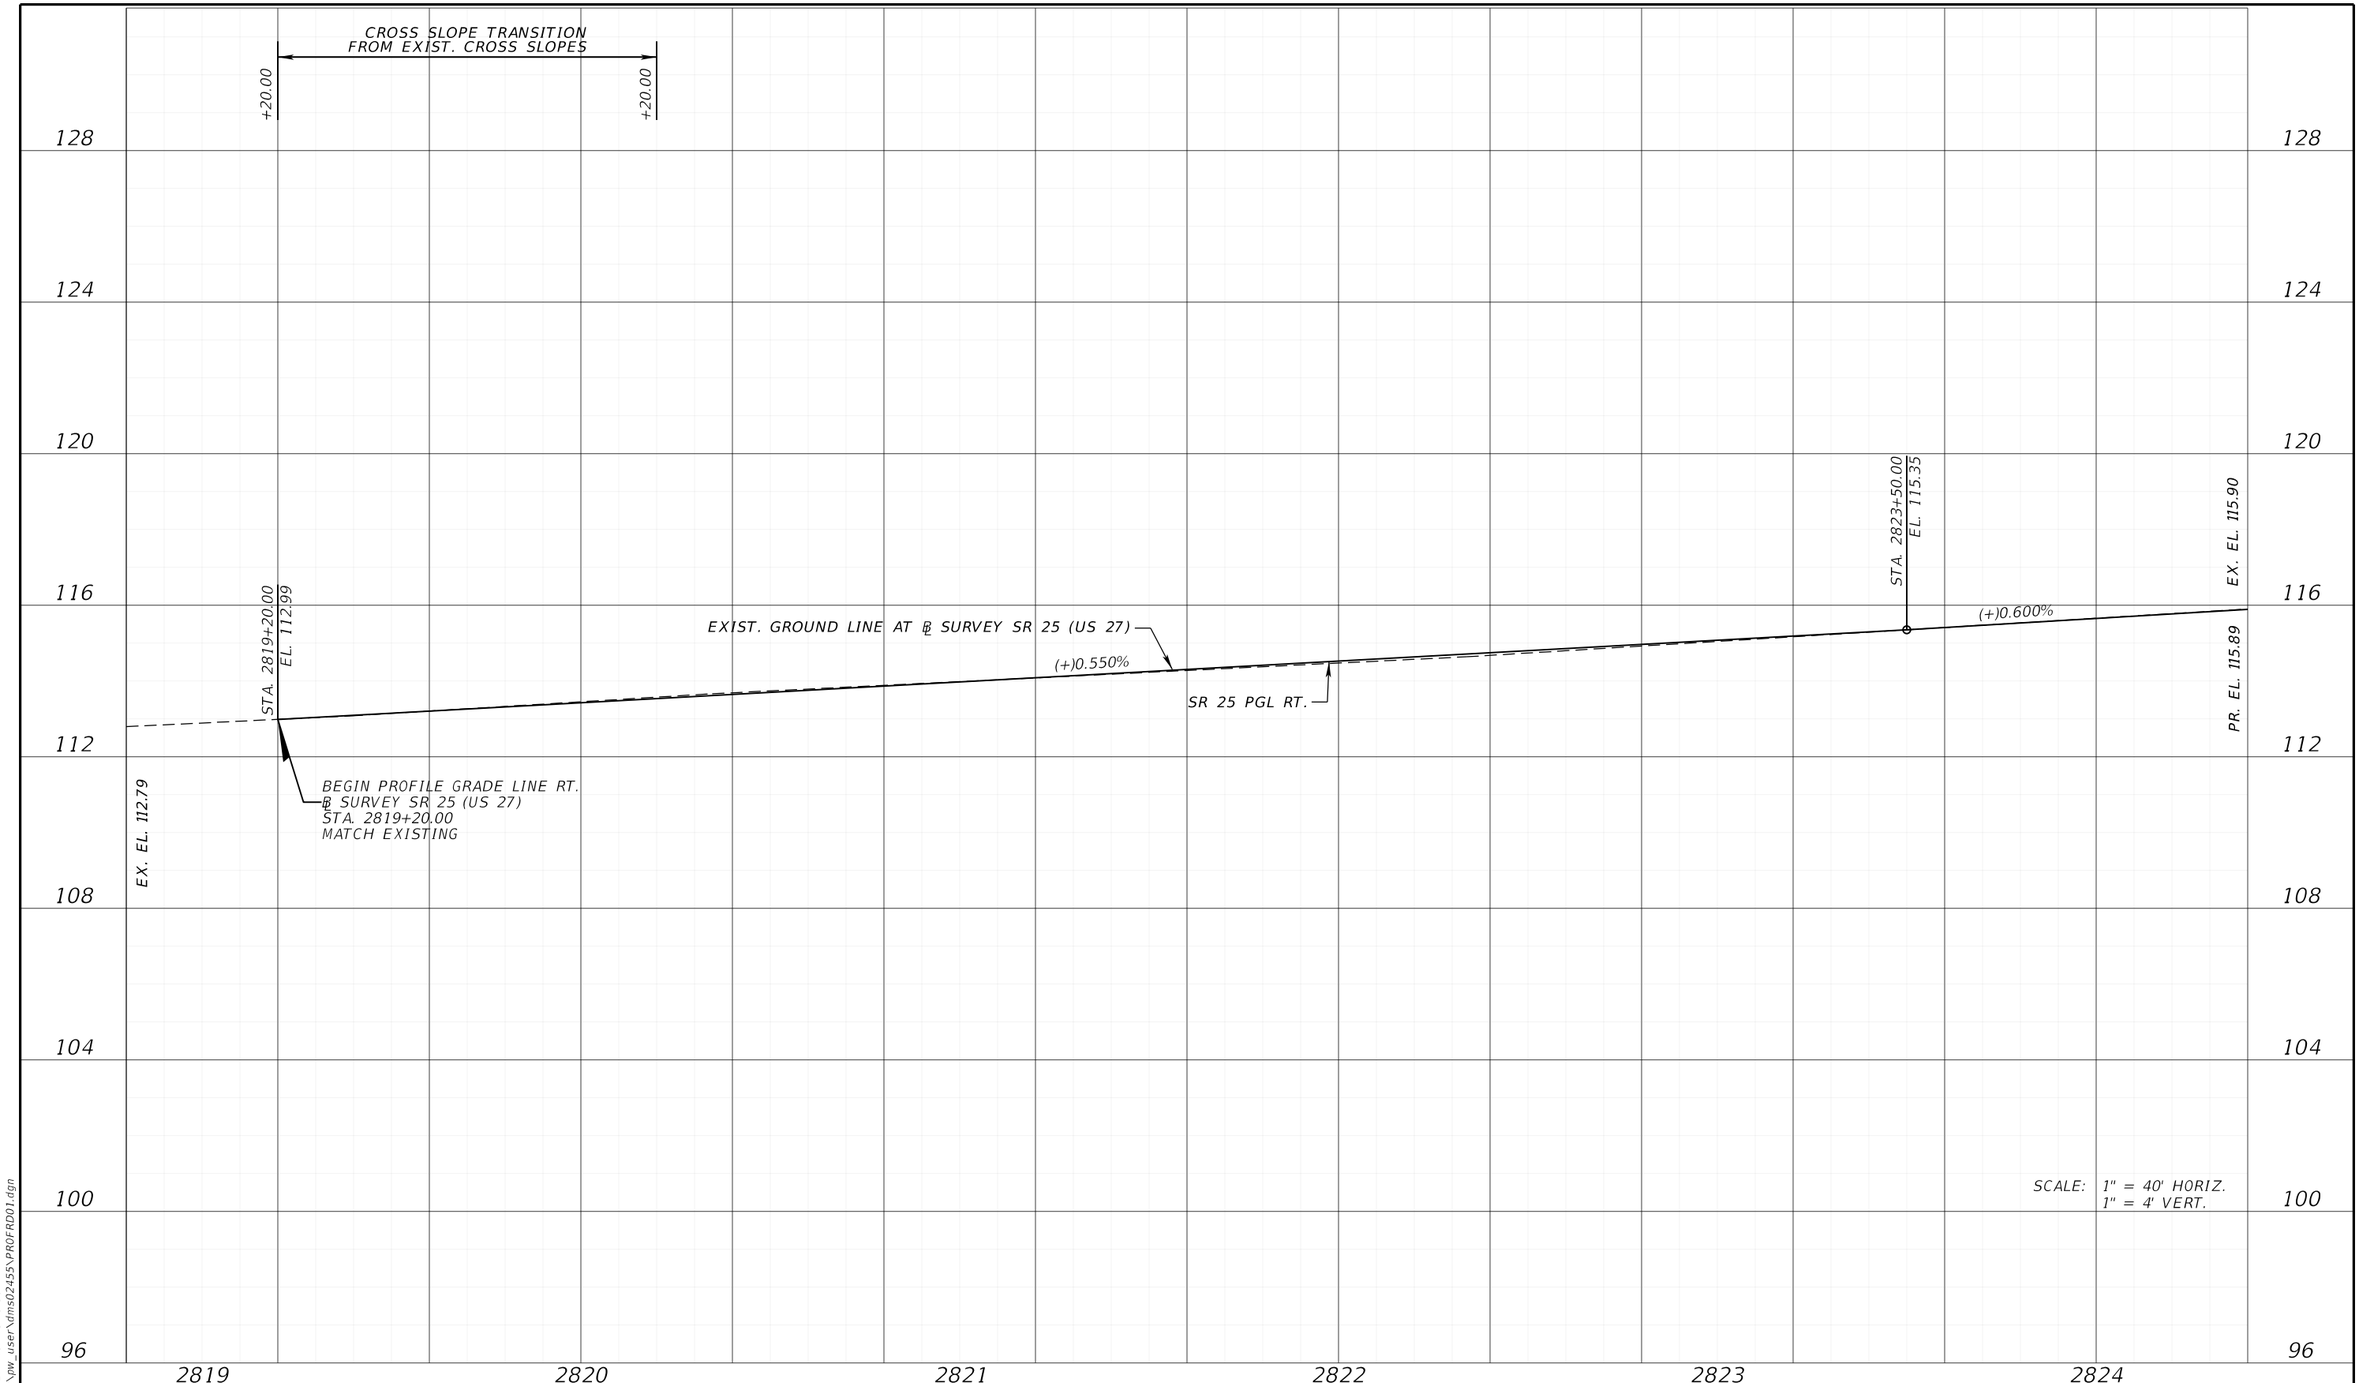


SCALE: 1" = 40' HORIZ.
1" = 4' VERT.

SR 25 (US 27) PGL RIGHT

REVISIONS				ENGINEER OF RECORD	STATE OF FLORIDA DEPARTMENT OF TRANSPORTATION			ROADWAY PROFILES (1)	SHEET NO.
DATE	DESCRIPTION	DATE	DESCRIPTION	JONATHAN A. JONES, P.E. LICENSE NUMBER 82243 PATEL, GREENE & ASSOCIATES, LLC 215 EAST MAIN STREET BARTOW, FL 33830	ROAD NO.	COUNTY	FINANCIAL PROJECT ID		29
					SR 25	HIGHLANDS	439750-2-52-01		

4/24/2026 11:10:11 AM USER: harris.halabi
c:\pw_workdir\pateldgreene-pw-01\pw_user\dms02455\PROFRD01.dgn

THE OFFICIAL RECORD OF THIS SHEET IS THE ELECTRONIC FILE DIGITALLY SIGNED AND SEALED UNDER RULE 61G15-23.004, F.A.C.

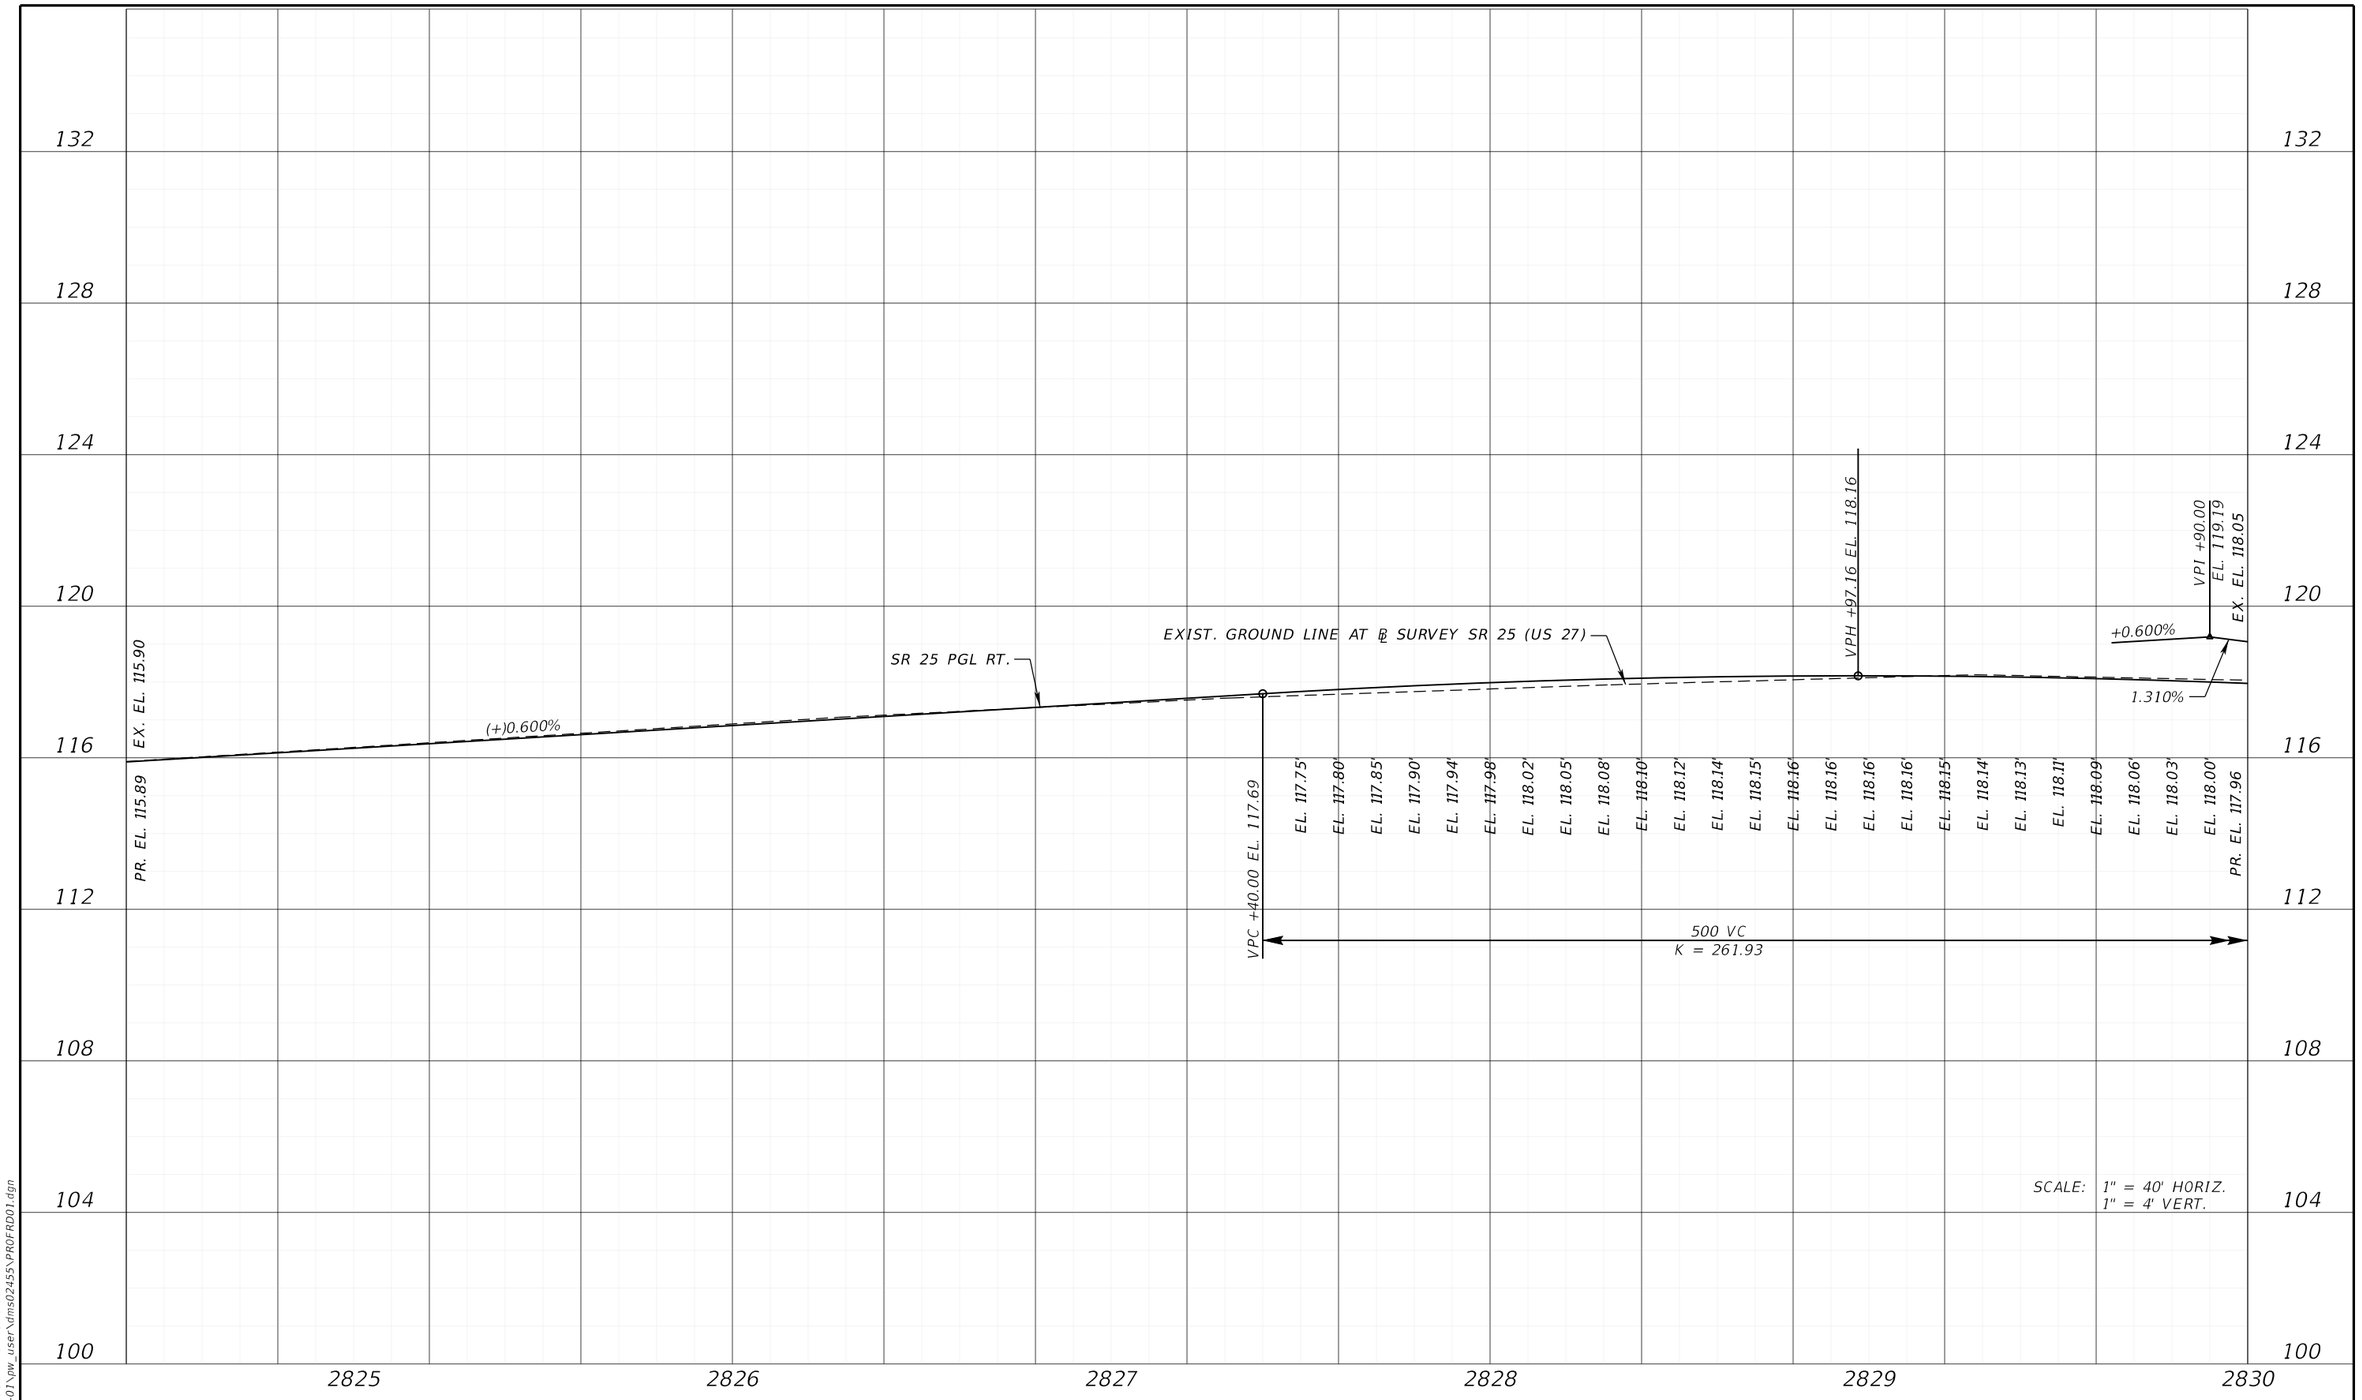

SR 25 (US 27) PGL RIGHT

REVISIONS			
DATE	DESCRIPTION	DATE	DESCRIPTION

ENGINEER OF RECORD

JONATHAN A. JONES, P.E.
LICENSE NUMBER 82243
PATEL, GREENE & ASSOCIATES, LLC
215 EAST MAIN STREET
BARTOW, FL 33830

STATE OF FLORIDA
DEPARTMENT OF TRANSPORTATION


ROAD NO.	COUNTY	FINANCIAL PROJECT ID
SR 25	HIGHLANDS	439750-2-52-01

ROADWAY PROFILES (2)

SHEET NO. 30

THE OFFICIAL RECORD OF THIS SHEET IS THE ELECTRONIC FILE DIGITALLY SIGNED AND SEALED UNDER RULE 61G15-23.004, F.A.C.

4/24/2026 11:10:11 AM USER: harris.hajabi
c:\pw_workdir\patelgreene-pw-01\pw_user\dms02455\PROFRD01.dgn

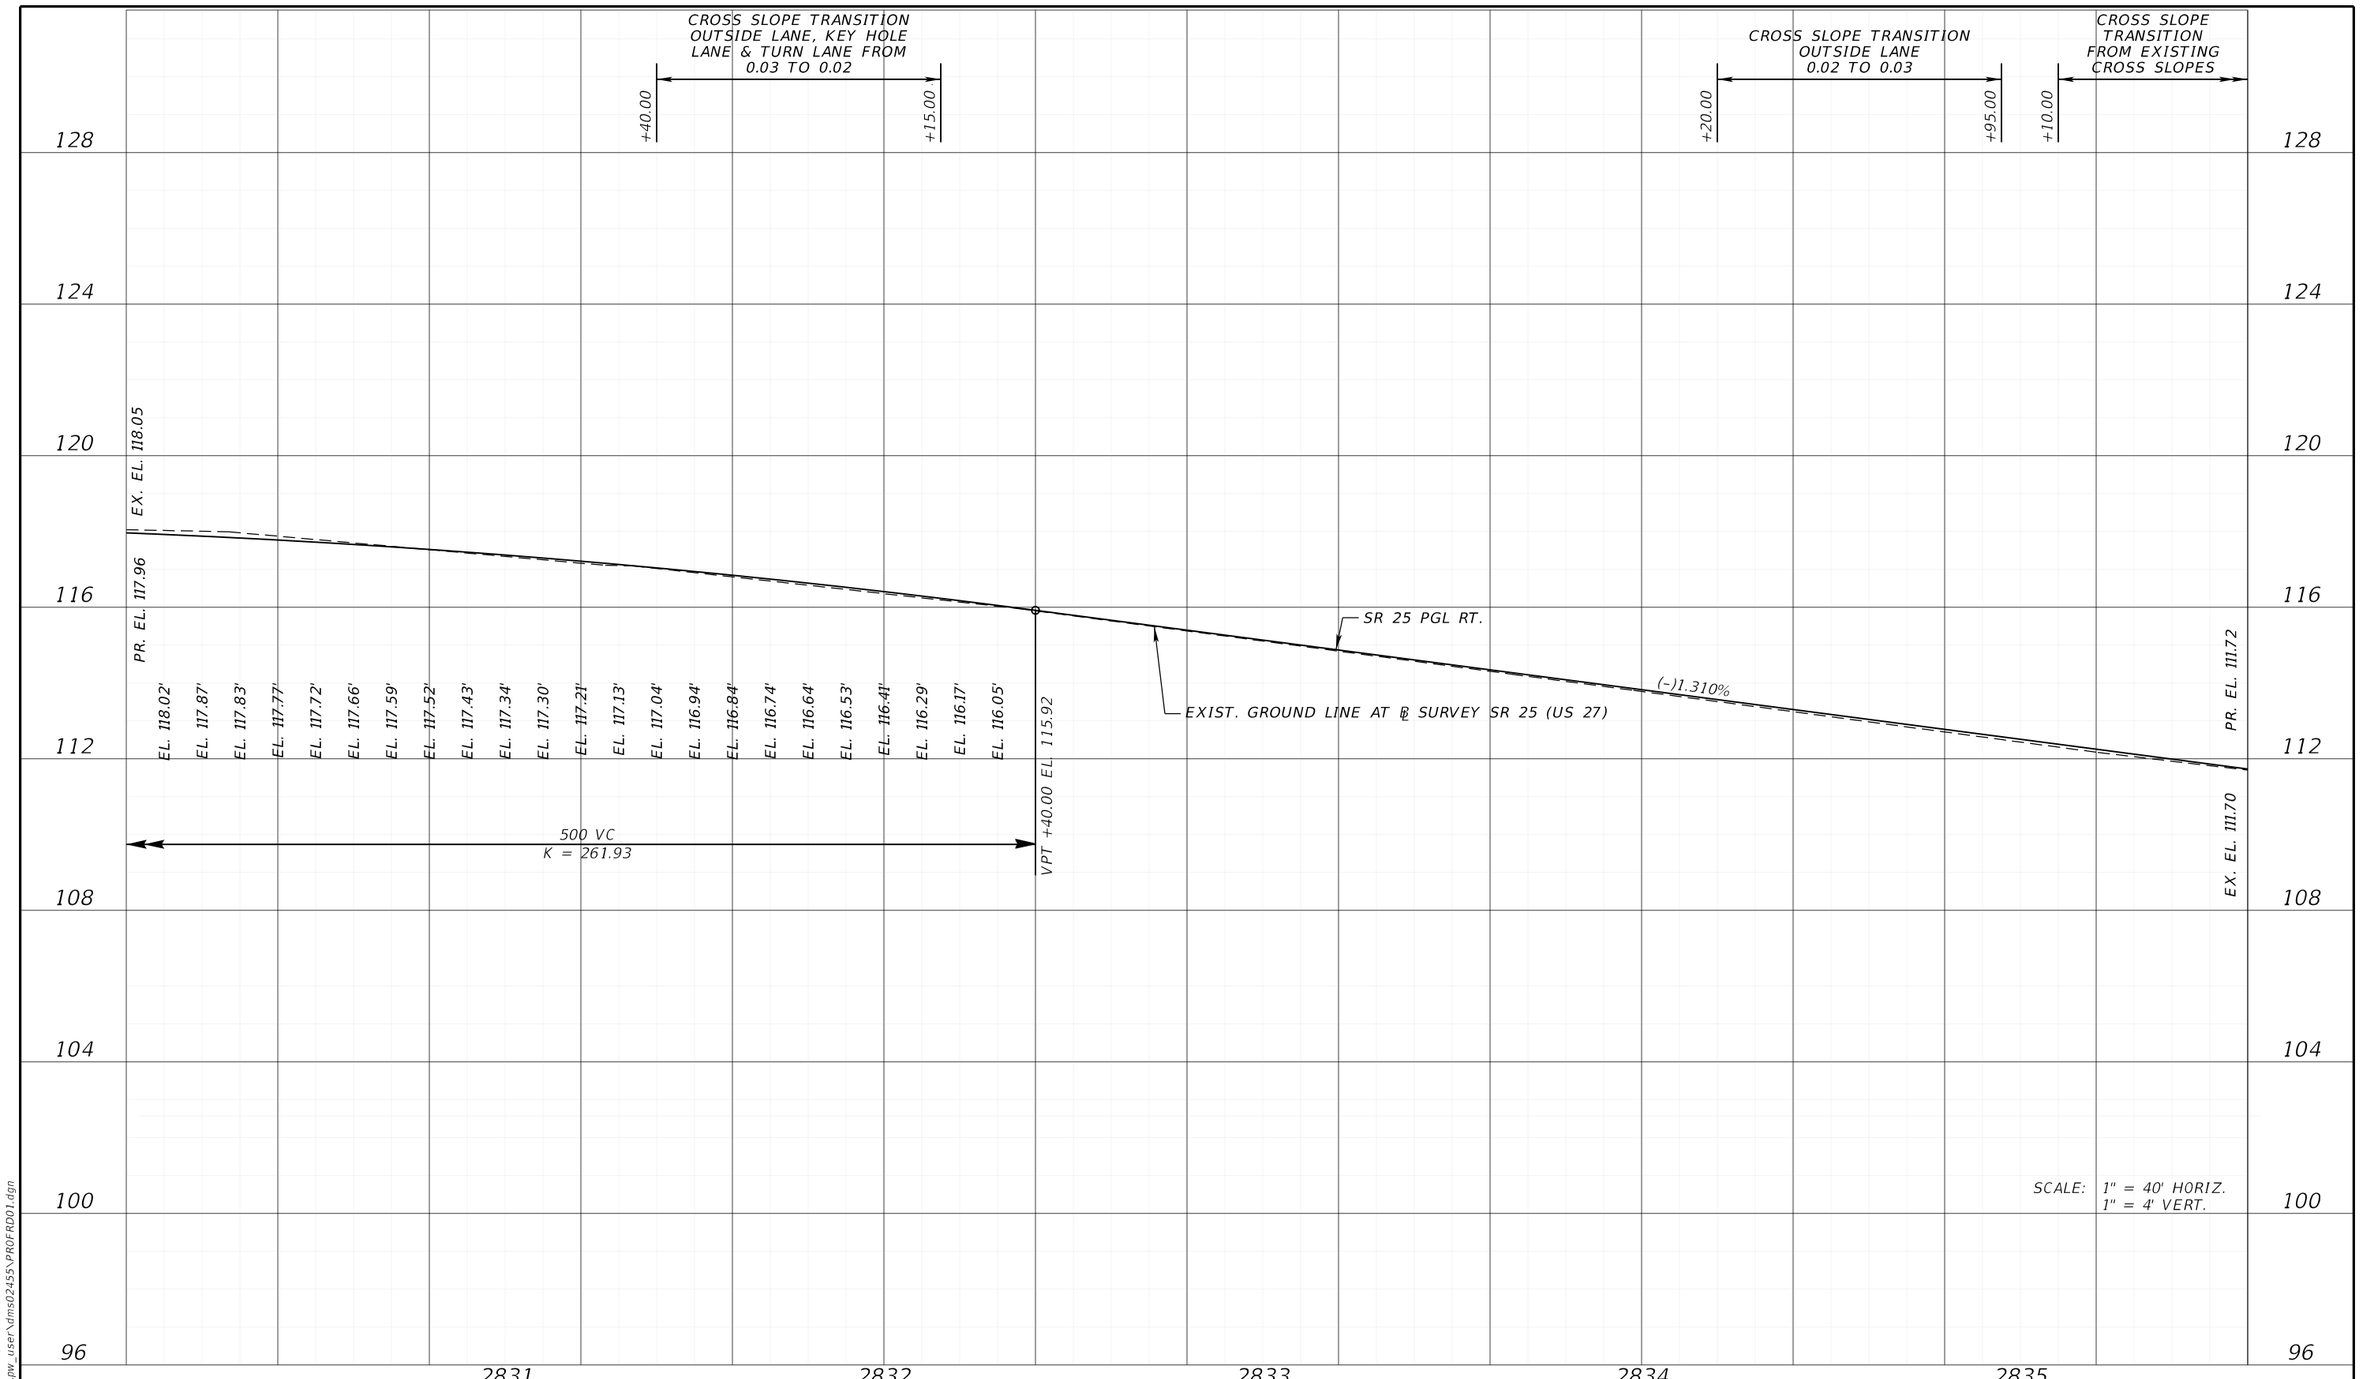


SR 25 (US 27) PGL RIGHT

REVISIONS				ENGINEER OF RECORD	STATE OF FLORIDA DEPARTMENT OF TRANSPORTATION			ROADWAY PROFILES (3)	SHEET NO.
DATE	DESCRIPTION	DATE	DESCRIPTION	JONATHAN ANDREW JONES, P.E. LICENSE NUMBER 82243 PATEL, GREENE & ASSOCIATES, LLC 215 EAST MAIN STREET BARTOW, FL 33830	ROAD NO.	COUNTY	FINANCIAL PROJECT ID		31
					SR 25	HIGHLANDS	439750-2-52-01		

4/24/2026 11:10:12 AM USER: harris.halabi
c:\pw_workdir\pateljgreene-pw-01\pw_user\dms02455\PROFRD01.dgn

THE OFFICIAL RECORD OF THIS SHEET IS THE ELECTRONIC FILE DIGITALLY SIGNED AND SEALED UNDER RULE 61G15-23.004, F.A.C.

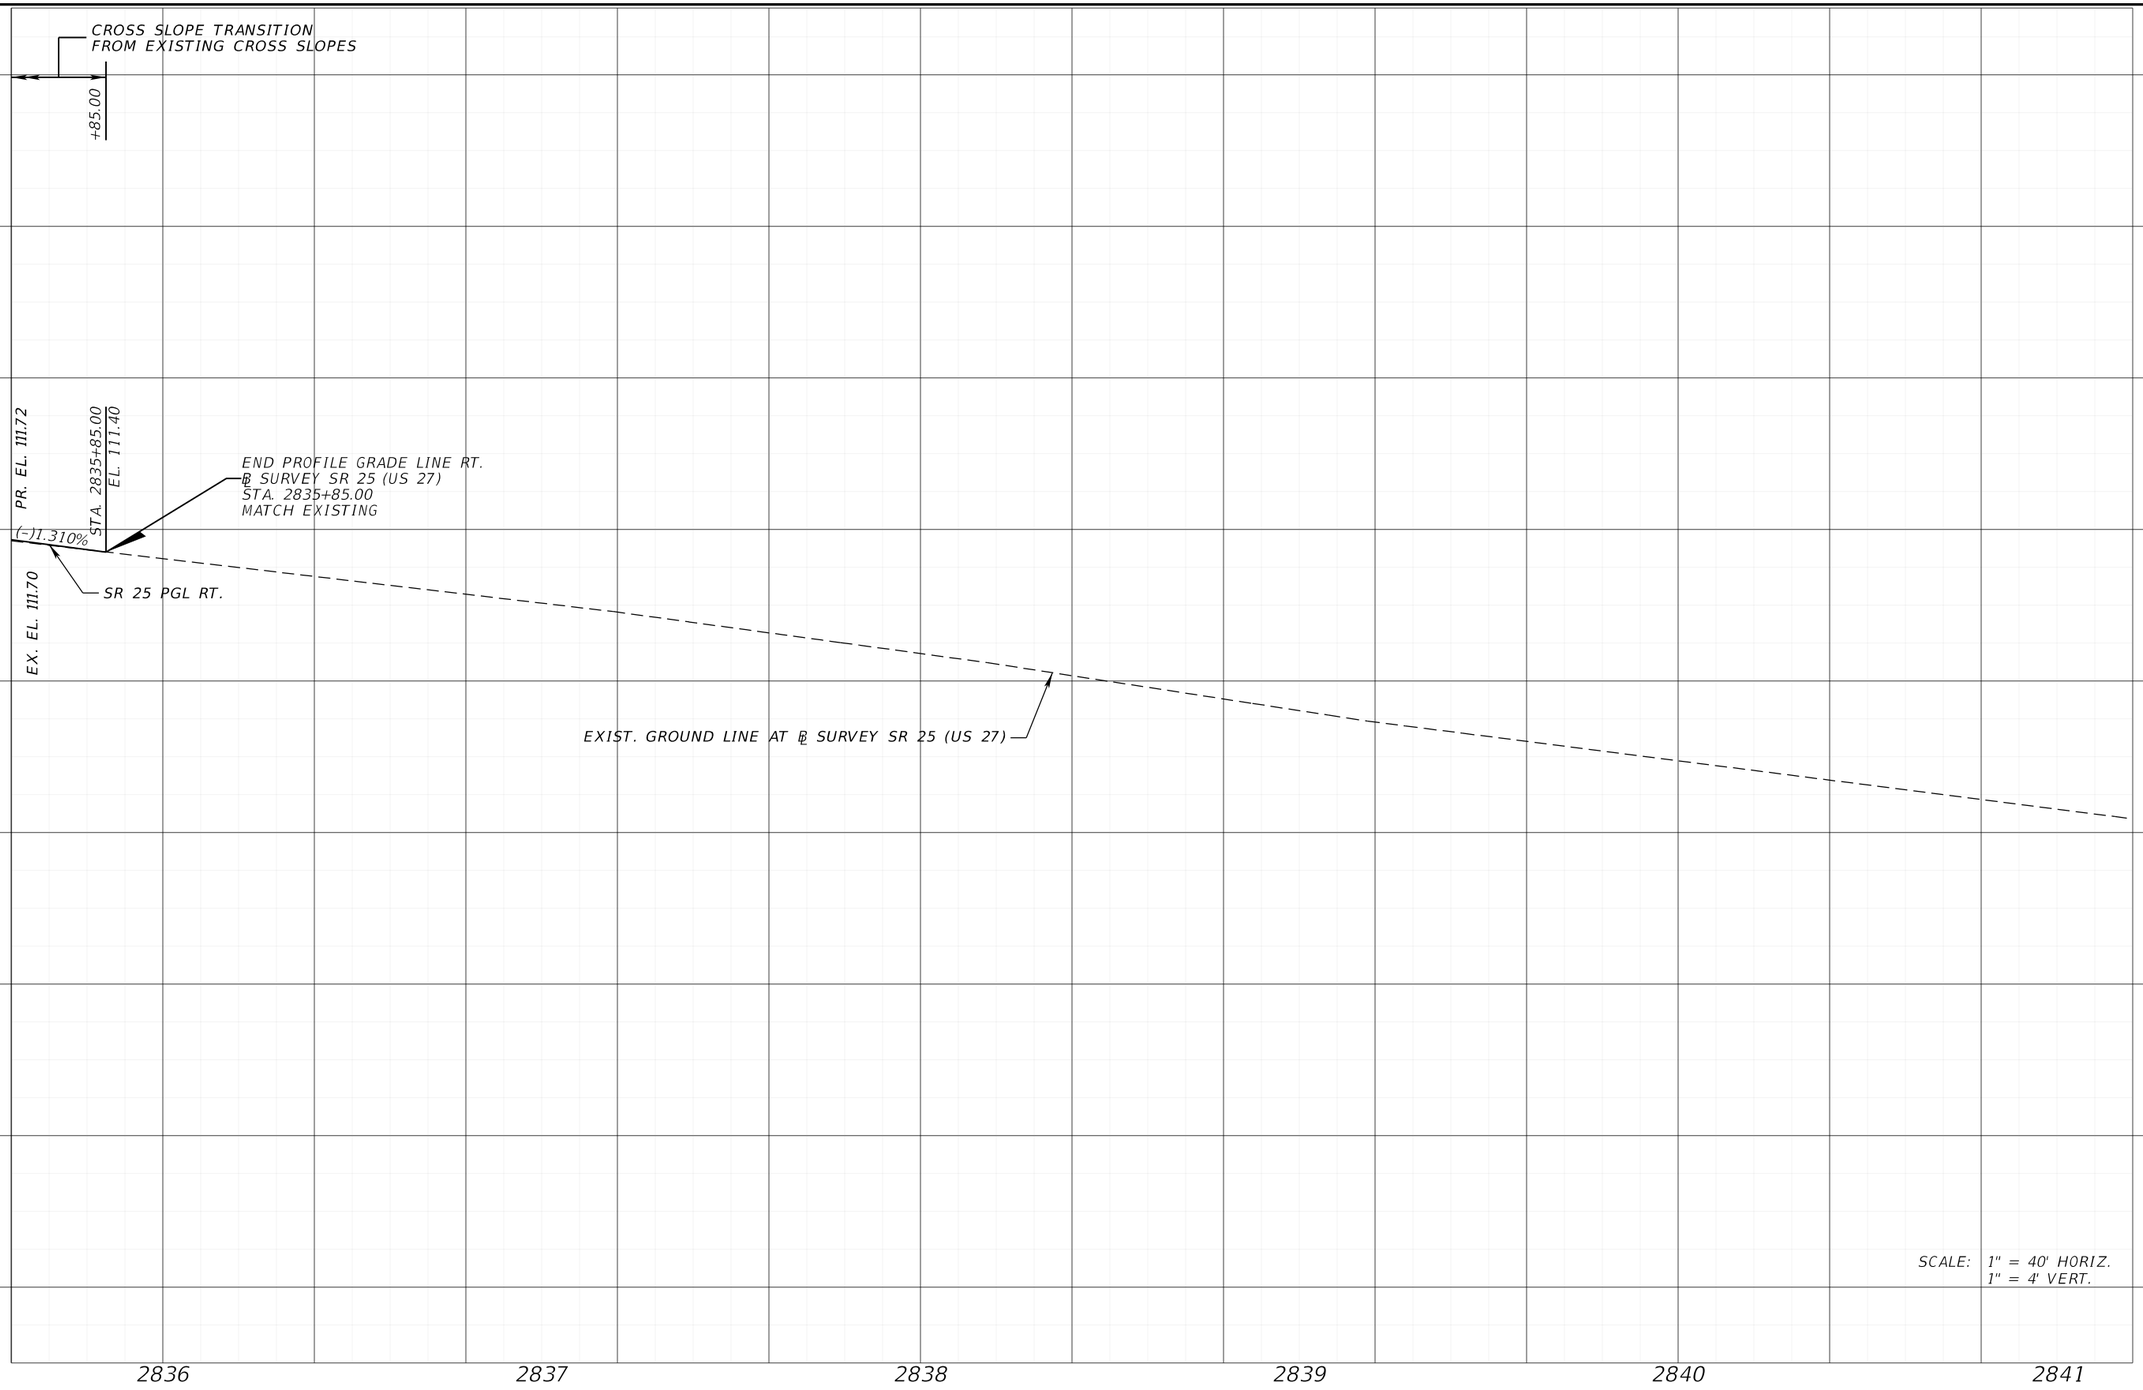


SR 25 (US 27) PGL RIGHT

REVISIONS				ENGINEER OF RECORD	STATE OF FLORIDA DEPARTMENT OF TRANSPORTATION				SHEET NO.
DATE	DESCRIPTION	DATE	DESCRIPTION	JONATHAN A. JONES, P.E. LICENSE NUMBER 82243 PATEL, GREENE & ASSOCIATES, LLC 215 EAST MAIN STREET BARTOW, FL 33830	ROAD NO.	COUNTY	FINANCIAL PROJECT ID	ROADWAY PROFILES (4)	32
					SR 25	HIGHLANDS	439750-2-52-01		

THE OFFICIAL RECORD OF THIS SHEET IS THE ELECTRONIC FILE DIGITALLY SIGNED AND SEALED UNDER RULE 61G15-23.004, F.A.C.

4/24/2026 11:10:12 AM USER: harris.halabi
c:\pw_workdir\pateljgreene-pw-01\pw_user\dms02455\PROFRD01.dgn

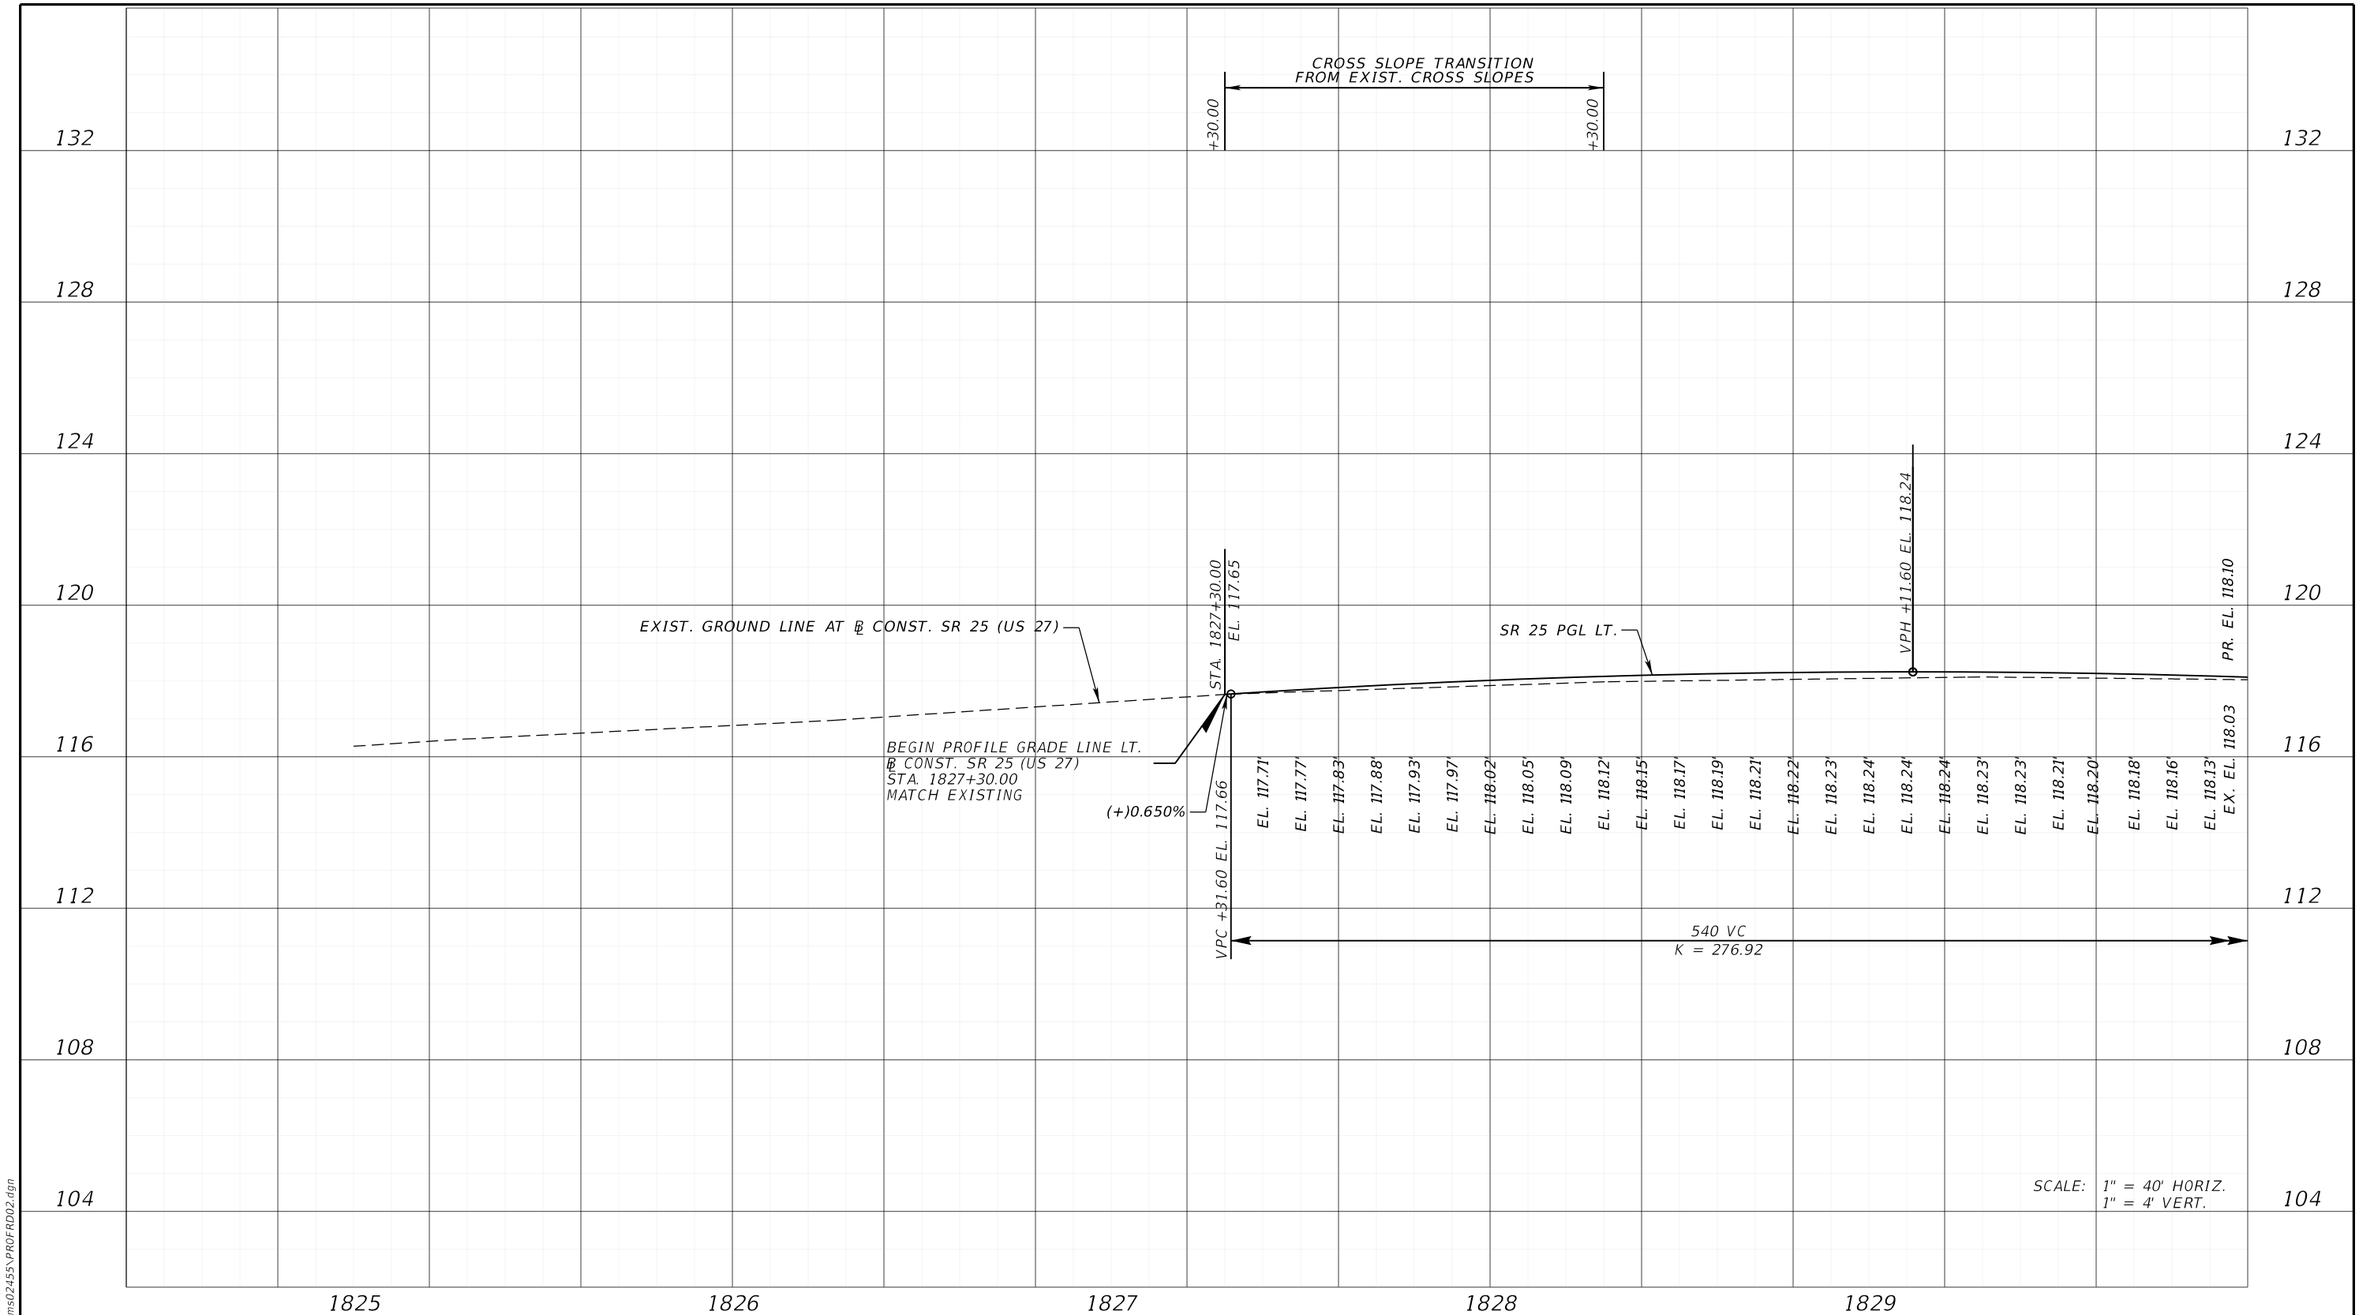


SR 25 (US 27) PGL LEFT

REVISIONS				ENGINEER OF RECORD	STATE OF FLORIDA DEPARTMENT OF TRANSPORTATION			ROADWAY PROFILES (5)	SHEET NO.
DATE	DESCRIPTION	DATE	DESCRIPTION	JONATHAN A. JONES, P.E. LICENSE NUMBER 82243 PATEL, GREENE & ASSOCIATES, LLC 215 EAST MAIN STREET BARTOW, FL 33830	ROAD NO.	COUNTY	FINANCIAL PROJECT ID		33
					SR 25	HIGHLANDS	439750-2-52-01		

THE OFFICIAL RECORD OF THIS SHEET IS THE ELECTRONIC FILE DIGITALLY SIGNED AND SEALED UNDER RULE 61G15-23.004, F.A.C.

4/24/2026 11:10:22 AM USER: harris.halabi
c:\pw_workdir\pw_state\greene-pw-01\pw_user\dms0245\PROFRD02.dgn

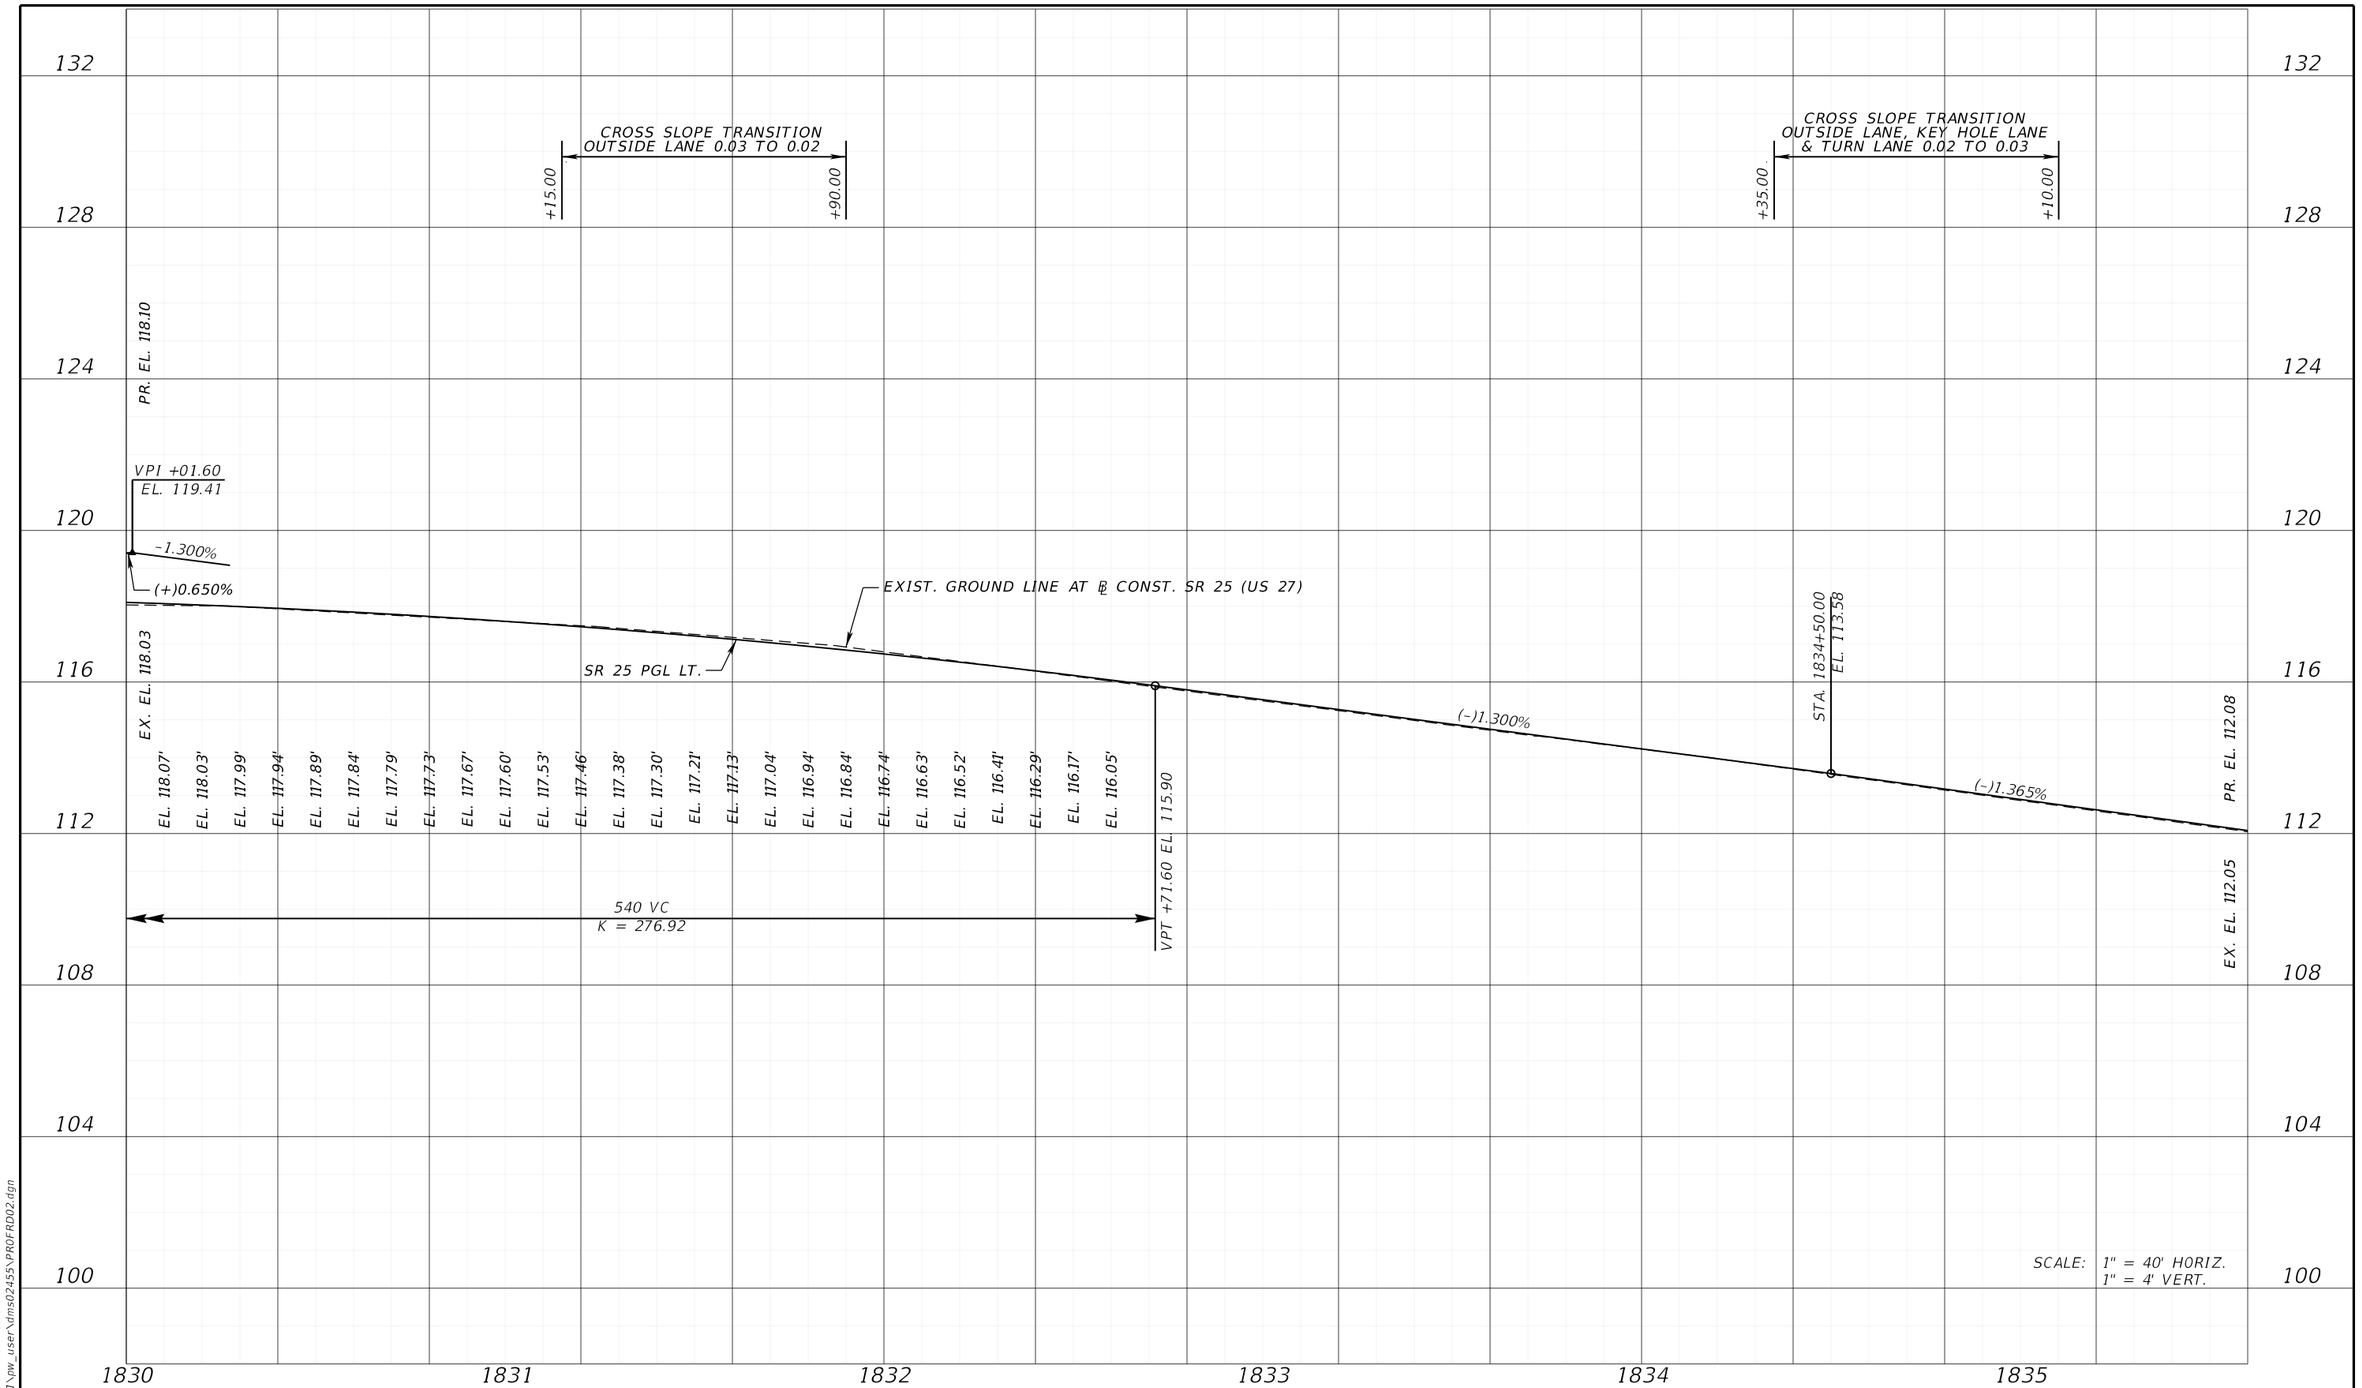


SR 25 (US 27) PGL LEFT

REVISIONS				ENGINEER OF RECORD	STATE OF FLORIDA DEPARTMENT OF TRANSPORTATION				SHEET NO.
DATE	DESCRIPTION	DATE	DESCRIPTION	JONATHAN A. JONES, P.E. LICENSE NUMBER 82243 PATEL, GREENE & ASSOCIATES, LLC 215 EAST MAIN STREET BARTOW, FL 33830	ROAD NO.	COUNTY	FINANCIAL PROJECT ID	ROADWAY PROFILES (6)	34
					SR 25	HIGHLANDS	439750-2-52-01		

THE OFFICIAL RECORD OF THIS SHEET IS THE ELECTRONIC FILE DIGITALLY SIGNED AND SEALED UNDER RULE 61G15-23.004, F.A.C.

4/24/2026 11:10:23 AM USER: harris.halabi
c:\pw_workdir\vatelgreene-pw-01\pw_user\dms0245\PROFRD02.dgn

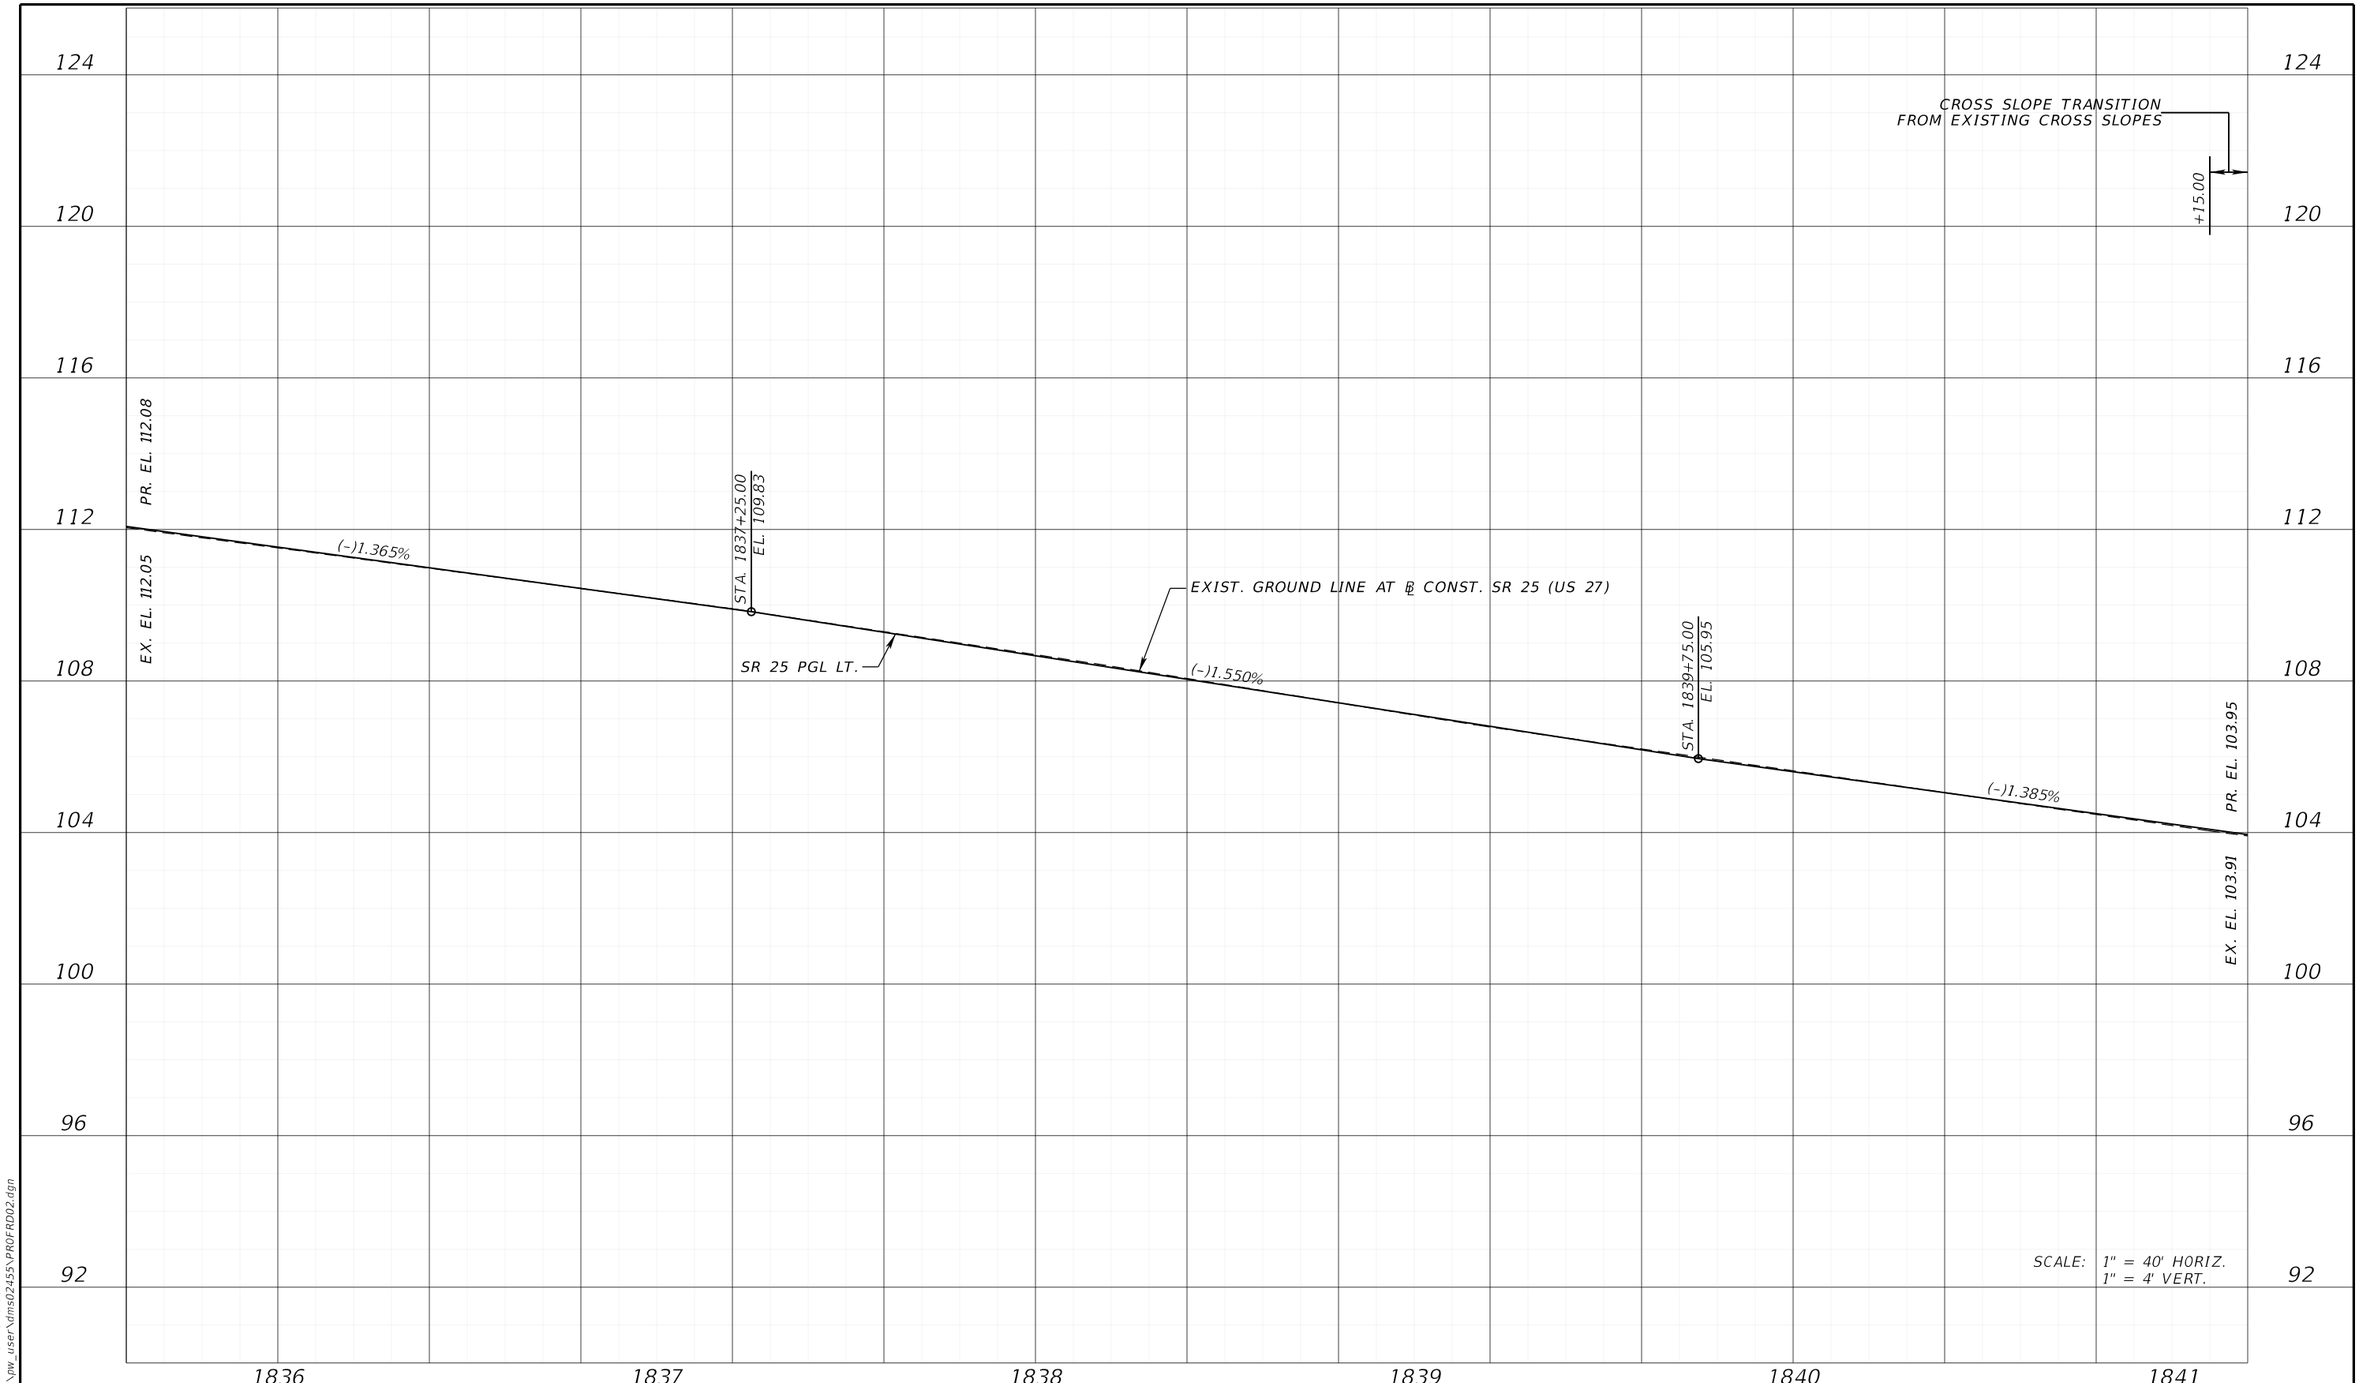


SR 25 (US 27) PGL LEFT

REVISIONS				ENGINEER OF RECORD	STATE OF FLORIDA DEPARTMENT OF TRANSPORTATION			ROADWAY PROFILES (7)	SHEET NO.
DATE	DESCRIPTION	DATE	DESCRIPTION	JONATHAN A. JONES, P.E. LICENSE NUMBER 82243 PATEL, GREENE & ASSOCIATES, LLC 215 EAST MAIN STREET BARTOW, FL 33830	ROAD NO.	COUNTY	FINANCIAL PROJECT ID		35
					SR 25	HIGHLANDS	439750-2-52-01		

4/24/2026 11:10:23 AM USER: harris.halabi
c:\pw_workdir\pateldgreene-pw-01\pw_user\dms02455\PROFRD02.dgn

THE OFFICIAL RECORD OF THIS SHEET IS THE ELECTRONIC FILE DIGITALLY SIGNED AND SEALED UNDER RULE 61G15-23.004, F.A.C.

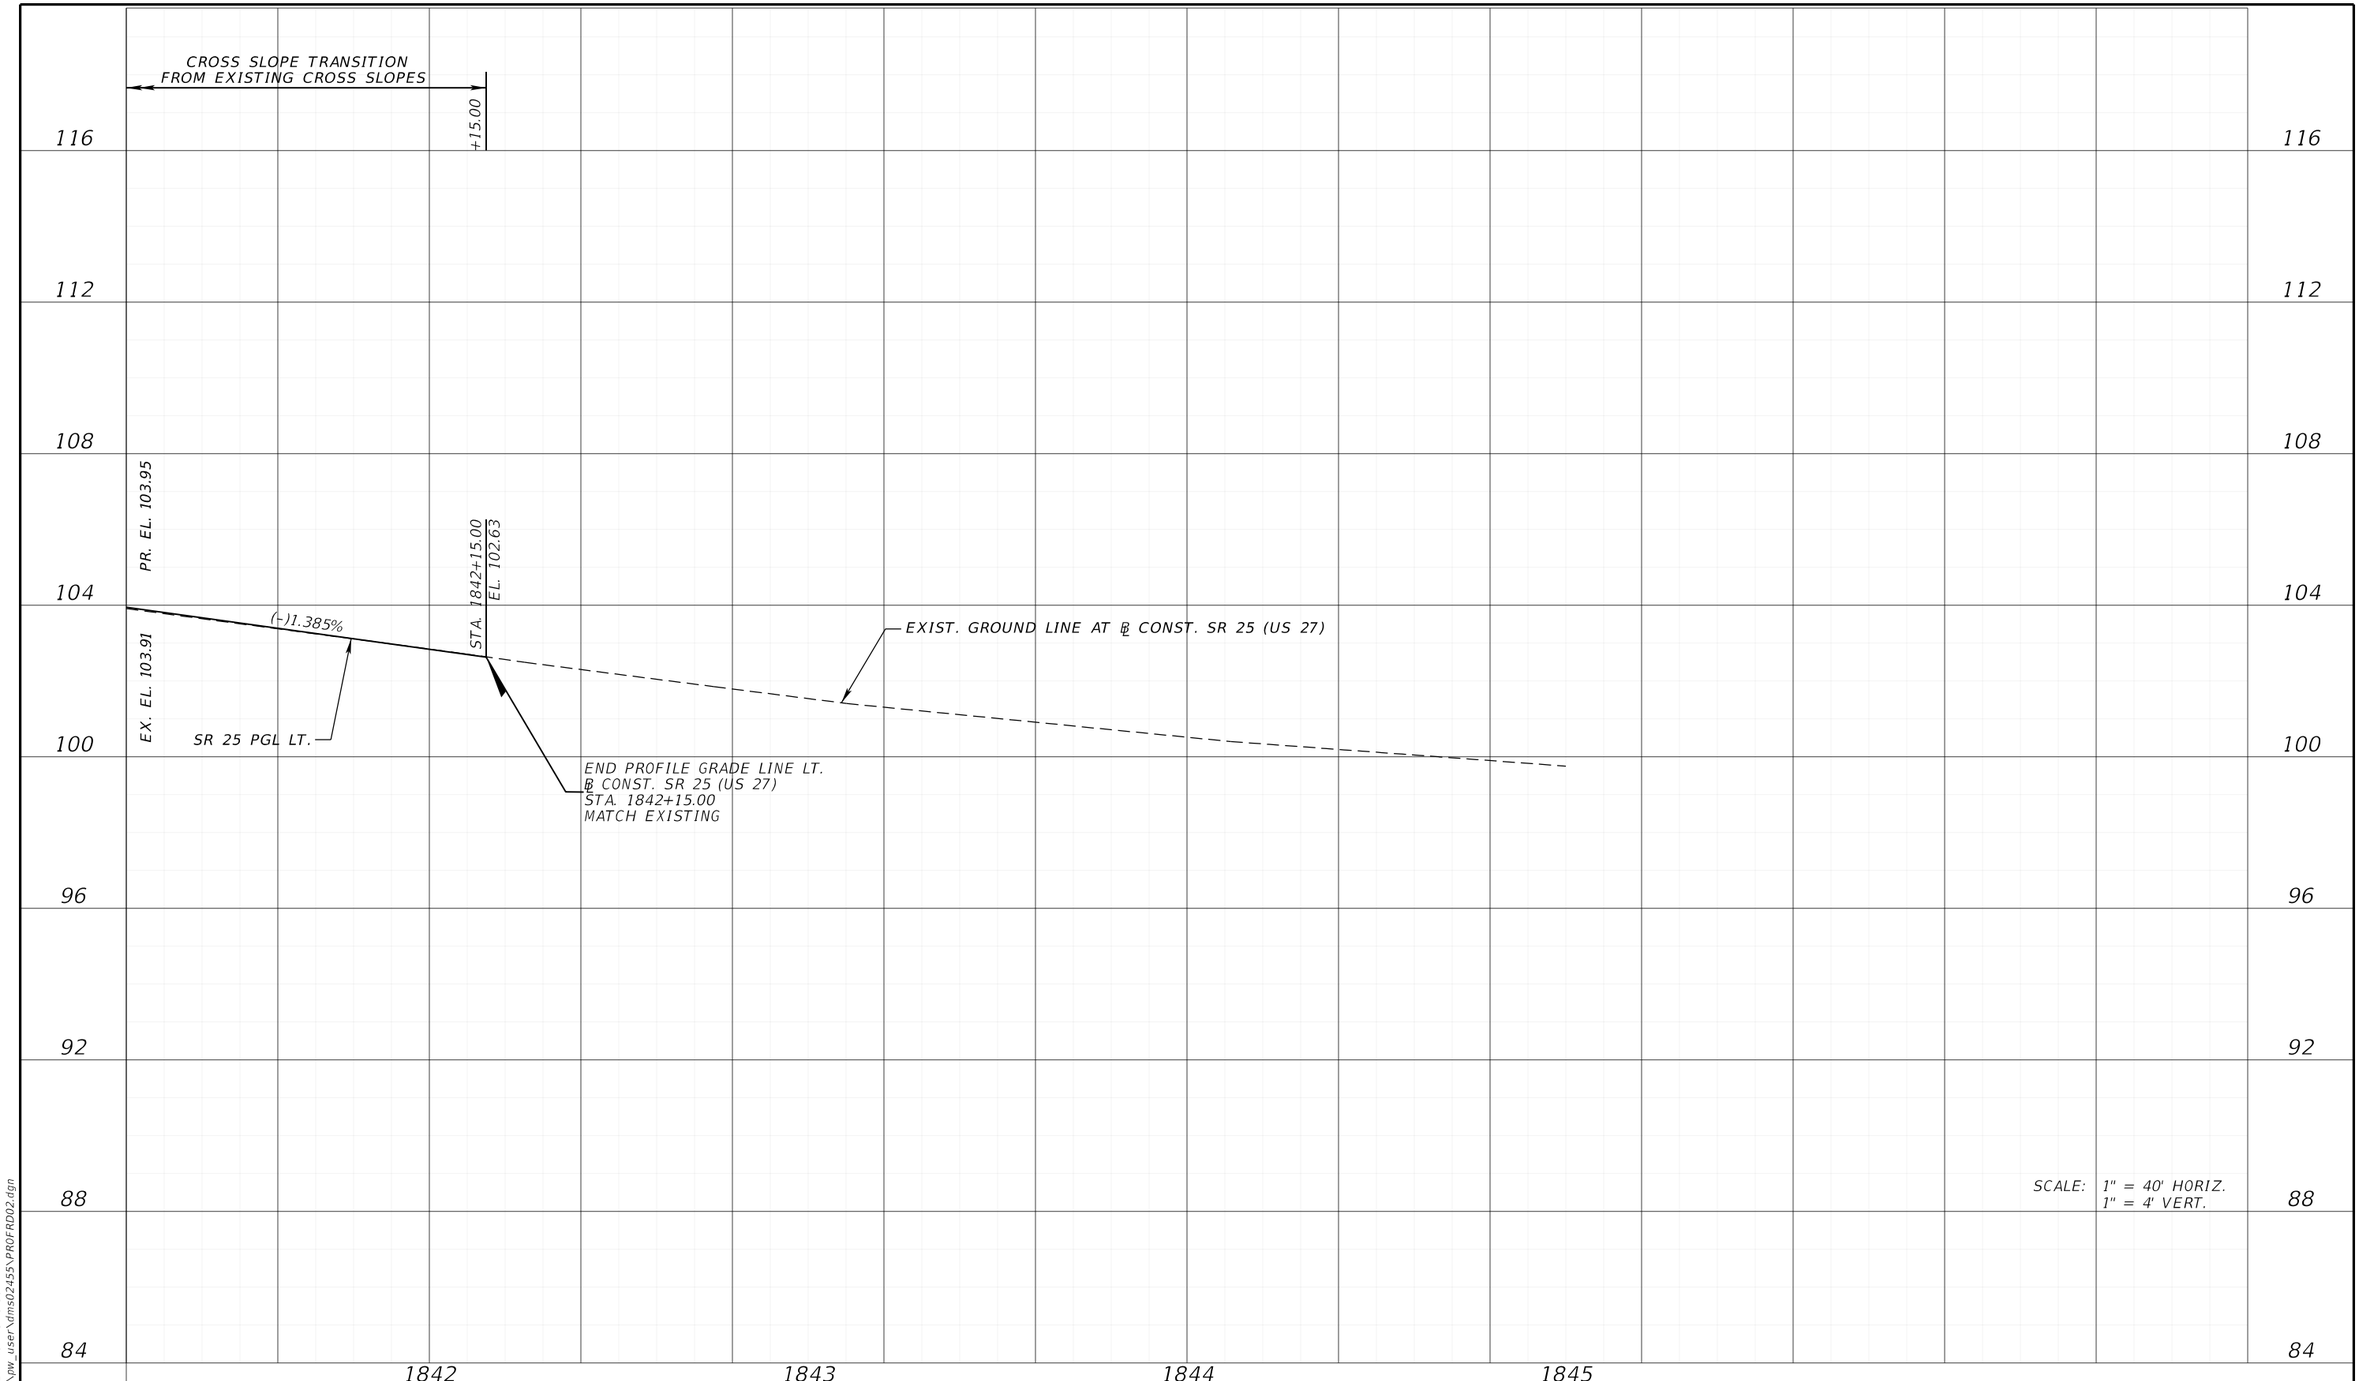


SR 25 (US 27) PGL LEFT

REVISIONS				ENGINEER OF RECORD	STATE OF FLORIDA DEPARTMENT OF TRANSPORTATION				SHEET NO.
DATE	DESCRIPTION	DATE	DESCRIPTION	JONATHAN A. JONES, P.E. LICENSE NUMBER 82243 PATEL, GREENE & ASSOCIATES, LLC 215 EAST MAIN STREET BARTOW, FL 33830	ROAD NO.	COUNTY	FINANCIAL PROJECT ID	ROADWAY PROFILES (8)	36
					SR 25	HIGHLANDS	439750-2-52-01		

THE OFFICIAL RECORD OF THIS SHEET IS THE ELECTRONIC FILE DIGITALLY SIGNED AND SEALED UNDER RULE 61G15-23.004, F.A.C.

4/24/2026 11:10:23 AM USER: harris.halabi
c:\pw_workdir\patelgreene-pw-01\pw_user\dms02455\PROFROD2.dgn

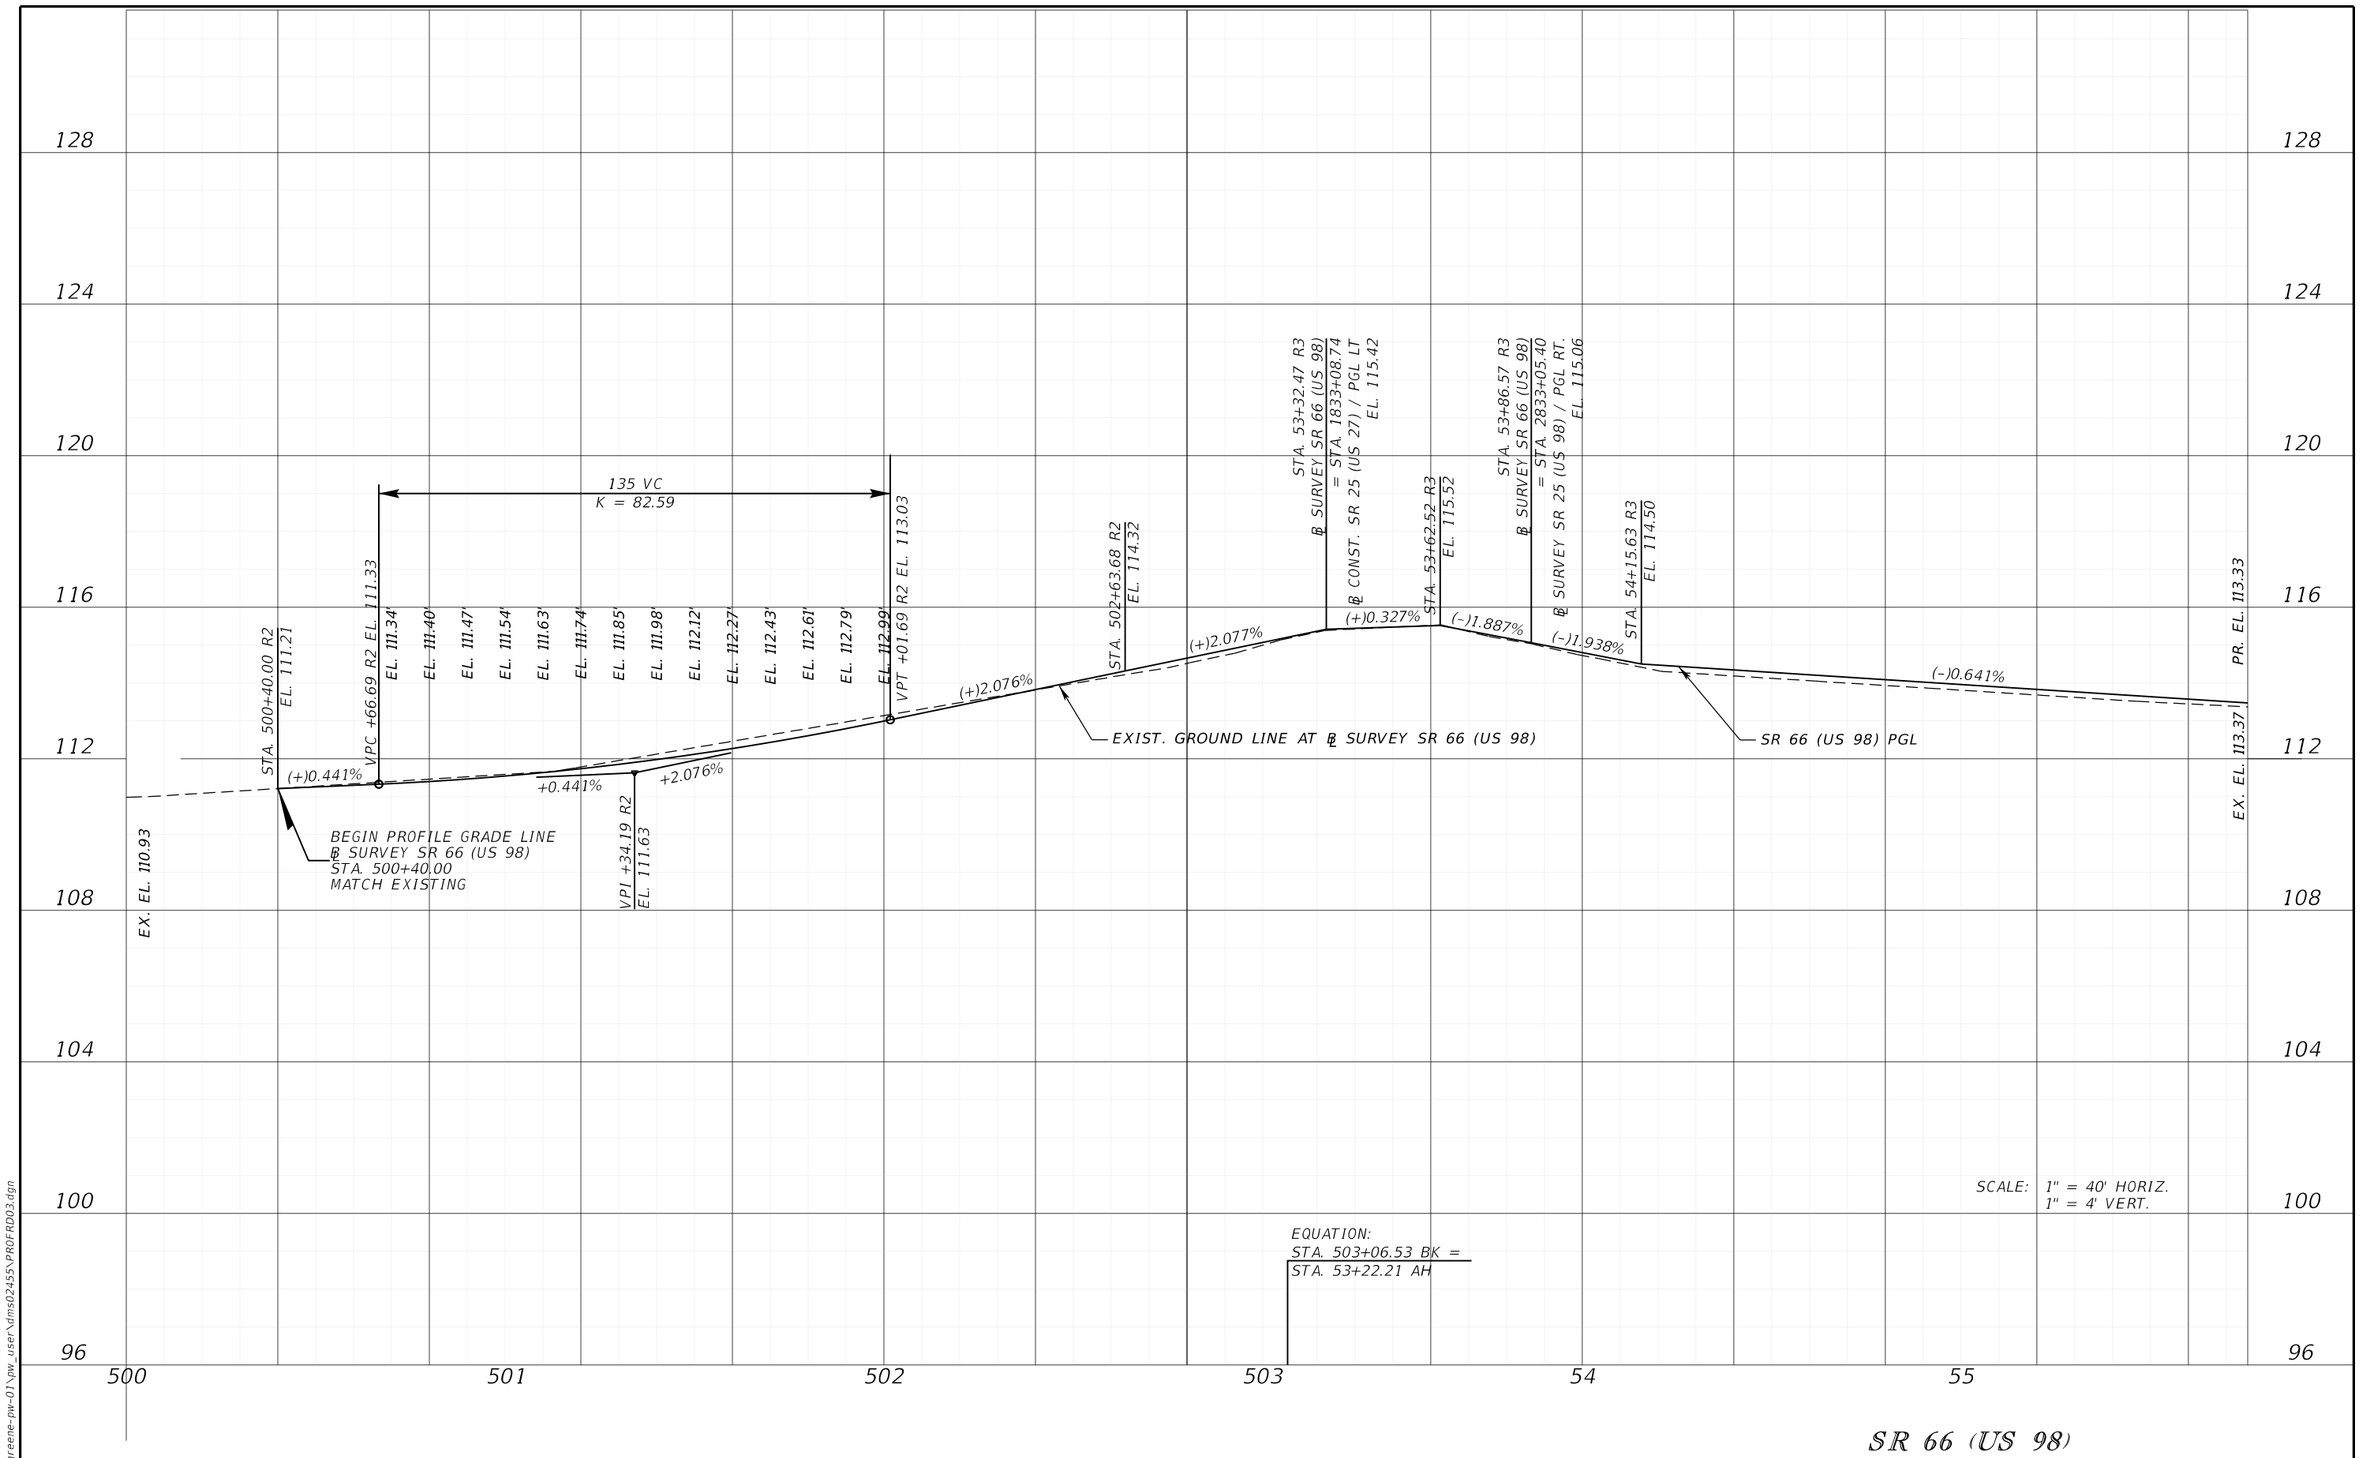


SR 66 (US 98)

REVISIONS				ENGINEER OF RECORD	STATE OF FLORIDA DEPARTMENT OF TRANSPORTATION			ROADWAY PROFILES (9)	SHEET NO.
DATE	DESCRIPTION	DATE	DESCRIPTION	JONATHAN A. JONES, P.E. LICENSE NUMBER 82243 PATEL, GREENE & ASSOCIATES, LLC 215 EAST MAIN STREET BARTOW, FL 33830	ROAD NO.	COUNTY	FINANCIAL PROJECT ID		37
					SR 25	HIGHLANDS	439750-2-52-01		

THE OFFICIAL RECORD OF THIS SHEET IS THE ELECTRONIC FILE DIGITALLY SIGNED AND SEALED UNDER RULE 61G15-23.004, F.A.C.

4/24/2026 11:10:34 AM USER: harris.halabi
c:\pw_workdir\pateldgreene-pw-01\pw_user\dms02455\PROFRD03.dgn

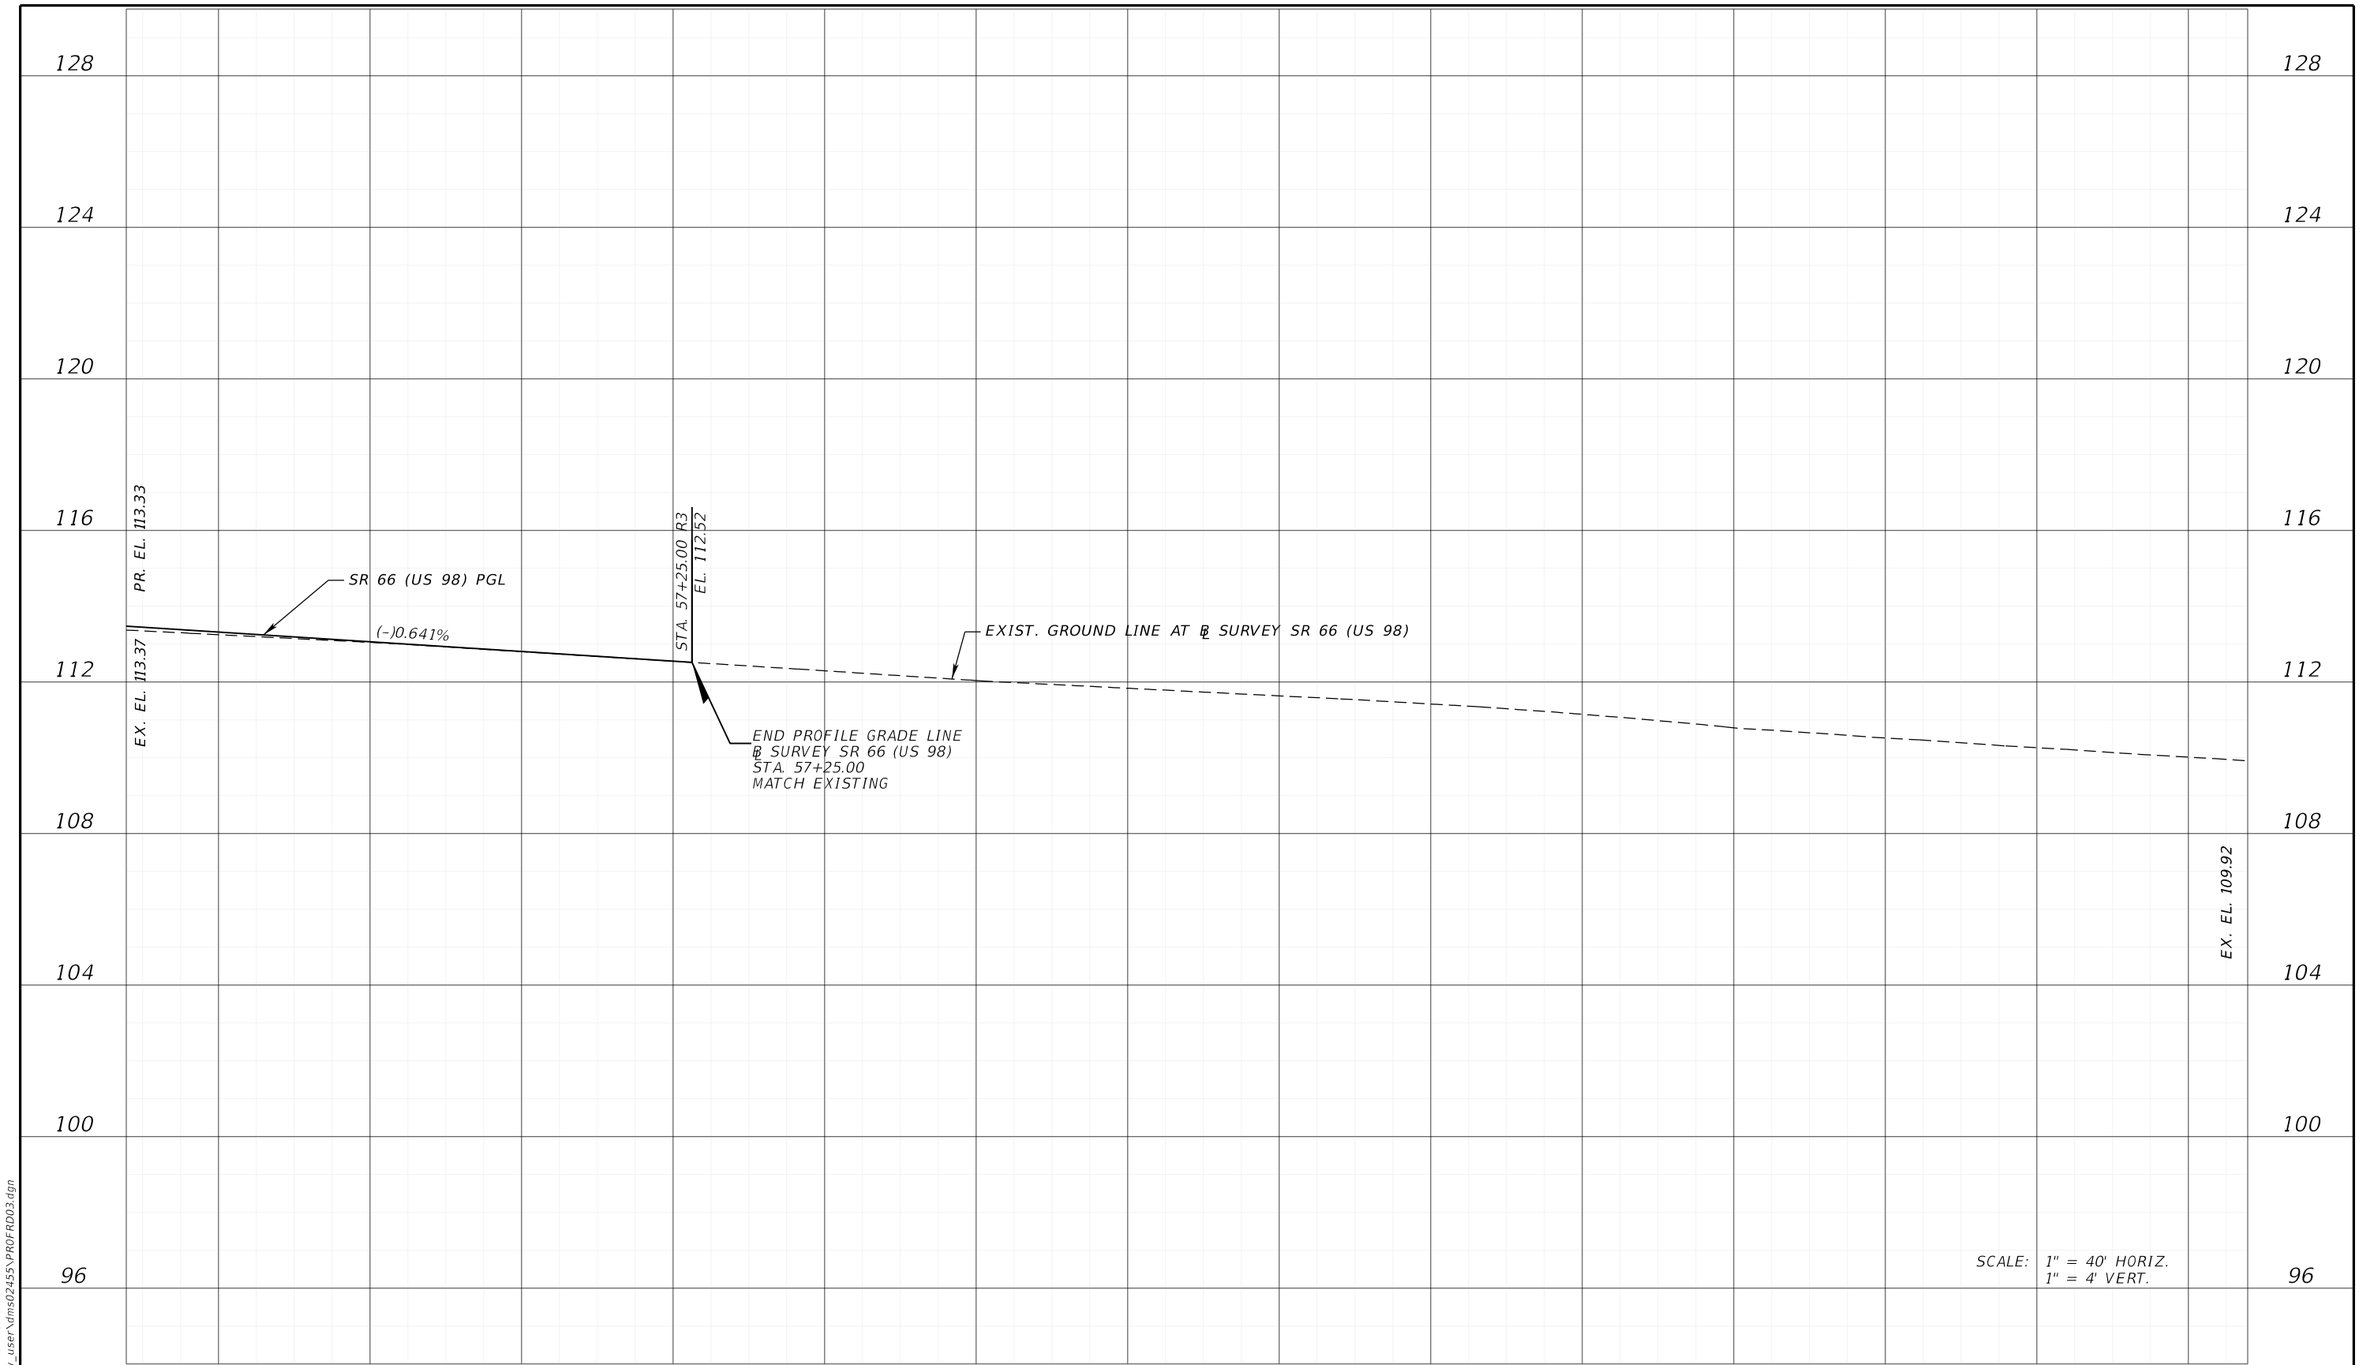

SR 66 (US 98)

REVISIONS			
DATE	DESCRIPTION	DATE	DESCRIPTION

ENGINEER OF RECORD

JONATHAN A. JONES, P.E.
LICENSE NUMBER 82243
PATEL, GREENE & ASSOCIATES, LLC
215 EAST MAIN STREET
BARTOW, FL 33830

STATE OF FLORIDA
DEPARTMENT OF TRANSPORTATION

ROAD NO.	COUNTY	FINANCIAL PROJECT ID
SR 25	HIGHLANDS	439750-2-52-01

ROADWAY PROFILES (10)

SHEET NO. 38

THE OFFICIAL RECORD OF THIS SHEET IS THE ELECTRONIC FILE DIGITALLY SIGNED AND SEALED UNDER RULE 61G15-23.004, F.A.C.

4/24/2026 11:10:34 AM USER: harris.halabi
c:\pw_workdir\vatelgreene-pw-01\pw_user\dms02455\PROFRD03.dgn

1" = 40'

R/W LINE

SR 25 (US 27) SOUTHBOUND

℄ SURVEY SR 25 (US 27) / PGL RT.

2819 | 2820 | 2821 | 2822 | 2823 | 2824

12' 12' 12' 12' 9' 9'

SR 25 (US 27) NORTHBOUND

12' 12' 12' 12' 9' 9'

10'

TRANSVERSE JOINT SPACING AT 15' (TYP.)

R/W LINE

END CONCRETE PAVEMENT TRANSITION RT.
BEGIN CONCRETE PAVEMENT RT.
℄ SURVEY SR 25 (US 27)
STA. 2819+40.00

END MILLING & RESURFACING RT.
BEGIN CONCRETE PAVEMENT TRANSITION RT.
℄ SURVEY SR 25 (US 27)
STA. 2819+20.00

LEGEND

- MILLING AND RESURFACING
- PAVEMENT TRANSITION (SEE TYPICAL DETAIL)
- CONCRETE REMOVAL

REVISIONS				ENGINEER OF RECORD	STATE OF FLORIDA DEPARTMENT OF TRANSPORTATION				SHEET NO.
DATE	DESCRIPTION	DATE	DESCRIPTION	JONATHAN A. JONES, P.E. LICENSE NUMBER 82243 PATEL, GREENE & ASSOCIATES, LLC 215 EAST MAIN STREET BARTOW, FL 33830	ROAD NO.	COUNTY	FINANCIAL PROJECT ID	JOINT LAYOUT (1)	39
					SR 25	HIGHLANDS	439750-2-52-01		

THE OFFICIAL RECORD OF THIS SHEET IS THE ELECTRONIC FILE DIGITALLY SIGNED AND SEALED UNDER RULE 61G15-23.004, F.A.C.

4/24/2026 11:10:45 AM USER: harris.halabi
c:\pw_workdir\patelgreene-pw-01\pw_user\dms02455\PLANRD100.dgn

1" = 40'

R/W LINE

END MILLING & RESURFACING LT.
BEGIN ASPHALT PAVEMENT RECONSTRUCTION LT.
℄ CONST. SR 25 (US 27)
STA. 1827+30.00

SR 25 (US 27) SOUTHBOUND

℄ CONST. SR 25 (US 27) / PGL LT.

1825 1826 1827 1828 1829 1830

N4°40'9"W

℄ SURVEY SR 25 (US 27) / PGL RT.

12' 12' 12' 12' 9' 9'

2825 2826 2827 2828 2829 2830

N4°40'9"W

SR 25 (US 27) NORTHBOUND

TRANSVERSE JOINT SPACING AT 15' (TYP.)

R/W LINE


LEGEND

MILLING AND RESURFACING

REVISIONS				ENGINEER OF RECORD	STATE OF FLORIDA DEPARTMENT OF TRANSPORTATION			JOINT LAYOUT (2)	SHEET NO.
DATE	DESCRIPTION	DATE	DESCRIPTION	JONATHAN A. JONES, P.E. LICENSE NUMBER 82243 PATEL, GREENE & ASSOCIATES, LLC 215 EAST MAIN STREET BARTOW, FL 33830	ROAD NO.	COUNTY	FINANCIAL PROJECT ID		40
					SR 25	HIGHLANDS	439750-2-52-01		

4/24/2026 11:10:45 AM USER: harris.halabi
c:\pw_workdir\patelgreene-pw-01\pw_user\dms02455\PLANRD100.dgn

THE OFFICIAL RECORD OF THIS SHEET IS THE ELECTRONIC FILE DIGITALLY SIGNED AND SEALED UNDER RULE 61G15-23.004, F.A.C.

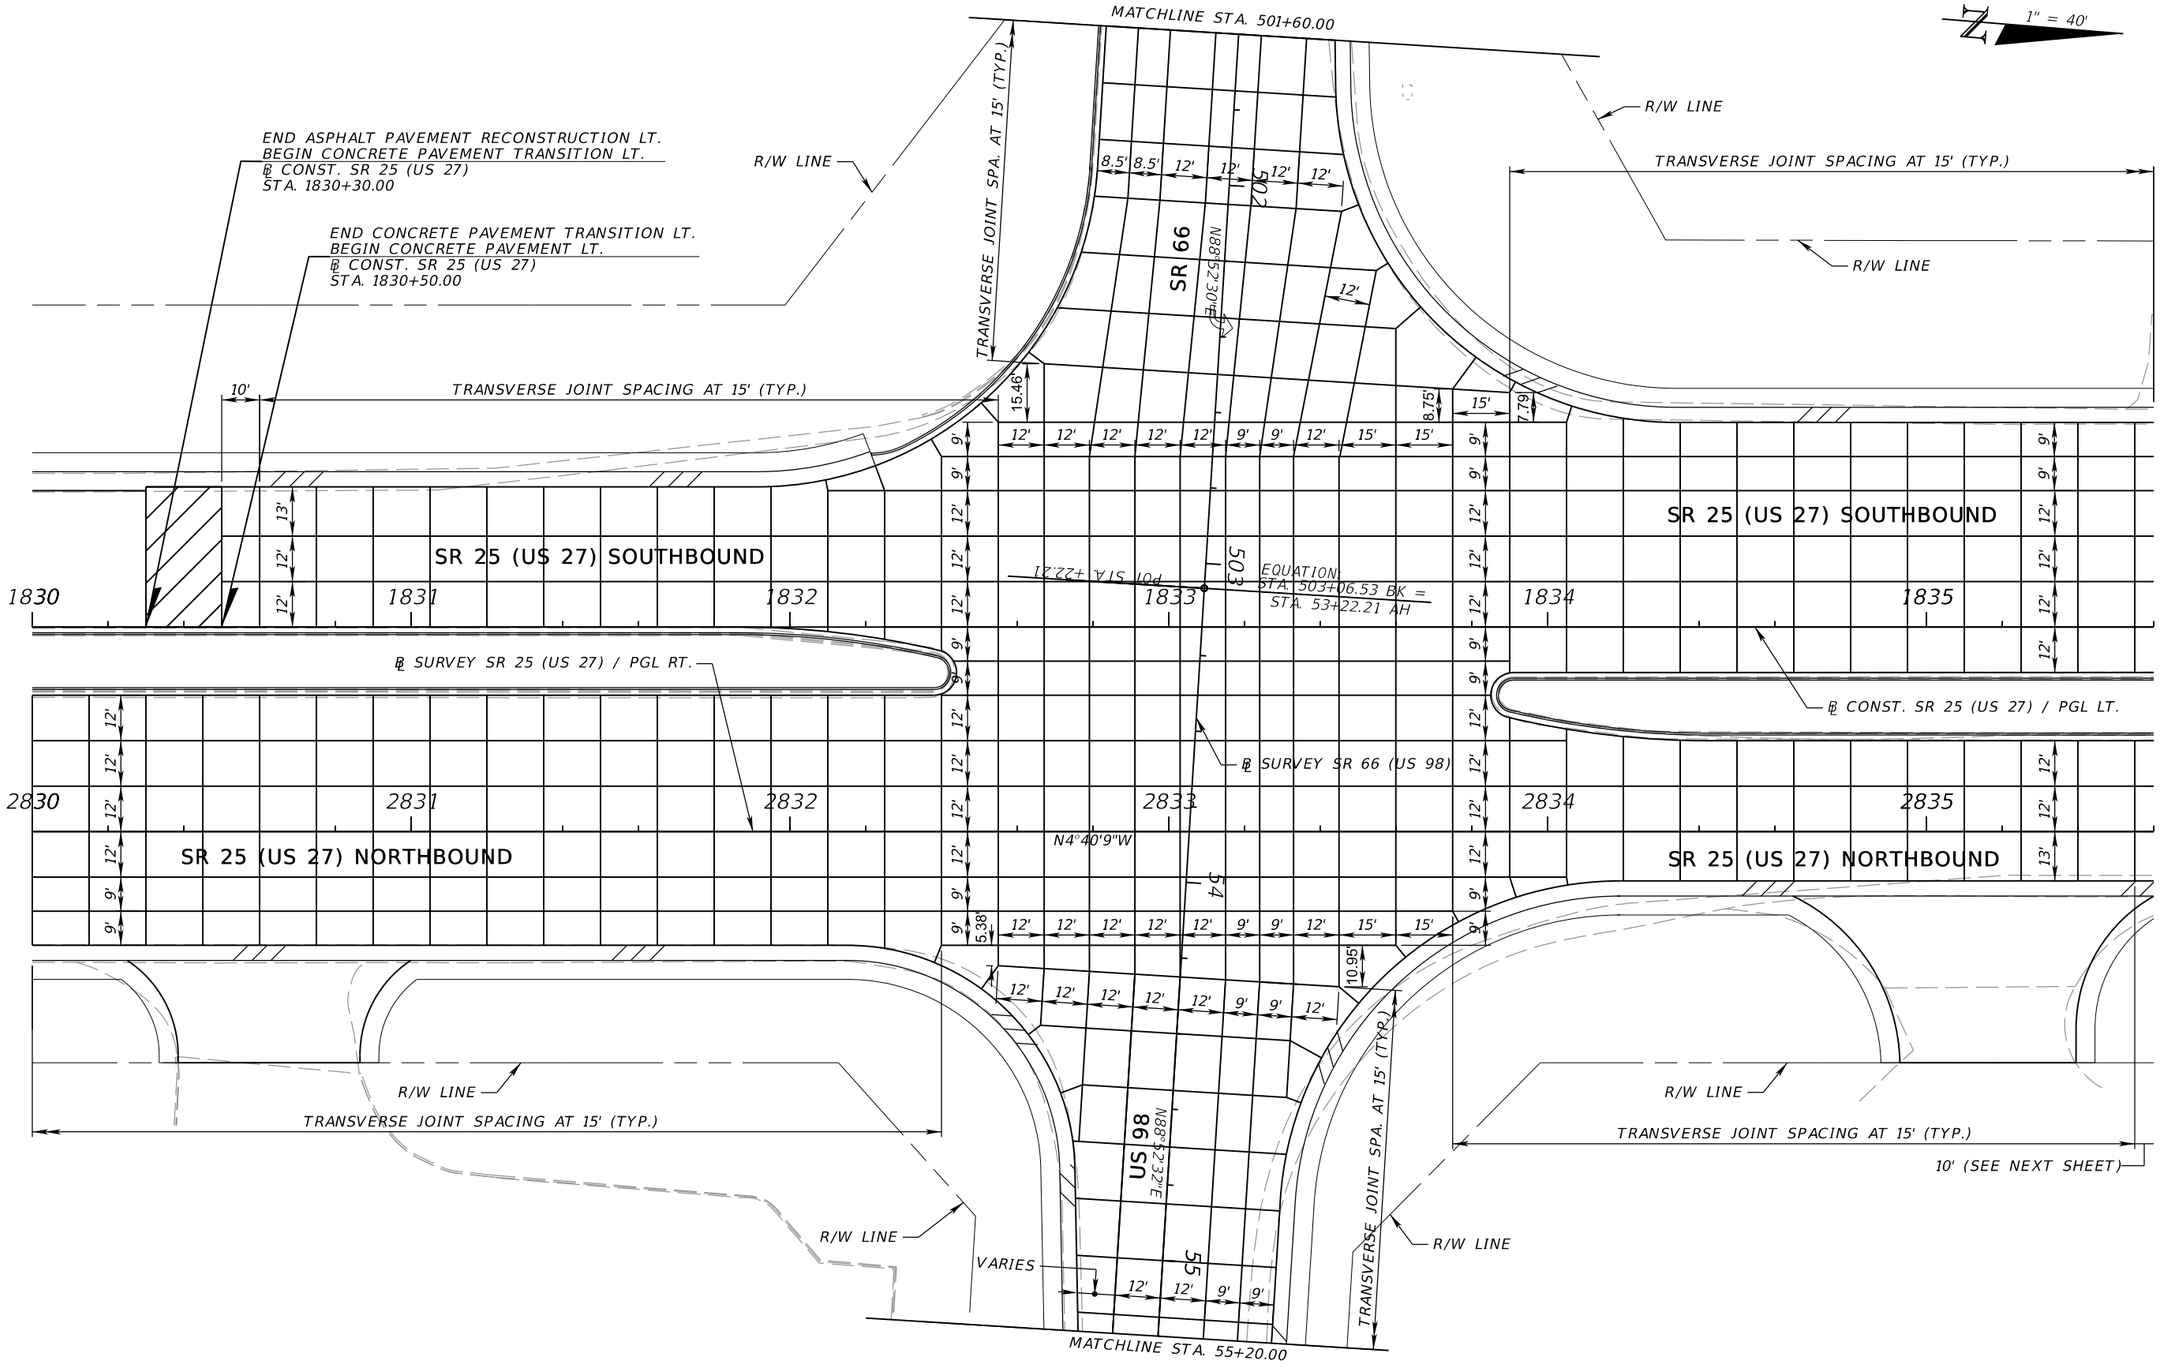

REVISIONS			
DATE	DESCRIPTION	DATE	DESCRIPTION

ENGINEER OF RECORD

JONATHAN A. JONES, P.E.
LICENSE NUMBER 82243
PATEL, GREENE & ASSOCIATES, LLC
215 EAST MAIN STREET
BARTOW, FL 33830

STATE OF FLORIDA
DEPARTMENT OF TRANSPORTATION

ROAD NO.	COUNTY	FINANCIAL PROJECT ID
SR 25	HIGHLANDS	439750-2-52-01


JOINT LAYOUT (3)

SHEET NO. 41

THE OFFICIAL RECORD OF THIS SHEET IS THE ELECTRONIC FILE DIGITALLY SIGNED AND SEALED UNDER RULE 61G15-23.004, F.A.C.

4/24/2026 11:10:46 AM USER: harris.halabi
c:\pw_workdir\pateldreene-pw-01\pw_user\dms02455\PLANRD100.dgn

1" = 40'

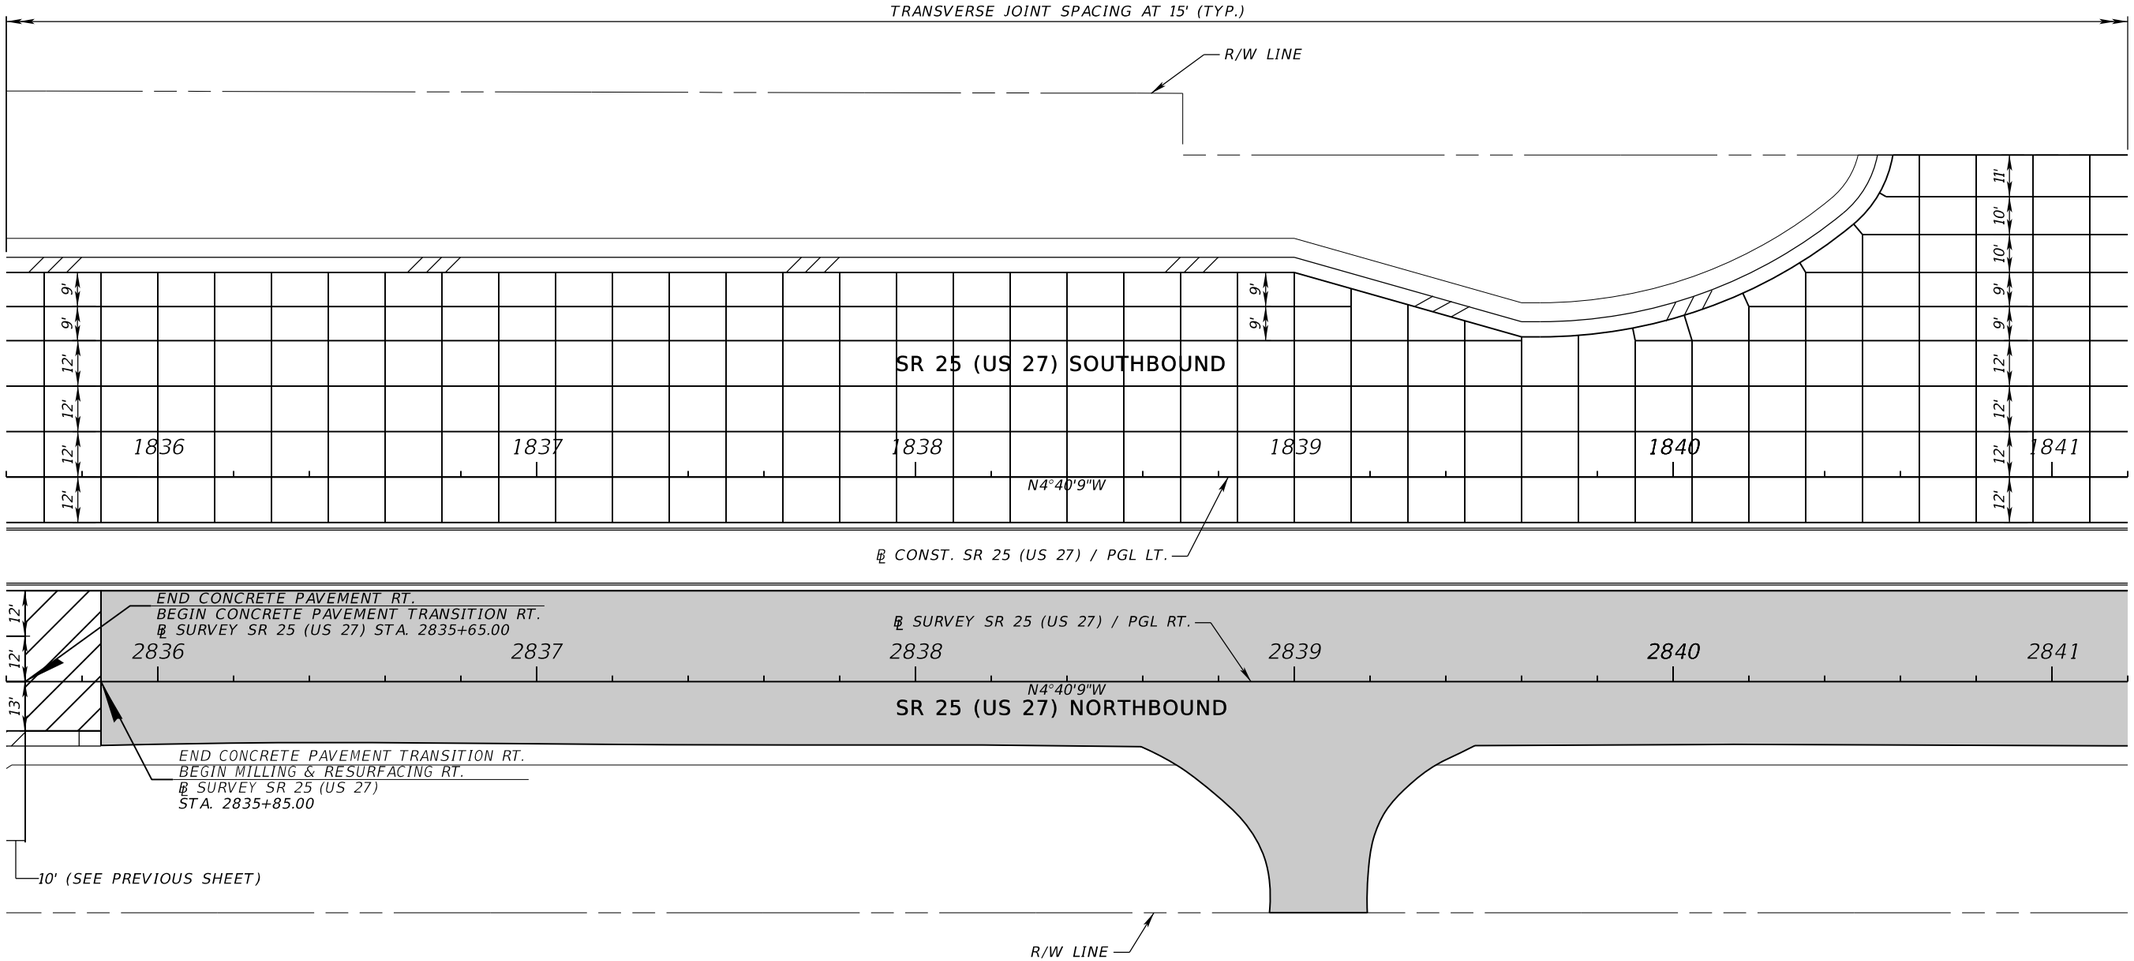

LEGEND

MILLING AND RESURFACING

PAVEMENT TRANSITION
(SEE TYPICAL DETAIL)

REVISIONS				ENGINEER OF RECORD	STATE OF FLORIDA DEPARTMENT OF TRANSPORTATION			JOINT LAYOUT (4)	SHEET NO.
DATE	DESCRIPTION	DATE	DESCRIPTION	JONATHAN A. JONES, P.E. LICENSE NUMBER 82243 PATEL, GREENE & ASSOCIATES, LLC 215 EAST MAIN STREET BARTOW, FL 33830	ROAD NO.	COUNTY	FINANCIAL PROJECT ID		42
					SR 25	HIGHLANDS	439750-2-52-01		

THE OFFICIAL RECORD OF THIS SHEET IS THE ELECTRONIC FILE DIGITALLY SIGNED AND SEALED UNDER RULE 61G15-23.004, F.A.C.

4/24/2026 11:10:46 AM USER: harris.halabi
c:\pw_workdir\patelgreene-pw-01\pw_user\dms02455\PLANRD100.dgn

1" = 40'

TRANSVERSE JOINT SPACING AT 15' (TYP.)

10'

END CONCRETE PAVEMENT LT.
BEGIN CONCRETE PAVEMENT TRANSITION LT.
℄ CONST. SR 25 (US 27)
STA. 2841+95.00

END CONCRETE PAVEMENT TRANSITION LT.
BEGIN MILLING & RESURFACING LT.
℄ CONST. SR 25 (US 27)
STA. 2842+15.00

R/W LINE

11' 10' 10' 9' 9' 12' 12' 12' 12'

SR 25 (US 27) SOUTHBOUND

℄ CONST. SR 25 (US 27) / PGL LT.

1842 1843 1844 1845

N4°40'9"W

℄ SURVEY SR 25 (US 27)

2842 2843 2844 2845 2846 28

N4°40'9"W

SR 25 (US 27) NORTHBOUND

R/W LINE

LEGEND


MILLING AND RESURFACING

PAVEMENT TRANSITION
(SEE TYPICAL DETAIL)

REVISIONS				ENGINEER OF RECORD	STATE OF FLORIDA DEPARTMENT OF TRANSPORTATION			JOINT LAYOUT (5)	SHEET NO.
DATE	DESCRIPTION	DATE	DESCRIPTION	JONATHAN A. JONES, P.E. LICENSE NUMBER 82243 PATEL, GREENE & ASSOCIATES, LLC 215 EAST MAIN STREET BARTOW, FL 33830	ROAD NO.	COUNTY	FINANCIAL PROJECT ID		43
					SR 25	HIGHLANDS	439750-2-52-01		

4/24/2026 11:10:46 AM USER: harris.halabi
c:\pw_workdir\pateldgreene-pw-01\pw_user\dms02455\PLANRD100.dgn

THE OFFICIAL RECORD OF THIS SHEET IS THE ELECTRONIC FILE DIGITALLY SIGNED AND SEALED UNDER RULE 61G15-23.004, F.A.C.

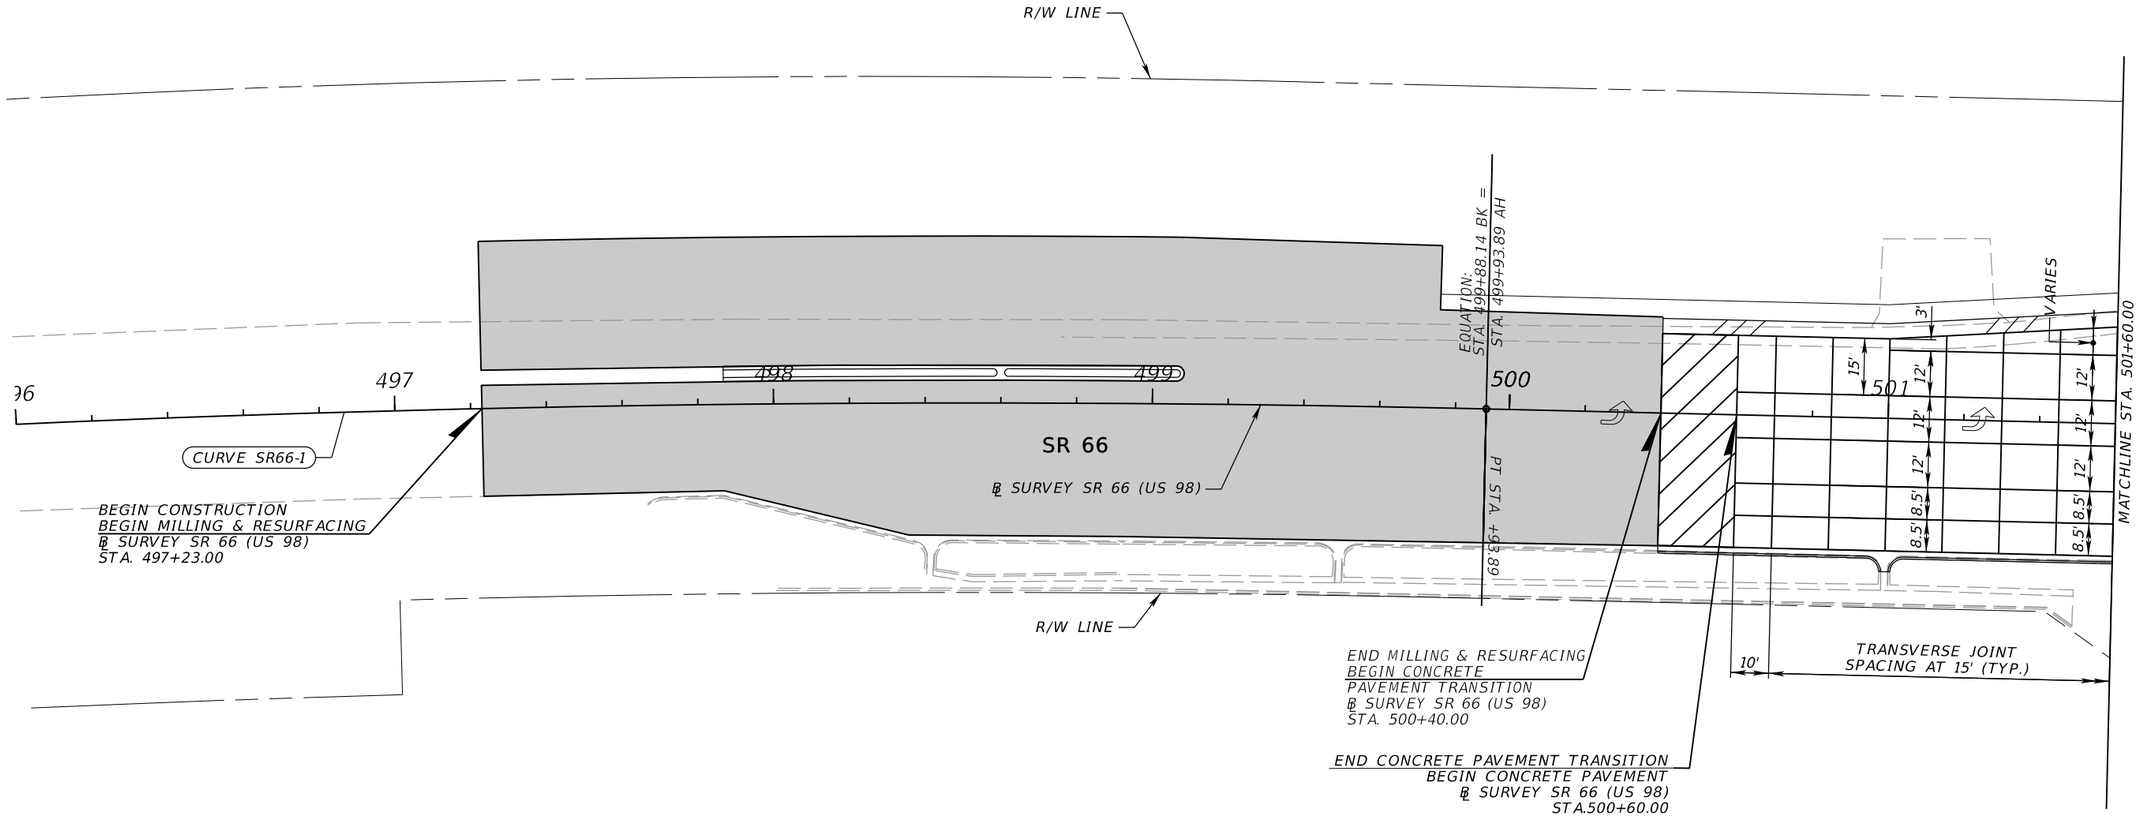

LEGEND


MILLING AND RESURFACING

PAVEMENT TRANSITION
(SEE TYPICAL DETAIL)

REVISIONS				ENGINEER OF RECORD	STATE OF FLORIDA DEPARTMENT OF TRANSPORTATION			JOINT LAYOUT (6)	SHEET NO.
DATE	DESCRIPTION	DATE	DESCRIPTION	JONATHAN A. JONES, P.E. LICENSE NUMBER 82243 PATEL, GREENE & ASSOCIATES, LLC 215 EAST MAIN STREET BARTOW, FL 33830	ROAD NO.	COUNTY	FINANCIAL PROJECT ID		44
					SR 25	HIGHLANDS	439750-2-52-01		

4/24/2026 11:10:57 AM USER: harris.halabi
c:\pw_workdir\vatelgreene-pw-01\pw_user\dms02455\PLANRD101.dgn

THE OFFICIAL RECORD OF THIS SHEET IS THE ELECTRONIC FILE DIGITALLY SIGNED AND SEALED UNDER RULE 61G15-23.004, F.A.C.

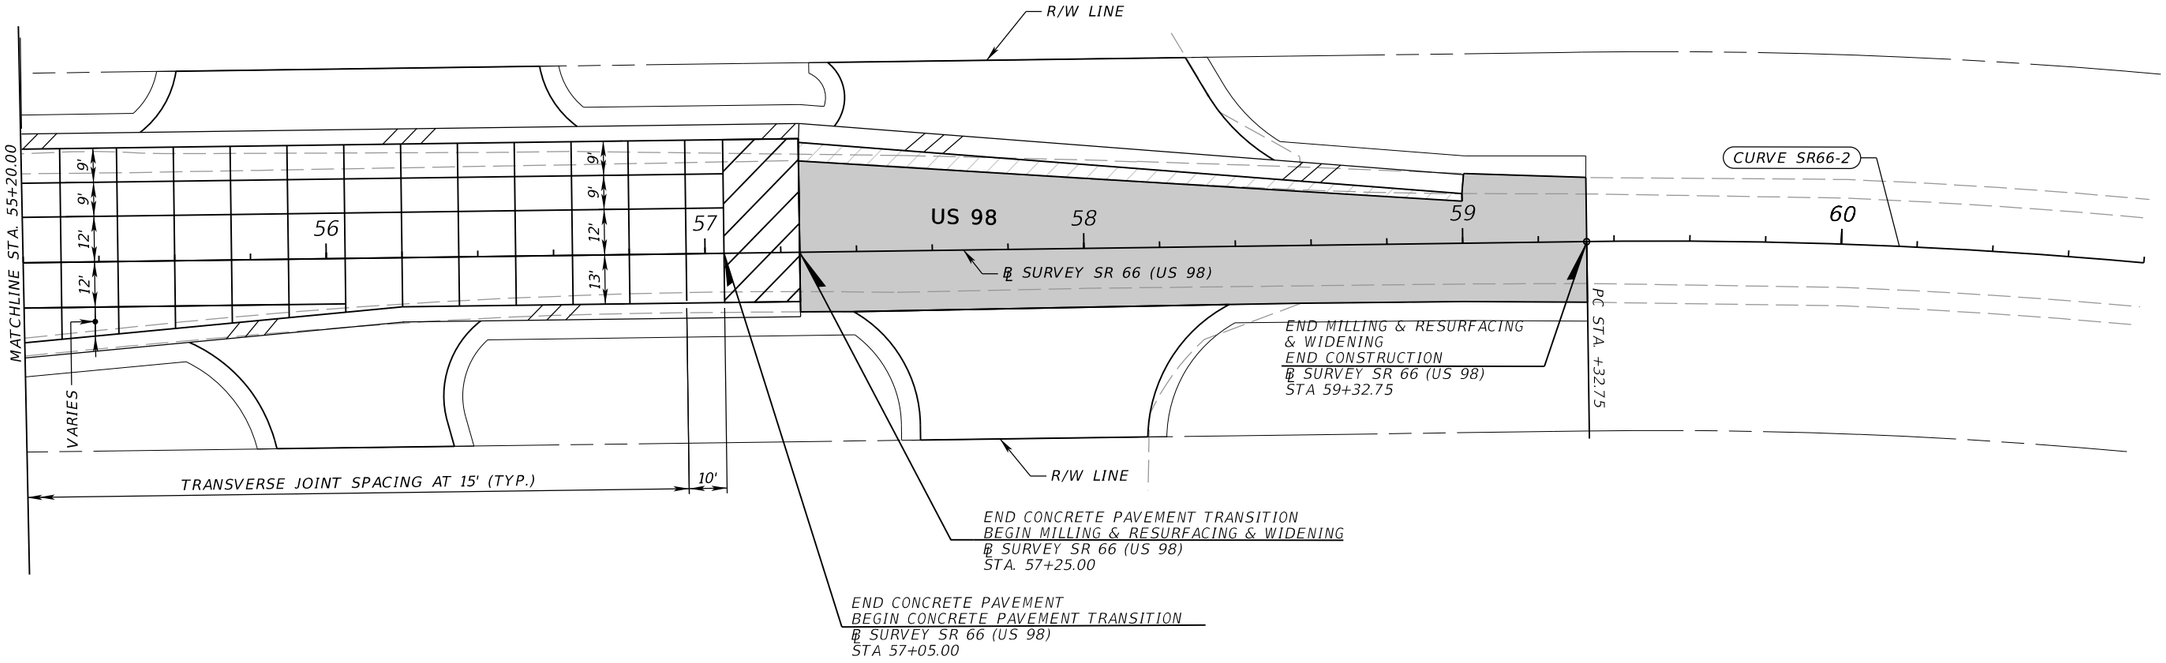

LEGEND

MILLING AND RESURFACING

PAVEMENT TRANSITION
(SEE TYPICAL DETAIL)

REVISIONS			
DATE	DESCRIPTION	DATE	DESCRIPTION

ENGINEER OF RECORD

JONATHAN A. JONES, P.E.
LICENSE NUMBER 82243
PATEL, GREENE & ASSOCIATES, LLC
215 EAST MAIN STREET
BARTOW, FL 33830

STATE OF FLORIDA
DEPARTMENT OF TRANSPORTATION


ROAD NO.	COUNTY	FINANCIAL PROJECT ID
SR 25	HIGHLANDS	439750-2-52-01

JOINT LAYOUT (7)

SHEET NO. 45

THE OFFICIAL RECORD OF THIS SHEET IS THE ELECTRONIC FILE DIGITALLY SIGNED AND SEALED UNDER RULE 61G15-23.004, F.A.C.

4/24/2026 11:10:57 AM USER: harris.halabi
c:\pw_workdir\patelgreene-pw-01\pw_user\dms02455\PLANRD101.dgn

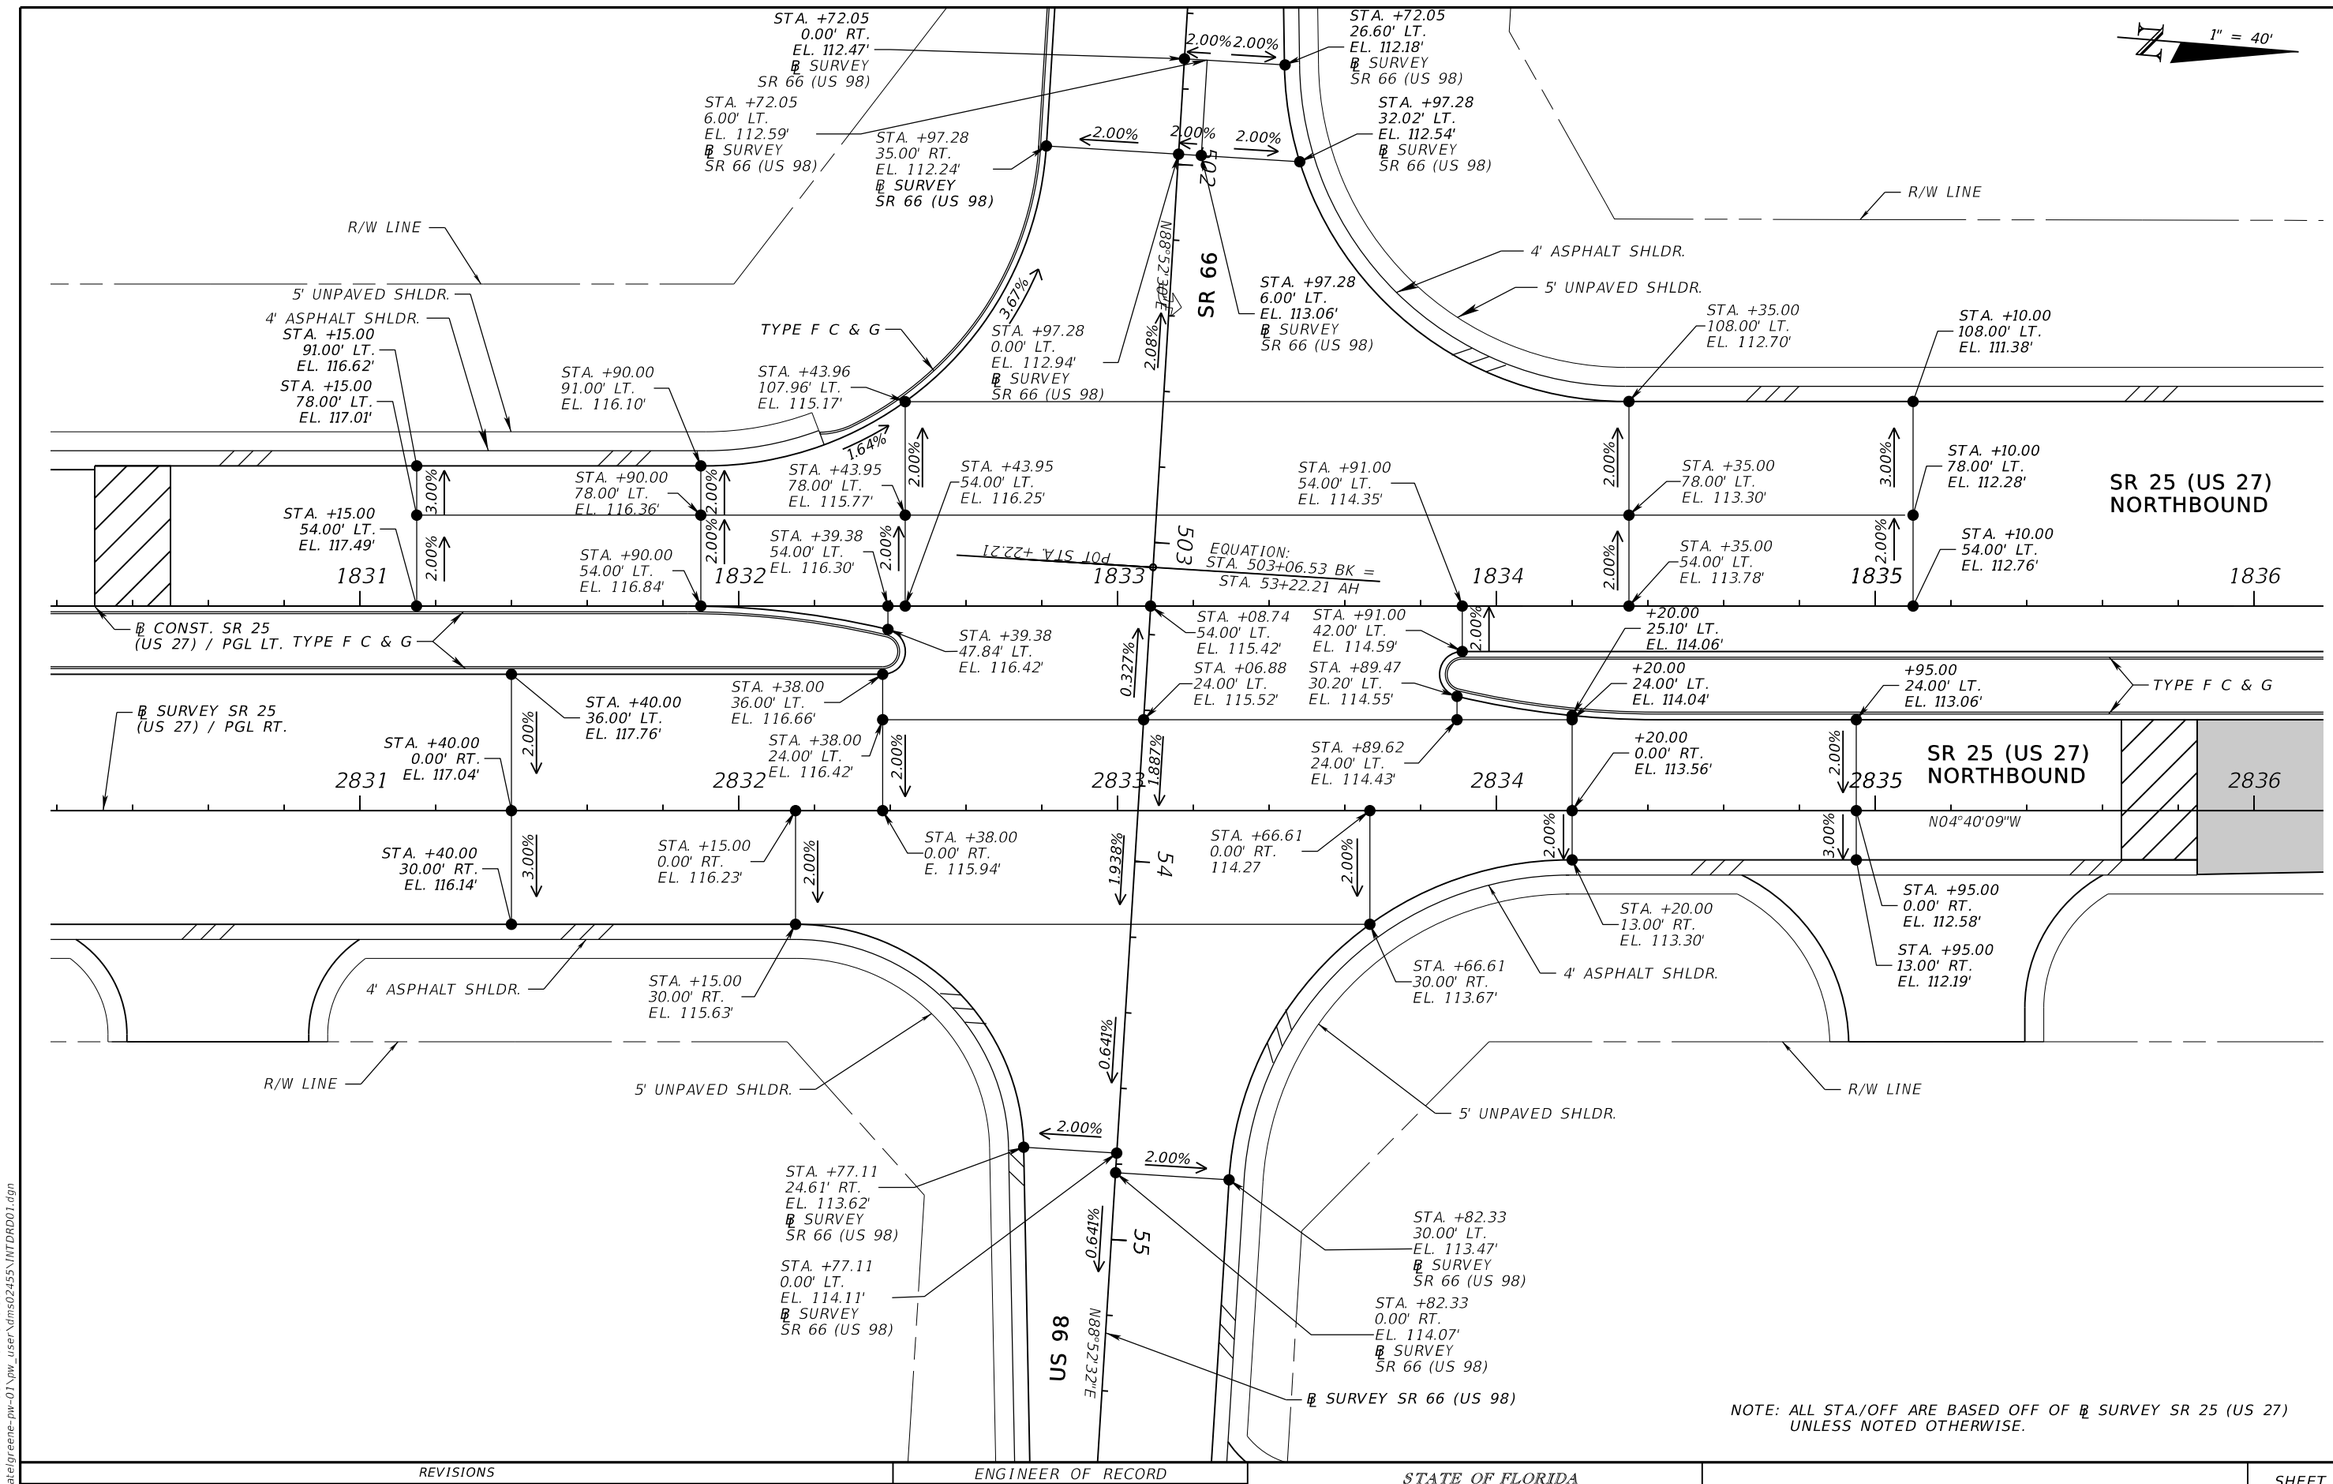

NOTE: ALL STA./OFF ARE BASED OFF OF ℄ SURVEY SR 25 (US 27) UNLESS NOTED OTHERWISE.

REVISIONS			
DATE	DESCRIPTION	DATE	DESCRIPTION

ENGINEER OF RECORD
JONATHAN A. JONES, P.E.
LICENSE NUMBER 82243
PATEL, GREENE & ASSOCIATES, LLC
215 EAST MAIN STREET
BARTOW, FL 33830

STATE OF FLORIDA
DEPARTMENT OF TRANSPORTATION

ROAD NO.	COUNTY	FINANCIAL PROJECT ID
SR 25	HIGHLANDS	439750-2-52-01

INTERSECTION GRADING DETAIL

SHEET NO. 46

THE OFFICIAL RECORD OF THIS SHEET IS THE ELECTRONIC FILE DIGITALLY SIGNED AND SEALED UNDER RULE 61G15-23.004, F.A.C.

4/24/2026 11:11:11 AM USER: harris.halabi
c:\pw_workdir\patelgreene-pw-01\pw_user\dms02455\INTDR001.dgn

1" = 40'

℄ PROPOSED DITCH

DUKE DISTRIBUTION (2~12.47kV)

BEGIN SPECIAL DITCH LEFT
2818+65.00, 119.00' LT., FL 106.20'

R/W LINE

BEGIN PROJECT & CONSTRUCTION
BEGIN MILLING & RESURF. RT.
℄ SURVEY SR 25 (US 27)
STA. 2814+00.00

BEGIN MILLING & RESURF. LT.
℄ SURVEY SR 25 (US 27)
STA. 2815+00.00

SR 25 (US 27) SOUTHBOUND

℄ SURVEY SR 25 (US 27)

2814 2815 2816 2817 2818

N4°40'9"W

SR 25 (US 27) NORTHBOUND

R/W LINE

NOTE: ALL STA./OFF ARE BASED OFF OF THE ℄ SURVEY SR 25 (US 27) UNLESS OTHERWISE NOTED.

LEGEND

MILLING AND RESURFACING

REVISIONS				ENGINEER OF RECORD	STATE OF FLORIDA DEPARTMENT OF TRANSPORTATION			DRAINAGE NETWORK LAYOUT PLAN (1)	SHEET NO.
DATE	DESCRIPTION	DATE	DESCRIPTION	SEAN SIWIECKI, P.E. LICENSE NUMBER: 88745 PATEL, GREENE & ASSOCIATES, LLC 215 E. MAIN STREET BARTOW, FL 33830	ROAD NO.	COUNTY	FINANCIAL PROJECT ID		47
					SR 25	HIGHLANDS	439750-2-52-01		

THE OFFICIAL RECORD OF THIS SHEET IS THE ELECTRONIC FILE DIGITALLY SIGNED AND SEALED UNDER RULE 61G15-23.004, F.A.C.

4/24/2026 11:11:24 AM USER: harris.halabi
c:\pw_workdir\pateligreene-pw-01\pw_user\dms02440\DRPRR006.dgn

END SPECIAL DITCH LEFT
2819+16.00, 119.78' LT., FL 106.80'

BEGIN SPECIAL DITCH LEFT
2819+44.00, 120.22' LT., FL 106.80'

℄ PROPOSED DITCH

PROP. DITCH BLOCK
(SEE DRAINAGE DETAILS)

END SPECIAL DITCH LEFT
2820+16.00, 121.32' LT., FL 107.30'

BEGIN SPECIAL DITCH LEFT
2820+44.00, 121.75' LT., FL 107.30'

℄ PROPOSED DITCH

S-100
STA. 2820+94.00 (114.00' LT.)
CONST. 15" CD MES, 1:4 SLOPE
INDEX 430-001, 430-021
FL. 107.30

P-100

PROP. CONC. JACKET PER
FDOT INDEX 430-001

END SPECIAL DITCH LEFT
2821+25.00, 123.00' LT., FL 108.00'

BEGIN SPECIAL DITCH LEFT
2821+62.00, 124.00' LT., FL 108.20'

R/W LINE

℄ PROPOSED DITCH

END SPECIAL DITCH LEFT
2822+14.86, 124.10' LT., FL 109.10'

BEGIN SPECIAL DITCH LEFT
2822+44.00, 124.15' LT., FL 109.10'

℄ PROPOSED DITCH

PROP. DITCH BLOCK
(SEE DRAINAGE DETAILS)

S-102
STA. 2823+63.31 (114.50' LT.)
CONST. 18" CD MES, 1:4 SLOPE
INDEX 430-001, 430-021
FL. 109.80

END SPECIAL DITCH LEFT
2823+04.86, 124.26' LT., FL 109.90'

BEGIN SPECIAL DITCH LEFT
2824+04.86, 124.32' LT., FL 109.90'

℄ PROPOSED DITCH

P-102

PROP. CONC. JACKET PER
FDOT INDEX 430-001

END SPECIAL DITCH LEFT
2824+32.00, 124.50' LT., FL 110.70'

SR 25 (US 27) SOUTHBOUND

EXIST. CROSS DRAIN
TO REMAIN

EXIST. CROSS DRAIN
TO REMAIN

END CONCRETE PAVEMENT TRANSITION RT.
BEGIN CONCRETE PAVEMENT RT.
℄ SURVEY SR 25 (US 27)
STA. 2819+40.00

℄ SURVEY SR 25 (US 27) / PGL RT.

2819 2820 2821 2822 2823 2824

N4°40'9"W

SR 25 (US 27) NORTHBOUND

END MILLING & RESURFACING RT.
BEGIN CONCRETE PAVEMENT TRANSITION RT.
℄ SURVEY SR 25 (US 27)
STA. 2819+20.00

EDGEDRAIN (INDEX 446-001)

EDGEDRAIN (INDEX 446-001)

EDGEDRAIN (INDEX 446-001)

BEGIN EDGEDRAIN
CAPPED END
2823+92.00, FL 112.82'

BEGIN EDGEDRAIN
INDEX 446-001
2819+20.00, FL 110.03'

END EDGEDRAIN
BEGIN OUTLET PIPE
INDEX 446-001
2820+70.20, FL 109.00'

S-101

END EDGEDRAIN
BEGIN OUTLET PIPE
INDEX 446-001
2821+16.55, FL 109.00'

R/W LINE

S-103

END EDGEDRAIN
BEGIN OUTLET PIPE
INDEX 446-001
2823+96.00, FL 112.84'

S-101
STA. 2820+93.43 (50.47' RT.)
EXIST. DBI TYPE C W/ DOUBLE SLOTS
REPLACE EXIST. GRATE
CONNECT EDGEDRAIN OUTLET
INDEX 425-052
GRATE EL. 110.74
FL 108.40 LT EXIST. (15" RCP)
FL 108.60 AH (EDGEDRAIN)
FL 108.60 BK (EDGEDRAIN)

S-103
STA. 2823+63.55 (50.18' RT.)
EXIST. DBI TYPE C W/ DOUBLE SLOTS
REPLACE EXIST. GRATE
CONNECT EDGEDRAIN OUTLET
INDEX 425-052
GRATE EL. 112.77
FL 110.43 LT EXIST. (18" RCP)
FL 111.10 AH (EDGEDRAIN)

NOTE: ALL STA./OFF ARE BASED OFF OF ℄ SURVEY SR 25 (US 27)
UNLESS OTHERWISE NOTED.

REVISIONS			
DATE	DESCRIPTION	DATE	DESCRIPTION

ENGINEER OF RECORD
SEAN SIWIECKI, P.E.
LICENSE NUMBER: 88745
PATEL, GREENE & ASSOCIATES, LLC
215 E. MAIN STREET
BARTOW, FL 33830

STATE OF FLORIDA
DEPARTMENT OF TRANSPORTATION


ROAD NO.	COUNTY	FINANCIAL PROJECT ID
SR 25	HIGHLANDS	439750-2-52-01

DRAINAGE NETWORK LAYOUT PLAN (2)

SHEET NO. 48

4/24/2026 11:11:25 AM USER: harris.halabi
c:\pw_workdir\pateldgreene-pw-01\pw_user\dms02440\DRPRRD06.dgn

THE OFFICIAL RECORD OF THIS SHEET IS THE ELECTRONIC FILE DIGITALLY SIGNED AND SEALED UNDER RULE 61G15-23.004, F.A.C.

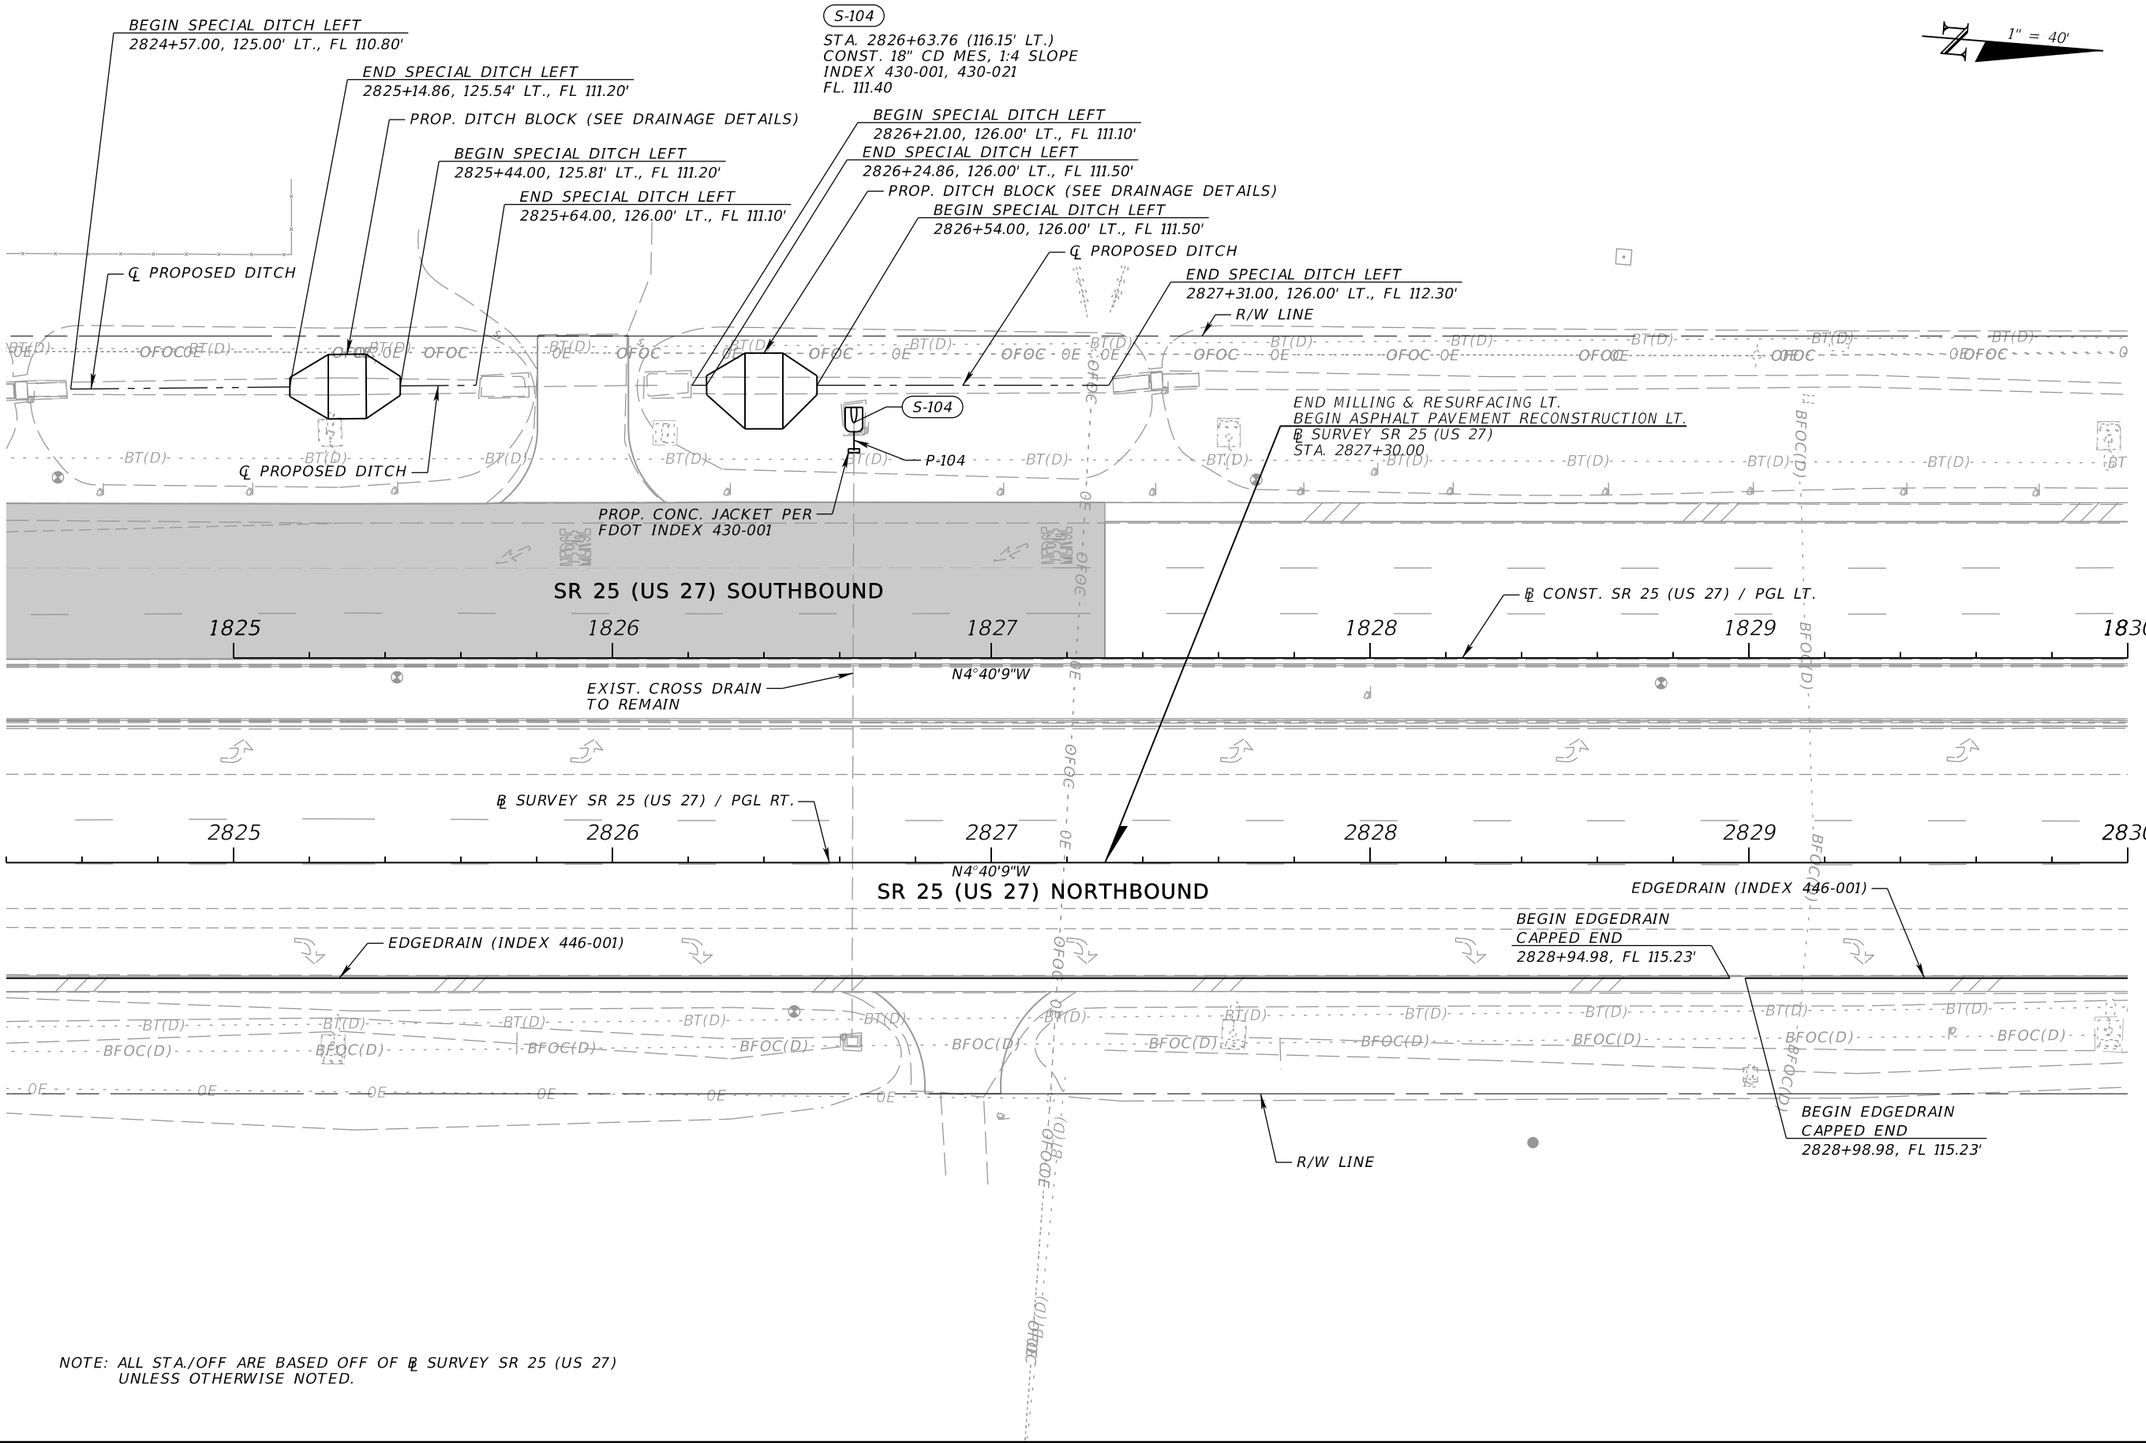

NOTE: ALL STA./OFF ARE BASED OFF OF ℄ SURVEY SR 25 (US 27) UNLESS OTHERWISE NOTED.

REVISIONS				ENGINEER OF RECORD	STATE OF FLORIDA DEPARTMENT OF TRANSPORTATION			DRAINAGE NETWORK LAYOUT PLAN (3)	SHEET NO.
DATE	DESCRIPTION	DATE	DESCRIPTION	SEAN SIWIECKI, P.E. LICENSE NUMBER: 88745 PATEL, GREENE & ASSOCIATES, LLC 215 E. MAIN STREET BARTOW, FL 33830	ROAD NO.	COUNTY	FINANCIAL PROJECT ID		49
					SR 25	HIGHLANDS	439750-2-52-01		

THE OFFICIAL RECORD OF THIS SHEET IS THE ELECTRONIC FILE DIGITALLY SIGNED AND SEALED UNDER RULE 61G15-23.004, F.A.C.

4/24/2026 11:11:25 AM USER: harris.halabi
c:\pw_workdir\pw_state\greene-pw-01\pw_user\dms0244\DRPRR006.dgn

S-105
STA. 2830+19.48 (50.33' RT)
TYPE C DBI
INDEX 425-052
GRATE EL. 115.70'
FL= 112.50'

S-106
STA. 2831+06.79 (50.30' RT)
MES 1:4
INDEX 430-022
FL= 112.30'

CONST. CONC. APRON (1:4)
INDEX 446-001
2831+98.12, FL 113.85'

BEGIN EDGEDRAIN
CAPPED END
2831+95.31, FL 114.06'

END EDGEDRAIN
BEGIN OUTLET PIPE
INDEX 446-001
2831+91.31, FL 114.00'

R/W LINE

EDGEDRAIN (INDEX 446-001)

EXIST. CROSS DRAIN
TO REMAIN

BEGIN EDGEDRAIN
CAPPED END
2830+45.00, FL 115.00'

SR 25 (US 27) SOUTHBOUND

END ASPHALT PAVEMENT RECONSTRUCTION LT.
BEGIN CONCRETE PAVEMENT TRANSITION LT.
℄ SURVEY SR 25 (US 27)
STA. 2830+30.00

1830 1831 1832 1833 1834 1835

BEGIN EDGEDRAIN
CAPPED END
2831+87.26, FL 113.64'

END CONCRETE PAVEMENT TRANSITION LT.
BEGIN CONCRETE PAVEMENT LT.
℄ SURVEY SR 25 (US 27)
STA. 2830+50.00

℄ SURVEY SR 25
(US 27) / PGL RT.

2830 2831 2832 2833 2834 2835

SR 25 (US 27) NORTHBOUND

EDGEDRAIN
(INDEX 446-001)

P-105

S-106

S-105

REMOVE EXIST. 18"X29"
SIDEDRAIN

R/W LINE

CONST. 84 LF OF
19" X 30" PIPE

END EDGEDRAIN
BEGIN OUTLET PIPE
INDEX 446-001
2831+82.14, FL 114.30'

CONST. CONC. APRON (1:4)
INDEX 446-001
2831+88.95, FL 114.00'

NOTE: ALL STA./OFF ARE BASED OFF OF ℄ SURVEY SR 25 (US 27)
UNLESS OTHERWISE NOTED.

MATCHLINE STA. 501+60.00

R/W LINE

EDGEDRAIN
(INDEX
446-001)

SR 66

502

N8°52'30"E

503

POT STA +22.21

EQUATION:
STA. 503+06.53 BK =
STA. 53+22.21 AH

N4°40'9"W

℄ SURVEY
SR 66 (US 98)

STA. 1833+08.74
SR 25 (US 27) PGL LT.
STA. 53+32.47
℄ SURVEY SR 66 (US 98)

STA. 2833+05.40
℄ SURVEY SR 25 (US 27)
STA.53+86.57
℄ SURVEY SR 66 (US 98)

N4°40'9"W

US 98

54

55

N88°52'32"E

EDGEDRAIN (INDEX 446-001)

EDGEDRAIN
(INDEX 446-001)

BEGIN EDGEDRAIN
CAPPED END
2834+18.31, FL 111.16'

SD-01A

P-SD-01

R/W LINE

BEGIN EDGEDRAIN
CAPPED END
2834+22.31, FL 111.10'

REMOVE EXIST.
SIDE DRAIN

CONST. 105 LF OF
15" PIPE

SD-01A
STA. 2834+57.09 (48.80' RT)
MES 1:4
FL. 111.57

MATCHLINE STA. 55+20.00

1" = 40'

R/W LINE

BEGIN EDGEDRAIN
CAPPED END
2834+46.00, FL 110.22'

BEGIN EDGEDRAIN
CAPPED END
2834+50.00, FL 110.53'

R/W LINE

EDGEDRAIN (INDEX 446-001)

℄ PROP. DITCH

BEGIN SPECIAL DITCH LEFT
STA. 2834+50.00, 125.63' LT., FL 110.75'

℄ CONST. SR 25 (US 27) / PGL LT.


EDGEDRAIN (INDEX 446-001)

BT(D) BFOC(D) OE OFOC

REVISIONS				ENGINEER OF RECORD	STATE OF FLORIDA DEPARTMENT OF TRANSPORTATION			DRAINAGE NETWORK LAYOUT PLAN (4)	SHEET NO.
DATE	DESCRIPTION	DATE	DESCRIPTION	SEAN SIWIECKI, P.E. LICENSE NUMBER: 88745 PATEL, GREENE & ASSOCIATES, LLC 215 E. MAIN STREET BARTOW, FL 33830	ROAD NO.	COUNTY	FINANCIAL PROJECT ID		50
					SR 25	HIGHLANDS	439750-2-52-01		

THE OFFICIAL RECORD OF THIS SHEET IS THE ELECTRONIC FILE DIGITALLY SIGNED AND SEALED UNDER RULE 61G15-23.004, F.A.C.

4/24/2026 11:11:26 AM USER: harris.halabi
c:\pw_workdir\patelgreene-pw-01\pw_user\dms02140\DRPRRD06.dgn

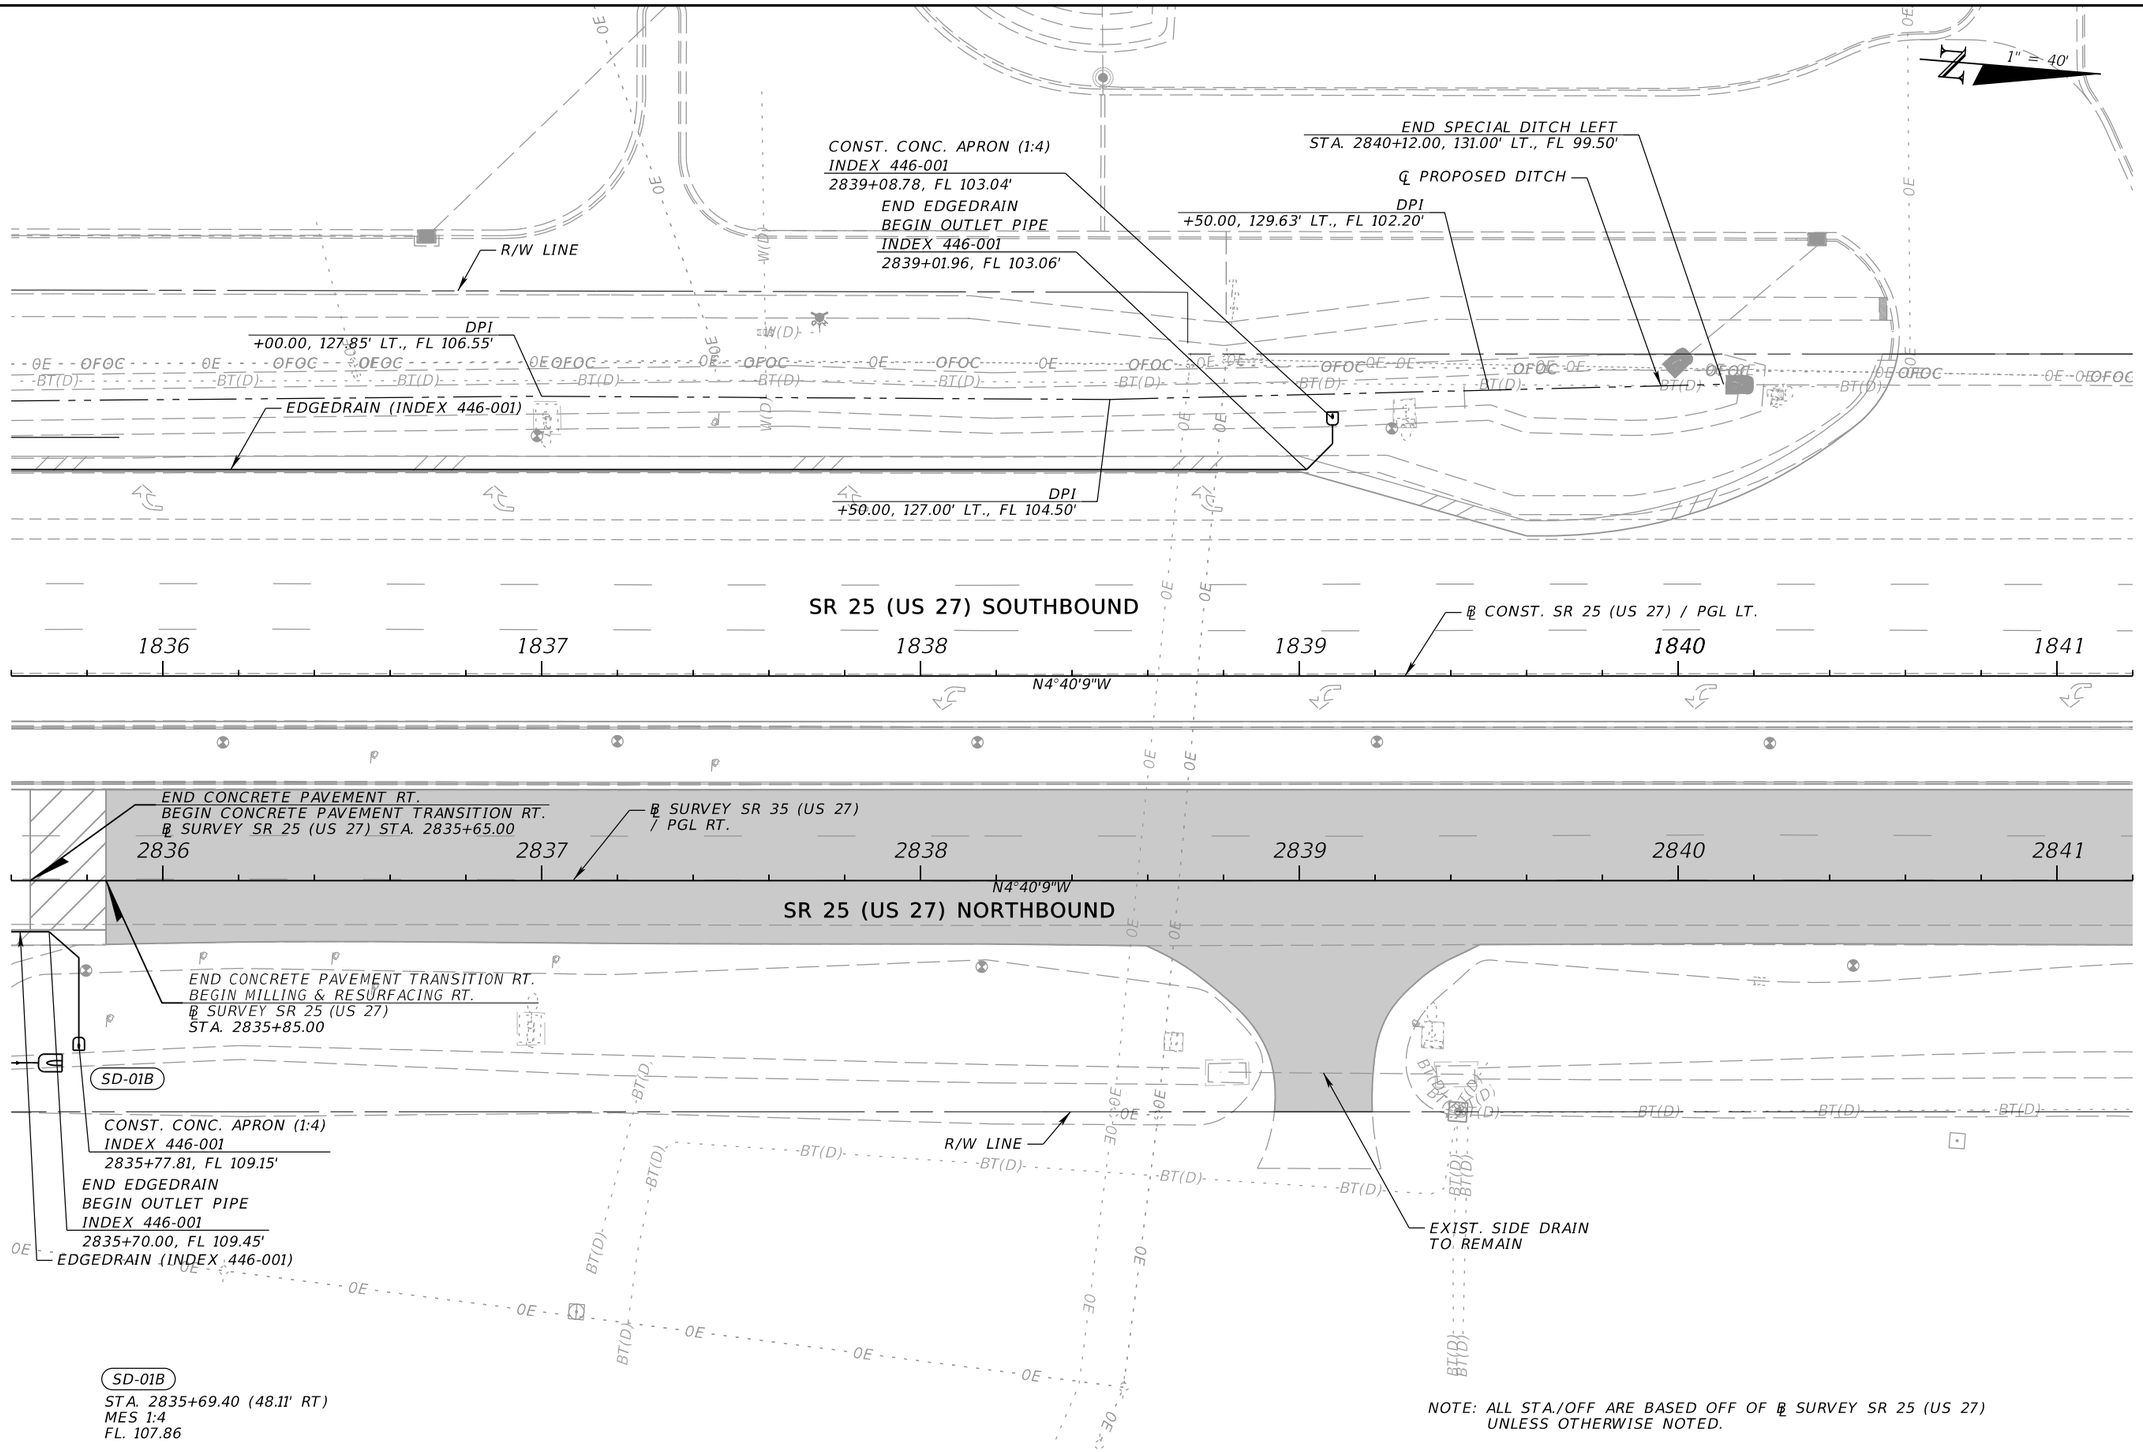

REVISIONS				ENGINEER OF RECORD	STATE OF FLORIDA DEPARTMENT OF TRANSPORTATION			DRAINAGE NETWORK LAYOUT PLAN (5)	SHEET NO.
DATE	DESCRIPTION	DATE	DESCRIPTION	SEAN SIWIECKI, P.E. LICENSE NUMBER: 88745 PATEL, GREENE & ASSOCIATES, LLC 215 E. MAIN STREET BARTOW, FL 33830	ROAD NO.	COUNTY	FINANCIAL PROJECT ID		51
					SR 25	HIGHLANDS	439750-2-52-01		

THE OFFICIAL RECORD OF THIS SHEET IS THE ELECTRONIC FILE DIGITALLY SIGNED AND SEALED UNDER RULE 61G15-23.004, F.A.C.

4/24/2026 11:11:26 AM USER: harris.hatabi
c:\pw_workdir\patelgreene-pw-01\pw_user\dms02440\DRPRR006.dgn

1" = 40'

R/W LINE

EXIST. SIDE DRAIN
TO REMAIN

℄ CONST. SR 25 (US 27)
STA. 1845+00.00
℄ SURVEY SR 25 (US 27)
STA. 2845+00.00, 54.00' LT.

SAW CUT

℄ CONST. SR 25 (US 27) / PGL LT.

SR 25 (US 27) SOUTHBOUND

1842 1843 1844 1845

N4°40'9"W

℄ SURVEY SR 25 (US 27)

2842 2843 2844 2845 2846

N4°40'9"W

SR 25 (US 27) NORTHBOUND

END CONCRETE PAVEMENT TRANSITION LT.
BEGIN MILLING & RESURFACING LT.
℄ SURVEY SR 25 (US 27)
STA. 2842+15.00

END CONCRETE PAVEMENT LT.
BEGIN CONCRETE PAVEMENT TRANSITION LT.
℄ SURVEY SR 25 (US 27)
STA. 2841+95.00

R/W LINE

NOTE: ALL STA./OFF ARE BASED OFF OF ℄ SURVEY SR 25 (US 27)
UNLESS OTHERWISE NOTED.

REVISIONS			
DATE	DESCRIPTION	DATE	DESCRIPTION

ENGINEER OF RECORD

SEAN SIWIECKI, P.E.
LICENSE NUMBER: 88745
PATEL, GREENE & ASSOCIATES, LLC
215 E. MAIN STREET
BARTOW, FL 33830

STATE OF FLORIDA
DEPARTMENT OF TRANSPORTATION

ROAD NO.	COUNTY	FINANCIAL PROJECT ID
SR 25	HIGHLANDS	439750-2-52-01


DRAINAGE NETWORK LAYOUT PLAN (6)

SHEET NO. 52

THE OFFICIAL RECORD OF THIS SHEET IS THE ELECTRONIC FILE DIGITALLY SIGNED AND SEALED UNDER RULE 61G15-23.004, F.A.C.

4/24/2026 11:11:27 AM USER: harris.halabi
c:\pw_workdir\patelgreene-pw-01\pw_user\dms02440\DRPRRD06.dgn

1" = 40'

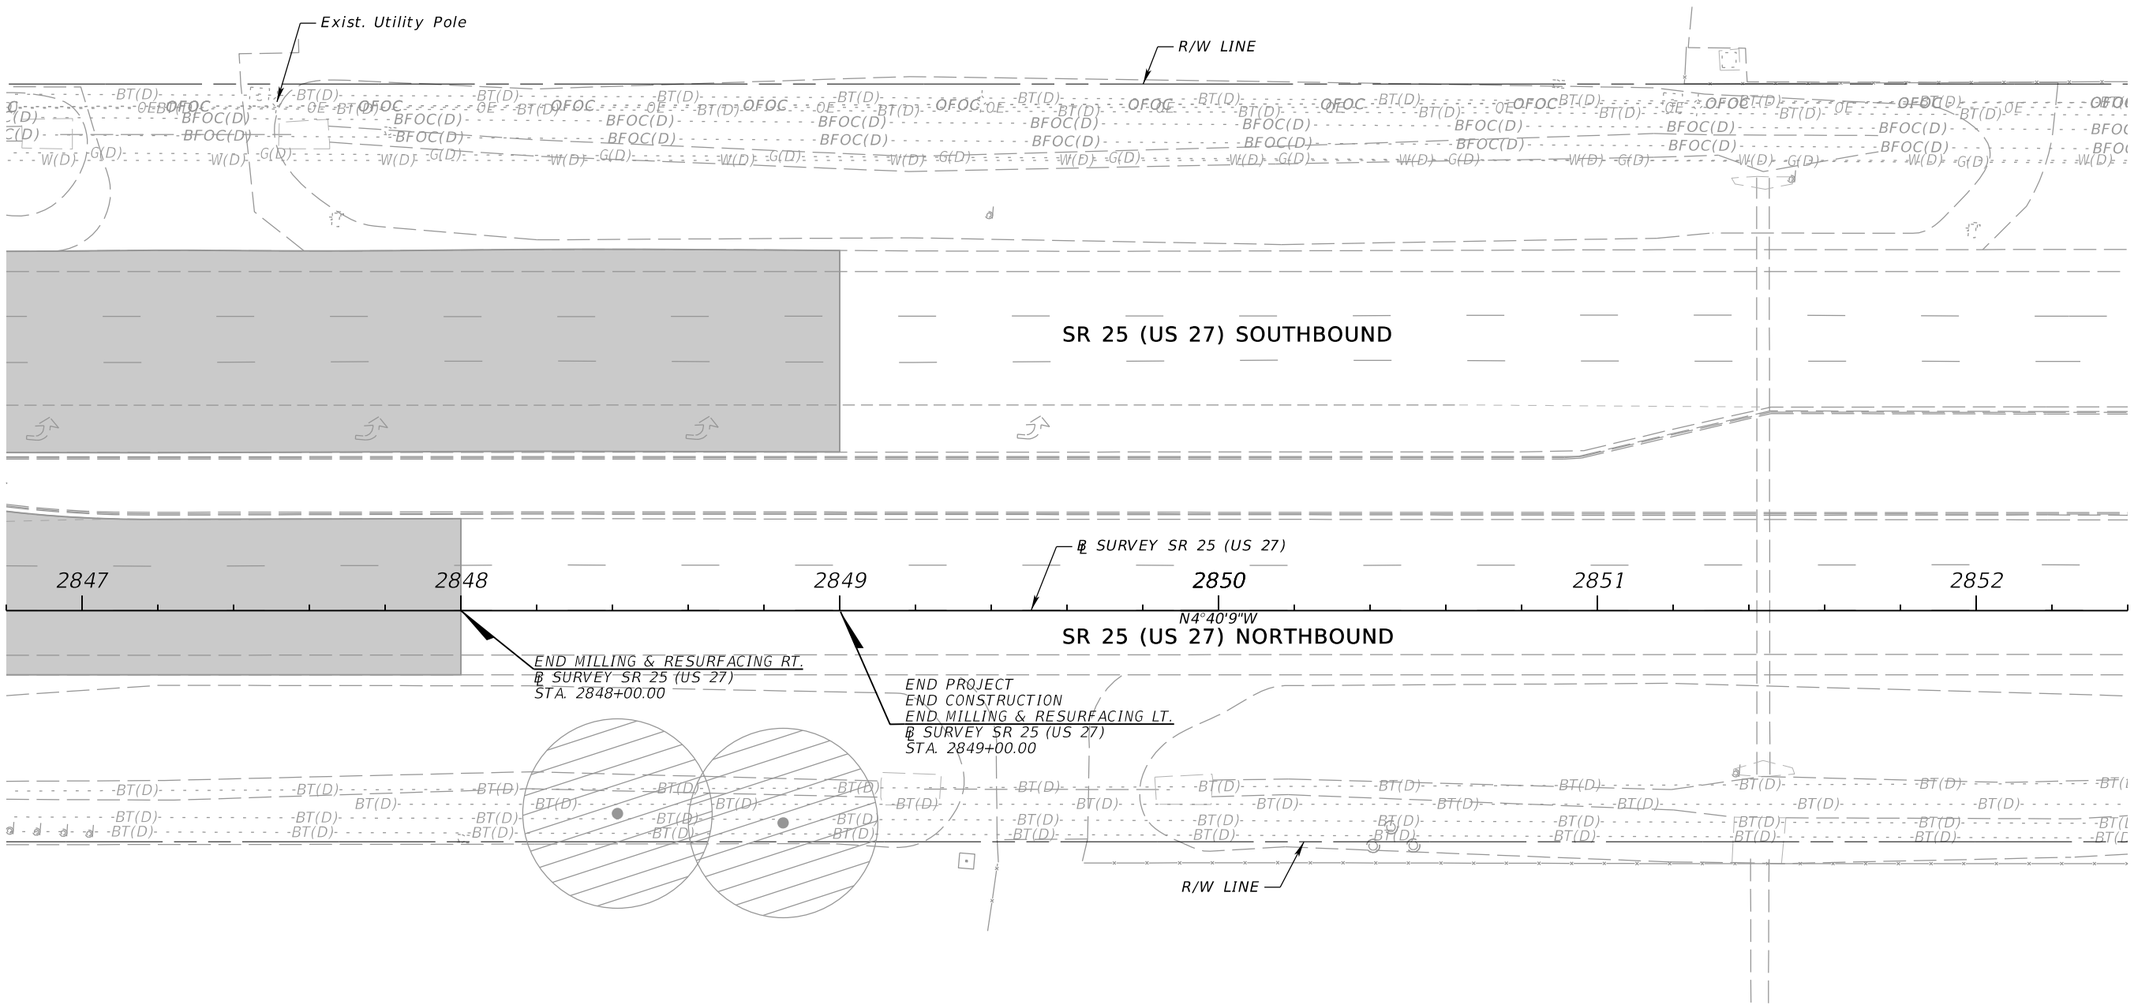

LEGEND

MILLING AND RESURFACING

NOTE: ALL STA./OFF ARE BASED OFF OF ℄ SURVEY SR 25 (US 27) UNLESS OTHERWISE NOTED.

REVISIONS			
DATE	DESCRIPTION	DATE	DESCRIPTION

ENGINEER OF RECORD

SEAN SIWIECKI, P.E.
LICENSE NUMBER: 88745
PATEL, GREENE & ASSOCIATES, LLC
215 E. MAIN STREET
BARTOW, FL 33830

STATE OF FLORIDA
DEPARTMENT OF TRANSPORTATION

ROAD NO.	COUNTY	FINANCIAL PROJECT ID
SR 25	HIGHLANDS	439750-2-52-01

DRAINAGE NETWORK LAYOUT PLAN (7)

SHEET NO. 53

THE OFFICIAL RECORD OF THIS SHEET IS THE ELECTRONIC FILE DIGITALLY SIGNED AND SEALED UNDER RULE 61G15-23.004, F.A.C.

4/24/2026 11:11:27 AM USER: harris.halabi
c:\pw_workdir\vatelgreene-pw-01\pw_user\dms02455\PLANRD01.dgn

* CONTRACTOR TO LOCATE AND CONFIRM EXISTING DBI LOCATION PRIOR TO CONSTRUCTION OF EDGEDRAIN OUTLET TIE-IN.

1" = 40'

N

CONNECT TO EXIST. DBI*
DOUBLE PIPE
INDEX 446-001
FL 107.75' (RT)

R/W LINE

END EDGEDRAIN
BEGIN OUTLET PIPE
INDEX 446-001
500+61.02, FL. 109.21'

EQUATION:
STA. 499+88.14 BK =
STA. 499+93.89 AH

PT STA. +93.89

MATCHLINE STA. 501+60.00

496 497 498 499 500 501

SR 66

℄ SURVEY SR 66 (US 98)

50'

75'

BEGIN CONSTRUCTION
BEGIN MILLING & RESURFACING
℄ SURVEY SR 66 (US 98)
STA. 497+23.00

+00.00
75.00' RT.

R/W LINE


FLUME

END MILLING & RESURFACING
BEGIN CONCRETE
PAVEMENT TRANSITION
℄ SURVEY SR 66 (US 98)
STA. 500+40.00

END CONCRETE PAVEMENT TRANSITION
BEGIN CONCRETE PAVEMENT
℄ SURVEY SR 66 (US 98)
STA. 500+60.00

END EDGEDRAIN
BEGIN OUTLET PIPE
INDEX 446-001
500+62.31, FL 108.35'

STA. 500+99.92
35.00' RT
EOP EL. 110.90

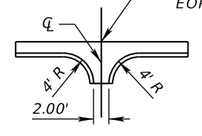

FLUME DETAIL

CURVE DATA SR66-1
PI STA. = 483+21.28
Δ = 34°24'37" (RT)
D = 01°00'00"
T = 1,774.17
L = 3,441.03
R = 5,729.58
PC STA. = 465+47.11
PT STA. = 499+93.89
e = RC

NOTE: ALL STA./OFF ARE BASED OFF OF ℄ SURVEY SR 66 (US 98) UNLESS OTHERWISE NOTED.

THE OFFICIAL RECORD OF THIS SHEET IS THE ELECTRONIC FILE DIGITALLY SIGNED AND SEALED UNDER RULE 61G15-23.004, F.A.C.

REVISIONS				ENGINEER OF RECORD	STATE OF FLORIDA DEPARTMENT OF TRANSPORTATION			DRAINAGE NETWORK LAYOUT PLAN	SHEET NO.
DATE	DESCRIPTION	DATE	DESCRIPTION	SEAN SIWIECKI, P.E. LICENSE NUMBER: 88745 PATEL, GREENE & ASSOCIATES, LLC 215 E. MAIN STREET BARTOW, FL 33830	ROAD NO.	COUNTY	FINANCIAL PROJECT ID		54
					SR 25	HIGHLANDS	439750-2-52-01		


4/24/2026 11:11:38 AM USER: harris.halabi
c:\pw_workdir\pateglreene-pw-01\pw_user\dms02440\DRPRRD09.dgn

S-200
STA. 57+20.00 (40.67 LT.)
DBI TYPE C
CONNECT EDGEDRAIN OUTLET
INDEX 425-052, 446-001
GRATE EL. 111.40
FL EL. 108.50
FL 109.90 (EDGEDRAIN)

S-201
STA. 58+00.18 (29.16 LT.)
DBI TYPE F
INDEX 425-053
GRATE EL. 111.82
FL EL. 108.40 (BK)
FL EL. 108.40 (AH)

S-202
STA. 58+88.00 (41.00 LT.)
12"X18" MES 1:4 SLOPE
INDEX 430-022
ELEV. 109.51
FL EL. 107.09

1" = 40'

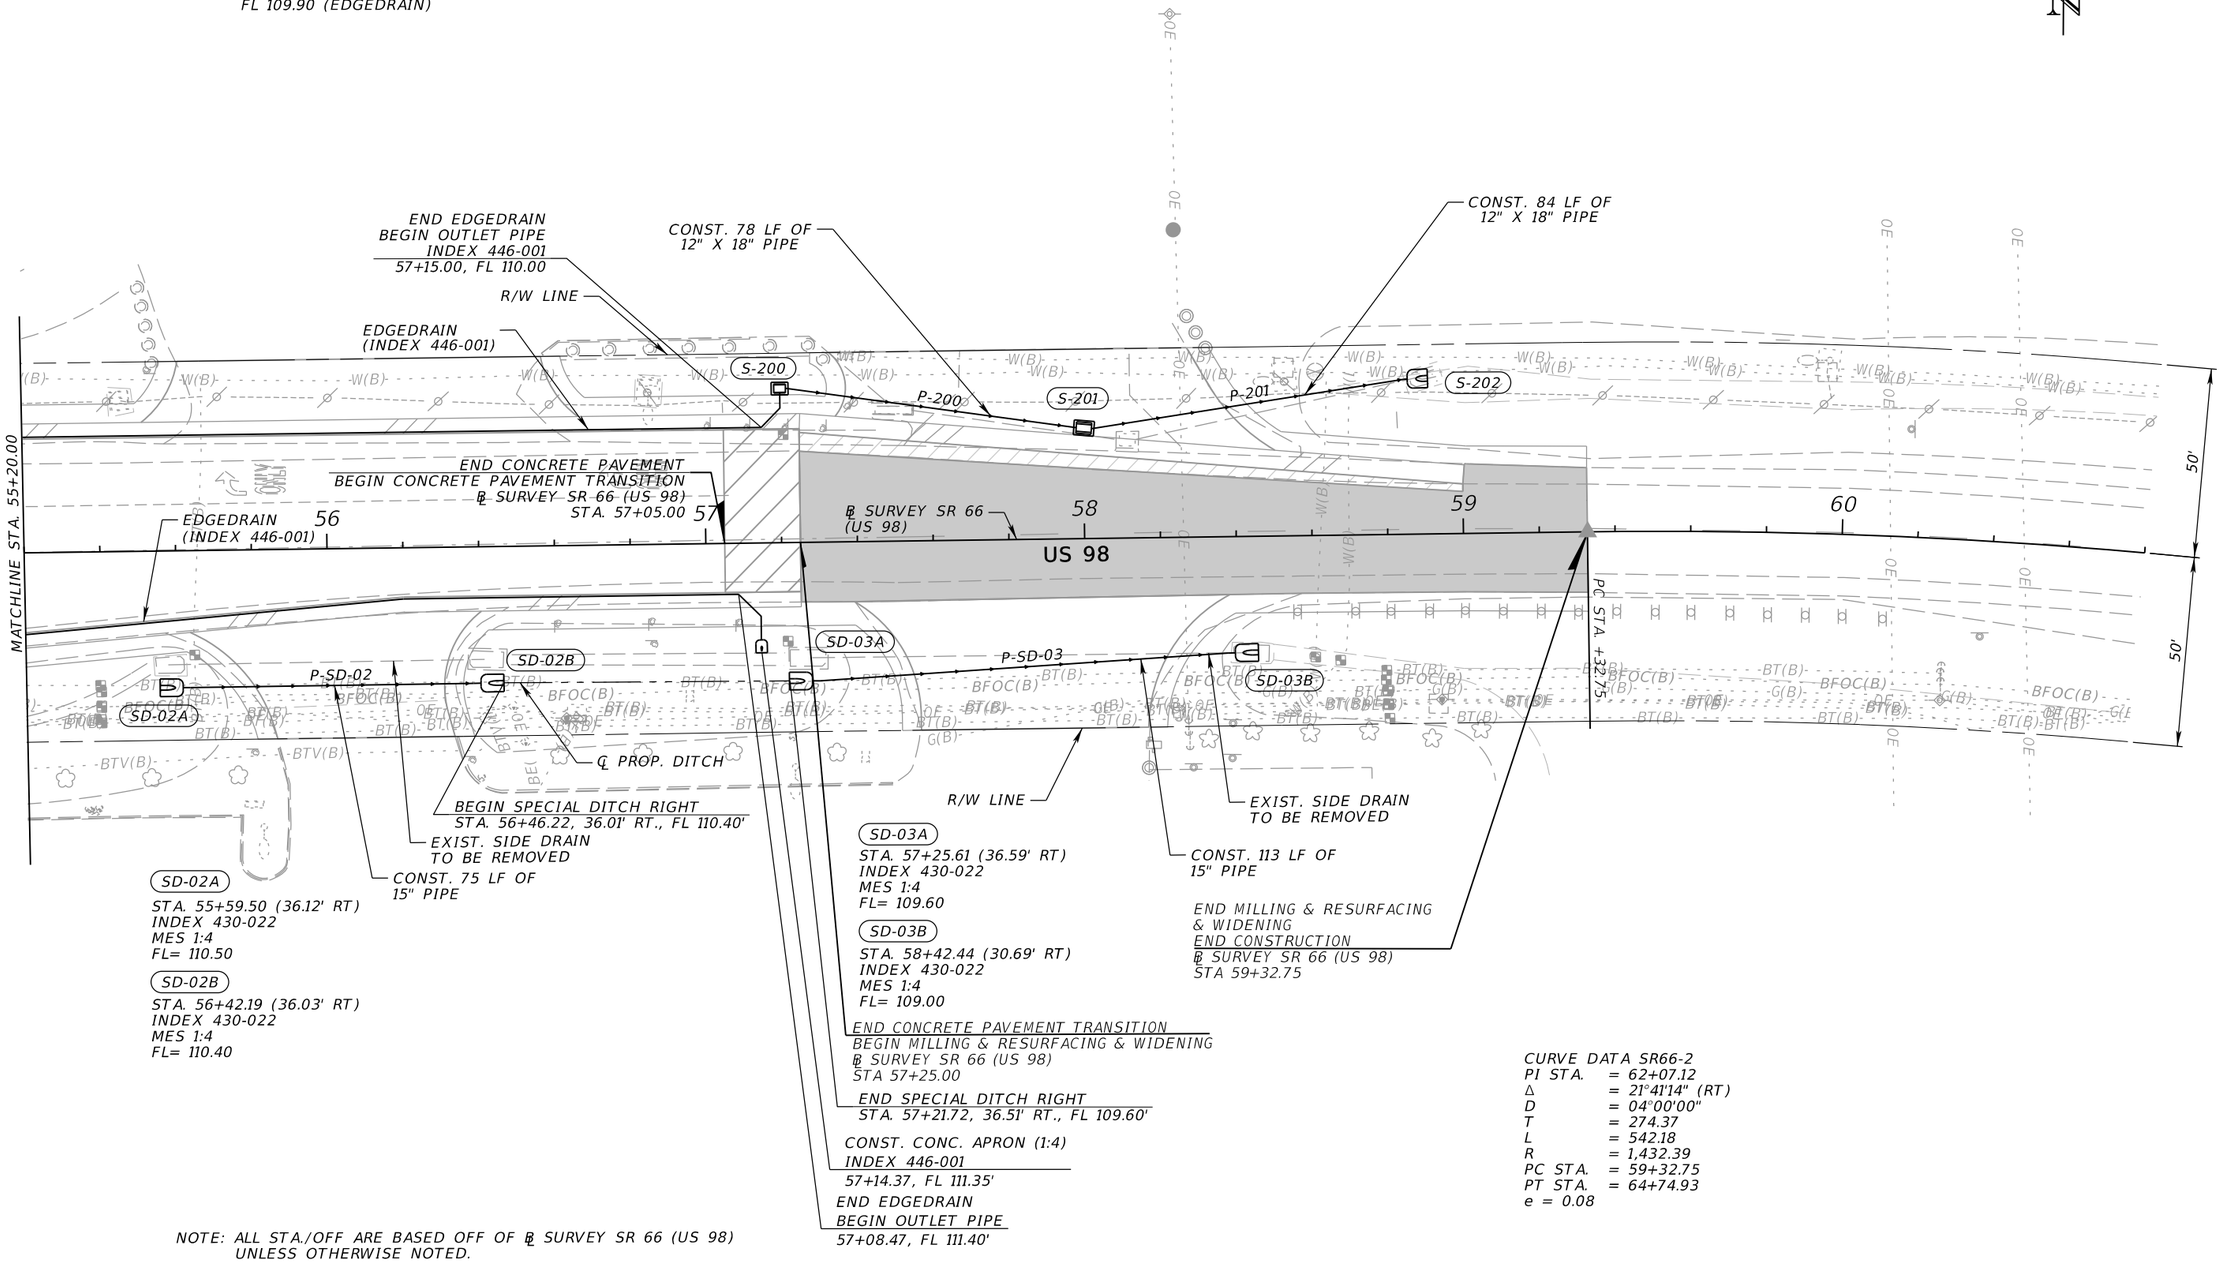

SD-02A
STA. 55+59.50 (36.12' RT)
INDEX 430-022
MES 1:4
FL= 110.50

SD-02B
STA. 56+42.19 (36.03' RT)
INDEX 430-022
MES 1:4
FL= 110.40

SD-03A
STA. 57+25.61 (36.59' RT)
INDEX 430-022
MES 1:4
FL= 109.60

SD-03B
STA. 58+42.44 (30.69' RT)
INDEX 430-022
MES 1:4
FL= 109.00

END CONCRETE PAVEMENT TRANSITION
BEGIN MILLING & RESURFACING & WIDENING
℄ SURVEY SR 66 (US 98)
STA 57+25.00

END SPECIAL DITCH RIGHT
STA. 57+21.72, 36.51' RT., FL 109.60'

CONST. CONC. APRON (1:4)
INDEX 446-001
57+14.37, FL 111.35'

END EDGEDRAIN
BEGIN OUTLET PIPE
57+08.47, FL 111.40'

CURVE DATA SR66-2
PI STA. = 62+07.12
Δ = 21°41'14" (RT)
D = 04°00'00"
T = 274.37
L = 542.18
R = 1,432.39
PC STA. = 59+32.75
PT STA. = 64+74.93
e = 0.08

NOTE: ALL STA./OFF ARE BASED OFF OF ℄ SURVEY SR 66 (US 98) UNLESS OTHERWISE NOTED.

REVISIONS			
DATE	DESCRIPTION	DATE	DESCRIPTION

ENGINEER OF RECORD
SEAN SIWIECKI, P.E.
LICENSE NUMBER: 88745
PATEL, GREENE & ASSOCIATES, LLC
215 E. MAIN STREET
BARTOW, FL 33830

STATE OF FLORIDA
DEPARTMENT OF TRANSPORTATION


ROAD NO.	COUNTY	FINANCIAL PROJECT ID
SR 25	HIGHLANDS	439750-2-52-01


DRAINAGE NETWORK LAYOUT PLAN

SHEET NO. 55

THE OFFICIAL RECORD OF THIS SHEET IS THE ELECTRONIC FILE DIGITALLY SIGNED AND SEALED UNDER RULE 61G15-23.004, F.A.C.

4/24/2026 11:11:39 AM USER: harris.halabi
c:\pw_workdir\patelgreene-pw-01\pw_user\dms02440\DRPRRD09.dgn

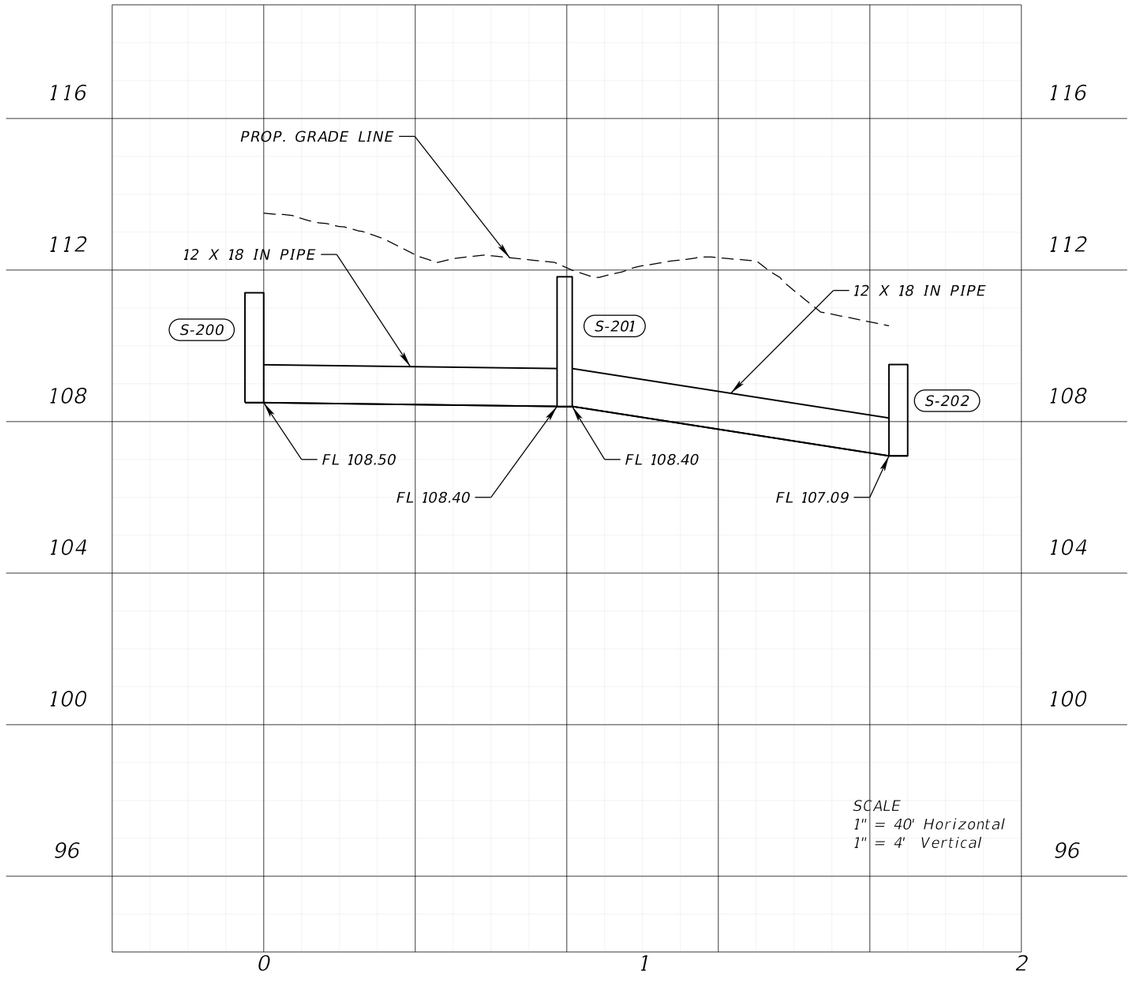

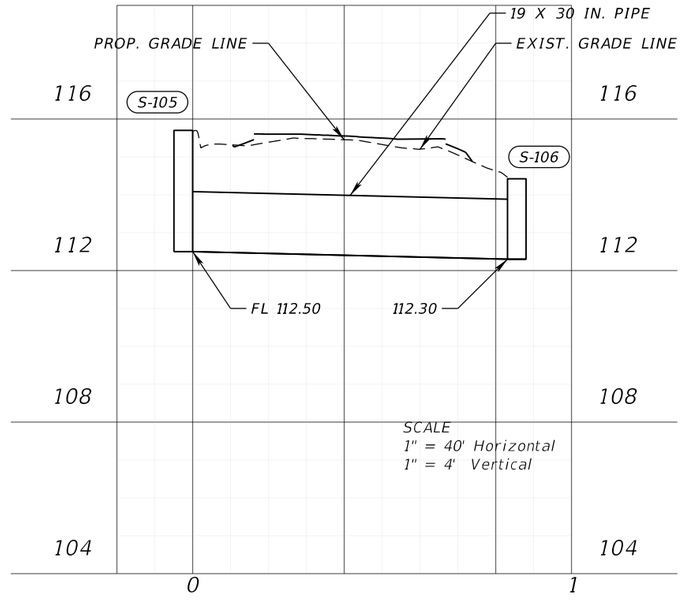

REVISIONS			
DATE	DESCRIPTION	DATE	DESCRIPTION

ENGINEER OF RECORD

SEAN SIWIECKI, P.E.
LICENSE NUMBER: 88745
PATEL, GREENE & ASSOCIATES, LLC
215 E. MAIN STREET
BARTOW, FL 33830

STATE OF FLORIDA
DEPARTMENT OF TRANSPORTATION

ROAD NO.	COUNTY	FINANCIAL PROJECT ID
SR 25	HIGHLANDS	439750-2-52-01

DRAINAGE NETWORK PROFILE

SHEET NO. 56

4/24/2026 11:11:49 AM USER: harris.halabi
c:\pw_workdir\pateldreene-pw-01\pw_user\dms02440\DRPRRD07.dgn

THE OFFICIAL RECORD OF THIS SHEET IS THE ELECTRONIC FILE DIGITALLY SIGNED AND SEALED UNDER RULE 61G15-23.004, F.A.C.

OPTIONAL MATERIALS TABULATION					
GROUP NUMBER	SIZE (IN)	MATERIAL	PLOTTED	AS BUILT	REMARKS
GROUP 1	15, 12x18	NRCP			
		RCP	X		
		HDPE, CL II			
		PP, CL II			
		PVC, ASTM F-949			
GROUP 2	18	NRCP			
		RCP	X		
		SRASP			
		HDPE, CL II			
		PP, CL II			
		PVC, ASTM F-949			
GROUP 3	19x30	NRCP			
		RCP	X		
		SRSP			
		SRASP			
		HDPE, CL II			
		PP, CL II			
		PVC, ASTM F-949			

PIPE DATA			
LABEL	BARRELS	SIZE	OPTIONAL PIPE
P-01	1	12x18	GROUP 1
P-02	1	12x18	GROUP 1
P-EX-4	1	15	GROUP 1
P-EX-7	1	18	GROUP 2
P-EX-12	1	18	GROUP 2
P-SD-01A	1	19x30	GROUP 3
P-SD-02A	1	15	GROUP 1
P-SD-04A	1	15	GROUP 1
P-SD-05A	1	15	GROUP 1

THE OFFICIAL RECORD OF THIS SHEET IS THE ELECTRONIC FILE DIGITALLY SIGNED AND SEALED UNDER RULE 61G15-23.004, F.A.C.

$DATES $TIMES $USERS
c:\pw_workdir\pwgreene-pw-01\pw_user\dms02440\DROMRD01.dgn

REVISIONS			
DATE	DESCRIPTION	DATE	DESCRIPTION


ENGINEER OF RECORD
SEAN SIWIECKI, P.E.
LICENSE NUMBER 88745
PATEL, GREENE & ASSOCIATES, LLC
215 E. MAIN STREET
BARTOW, FL 33830

STATE OF FLORIDA
DEPARTMENT OF TRANSPORTATION

ROAD NO.	COUNTY	FINANCIAL PROJECT ID
SR 25	HIGHLANDS	439750-2-52-01

OPTIONAL MATERIALS TABULATION

SHEET NO. 57

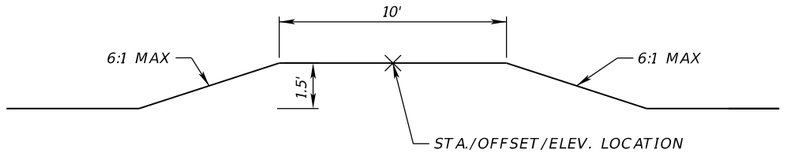

DITCH BLOCK DETAIL

LONGITUDINAL SECTION (N.T.S.)

LOCATION	OFFSET	ELEV.	DEPTH (FT.)
2819+30.00	-119.87	108.3	1.5
2820+30.00	-121.00	108.8	1.5
2822+30.00	-124.13	110.6	1.5
2823+20.00	-124.25	111.4	1.5
2825+30.00	-125.75	112.7	1.5
2826+40.00	-124.50	113.0	1.5

REVISIONS			
DATE	DESCRIPTION	DATE	DESCRIPTION

ENGINEER OF RECORD

SEAN SIWIECKI, P.E.
LICENSE NUMBER: 88745
PATEL, GREENE & ASSOCIATES, LLC
215 E. MAIN STREET
BARTOW, FL 33830

STATE OF FLORIDA
DEPARTMENT OF TRANSPORTATION

ROAD NO.	COUNTY	FINANCIAL PROJECT ID
SR 25	HIGHLANDS	439750-2-52-01

DRAINAGE DETAILS

SHEET NO. 58

4/24/2026 11:12:08 AM USER: harris.halabi
c:\pw_workdir\pategreene-pw-01\pw_user\dms02440\DRDTRD01.dgn

THE OFFICIAL RECORD OF THIS SHEET IS THE ELECTRONIC FILE DIGITALLY SIGNED AND SEALED UNDER RULE 61G15-23.004, F.A.C.

DATE OF SURVEY: JANUARY 2019 TO MAY 2021
SURVEY MADE BY: TEST LAB, INC.
SUBMITTED BY: IGOR (IGON) KRATSER, P.E.

HIGHLANDS COUNTY

DISTRICT: 1
ROAD NO.: SR 25
COUNTY : HIGHLANDS

FINANCIAL PROJECT ID NO. : 439750-2-52-01
PROJECT NAME: SR 25 (US 27) SOUTH OF SR 66 / SR 700 TO NORTH OF SR 66 / SR 700

CROSS SECTION SOIL SURVEY FOR THE DESIGN OF ROADS

SURVEY BEGINS STA. : 2818+00 SURVEY ENDS STA. : 2845+50

REFERENCE: ℄ SURVEY US HWY 27

	ORGANIC CONTENT		MOISTURE CONTENT		SIEVE ANALYSIS RESULTS PERCENT PASS (%)						ATTERBERG LIMITS (%)					CORROSION TEST RESULTS				
STRATUM NO.	NO. OF TESTS	% ORGANIC	NO. OF TESTS	MOISTURE CONTENT	NO. OF TESTS	10 MESH	40 MESH	60 MESH	100 MESH	200 MESH	NO. OF TESTS	LIQUID LIMIT	PLASTIC INDEX	AASHTO GROUP	DESCRIPTION	NO. OF TESTS	RESISTIVITY ohm-cm	CHLORIDE ppm	SULFATES ppm	pH
1.	2	3 - 4	-	-	5	90 - 99	70 - 90	24 - 49	9 - 26	5 - 7	-	-	-	A-3/A-2-4	LIGHT GRAY TO BLACK TO PALE BROWN TO YELLOWISH-BROWN TO DARK GRAYISH-BROWN TO OLIVE BROWN SAND TO SAND WITH SILT (STABILIZED SUBGRADE)	-	-	-	-	-
2.	2	1 - 4	1	8	3	100	78 - 87	22 - 45	5 - 18	3 - 14	1	NP	NP	A-3/A-2-4	LIGHT GRAY TO BLACK TO PALE BROWN TO YELLOWISH-BROWN TO DARK GRAYISH-BROWN TO OLIVE BROWN SAND TO SAND WITH SILT	2	8,800 - 9,800	41 - 47	2	8.7 - 8.8
3	3	11 - 31	-	-	3	96 - 99	27 - 78	12 - 42	9 - 25	8 - 17	-	-	-	A-8	BLACK ORGANIC SAND TO SILTY SAND	-	-	-	-	-

NOTES:

1. STRATA BOUNDARIES ARE APPROXIMATE AND REPRESENT SOIL STRATA AT EACH BORING LOCATION. SUBSURFACE VARIATIONS BETWEEN BORINGS SHOULD BE ANTICIPATED.
2. THE MATERIAL FROM STRATUM 1 (A-3/A-2-4) APPEARS SATISFACTORY FOR USE IN THE EMBANKMENT WHEN UTILIZED IN ACCORDANCE WITH INDEX 120-001.
3. THE MATERIAL FROM STRATUM 2 (A-3/A-2-4) APPEARS SATISFACTORY FOR USE IN THE EMBANKMENT WHEN UTILIZED IN ACCORDANCE WITH INDEX 120-001.
4. THE MATERIAL FROM STRATUM 3 (A-8) IS ORGANIC MATERIAL/MUCK. THE MATERIAL ENCOUNTERED AT STATIONS 2836+16, 36 FEET LEFT ; 2835+20, 37 FEET LEFT (℄ SURVEY US HWY 27) IS LOCATED OUTSIDE THE INFLUENCE OF THE PROPOSED ROADWAY IMPROVEMENTS AND MAY REMAIN IN PLACE AS THEY ARE IN THE MEDIAN. THE ORGANIC MATERIAL AT STATION 2839+24, 119 FEET LEFT WAS ENCOUNTERED WITHIN 1 FOOT OF THE EXISTING GROUND SURFACE AND SHALL BE REMOVED DURING CLEARING AND GRUBBING OPERATIONS IN ACCORDANCED WITH FDOT SSRBC. ORGANIC MATERIAL ENCOUNTERED ELSEWHERE SHOULD BE REMOVED IN ACCORDANCE WITH INDEX 120-002.

EMBANKMENT AND SUBGRADE MATERIAL

THE SYMBOL "-" REPRESENTS AN UNMEASURED PARAMETER

THE SYMBOL "NP" REPRESENTS NON-PLASTIC

GNE - GROUNDWATER NOT ENCOUNTERED

A - WITH ROOTLETS

B - WITH STABILIZATION

C - WITH TRACE ORGANICS

REVISIONS			
DATE	DESCRIPTION	DATE	DESCRIPTION

ENGINEER OF RECORD
IGOR (IGON) KRATSER, P.E.
LICENSE NUMBER 73129
TEST LAB, INC.
4112 WEST OSBORNE AVENUE
TAMPA, FL 33614

STATE OF FLORIDA
DEPARTMENT OF TRANSPORTATION

ROAD NO.	COUNTY	FINANCIAL PROJECT ID
SR 25	HIGHLANDS	439750-2-52-01

ROADWAY SOILS SURVEY


SHEET NO. 59

THE OFFICIAL RECORD OF THIS SHEET IS THE ELECTRONIC FILE DIGITALLY SIGNED AND SEALED UNDER RULE 61G15-23.004, F.A.C.


BOR # HA-1
STA. 2832 + 37
REF. ℄ SURV US HWY 27
OFF 44' RT
LAT 27.4289312°
LONG -81.4177648°
ELEV. 114.3
DATE 1/31/2019




BOR # HA-2
STA. 2818 + 49
REF. ℄ SURV US HWY 27
OFF 44' LT
LAT 27.4251077°
LONG -81.4176709°
ELEV. 113.2
DATE 1/31/2019

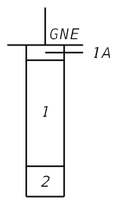


BOR # HA-3
STA. 2819 + 76
REF. ℄ SURV US HWY 27
OFF 39' RT
LAT 27.4254761°
LONG -81.4174491°
ELEV. 112.5
DATE 1/31/2019

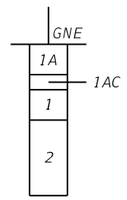


BOR # HA-4
STA. 2820 + 87
REF. ℄ SURV US HWY 27
OFF 98' LT
LAT 27.4257471°
LONG -81.4178995°
ELEV. 112.3
DATE 1/31/2019

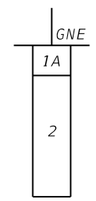



BOR # HA-5
STA. 2822 + 01
REF. ℄ SURV US HWY 27
OFF 48' LT
LAT 27.4260721°
LONG -81.4177765°
ELEV. 115.5
DATE 1/31/2019

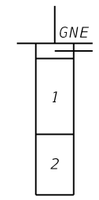


BOR # HA-6
STA. 2823 + 16
REF. ℄ SURV US HWY 27
OFF 40' RT
LAT 27.4264065°
LONG -81.4175342°
ELEV. 113.2
DATE 1/31/2019

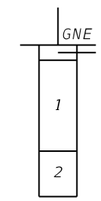

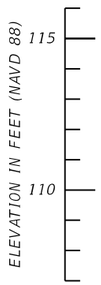


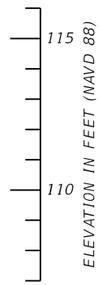


BOR # HA-7
STA. 2824 + 54
REF. ℄ SURV US HWY 27
OFF 102' LT
LAT 27.4267516°
LONG -81.4180063°
ELEV. 114.3
DATE 1/31/2019

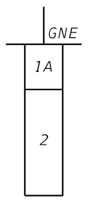


BOR # HA-8
STA. 2825 + 43
REF. ℄ SURV US HWY 27
OFF 49' LT
LAT 27.4270092°
LONG -81.4178673°
ELEV. 117.2
DATE 1/31/2019

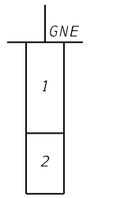


BOR # HA-9
STA. 2826 + 48
REF. ℄ SURV US HWY 27
OFF 39' RT
LAT 27.4273172°
LONG -81.4176240°
ELEV. 115.5
DATE 1/31/2019

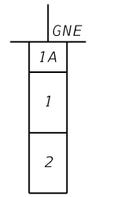


BOR # HA-10
STA. 2827 + 70
REF. ℄ SURV US HWY 27
OFF 101' LT
LAT 27.4276187°
LONG -81.4180869°
ELEV. 115.9
DATE 1/31/2019

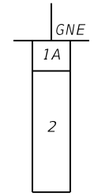


BOR # HA-11
STA. 2828 + 77
REF. ℄ SURV US HWY 27
OFF 47' LT
LAT 27.4279242°
LONG -81.4179500°
ELEV. 118.8
DATE 1/31/2019

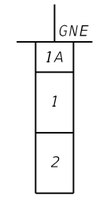


BOR # HA-12
STA. 2830 + 05
REF. ℄ SURV US HWY 27
OFF 42' RT
LAT 27.4282952°
LONG -81.4177103°
ELEV. 115.8
DATE 5/21/2021

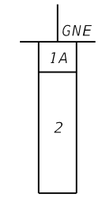


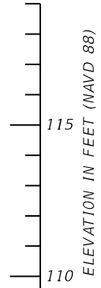


BOR # HA-13
STA. 2831 + 15
REF. ℄ SURV US HWY 27
OFF 102' LT
LAT 27.4285650°
LONG -81.4181799°
ELEV. 115.7
DATE 1/31/2019

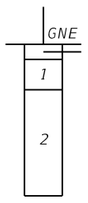


BOR # HA-14
STA. 2832 + 30
REF. ℄ SURV US HWY 27
OFF 45' LT
LAT 27.4288936°
LONG -81.4180353°
ELEV. 117.3
DATE 1/31/2019

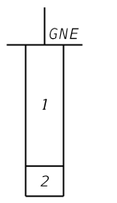


BOR # HA-15
STA. 2834 + 10
REF. ℄ SURV US HWY 27
OFF 34' RT
LAT 27.4294055°
LONG -81.4178396°
ELEV. 112.5
DATE 1/31/2019

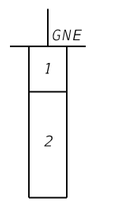


BOR # HA-16
STA. 2833 + 75
REF. ℄ SURV US HWY 27
OFF 151' LT
LAT 27.4292644°
LONG -81.4183971°
ELEV. 111.6
DATE 1/31/2019

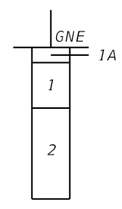



BOR # HA-17
STA. 2835 + 80
REF. ℄ SURV US HWY 27
OFF 24' RT
LAT 27.4298672°
LONG -81.4179150°
ELEV. 110.6
DATE 1/31/2019

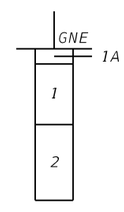

BOR # HA-18
STA. 2836 + 99
REF. ℄ SURV US HWY 27
OFF 117' LT
LAT 27.4301606°
LONG -81.4183798°
ELEV. 107.7
DATE 2/1/2019

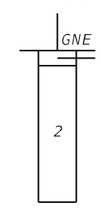

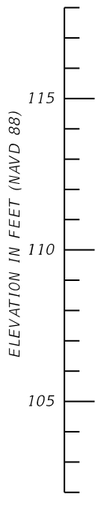

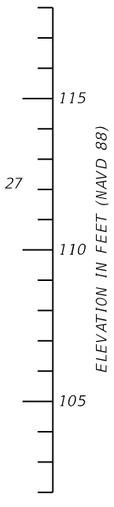

THE OFFICIAL RECORD OF THIS SHEET IS THE ELECTRONIC FILE DIGITALLY SIGNED AND SEALED UNDER RULE 61G15-23.004, F.A.C.

REVISIONS			
DATE	DESCRIPTION	DATE	DESCRIPTION

ENGINEER OF RECORD

IGOR (IGON) KRATSER, P.E.
LICENSE NUMBER 73129
TEST LAB, INC.
4112 WEST OSBORNE AVENUE
TAMPA, FL 33614


STATE OF FLORIDA
DEPARTMENT OF TRANSPORTATION

ROAD NO.	COUNTY	FINANCIAL PROJECT ID
SR 25	HIGHLANDS	439750-2-52-01


SOIL PROFILES (1 OF 3)

SHEET NO. 60


BOR # HA-19
STA. 2838 + 16
REF. ℄ SURV US HWY 27
OFF 23' RT
LAT 27.4305150°
LONG -81.4179801°
ELEV. 107.2
DATE 2/1/2019

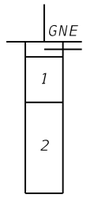


BOR # HA-20
STA. 2839 + 24
REF. ℄ SURV US HWY 27
OFF 119' LT
LAT 27.4307788°
LONG -81.4184447°
ELEV. 103.9
DATE 2/1/2019

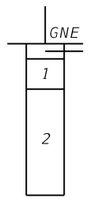


BOR # HA-21
STA. 2840 + 46
REF. ℄ SURV US HWY 27
OFF 22' RT
LAT 27.4311456°
LONG -81.4180410°
ELEV. 104.0
DATE 2/1/2019

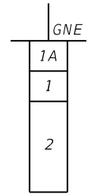


BOR # HA-22
STA. 2841 + 54
REF. ℄ SURV US HWY 27
OFF 117' LT
LAT 27.4314089°
LONG -81.4184983°
ELEV. 101.1
DATE 2/1/2019

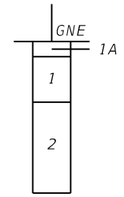



BOR # HA-23
STA. 2842 + 82
REF. ℄ SURV US HWY 27
OFF 22' RT
LAT 27.4317910°
LONG -81.4181051°
ELEV. 101.0
DATE 2/1/2019

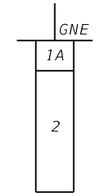


BOR # HA-24
STA. 2843 + 92
REF. ℄ SURV US HWY 27
LAT 27.4320612°
LONG -81.4185633°
OFF 118' LT
ELEV. 98.2
DATE 2/1/2019

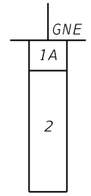

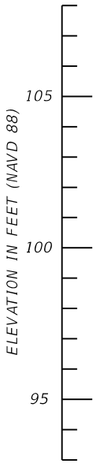


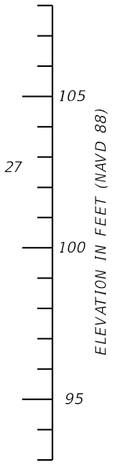


BOR # HA-25
STA. 2845 + 09
REF. ℄ SURV US HWY 27
OFF 22' RT
LAT 27.4324133°
LONG -81.4181648°
ELEV. 98.5
DATE 2/1/2019

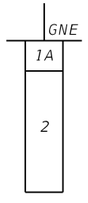


BOR # HA-26
STA. 2842 + 26
REF. ℄ SURV US HWY 27
OFF 36' LT
LAT 27.4316241°
LONG -81.4182688°
ELEV. 103.5
DATE 2/1/2019

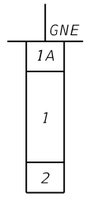


BOR # HA-27
STA. 2841 + 26
REF. ℄ SURV US HWY 27
OFF 36' LT
LAT 27.4313516°
LONG -81.4182425°
ELEV. 104.8
DATE 2/1/2019

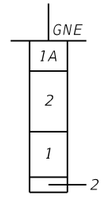


BOR # HA-28
STA. 2840 + 24
REF. ℄ SURV US HWY 27
OFF 36' LT
LAT 27.4310716°
LONG -81.4182155°
ELEV. 106.2
DATE 2/1/2019

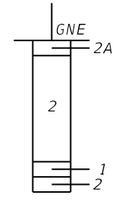



BOR # HA-29
STA. 2839 + 21
REF. ℄ SURV US HWY 27
OFF 37' LT
LAT 27.4307873°
LONG -81.4181895°
ELEV. 107.6
DATE 2/1/2019

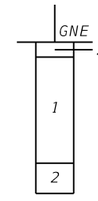

BOR # HA-30
STA. 2838 + 15
REF. ℄ SURV US HWY 27
OFF 37' LT
LAT 27.4304983°
LONG 81.4181616°
ELEV. 109.4
DATE 2/1/2019

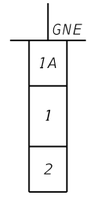

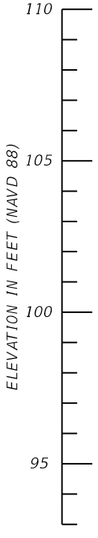

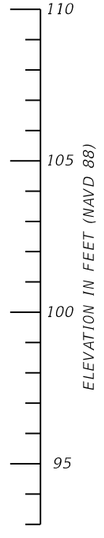

THE OFFICIAL RECORD OF THIS SHEET IS THE ELECTRONIC FILE DIGITALLY SIGNED AND SEALED UNDER RULE 61G15-23.004, F.A.C.

REVISIONS			
DATE	DESCRIPTION	DATE	DESCRIPTION

ENGINEER OF RECORD
IGOR (IGON) KRATSER, P.E.
LICENSE NUMBER 73129
TEST LAB, INC.
4112 WEST OSBORNE AVENUE
TAMPA, FL 33614


STATE OF FLORIDA
DEPARTMENT OF TRANSPORTATION

ROAD NO.	COUNTY	FINANCIAL PROJECT ID
SR 25	HIGHLANDS	439750-2-52-01


SOIL PROFILES (2 OF 3)

SHEET NO. 61


BOR # HA-31
STA. 2837 + 20
REF. ℄ SURV US HWY 27
OFF 37' LT
LAT 27.4302376°
LONG -81.4181378°
ELEV. 110.8
DATE 2/1/2019

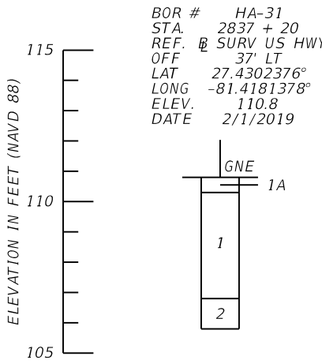


BOR # HA-32
STA. 2836 + 16
REF. ℄ SURV US HWY 27
OFF 37' LT
LAT 27.4299524°
LONG -81.4181096°
ELEV. 112.1
DATE 2/1/2019

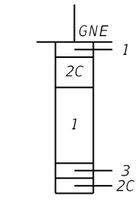


BOR # HA-33
STA. 2835 + 20
REF. ℄ SURV US HWY 27
OFF 37' LT
LAT 27.4296881°
LONG -81.4180852°
ELEV. 113.4
DATE 2/1/2019

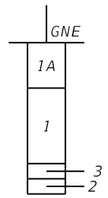


BOR # HA-34
STA. 2834 + 28
REF. ℄ SURV US HWY 27
OFF 37' LT
LAT 27.4294384°
LONG -81.4180623°
ELEV. 114.6
DATE 2/1/2019

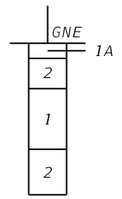

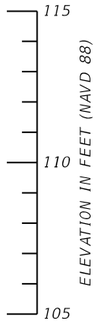


THE OFFICIAL RECORD OF THIS SHEET IS THE ELECTRONIC FILE DIGITALLY SIGNED AND SEALED UNDER RULE 61G15-23.004, F.A.C.


REVISIONS				ENGINEER OF RECORD	STATE OF FLORIDA DEPARTMENT OF TRANSPORTATION			SOIL PROFILES (3 OF 3)	SHEET NO.
DATE	DESCRIPTION	DATE	DESCRIPTION	IGOR (IGON) KRATSER, P.E. LICENSE NUMBER 73129 TEST LAB, INC. 4112 WEST OSBORNE AVENUE TAMPA, FL 33614	ROAD NO.	COUNTY	FINANCIAL PROJECT ID		62
					SR 25	HIGHLANDS	439750-2-52-01		

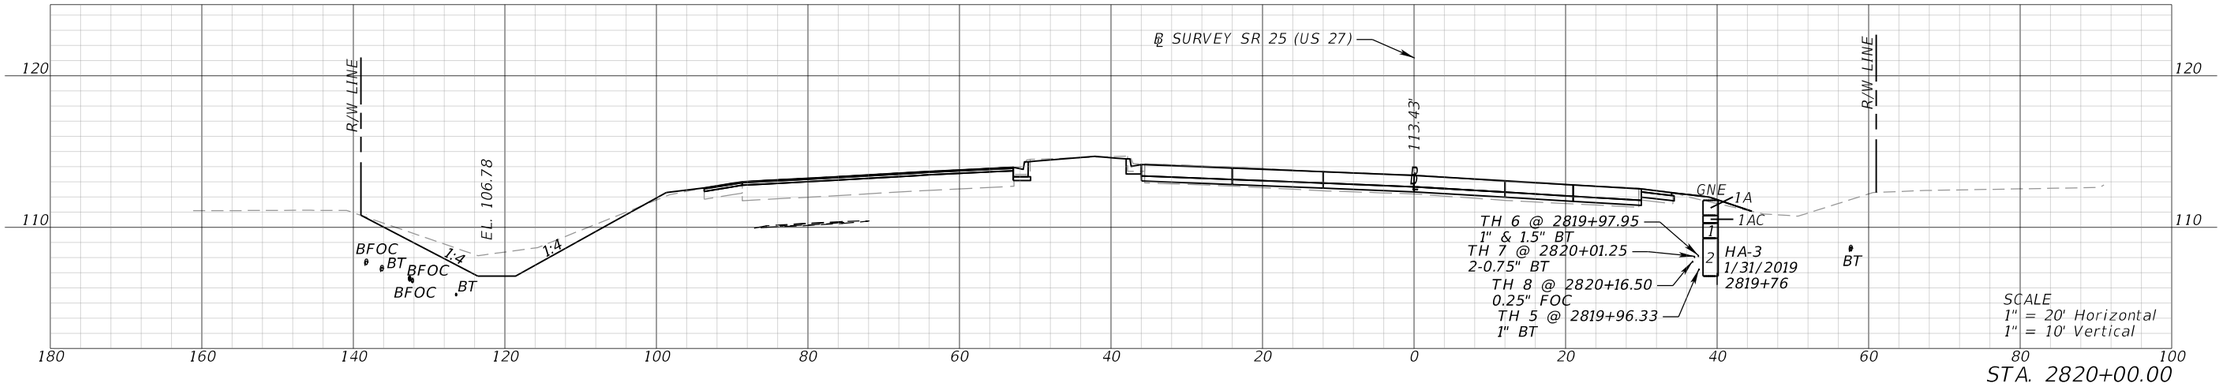

STA. 2820+00.00

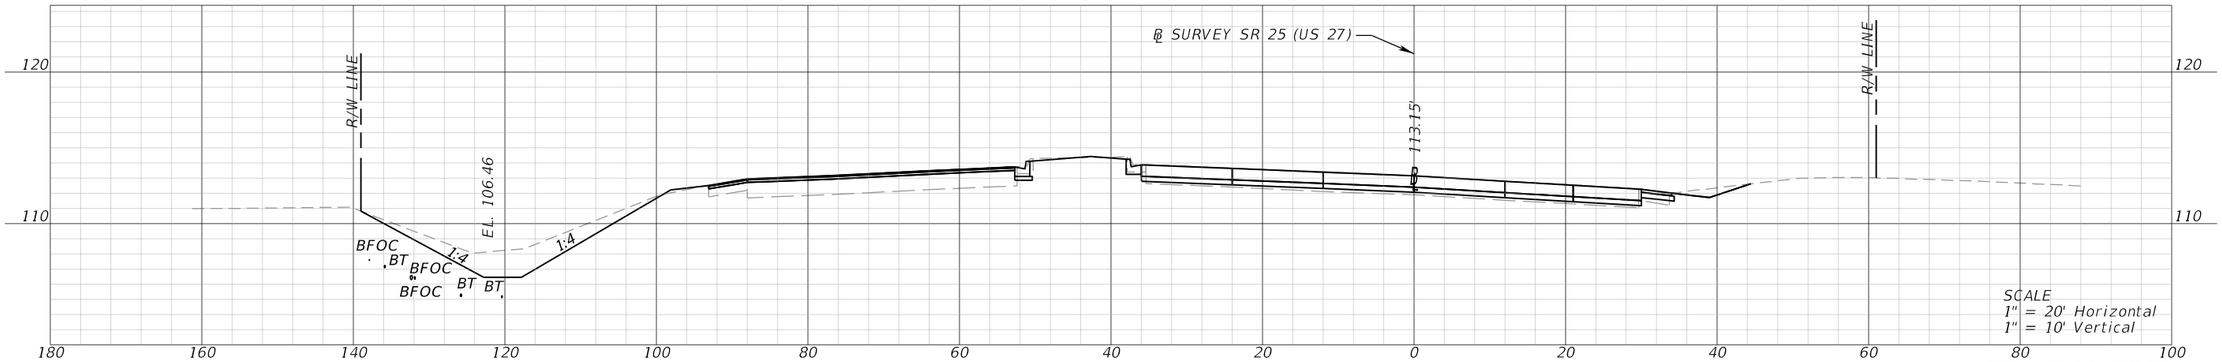

STA. 2819+50.00

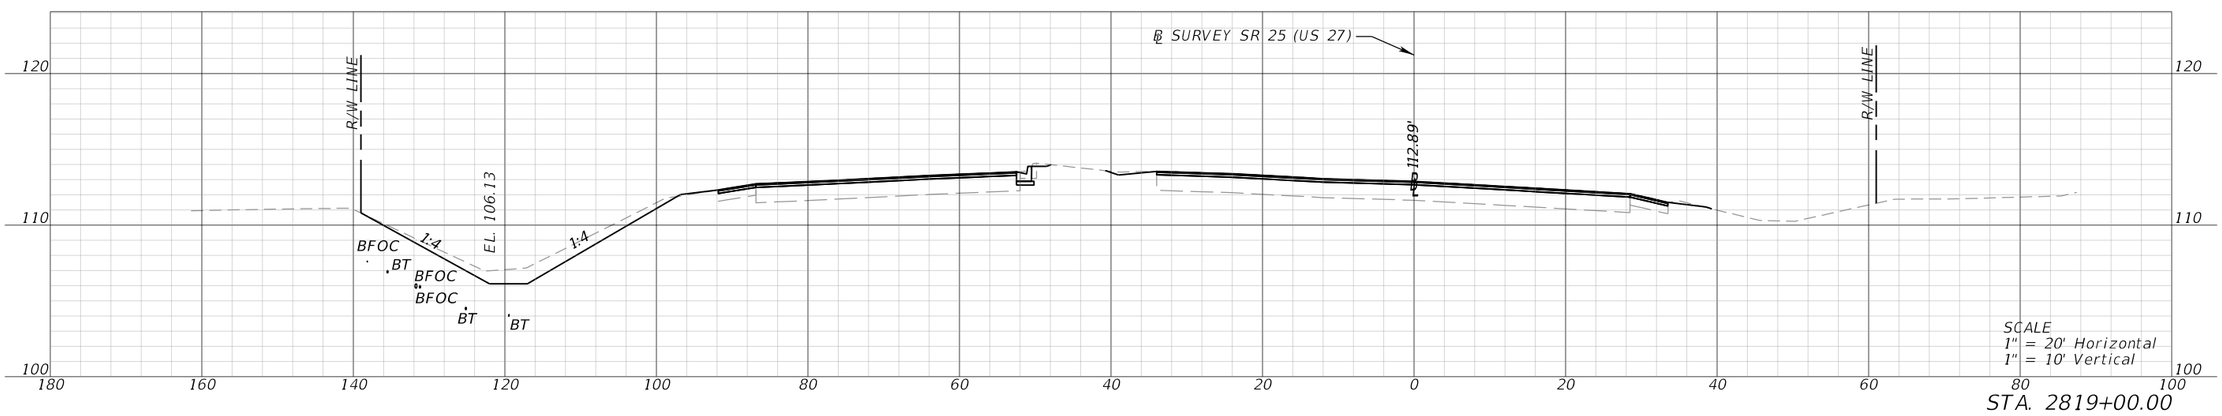


STA. 2819+00.00

SR 25 (US 27)


REVISIONS				ENGINEER OF RECORD	STATE OF FLORIDA DEPARTMENT OF TRANSPORTATION			CROSS SECTIONS (1)	SHEET NO.
DATE	DESCRIPTION	DATE	DESCRIPTION	JONATHAN A. JONES, P.E. LICENSE NUMBER 82243 PATEL, GREENE & ASSOCIATES, LLC 215 EAST MAIN STREET BARTOW, FL 33830	ROAD NO.	COUNTY	FINANCIAL PROJECT ID		63
					SR 25	HIGHLANDS	439750-2-52-01		

THE OFFICIAL RECORD OF THIS SHEET IS THE ELECTRONIC FILE DIGITALLY SIGNED AND SEALED UNDER RULE 61G15-23.004, F.A.C.


4/24/2026 11:12:39 AM USER: harris.halabi
c:\pw_workdir\patelgreene-pw-01\pw_user\dms02455\RDXSRD01.dgn

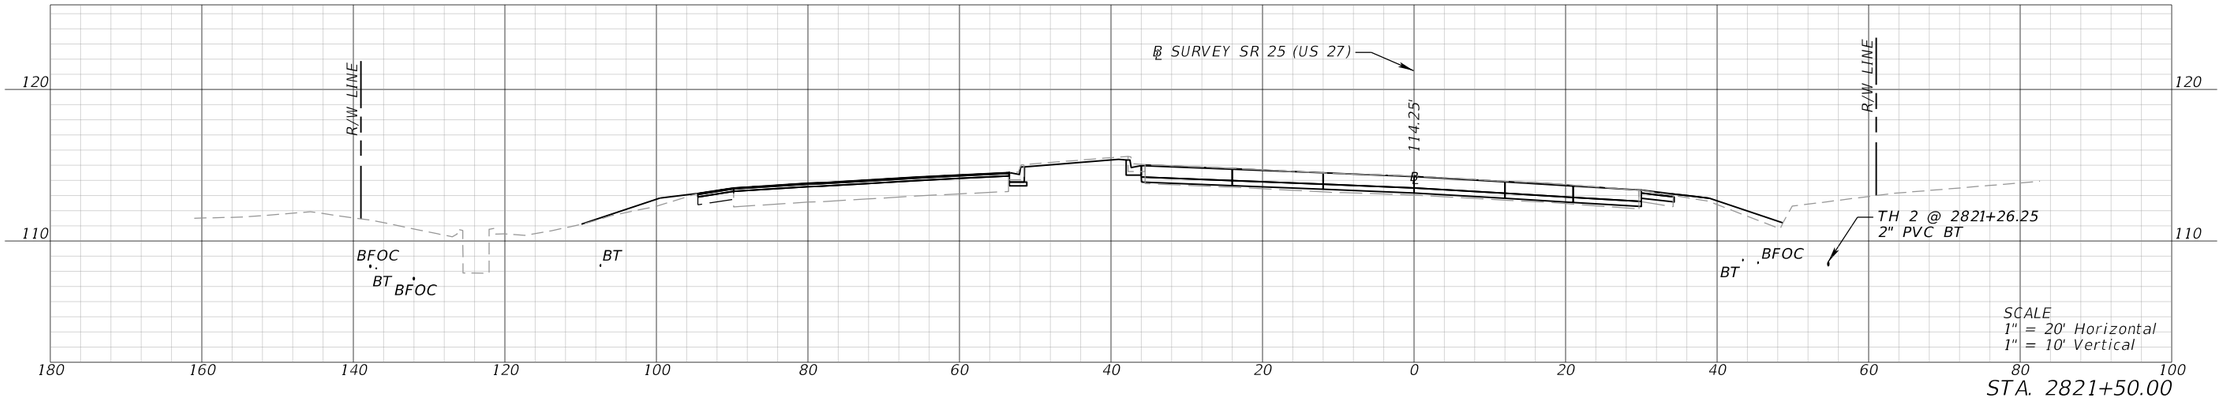

STA. 2821+50.00

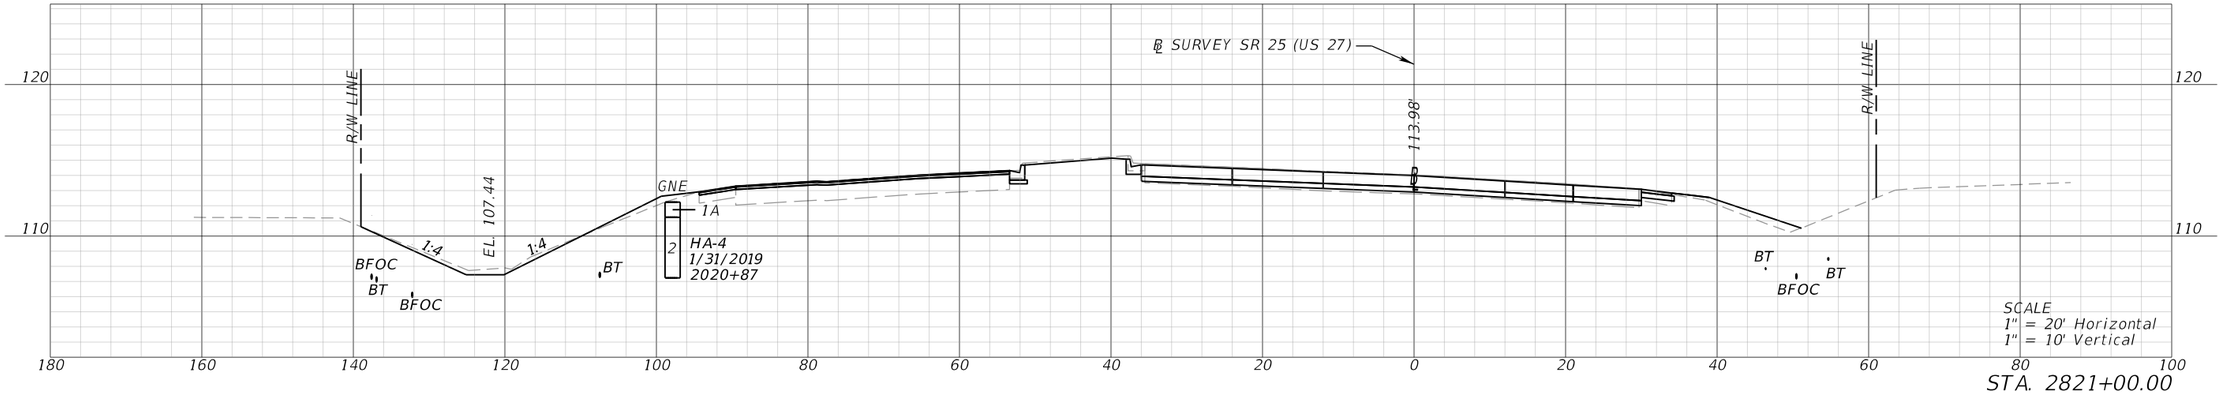

STA. 2821+00.00

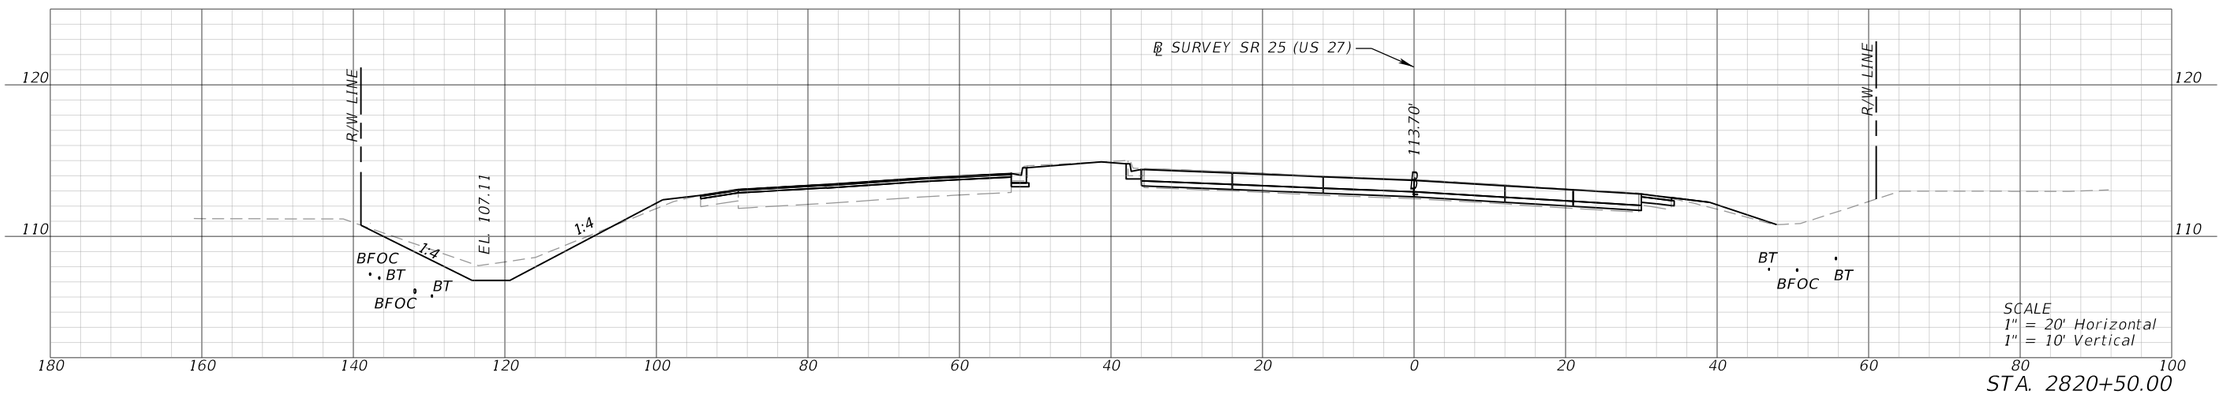


STA. 2820+50.00

SR 25 (US 27)

REVISIONS				ENGINEER OF RECORD	STATE OF FLORIDA DEPARTMENT OF TRANSPORTATION			CROSS SECTIONS (2)	SHEET NO.
DATE	DESCRIPTION	DATE	DESCRIPTION	JONATHAN A. JONES, P.E. LICENSE NUMBER 82243 PATEL, GREENE & ASSOCIATES, LLC 215 EAST MAIN STREET BARTOW, FL 33830	ROAD NO.	COUNTY	FINANCIAL PROJECT ID		64
					SR 25	HIGHLANDS	439750-2-52-01		


THE OFFICIAL RECORD OF THIS SHEET IS THE ELECTRONIC FILE DIGITALLY SIGNED AND SEALED UNDER RULE 61G15-23.004, F.A.C.

4/24/2026 11:12:41 AM USER: harris.halabi
c:\pw_workdir\pateldreene-pw-01\pw_user\dms02455\RDXSRD01.dgn

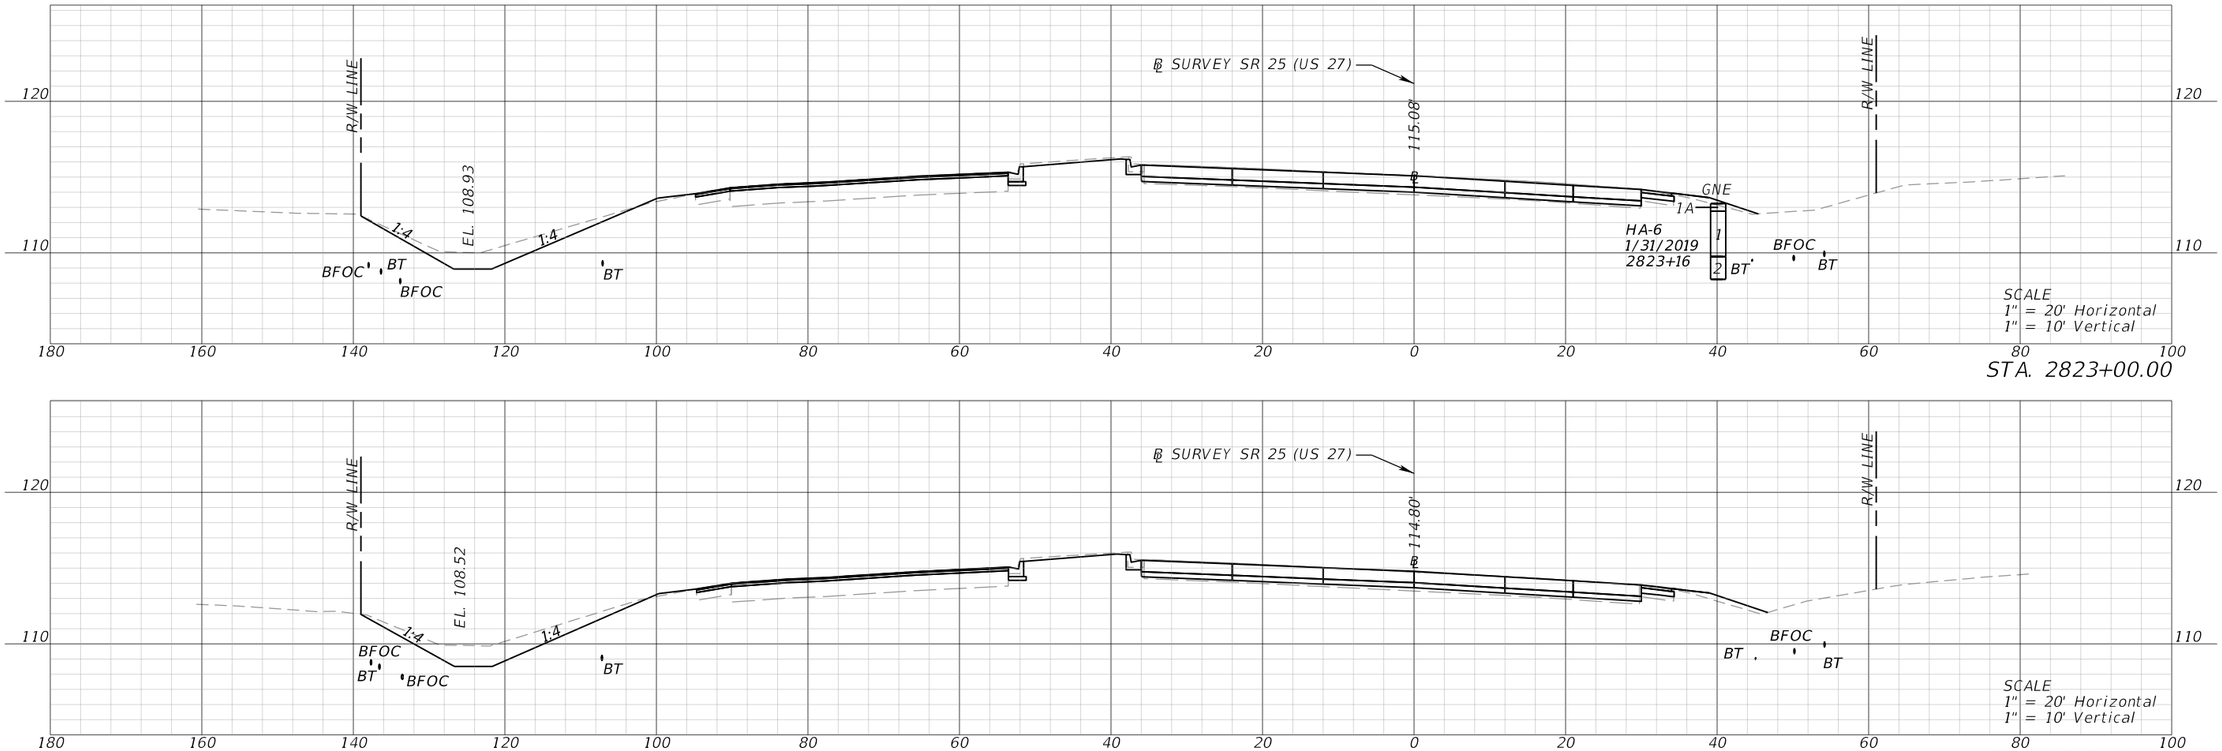

STA. 2823+00.00

STA. 2822+50.00

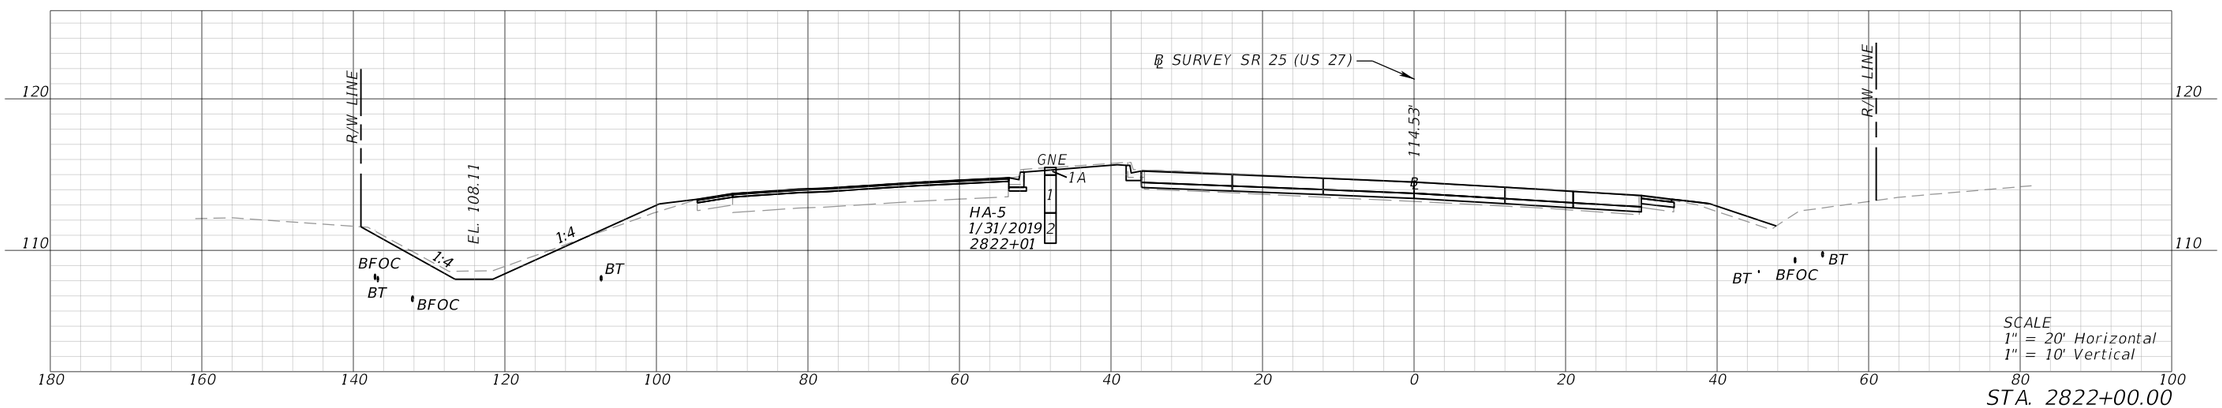


STA. 2822+00.00

SR 25 (US 27)

REVISIONS				ENGINEER OF RECORD	STATE OF FLORIDA DEPARTMENT OF TRANSPORTATION			CROSS SECTIONS (3)	SHEET NO.
DATE	DESCRIPTION	DATE	DESCRIPTION	JONATHAN A. JONES, P.E. LICENSE NUMBER 82243 PATEL, GREENE & ASSOCIATES, LLC 215 EAST MAIN STREET BARTOW, FL 33830	ROAD NO.	COUNTY	FINANCIAL PROJECT ID		65
					SR 25	HIGHLANDS	439750-2-52-01		

THE OFFICIAL RECORD OF THIS SHEET IS THE ELECTRONIC FILE DIGITALLY SIGNED AND SEALED UNDER RULE 61G15-23.004, F.A.C.

4/24/2026 11:12:43 AM USER: harris.halabi
c:\pw_workdir\patelgreene-pw-01\pw_user\dms02455\RDXSRD01.dgn

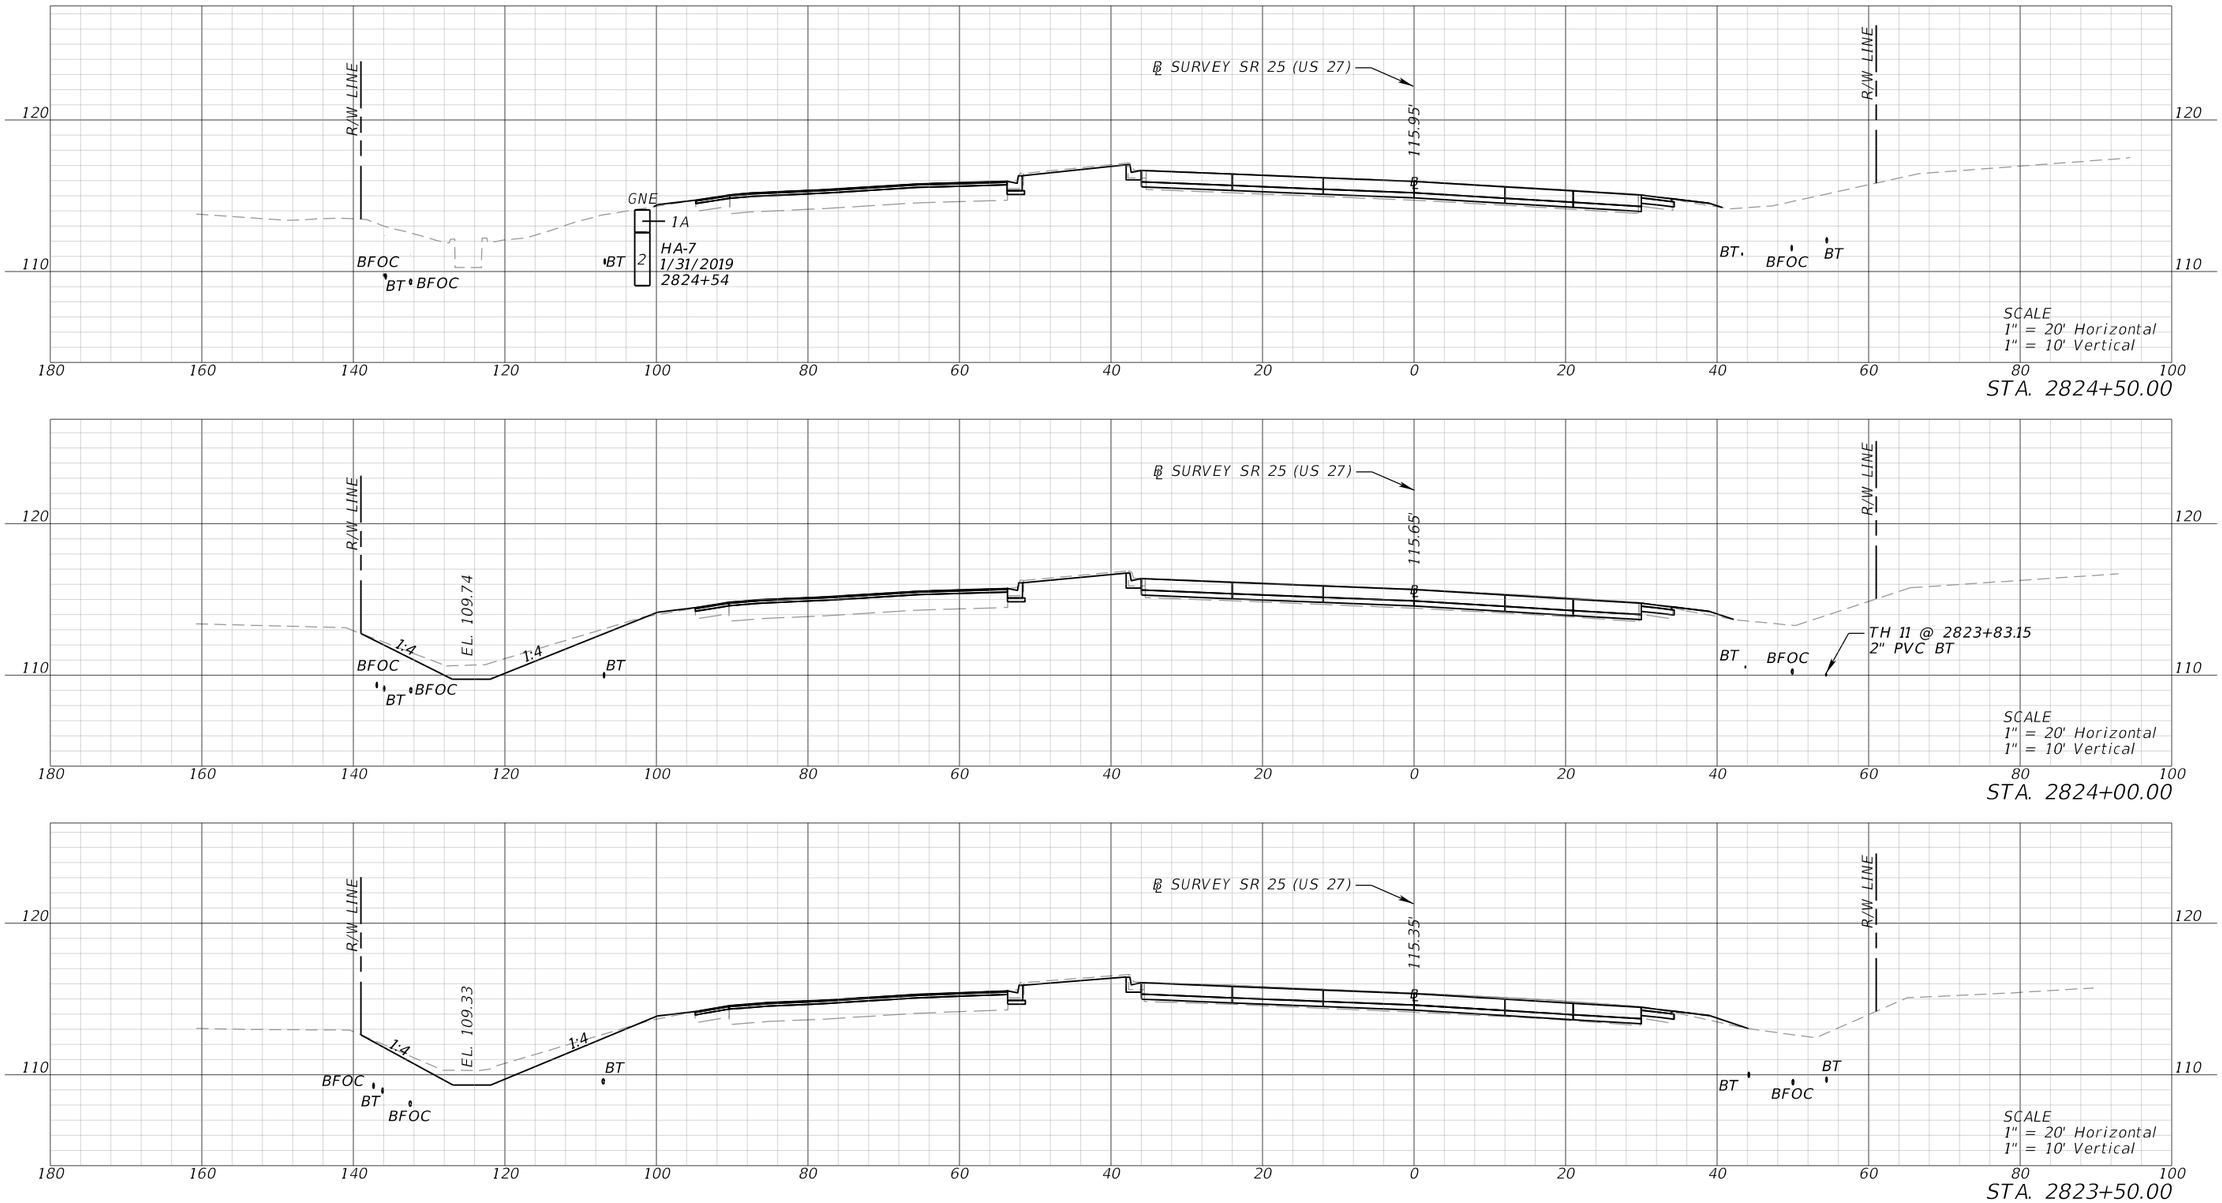

STA. 2824+50.00

STA. 2824+00.00


STA. 2823+50.00

SR 25 (US 27)

REVISIONS				ENGINEER OF RECORD	STATE OF FLORIDA DEPARTMENT OF TRANSPORTATION			CROSS SECTIONS (4)	SHEET NO.
DATE	DESCRIPTION	DATE	DESCRIPTION	JONATHAN A. JONES, P.E. LICENSE NUMBER 82243 PATEL, GREENE & ASSOCIATES, LLC 215 EAST MAIN STREET BARTOW, FL 33830	ROAD NO.	COUNTY	FINANCIAL PROJECT ID		66
					SR 25	HIGHLANDS	439750-2-52-01		

THE OFFICIAL RECORD OF THIS SHEET IS THE ELECTRONIC FILE DIGITALLY SIGNED AND SEALED UNDER RULE 61G15-23.004, F.A.C.

4/24/2026 11:12:45 AM USER: harris.hatabi
c:\pw_workdir\patelgreene-pw-01\pw_user\dms02455\ROXSRD01.dgn

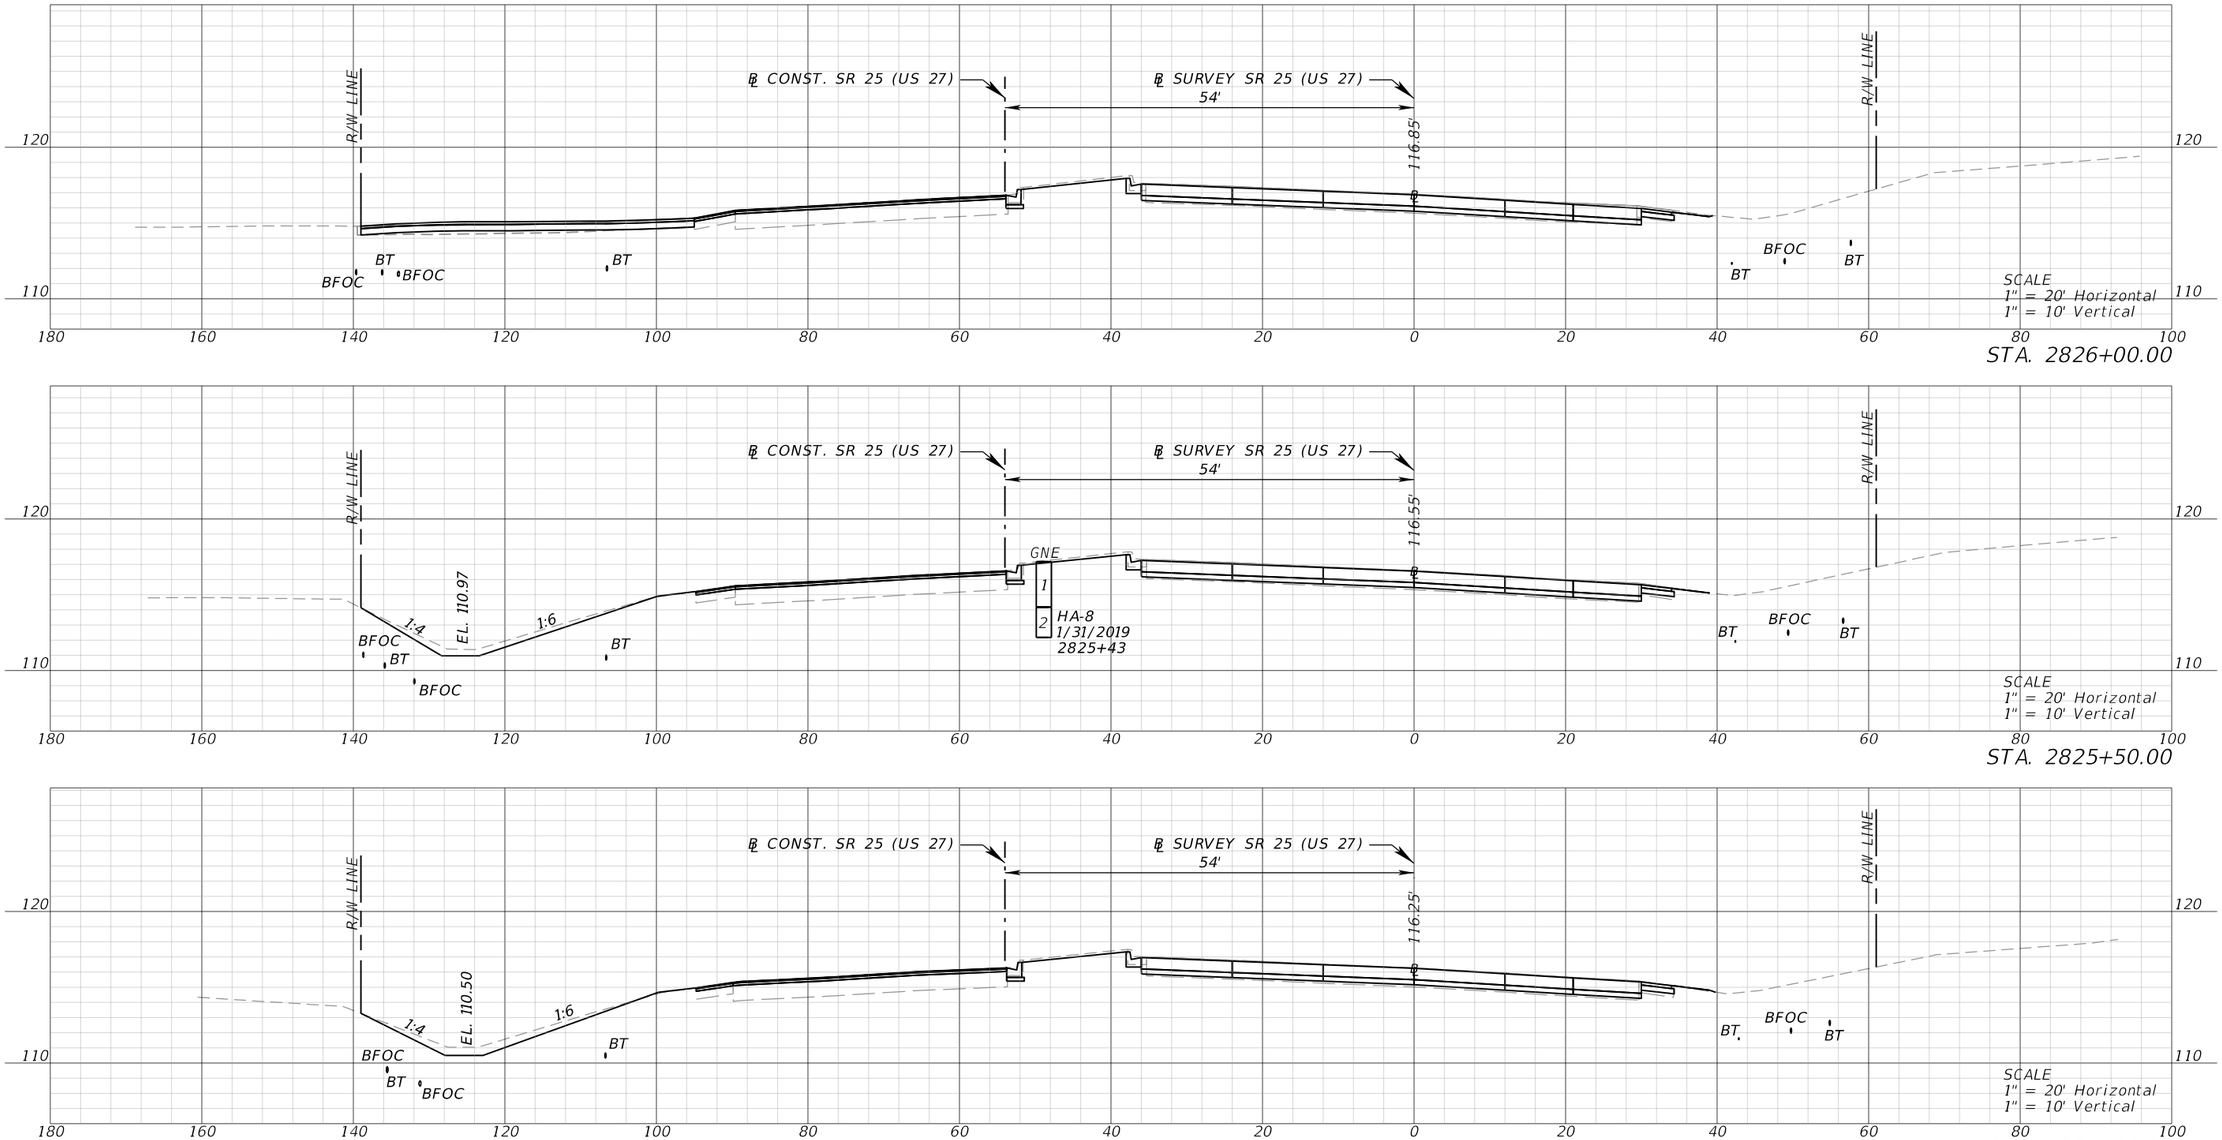


SR 25 (US 27)


REVISIONS				ENGINEER OF RECORD	STATE OF FLORIDA DEPARTMENT OF TRANSPORTATION			CROSS SECTIONS (5)	SHEET NO.
DATE	DESCRIPTION	DATE	DESCRIPTION	JONATHAN A. JONES, P.E. LICENSE NUMBER 82243 PATEL, GREENE & ASSOCIATES, LLC 215 EAST MAIN STREET BARTOW, FL 33830	ROAD NO.	COUNTY	FINANCIAL PROJECT ID		67
					SR 25	HIGHLANDS	439750-2-52-01		

THE OFFICIAL RECORD OF THIS SHEET IS THE ELECTRONIC FILE DIGITALLY SIGNED AND SEALED UNDER RULE 61G15-23.004, F.A.C.


4/24/2026 11:12:48 AM USER: harris.halabi
c:\pw_workdir\pateldgreene-pw-01\pw_user\dms02455\RDXSRD01.dgn

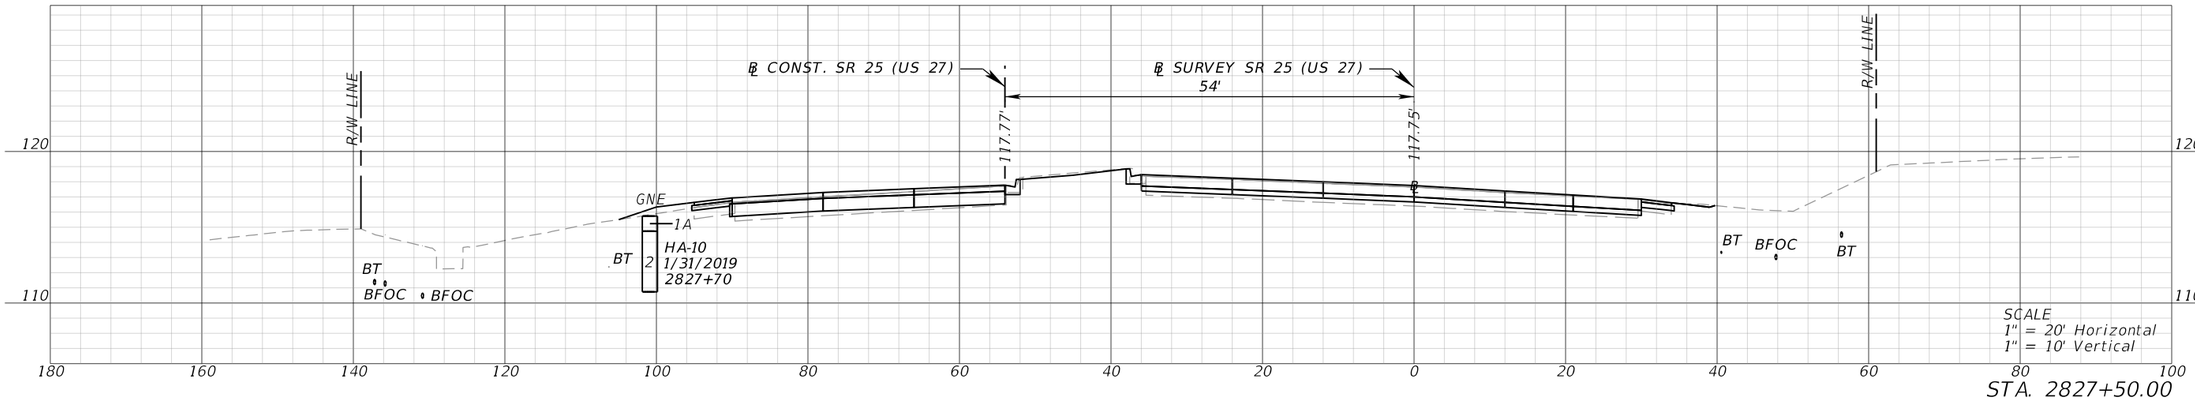

STA. 2827+50.00

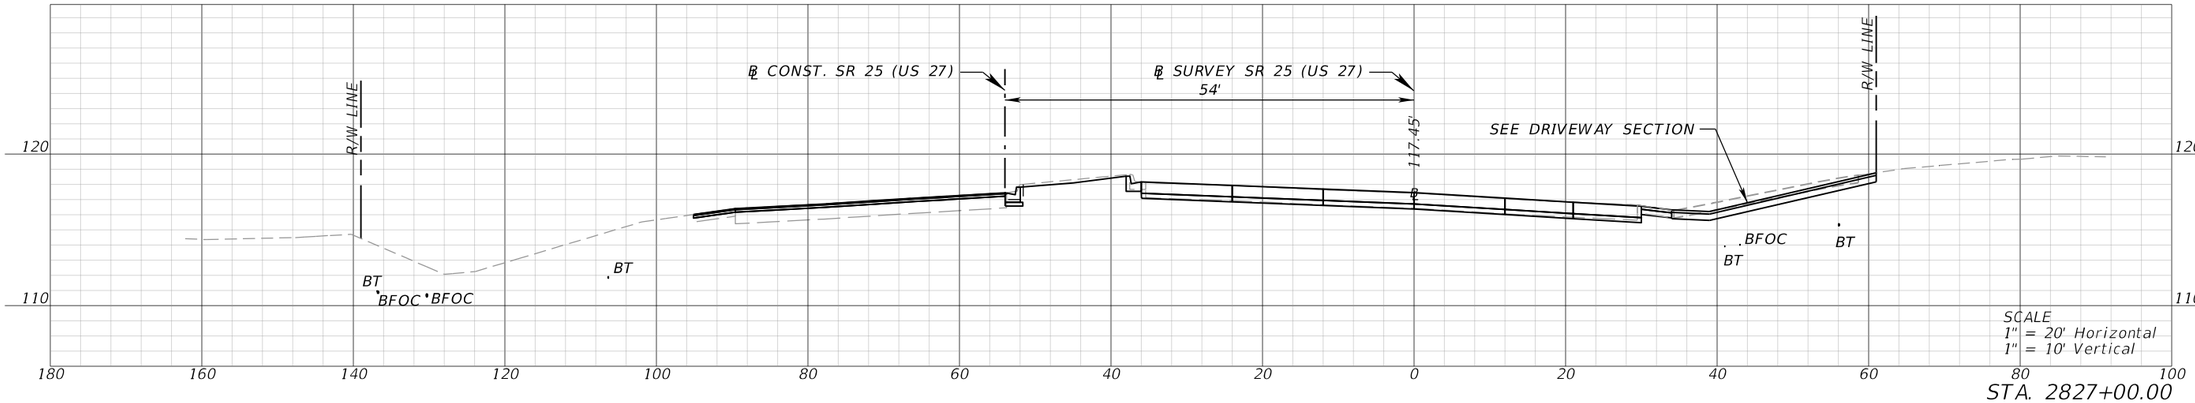

STA. 2827+00.00

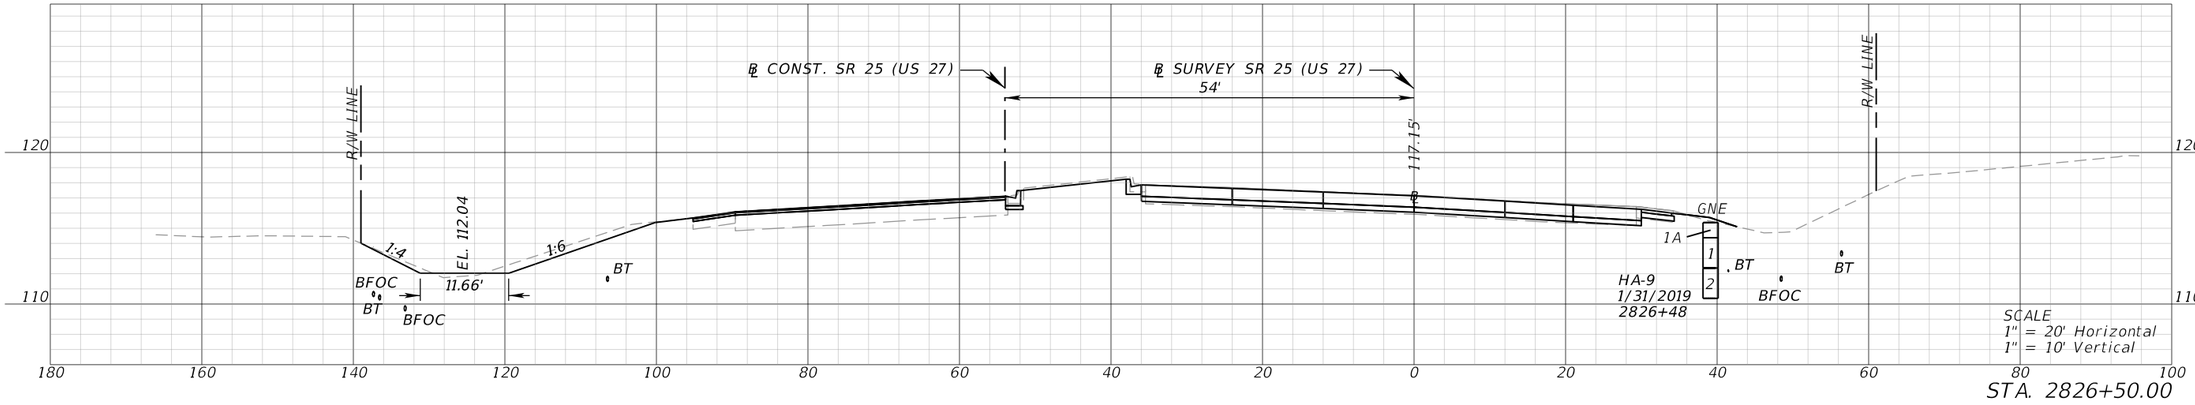


STA. 2826+50.00

SR 25 (US 27)


REVISIONS				ENGINEER OF RECORD	STATE OF FLORIDA DEPARTMENT OF TRANSPORTATION			CROSS SECTIONS (6)	SHEET NO.
DATE	DESCRIPTION	DATE	DESCRIPTION	JONATHAN A. JONES, P.E. LICENSE NUMBER 82243 PATEL, GREENE & ASSOCIATES, LLC 215 EAST MAIN STREET BARTOW, FL 33830	ROAD NO.	COUNTY	FINANCIAL PROJECT ID		68
					SR 25	HIGHLANDS	439750-2-52-01		

THE OFFICIAL RECORD OF THIS SHEET IS THE ELECTRONIC FILE DIGITALLY SIGNED AND SEALED UNDER RULE 61G15-23.004, F.A.C.


4/24/2026 11:12:49 AM USER: harris.halabi
C:\pw_workdir\pateljgreene-pw-01\pw_user\dms02455\RDXSRD01.dgn

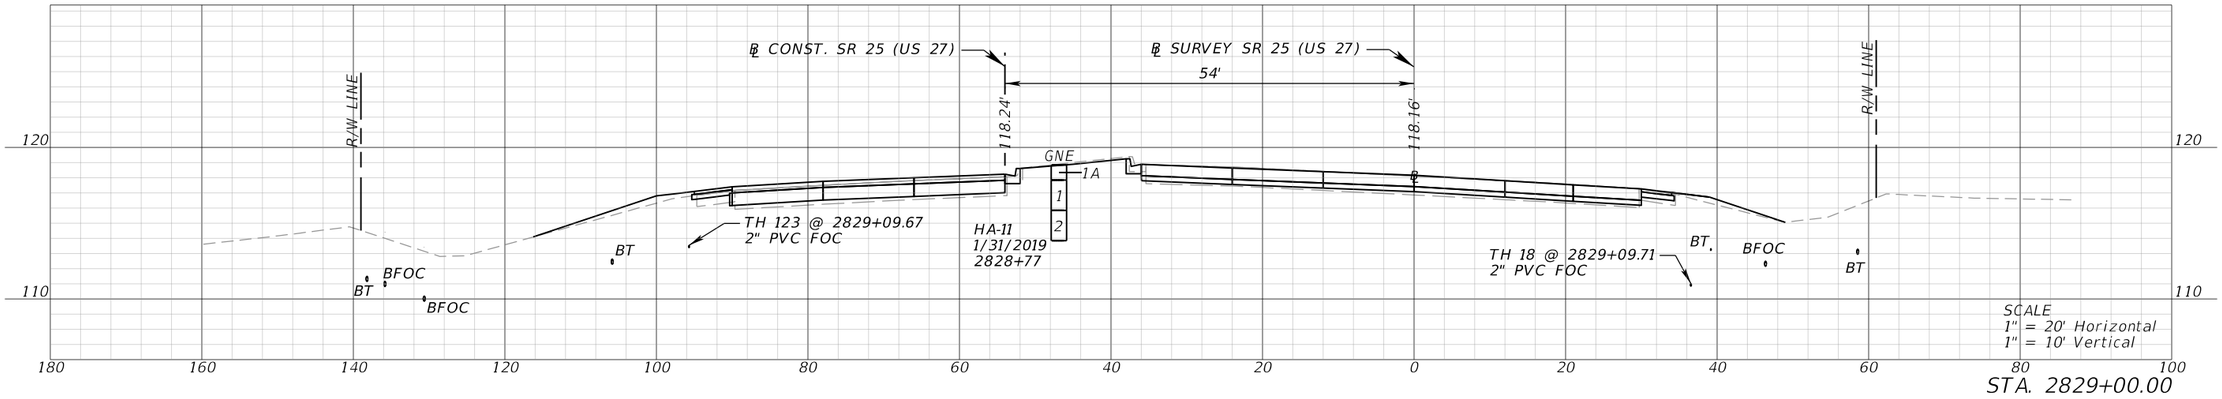

STA. 2829+00.00

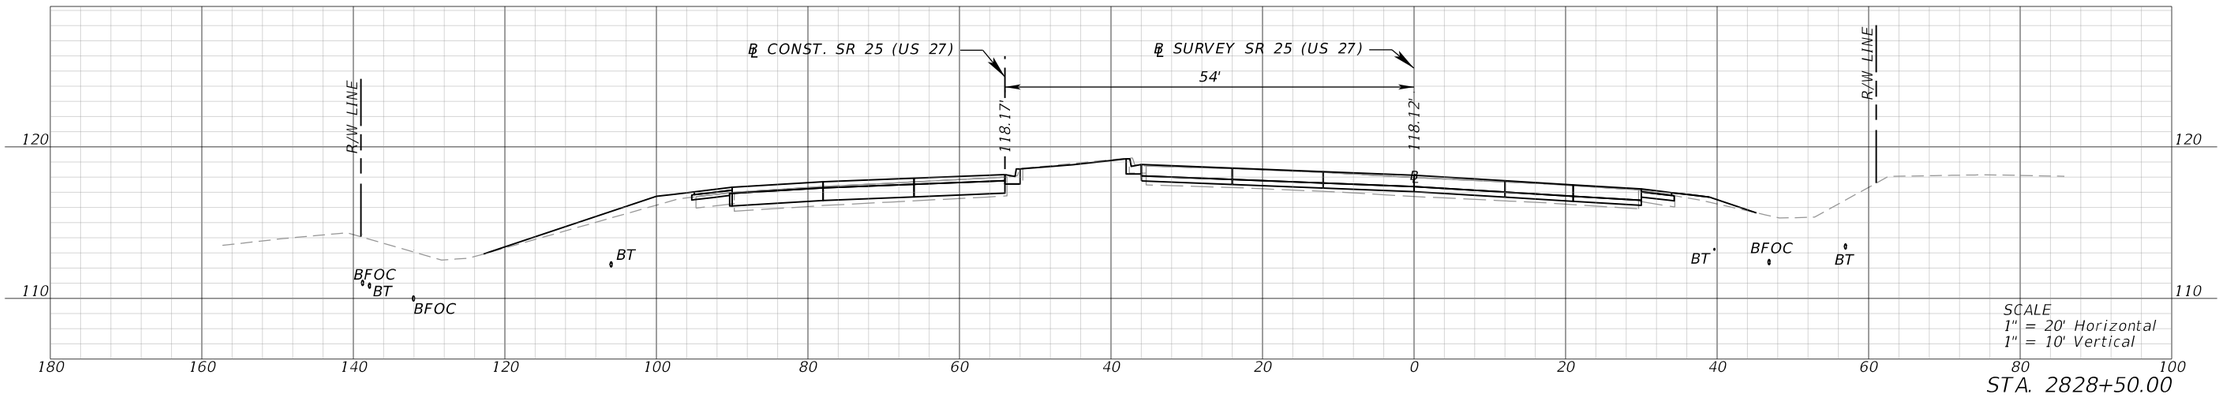

STA. 2828+50.00

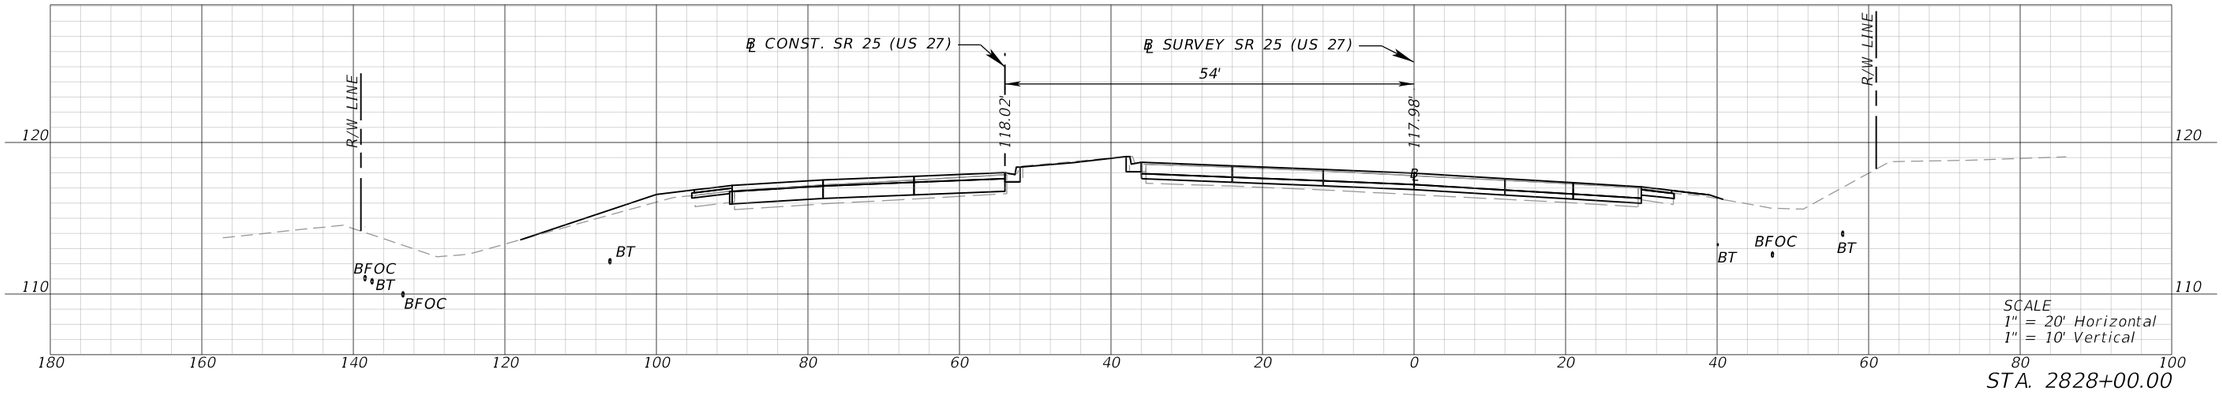


STA. 2828+00.00

SR 25 (US 27)


REVISIONS				ENGINEER OF RECORD	STATE OF FLORIDA DEPARTMENT OF TRANSPORTATION			CROSS SECTIONS (7)	SHEET NO.
DATE	DESCRIPTION	DATE	DESCRIPTION	JONATHAN A. JONES, P.E. LICENSE NUMBER 82243 PATEL, GREENE & ASSOCIATES, LLC 215 EAST MAIN STREET BARTOW, FL 33830	ROAD NO.	COUNTY	FINANCIAL PROJECT ID		69
					SR 25	HIGHLANDS	439750-2-52-01		

THE OFFICIAL RECORD OF THIS SHEET IS THE ELECTRONIC FILE DIGITALLY SIGNED AND SEALED UNDER RULE 61G15-23.004, F.A.C.


4/24/2026 11:12:51 AM USER: harris.halabi
c:\pw_workdir\pateljreene-pw-01\pw_user\dms02455\RDXSRD01.dgn

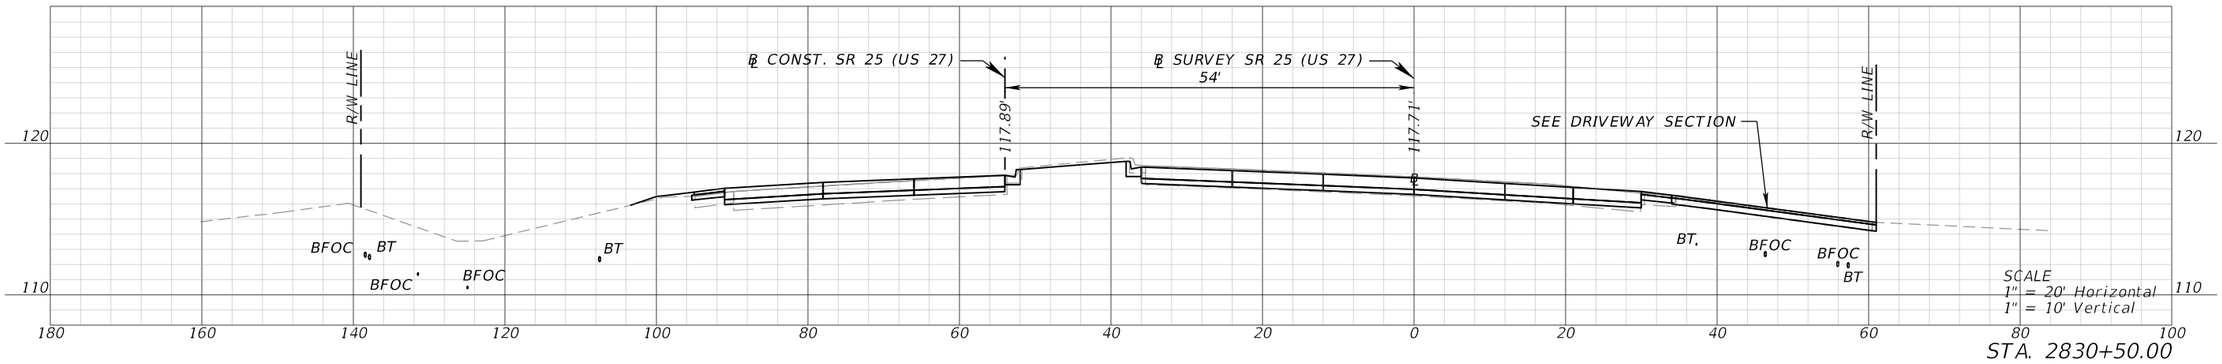

STA. 2830+50.00

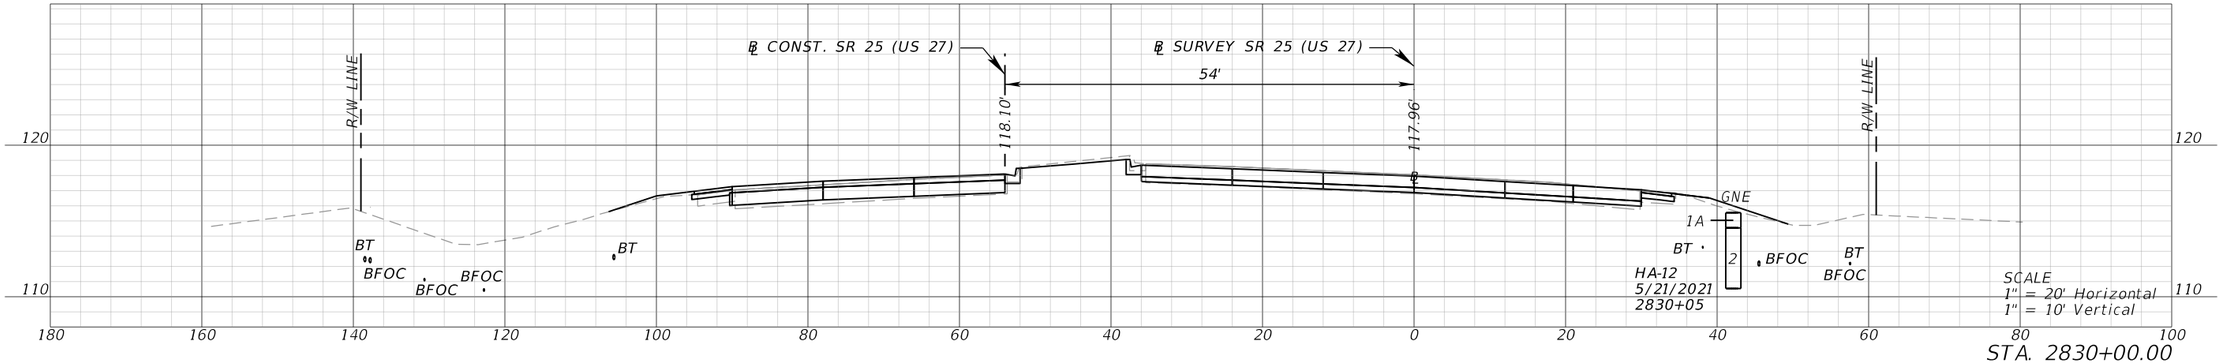

STA. 2830+00.00

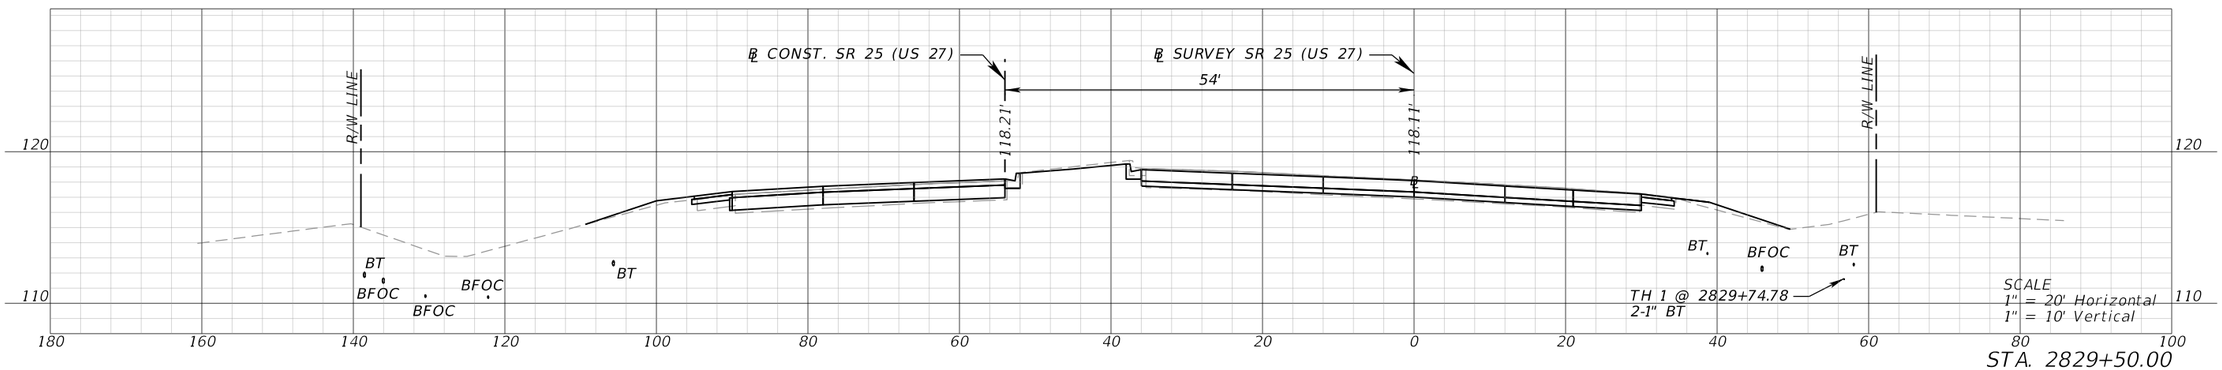


STA. 2829+50.00

SR 25 (US 27)


REVISIONS				ENGINEER OF RECORD	STATE OF FLORIDA DEPARTMENT OF TRANSPORTATION			CROSS SECTIONS (8)	SHEET NO.
DATE	DESCRIPTION	DATE	DESCRIPTION	JONATHAN A. JONES, P.E. LICENSE NUMBER 82243 PATEL, GREENE & ASSOCIATES, LLC 215 EAST MAIN STREET BARTOW, FL 33830	ROAD NO.	COUNTY	FINANCIAL PROJECT ID		70
					SR 25	HIGHLANDS	439750-2-52-01		

THE OFFICIAL RECORD OF THIS SHEET IS THE ELECTRONIC FILE DIGITALLY SIGNED AND SEALED UNDER RULE 61G15-23.004, F.A.C.


4/24/2026 11:12:53 AM USER: harris.halabi
c:\pw_workdir\vatelgreene-pw-01\pw_user\dms02455\RDXSRD01.dgn

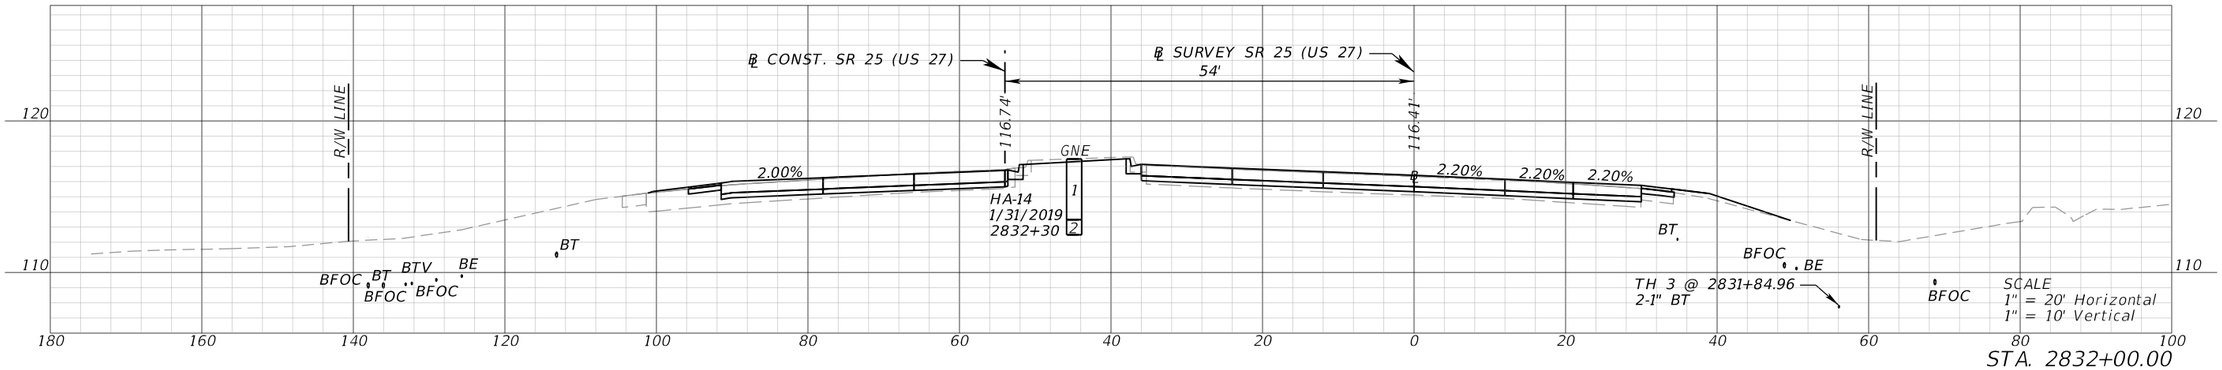

STA. 2832+00.00

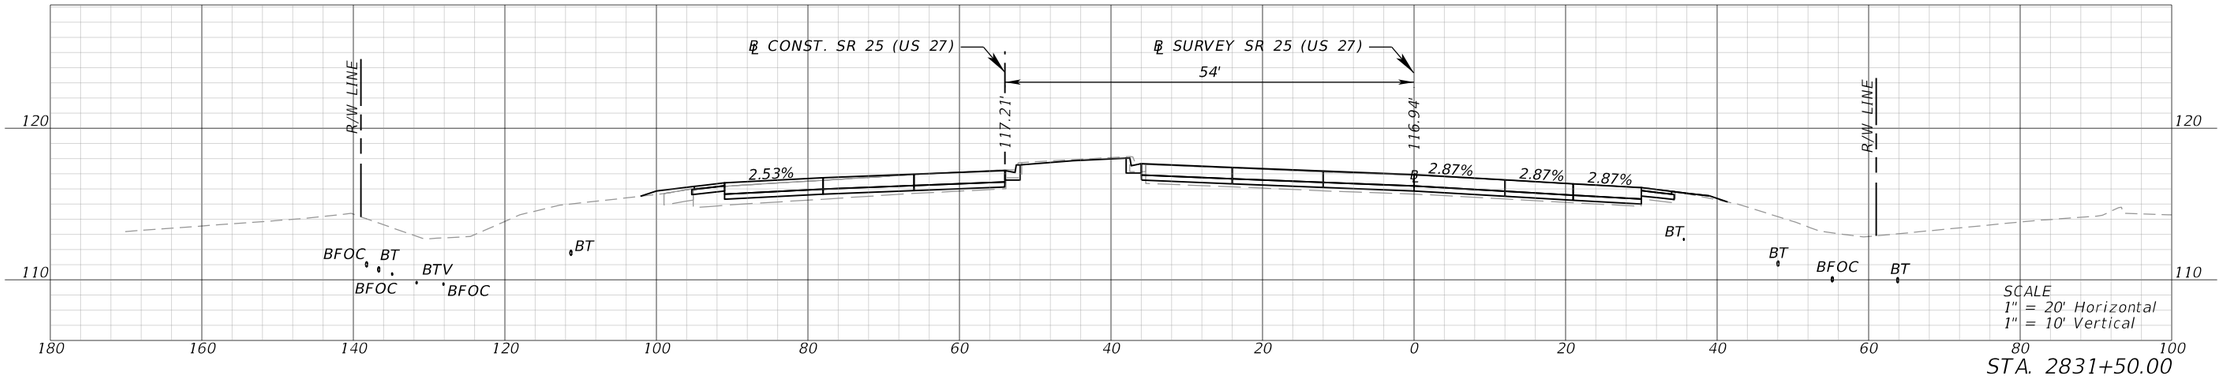

STA. 2831+50.00

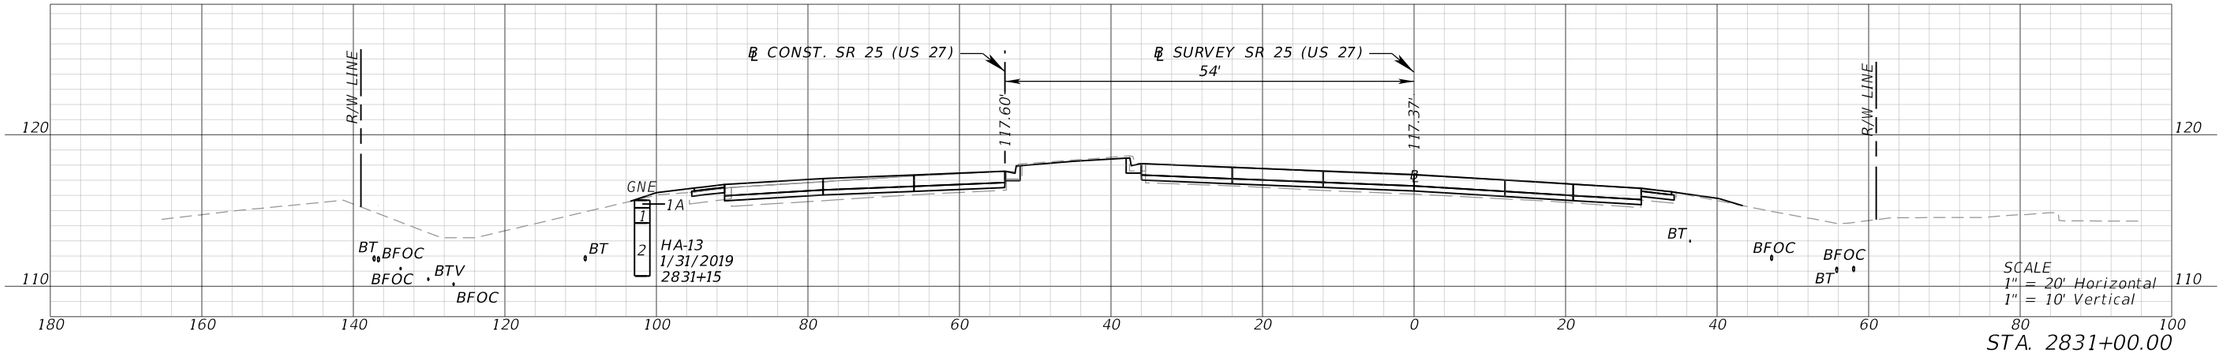

STA. 2831+00.00

SR 25 (US 27)

REVISIONS			
DATE	DESCRIPTION	DATE	DESCRIPTION

ENGINEER OF RECORD

JONATHAN A. JONES, P.E.
LICENSE NUMBER 82243
PATEL, GREENE & ASSOCIATES, LLC
215 EAST MAIN STREET
BARTOW, FL 33830

STATE OF FLORIDA
DEPARTMENT OF TRANSPORTATION


ROAD NO.	COUNTY	FINANCIAL PROJECT ID
SR 25	HIGHLANDS	439750-2-52-01

CROSS SECTIONS (9)


SHEET NO. 71

THE OFFICIAL RECORD OF THIS SHEET IS THE ELECTRONIC FILE DIGITALLY SIGNED AND SEALED UNDER RULE 61G15-23.004, F.A.C.


4/24/2026 11:12:56 AM USER: harris.hatabi
c:\pw_workdir\patelgreene-pw-01\pw_user\dms02455\RDXSRD01.dgn

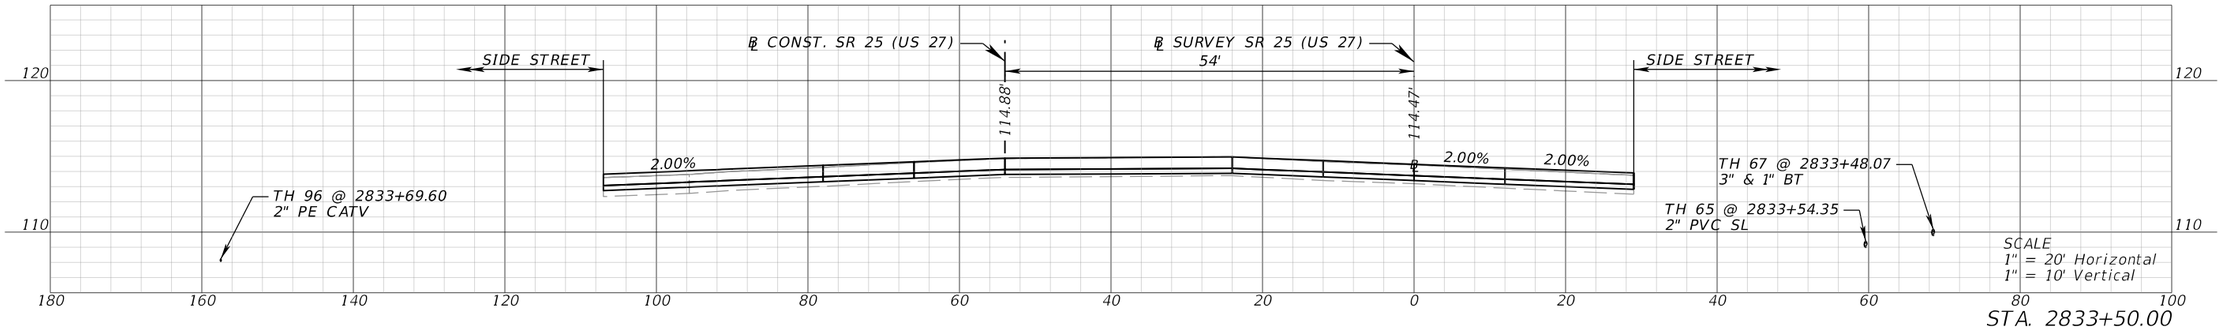

STA. 2833+50.00

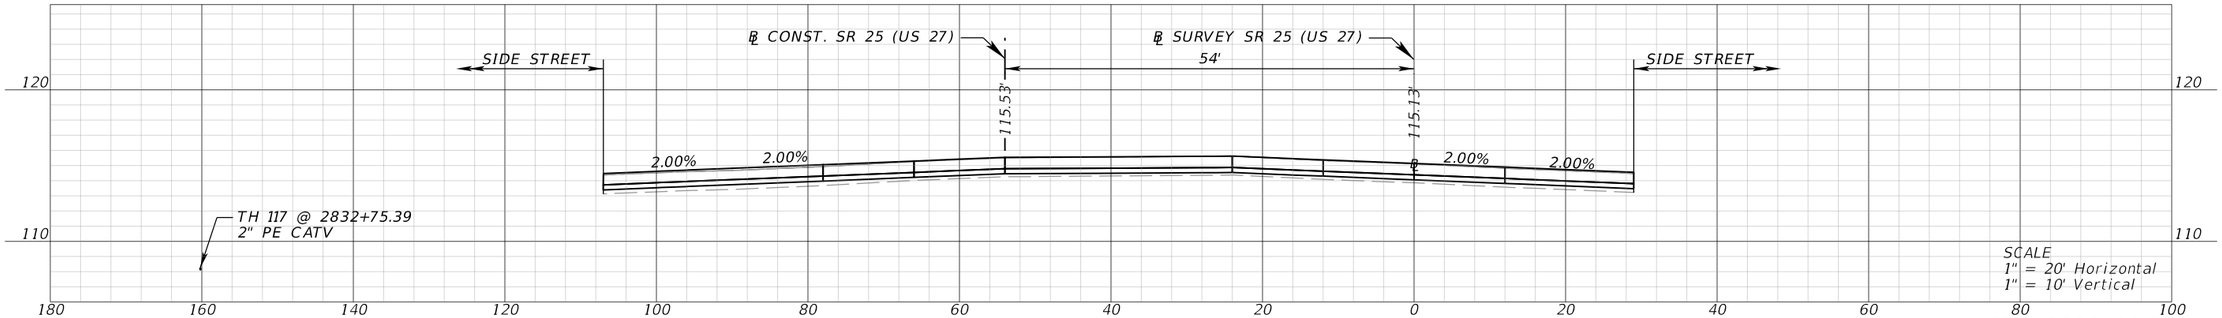

STA. 2833+00.00

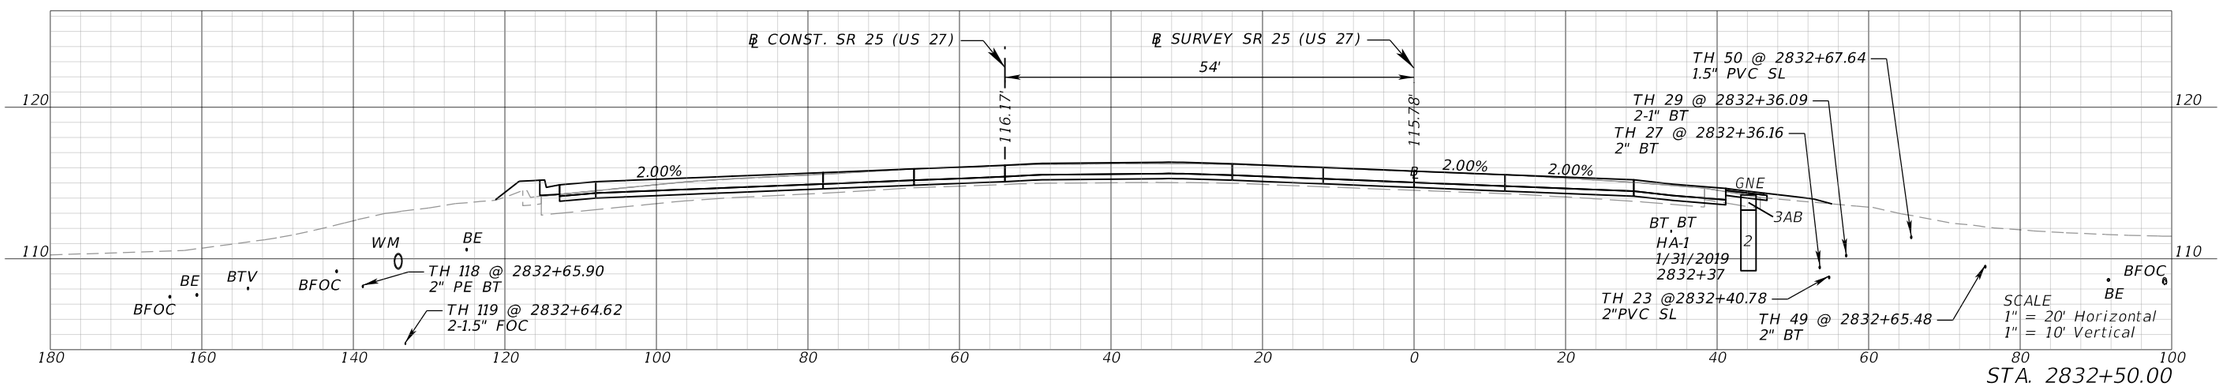


STA. 2832+50.00

SR 25 (US 27)


REVISIONS				ENGINEER OF RECORD	STATE OF FLORIDA DEPARTMENT OF TRANSPORTATION			CROSS SECTIONS (10)	SHEET NO.
DATE	DESCRIPTION	DATE	DESCRIPTION	JONATHAN A. JONES, P.E. LICENSE NUMBER 82243 PATEL, GREENE & ASSOCIATES, LLC 215 EAST MAIN STREET BARTOW, FL 33830	ROAD NO.	COUNTY	FINANCIAL PROJECT ID		72
					SR 25	HIGHLANDS	439750-2-52-01		

THE OFFICIAL RECORD OF THIS SHEET IS THE ELECTRONIC FILE DIGITALLY SIGNED AND SEALED UNDER RULE 61G15-23.004, F.A.C.


4/24/2026 11:12:59 AM USER: harris.halabi
c:\pw_workdir\pate1greene-pw-01\pw_user\dms0245\RDXSR001.dgn

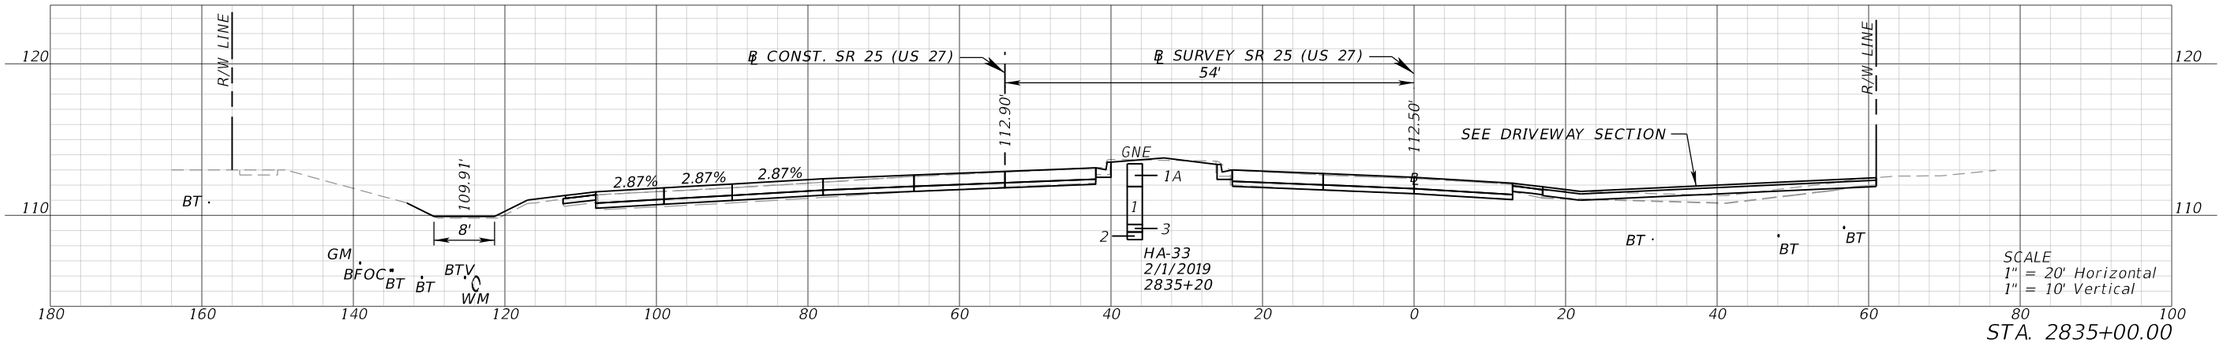

STA. 2835+00.00

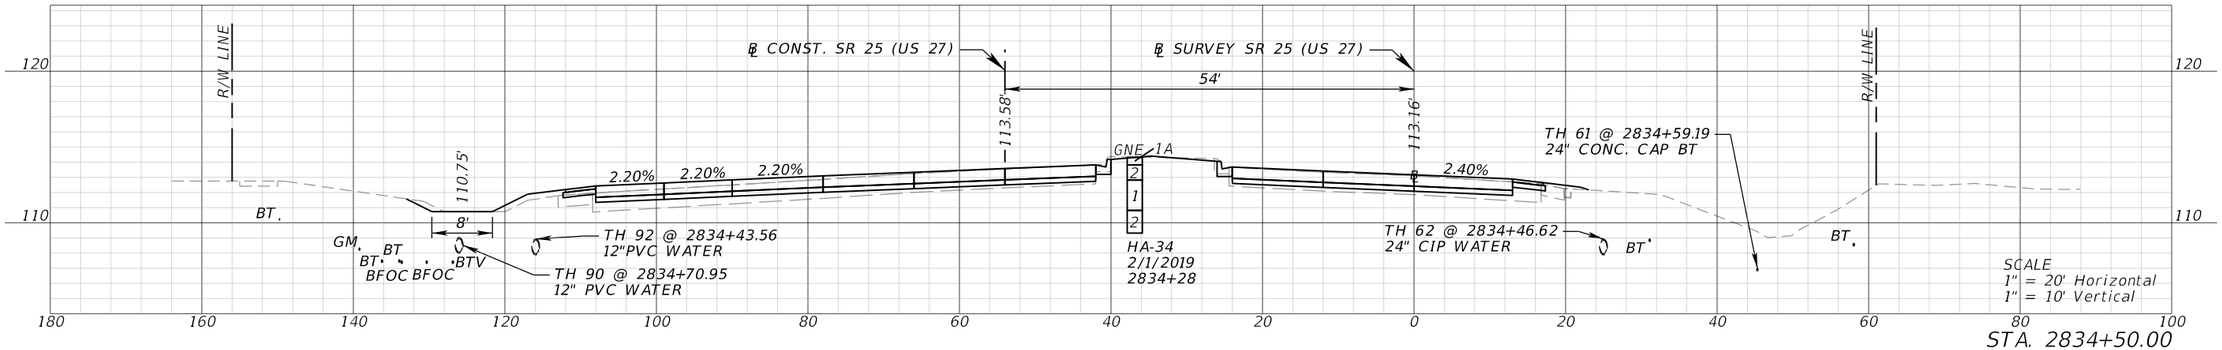

STA. 2834+50.00

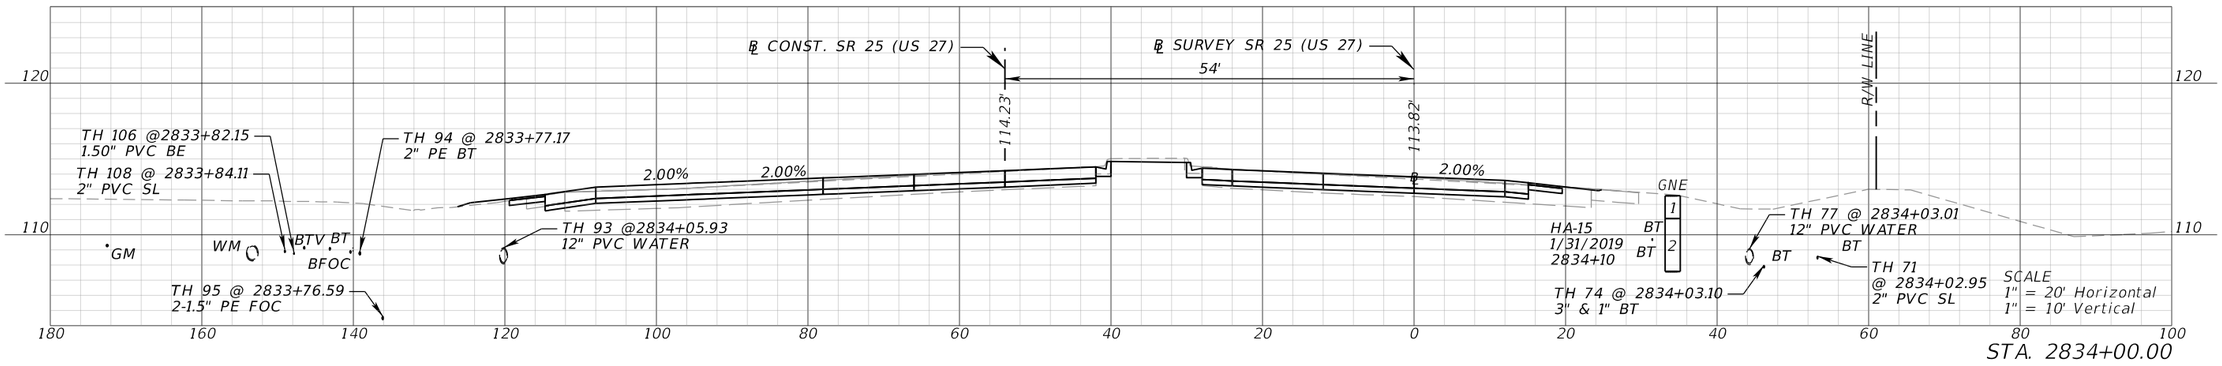


STA. 2834+00.00

SR 25 (US 27)


REVISIONS				ENGINEER OF RECORD	STATE OF FLORIDA DEPARTMENT OF TRANSPORTATION			CROSS SECTIONS (11)	SHEET NO.
DATE	DESCRIPTION	DATE	DESCRIPTION	JONATHAN A. JONES, P.E. LICENSE NUMBER 82243 PATEL, GREENE & ASSOCIATES, LLC 215 EAST MAIN STREET BARTOW, FL 33830	ROAD NO.	COUNTY	FINANCIAL PROJECT ID		73
					SR 25	HIGHLANDS	439750-2-52-01		

THE OFFICIAL RECORD OF THIS SHEET IS THE ELECTRONIC FILE DIGITALLY SIGNED AND SEALED UNDER RULE 61G15-23.004, F.A.C.


4/24/2026 11:13:00 AM USER: harris.halabi
c:\pw_workdir\patelgreene-pw-01\pw_user\dms02455\RDXSRD01.dgn

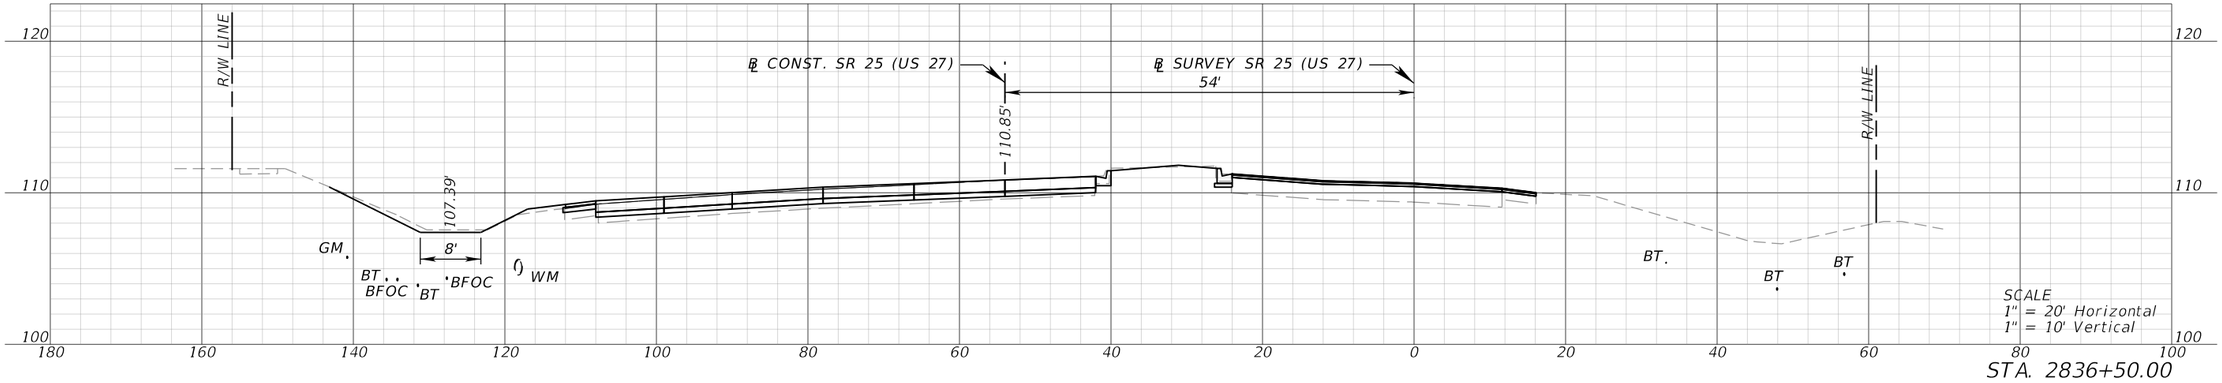

STA. 2836+50.00

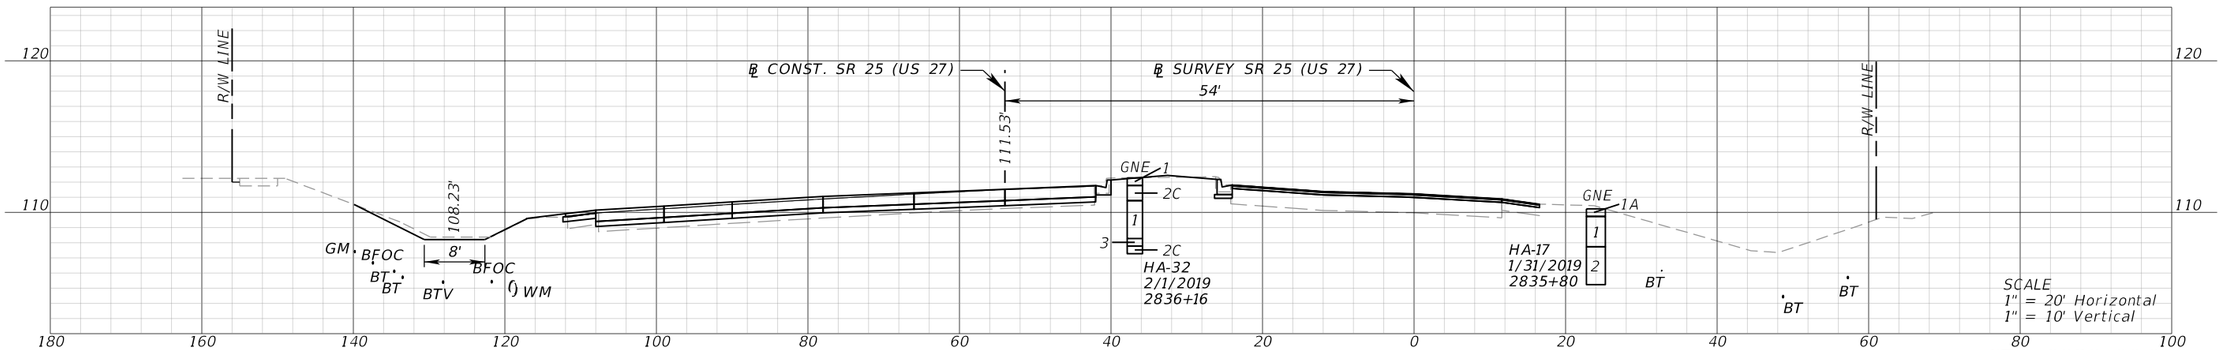

STA. 2836+00.00

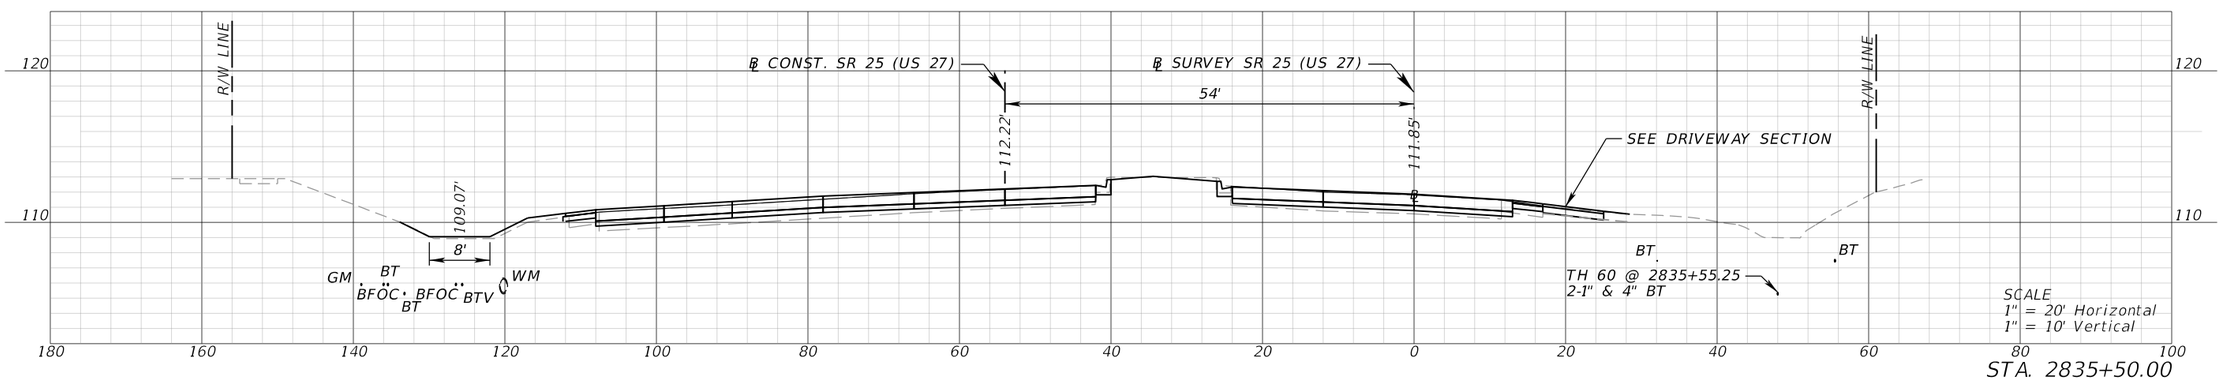


STA. 2835+50.00

SR 25 (US 27)


REVISIONS				ENGINEER OF RECORD	STATE OF FLORIDA DEPARTMENT OF TRANSPORTATION			CROSS SECTIONS (12)	SHEET NO.
DATE	DESCRIPTION	DATE	DESCRIPTION	JONATHAN A. JONES, P.E. LICENSE NUMBER 82243 PATEL, GREENE & ASSOCIATES, LLC 215 EAST MAIN STREET BARTOW, FL 33830	ROAD NO.	COUNTY	FINANCIAL PROJECT ID		74
					SR 25	HIGHLANDS	439750-2-52-01		

THE OFFICIAL RECORD OF THIS SHEET IS THE ELECTRONIC FILE DIGITALLY SIGNED AND SEALED UNDER RULE 61G15-23.004, F.A.C.


4/24/2026 11:13:00 AM USER: harris.halabi
c:\pw_workdir\pw_ate\greene-pw-01\pw_user\dms0245\RDXSRD01.dgn

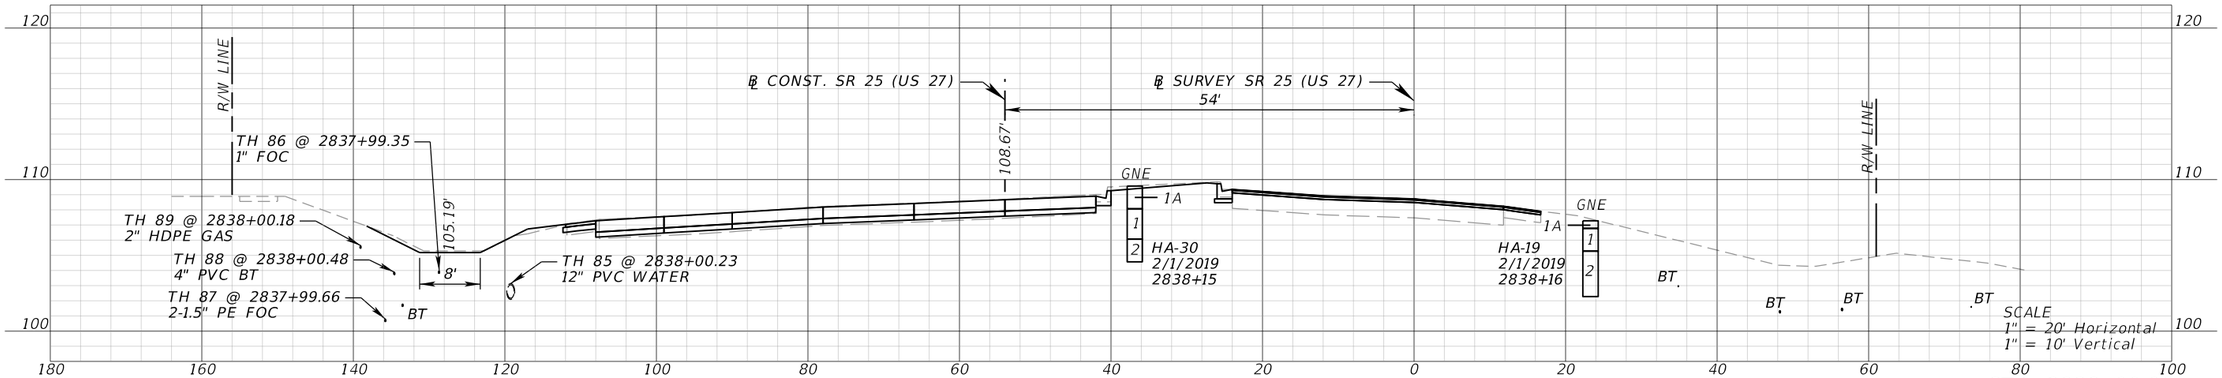

STA. 2838+00.00

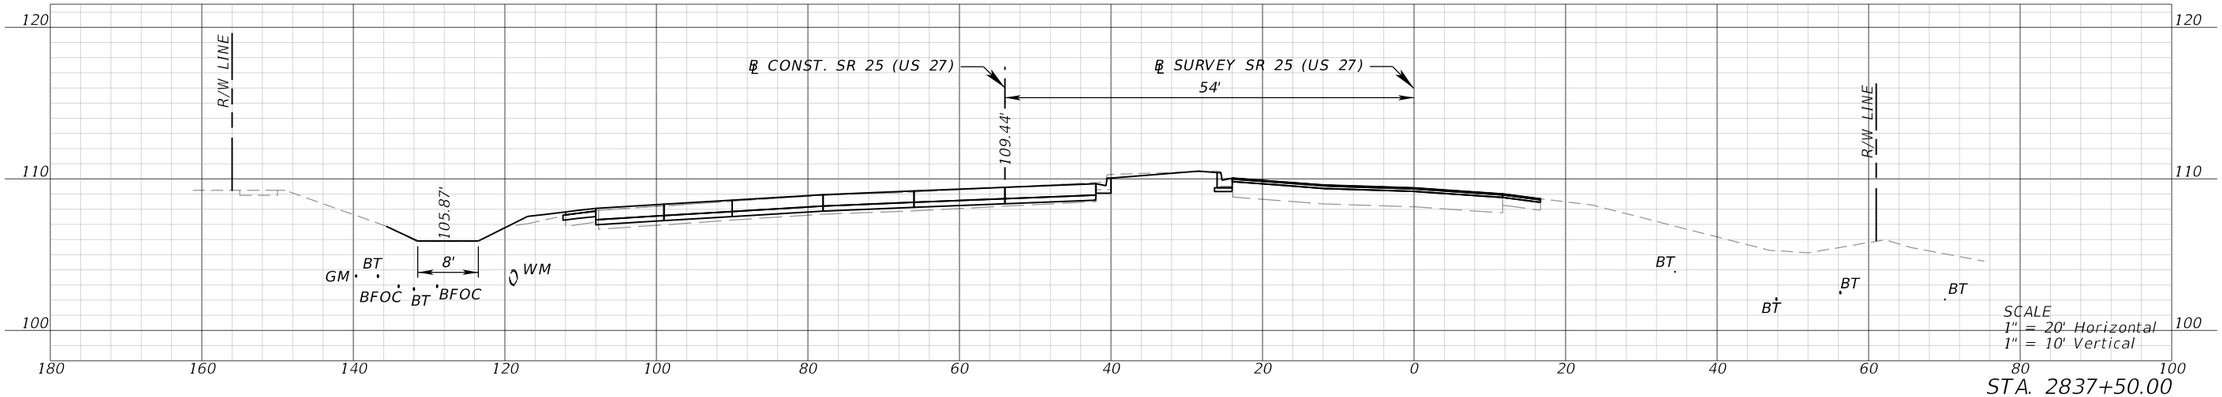

STA. 2837+50.00

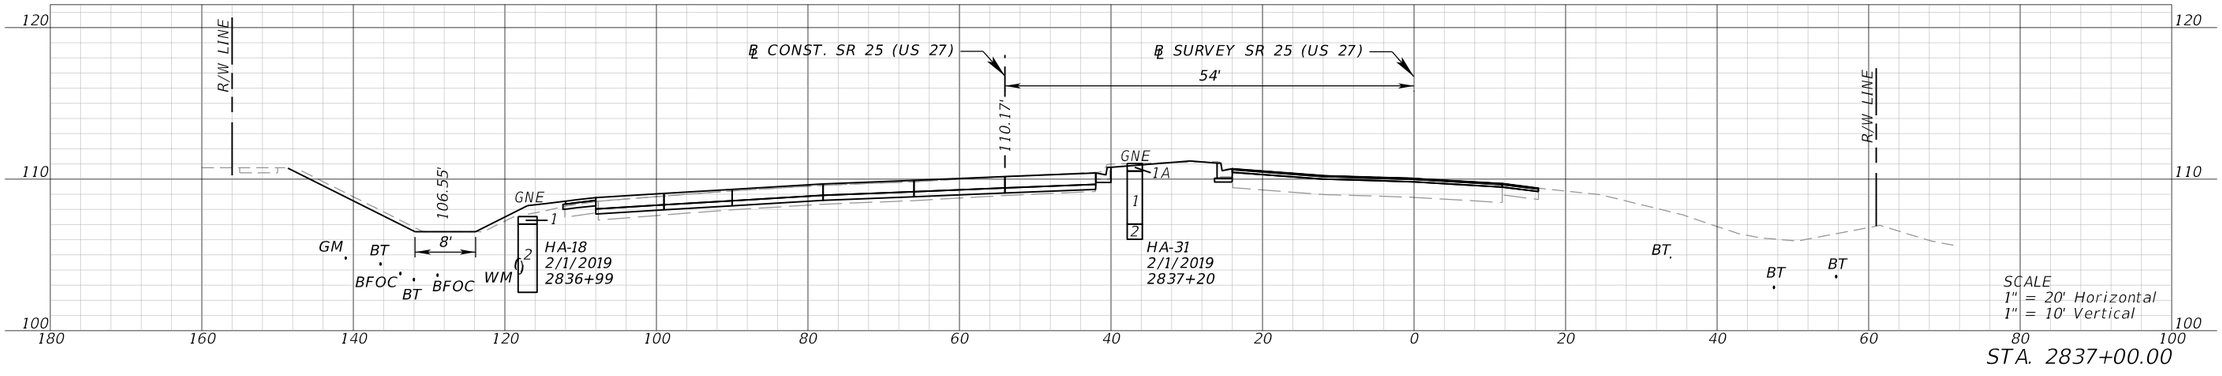


STA. 2837+00.00


SR 25 (US 27)


REVISIONS				ENGINEER OF RECORD	STATE OF FLORIDA DEPARTMENT OF TRANSPORTATION			CROSS SECTIONS (13)	SHEET NO.
DATE	DESCRIPTION	DATE	DESCRIPTION	JONATHAN A. JONES, P.E. LICENSE NUMBER 82243 PATEL, GREENE & ASSOCIATES, LLC 215 EAST MAIN STREET BARTOW, FL 33830	ROAD NO.	COUNTY	FINANCIAL PROJECT ID		75
					SR 25	HIGHLANDS	439750-2-52-01		

THE OFFICIAL RECORD OF THIS SHEET IS THE ELECTRONIC FILE DIGITALLY SIGNED AND SEALED UNDER RULE 61G15-23.004, F.A.C.

4/24/2026 11:13:01 AM USER: harris.halabi
c:\pw_workdir\patelgreene-pw-01\pw_user\dms02455\RDXSR001.dgn

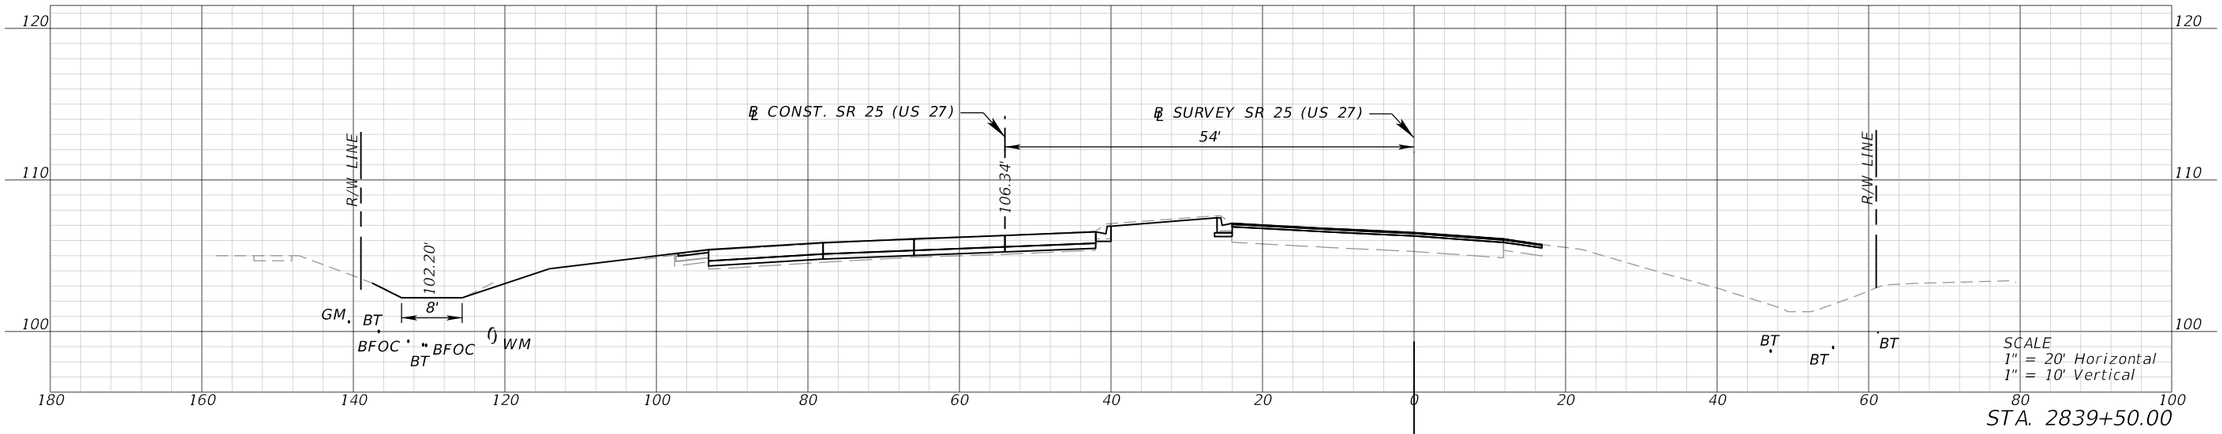

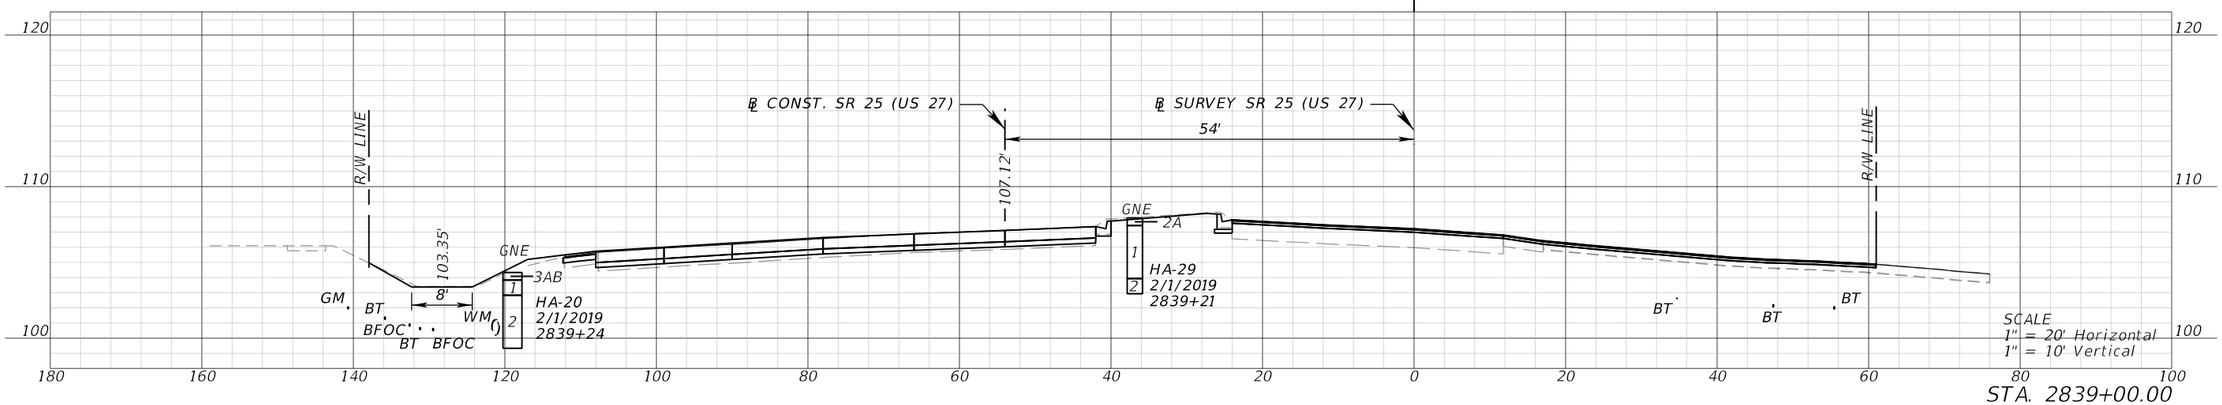

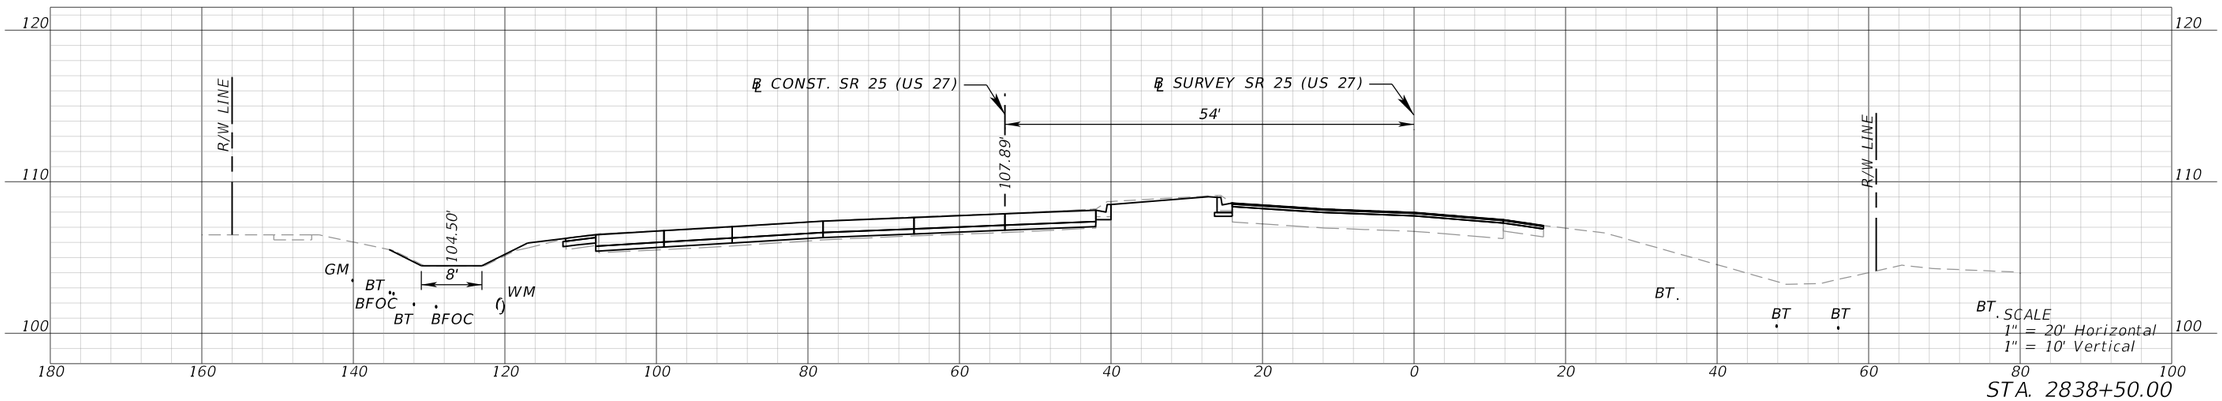


SR 25 (US 27)

REVISIONS				ENGINEER OF RECORD	STATE OF FLORIDA DEPARTMENT OF TRANSPORTATION			CROSS SECTIONS (14)	SHEET NO.
DATE	DESCRIPTION	DATE	DESCRIPTION	JONATHAN A. JONES, P.E. LICENSE NUMBER 82243 PATEL, GREENE & ASSOCIATES, LLC 215 EAST MAIN STREET BARTOW, FL 33830	ROAD NO.	COUNTY	FINANCIAL PROJECT ID		76
					SR 25	HIGHLANDS	439750-2-52-01		

THE OFFICIAL RECORD OF THIS SHEET IS THE ELECTRONIC FILE DIGITALLY SIGNED AND SEALED UNDER RULE 61G15-23.004, F.A.C.

4/24/2026 11:13:01 AM USER: harris.halabi
c:\pw_workdir\pateligreene-pw-01\pw_user\dms02455\RDXSRD01.dgn

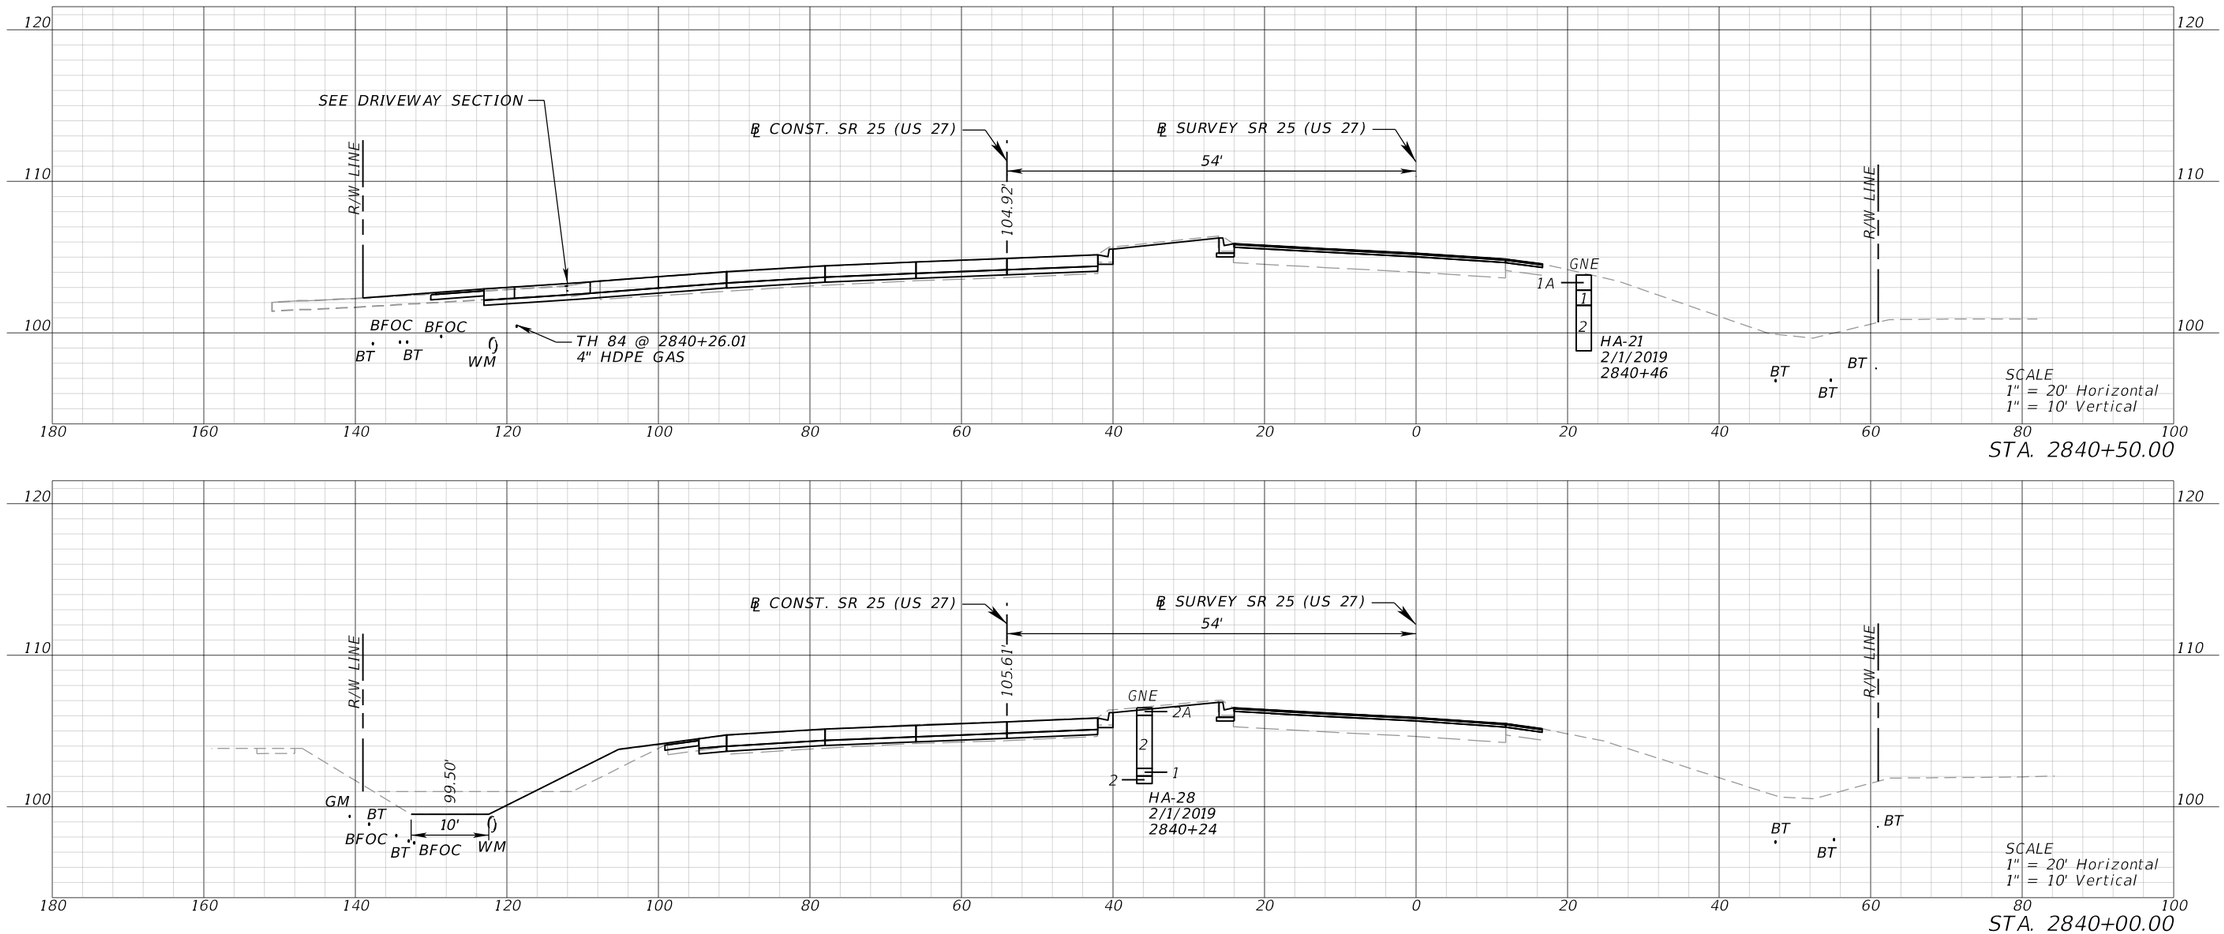


SR 25 (US 27)

REVISIONS				ENGINEER OF RECORD	STATE OF FLORIDA DEPARTMENT OF TRANSPORTATION			CROSS SECTIONS (15)	SHEET NO.
DATE	DESCRIPTION	DATE	DESCRIPTION	JONATHAN A. JONES, P.E. LICENSE NUMBER 82243 PATEL, GREENE & ASSOCIATES, LLC 215 EAST MAIN STREET BARTOW, FL 33830	ROAD NO.	COUNTY	FINANCIAL PROJECT ID		77
					SR 25	HIGHLANDS	439750-2-52-01		

THE OFFICIAL RECORD OF THIS SHEET IS THE ELECTRONIC FILE DIGITALLY SIGNED AND SEALED UNDER RULE 61G15-23.004, F.A.C.

4/24/2026 11:13:01 AM USER: harris.halabi
c:\pw_workdir\vatelgreene-pw-01\pw_user\dms0245\RDXSRD01.dgn

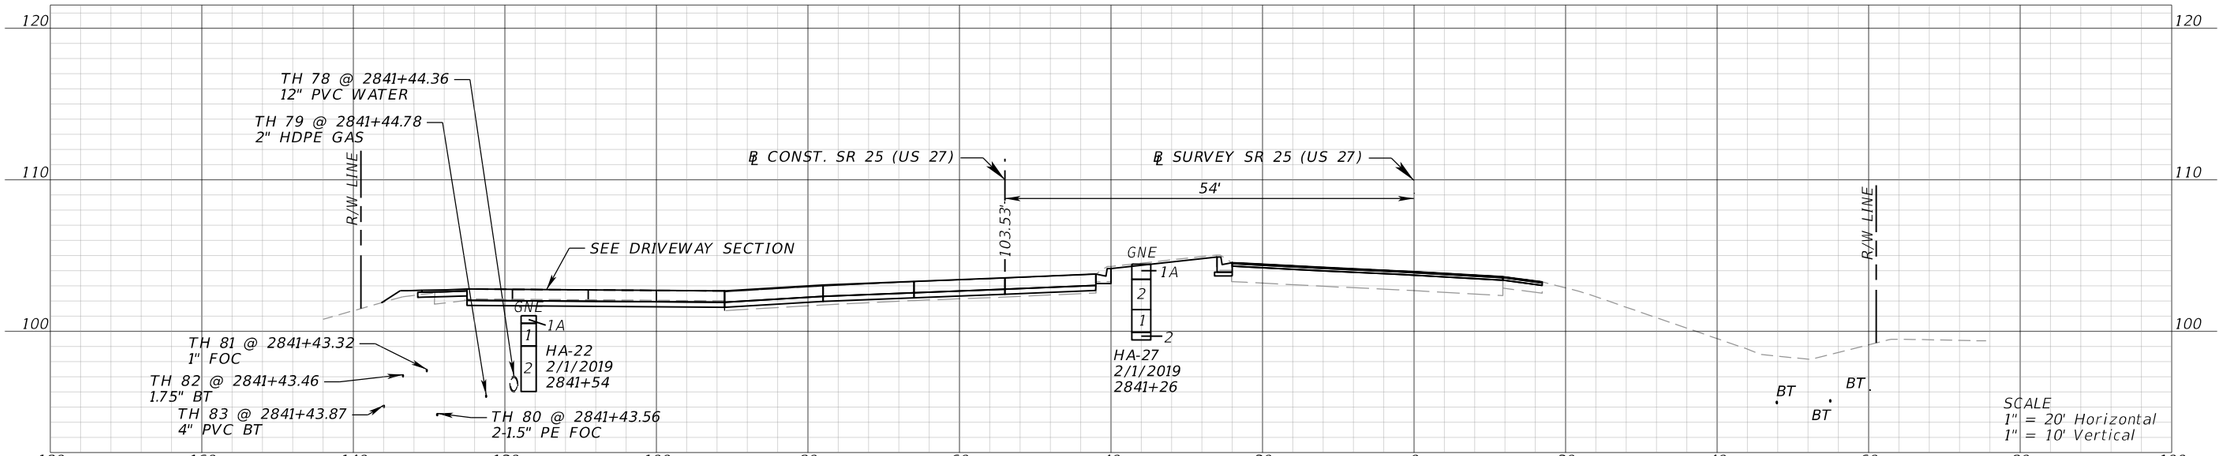


SR 25 (US 27)


REVISIONS				ENGINEER OF RECORD	STATE OF FLORIDA DEPARTMENT OF TRANSPORTATION			CROSS SECTIONS (16)	SHEET NO.
DATE	DESCRIPTION	DATE	DESCRIPTION	JONATHAN A. JONES, P.E. LICENSE NUMBER 82243 PATEL, GREENE & ASSOCIATES, LLC 215 EAST MAIN STREET BARTOW, FL 33830	ROAD NO.	COUNTY	FINANCIAL PROJECT ID		78
					SR 25	HIGHLANDS	439750-2-52-01		

4/24/2026 11:13:02 AM USER: harris.halabi
c:\pw_workdir\pateljgreene-pw-01\pw_user\dms02455\RDXSRD01.dgn

THE OFFICIAL RECORD OF THIS SHEET IS THE ELECTRONIC FILE DIGITALLY SIGNED AND SEALED UNDER RULE 61G15-23.004, F.A.C.

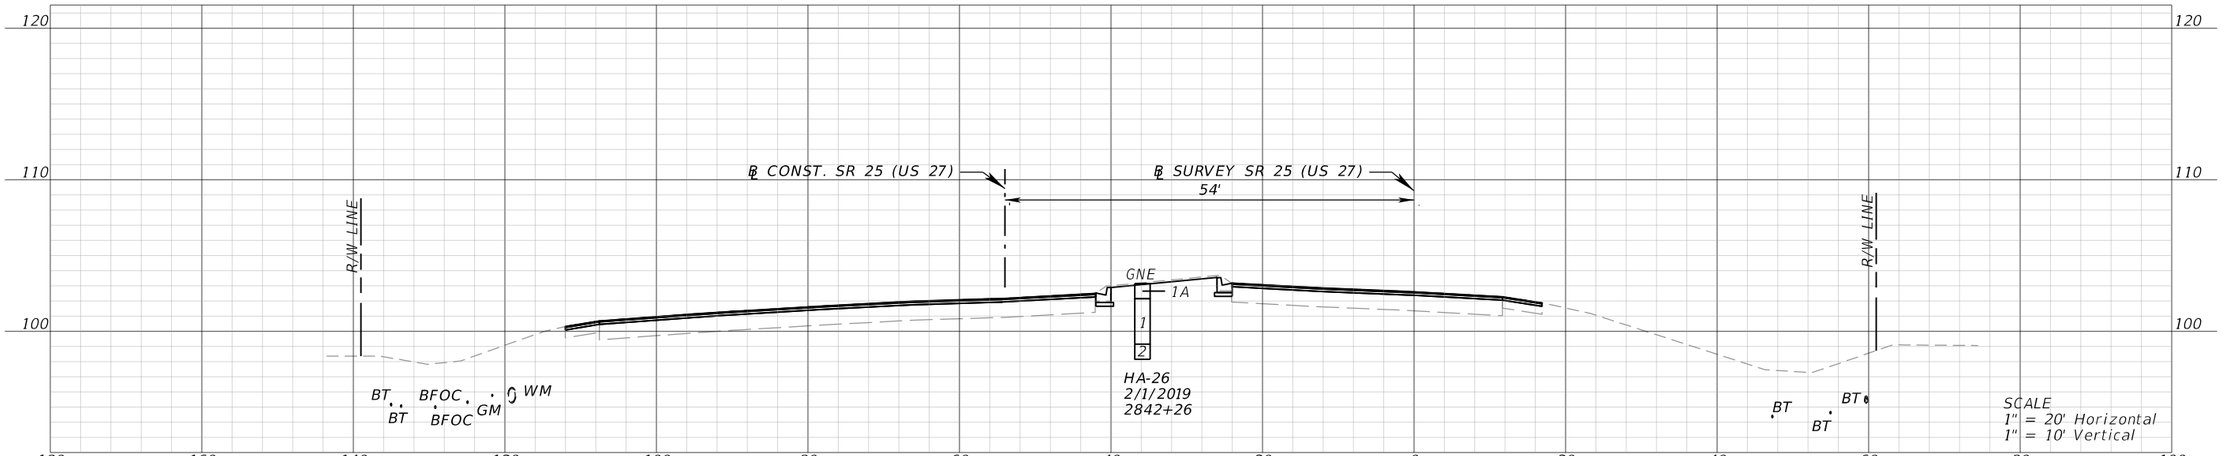

STA. 2842+50.00

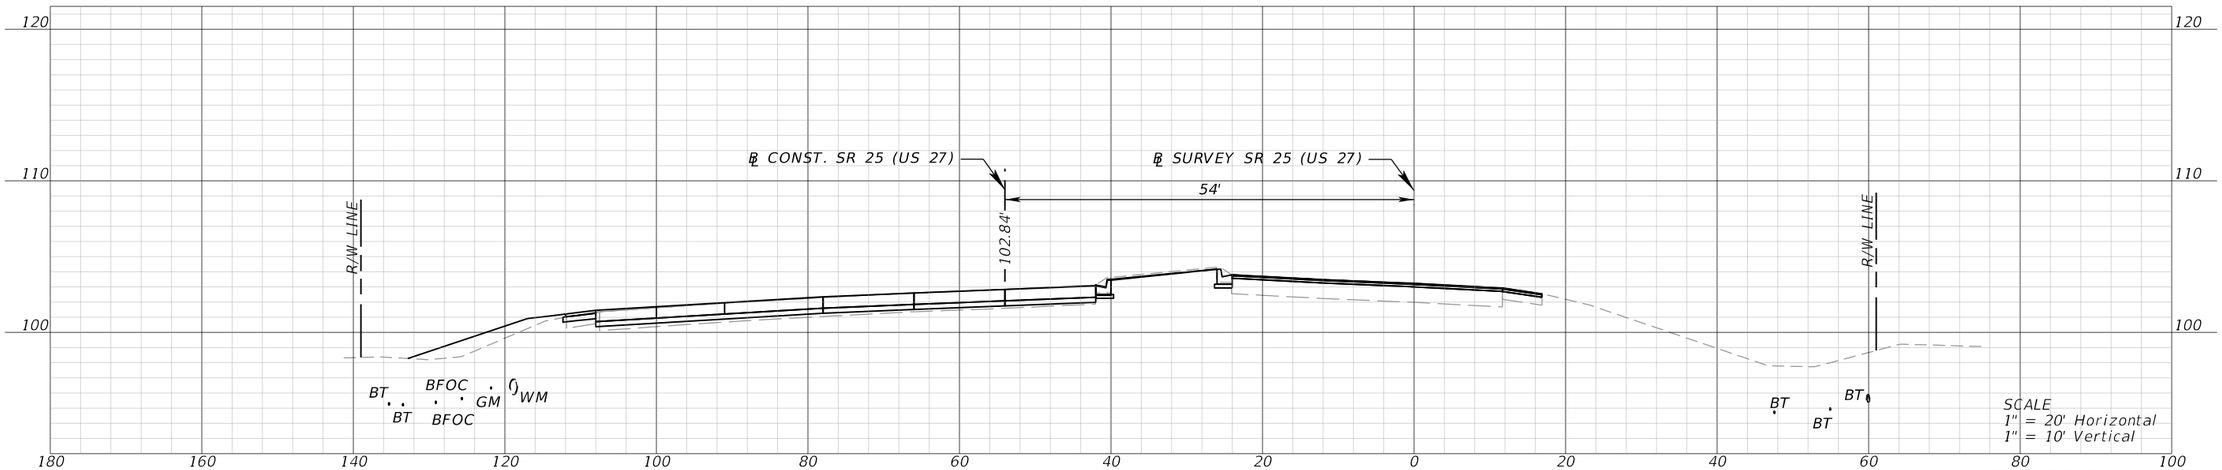


STA. 2842+00.00

SR 25 (US 27)


REVISIONS				ENGINEER OF RECORD	STATE OF FLORIDA DEPARTMENT OF TRANSPORTATION			CROSS SECTIONS (17)	SHEET NO.
DATE	DESCRIPTION	DATE	DESCRIPTION	JONATHAN A. JONES, P.E. LICENSE NUMBER 82243 PATEL, GREENE & ASSOCIATES, LLC 215 EAST MAIN STREET BARTOW, FL 33830	ROAD NO.	COUNTY	FINANCIAL PROJECT ID		79
					SR 25	HIGHLANDS	439750-2-52-01		

THE OFFICIAL RECORD OF THIS SHEET IS THE ELECTRONIC FILE DIGITALLY SIGNED AND SEALED UNDER RULE 61G15-23.004, F.A.C.


4/24/2026 11:13:03 AM USER: harris.halabi
c:\pw_workdir\pateldgreene-pw-01\pw_user\dms02455\RDXSRD01.dgn

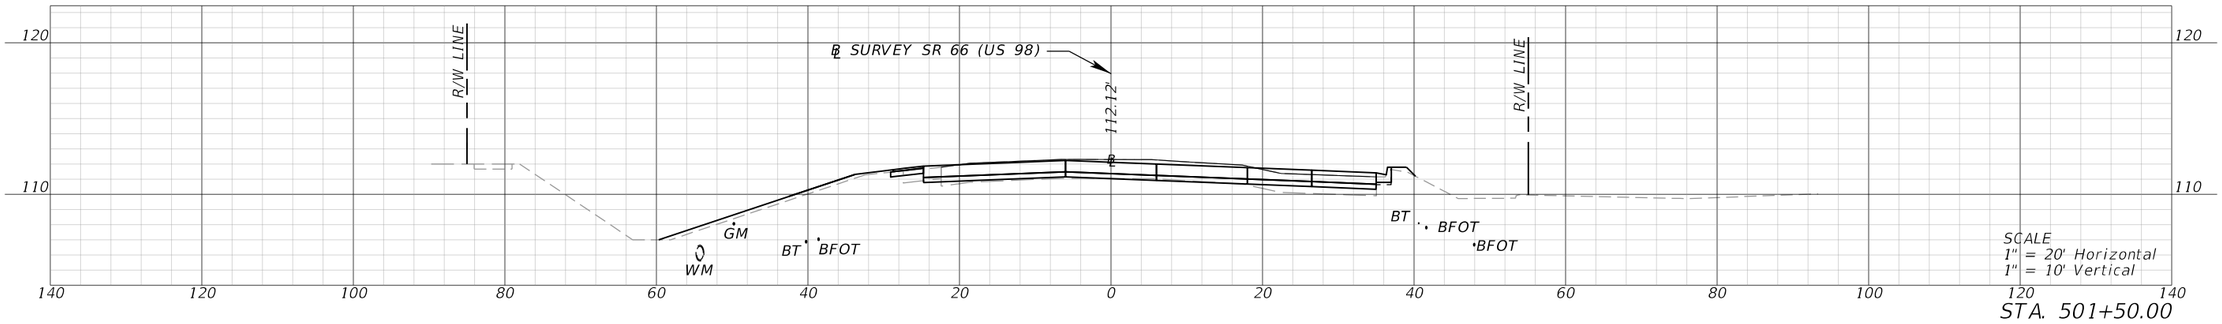


STA. 501+50.00

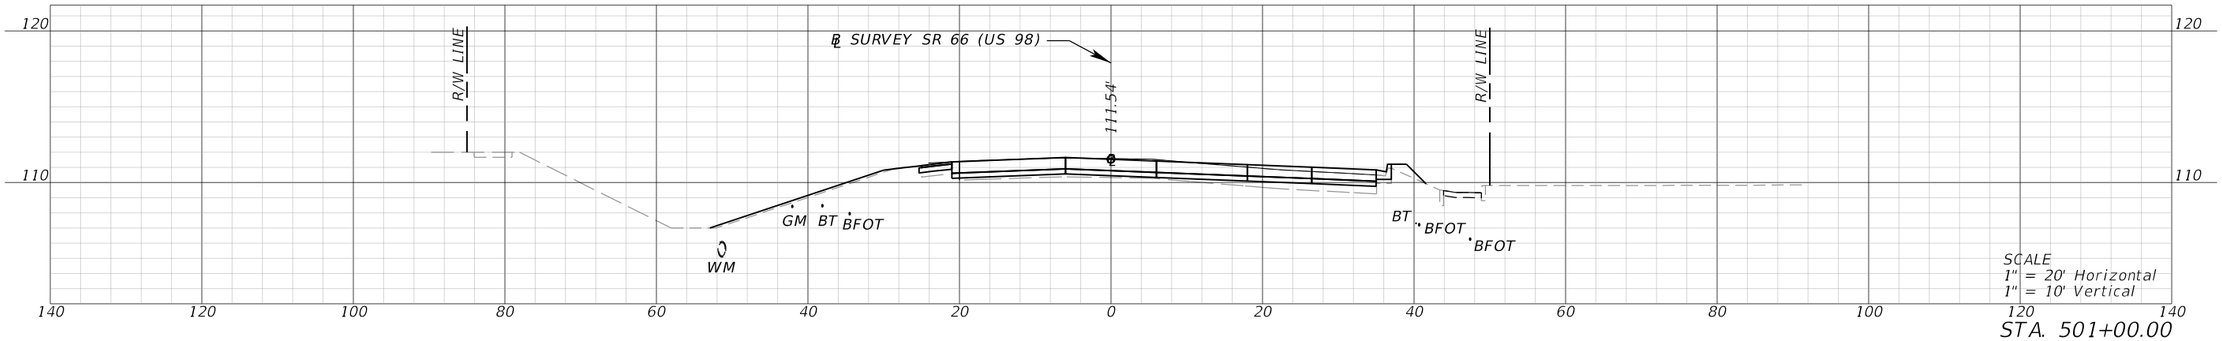

STA. 501+00.00

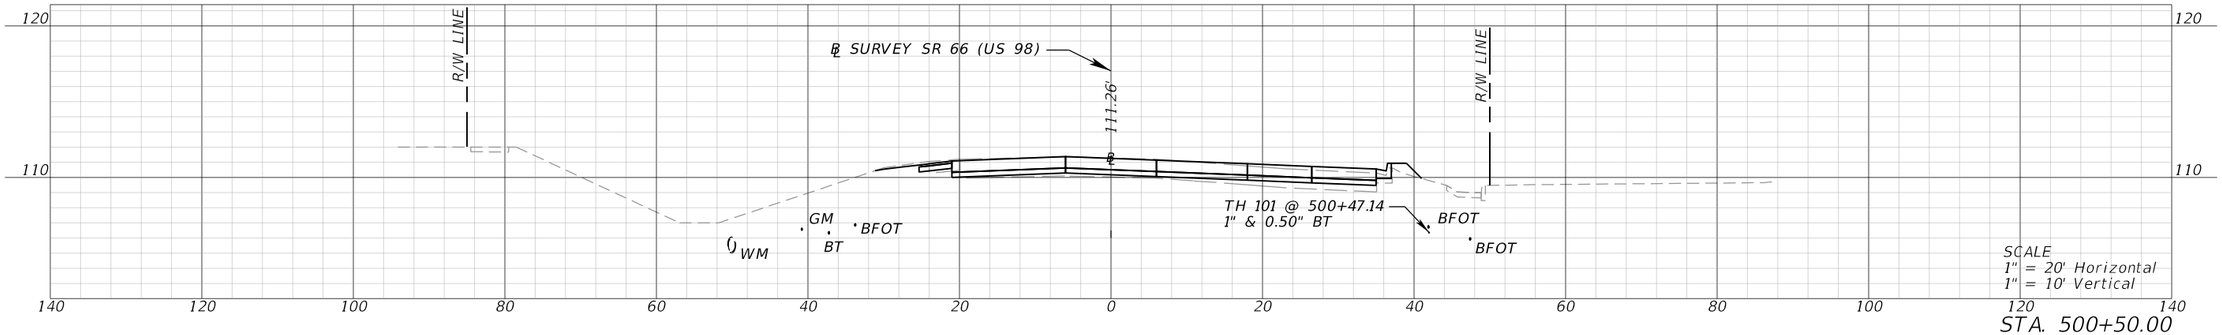

STA. 500+50.00

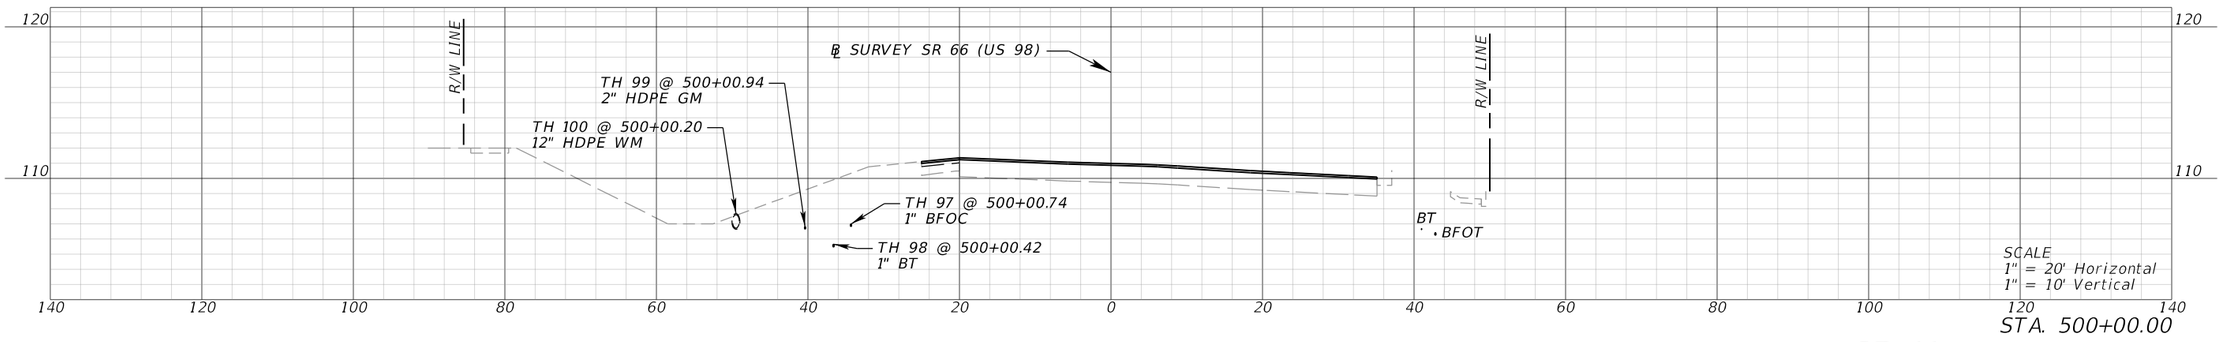


STA. 500+00.00

SR 66

REVISIONS				ENGINEER OF RECORD	STATE OF FLORIDA DEPARTMENT OF TRANSPORTATION				SHEET NO.
DATE	DESCRIPTION	DATE	DESCRIPTION	JONATHAN A. JONES, P.E. LICENSE NUMBER 82243 PATEL, GREENE & ASSOCIATES, LLC 215 EAST MAIN STREET BARTOW, FL 33830	ROAD NO.	COUNTY	FINANCIAL PROJECT ID	CROSS SECTION (18)	80
					SR 25	HIGHLANDS	439750-2-52-01		

4/24/2026 11:13:14 AM USER: harris.halabi
c:\pw_workdir\pate\greene-pw-01\pw_user\dms0245\RDXSR002.dgn

THE OFFICIAL RECORD OF THIS SHEET IS THE ELECTRONIC FILE DIGITALLY SIGNED AND SEALED UNDER RULE 61G15-23.004, F.A.C.

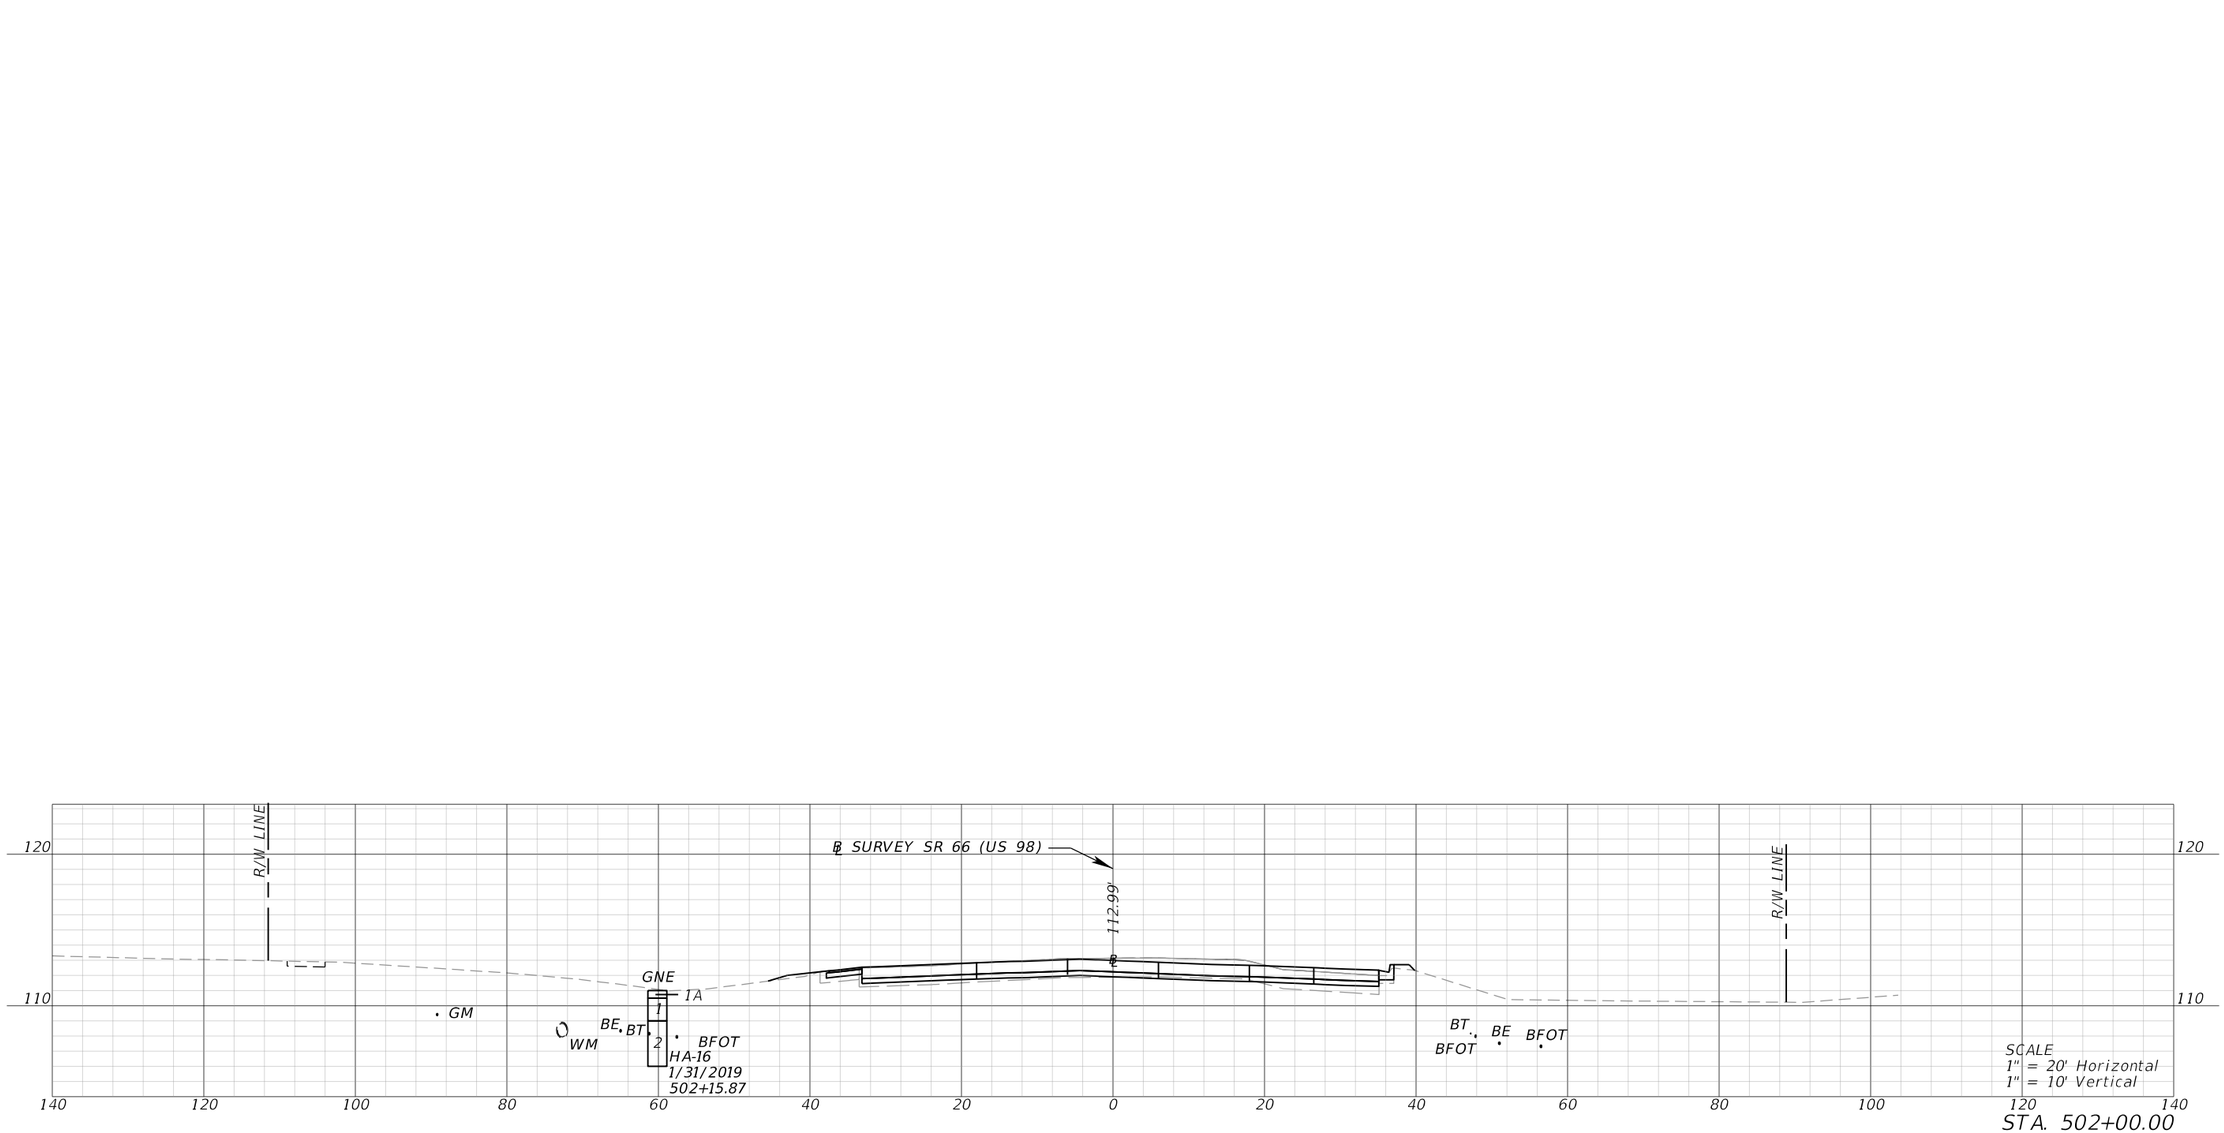


SR 66


REVISIONS				ENGINEER OF RECORD	STATE OF FLORIDA DEPARTMENT OF TRANSPORTATION				SHEET NO.
DATE	DESCRIPTION	DATE	DESCRIPTION	JONATHAN A. JONES, P.E. LICENSE NUMBER 82243 PATEL, GREENE & ASSOCIATES, LLC 215 EAST MAIN STREET BARTOW, FL 33830	ROAD NO.	COUNTY	FINANCIAL PROJECT ID	CROSS SECTIONS (19)	81
					SR 25	HIGHLANDS	439750-2-52-01		

THE OFFICIAL RECORD OF THIS SHEET IS THE ELECTRONIC FILE DIGITALLY SIGNED AND SEALED UNDER RULE 61G15-23.004, F.A.C.


4/24/2026 11:13:15 AM USER: harris.halabi
c:\pw_workdir\vatelgreene-pw-01\pw_user\dms02455\RDXSRD02.dgn

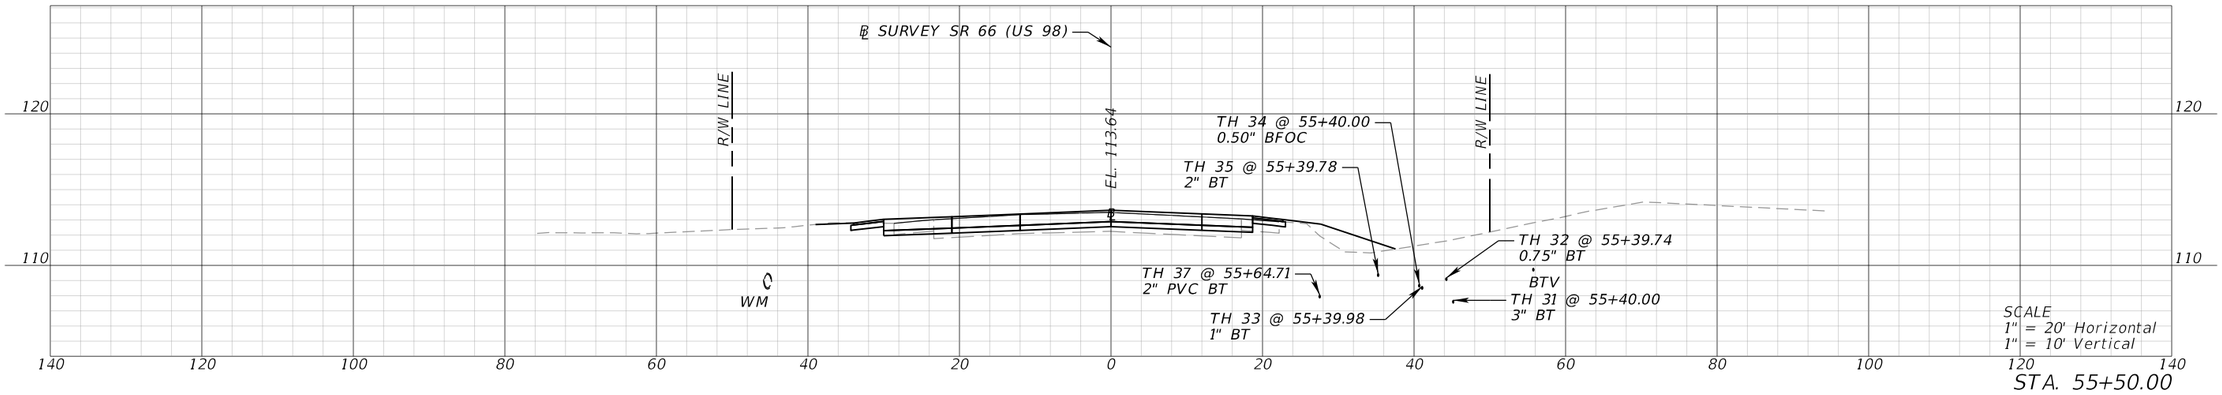

STA. 55+50.00

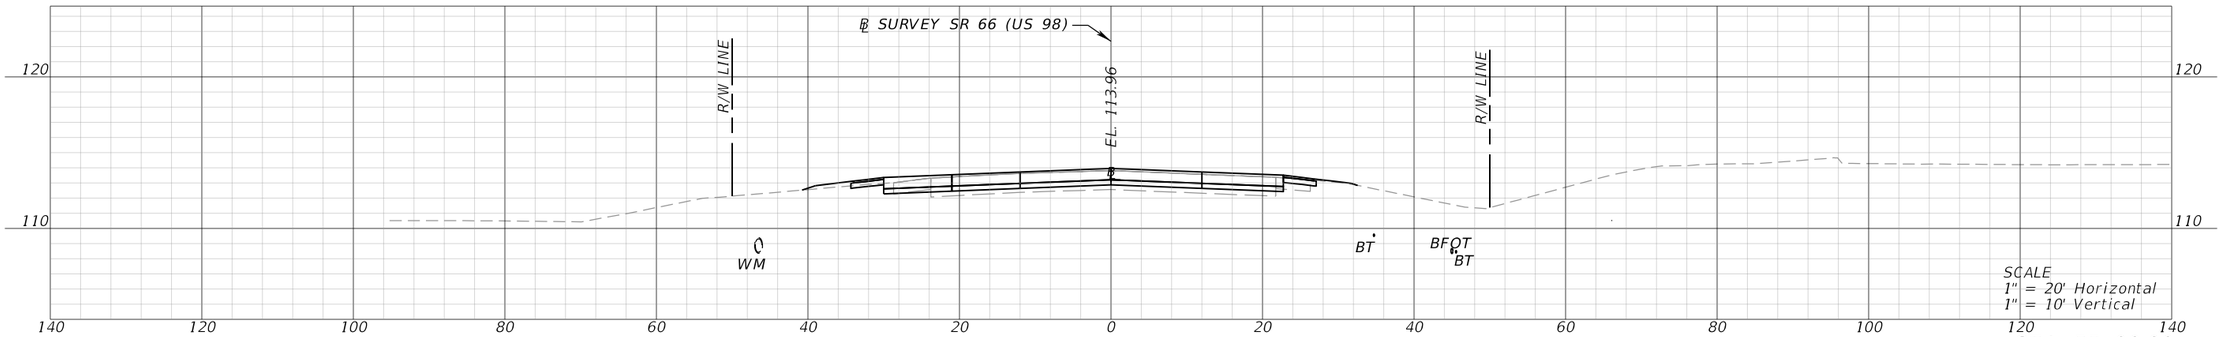

STA. 55+00.00

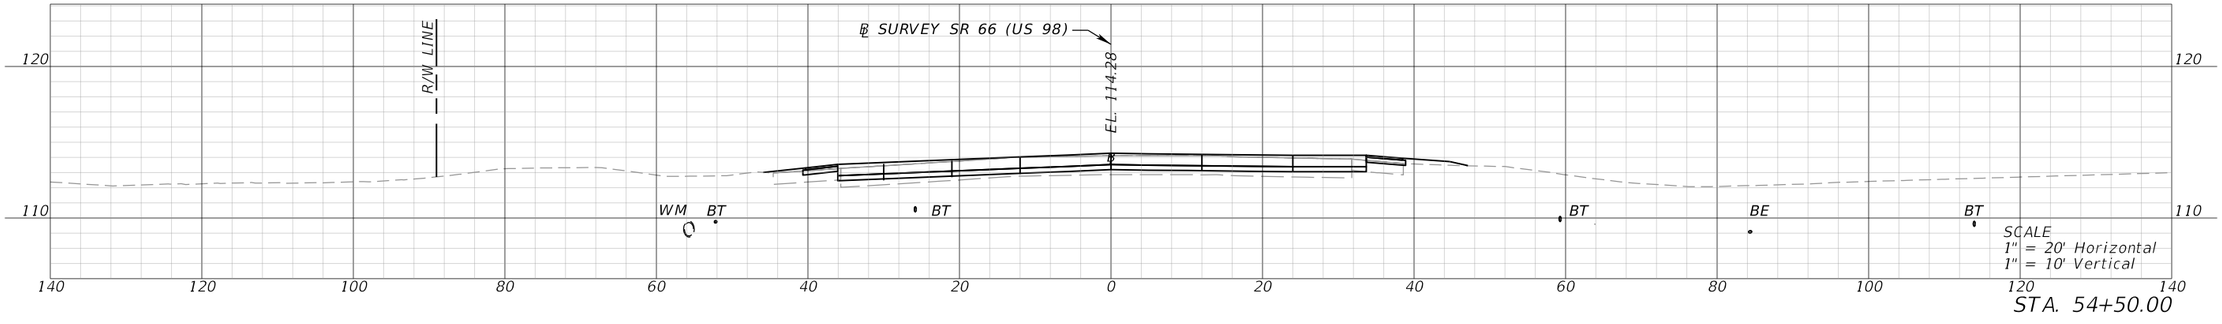


STA. 54+50.00

US 98


REVISIONS				ENGINEER OF RECORD	STATE OF FLORIDA DEPARTMENT OF TRANSPORTATION			CROSS SECTIONS (20)	SHEET NO.
DATE	DESCRIPTION	DATE	DESCRIPTION	JONATHAN A. JONES, P.E. LICENSE NUMBER 82243 PATEL, GREENE & ASSOCIATES, LLC 215 EAST MAIN STREET BARTOW, FL 33830	ROAD NO.	COUNTY	FINANCIAL PROJECT ID		82
					SR 25	HIGHLANDS	439750-2-52-01		

THE OFFICIAL RECORD OF THIS SHEET IS THE ELECTRONIC FILE DIGITALLY SIGNED AND SEALED UNDER RULE 61G15-23.004, F.A.C.


4/24/2026 11:13:27 AM USER: harris.halabi
c:\pw_workdir\patelgreene-pw-01\pw_user\dms02455\RDXSRD03.dgn

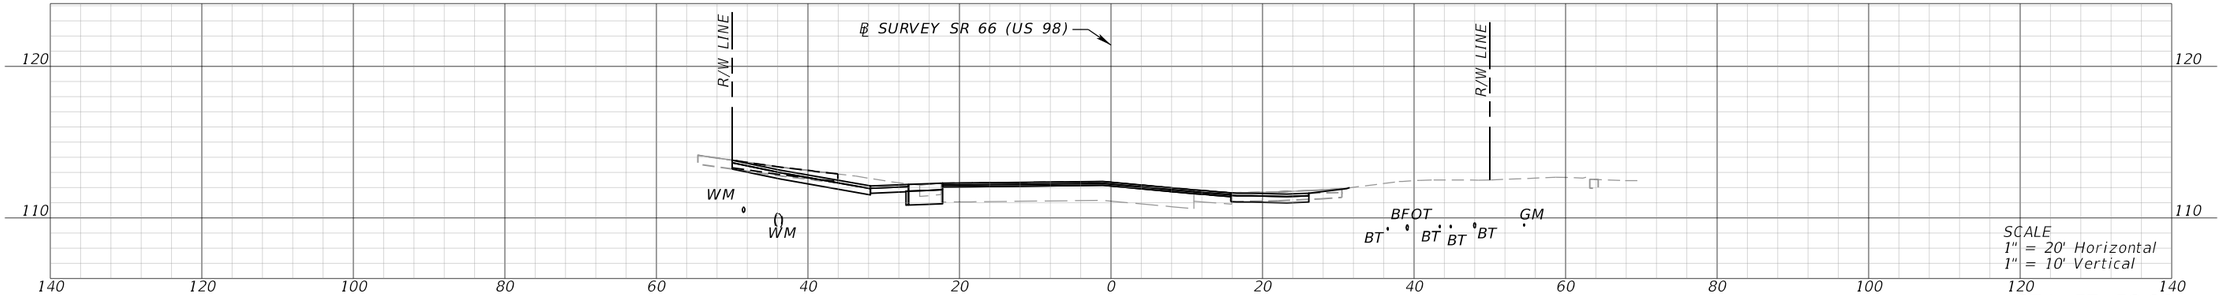


STA. 57+50.00

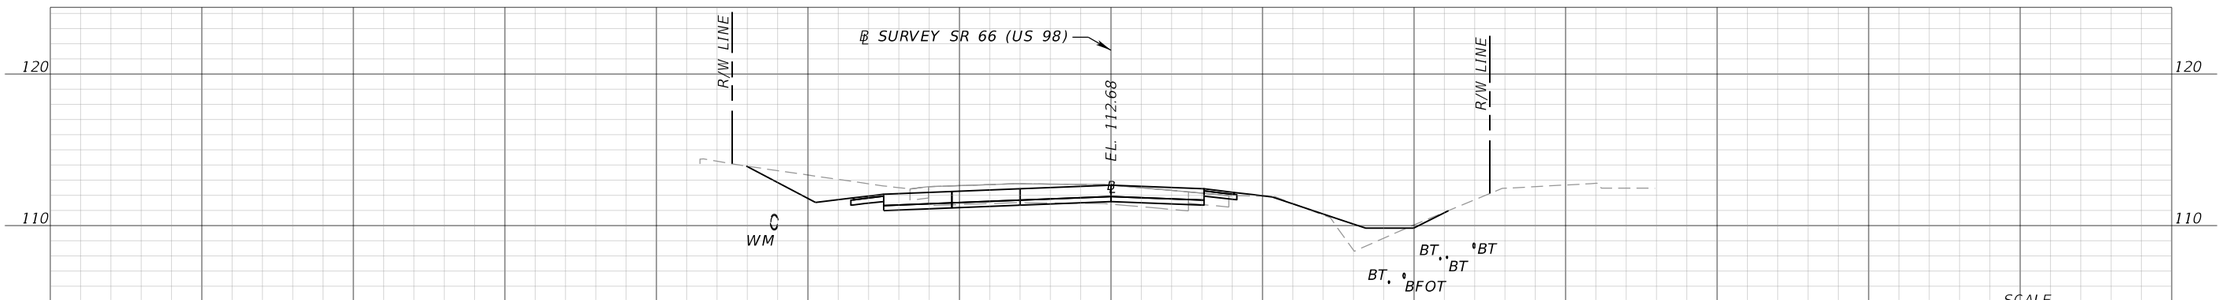

STA. 57+00.00

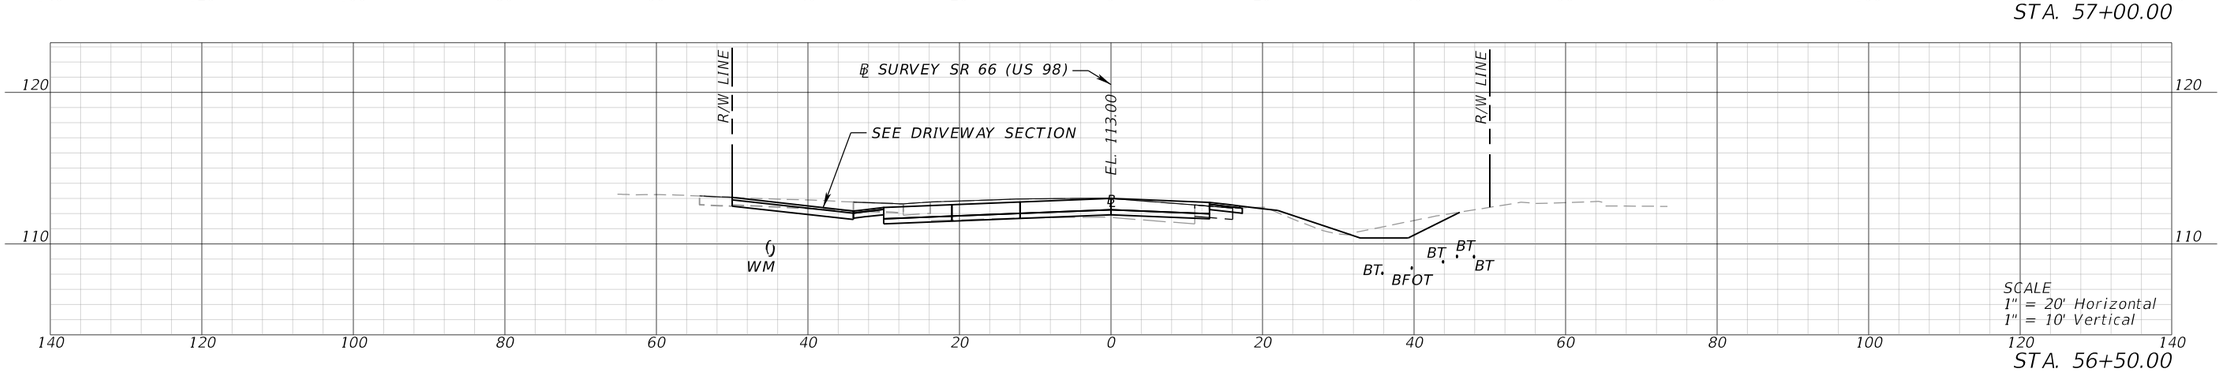

STA. 56+50.00

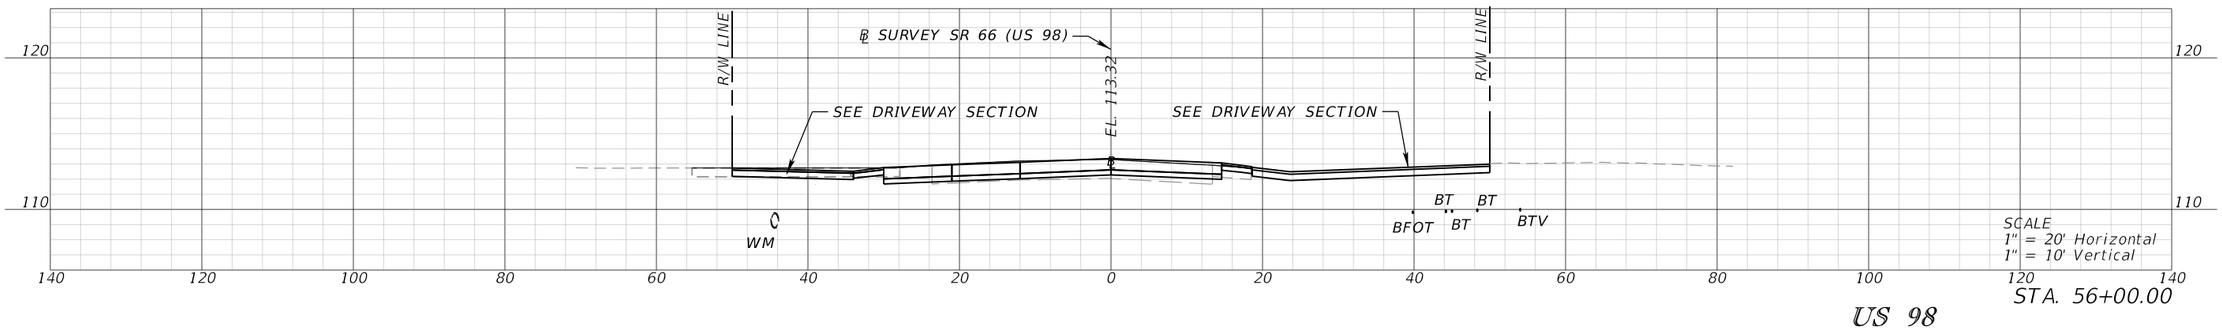


STA. 56+00.00

US 98


REVISIONS				ENGINEER OF RECORD	STATE OF FLORIDA DEPARTMENT OF TRANSPORTATION			CROSS SECTIONS (21)	SHEET NO.
DATE	DESCRIPTION	DATE	DESCRIPTION	JONATHAN A. JONES, P.E. LICENSE NUMBER 82243 PATEL, GREENE & ASSOCIATES, LLC 215 EAST MAIN STREET BARTOW, FL 33830	ROAD NO.	COUNTY	FINANCIAL PROJECT ID		83
					SR 25	HIGHLANDS	439750-2-52-01		

THE OFFICIAL RECORD OF THIS SHEET IS THE ELECTRONIC FILE DIGITALLY SIGNED AND SEALED UNDER RULE 61G15-23.004, F.A.C.


4/24/2026 11:13:28 AM USER: harris.halabi
c:\pw_workdir\patelgreene-pw-01\pw_user\dms02455\RDXSRD03.dgn

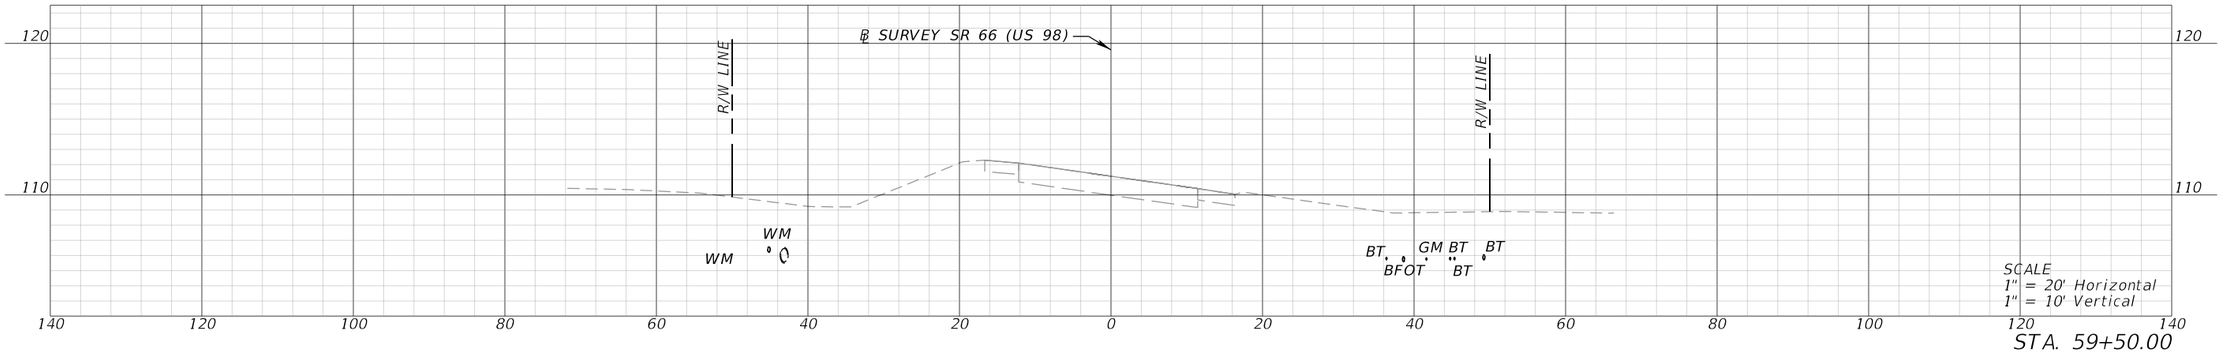


STA. 59+50.00

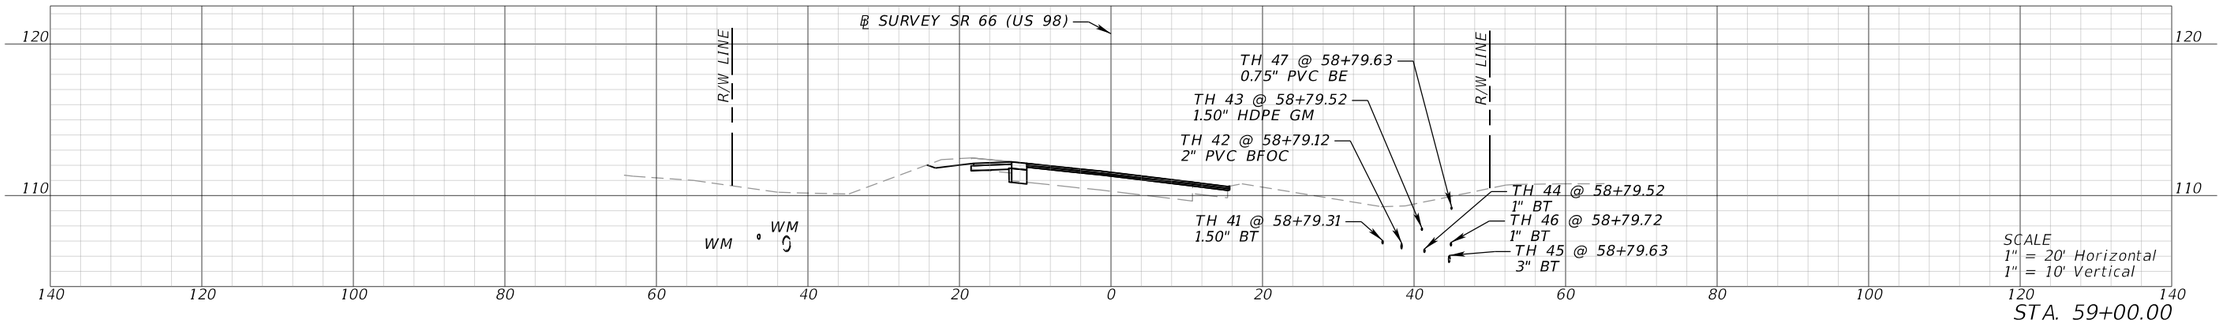

STA. 59+00.00

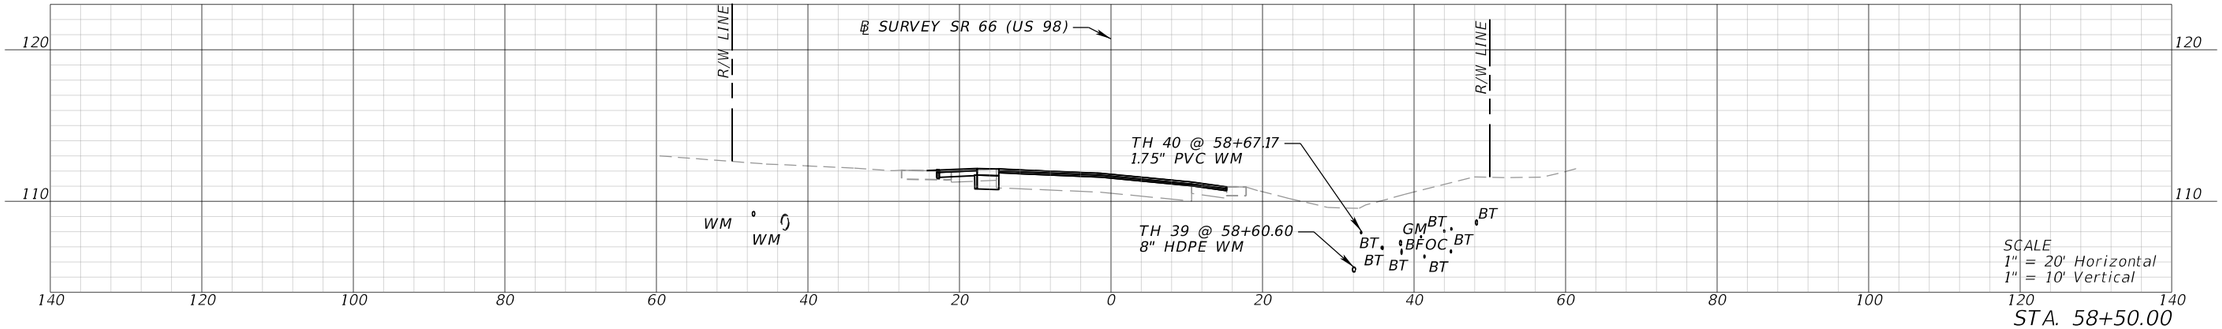

STA. 58+50.00

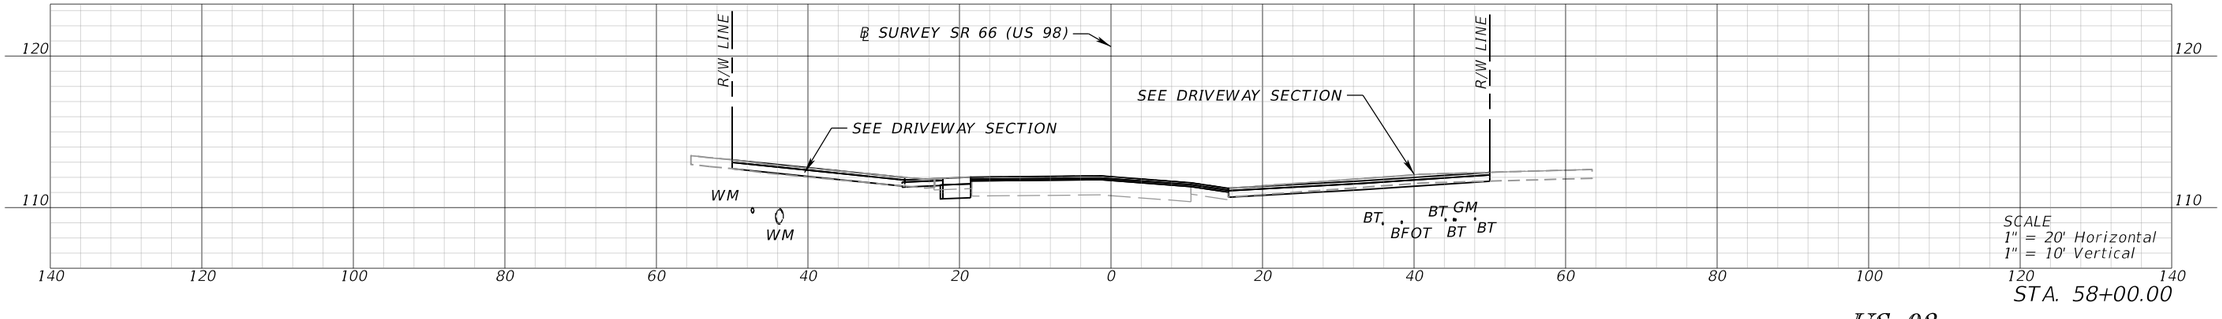


STA. 58+00.00

US 98


REVISIONS				ENGINEER OF RECORD	STATE OF FLORIDA DEPARTMENT OF TRANSPORTATION			CROSS SECTIONS (22)	SHEET NO.
DATE	DESCRIPTION	DATE	DESCRIPTION	JONATHAN A. JONES, P.E. LICENSE NUMBER 82243 PATEL, GREENE & ASSOCIATES, LLC 215 EAST MAIN STREET BARTOW, FL 33830	ROAD NO.	COUNTY	FINANCIAL PROJECT ID		84
					SR 25	HIGHLANDS	439750-2-52-01		

THE OFFICIAL RECORD OF THIS SHEET IS THE ELECTRONIC FILE DIGITALLY SIGNED AND SEALED UNDER RULE 61G15-23.004, F.A.C.

4/24/2026 11:13:30 AM USER: harris.halabi
c:\pw_workdir\pwgelgreene-pw-01\pw_user\dms02455\RDXSRD03.dgn

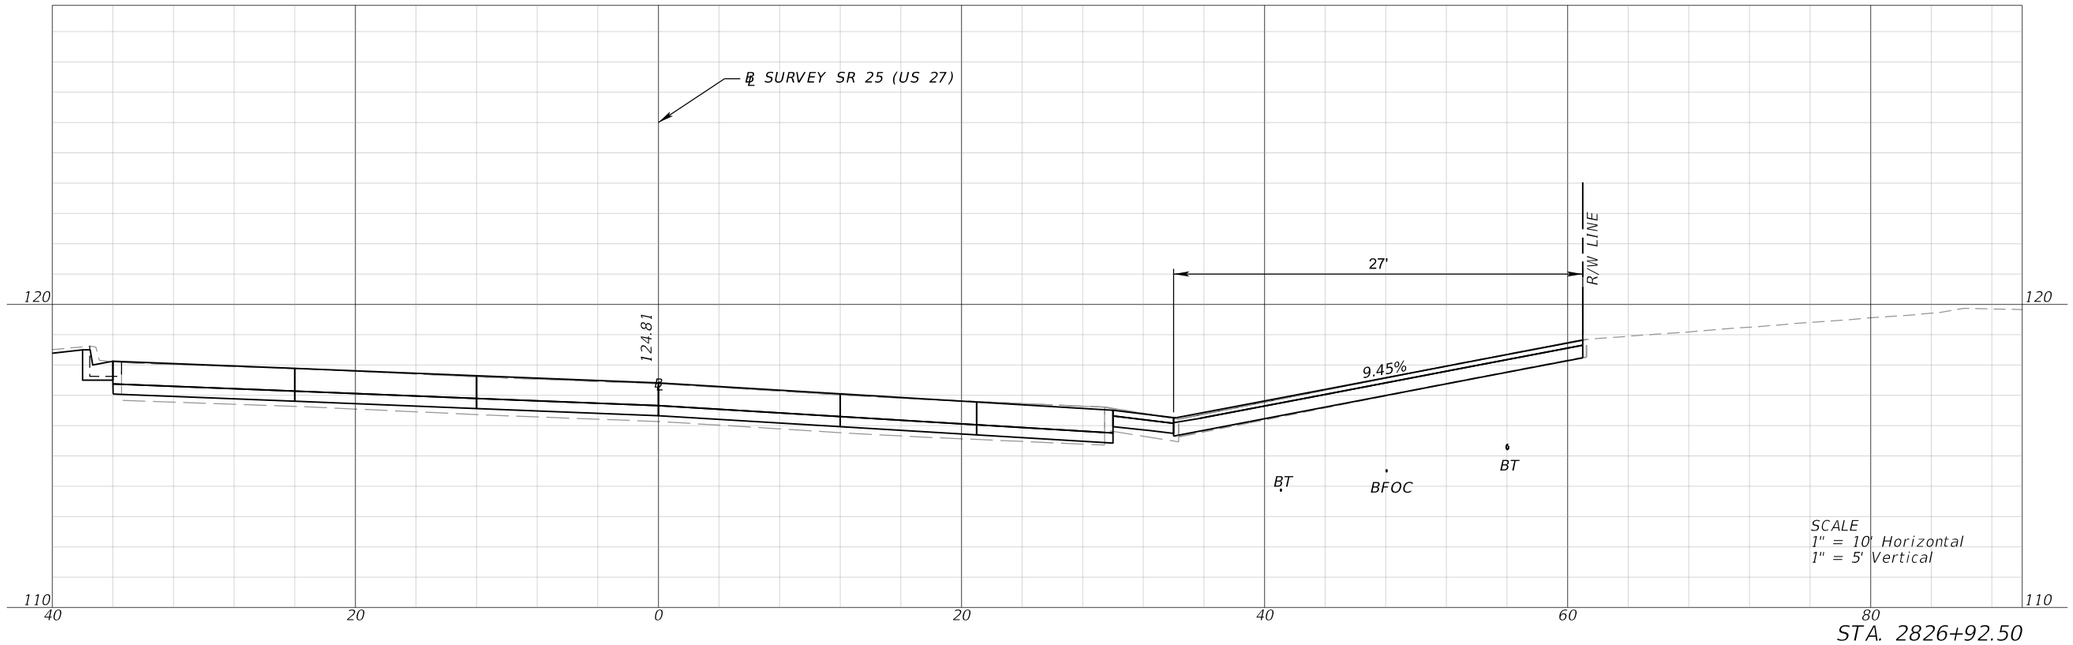

STA. 2826+92.50

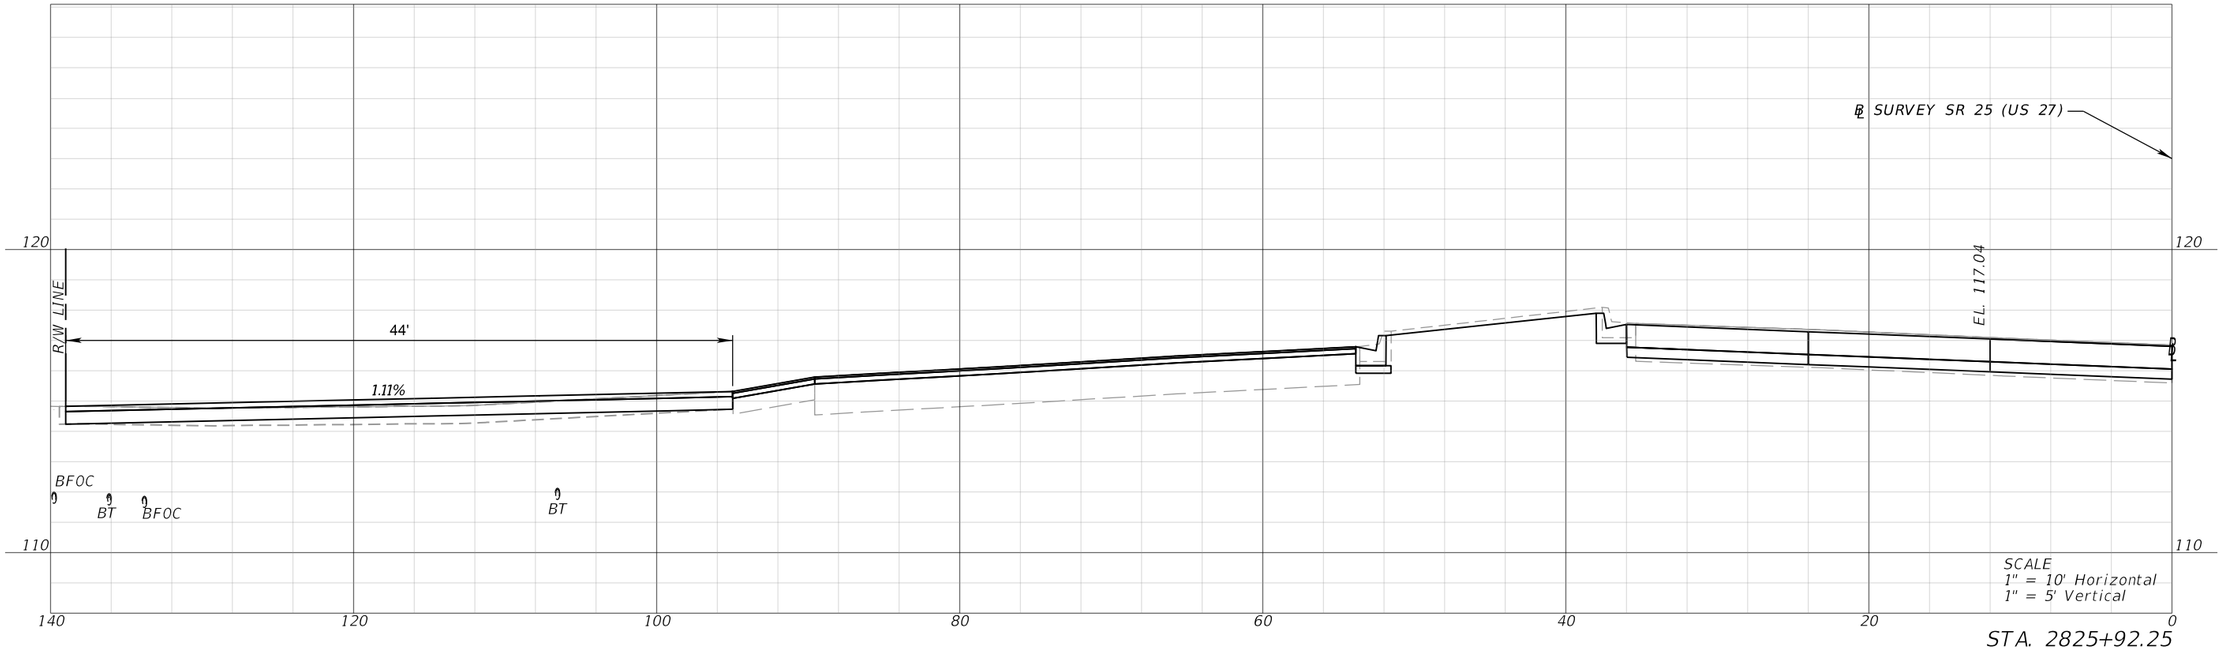


STA. 2825+92.25

SR 25 (US 27)


REVISIONS				ENGINEER OF RECORD	STATE OF FLORIDA DEPARTMENT OF TRANSPORTATION			DRIVEWAY HALF SECTIONS (1)	SHEET NO.
DATE	DESCRIPTION	DATE	DESCRIPTION	JONATHAN A. JONES, P.E. LICENSE NUMBER 82243 PATEL, GREENE & ASSOCIATES, LLC 215 EAST MAIN STREET BARTOW, FL 33830	ROAD NO.	COUNTY	FINANCIAL PROJECT ID		85
					SR 25	HIGHLANDS	439750-2-52-01		

THE OFFICIAL RECORD OF THIS SHEET IS THE ELECTRONIC FILE DIGITALLY SIGNED AND SEALED UNDER RULE 61G15-23.004, F.A.C.

4/24/2026 11:13:42 AM USER: harris.halabi
c:\pw_workdir\pateldreene-pw-01\pw_user\dms02455\RDXSRD04.dgn

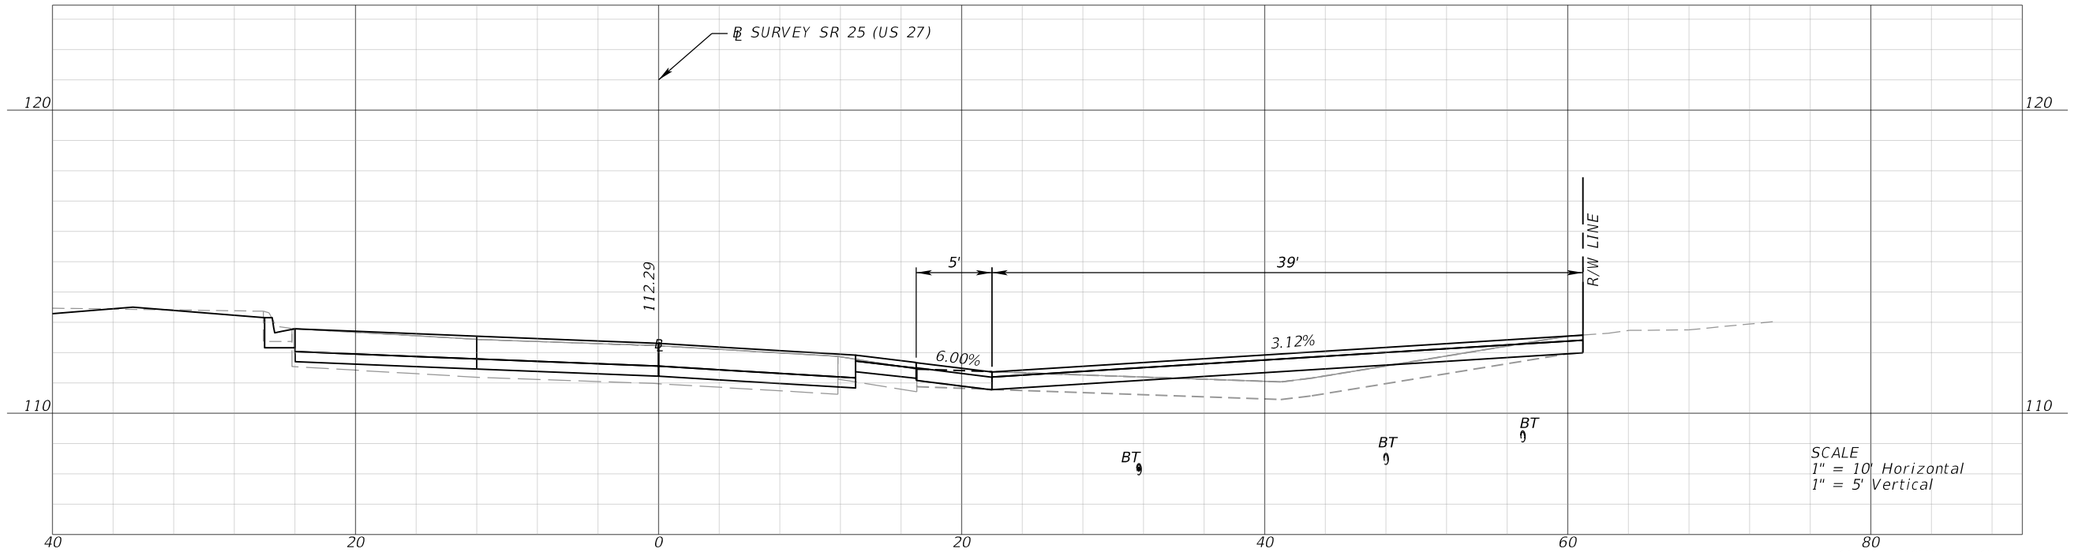

STA. 2835+16.25

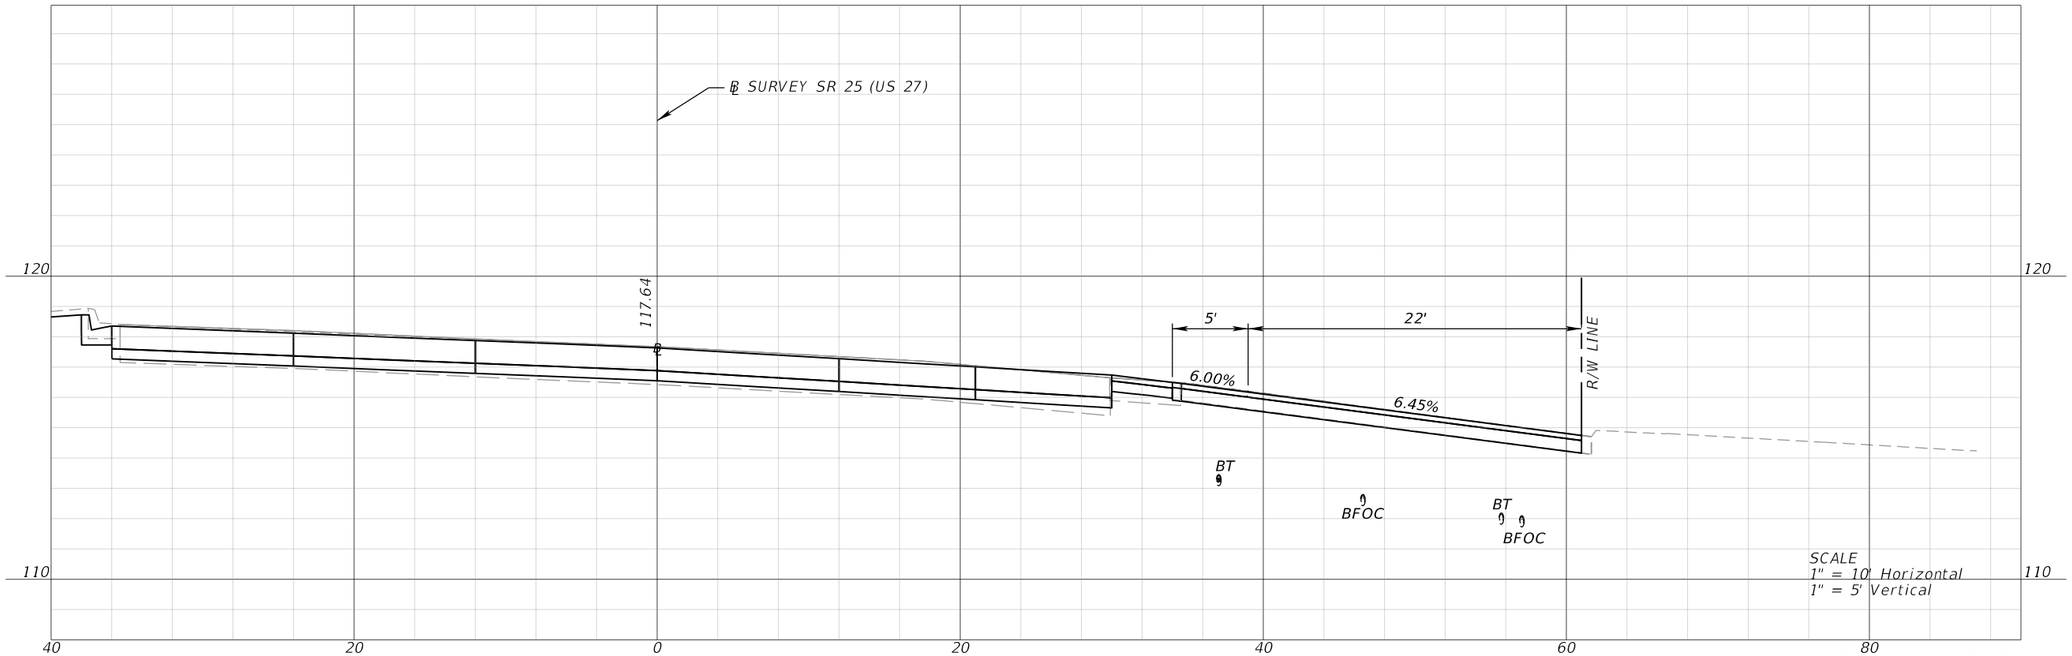


STA. 2830+62.50

SR 25 (US 27)

REVISIONS				ENGINEER OF RECORD	STATE OF FLORIDA DEPARTMENT OF TRANSPORTATION			DRIVEWAY HALF SECTIONS (2)	SHEET NO.
DATE	DESCRIPTION	DATE	DESCRIPTION	JONATHAN A. JONES, P.E. LICENSE NUMBER 82243 PATEL, GREENE & ASSOCIATES, LLC 215 EAST MAIN STREET BARTOW, FL 33830	ROAD NO.	COUNTY	FINANCIAL PROJECT ID		86
					SR 25	HIGHLANDS	439750-2-52-01		

THE OFFICIAL RECORD OF THIS SHEET IS THE ELECTRONIC FILE DIGITALLY SIGNED AND SEALED UNDER RULE 61G15-23.004, F.A.C.

4/24/2026 11:13:43 AM USER: harris.halabi
c:\pw_workdir\pateldreene-pw-01\pw_user\dms02455\RDXSRD04.dgn

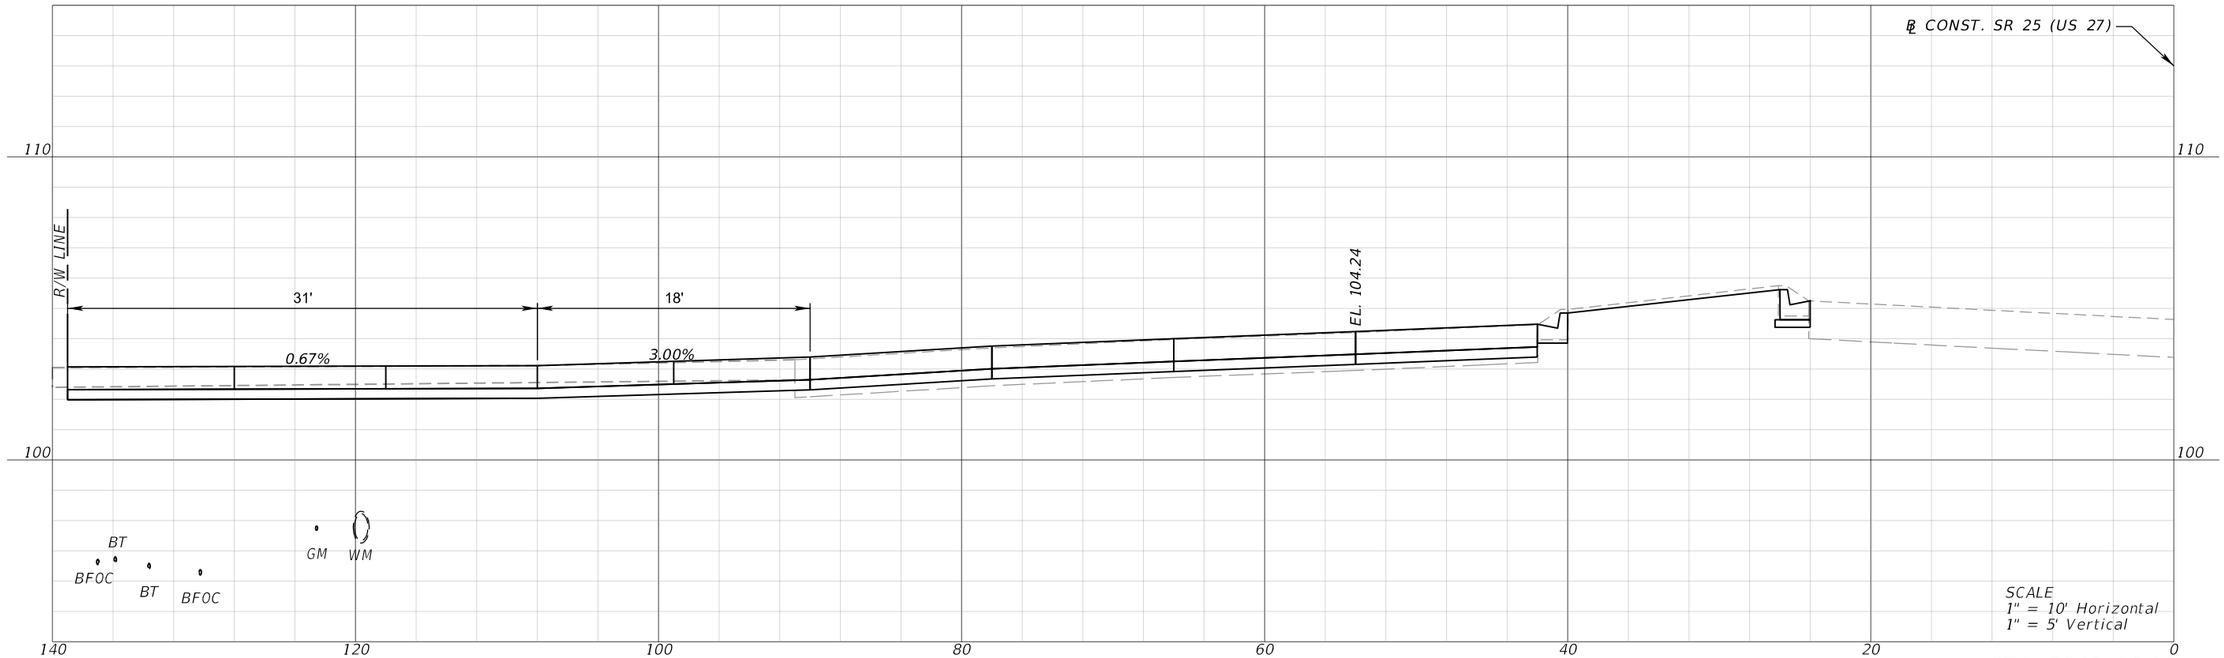


SR 25 (US 27)


REVISIONS				ENGINEER OF RECORD	STATE OF FLORIDA DEPARTMENT OF TRANSPORTATION			DRIVEWAY HALF SECTIONS (3)	SHEET NO.
DATE	DESCRIPTION	DATE	DESCRIPTION	JONATHAN A. JONES, P.E. LICENSE NUMBER 82243 PATEL, GREENE & ASSOCIATES, LLC 215 EAST MAIN STREET BARTOW, FL 33830	ROAD NO.	COUNTY	FINANCIAL PROJECT ID		87
					SR 25	HIGHLANDS	439750-2-52-01		

THE OFFICIAL RECORD OF THIS SHEET IS THE ELECTRONIC FILE DIGITALLY SIGNED AND SEALED UNDER RULE 61G15-23.004, F.A.C.

4/24/2026 11:13:44 AM USER: harris.halabi
c:\pw_workdir\vatelgreene-pw-01\pw_user\dms0245\RDXSR004.dgn

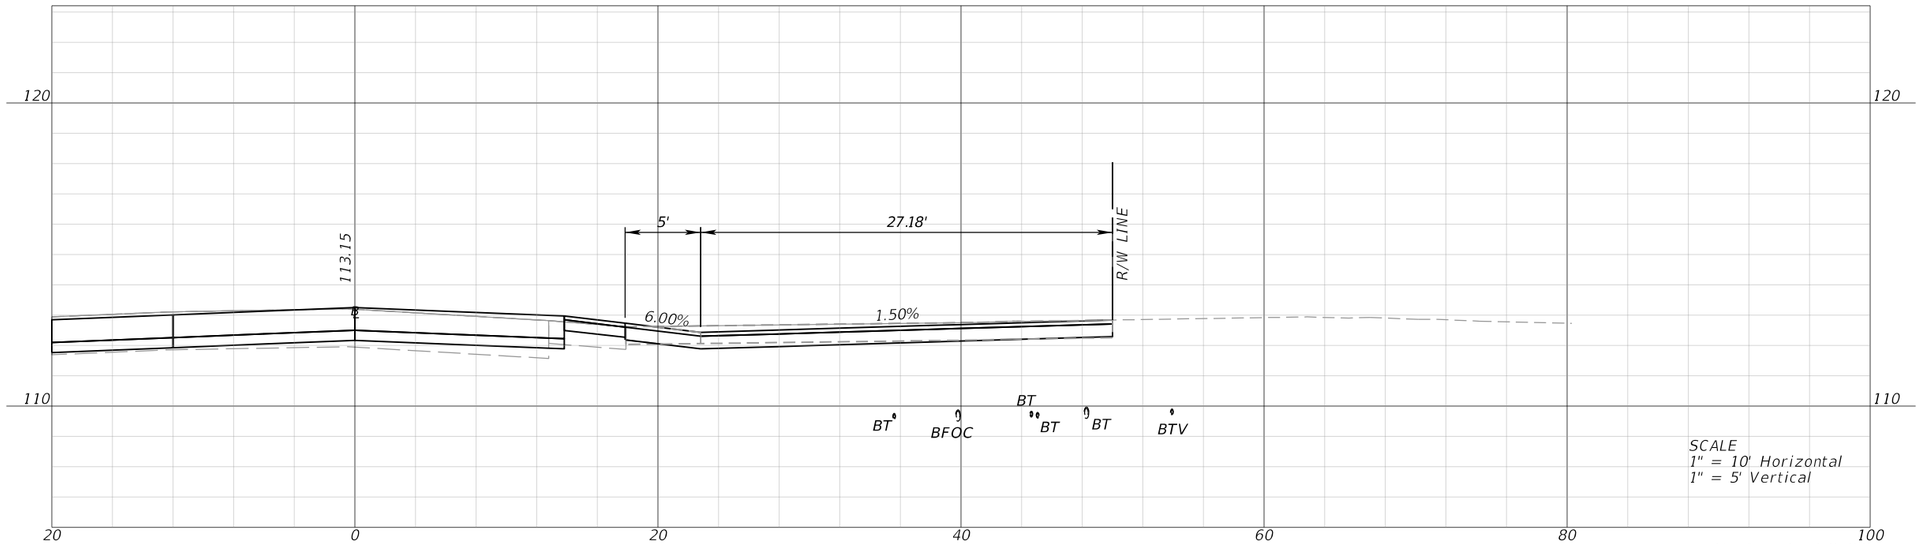

STA. 56+10.00

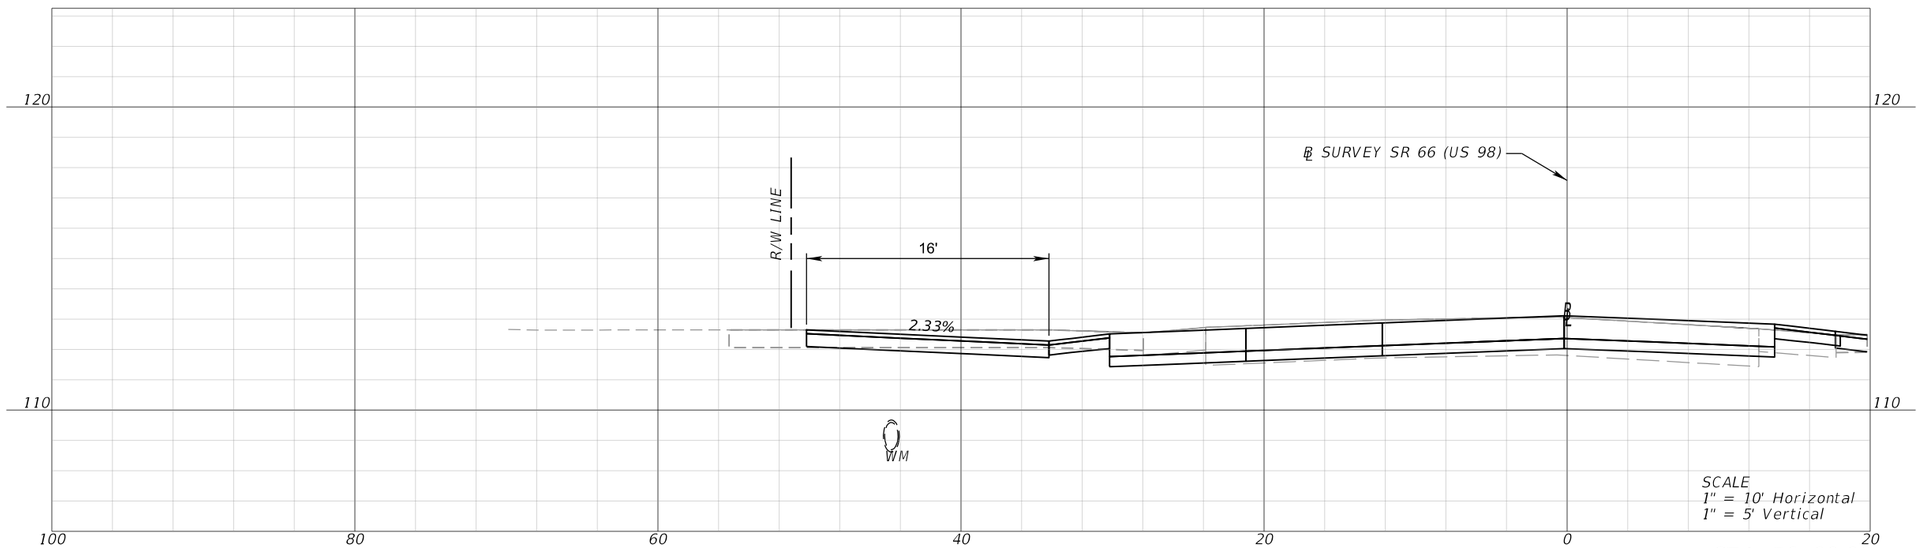


STA. 56+09.00

US 98


REVISIONS				ENGINEER OF RECORD	STATE OF FLORIDA DEPARTMENT OF TRANSPORTATION			DRIVEWAY HALF SECTIONS (4)	SHEET NO.
DATE	DESCRIPTION	DATE	DESCRIPTION	JONATHAN A. JONES, P.E. LICENSE NUMBER 82243 PATEL, GREENE & ASSOCIATES, LLC 215 EAST MAIN STREET BARTOW, FL 33830	ROAD NO.	COUNTY	FINANCIAL PROJECT ID		88
					SR 25	HIGHLANDS	439750-2-52-01		

THE OFFICIAL RECORD OF THIS SHEET IS THE ELECTRONIC FILE DIGITALLY SIGNED AND SEALED UNDER RULE 61G15-23.004, F.A.C.

4/24/2026 11:13:45 AM USER: harris.halabi
c:\pw_workdir\vatelgreene-pw-01\pw_user\dms02455\RDXSRD04.dgn

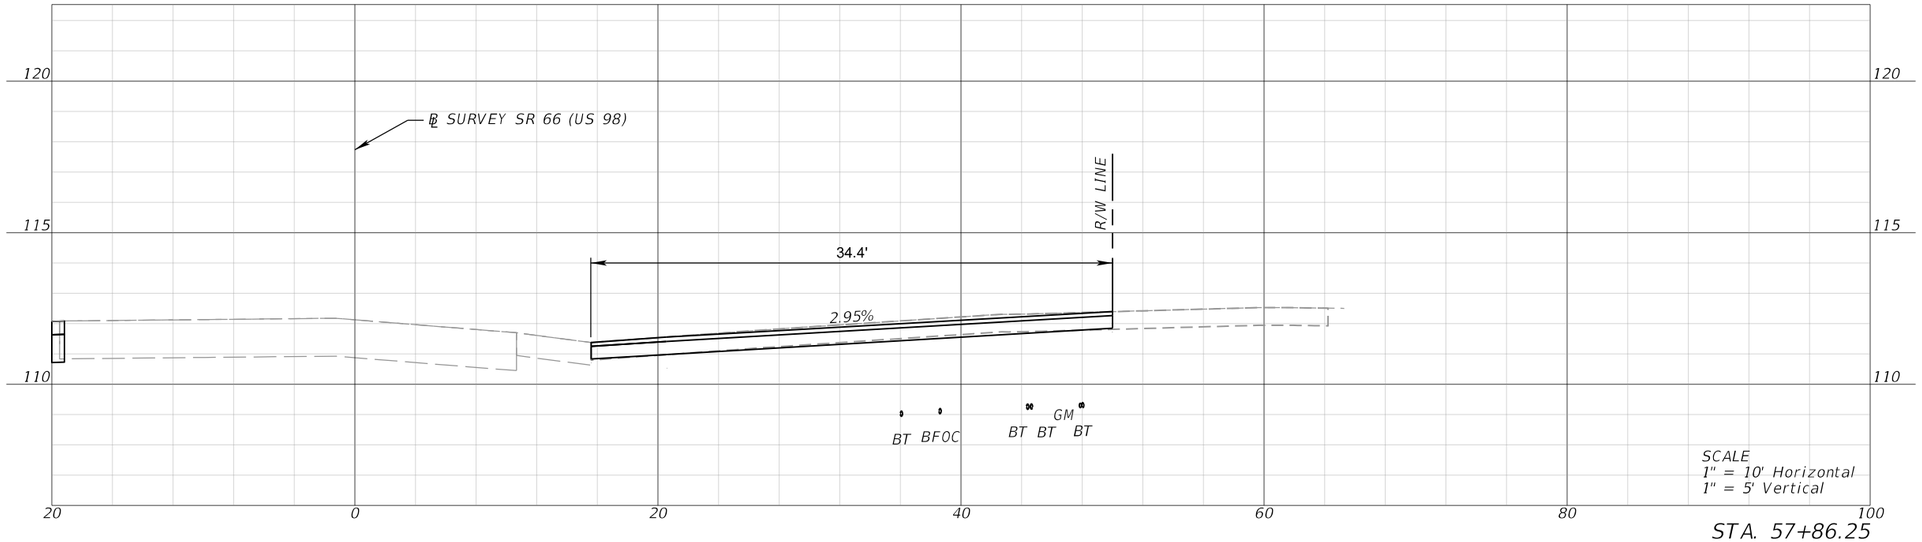

STA. 57+86.25

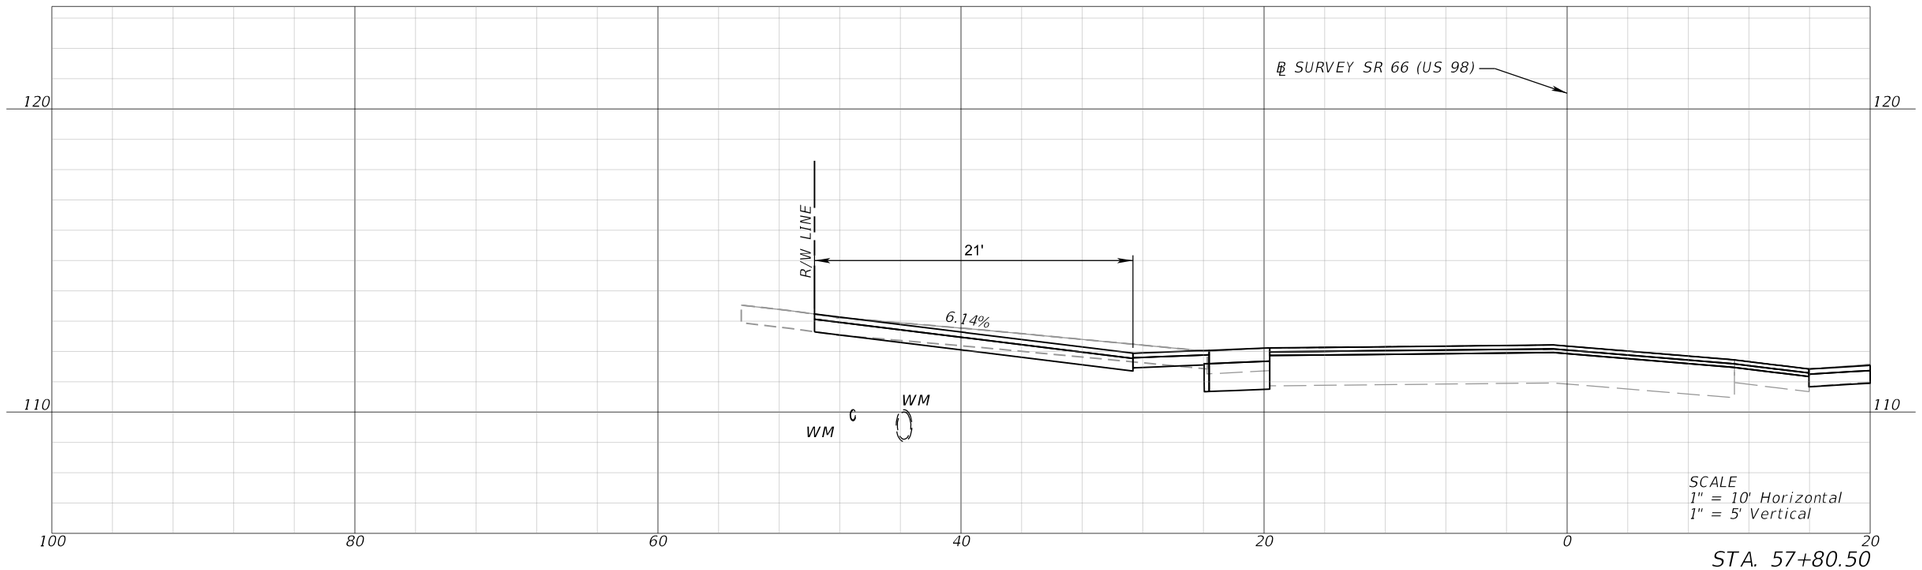


STA. 57+80.50

US 98

REVISIONS				ENGINEER OF RECORD	STATE OF FLORIDA DEPARTMENT OF TRANSPORTATION			DRIVEWAY HALF SECTIONS (5)	SHEET NO.
DATE	DESCRIPTION	DATE	DESCRIPTION	JONATHAN A. JONES, P.E. LICENSE NUMBER 82243 PATEL, GREENE & ASSOCIATES, LLC 215 EAST MAIN STREET BARTOW, FL 33830	ROAD NO.	COUNTY	FINANCIAL PROJECT ID		89
					SR 25	HIGHLANDS	439750-2-52-01		

4/24/2026 11:13:46 AM USER: harris.halabi
c:\pw_workdir\pateljgreene-pw-01\pw_user\dms02455\RDXSRD04.dgn

THE OFFICIAL RECORD OF THIS SHEET IS THE ELECTRONIC FILE DIGITALLY SIGNED AND SEALED UNDER RULE 61G15-23.004, F.A.C.

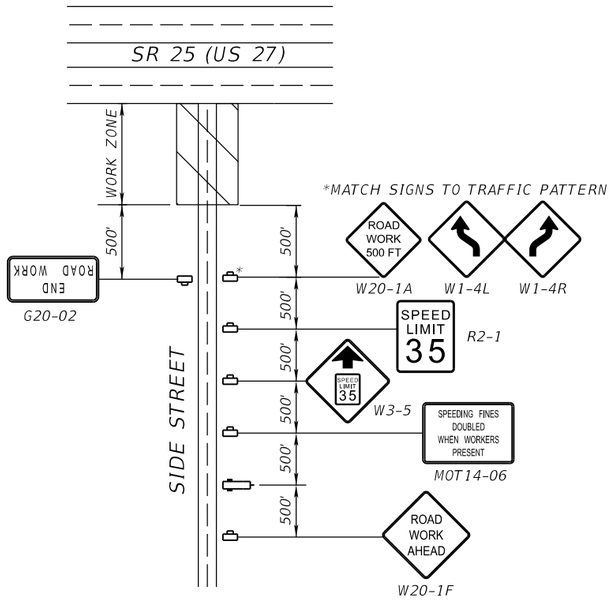

SR 66 & US 98
ADVANCE WARNING LAYOUT DETAIL
NTS

TEMPORARY TRAFFIC CONTROL PLAN GENERAL NOTES:

1. THE EXISTING POSTED SPEED LIMIT ALONG SR 25 (US 27) IS 55 MPH. THE POSTED SPEED SHALL BE REDUCED TO 45 MPH PRIOR TO ANY MAINTENANCE OF TRAFFIC OPERATIONS. THE EXISTING POSTED SPEED LIMIT ALONG SR 66 AND US 98 IS 45 MPH. THE POSTED SPEED SHALL BE REDUCED TO 35 MPH PRIOR TO ANY MAINTENANCE OF TRAFFIC OPERATIONS.
2. THE USE OF PORTABLE CHANGEABLE MESSAGE SIGNS (PCMS) WILL BE REQUIRED AS INDICATED IN THE ADVANCE SIGNING LAYOUT DETAILS AND DETOUR EXHIBITS.
3. DRAINAGE STRUCTURES SHOWN IN THE TTCP PLANS ARE PERMANENT STRUCTURES UNLESS OTHERWISE NOTED.
4. LANE CLOSURES ARE PERMITTED AS FOLLOWS:
   A. SR 25 (US 27) SINGLE LANE CLOSURES:
   - WITHIN 600' OF SIGNALIZED INTERSECTION: 7:00 PM TO 6:30 AM
   - UNSIGNALIZED: NO RESTRICTIONS
   B. SR 25 (US 27) DOUBLE LANE CLOSURES:
   - WITHIN 600' OF SIGNALIZED INTERSECTION: 8:30 PM TO 6:30 AM
   - UNSIGNALIZED: 7:00 PM TO 6:30 AM
   C. SR 66 AND US 98
   - WITHIN 600' OF SIGNALIZED INTERSECTION: 8:00 PM TO 6:00 AM
   - UNSIGNALIZED: NO RESTRICTIONS
5. TEMPORARY TAPE SHALL BE USED FOR ALL TEMPORARY STRIPING ON NEW CONCRETE PAVEMENT.
6. UTILIZE THE TRAVEL LANE TREATMENT FOR MILLING OR RESURFACING DETAIL LOCATED ON SHEET 8 OF THE STANDARD PLANS INDEX 102-600 FOR THE INTERFACE OF NEW CONCRETE PAVEMENT AND EXISTING ASPHALT PAVEMENT.

PCMS DISPLAY NO. 1
USE 14 DAYS PRIOR TO CONSTRUCTION


ROAD WORK BEGINS	(DATE) EXPECT DELAYS

PCMS DISPLAY NO. 2
USE DURING LANE CLOSURES

LANE CLOSURE AHEAD	EXPECT DELAYS

PROVIDE PORTABLE CHANGEABLE MESSAGE SIGN (PCMS), AS SHOWN IN ADVANCE SIGNING LAYOUT DETAIL FOR THE DURATION OF CONSTRUCTION.

DURING MAINLINE LANE CLOSURES, PCMS SHALL NOT BE PLACED MORE THAN 24 HOURS IN ADVANCE OF THE LANE CLOSURE AND SHALL BE REMOVED WITHIN 24 HOURS OF REOPENING THE ROAD.

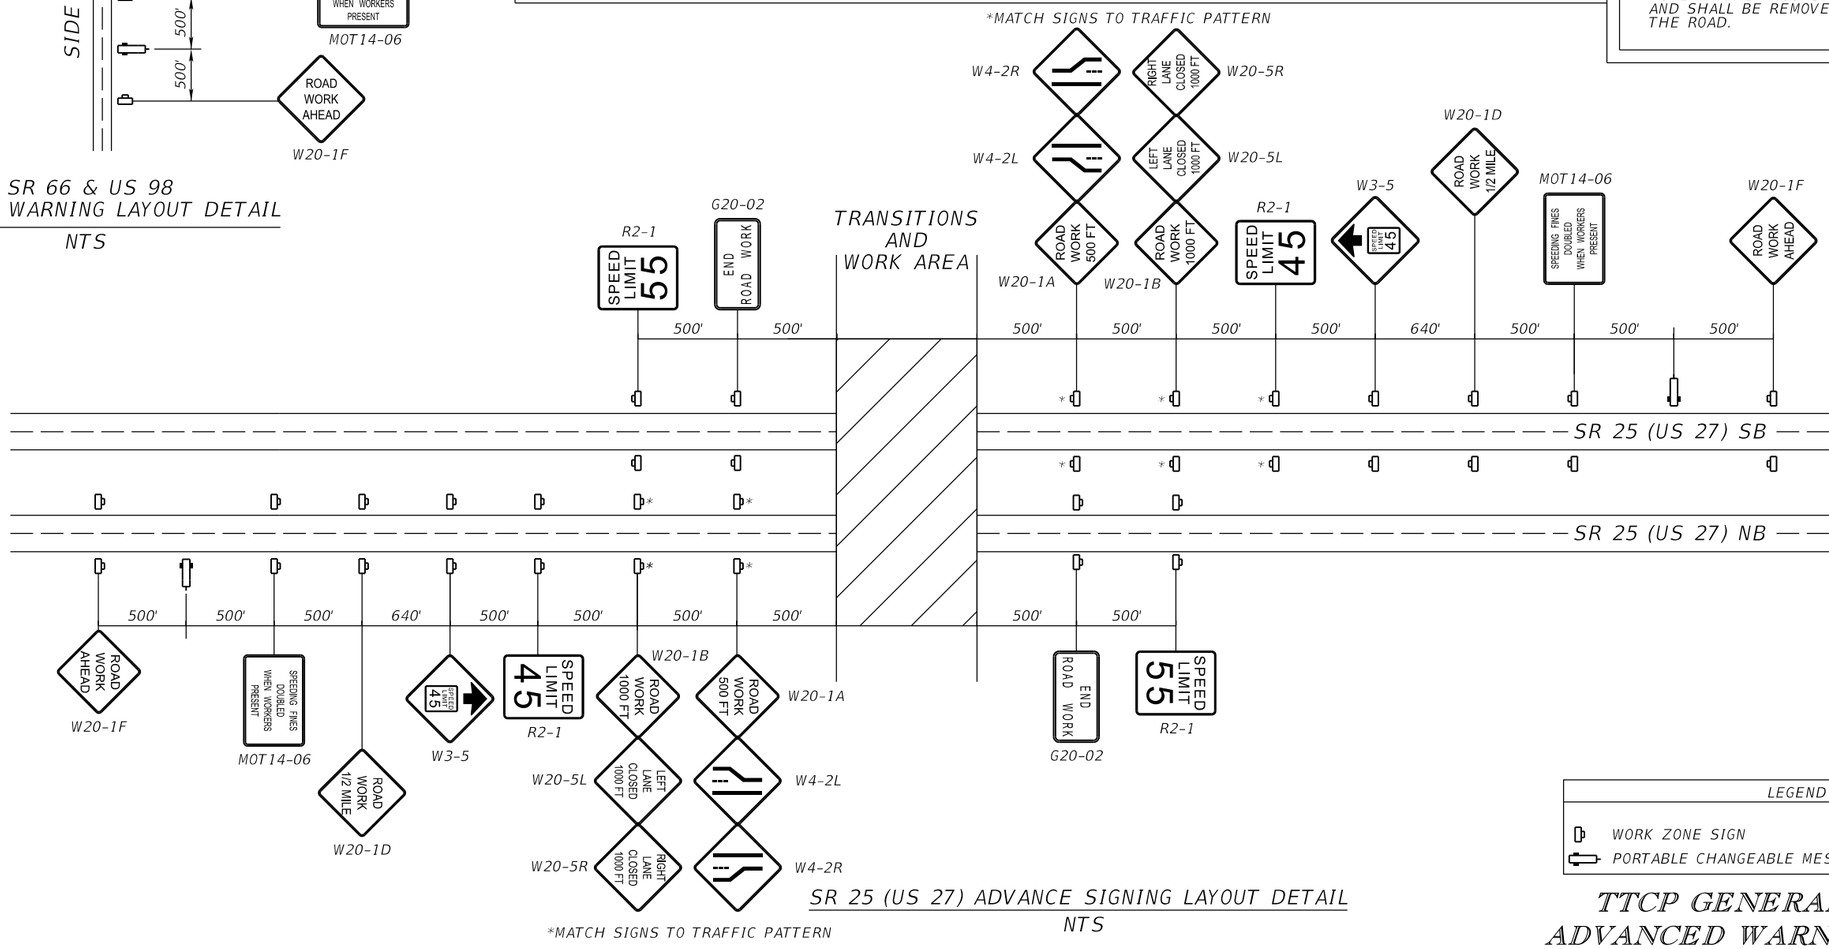

SR 25 (US 27) ADVANCE SIGNING LAYOUT DETAIL
NTS

*MATCH SIGNS TO TRAFFIC PATTERN


LEGEND
- WORK ZONE SIGN
- PORTABLE CHANGEABLE MESSAGE SIGN (PCMS)

TTCP GENERAL NOTES & ADVANCED WARNING DETAILS


REVISIONS				ENGINEER OF RECORD	STATE OF FLORIDA DEPARTMENT OF TRANSPORTATION			TEMPORARY TRAFFIC CONTROL PLAN (1)	SHEET NO.
DATE	DESCRIPTION	DATE	DESCRIPTION	JONATHAN A. JONES, P.E. LICENSE NUMBER 82243 PATEL, GREENE & ASSOCIATES, LLC 215 EAST MAIN STREET BARTOW, FL 33830	ROAD NO.	COUNTY	FINANCIAL PROJECT ID		90
					SR 25	HIGHLANDS	439750-2-52-01		

THE OFFICIAL RECORD OF THIS SHEET IS THE ELECTRONIC FILE DIGITALLY SIGNED AND SEALED UNDER RULE 61G15-23.004, F.A.C.

4/21/2026 1:51:43 PM USER: ryan.rockford
c:\pw_workdir\patelgreene-pw-01\pw_user\dms02455\TCGNRD01.dgn

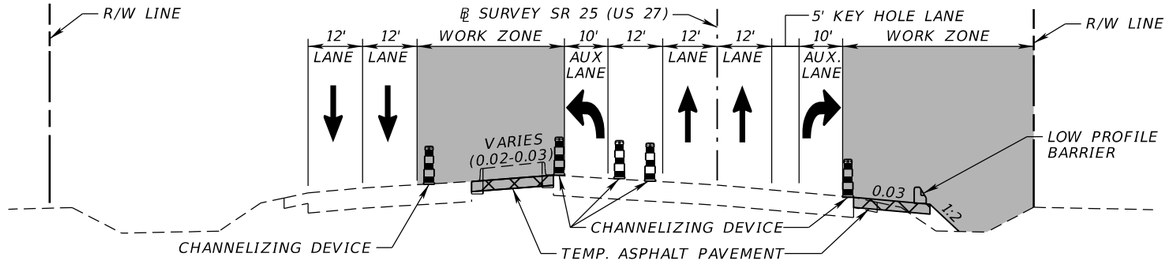

PHASE I TYPICAL SECTION
SR 25 (US 27) - SOUTH OF SR 66

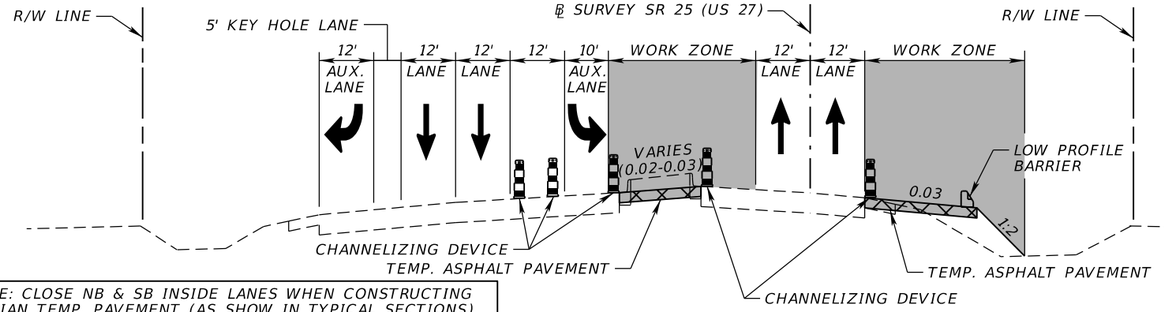

NOTE: CLOSE NB & SB INSIDE LANES WHEN CONSTRUCTING MEDIAN TEMP. PAVEMENT (AS SHOW IN TYPICAL SECTIONS). OPEN NB & SB INSIDE LANES AND CLOSE NB & SB OUTSIDE LANES WHEN CONSTRUCTING OUTSIDE SHOULDER TEMP. PAVEMENT. MAINTAIN BICYCLISTS WITHIN THE CLOSED OUTSIDE TRAVEL LANE.


PHASE I TYPICAL SECTION
SR 25 (US 27) - NORTH OF SR 66

TTC PHASING NOTES


THE INTENT OF THIS PHASE IS TO CONSTRUCT THE TEMPORARY PAVEMENT ALONG SR 25 (US 27) AND US 98 THAT IS NECESSARY FOR PHASE II, IIA, IIB, IIC & IID.

PHASE I


1. PLACE ADVANCE SIGNING PER ADVANCE SIGNING LAYOUT DETAILS FOR SR 25 (US 27), SR 66 & US 98.
2. CONSTRUCT TEMPORARY PAVEMENT ALONG SR 25 (US 27) AND US 98 AS SHOWN IN THE PLANS UTILIZING STANDARD PLANS INDEX 102-600, 102-602, 102-603 AND 102-613. CONSTRUCT THE TEMPORARY DITCH ALONG SR 25 (US 27) SOUTH OF SR 66 & US 98. (CONSTRUCT TEMPORARY PAVEMENT WORK ZONE SECTIONS SEPARATELY SHIFTING LANES AS NEEDED TO PROVIDE BICYCLE ACCESS PER STANDARD PLAN 102-661.)
3. INSTALL TEMPORARY DRAINAGE DEVICES AS SHOWN IN THE PHASE II PLANS.

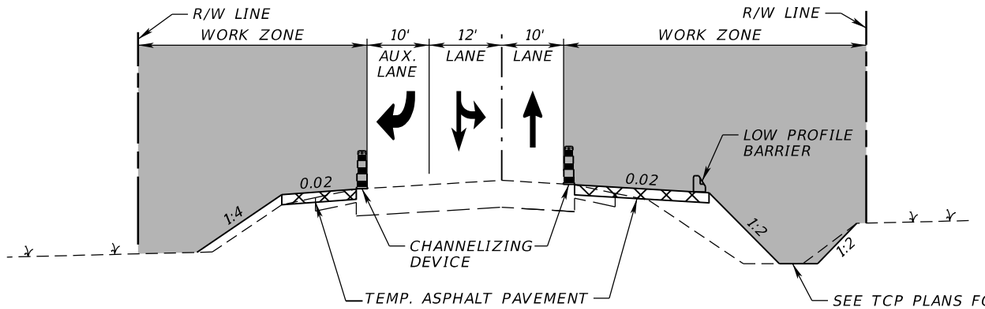

PHASE I TYPICAL SECTION
US 98

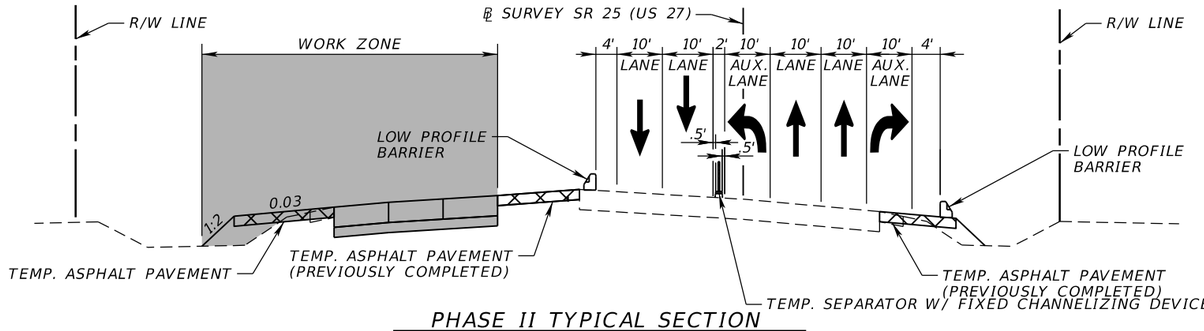

PHASE II TYPICAL SECTION
SR 25 (US 27) - SOUTH OF SR 66

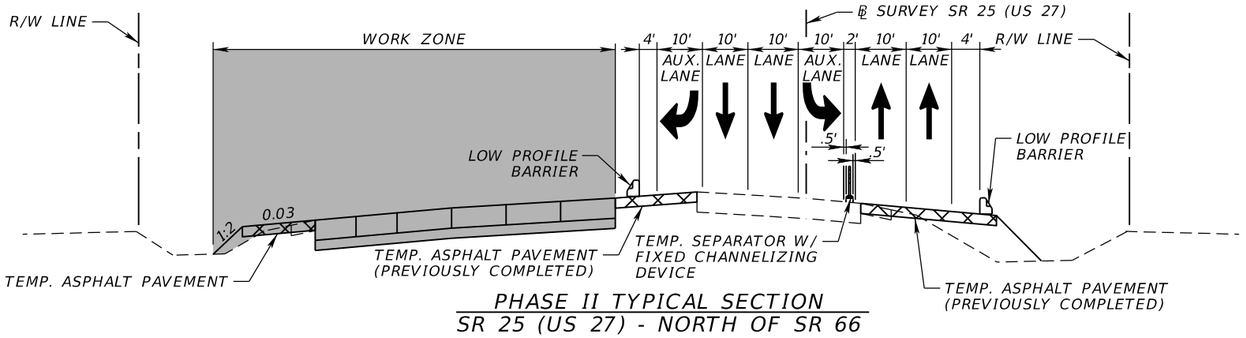


PHASE II TYPICAL SECTION
SR 25 (US 27) - NORTH OF SR 66

THE INTENT OF THIS PHASE IS TO CONSTRUCT THE RIGID CONCRETE PAVEMENT FOR THE SR 25 (US 27) SB TRAVEL LANES AND AUXILIARY LANES. ADDITIONAL TEMPORARY PAVEMENT TO BE PLACED ALONG THE SB OUTSIDE TRAVEL LANE TO BE UTILIZED IN PHASES III, IIIA, IIIB AND IIIC.

PHASE II

1. ADJUST THE ADVANCE SIGNING PER THE ADVANCE SIGNING LAYOUT DETAIL ALONG SR 25 (US 27). PLACE TEMPORARY STRIPING, SIGNAGE, AND DEVICES AS SHOWN IN THE PHASE II PLANS. SHIFT SR 25 (US 27) TRAFFIC ONTO THE EXISTING NB TRAVEL LANES. MAINTAIN EXISTING TRAFFIC PATTERNS ALONG SR 66 AND US 98.
2. CONSTRUCT THE RIGID CONCRETE PAVEMENT FOR THE SR 25 (US 27) SB TRAVEL LANES AND AUXILIARY LANES. CONSTRUCT ADDITIONAL TEMP ASPHALT PAVEMENT ALONG THE SB OUTSIDE TRAVEL LANE AS SHOWN IN THE PHASE II PLANS.
3. INSTALL TEMPORARY DRAINAGE DEVICES AS SHOWN IN THE PHASE II PLANS.

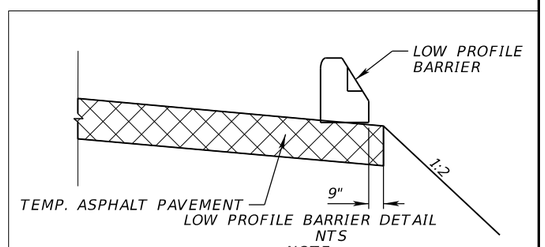


LOW PROFILE BARRIER DETAIL
NTS
NOTE:
* APPLIES TO ALL TYPICAL SECTIONS

TTC PHASING NOTES & TYPICAL SECTIONS


REVISIONS				ENGINEER OF RECORD	STATE OF FLORIDA DEPARTMENT OF TRANSPORTATION			TEMPORARY TRAFFIC CONTROL PLAN (2)	SHEET NO.
DATE	DESCRIPTION	DATE	DESCRIPTION	JONATHAN A. JONES, P.E. LICENSE NUMBER 82243 PATEL, GREENE & ASSOCIATES, LLC 215 EAST MAIN STREET BARTOW, FL 33830	ROAD NO.	COUNTY	FINANCIAL PROJECT ID		91
					SR 25	HIGHLANDS	439750-2-52-01		

THE OFFICIAL RECORD OF THIS SHEET IS THE ELECTRONIC FILE DIGITALLY SIGNED AND SEALED UNDER RULE 61G15-23.004, F.A.C.

4/21/2026 1:51:43 PM USER: ryan.rockford
c:\pw_workdir\vaatelgreene-pw-01\pw_user\dms0245\STCGNRD01.dgn

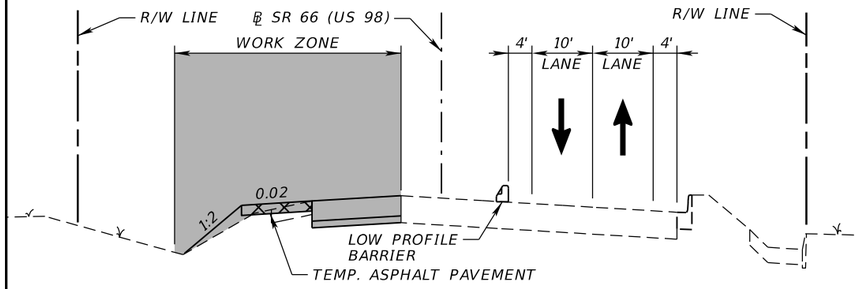

PHASE IIA TYPICAL SECTION
SR 66

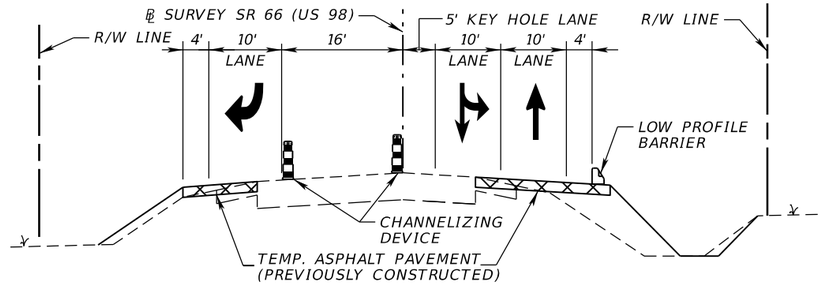


PHASE IIA TYPICAL SECTION
US 98


THE INTENT OF THIS PHASE IS TO CONSTRUCT THE RIGID CONCRETE PAVEMENT FOR THE SR 66 WB TRAVEL LANE AND NORTHWEST QUADRANT OF THE INTERSECTION. ADDITIONAL TEMP. PAVEMENT TO BE PLACED ALONG THE SR 66 WB TRAVEL LANE TO BE UTILIZED IN SUBSEQUENT PHASES.

PHASE IIA

1. ADJUST THE ADVANCE SIGNING PER THE ADVANCE SIGNING LAYOUT DETAIL ALONG US 98 AND SR 66. PLACE TEMPORARY STRIPING, SIGNAGE, AND DEVICES AS SHOWN IN THE PHASE IIA PLANS.
2. CONSTRUCT THE RIGID CONCRETE PAVEMENT FOR THE SR 66 WB TRAVEL LANE AND NW QUADRANT OF THE INTERSECTION. CONSTRUCT ADDITIONAL TEMP. PAVEMENT ALONG THE SR 66 WB TRAVEL LANE AS SHOWN IN THE PHASE IIA PLANS.
3. INSTALL TEMPORARY DRAINAGE DEVICES AS SHOWN IN THE PHASE IIA PLANS.

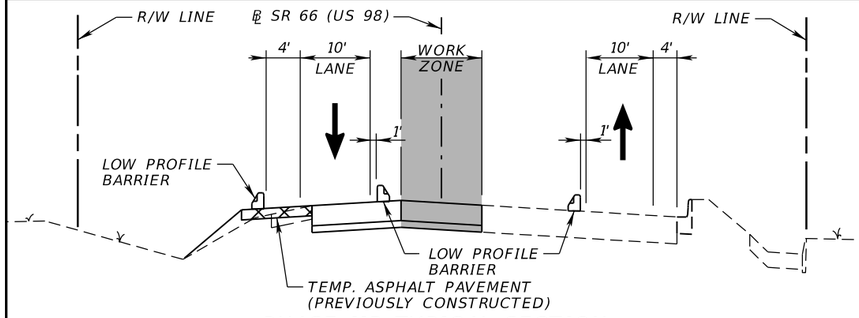

PHASE IIB TYPICAL SECTION
SR 66

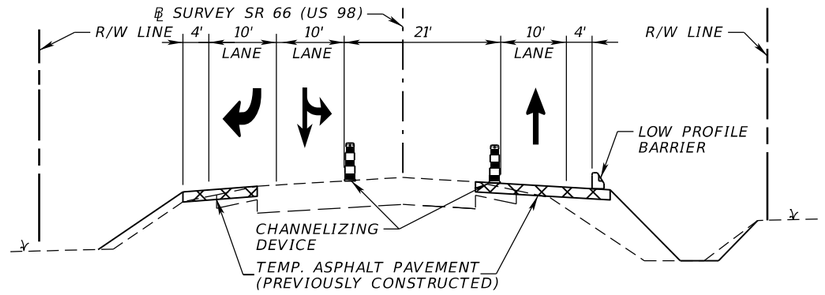


PHASE IIB TYPICAL SECTION
US 98


THE INTENT OF THIS PHASE IS TO CONSTRUCT THE RIGID CONCRETE PAVEMENT FOR THE SR 66 EB LEFT TURN LANE.

PHASE IIB

1. ADJUST THE ADVANCE SIGNING PER THE ADVANCE SIGNING LAYOUT DETAIL ALONG US 98 AND SR 66. PLACE TEMPORARY STRIPING, SIGNAGE, AND DEVICES AS SHOWN IN THE PHASE IIB PLANS.
2. CONSTRUCT THE RIGID CONCRETE PAVEMENT FOR THE SR 66 EB LEFT TURN LANE AS SHOWN IN THE PHASE IIB PLANS.

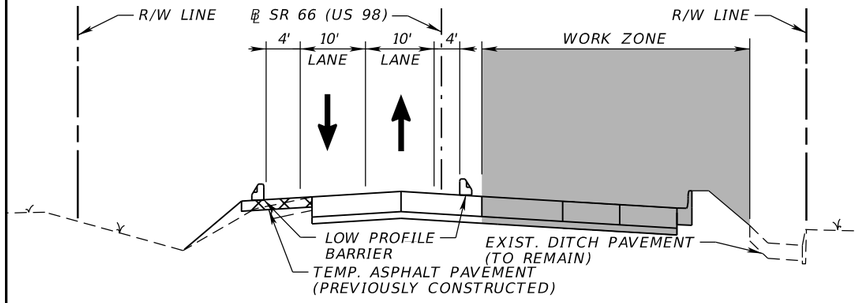

PHASE IIC TYPICAL SECTION
SR 66

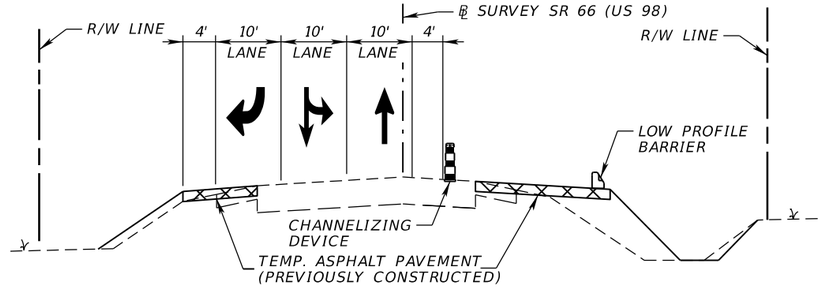


PHASE IIC TYPICAL SECTION
US 98


THE INTENT OF THIS PHASE IS TO CONSTRUCT THE RIGID CONCRETE PAVEMENT FOR THE SR 66 EB TRAVEL LANE, RIGHT TURN LANE, EB KEY HOLE LANE & SOUTHWEST INTERSECTION QUADRANT.

PHASE IIC

1. ADJUST THE ADVANCE SIGNING PER THE ADVANCE SIGNING LAYOUT DETAIL ALONG US 98 AND SR 66. PLACE TEMPORARY STRIPING, SIGNAGE, AND DEVICES AS SHOWN IN THE PHASE IIC PLANS.
2. CONSTRUCT THE RIGID CONCRETE PAVEMENT FOR THE SR 66 EB TRAVEL LANE, RIGHT TURN LANE, KEY HOLE LANE AND SW INTERSECTION QUADRANT AS SHOWN IN THE PHASE IIC PLANS.

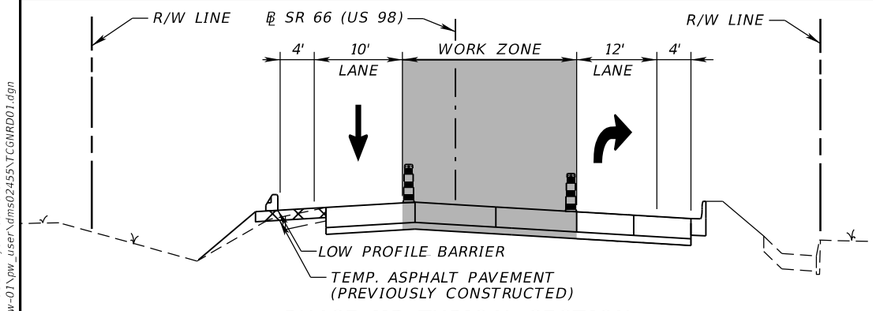

PHASE IID TYPICAL SECTION
SR 66

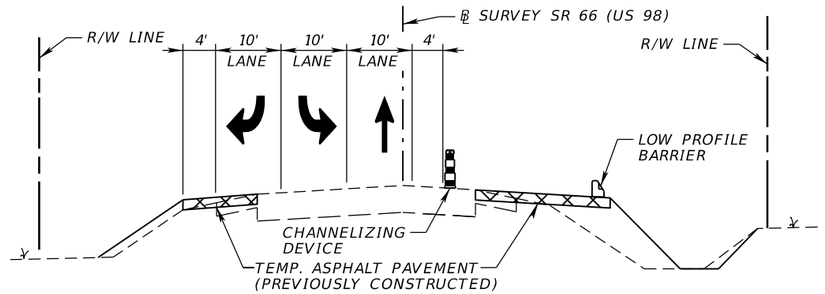

PHASE IID TYPICAL SECTION
US 98

THE INTENT OF THIS PHASE IS TO CONSTRUCT THE REMAINING RIGID CONCRETE PAVEMENT SLABS FOR THE SR 25 (US 27) SB TRAVEL LANES.

PHASE IID


1. ADJUST THE ADVANCE SIGNING PER THE ADVANCE SIGNING LAYOUT DETAIL ALONG US 98 AND SR 66. PLACE TEMPORARY STRIPING, SIGNAGE, AND DEVICES AS SHOWN IN THE PHASE IID PLANS. IMPLEMENT THE NECESSARY US 98 WB AND SR 66 EB DETOURS.
2. CONSTRUCT THE REMAINING SR 25 (US 27) RIGID CONCRETE PAVEMENT SLABS FOR THE SR 25 (US 27) SB TRAVEL LANES AS SHOWN IN THE PHASE IID PLANS.

TTC PHASING NOTES & TYPICAL SECTIONS


REVISIONS				ENGINEER OF RECORD	STATE OF FLORIDA DEPARTMENT OF TRANSPORTATION			TEMPORARY TRAFFIC CONTROL PLAN (3)	SHEET NO.
DATE	DESCRIPTION	DATE	DESCRIPTION	JONATHAN A. JONES, P.E. LICENSE NUMBER 82243 PATEL, GREENE & ASSOCIATES, LLC 215 EAST MAIN STREET BARTOW, FL 33830	ROAD NO.	COUNTY	FINANCIAL PROJECT ID		92
					SR 25	HIGHLANDS	439750-2-52-01		

THE OFFICIAL RECORD OF THIS SHEET IS THE ELECTRONIC FILE DIGITALLY SIGNED AND SEALED UNDER RULE 61G15-23.004, F.A.C.

4/21/2026 1:51:44 PM USER: ryan.rockford
c:\pw_workdir\patelgreene-pw-01\pw_user\dms0245\TCGNRD01.dgn

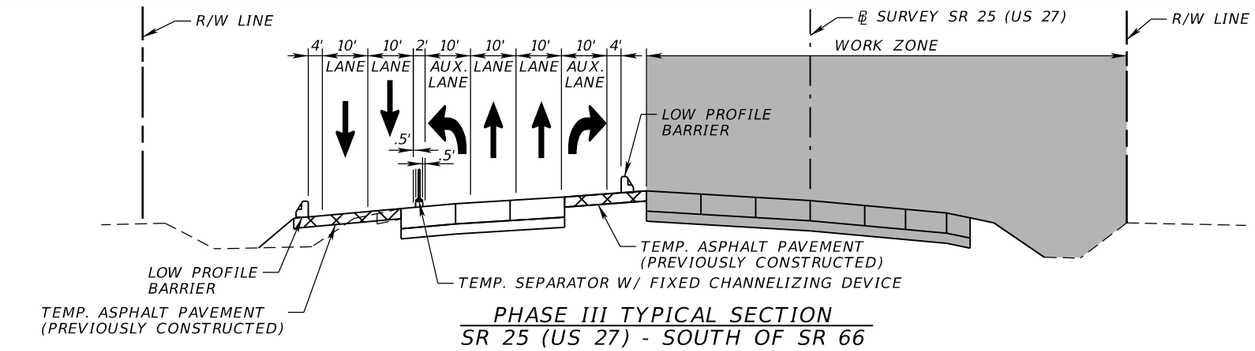

PHASE III TYPICAL SECTION
SR 25 (US 27) - SOUTH OF SR 66

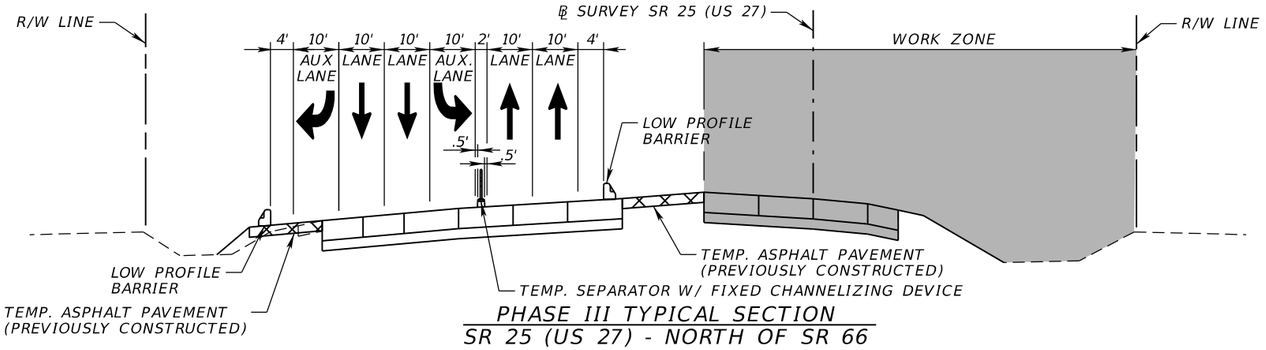


PHASE III TYPICAL SECTION
SR 25 (US 27) - NORTH OF SR 66


THE INTENT OF THIS PHASE IS TO CONSTRUCT THE RIGID CONCRETE PAVEMENT FOR THE SR 25 (US 27) NB TRAVEL LANES, AUXILIARY LANES, AND SHOULDER.

PHASE III

1. ADJUST THE ADVANCE SIGNING PER THE ADVANCE SIGNING LAYOUT DETAIL. PLACE TEMPORARY STRIPING, SIGNAGE, AND DEVICES AS SHOWN IN THE PHASE III PLANS. SHIFT SR 25 (US 27) TRAFFIC ONTO THE NEW SB TRAVEL LANES. MAINTAIN EXISTING TRAFFIC PATTERNS ALONG SR 66 AND US 98.
2. CONSTRUCT THE RIGID CONCRETE PAVEMENT FOR THE SR 25 (US 27) NB TRAVEL LANES, AUXILIARY LANES, AND SHOULDER. CONSTRUCT ADJACENT PROPOSED DRAINAGE AND LIGHTING.
3. RESTORE IMPACTED STRUCTURES AND REMOVE TEMP. DRAINAGE UPON RESTORATION OF PROJECT AREA TO FINAL PROPOSED CONDITIONS.

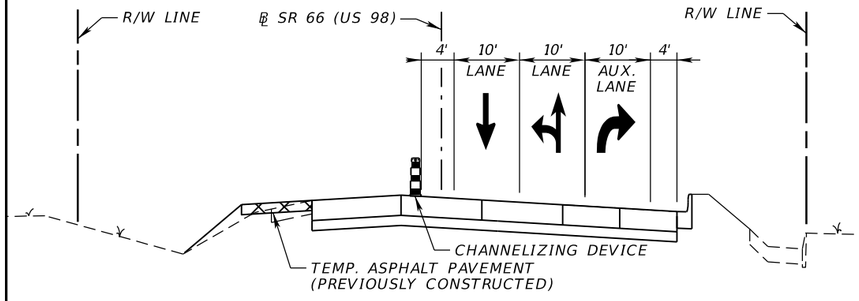

PHASE IIIA TYPICAL SECTION
SR 66

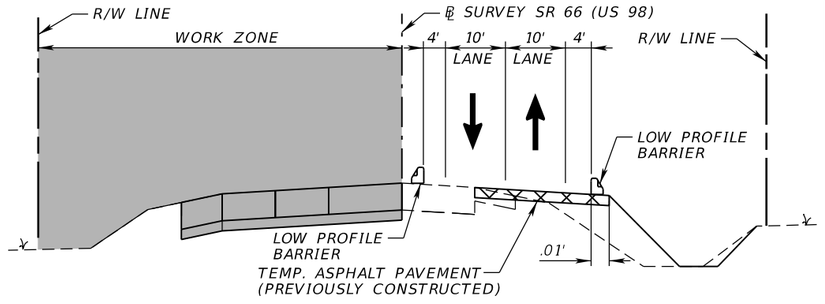


PHASE IIIA TYPICAL SECTION
US 98


THE INTENT OF THIS PHASE IS TO CONSTRUCT THE RIGID CONCRETE PAVEMENT FOR THE US 98 WB TRAVEL LANE, AUXILIARY LANES SHOULDER AND NORTHEAST INTERSECTION QUADRANT WORK.

PHASE IIIA

1. ADJUST THE ADVANCE SIGNING PER THE ADVANCE SIGNING LAYOUT DETAIL ALONG US 98 AND SR 66. PLACE TEMPORARY STRIPING, SIGNAGE, AND DEVICES AS SHOWN IN THE PHASE IIIA PLANS.
2. CONSTRUCT THE RIGID CONCRETE PAVEMENT FOR THE US 98 WB TRAVEL LANE, AUXILIARY LANES AND SHOULDER. CONSTRUCT ADJACENT PROPOSED DRAINAGE AND LIGHTING.
3. RESTORE IMPACTED STRUCTURES AND REMOVE TEMP. DRAINAGE UPON RESTORATION OF PROJECT AREA TO FINAL PROPOSED CONDITIONS.

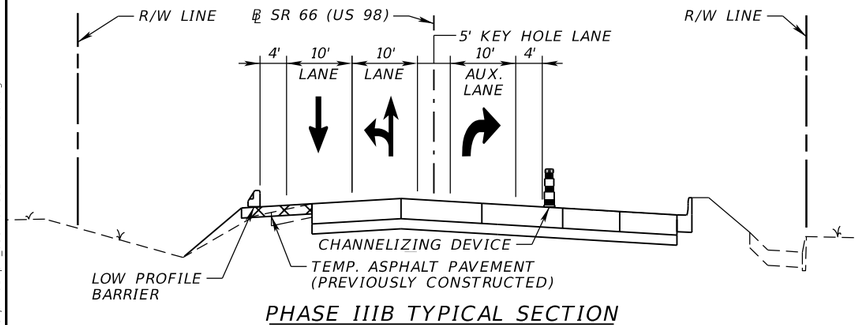

PHASE IIIB TYPICAL SECTION
SR 66

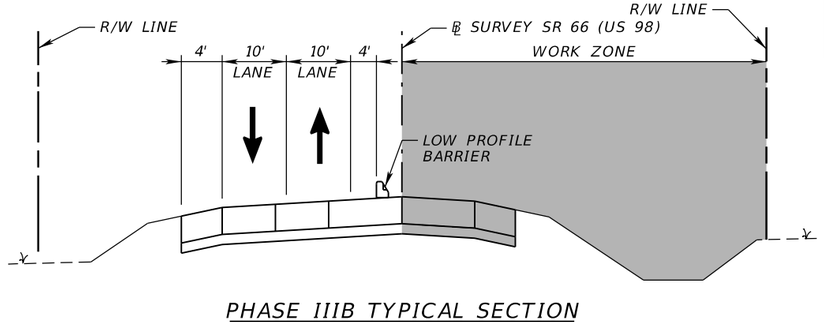

PHASE IIIB TYPICAL SECTION
US 98

THE INTENT OF THIS PHASE IS TO CONSTRUCT THE RIGID CONCRETE PAVEMENT FOR THE US 98 EB TRAVEL LANE, SHOULDER AND SOUTHEAST INTERSECTION QUADRANT WORK.

PHASE IIIB

1. ADJUST THE ADVANCE SIGNING PER THE ADVANCE SIGNING LAYOUT DETAIL ALONG US 98 AND SR 66. PLACE TEMPORARY STRIPING, SIGNAGE, AND DEVICES AS SHOWN IN THE PHASE IIIB PLANS.
2. CONSTRUCT THE RIGID CONCRETE PAVEMENT FOR THE US 98 EB TRAVEL LANE AND SHOULDER AS SHOWN IN THE PLANS. PERFORM PROPOSED DITCH REGRADING AND CONSTRUCT ADJACENT PROPOSED DRAINAGE AND LIGHTING.
3. RESTORE IMPACTED STRUCTURES AND REMOVE TEMP. DRAINAGE UPON RESTORATION OF PROJECT AREA TO FINAL PROPOSED CONDITIONS.

TTC PHASING NOTES & TYPICAL SECTIONS

REVISIONS			
DATE	DESCRIPTION	DATE	DESCRIPTION

ENGINEER OF RECORD
JONATHAN A. JONES, P.E.
LICENSE NUMBER 82243
PATEL, GREENE & ASSOCIATES, LLC (PGA)
215 EAST MAIN STREET
BARTOW, FL 33830

STATE OF FLORIDA
DEPARTMENT OF TRANSPORTATION


ROAD NO.	COUNTY	FINANCIAL PROJECT ID
SR 25	HIGHLANDS	439750-2-52-01

TEMPORARY TRAFFIC CONTROL PLAN (4)


SHEET NO. 93

THE OFFICIAL RECORD OF THIS SHEET IS THE ELECTRONIC FILE DIGITALLY SIGNED AND SEALED UNDER RULE 61G15-23.004, F.A.C.

4/21/2026 1:51:45 PM USER: ryan.rockford
c:\pw_workdir\patelgreene-pw-01\pw_user\dms02455\TCONRD01.dgn

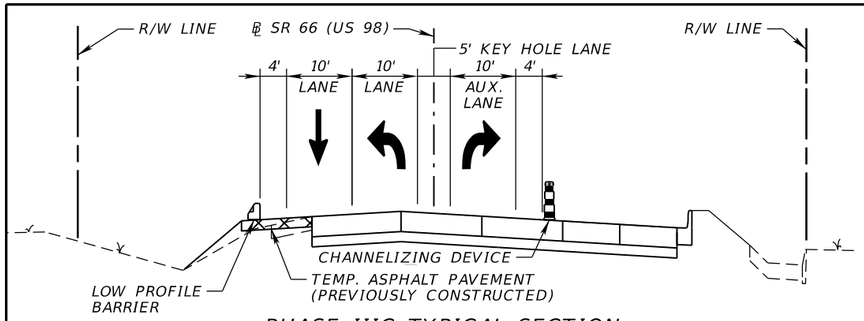

PHASE IIIC TYPICAL SECTION
SR 66

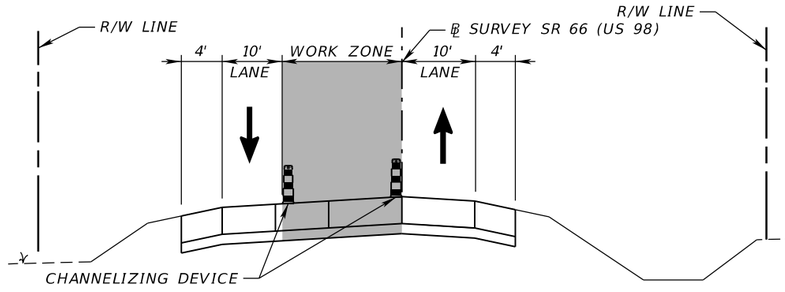


PHASE IIIC TYPICAL SECTION
US 98

THE INTENT OF THIS PHASE IS TO CONSTRUCT THE REMAINING RIGID CONCRETE PAVEMENT SLABS FOR THE SR 25 (US 27) NB TRAVEL LANES.

PHASE IIIC

1. ADJUST THE ADVANCE SIGNING PER THE ADVANCE SIGNING LAYOUT DETAIL ALONG US 98 AND SR 66. PLACE TEMPORARY STRIPING, SIGNAGE, AND DEVICES AS SHOWN IN THE PHASE IIIC PLANS. IMPLEMENT THE NECESSARY US 98 WB AND SR 66 EB DETOURS.
2. CONSTRUCT THE REMAINING SR 25 (US 27) RIGID CONCRETE PAVEMENT SLABS FOR THE SR 25 (US 27) NB TRAVEL LANES AS SHOWN IN THE PHASE IIIC PLANS.

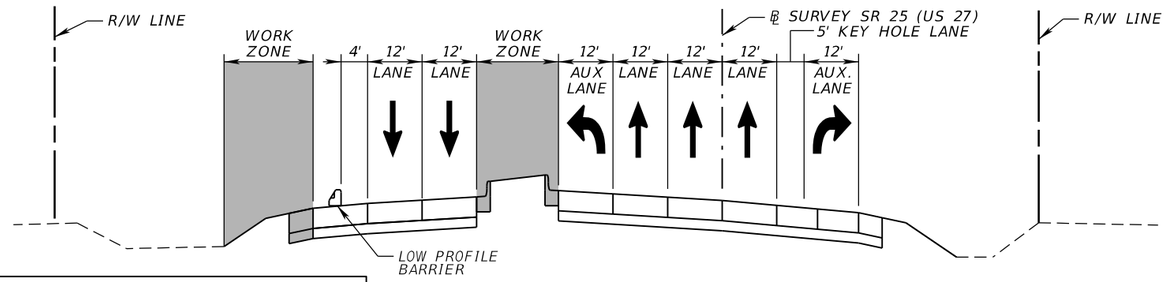


NOTE: CLOSE SB OUTSIDE TRAVEL LANE AND RIGHT TURN LANE WHEN CONSTRUCTING SHOULDER PAVEMENT AND ADJACENT DRAINAGE AND LIGHTING. CLOSE THE INSIDE TRAVEL LANE WHEN CONSTRUCTING PROPOSED MEDIAN. NB LEFT TURN LANE TO REMAIN OPEN DURING MEDIAN CONSTRUCTION.

PHASE IV TYPICAL SECTION
SR 25 (US 27) - SOUTH OF SR 66


THE INTENT OF THIS PHASE IS TO CONSTRUCT THE PROPOSED MEDIAN ALONG SR 25 (US 27), PROPOSED OUTSIDE SHOULDER ALONG THE SR 25 (US 27) SB TRAVEL LANES AND SR 66 WB TRAVEL LANE, PROPOSED WIDENING ALONG US 98 WB.

PHASE IV

1. ADJUST THE ADVANCE SIGNING PER THE ADVANCE SIGNING LAYOUT DETAIL. PLACE TEMPORARY STRIPING, SIGNAGE, AND DEVICES AS SHOWN IN TYPICAL SECTIONS AND STANDARD PLANS.
2. CONSTRUCT THE PROPOSED MEDIAN ALONG SR 25 (US 27), PROPOSED OUTSIDE SHOULDER ALONG SR 25 (US 27) SB TRAVEL LANES AND US 98 WB TRAVEL LANE, CONSTRUCT DRIVEWAYS AND PROPOSED WIDENING ALONG US 98 UTILIZING STANDARD PLANS INDEX 102-602 AND 102-613. CONSTRUCT ADJACENT PROPOSED DRAINAGE AND LIGHTING. CONSTRUCT PROPOSED SIGNALS.

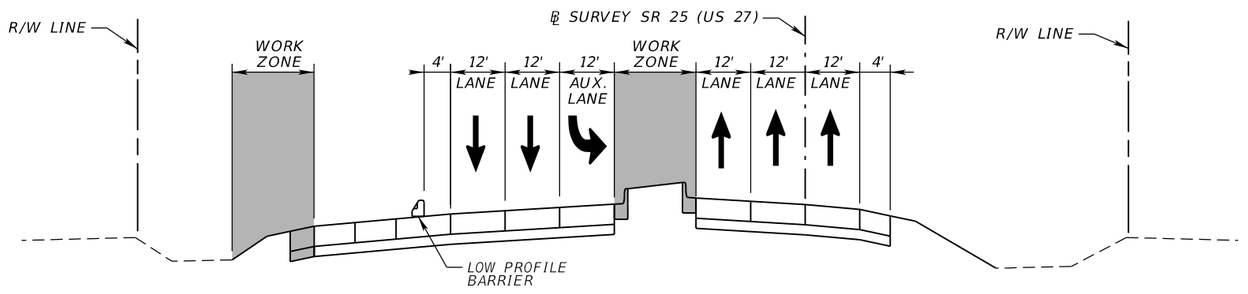

PHASE IV TYPICAL SECTION
SR 25 (US 27) - NORTH OF SR 66

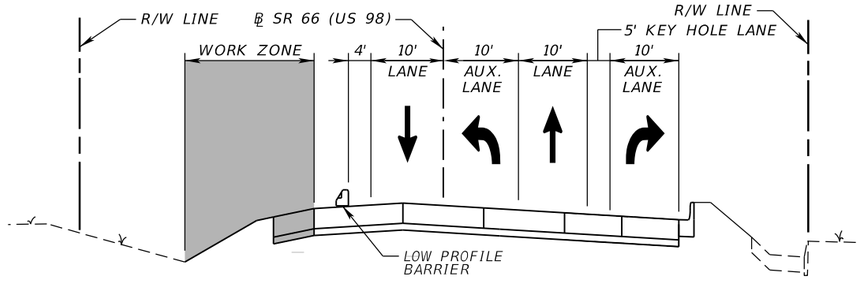

PHASE IV TYPICAL SECTION
SR 66

THE INTENT OF THIS PHASE IS TO PERFORM ALL MILLING AND RESURFACING OPERATIONS ALONG SR 25 (US 27), SR 66 AND US 98.

PHASE V

1. ADJUST THE ADVANCE SIGNING PER THE ADVANCE SIGNING LAYOUT DETAIL.
2. PERFORM PROPOSED MILLING AND RESURFACING OPERATIONS FOR SR 25 (US 27), SR 66, AND US 98 AS SHOWN IN THE PLANS UTILIZING STANDARD PLANS INDEXES 102-602, 102-603 & 102-613.
3. PLACE FINAL PAVEMENT MARKINGS ON MILLED AND RESURFACED PAVEMENT.

TTC PHASING NOTES & TYPICAL SECTIONS

REVISIONS				ENGINEER OF RECORD	STATE OF FLORIDA DEPARTMENT OF TRANSPORTATION			TEMPORARY TRAFFIC CONTROL PLAN (5)	SHEET NO.
DATE	DESCRIPTION	DATE	DESCRIPTION	JONATHAN A. JONES, P.E. LICENSE NUMBER 82243 PATEL, GREENE & ASSOCIATES, LLC 215 EAST MAIN STREET BARTOW, FL 33830	ROAD NO.	COUNTY	FINANCIAL PROJECT ID		94
					SR 25	HIGHLANDS	439750-2-52-01		

THE OFFICIAL RECORD OF THIS SHEET IS THE ELECTRONIC FILE DIGITALLY SIGNED AND SEALED UNDER RULE 61G15-23.004, F.A.C.

4/21/2026 1:51:46 PM USER: ryan.rockford
c:\pw_workdir\patelgreene-pw-01\pw_user\dms0245\VTCGNRD01.dgn

QUANTITY	STR. NO.	STATION	BASELINE	SIDE	DESCRIPTION	BARRELS	EDGEDRAIN OUTLET PIPE	STORM AND CROSS DRAIN OPTIONAL TYPE			DITCH BOTTOM INLETS	CROSS DRAIN MITERED END SECTION		SOD	STEEL PLATE COVER	REMARKS
							ROUND	ROUND		ELLIPTICAL	F	ROUND		SY	EA	
							4"	15"	18"	12" x 18"	<10'	15"	18"			
P	S-T1	2820+94.01	SR 25	LT.	MES, Pipe	1		16'				1				*1:4 SLOPE
F																
P	S-T2	2823+63.31	SR 25	LT.	MES, Pipe	1			10'				1			*1:4 SLOPE
F																
P	S-T3	2826+63.76	SR 25	LT.	MES, Pipe	1			7'				1			*1:4 SLOPE
F																
P	S-T4	55+49.86	US 98	RT.	Pipe	1				120'						
F																
P	S-T5	57+14.37	US 98	RT.	Pipe	1	13'									
F																
P	S-T6	57+21.40	US 98	RT.	Pipe	1				121'						
F																
P	S-T7	58+11.60	US 98	LT.	Inlet, Pipe	1			4'		1			12		
F																
P	S-T8	58+11.60	US 98	LT.	Steel Plate Cover	1									1	
F																
PLAN SUB-TOTALS:							13'	16'	21'	241'	1	1	2	12	1	
FINAL SUB-TOTALS:																
PLAN GRAND-TOTALS:							13'	16'	21'	241'	1	1	2	12	1	
FINAL GRAND-TOTALS:																

* TO BE CONSTRUCTED IN PHASE 2 AND REMOVED TO RESTORE EXISTING SYSTEMS UPON COMPLETION OF MOT PHASES

SUMMARY OF TEMP. DRAINAGE STRUCTURES

REVISIONS				ENGINEER OF RECORD	STATE OF FLORIDA DEPARTMENT OF TRANSPORTATION			TEMPORARY TRAFFIC CONTROL PLAN (6)	SHEET NO.
DATE	DESCRIPTION	DATE	DESCRIPTION	SEAN SIWIECKI, P.E. LICENSE NUMBER: 88745 PATEL, GREENE & ASSOCIATES, LLC 215 E. MAIN STREET BARTOW, FL 33830	ROAD NO.	COUNTY	FINANCIAL PROJECT ID		95
					SR 25	HIGHLANDS	439750-2-52-01		

THE OFFICIAL RECORD OF THIS SHEET IS THE ELECTRONIC FILE DIGITALLY SIGNED AND SEALED UNDER RULE 61G15-23.004, F.A.C.

4/21/2026 1:51:57 PM USER: ryan.rockford
c:\pw_workdir\vatelgreene-pw-01\pw_user\dms02440\SUMDRD01.dgn

DETOUR GENERAL NOTES:

1. THE SHOWN DETOUR PLAN SHALL BE IN EFFECT FOR TTCP PHASE 2D.
2. THE EXISTING POSTED SPEED LIMITS SHALL BE MAINTAINED ALONG THE DETOUR ROUTE FOR THE DURATION OF THE DETOUR.
3. FOR GENERAL TRAFFIC CONTROL ZONE REQUIREMENTS AND ADDITIONAL INFORMATION, REFER TO STANDARD PLANS INDEX NO. 102-600.
4. THERE ARE NO LANE CLOSURE RESTRICTIONS FOR THE PROPOSED DETOUR.
5. DETOUR PCMS TO BE PLACED 14 DAYS PRIOR TO ROAD CLOSURE AND FOR THE DURATION OF THE DETOUR IN APPROACH SIGNING SCHEMES AS SHOWN.
6. RIGHT TURN FROM SR 25 (US 27) SB TO SR 66 WB AND RIGHT TURN FROM SR 66 EB TO SR 25 (US 27) SB TO REMAIN OPEN DURING DETOUR.

LEGEND

- Lane Identification and Direction of Traffic
- Portable Changeable (Variable) Message Sign
- Work Area
- Detour Route
- Type III Barricade (2 Per Lane)

SIGNAGE SCHEME 1

DETOUR	M4-08
EAST	M3-02
98	M1-4
←	M5-01L

SIGNAGE SCHEME 2

DETOUR	M4-08
EAST	M3-02
98	M1-4
→	M5-01R

SIGNAGE SCHEME 3

DETOUR	M4-08
EAST	M3-02
98	M1-4
←	M6-01L

SIGNAGE SCHEME 4

DETOUR	M4-08
EAST	M3-02
98	M1-4
→	M6-01R

SIGNAGE SCHEME 5

DETOUR	M4-08
WEST	M3-04
66	FTP-17-06
←	M5-01L

SIGNAGE SCHEME 6

DETOUR	M4-08
WEST	M3-04
66	FTP-17-06
→	M5-01R

SIGNAGE SCHEME 7

DETOUR	M4-08
WEST	M3-04
66	FTP-17-06
←	M6-01L

SIGNAGE SCHEME 8

DETOUR	M4-08
WEST	M3-04
66	FTP-17-06
→	M6-01R

SIGNAGE SCHEME 9

DETOUR	M4-08
EAST	M3-02
98	M1-4
↑	M6-03

SIGNAGE SCHEME 10

DETOUR	M4-08
WEST	M3-04
66	FTP-17-06
↑	M6-03

SIGNAGE SCHEME 11

DETOUR	M4-08
NORTH	M3-01
25	FTP-17-06
←	M5-01L

SIGNAGE SCHEME 12

DETOUR	M4-08
NORTH	M3-01
25	FTP-17-06
→	M5-01R

SIGNAGE SCHEME 13

DETOUR	M4-08
NORTH	M3-01
25	FTP-17-06
←	M6-01L

N.T.S.

SIGNAGE SCHEME 14

DETOUR	M4-08
NORTH	M3-01
25	FTP-17-06
→	M6-01R

SIGNAGE SCHEME 15

DETOUR	M4-08
NORTH	M3-01
25	FTP-17-06
↑	M6-03

SIGNAGE SCHEME 16

END DETOUR	M4-08A

SR 66

PCMS #2

500'

500'

250'

S. GEORGE BLVD.

PCMS #1
DURING DETOUR

SR 66 CLOSED	FOLLOW DETOUR
MESSAGE 1	MESSAGE 2

PCMS #1
14 DAYS PRIOR TO DETOUR

SR 66 TO CLOSE	XX/XX/XX TO XX/XX/XX
MESSAGE 1	MESSAGE 2

PCMS #2
DURING DETOUR

US 98 & SR 25 NB CLOSED	FOLLOW DETOUR
MESSAGE 1	MESSAGE 2

PCMS #2
14 DAYS PRIOR TO DETOUR

US 98 & SR 25 NB TO CLOSE	XX/XX/XX TO XX/XX/XX
MESSAGE 1	MESSAGE 2

PLACE (9), (10) & (15) EVERY 500' ALONG THE ENTIRE LENGTH OF DETOUR

REFER TO TEMPORARY TRAFFIC CONTROL PLAN (44) SHEET FOR PHASE IID DETOUR TEMPORARY ASPHALT DETAILS

W. GEORGE BLVD.

BEAR RD.

GEORGE BLVD.

REFER TO TEMPORARY TRAFFIC CONTROL PLAN (44) SHEET FOR PHASE IID DETOUR TEMPORARY ASPHALT DETAILS

REFER TO TEMPORARY TRAFFIC CONTROL PLAN (42 & 43) SHEET FOR PHASE IID DETOUR TEMPORARY PAVEMENT MARKING DETAILS

ROAD CLOSED

SR 25 (US 27) SOUTHBOUND

SR 25 (US 27) NORTHBOUND

TRACTOR RD.

US 98

PCMS #1

PCMS #1

PHASE IID DETOUR

REVISIONS				ENGINEER OF RECORD	STATE OF FLORIDA DEPARTMENT OF TRANSPORTATION			TEMPORARY TRAFFIC CONTROL PLAN (7)	SHEET NO.
DATE	DESCRIPTION	DATE	DESCRIPTION	JONATHAN A. JONES, P.E. LICENSE NUMBER 82243 PATEL, GREENE & ASSOCIATES, LLC 215 EAST MAIN STREET BARTOW, FL 33830	ROAD NO.	COUNTY	FINANCIAL PROJECT ID		96
					SR 25	HIGHLANDS	439750-1-52-01		

THE OFFICIAL RECORD OF THIS SHEET IS THE ELECTRONIC FILE DIGITALLY SIGNED AND SEALED UNDER RULE 61G15-23.004, F.A.C.

4/21/2026 3:58:09 PM USER: ryan.rockford
c:\pw_workdir\pateldreene-pw-01\pw_user\dms0245\STCDTRD01.dgn

DETOUR GENERAL NOTES:


1. *THE SHOWN DETOUR PLAN SHALL BE IN EFFECT FOR TTCP PHASE III.*
2. *THE EXISTING POSTED SPEED LIMITS SHALL BE MAINTAINED ALONG THE DETOUR ROUTE FOR THE DURATION OF THE DETOUR.*
3. *FOR GENERAL TRAFFIC CONTROL ZONE REQUIREMENTS AND ADDITIONAL INFORMATION, REFER TO STANDARD PLANS INDEX NO. 102-600.*
4. *THERE ARE NO LANE CLOSURE RESTRICTIONS FOR THE PROPOSED DETOUR.*
5. *DETOUR PCMS TO BE PLACED 14 DAYS PRIOR TO ROAD CLOSURE AND FOR THE DURATION OF THE DETOUR IN APPROACH SIGNING SCHEMES AS SHOWN.*

PCMS DURING DETOUR

TOBY ST CLOSED	FOLLOW DETOUR
MESSAGE 1	*MESSAGE 2*

PCMS 14 DAYS PRIOR TO DETOUR

TOBY ST TO CLOSE	XX/XX/XX TO XX/XX/XX
MESSAGE 1	*MESSAGE 2*

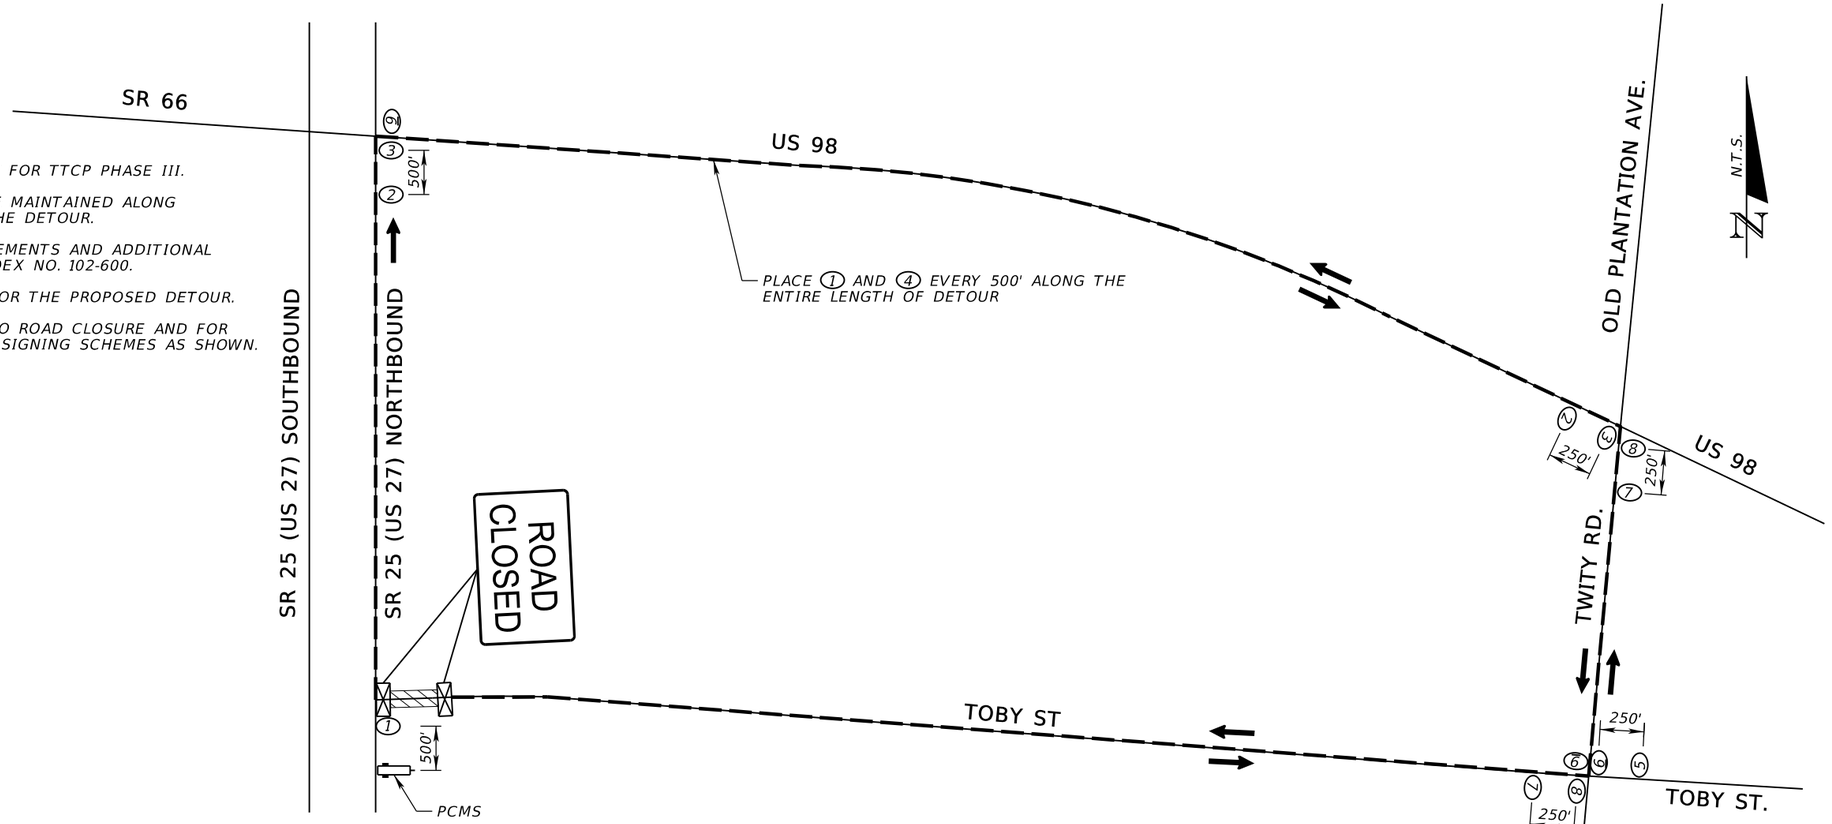

SIGNAGE SCHEME (1)

DETOUR	M4-08
TOBY STREET	*
↑	M6-03

SIGNAGE SCHEME (3)

DETOUR	M4-08
TOBY STREET	*
→	M6-01R

SIGNAGE SCHEME (5)

DETOUR	M4-08
27	M1-4
↱	M5-01R

SIGNAGE SCHEME (7)

DETOUR	M4-08
27	M1-4
↰	M5-01L

SIGNAGE SCHEME (9)

END DETOUR	M4-08A

SIGNAGE SCHEME (2)

DETOUR	M4-08
TOBY STREET	*
↱	M5-01R

SIGNAGE SCHEME (4)

DETOUR	M4-08
27	M1-4
↑	M6-03

SIGNAGE SCHEME (6)

DETOUR	M4-08
27	M1-4
→	M6-01R

SIGNAGE SCHEME (8)

DETOUR	M4-08
27	M1-4
←	M6-01L

**SUPPLEMENTAL STREET NAME (BLACK & ORANGE)*

LEGEND	
→	*Lane Identification and Direction of Traffic*
	Portable Changeable (Variable) Message Sign
	Work Area
	Detour Route
	Type III Barricade (2 Per Lane)

PHASE III DETOUR


THE OFFICIAL RECORD OF THIS SHEET IS THE ELECTRONIC FILE DIGITALLY SIGNED AND SEALED UNDER RULE 61G15-23.004, F.A.C.

REVISIONS				ENGINEER OF RECORD	STATE OF FLORIDA DEPARTMENT OF TRANSPORTATION			TEMPORARY TRAFFIC CONTROL PLAN (8)	SHEET NO.
DATE	DESCRIPTION	DATE	DESCRIPTION	JONATHAN A. JONES, P.E. LICENSE NUMBER 82243 PATEL, GREENE & ASSOCIATES, LLC 215 EAST MAIN STREET BARTOW, FL 33830	ROAD NO.	COUNTY	FINANCIAL PROJECT ID		97
					SR 25	HIGHLANDS	439750-2-52-01		

USER: Ryan.Rockford pw://patelgreene-pw.bentley.com:pateldgreene-pw-01/Documents/Design/FDOT-D1/Projects/439750152017/Roadway/TCDTRD03.dgn

NOTES:
1. SEE TEMPORARY TRAFFIC CONTROL PLAN SHEET (11) FOR DETOUR NOTES.
2. SEE SIMULTANEOUS TRUCK DETOUR ON TEMPORARY TRAFFIC CONTROL PLAN SHEET (10).

N.T.S.

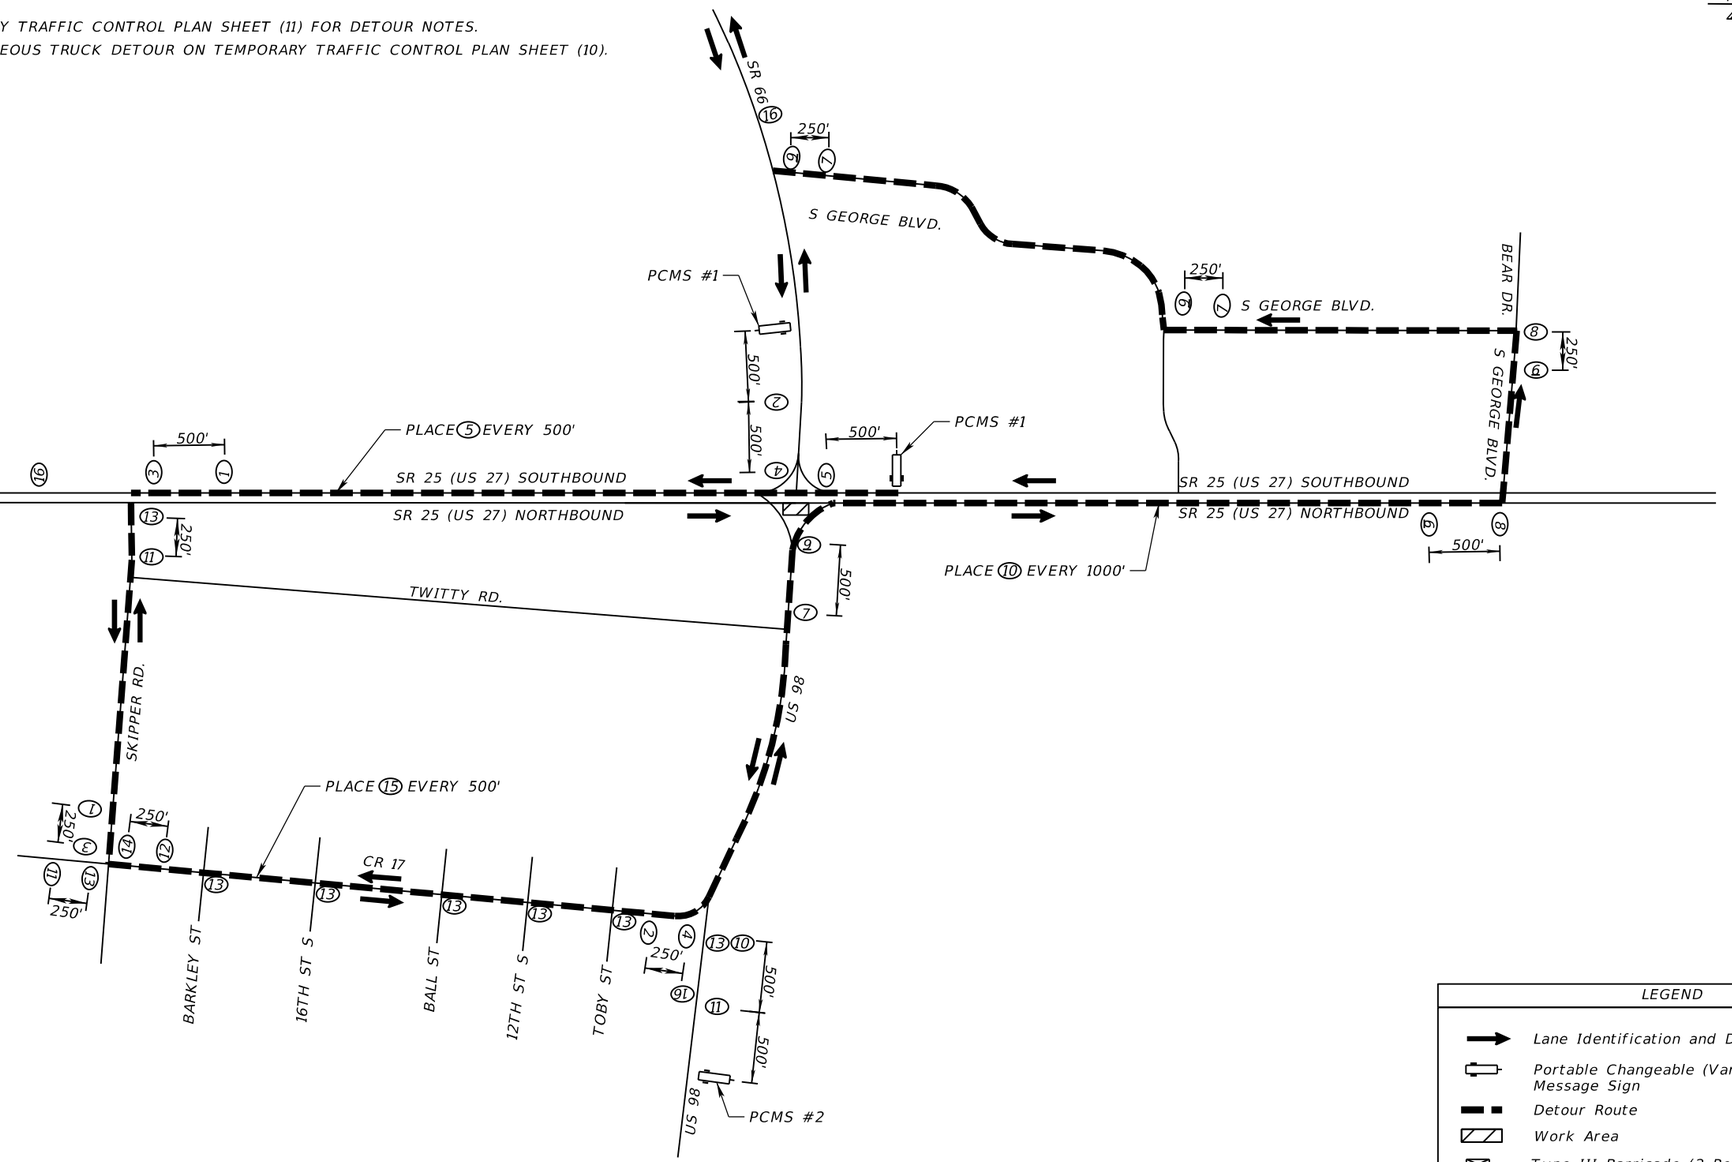

LEGEND	
	Lane Identification and Direction of Traffic
	Portable Changeable (Variable) Message Sign
	Detour Route
	Work Area
	Type III Barricade (2 Per Lane)


PHASE IIIC DETOUR

REVISIONS				ENGINEER OF RECORD	STATE OF FLORIDA DEPARTMENT OF TRANSPORTATION				SHEET NO.
DATE	DESCRIPTION	DATE	DESCRIPTION	JONATHAN A. JONES, P.E. LICENSE NUMBER 82243 PATEL, GREENE & ASSOCIATES, LLC 215 EAST MAIN STREET BARTOW, FL 33830	ROAD NO.	COUNTY	FINANCIAL PROJECT ID	TEMPORARY TRAFFIC CONTROL PLAN (9)	98
					SR 25	HIGHLANDS	439750-2-52-01		

THE OFFICIAL RECORD OF THIS SHEET IS THE ELECTRONIC FILE DIGITALLY SIGNED AND SEALED UNDER RULE 61G15-23.004, F.A.C.

4/21/2026 1:53:05 PM USER: ryan.rockford
c:\pw_workdir\pateglreene-pw-01\pw_user\dms0245\VTCDTRD06.dgn

NOTES:
1. SEE TEMPORARY TRAFFIC CONTROL PLAN SHEET (11) FOR DETOUR NOTES.
2. SEE SIMULTANEOUS PHASE IIIC DETOUR ON TEMPORARY TRAFFIC CONTROL PLAN SHEET (9).

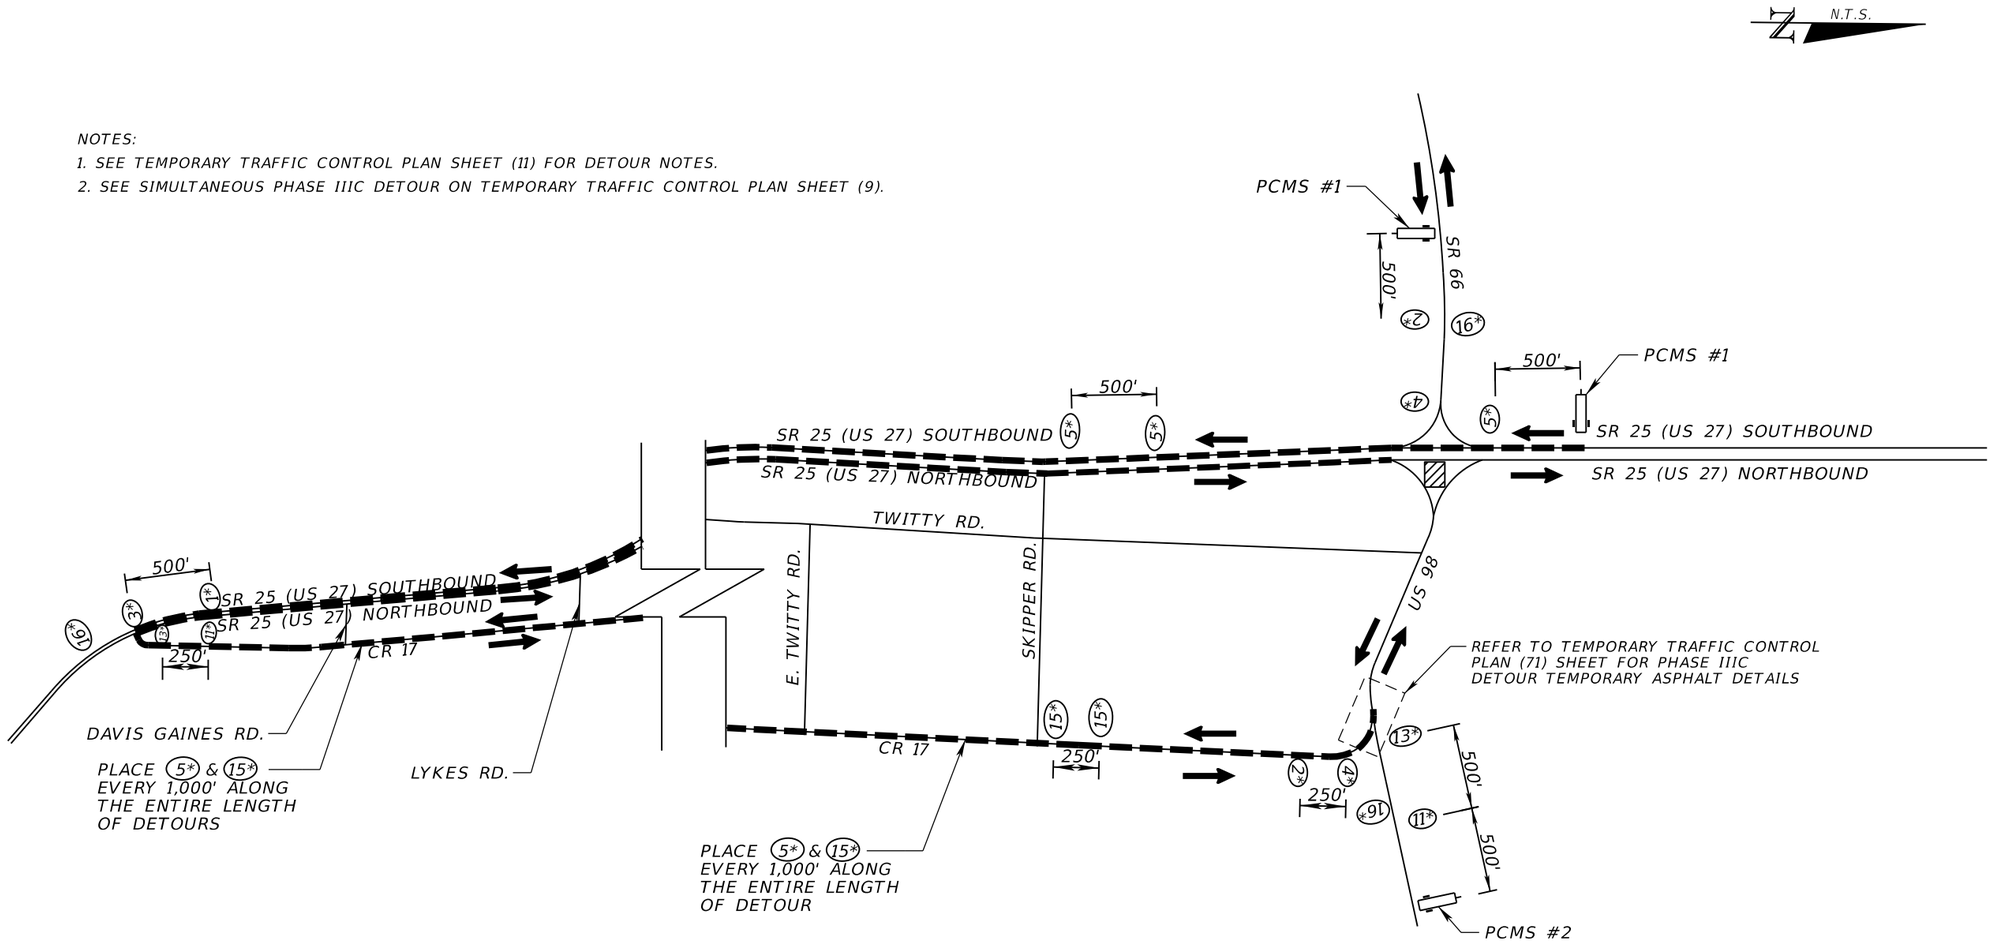

LEGEND	
	Lane Identification and Direction of Traffic
	Portable Changeable (Variable) Message Sign
	Work Area
	Detour Route
	Type III Barricade (2 Per Lane)

PHASE IIIC
US 27 SB & US 98 EB
TRUCK DETOUR

REVISIONS			
DATE	DESCRIPTION	DATE	DESCRIPTION

ENGINEER OF RECORD
JONATHAN A. JONES, P.E.
LICENSE NUMBER 82243
PATEL, GREENE & ASSOCIATES, LLC
215 EAST MAIN STREET
BARTOW, FL 33830

STATE OF FLORIDA
DEPARTMENT OF TRANSPORTATION

ROAD NO.	COUNTY	FINANCIAL PROJECT ID
SR 25	HIGHLANDS	439750-2-52-01


TEMPORARY TRAFFIC CONTROL PLAN (10)

SHEET NO. 99

THE OFFICIAL RECORD OF THIS SHEET IS THE ELECTRONIC FILE DIGITALLY SIGNED AND SEALED UNDER RULE 61G15-23.004, F.A.C.


4/21/2026 3:58:20 PM USER: ryan.rockford
c:\pw_workdir\pateldgreene-pw-01\pw_user\dms02455\TCDTRD07.dgn

SIGNAGE SCHEME (1)

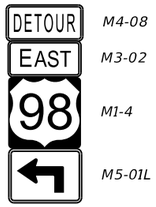


M4-08
M3-02
M1-4
M5-01L

SIGNAGE SCHEME (2)

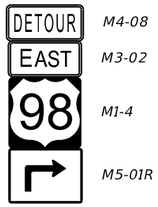


M4-08
M3-02
M1-4
M5-01R

SIGNAGE SCHEME (3)

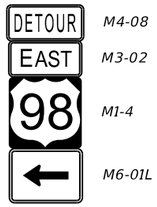


M4-08
M3-02
M1-4
M6-01L

SIGNAGE SCHEME (4)

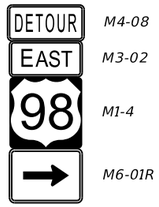


M4-08
M3-02
M1-4
M6-01R

SIGNAGE SCHEME (5)

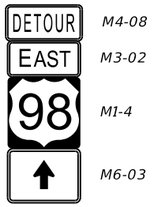


M4-08
M3-02
M1-4
M6-03

SIGNAGE SCHEME (6)

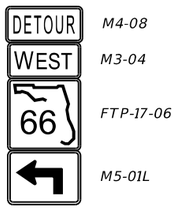


M4-08
M3-04
FTP-17-06
M5-01L

SIGNAGE SCHEME (7)

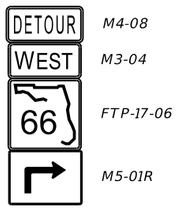


M4-08
M3-04
FTP-17-06
M5-01R

SIGNAGE SCHEME (8)

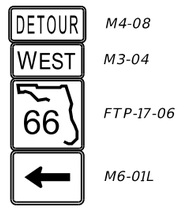


M4-08
M3-04
FTP-17-06
M6-01L

SIGNAGE SCHEME (9)

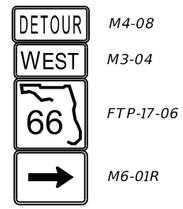


M4-08
M3-04
FTP-17-06
M6-01R

SIGNAGE SCHEME (10)

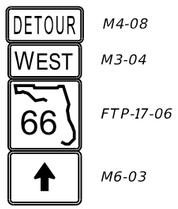


M4-08
M3-04
FTP-17-06
M6-03

SIGNAGE SCHEME (11)

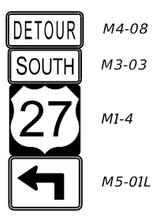


M4-08
M3-03
M1-4
M5-01L

SIGNAGE SCHEME (12)

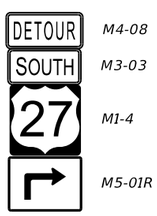


M4-08
M3-03
M1-4
M5-01R

SIGNAGE SCHEME (13)

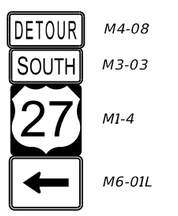


M4-08
M3-03
M1-4
M6-01L

SIGNAGE SCHEME (14)

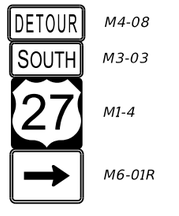

M4-08
M3-03
M1-4
M6-01R

SIGNAGE SCHEME (15)

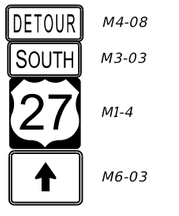

M4-08
M3-03
M1-4
M6-03

SIGNAGE SCHEME (16)



M4-08A

(TO BE ADDED TO SIGN SCHEME)



M4-08A

TRAFFIC CONTROL GENERAL NOTES:

1. *THIS SHEET SHALL BE USED FOR TEMPORARY TRAFFIC CONTROL PLAN (9) - TEMPORARY TRAFFIC CONTROL PLAN (10).*
2. *THE EXISTING POSTED SPEED LIMITS SHALL BE MAINTAINED ALONG THE DETOUR ROUTE FOR THE DURATION OF THE DETOUR.*
3. *FOR GENERAL TRAFFIC CONTROL ZONE REQUIREMENTS AND ADDITIONAL INFORMATION, REFER TO STANDARD PLANS INDEX NO. 102-600.*
4. *THERE ARE NO LANE CLOSURE RESTRICTIONS FOR THE PROPOSED DETOUR.*
5. *DETOUR PCMS TO BE PLACED 14 DAYS PRIOR TO ROAD CLOSURE AND FOR THE DURATION OF THE DETOUR IN APPROACH SIGNING SCHEMES AS SHOWN.*
6. *RIGHT TURN FROM US 98 WB TO SR 25 (US 27) NB AND RIGHT TURN FROM SR 25 (US 27) NB TO US 98 EB TO REMAIN OPEN DURING DETOUR.*

PCMS MESSAGES

PCMS #1
DURING DETOUR

US 98 EB CLOSED	FOLLOW DETOUR
MESSAGE 1	MESSAGE 2

PCMS #2
DURING DETOUR

US 27 SB & SR 66 CLOSED	FOLLOW DETOUR
MESSAGE 1	MESSAGE 2

PCMS #1
14 DAYS PRIOR TO DETOUR

US 98 EB TO CLOSE	XX/XX/XX TO XX/XX/XX
MESSAGE 1	MESSAGE 2

PCMS #2
14 DAYS PRIOR TO DETOUR

US 27 SB & SR 66 TO CLOSE	XX/XX/XX TO XX/XX/XX
MESSAGE 1	MESSAGE 2


PHASE IIIC DETOURS

REVISIONS				ENGINEER OF RECORD	STATE OF FLORIDA DEPARTMENT OF TRANSPORTATION			TEMPORARY TRAFFIC CONTROL PLAN (11)	SHEET NO.
DATE	DESCRIPTION	DATE	DESCRIPTION	JONATHAN A. JONES, P.E. LICENSE NUMBER 82243 PATEL, GREENE & ASSOCIATES, LLC 215 EAST MAIN STREET BARTOW, FL 33830	ROAD NO.	COUNTY	FINANCIAL PROJECT ID		100
					SR 25	HIGHLANDS	439750-2-52-01		

THE OFFICIAL RECORD OF THIS SHEET IS THE ELECTRONIC FILE DIGITALLY SIGNED AND SEALED UNDER RULE 61G15-23.004, F.A.C.


4/21/2026 1:53:28 PM USER: ryan.rockford
c:\pw_workdir\patelgreene-pw-01\pw_user\dms02455\VTCDTRD05.dgn


SIGNAL HEAD DETAILS

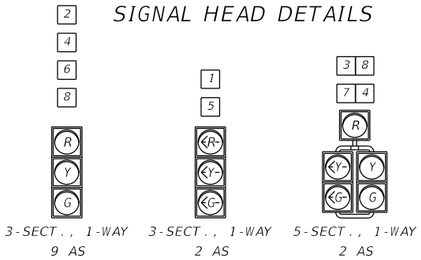

CONTROLLER OPERATIONS:

1. MAJOR STREET IS SR 25 (US 27), (MOVEMENTS 2 AND 6), AND MINOR STREET IS SR 66/US 98 (MOVEMENTS 4/7 AND 3/8).
2. EXISTING STANDARD SIGNAL OPERATING PLAN NO. 9 AND EXISTING TIMINGS TO REMAIN.
3. EXISTING SIGNAL HEADS TO REMAIN. ADD TEMPORARY DETECTION AS SHOWN.

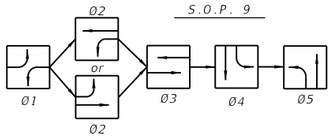

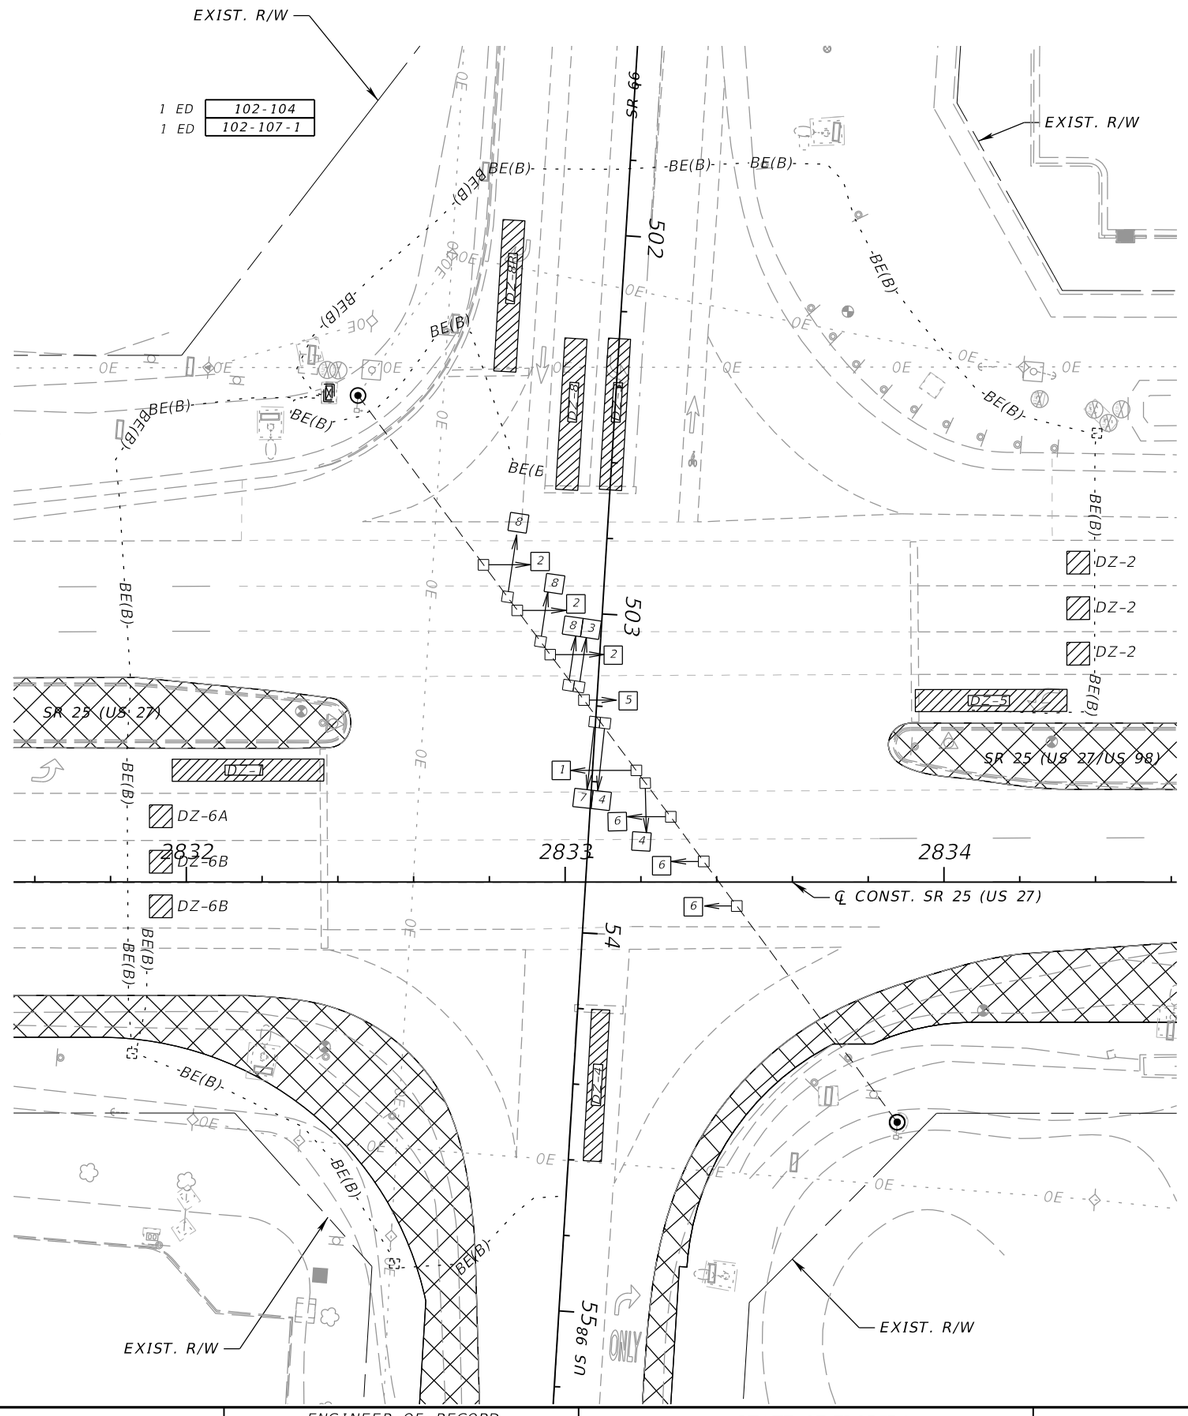

1"=40'

LEGEND

DZ-X	TEMPORARY DETECTION ZONE 6' X 6' PLACED 40' FROM STOP BAR
DZ-XL	TEMPORARY DETECTION ZONE 6' X 40' PLACED AT THE STOP BAR
	TEMPORARY PAVEMENT

TTCP TEMPORARY SIGNAL PHASE I

REVISIONS			
DATE	DESCRIPTION	DATE	DESCRIPTION

ENGINEER OF RECORD

GERALDO J. SANCHEZ, P.E.
LICENSE NUMBER 74538
PATEL, GREENE & ASSOCIATES, LLC
200 E. ROBINSON STREET, SUITE 300
ORLANDO, FL 32801

STATE OF FLORIDA
DEPARTMENT OF TRANSPORTATION

ROAD NO.	COUNTY	FINANCIAL PROJECT ID
SR 25	HIGHLANDS	439750-2-52-01

TEMPORARY TRAFFIC CONTROL PLAN (12)

SHEET NO. 101

THE OFFICIAL RECORD OF THIS SHEET IS THE ELECTRONIC FILE DIGITALLY SIGNED AND SEALED UNDER RULE 61G15-23.004, F.A.C.

4/21/2026 2:00:15 PM USER: ryan.rockford
c:\pw_working\lochner-pw-01\dms19173\VPLANS001.dgn

1" = 40'

R/W LINE

BFOC(D) BFOC(D) BFOC(D) BFOC(D) OE OFOC OE OFOC OE OFOC OE OFOCOE OFOC OE OFOC OE OE

BT(D) BT(D) BT(D)

1" = 40'

S-T1

REMOVE EXIST. MES
8' OF 15" TEMP CROSSDRAIN EXTENSION
FL 107.26

R/W LINE

S-T2

REMOVE EXIST. MES
10' OF 18" TEMP. CROSSDRAIN EXTENSION
FL. 109.79

STA. +50.03
115.00' LT.

1128' R

DEVICE SPACING @ 25'

6" TEMP. WHITE WITH TEMP.
W/R RPMS @ 5' C.C.

6" TEMP. YELLOW WITH TEMP.
Y/R RPMS @ 5' C.C.

TEMP. TRAFFIC SEPARATOR
WITH DEVICE SPACING @ 50'

℄ SURVEY SR 25 (US 27)

6" TEMP. WHITE (10'-30' SKIP) WITH
TEMP. W/R RPMS @ 40' C.C.

W1-4BR

DEVICE SPACING @ 50'

1100' R

R11-2

ROAD CLOSED

SR 25 (US 27) SOUTHBOUND

STA. +16.42
29.50' LT.

6" TEMP. WHITE

STA. +32.84
8.00' LT.

6" TEMP. YELLOW

2820 2821 2822 2823 2824

STA. +50.00
4.00' RT.

STA. +00.00
6.00' LT.

6" TEMP. WHITE

TEMP. DIRECTIONAL ARROWS
SPACED AT 100' MAX.

STA. +00.00
34.00' RT.

STA. +50.00
24.00' RT.

SR 25 (US 27) NORTHBOUND

DEVICE SPACING @ 25'

6" TEMP. WHITE WITH TEMP.
W/R RPMS @ 5' C.C.

STA. +50.00
24.00' RT.

BEGIN TEMP.
TRAFFIC SEPARATOR
STA. +00.00
6.50' LT.

STA.+51.74
29.70' RT.

STA.+27.71
38.00' RT.

6" TEMP. WHITE

TEMP. CONC. BARRIER
(LOW PROFILE)

6" TEMP. WHITE (10'-30' SKIP)
WITH TEMP. W/R RPMS @ 40' C.C.

R/W LINE

BEGIN TEMP. CONC. BARRIER
(LOW PROFILE)
STA. +00.00
44.00' RT.

LEGEND


- Lane Identification and Direction of Traffic (Not Intended For Markings)
- Channelizing Device (See Index 102-600)
- Temporary Pavement (Completed)
- Temporary Pavement
- Work Zone Sign

PHASE II

REVISIONS				ENGINEER OF RECORD	STATE OF FLORIDA DEPARTMENT OF TRANSPORTATION			TEMPORARY TRAFFIC CONTROL PLAN (14)	SHEET NO.
DATE	DESCRIPTION	DATE	DESCRIPTION	JONATHAN A. JONES, P.E. LICENSE NUMBER 82243 PATEL, GREENE & ASSOCIATES, LLC 215 EAST MAIN STREET BARTOW, FL 33830	ROAD NO.	COUNTY	FINANCIAL PROJECT ID		103
					SR 25	HIGHLANDS	439750-2-52-01		

THE OFFICIAL RECORD OF THIS SHEET IS THE ELECTRONIC FILE DIGITALLY SIGNED AND SEALED UNDER RULE 61G15-23.004, F.A.C.

4/21/2026 2:18:37 PM USER: ryan.rockford
c:\pw_workdir\pateldrgreene-pw-01\pw_user\dms0245\SVTCPLRD02.dgn

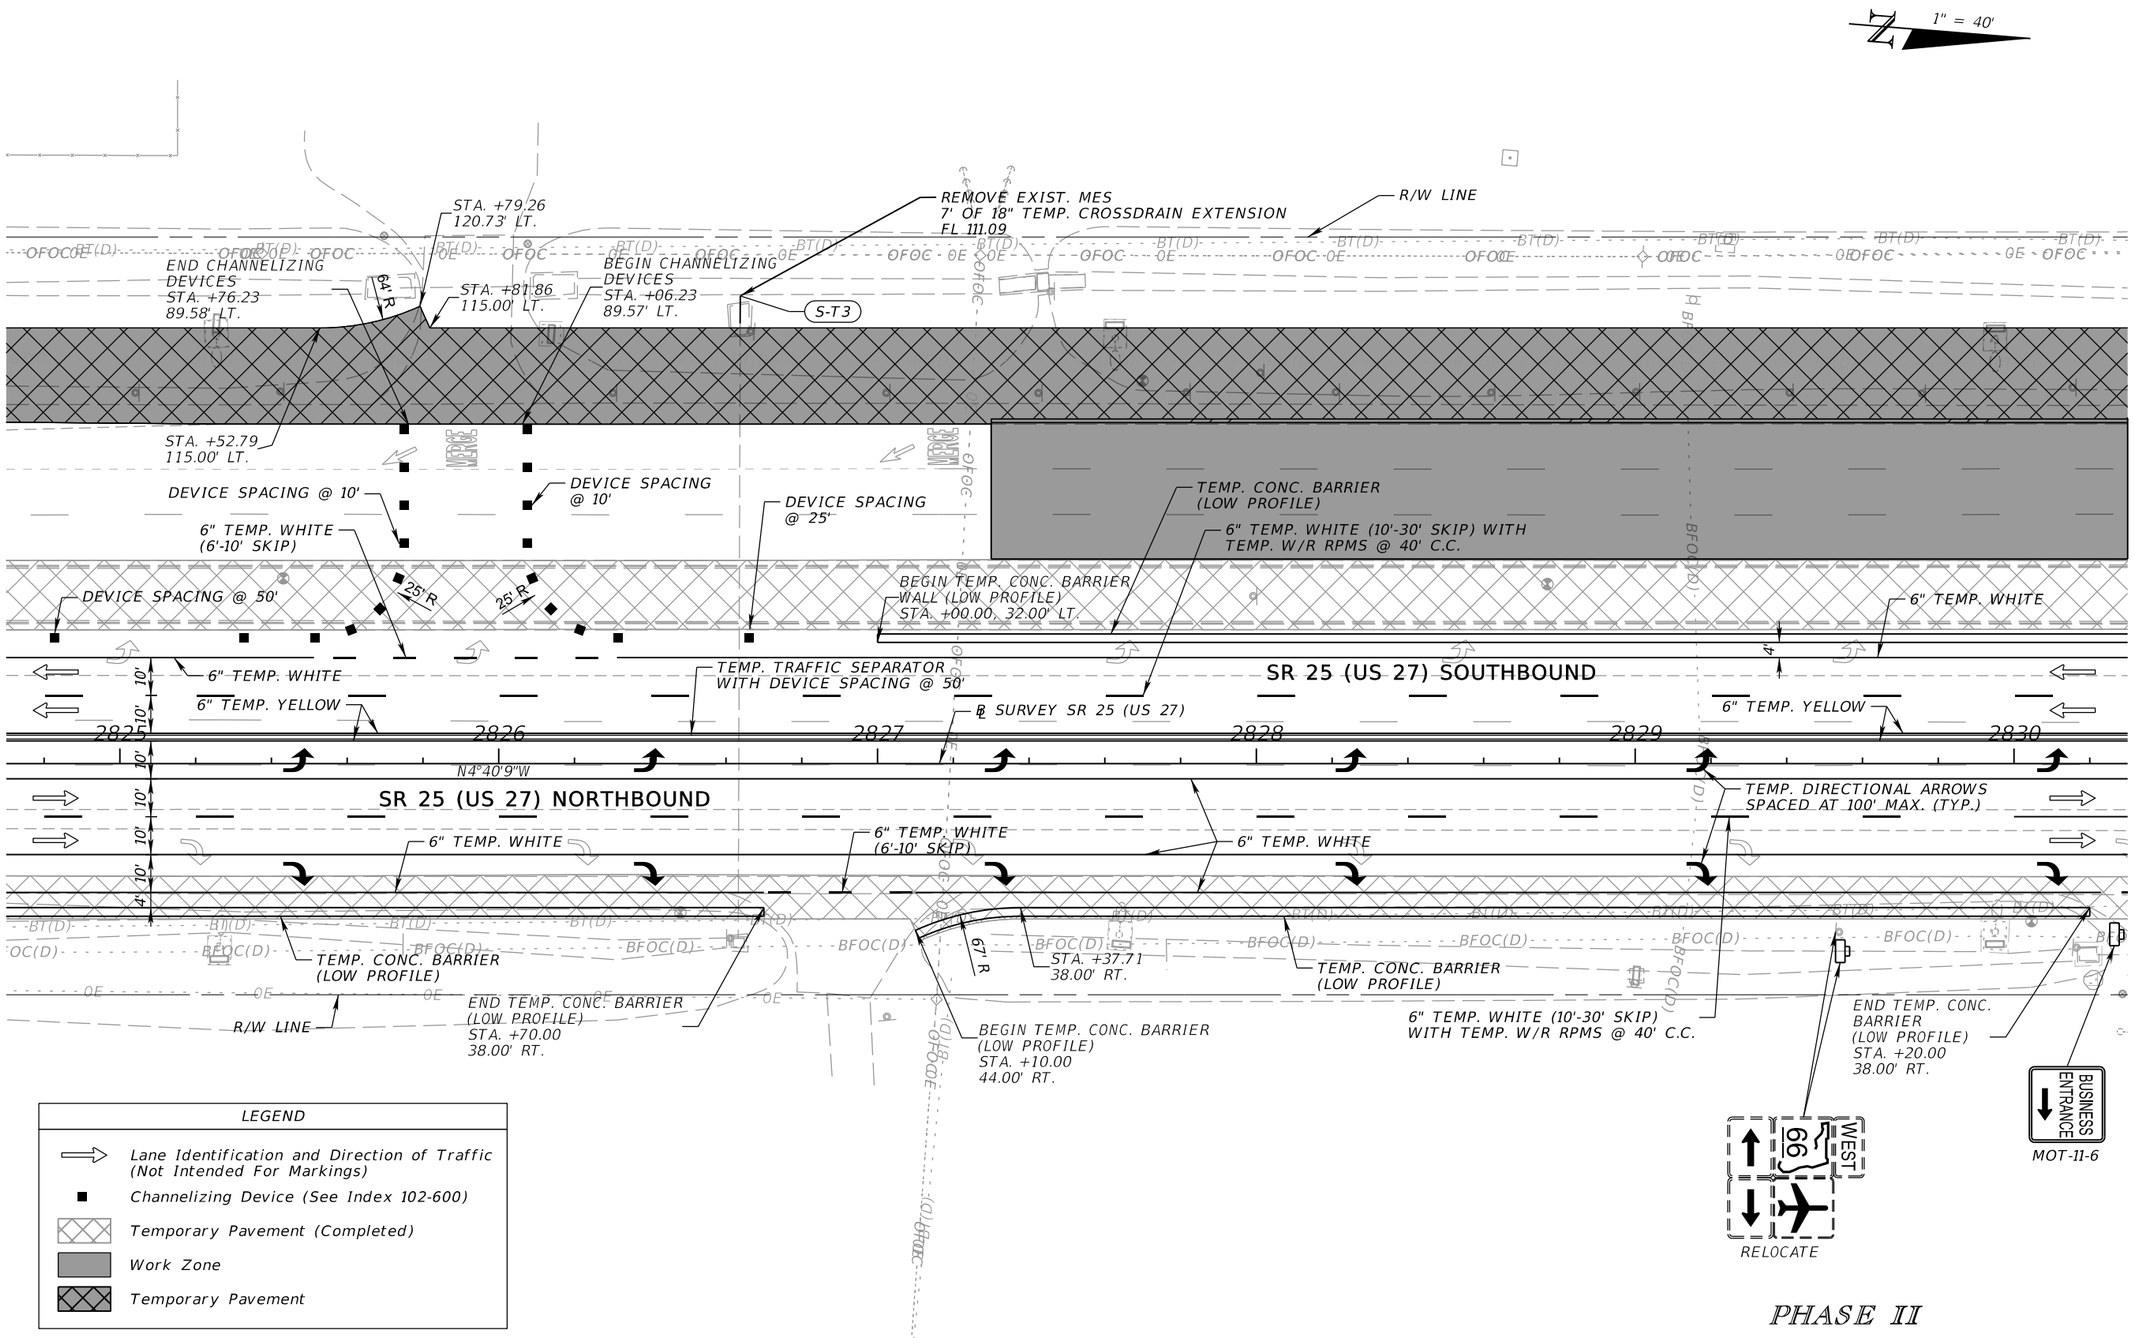

PHASE II

REVISIONS			
DATE	DESCRIPTION	DATE	DESCRIPTION

ENGINEER OF RECORD

JONATHAN A. JONES, P.E.
LICENSE NUMBER 82243
PATEL, GREENE & ASSOCIATES, LLC
215 EAST MAIN STREET
BARTOW, FL 33830

STATE OF FLORIDA
DEPARTMENT OF TRANSPORTATION


ROAD NO.	COUNTY	FINANCIAL PROJECT ID
SR 25	HIGHLANDS	439750-2-52-01

TEMPORARY TRAFFIC CONTROL PLAN (15)

SHEET NO. 104

THE OFFICIAL RECORD OF THIS SHEET IS THE ELECTRONIC FILE DIGITALLY SIGNED AND SEALED UNDER RULE 61G15-23.004, F.A.C.

4/21/2026 2:18:38 PM USER: ryan.rockford
c:\pw_workdir\patelgreene-pw-01\pw_user\vdms92455\TCPLRD02.dgn

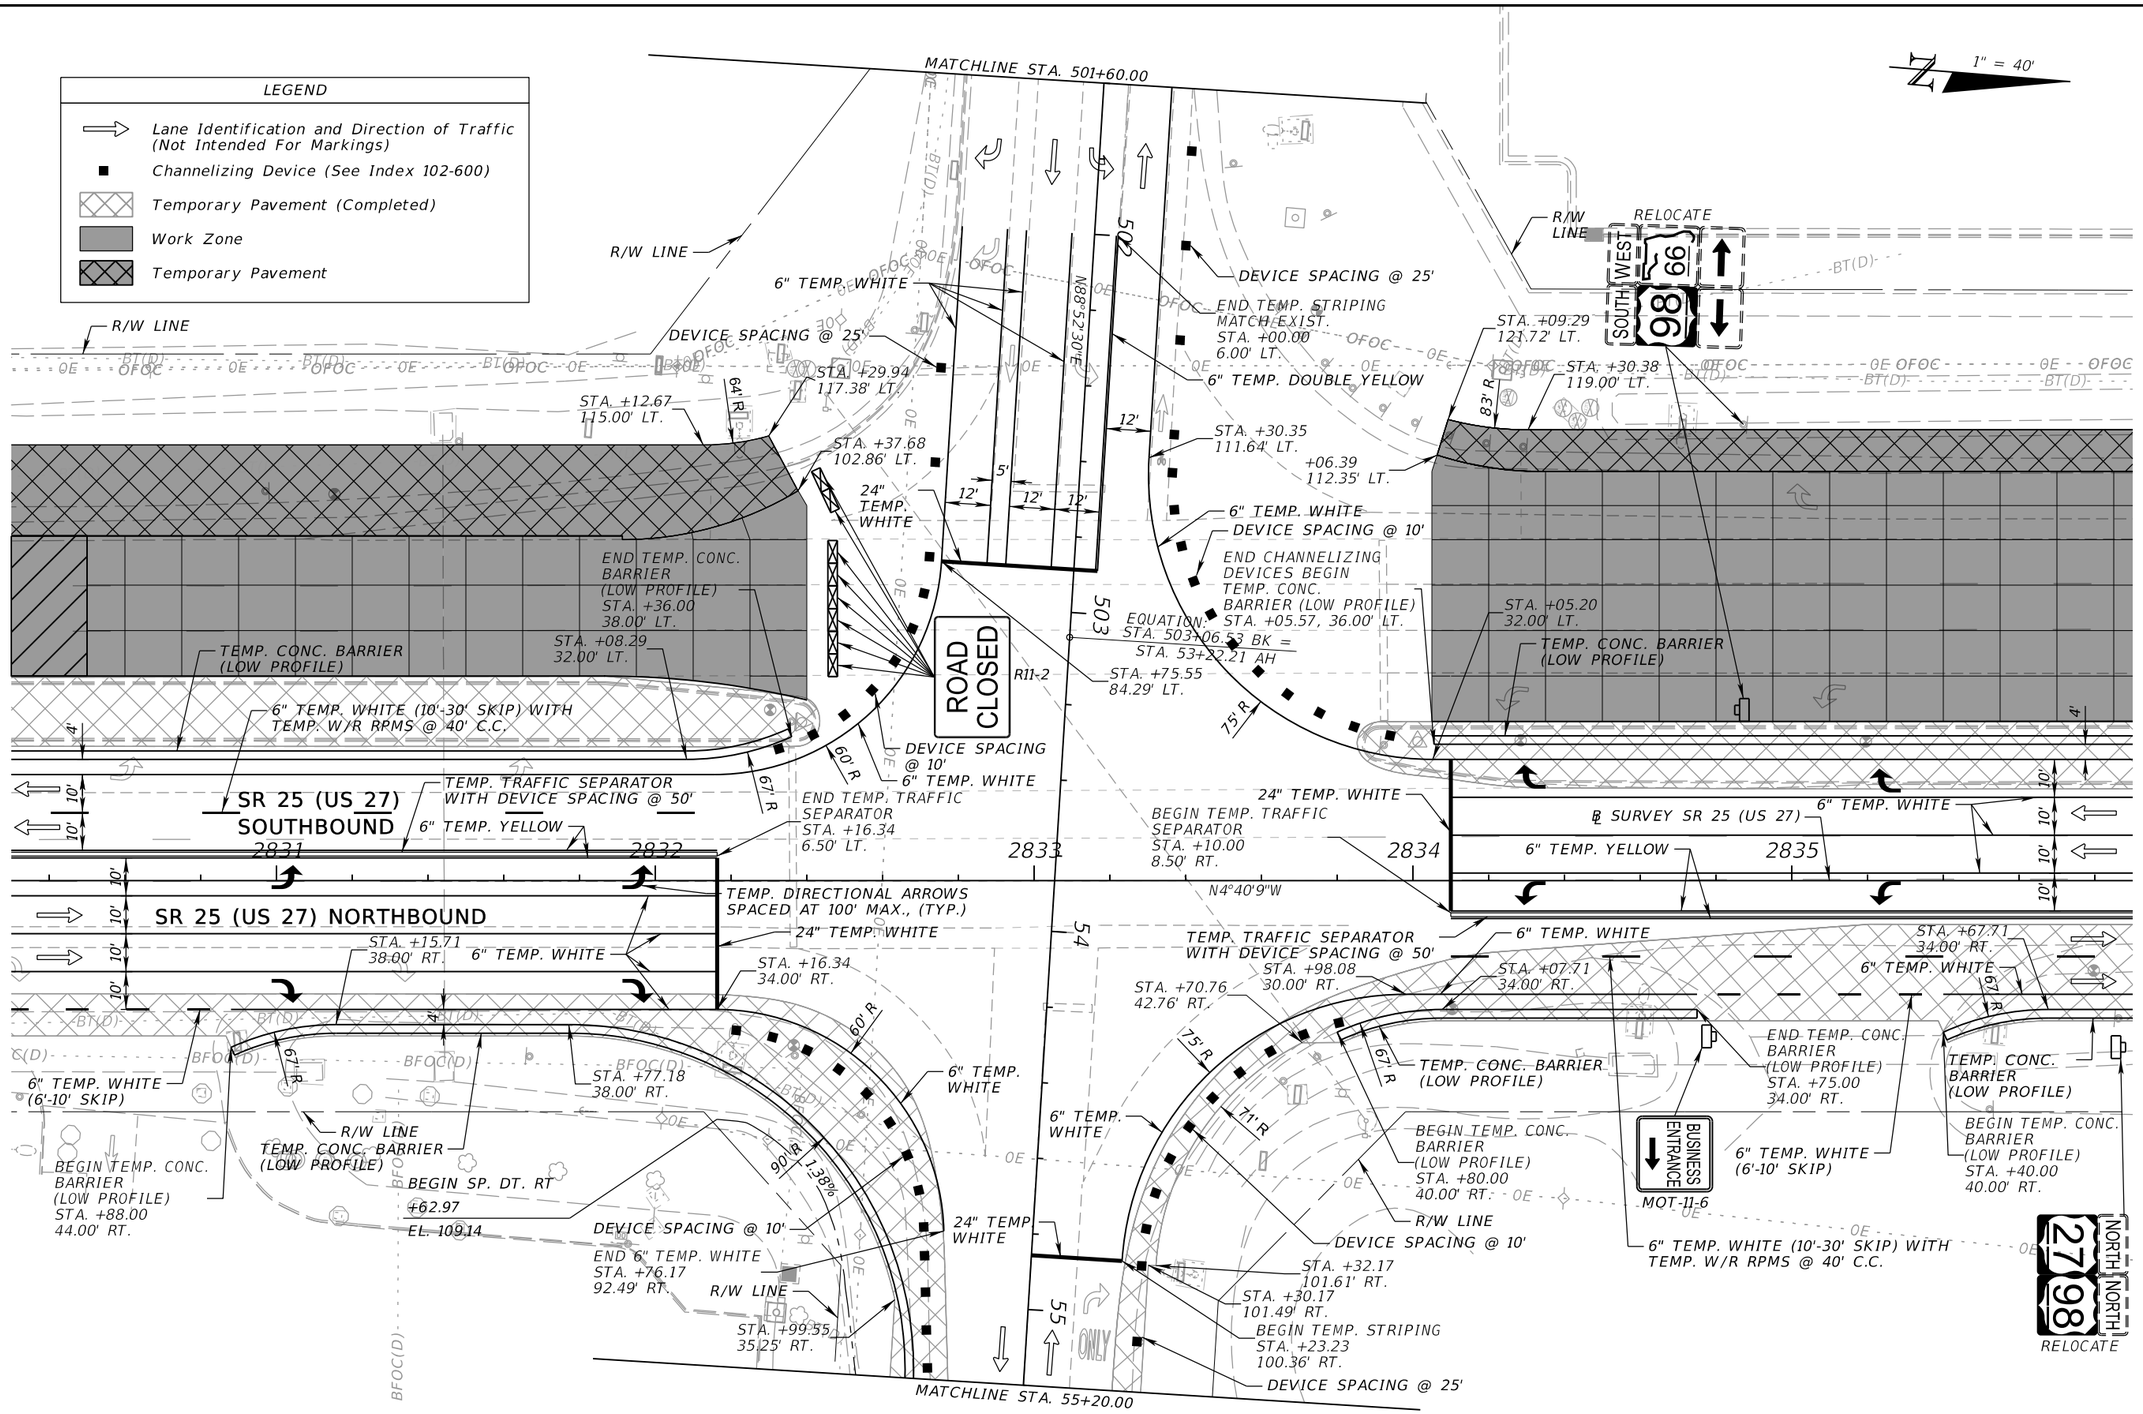


PHASE II

REVISIONS				ENGINEER OF RECORD	STATE OF FLORIDA DEPARTMENT OF TRANSPORTATION				SHEET NO.
DATE	DESCRIPTION	DATE	DESCRIPTION	JONATHAN A. JONES, P.E. LICENSE NUMBER 82243 PATEL, GREENE & ASSOCIATES, LLC 215 EAST MAIN STREET BARTOW, FL 33830	ROAD NO.	COUNTY	FINANCIAL PROJECT ID	TEMPORARY TRAFFIC CONTROL PLAN (16)	105
					SR 25	HIGHLANDS	439750-2-52-01		

4/21/2026 2:18:39 PM USER: ryan.rockford
c:\pw_workdir\pategreene-pw-01\pw_user\dms02455\TCPLRD02.dgn

THE OFFICIAL RECORD OF THIS SHEET IS THE ELECTRONIC FILE DIGITALLY SIGNED AND SEALED UNDER RULE 61G15-23.004, F.A.C.

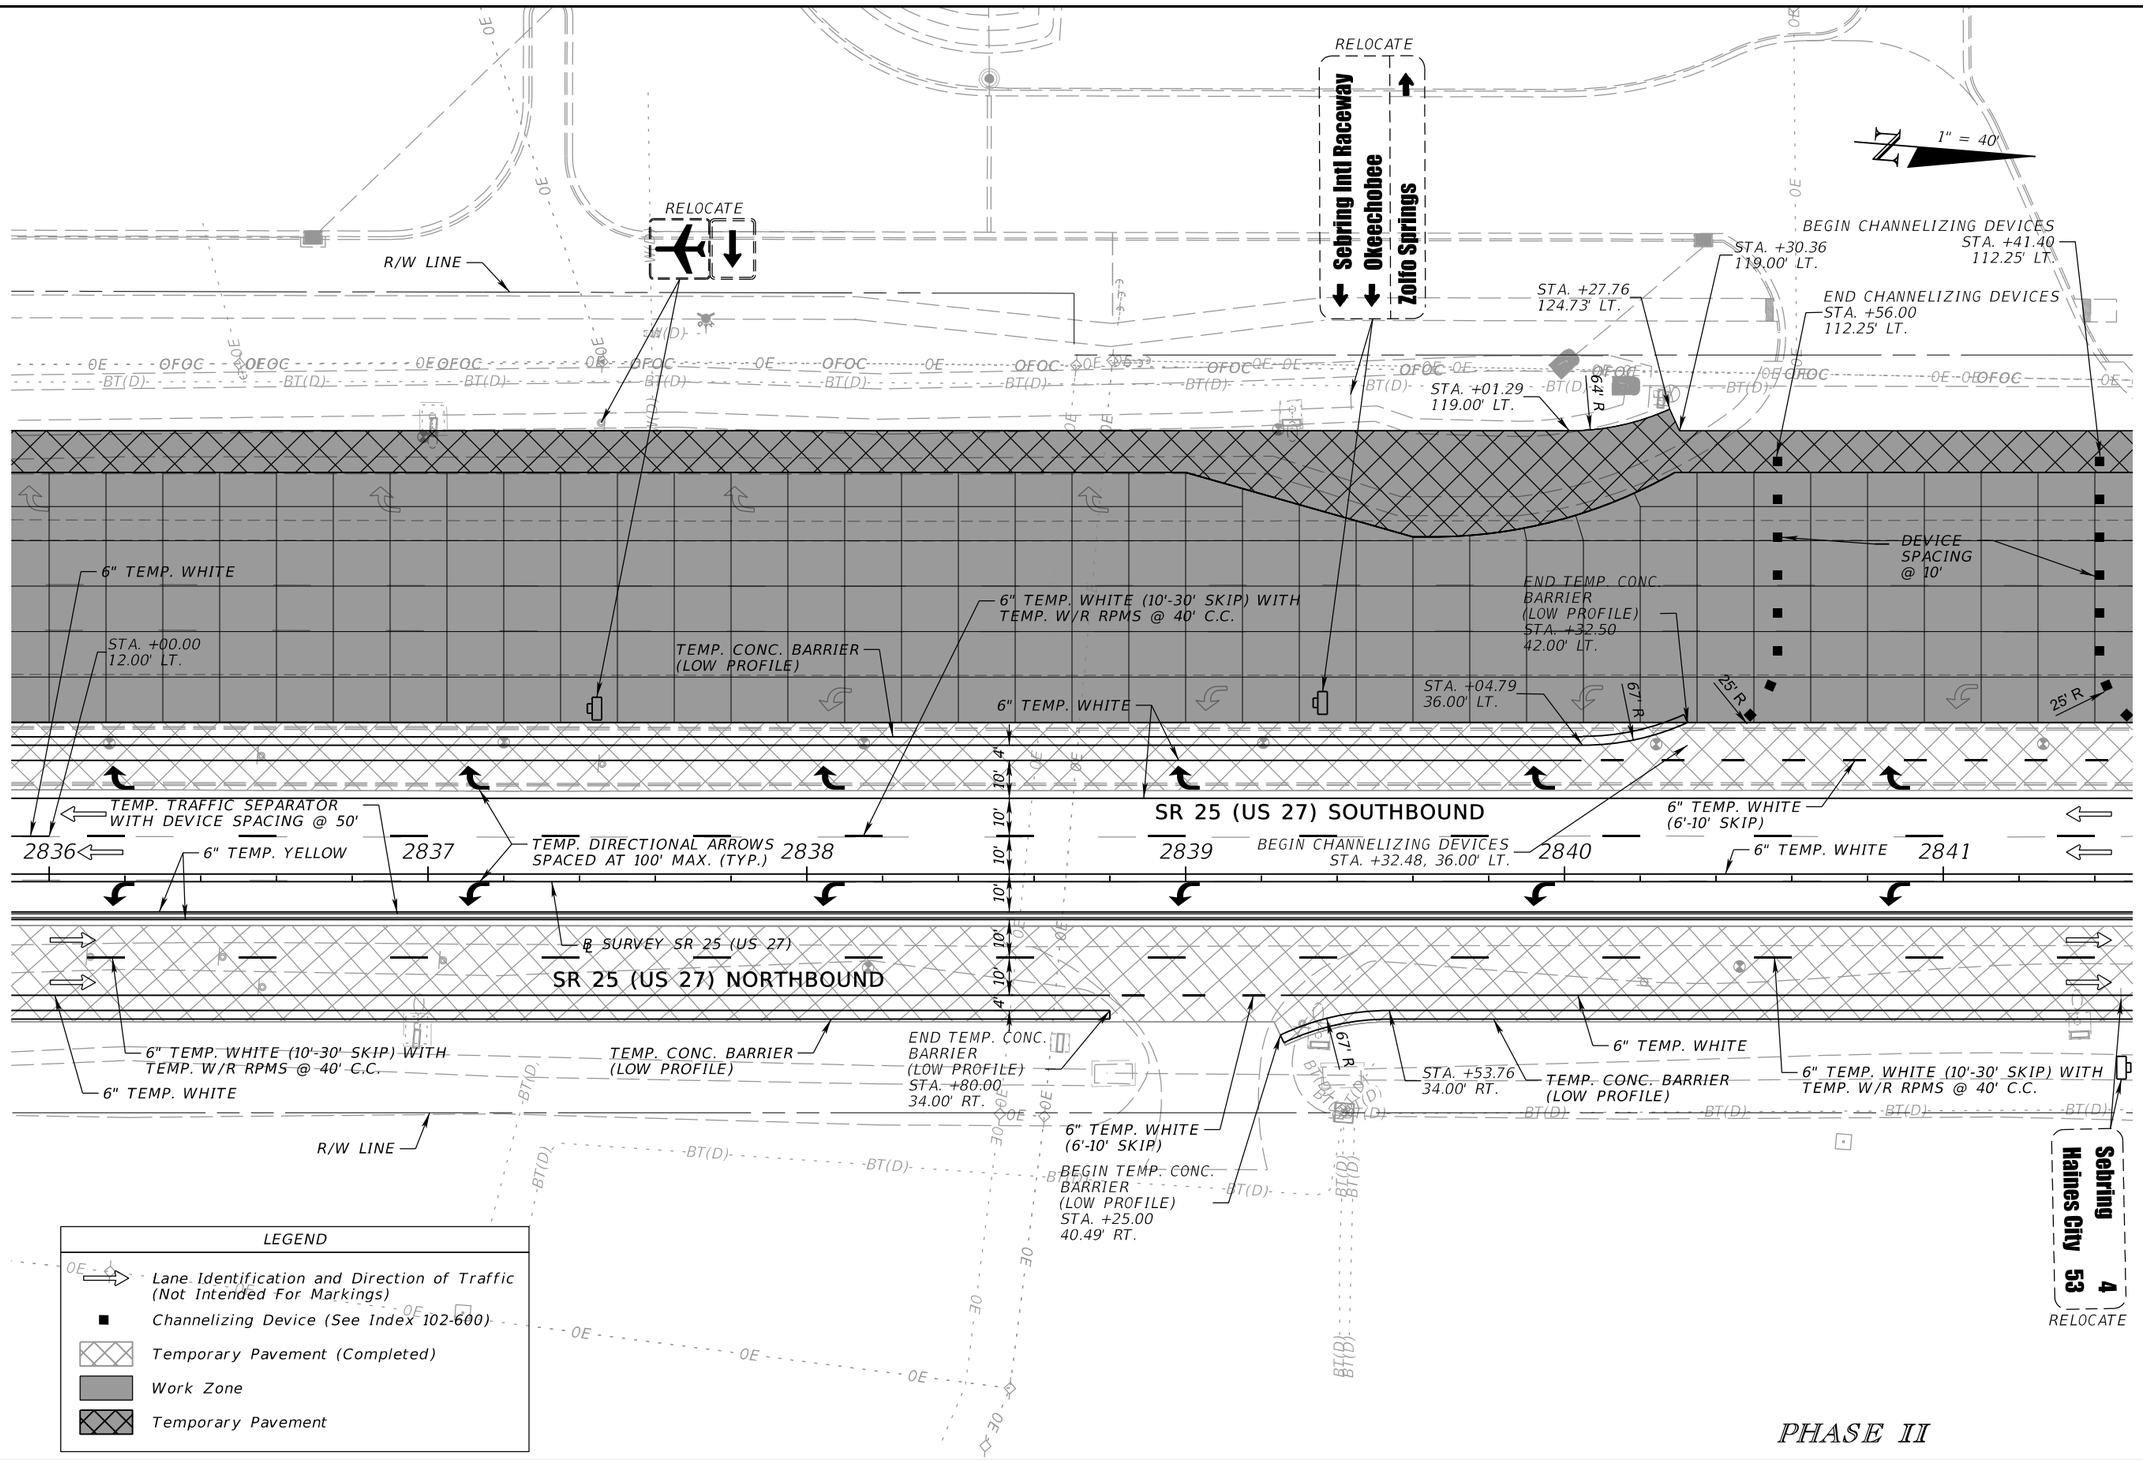


PHASE II

REVISIONS				ENGINEER OF RECORD	STATE OF FLORIDA DEPARTMENT OF TRANSPORTATION			TEMPORARY TRAFFIC CONTROL PLAN (17)	SHEET NO.
DATE	DESCRIPTION	DATE	DESCRIPTION	JONATHAN A. JONES, P.E. LICENSE NUMBER 82243 PATEL, GREENE & ASSOCIATES, LLC 215 EAST MAIN STREET BARTOW, FL 33830	ROAD NO.	COUNTY	FINANCIAL PROJECT ID		106
					SR 25	HIGHLANDS	439750-2-52-01		

THE OFFICIAL RECORD OF THIS SHEET IS THE ELECTRONIC FILE DIGITALLY SIGNED AND SEALED UNDER RULE 61G15-23.004, F.A.C.

4/21/2026 2:18:40 PM USER: ryan.rockford
c:\pw_workdir\yatelgreene-pw-01\pw_user\dms02455\TCPLRD02.dgn

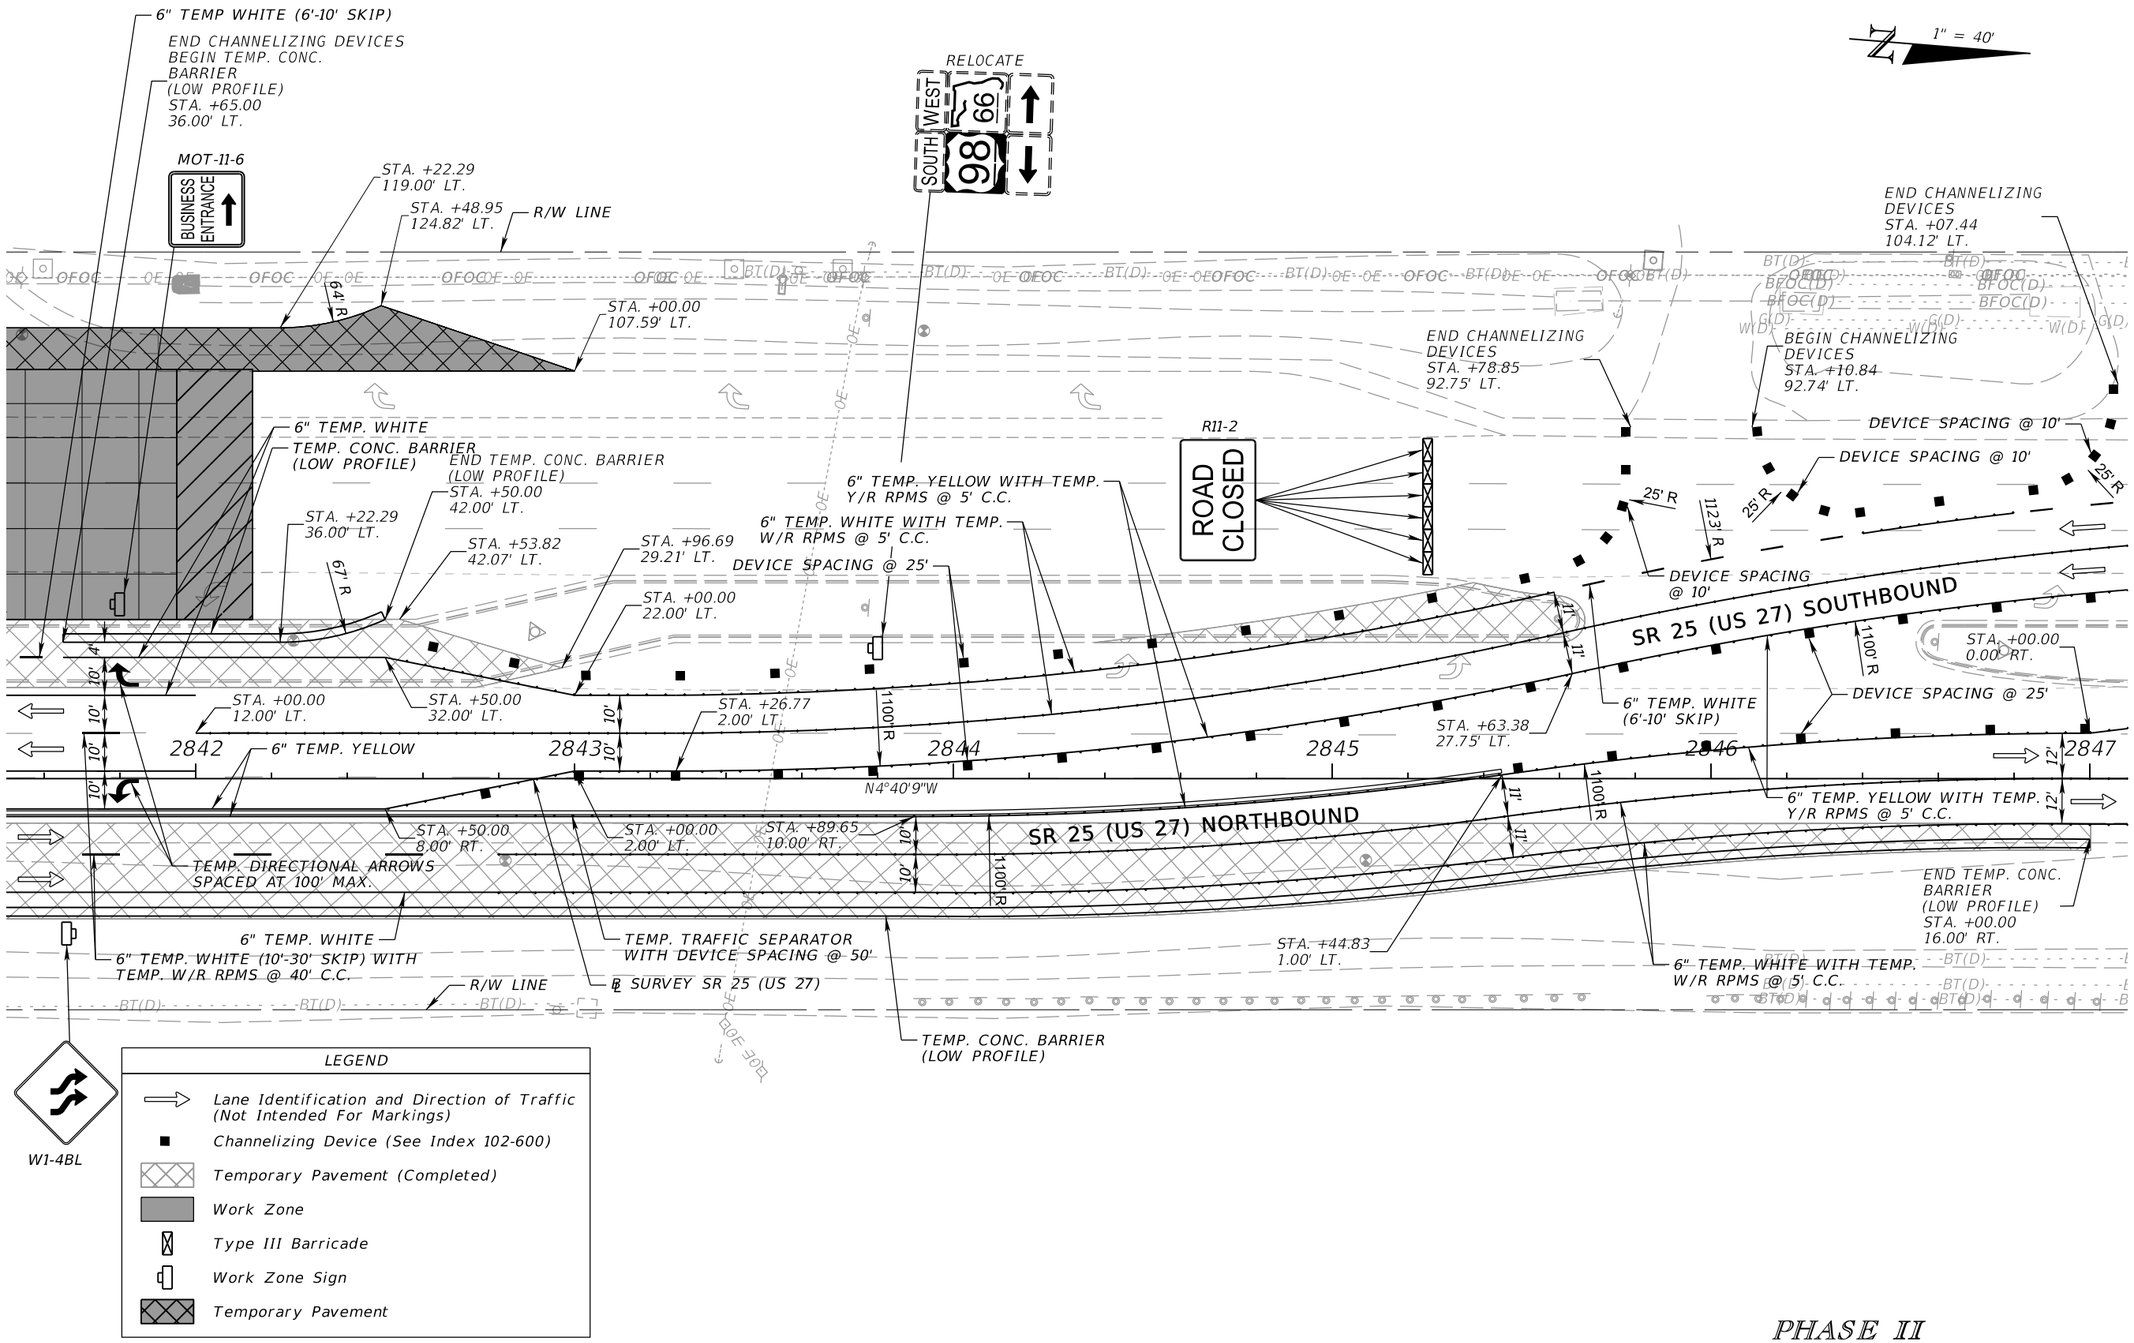


PHASE II

REVISIONS				ENGINEER OF RECORD	STATE OF FLORIDA DEPARTMENT OF TRANSPORTATION			TEMPORARY TRAFFIC CONTROL PLAN (18)	SHEET NO.
DATE	DESCRIPTION	DATE	DESCRIPTION	JONATHAN A. JONES, P.E. LICENSE NUMBER 82243 PATEL, GREENE & ASSOCIATES, LLC 215 EAST MAIN STREET BARTOW, FL 33830	ROAD NO.	COUNTY	FINANCIAL PROJECT ID		107
					SR 25	HIGHLANDS	439750-2-52-01		

THE OFFICIAL RECORD OF THIS SHEET IS THE ELECTRONIC FILE DIGITALLY SIGNED AND SEALED UNDER RULE 61G15-23.004, F.A.C.

4/21/2026 2:18:41 PM USER: ryan.rockford
c:\pw_workdir\patelgreene-pw-01\pw_user\dms02455\TCPLRD02.dgn

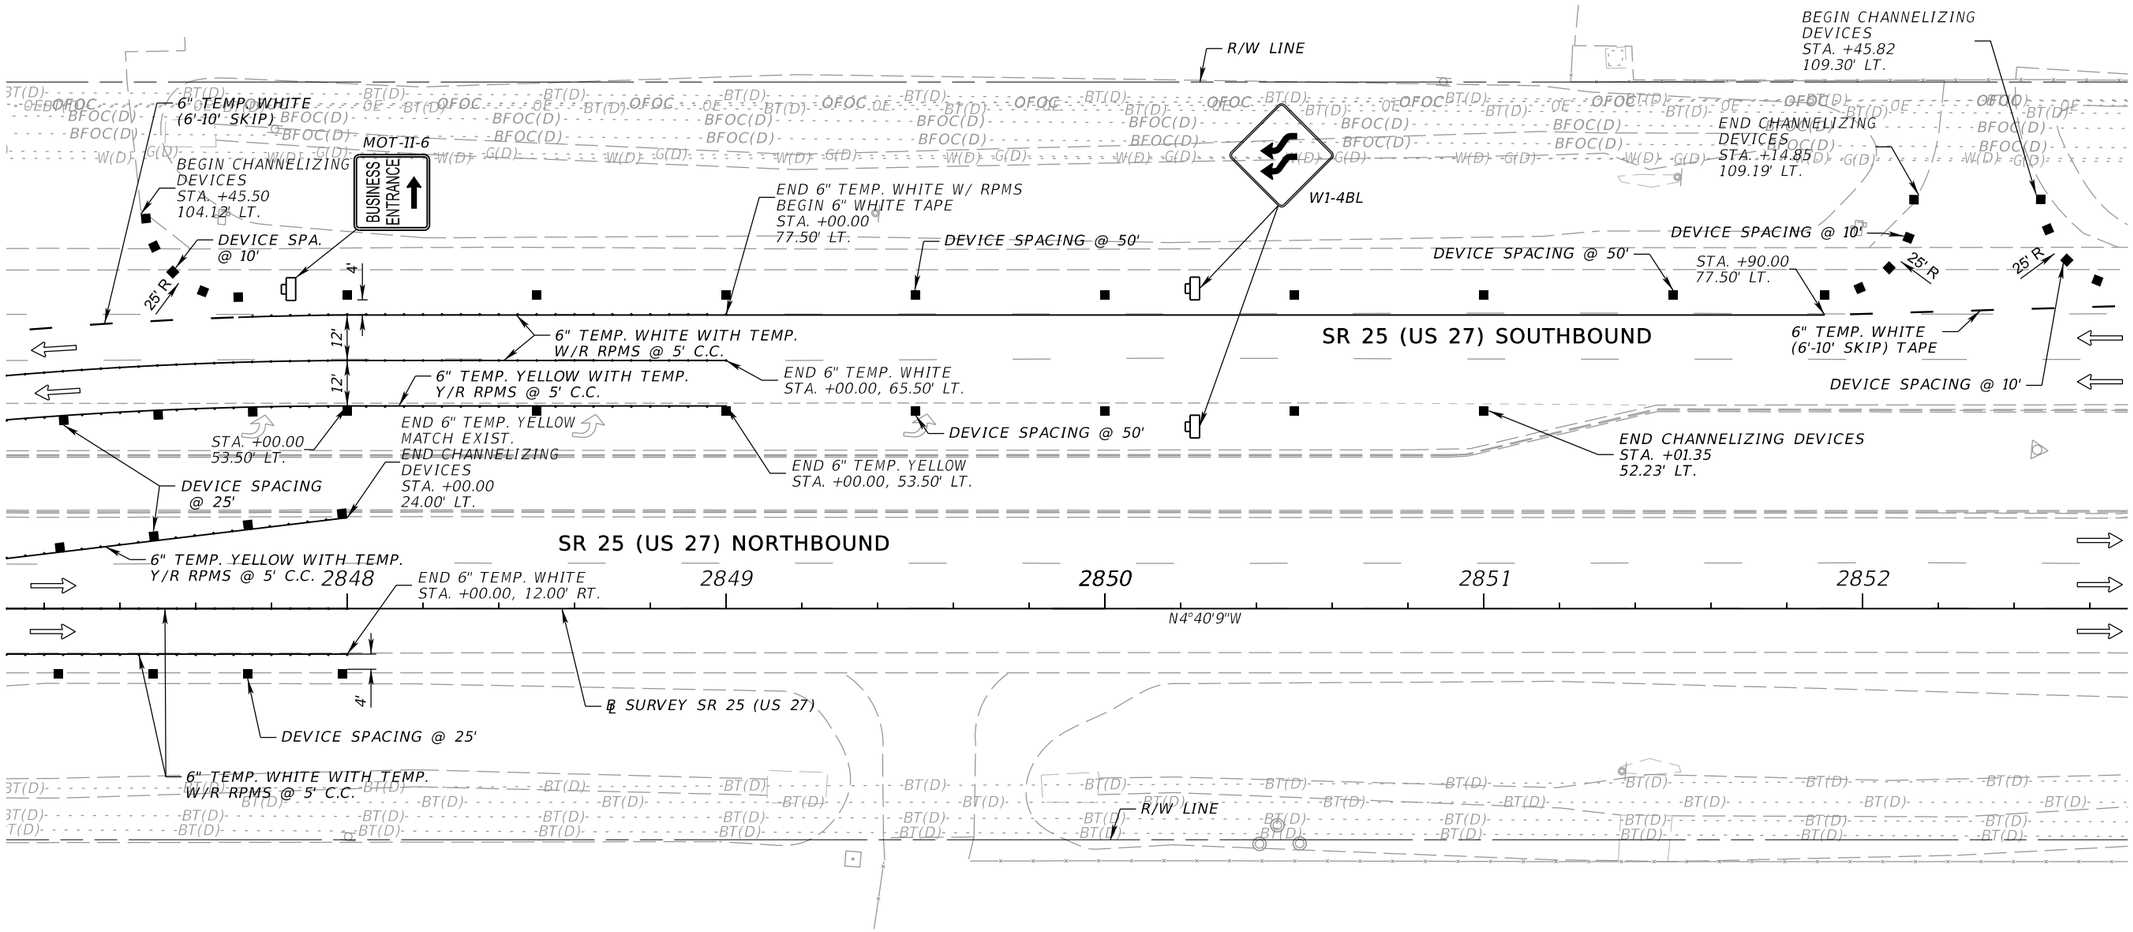


LEGEND	
⇨	Lane Identification and Direction of Traffic (Not Intended For Markings)
■	Channelizing Device (See Index 102-600)
▯	Work Zone Sign

PHASE II

REVISIONS				ENGINEER OF RECORD	STATE OF FLORIDA DEPARTMENT OF TRANSPORTATION			TEMPORARY TRAFFIC CONTROL PLAN (19)	SHEET NO.
DATE	DESCRIPTION	DATE	DESCRIPTION	JONATHAN A. JONES, P.E. LICENSE NUMBER 82243 PATEL, GREENE & ASSOCIATES, LLC 215 EAST MAIN STREET BARTOW, FL 33830	ROAD NO.	COUNTY	FINANCIAL PROJECT ID		
					SR 25	HIGHLANDS	439750-2-52-01		108

THE OFFICIAL RECORD OF THIS SHEET IS THE ELECTRONIC FILE DIGITALLY SIGNED AND SEALED UNDER RULE 61G15-23.004, F.A.C.

4/21/2026 2:18:41 PM USER: ryan.rockford
c:\pw_workdir\pateljgreene-pw-01\pw_user\dms02455\TCPLRD02.dgn

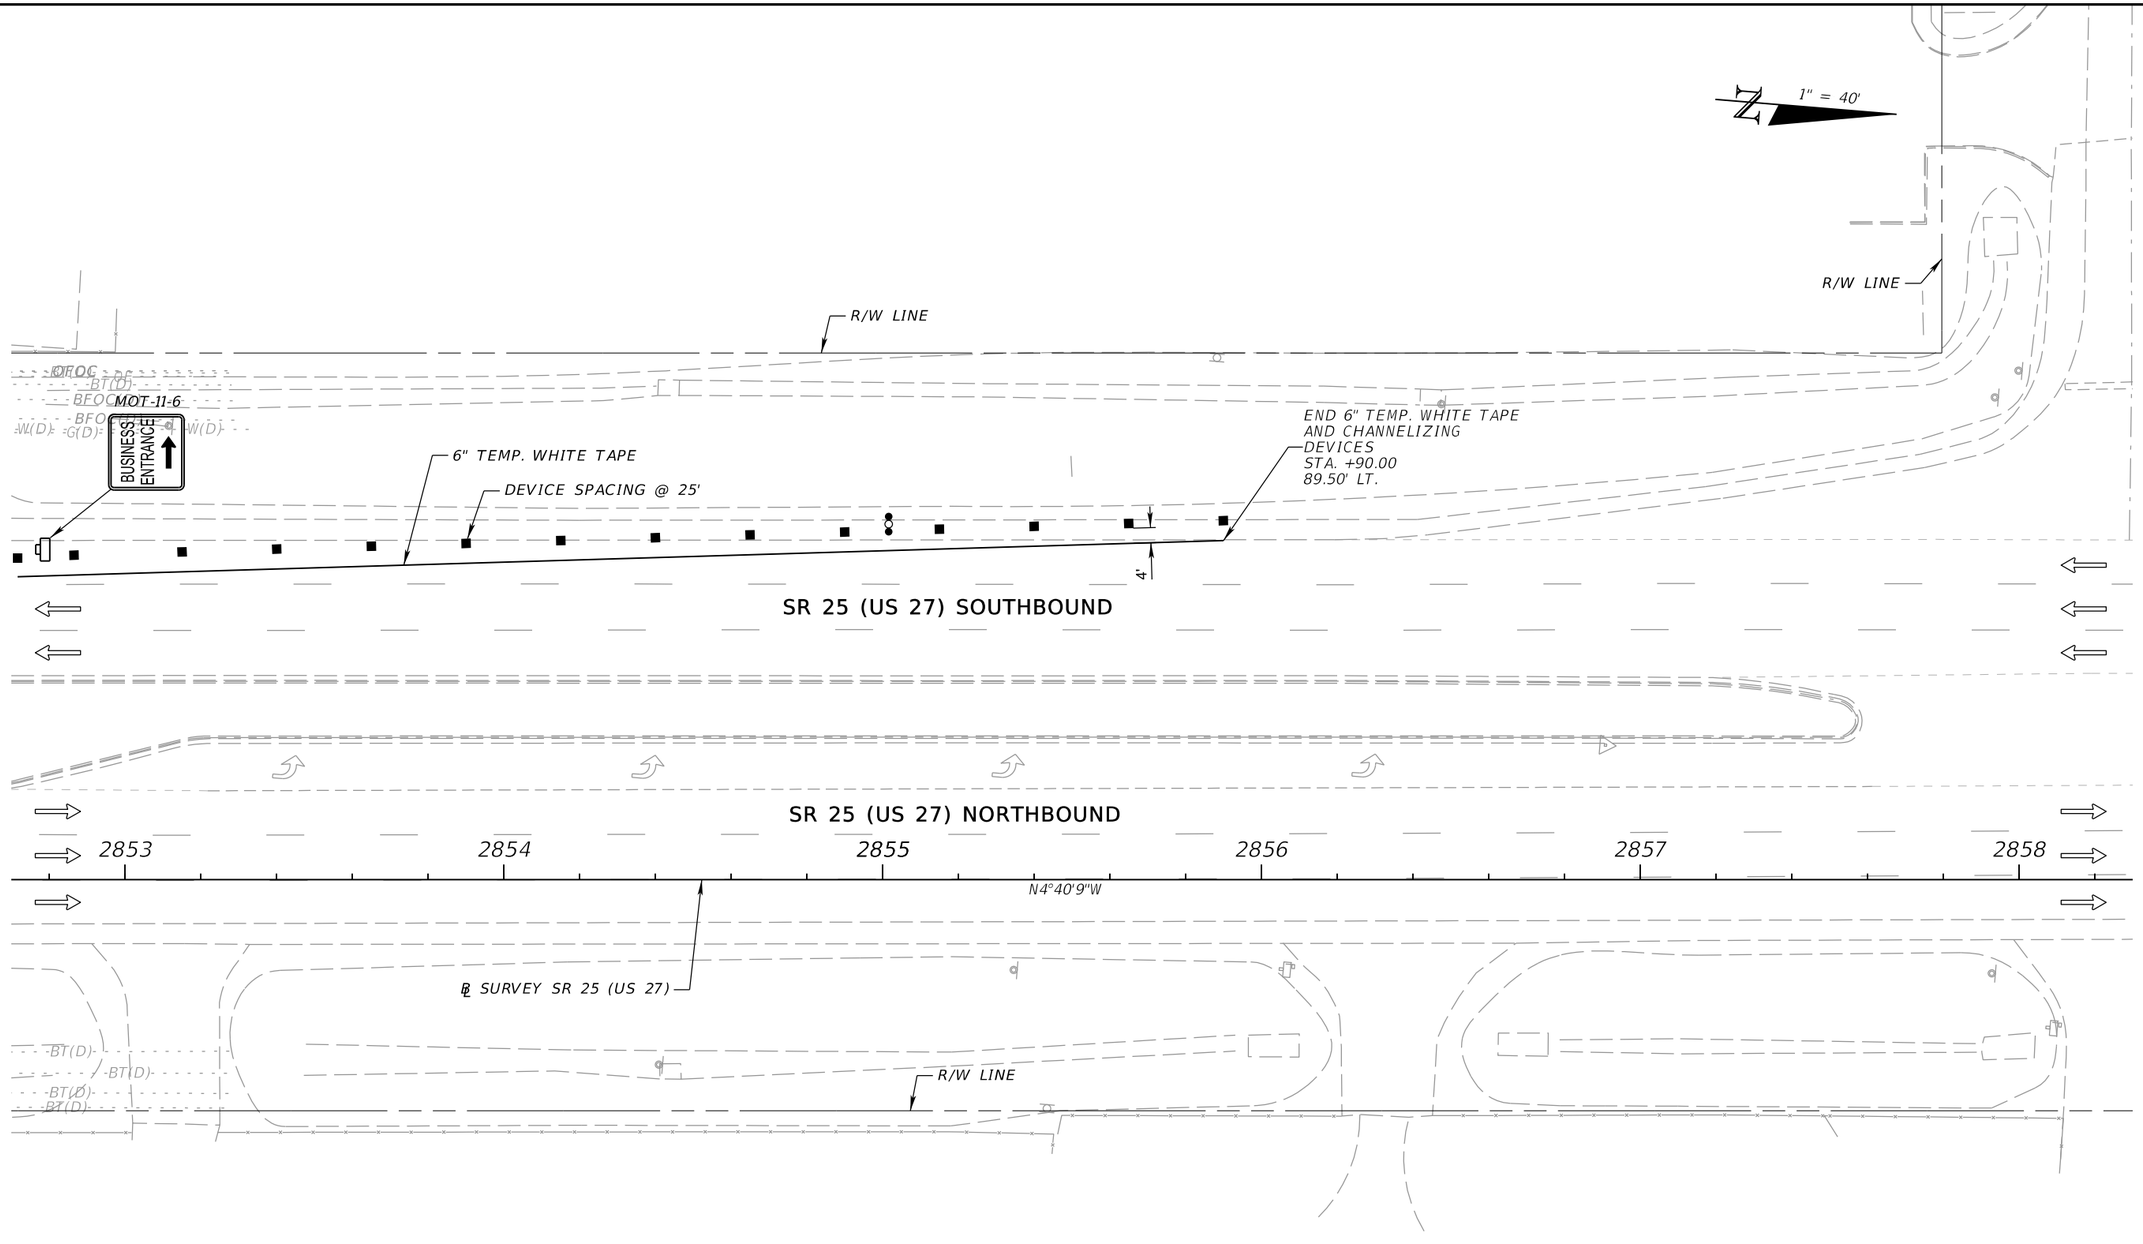


LEGEND	
⇨	Lane Identification and Direction of Traffic (Not Intended For Markings)
■	Channelizing Device (See Index 102-600)
● ●	Advance Warning Arrow Board

PHASE II

REVISIONS				ENGINEER OF RECORD	STATE OF FLORIDA DEPARTMENT OF TRANSPORTATION			TEMPORARY TRAFFIC CONTROL PLAN (20)	SHEET NO.
DATE	DESCRIPTION	DATE	DESCRIPTION	JONATHAN A. JONES, P.E. LICENSE NUMBER 82243 PATEL, GREENE & ASSOCIATES, LLC 215 EAST MAIN STREET BARTOW, FL 33830	ROAD NO.	COUNTY	FINANCIAL PROJECT ID		109
					SR 25	HIGHLANDS	439750-2-52-01		

THE OFFICIAL RECORD OF THIS SHEET IS THE ELECTRONIC FILE DIGITALLY SIGNED AND SEALED UNDER RULE 61G15-23.004, F.A.C.

4/21/2026 2:18:42 PM USER: ryan.rockford
c:\pw_workdir\pateljgreene-pw-01\pw_user\dms02455\VTCPLRD02.dgn

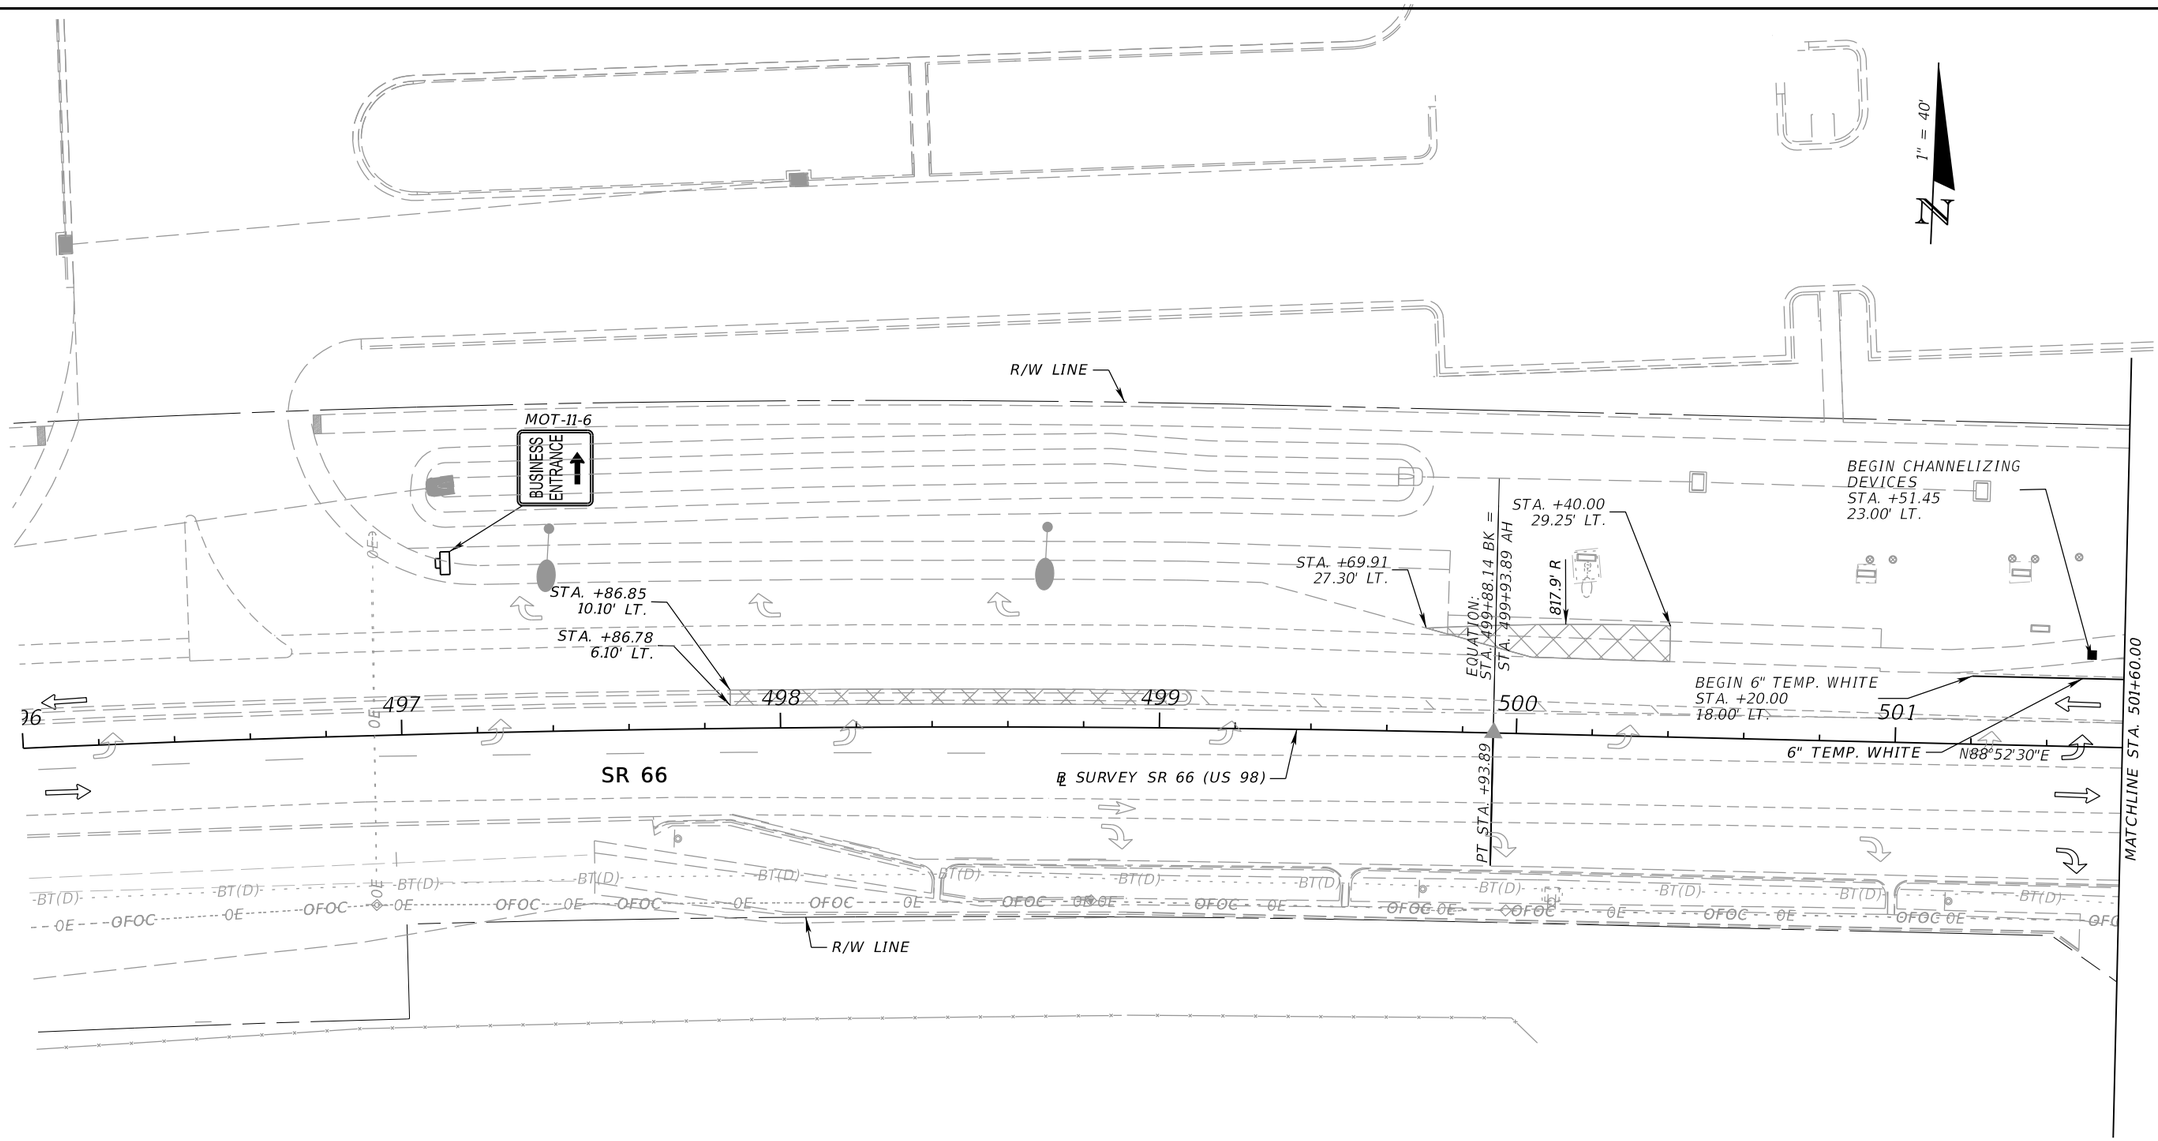

LEGEND	
⇨	Lane Identification and Direction of Traffic (Not Intended For Markings)
■	Channelizing Device (See Index 102-600)
▨	Temporary Pavement (Completed)

PHASE II

REVISIONS				ENGINEER OF RECORD	STATE OF FLORIDA DEPARTMENT OF TRANSPORTATION			TEMPORARY TRAFFIC CONTROL PLAN (21)	SHEET NO.
DATE	DESCRIPTION	DATE	DESCRIPTION	JONATHAN A. JONES, P.E. LICENSE NUMBER 82243 PATEL, GREENE & ASSOCIATES, LLC 215 EAST MAIN STREET BARTOW, FL 33830	ROAD NO.	COUNTY	FINANCIAL PROJECT ID		
					SR 25	HIGHLANDS	439750-2-52-01		110

THE OFFICIAL RECORD OF THIS SHEET IS THE ELECTRONIC FILE DIGITALLY SIGNED AND SEALED UNDER RULE 61G15-23.004, F.A.C.

4/21/2026 3:02:50 PM USER: ryan.rockford
c:\pw_workdir\patelgreene-pw-01\pw_user\dms02455\TCPLRD02-Sidestreet.dgn

1" = 40'

S-T7
STA. 58+11.60 (26.16 LT.)
CONST. TEMP COVER STEEL PLATE
TO COVER EXIST. INLET
GRATE EL. 111.72
INDEX 425-001, 425-010

S-T8
STA. 58+11.60 (32.10 LT.)
CONST. TEMP. DBI TYPE F
CONNECT TO EXIST. BOX
INDEX 425-001, 425-010, 425-052
GRATE EL. 111.81
FL. TO BE COLLECTED DURING MOT

4' OF TEMP. PIPE DIA. TO BE COLLECTED DURING MOT

BEGIN CHANNELIZING DEVICES STA. +33.98 45.44' LT.

END CHANNELIZING DEVICES STA. +84.12 16.85' LT.

MOT-11-6 BUSINESS ENTRANCE

DEVICE SPACING @ 25'

END CHANNELIZING DEVICES STA. +62.79 42.33' LT.

BEGIN CHANNELIZING DEVICES STA. +52.67 42.78' LT.

STA. +24.97 32.25' LT.

END CHANNELIZING DEVICES STA. +40.30 47.38' LT.

R/W LINE

STA. +32.80 24.64' LT.

STA. +00.00 17.02' LT.

STA. +00.00 13.12' LT.

STA. +27.61 15.00' RT.

STA. +20.17 32.25' LT.

STA. +20.17 31.00' LT.

DEVICE SPACING @ 10'

DEVICE SPACING @ 25'

DEVICE SPACING @ 10'

REMOVE EXIST. SIDEDRAIN MES AND EXIST. PIPE

DEVICE SPACING @ 10'

DEVICE SPACING @ 10'

DEVICE SPACING @ 25'

DEVICE SPACING @ 10'

DEVICE SPACING @ 10'

15' R
25' R
625' R
80' R
594' R
595' R
45' R
40' R
22' R
67' R
25' R
624' R
64' R

ONLY

MATCHLINE STA. 55+20.00

56 57 US 98 58 59 60

E SURVEY SR 66 (US 98)

STA. +23.94 29.00' RT.

STA. +59.49 26.18' RT.

STA. +30.12 23.41' RT.

0.82%

0.48%

STA. +31.14 35.25' RT.

S-T4

S-T5

S-T6

R/W LINE

STA. +33.74 40.98' RT.

TEMP. CONC. BARRIER (LOW PROFILE) STA. +60.21 35.25' RT.

13' OF 4" TEMP. EDGEDRAIN EXTENSION

END CHANNELIZING DEVICES STA. +53.69 41.66' RT.

END TEMP. CONC. BARRIER (LOW PROFILE) STA. +40.00 22.35' RT.

STA. +40.00 32.09' RT.

STA. +40.00 34.00' RT.

END SP. DT. RT +79.68 EL. 108.90

REMOVE EXIST. SIDEDRAIN MES AND EXIST. PIPE

121' OF 12"X18" TEMP. SIDEDRAIN FL 109.08 (AH.) FL 109.58 (BK.)

BEGIN CHANNELIZING DEVICES STA. +19.41 39.76' RT.

END CHANNELIZING DEVICES STA. +59.17 18.50' RT.

MOT-11-6 BUSINESS ENTRANCE

DEVICE SPACING @ 10'

TEMP. CONC. BARRIER (LOW PROFILE)

END CHANNELIZING DEVICES STA. +84.90 47.75' RT.

END TEMP. CONC. BARRIER (LOW PROFILE) STA. +63.00 29.00' RT.

BEGIN TEMP. CONC. BARRIER (LOW PROFILE) STA. +32.09 33.48' RT.

BEGIN CHANNELIZING DEVICES STA. +31.20 42.72' RT.

MOT-11-6 BUSINESS ENTRANCE

REMOVE EXIST. SIDEDRAIN MES AND EXIST. PIPE

120' of 12"x18" TEMP. SIDEDRAIN FL 110.00 (AH.) FL 110.34 (BK.)

OFOC OE BFOC(D) RT(D) S-T4 S-T5 S-T6

LEGEND

- Lane Identification and Direction of Traffic (Not Intended For Markings)
- Channelizing Device (See Index 102-600)
- Temporary Pavement (Completed)

PHASE II

REVISIONS			
DATE	DESCRIPTION	DATE	DESCRIPTION

ENGINEER OF RECORD
JONATHAN A. JONES, P.E.
LICENSE NUMBER 82243
PATEL, GREENE & ASSOCIATES, LLC
215 EAST MAIN STREET
BARTOW, FL 33830

STATE OF FLORIDA
DEPARTMENT OF TRANSPORTATION

ROAD NO.	COUNTY	FINANCIAL PROJECT ID
SR 25	HIGHLANDS	439750-2-52-01


TEMPORARY TRAFFIC CONTROL PLAN (22)

SHEET NO. 111

THE OFFICIAL RECORD OF THIS SHEET IS THE ELECTRONIC FILE DIGITALLY SIGNED AND SEALED UNDER RULE 61G15-23.004, F.A.C.


4/21/2026 2:19:08 PM USER: ryan.rockford
c:\pw_workdir\vatelgreene-pw-01\pw_user\dms02455\TCPLRD02-Sidestreet.dgn

SIGNAL HEAD DETAILS

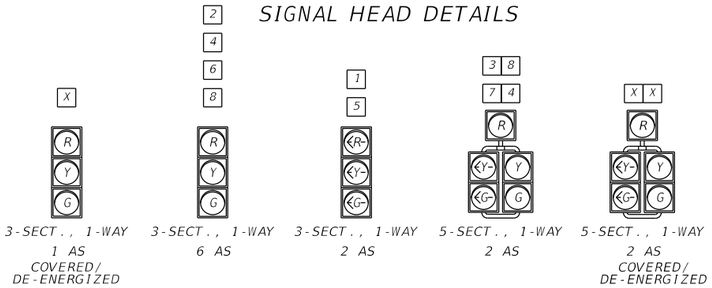


CONTROLLER OPERATIONS:

1. MAJOR STREET IS SR 25 (US 27), (MOVEMENTS 2 AND 6), AND MINOR STREET IS SR 66/US 98 (MOVEMENTS 4/7 AND 3/8).
2. EXISTING STANDARD SIGNAL OPERATING PLAN NO. 9 TO REMAIN.
3. ACTIVATE OR COVER/DE-ENERGIZE SIGNAL HEADS.
5. ADJUST DETECTION ZONES AND MODIFY SIGNAL TIMINGS.

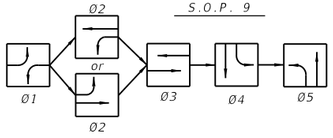

CONTROLLER TIMINGS

(CONTROLLER PHASE#) MOVEMENT NUMBER	1	2	3	4	5	6
DIRECTION	NBL	SB	EB	WB	SBL	NB
TURN TYPE	PROT				PROT	
MINIMUM GREEN	5	15	10	10	5	15
EXTENSION	3.0	2.4	3.0	3.0	3.0	2.4
YELLOW CLEARANCE	5.6	5.6	4.9	4.9	5.6	5.6
ALL RED	3.0	2.0	2.0	2.0	3.0	2.0
MAXIMUM GREEN 1	15	55	35	35	30	55
MAXIMUM GREEN 2						
MAX LIMIT						
ADJUST BY						
PEDESTRIAN WALK						
PED. CLEARANCE						
DETECTOR MEMORY						
DET. CROSS SWITCH						
DUAL ENTRY		ON				ON
RECALL		MIN				MIN

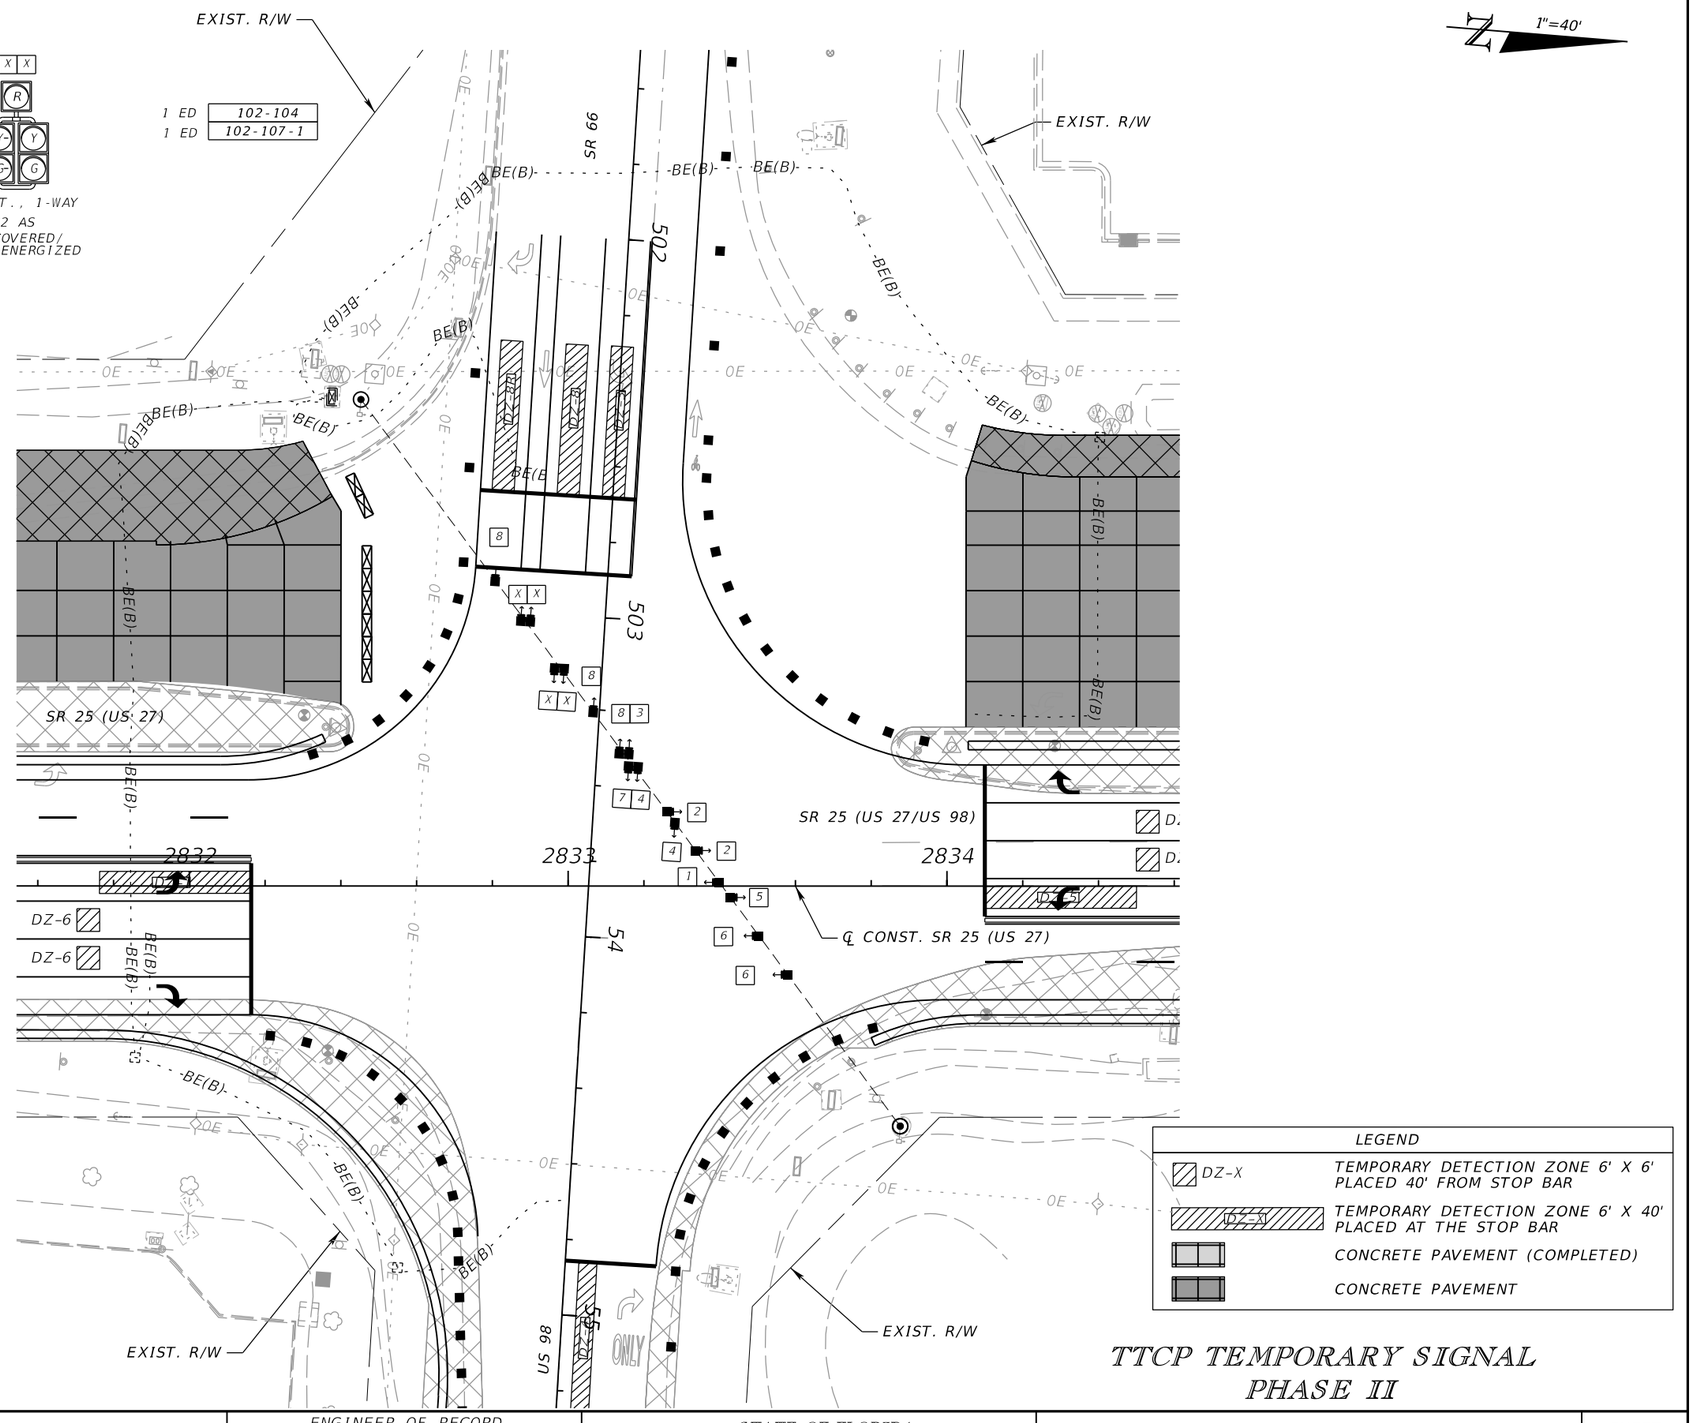

TTCP TEMPORARY SIGNAL PHASE II

REVISIONS			
DATE	DESCRIPTION	DATE	DESCRIPTION

ENGINEER OF RECORD
GERALDO J. SANCHEZ, P.E.
LICENSE NUMBER 74538
PATEL, GREENE & ASSOCIATES, LLC
200 E. ROBINSON STREET, SUITE 300
ORLANDO, FL 32801

STATE OF FLORIDA
DEPARTMENT OF TRANSPORTATION


ROAD NO.	COUNTY	FINANCIAL PROJECT ID
SR 25	HIGHLANDS	439750-2-52-01

TEMPORARY TRAFFIC CONTROL PLAN (23)

SHEET NO. 112

THE OFFICIAL RECORD OF THIS SHEET IS THE ELECTRONIC FILE DIGITALLY SIGNED AND SEALED UNDER RULE 61G15-23.004, F.A.C.

4/21/2026 3:25:40 PM USER: ryan.rockford
c:\pw_working\lochner-pw-01\dms19173\PLANS\02.dgn

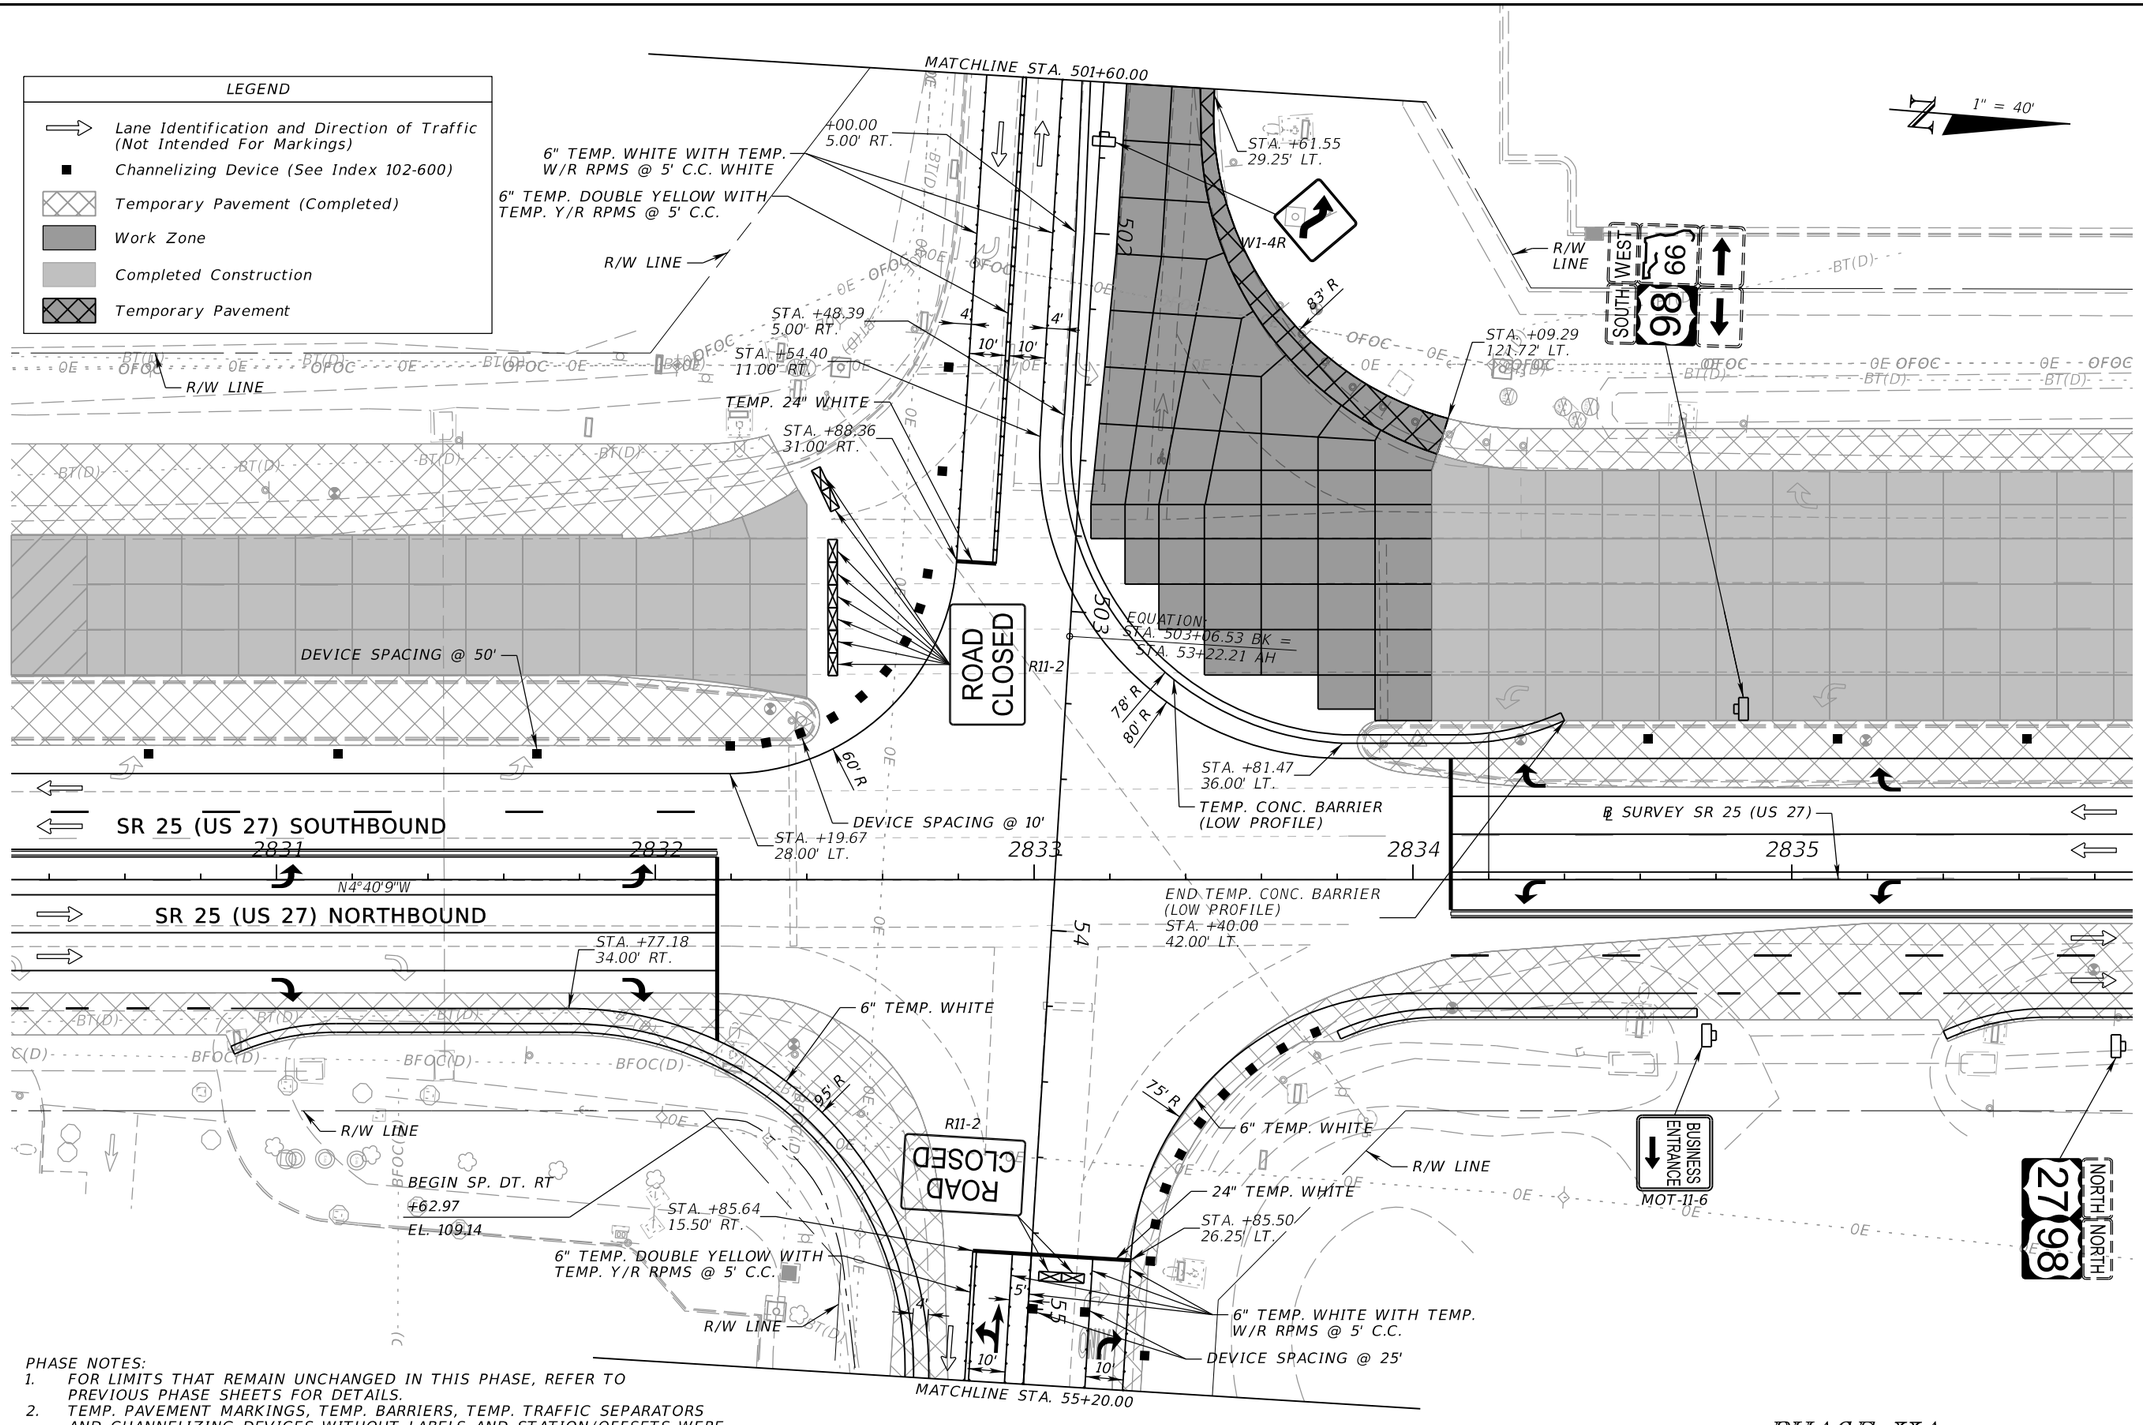

PHASE NOTES:

1. FOR LIMITS THAT REMAIN UNCHANGED IN THIS PHASE, REFER TO PREVIOUS PHASE SHEETS FOR DETAILS.
2. TEMP. PAVEMENT MARKINGS, TEMP. BARRIERS, TEMP. TRAFFIC SEPARATORS AND CHANNELIZING DEVICES WITHOUT LABELS AND STATION/OFFSETS WERE PLACED IN PREVIOUS PHASES.

PHASE IIA

REVISIONS			
DATE	DESCRIPTION	DATE	DESCRIPTION

ENGINEER OF RECORD

JONATHAN A. JONES, P.E.
LICENSE NUMBER 82243
PATEL, GREENE & ASSOCIATES, LLC
215 EAST MAIN STREET
BARTOW, FL 33830

STATE OF FLORIDA
DEPARTMENT OF TRANSPORTATION


ROAD NO.	COUNTY	FINANCIAL PROJECT ID
SR 25	HIGHLANDS	439750-2-52-01

TEMPORARY TRAFFIC CONTROL PLAN (24)

SHEET NO. 113

4/21/2026 2:19:32 PM USER: ryan.rockford
c:\pw_workdir\patelgreene-pw-01\pw_user\dms0245\VTCPLRD02A.dgn

THE OFFICIAL RECORD OF THIS SHEET IS THE ELECTRONIC FILE DIGITALLY SIGNED AND SEALED UNDER RULE 61G15-23.004, F.A.C.

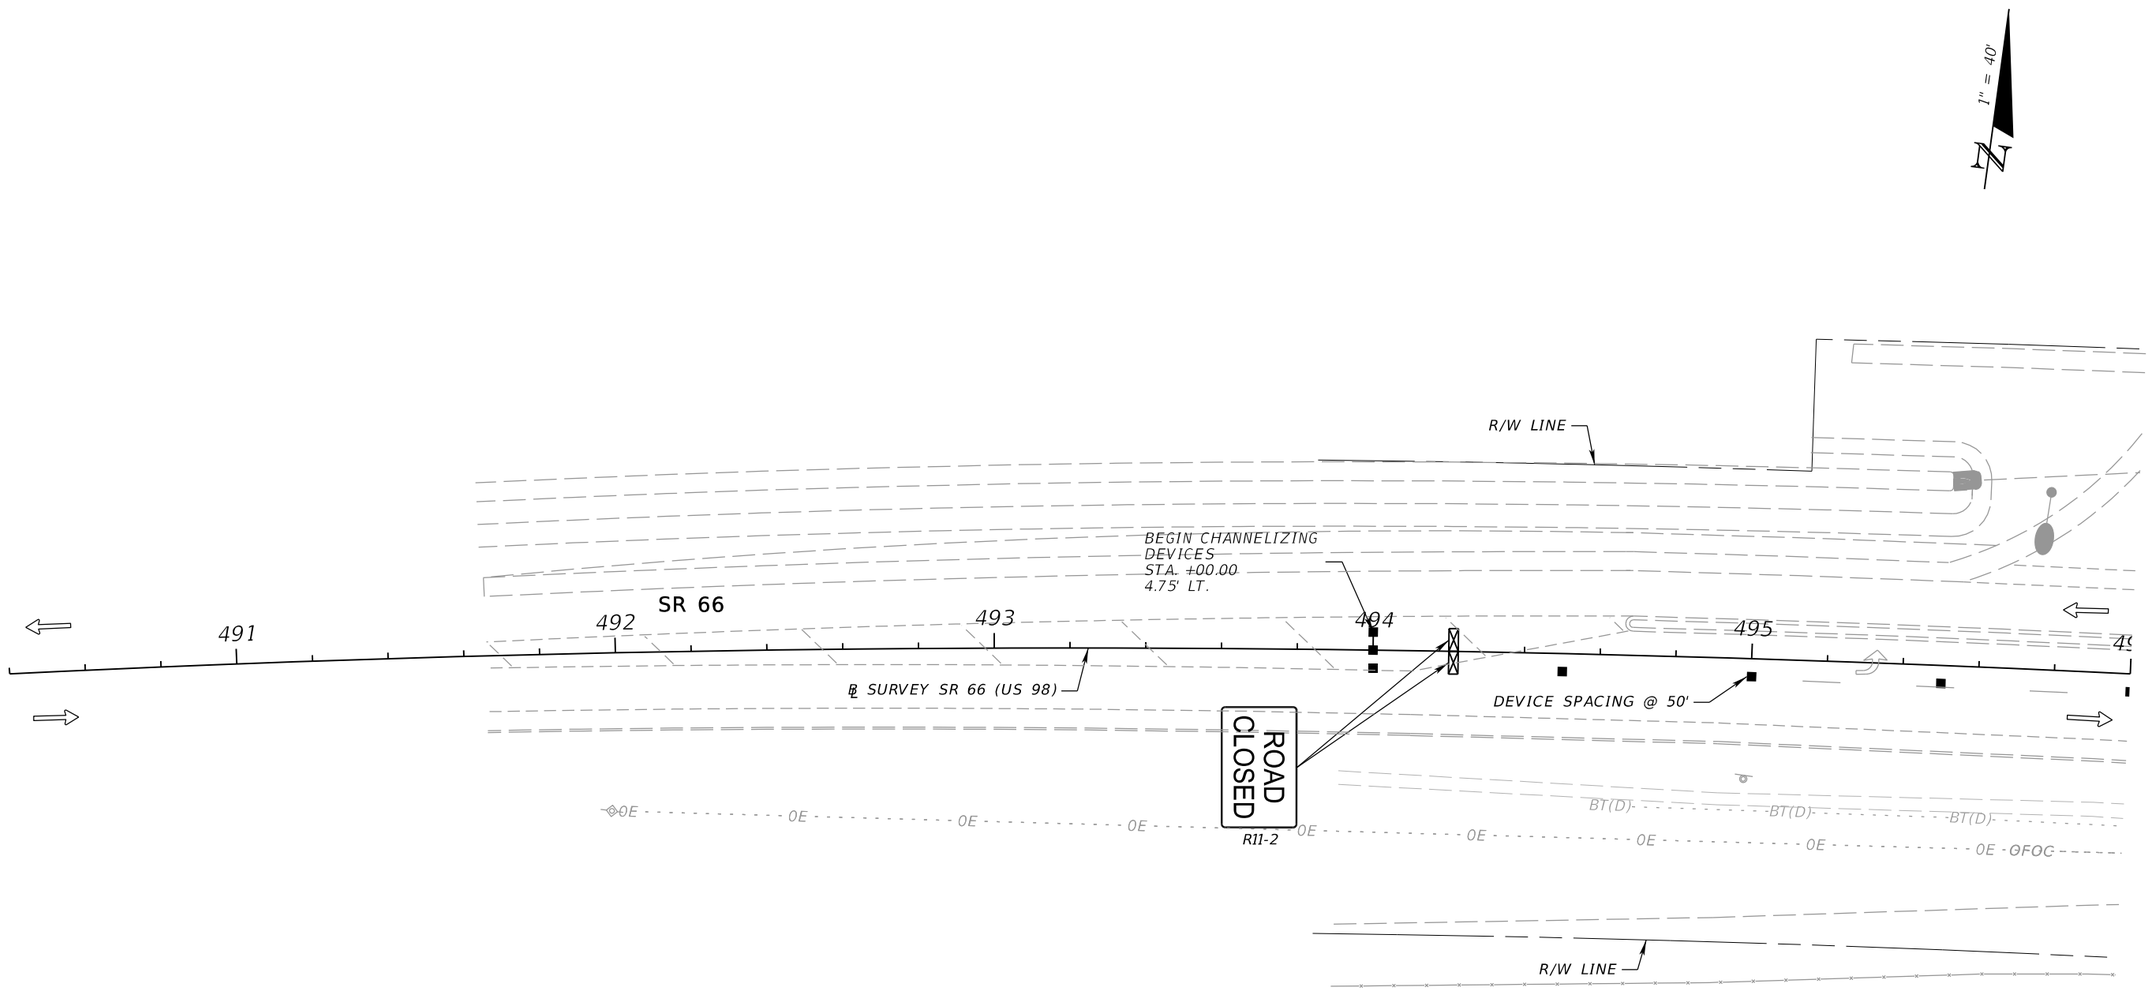

LEGEND


- Lane Identification and Direction of Traffic (Not Intended For Markings)
- Channelizing Device (See Index 102-600)
- Type III Barricade

PHASE IIA

REVISIONS				ENGINEER OF RECORD	STATE OF FLORIDA DEPARTMENT OF TRANSPORTATION			TEMPORARY TRAFFIC CONTROL PLAN (25)	SHEET NO.
DATE	DESCRIPTION	DATE	DESCRIPTION	JONATHAN A. JONES, P.E. LICENSE NUMBER 82243 PATEL, GREENE & ASSOCIATES, LLC 215 EAST MAIN STREET BARTOW, FL 33830	ROAD NO.	COUNTY	FINANCIAL PROJECT ID		114
					SR 25	HIGHLANDS	439750-2-52-01		

THE OFFICIAL RECORD OF THIS SHEET IS THE ELECTRONIC FILE DIGITALLY SIGNED AND SEALED UNDER RULE 61G15-23.004, F.A.C.

4/21/2026 2:19:46 PM USER: ryan.rockford
c:\pw_workdir\pateldgreene-pw-01\pw_user\dms02455\VTCPLRD02A-Sidestreet.dgn

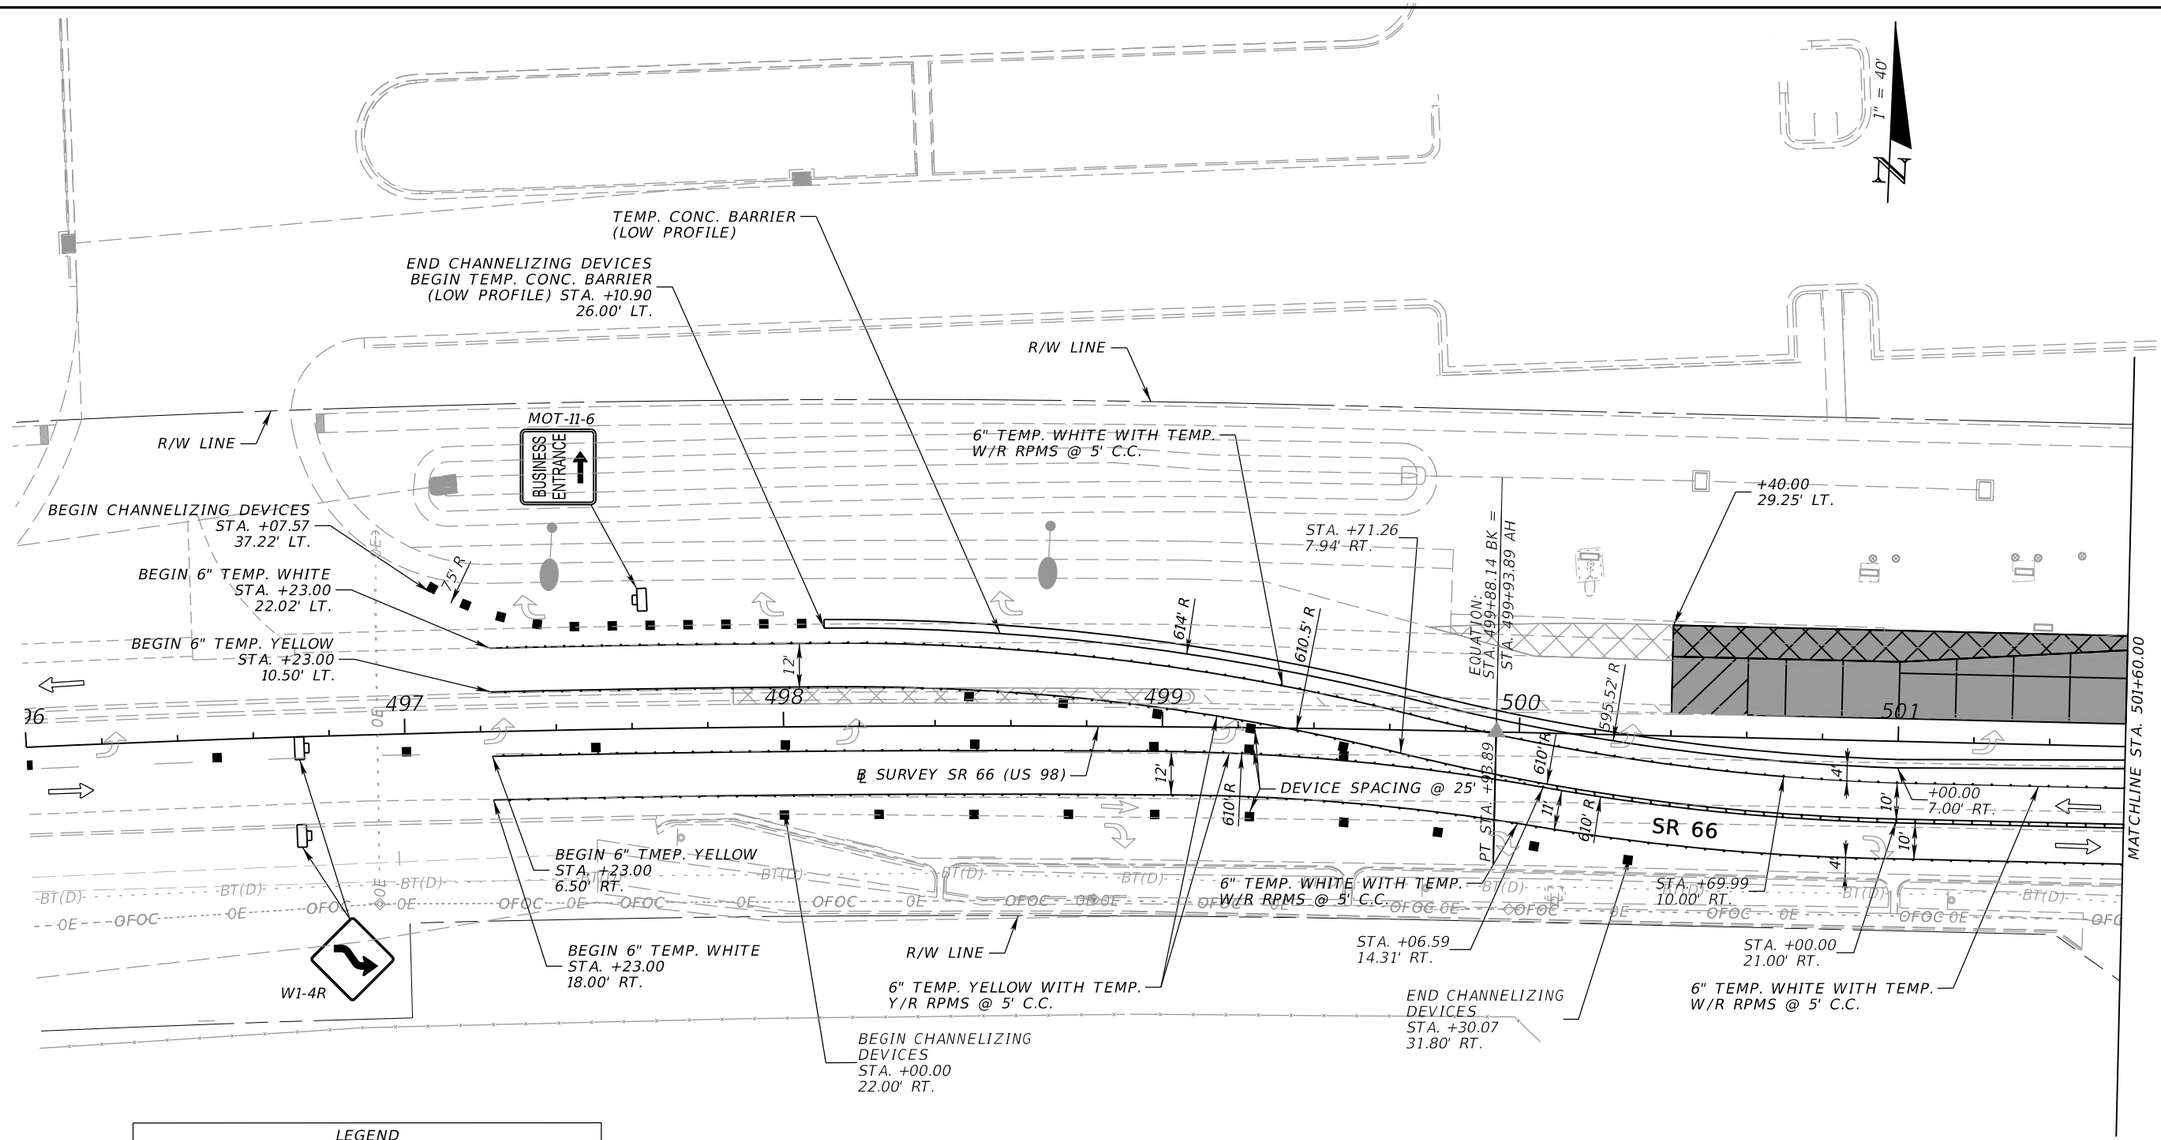

LEGEND	
⇨	Lane Identification and Direction of Traffic (Not Intended For Markings)
■	Channelizing Device (See Index 102-600)
	Work Zone
	Work Zone Sign
	Temporary Pavement
	Temporary Pavement (Completed)

PHASE IIA

REVISIONS			
DATE	DESCRIPTION	DATE	DESCRIPTION

ENGINEER OF RECORD

JONATHAN A. JONES, P.E.
LICENSE NUMBER 82243
PATEL, GREENE & ASSOCIATES, LLC
215 EAST MAIN STREET
BARTOW, FL 33830

STATE OF FLORIDA
DEPARTMENT OF TRANSPORTATION


ROAD NO.	COUNTY	FINANCIAL PROJECT ID
SR 25	HIGHLANDS	439750-2-52-01

TEMPORARY TRAFFIC CONTROL PLAN (26)

SHEET NO. 115

THE OFFICIAL RECORD OF THIS SHEET IS THE ELECTRONIC FILE DIGITALLY SIGNED AND SEALED UNDER RULE 61G15-23.004, F.A.C.

4/21/2026 2:19:46 PM USER: ryan.rockford
c:\pw_workdir\patelgreene-pw-01\pw_user\dms02455\TCPLR002A-Sidestreet.dgn

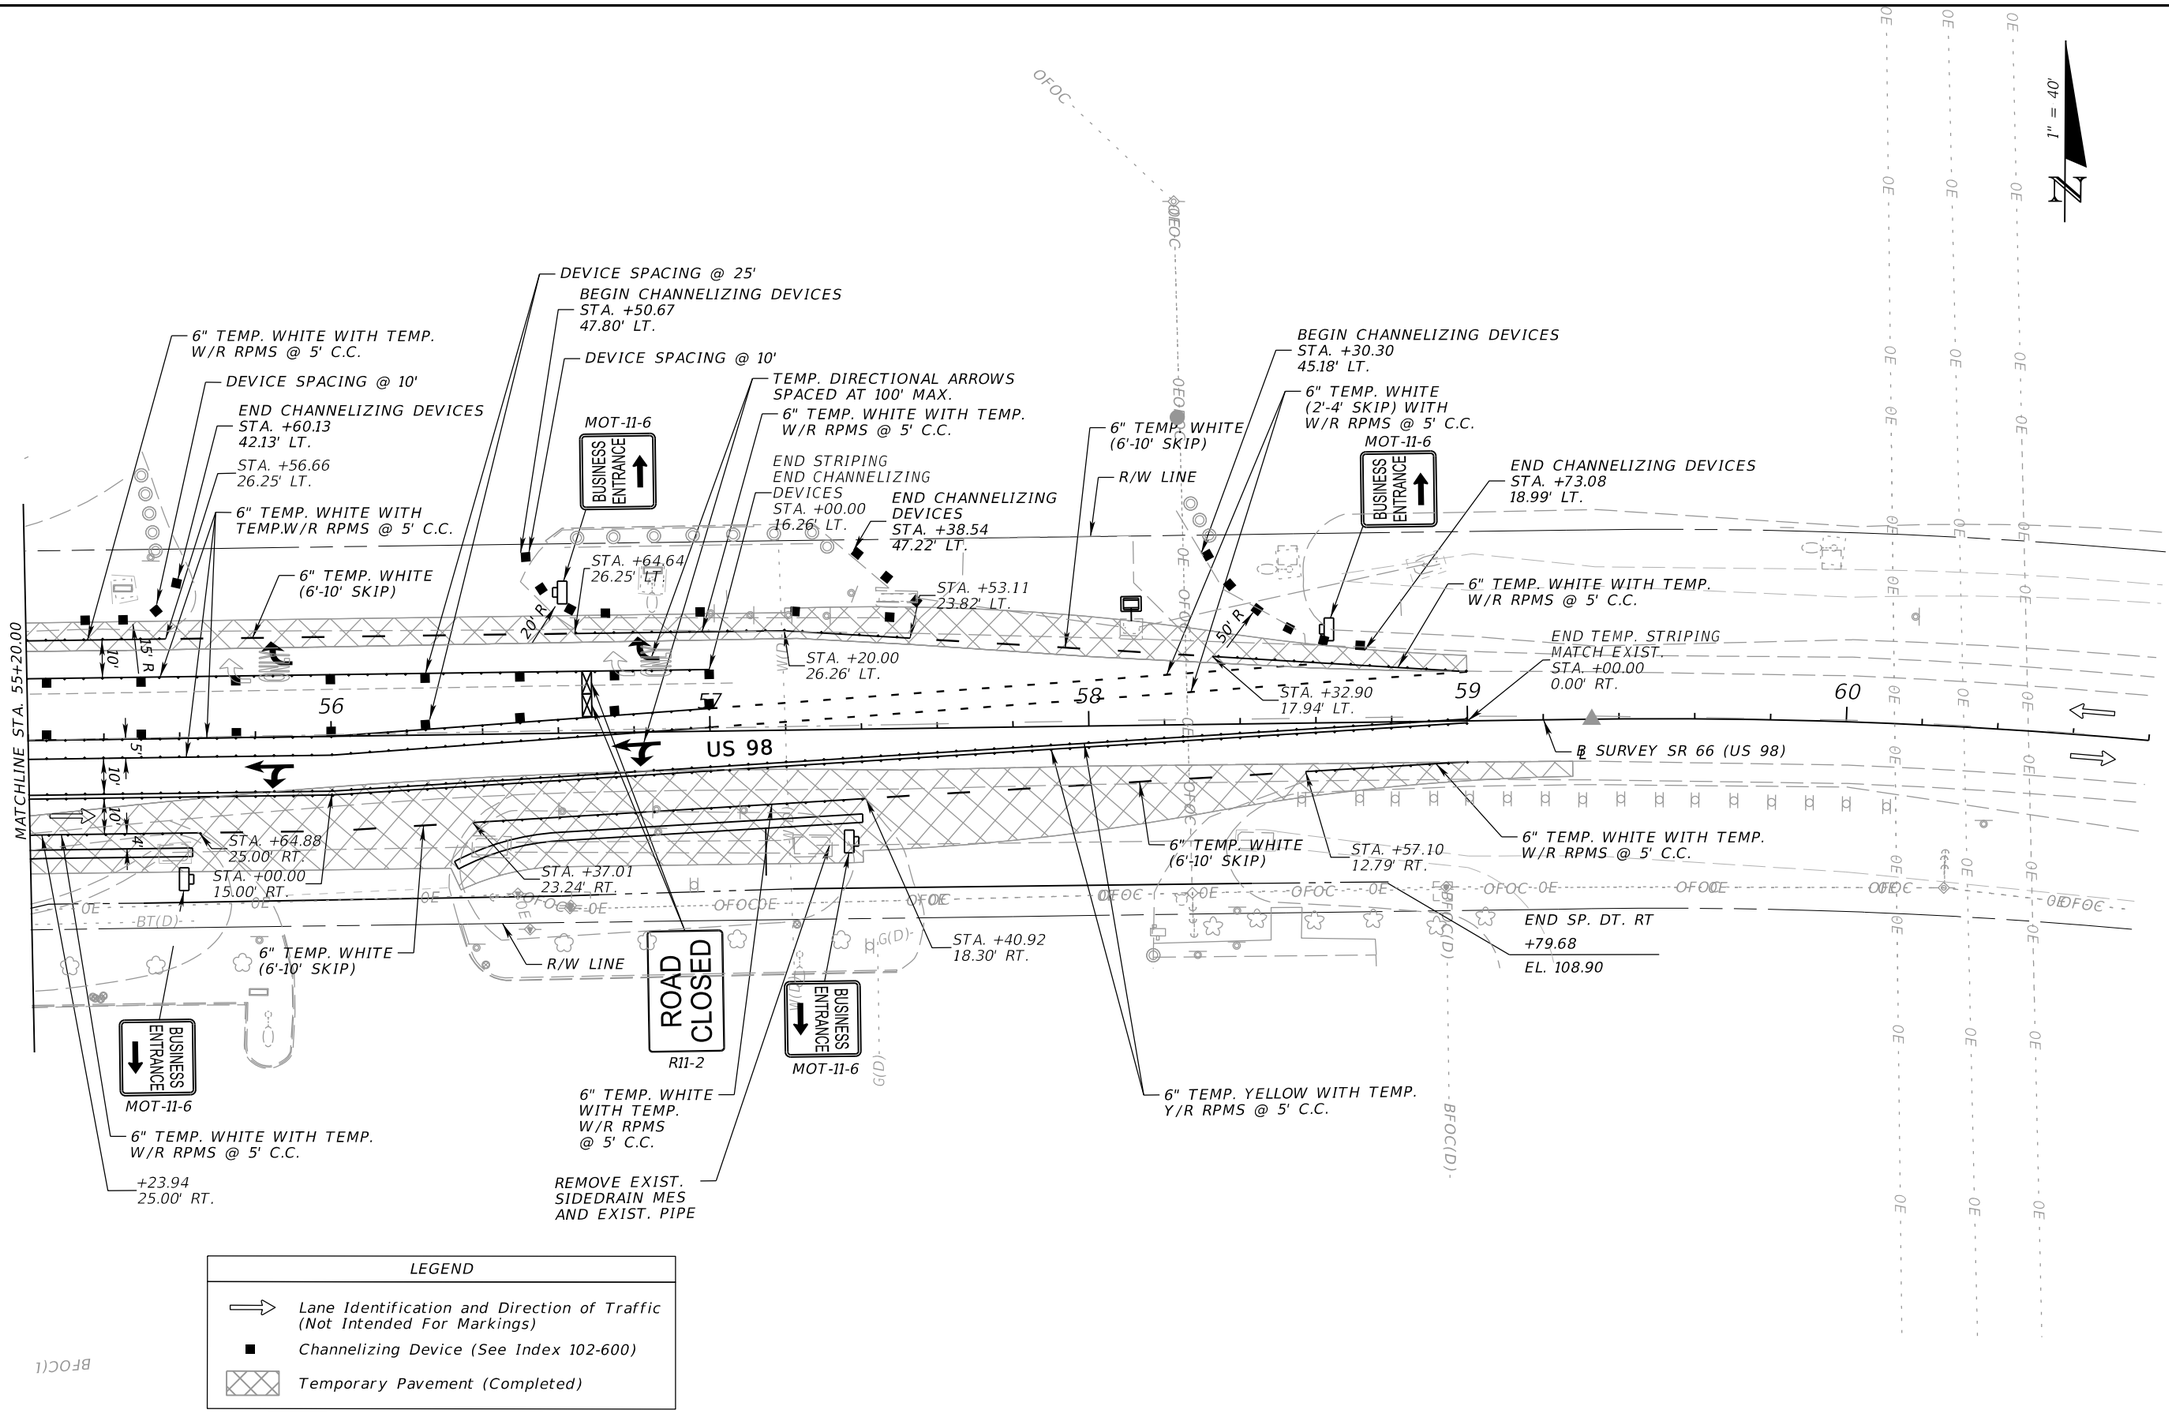

LEGEND

- Lane Identification and Direction of Traffic (Not Intended For Markings)
- Channelizing Device (See Index 102-600)
- Temporary Pavement (Completed)


PHASE IIA

REVISIONS				ENGINEER OF RECORD	STATE OF FLORIDA DEPARTMENT OF TRANSPORTATION			TEMPORARY TRAFFIC CONTROL PLAN (27)	SHEET NO.
DATE	DESCRIPTION	DATE	DESCRIPTION	JONATHAN A. JONES, P.E. LICENSE NUMBER 82243 PATEL, GREENE & ASSOCIATES, LLC 215 EAST MAIN STREET BARTOW, FL 33830	ROAD NO.	COUNTY	FINANCIAL PROJECT ID		116
					SR 25	HIGHLANDS	439750-2-52-01		

THE OFFICIAL RECORD OF THIS SHEET IS THE ELECTRONIC FILE DIGITALLY SIGNED AND SEALED UNDER RULE 61G15-23.004, F.A.C.


4/21/2026 2:19:47 PM USER: ryan.rockford
c:\pw_workdir\pateljgreene-pw-01\pw_user\dms02455\VTCPLRD02A-Sidestreet.dgn

SIGNAL HEAD DETAILS

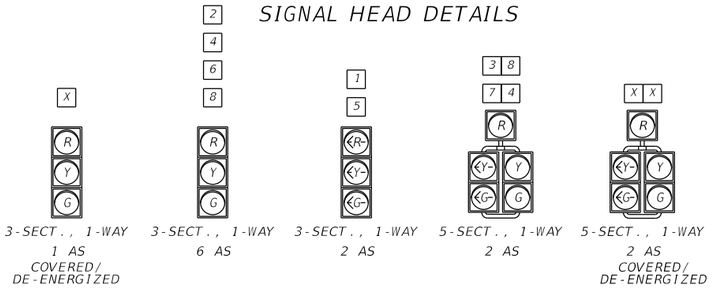


CONTROLLER OPERATIONS:

1. MAJOR STREET IS SR 25 (US 27), (MOVEMENTS 2 AND 6), AND MINOR STREET IS SR 66/US 98 (MOVEMENTS 4/7 AND 3/8).
2. EXISTING STANDARD SIGNAL OPERATING PLAN NO. 9 TO REMAIN.
3. ACTIVATE OR COVER/DE-ENERGIZE SIGNAL HEADS.
5. ADJUST DETECTION ZONES AND MODIFY SIGNAL TIMINGS.

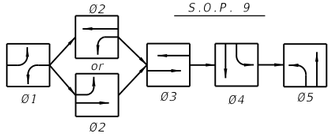

CONTROLLER TIMINGS

(CONTROLLER PHASE#) MOVEMENT NUMBER	1	2	3	4	5	6
DIRECTION	NBL	SB	EB	WB	SBL	NB
TURN TYPE	PROT				PROT	
MINIMUM GREEN	5	15	10	10	5	15
EXTENSION	3.0	2.4	3.0	3.0	3.0	2.4
YELLOW CLEARANCE	5.6	5.6	4.9	4.9	5.6	5.6
ALL RED	3.0	2.0	2.0	2.0	3.0	2.0
MAXIMUM GREEN 1	15	55	35	35	30	55
MAXIMUM GREEN 2						
MAX LIMIT						
ADJUST BY						
PEDESTRIAN WALK						
PED. CLEARANCE						
DETECTOR MEMORY						
DET. CROSS SWITCH						
DUAL ENTRY		ON				ON
RECALL		MIN				MIN

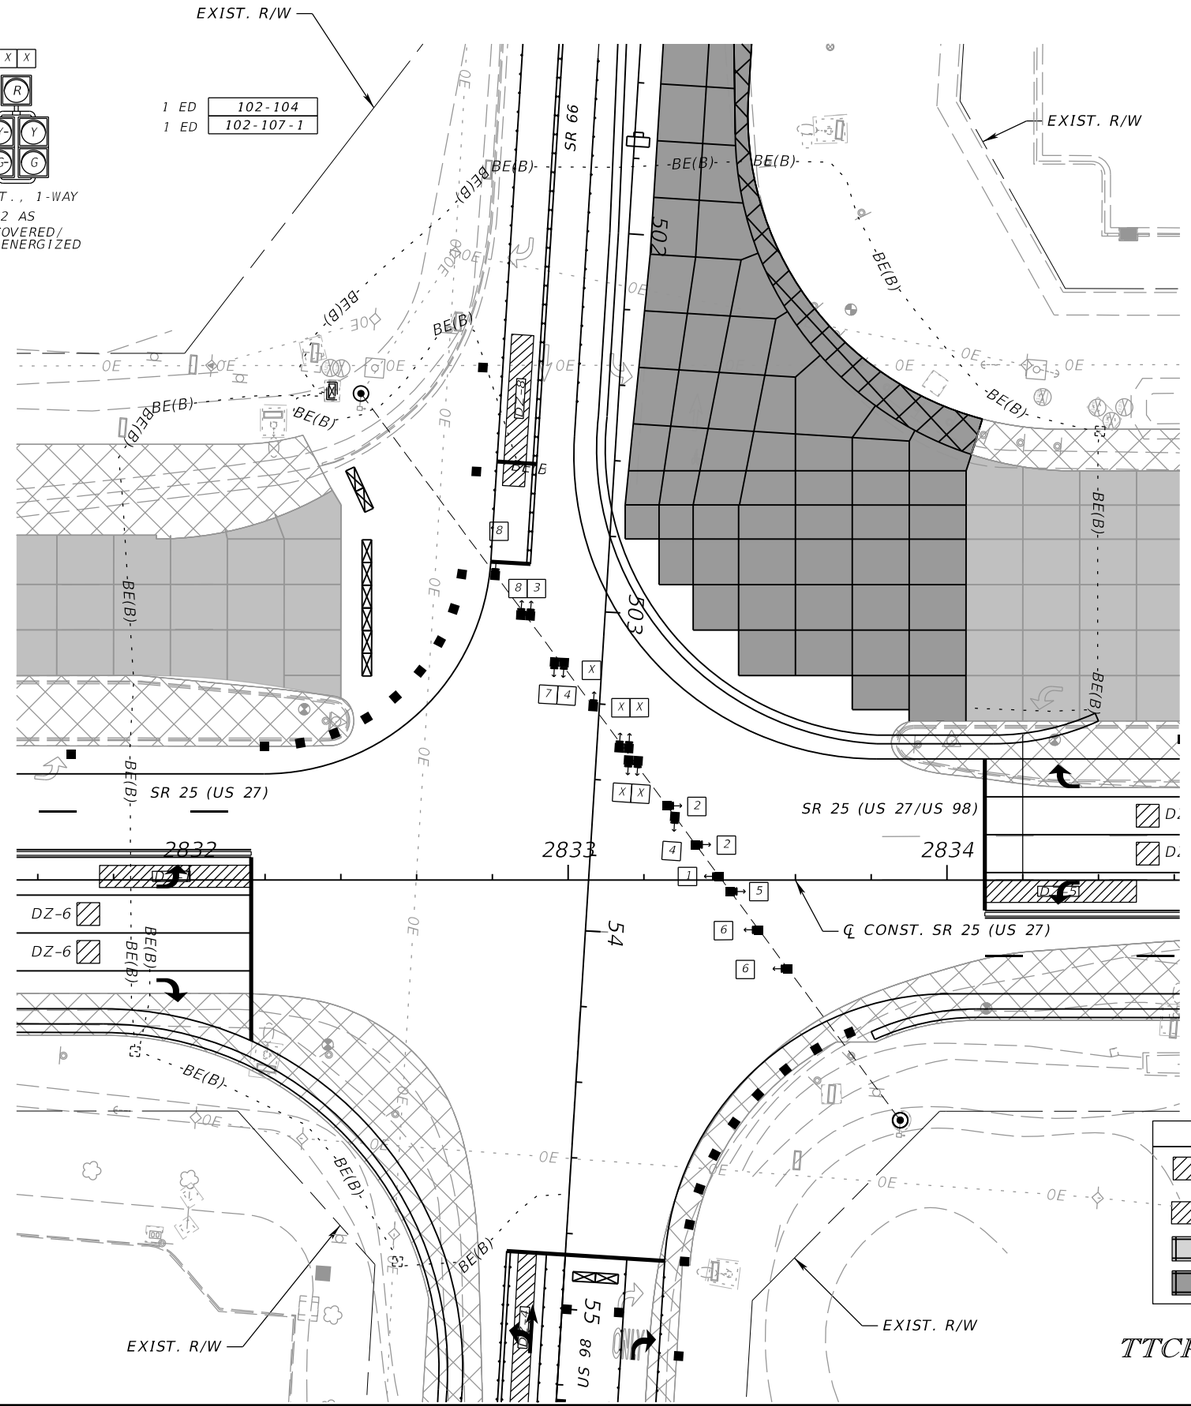

LEGEND

- DZ-X — TEMPORARY DETECTION ZONE 6' X 6' PLACED 40' FROM STOP BAR
- DZ-X — TEMPORARY DETECTION ZONE 6' X 40' PLACED AT THE STOP BAR
- CONCRETE PAVEMENT (COMPLETED)
- CONCRETE PAVEMENT

TTCP TEMPORARY SIGNAL PHASE IIA

REVISIONS			
DATE	DESCRIPTION	DATE	DESCRIPTION

ENGINEER OF RECORD

GERALDO J. SANCHEZ, P.E.
LICENSE NUMBER 74538
PATEL, GREENE & ASSOCIATES, LLC
200 E. ROBINSON STREET, SUITE 300
ORLANDO, FL 32801

STATE OF FLORIDA
DEPARTMENT OF TRANSPORTATION


ROAD NO.	COUNTY	FINANCIAL PROJECT ID
SR 25	HIGHLANDS	439750-2-52-01

TEMPORARY TRAFFIC CONTROL PLAN (28)

SHEET NO. 117

THE OFFICIAL RECORD OF THIS SHEET IS THE ELECTRONIC FILE DIGITALLY SIGNED AND SEALED UNDER RULE 61G15-23.004, F.A.C.

4/21/2026 3:27:40 PM USER: ryan.rockford
c:\pw_working\lochner-pw-01\dms19173\PLANS\02Adgn

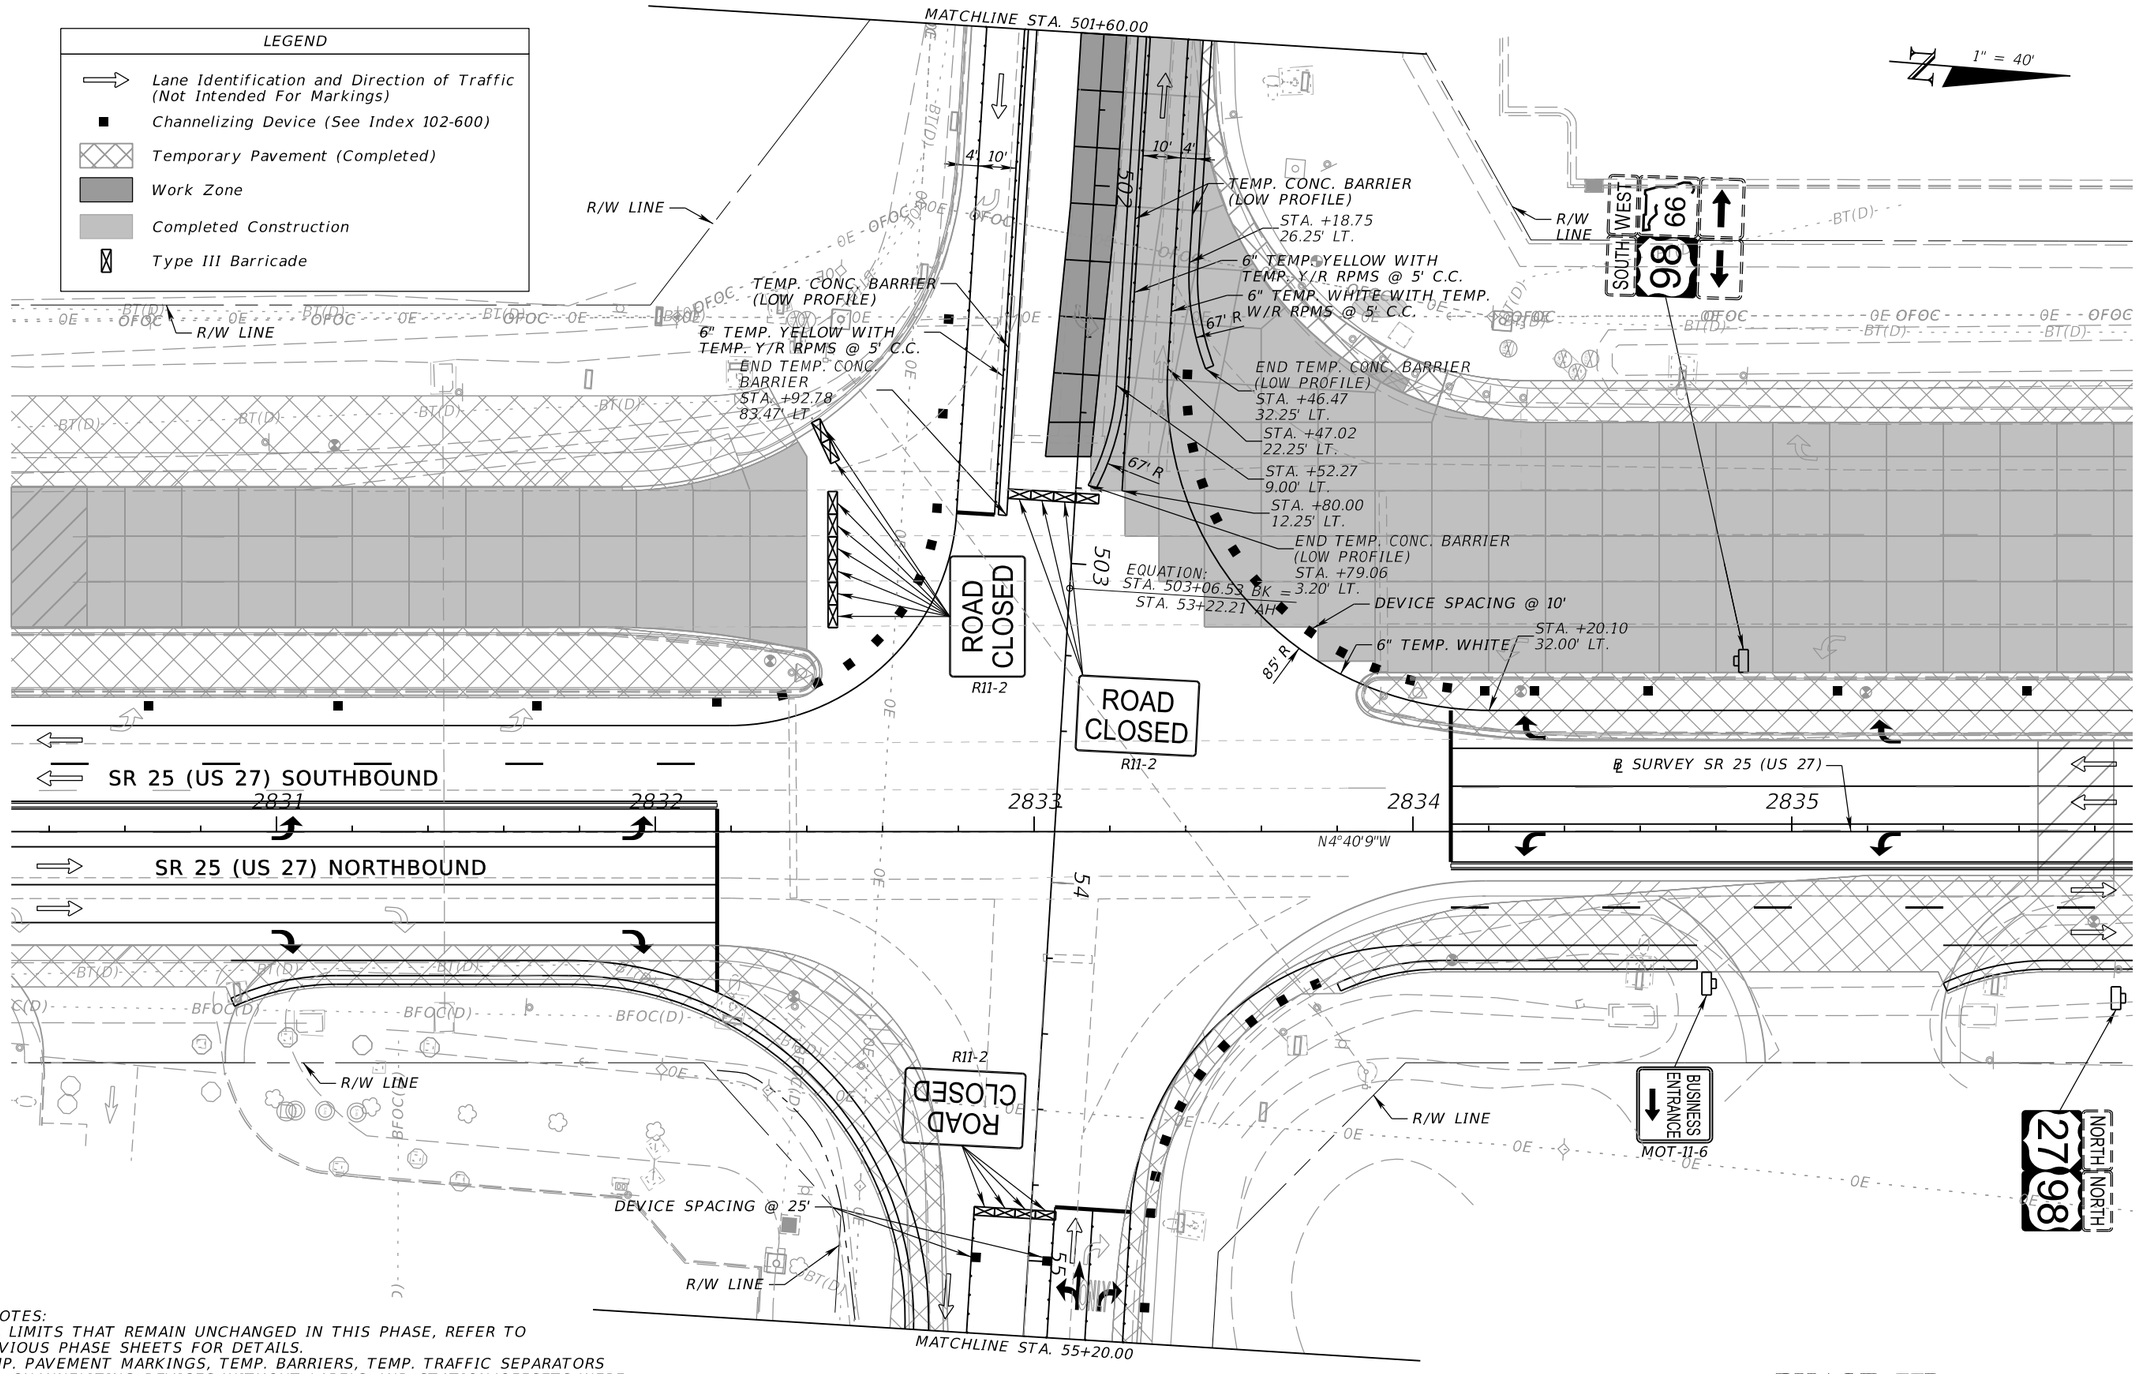

PHASE NOTES:

1. FOR LIMITS THAT REMAIN UNCHANGED IN THIS PHASE, REFER TO PREVIOUS PHASE SHEETS FOR DETAILS.
2. TEMP. PAVEMENT MARKINGS, TEMP. BARRIERS, TEMP. TRAFFIC SEPARATORS AND CHANNELIZING DEVICES WITHOUT LABELS AND STATION/OFFSETS WERE PLACED IN PREVIOUS PHASES.

PHASE IIB

REVISIONS			
DATE	DESCRIPTION	DATE	DESCRIPTION

ENGINEER OF RECORD

JONATHAN A. JONES, P.E.
LICENSE NUMBER 82243
PATEL, GREENE & ASSOCIATES, LLC
215 EAST MAIN STREET
BARTOW, FL 33830

STATE OF FLORIDA
DEPARTMENT OF TRANSPORTATION


ROAD NO.	COUNTY	FINANCIAL PROJECT ID
SR 25	HIGHLANDS	439750-2-52-01

TEMPORARY TRAFFIC CONTROL PLAN (29)

SHEET NO. 118

THE OFFICIAL RECORD OF THIS SHEET IS THE ELECTRONIC FILE DIGITALLY SIGNED AND SEALED UNDER RULE 61G15-23.004, F.A.C.

4/21/2026 2:20:14 PM USER: ryan.rockford
c:\pw_workdir\patelgreene-pw-01\pw_user\dms02455\TCPLRD02B.dgn

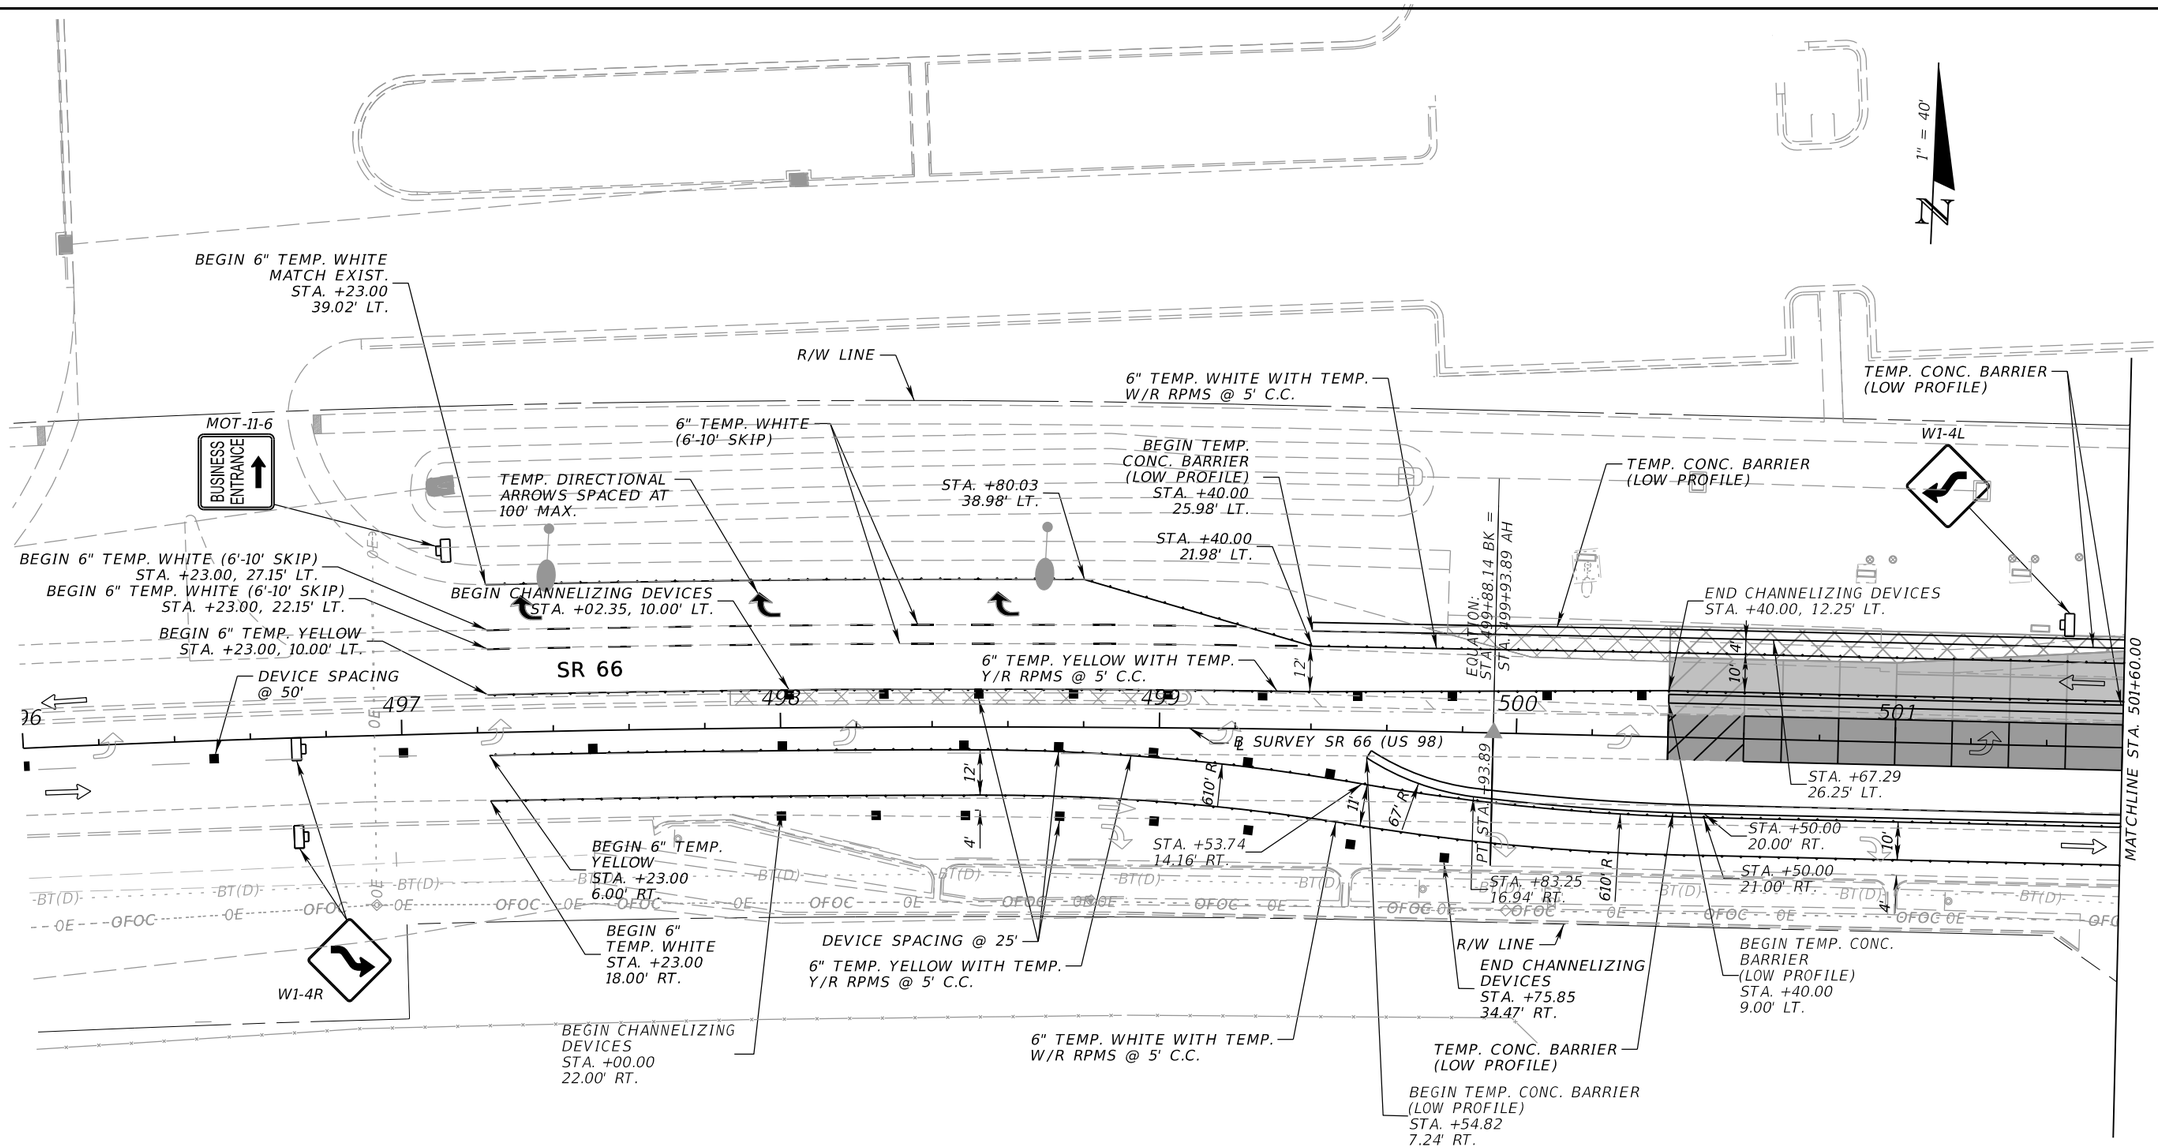

LEGEND	
⇨	Lane Identification and Direction of Traffic (Not Intended For Markings)
■	Channelizing Device (See Index 102-600)
	Work Zone
	Work Zone Sign
	Completed Construction
	Temporary Pavement (Completed)

PHASE IIB

REVISIONS			
DATE	DESCRIPTION	DATE	DESCRIPTION

ENGINEER OF RECORD

JONATHAN A. JONES, P.E.
LICENSE NUMBER 82243
PATEL, GREENE & ASSOCIATES, LLC
215 EAST MAIN STREET
BARTOW, FL 33830

STATE OF FLORIDA
DEPARTMENT OF TRANSPORTATION


ROAD NO.	COUNTY	FINANCIAL PROJECT ID
SR 25	HIGHLANDS	439750-2-52-01

TEMPORARY TRAFFIC CONTROL PLAN (30)

SHEET NO. 119

THE OFFICIAL RECORD OF THIS SHEET IS THE ELECTRONIC FILE DIGITALLY SIGNED AND SEALED UNDER RULE 61G15-23.004, F.A.C.

4/21/2026 2:20:26 PM USER: ryan.rockford
c:\pw_workdir\patelgreene-pw-01\pw_user\dms02455\TCPLRD02B-Sidestreet.dgn

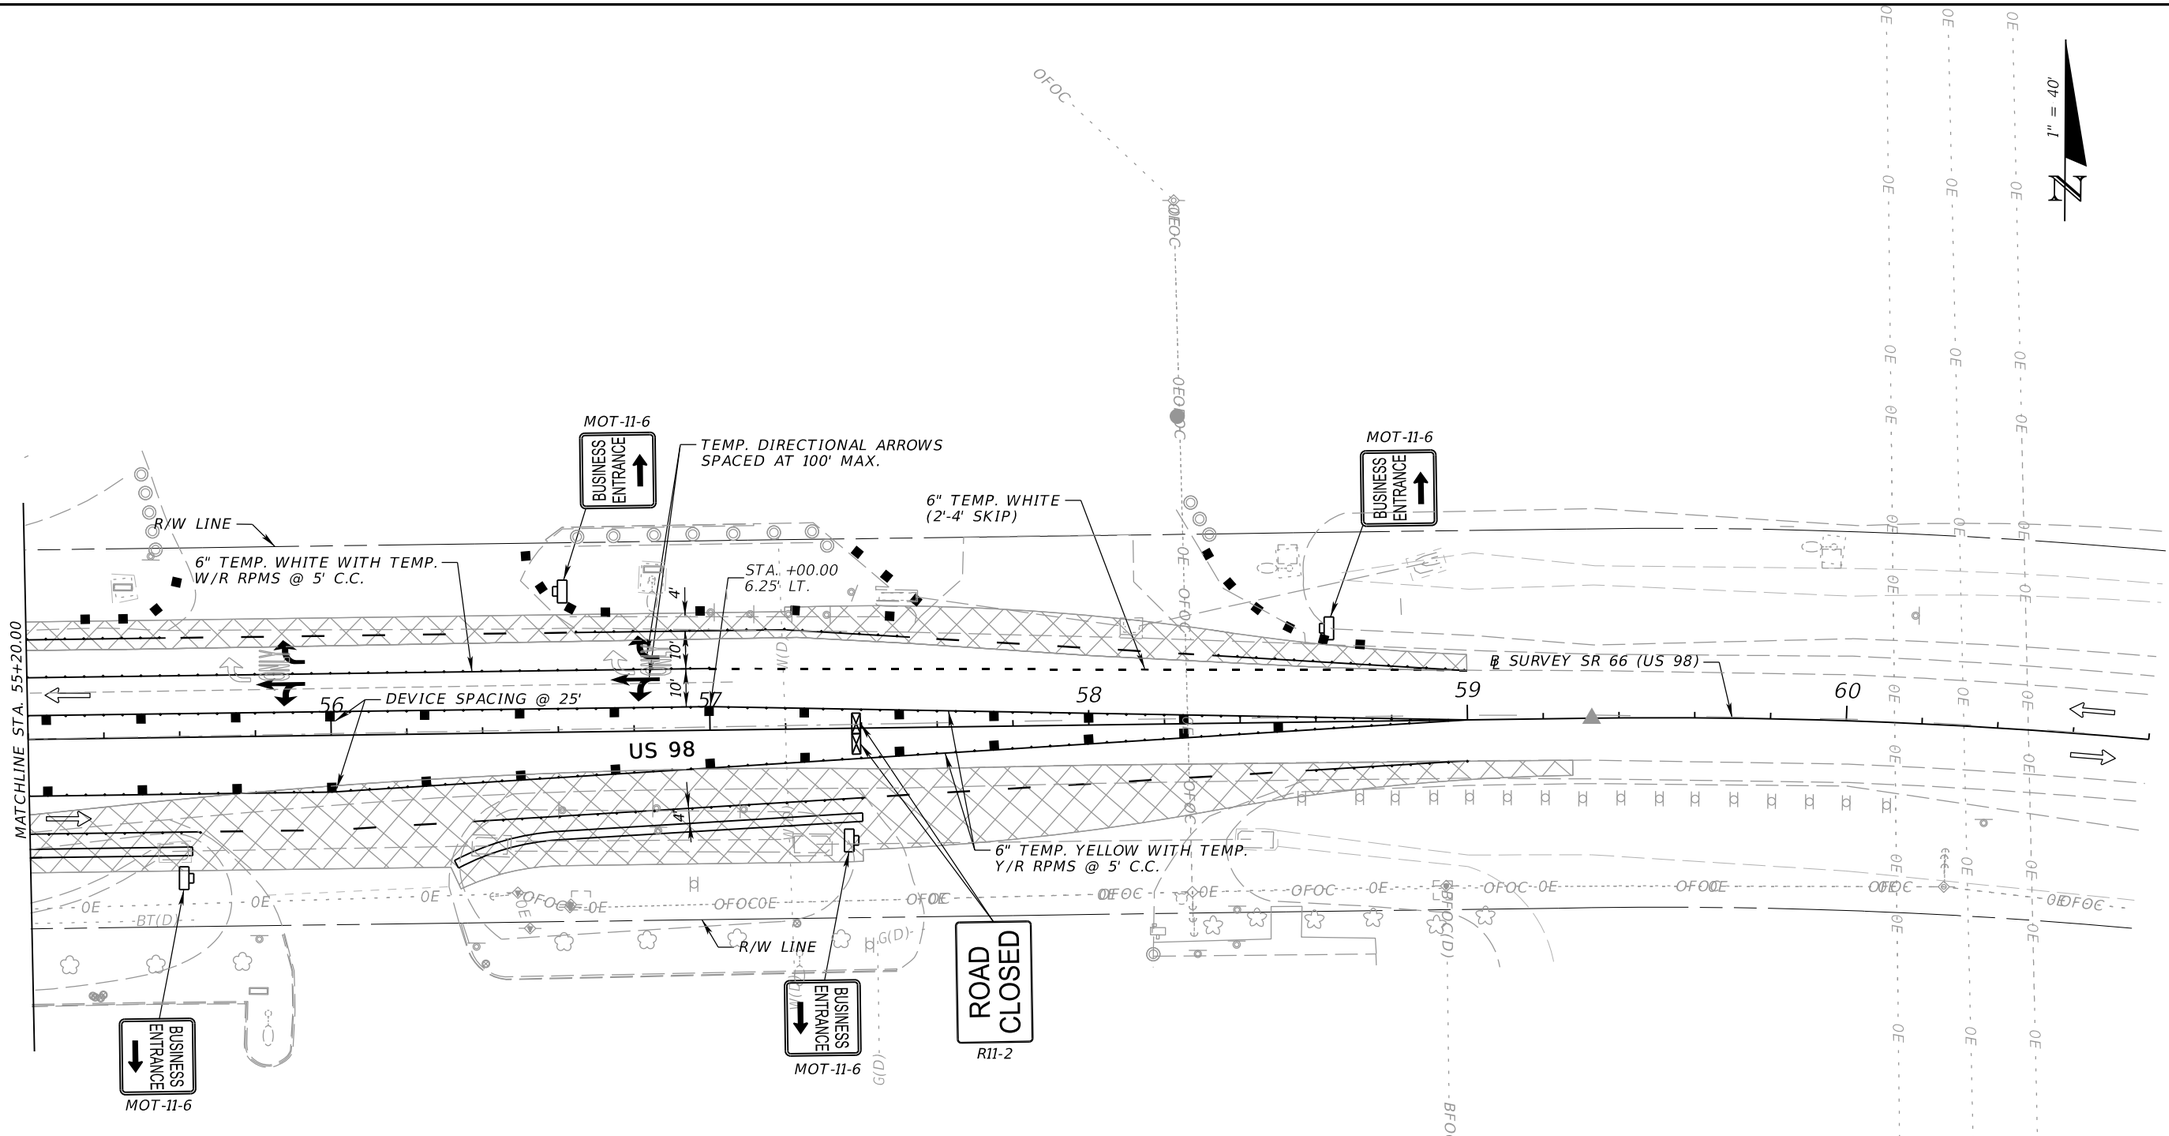

LEGEND	
⇨	Lane Identification and Direction of Traffic (Not Intended For Markings)
■	Channelizing Device (See Index 102-600)
▨	Temporary Pavement (Completed)
▯	Work Zone Sign

PHASE IIB

REVISIONS			
DATE	DESCRIPTION	DATE	DESCRIPTION

ENGINEER OF RECORD

JONATHAN A. JONES, P.E.
LICENSE NUMBER 82243
PATEL, GREENE & ASSOCIATES, LLC
215 EAST MAIN STREET
BARTOW, FL 33830

STATE OF FLORIDA
DEPARTMENT OF TRANSPORTATION

ROAD NO.	COUNTY	FINANCIAL PROJECT ID
SR 25	HIGHLANDS	439750-2-52-01


TEMPORARY TRAFFIC CONTROL PLAN (31)

SHEET NO. 120

THE OFFICIAL RECORD OF THIS SHEET IS THE ELECTRONIC FILE DIGITALLY SIGNED AND SEALED UNDER RULE 61G15-23.004, F.A.C.


4/21/2026 2:25:09 PM USER: ryan.rockford
c:\pw_workdir\pateljgreene-pw-01\pw_user\dms02455\TCPLRD02B-Sidestreet.dgn

SIGNAL HEAD DETAILS

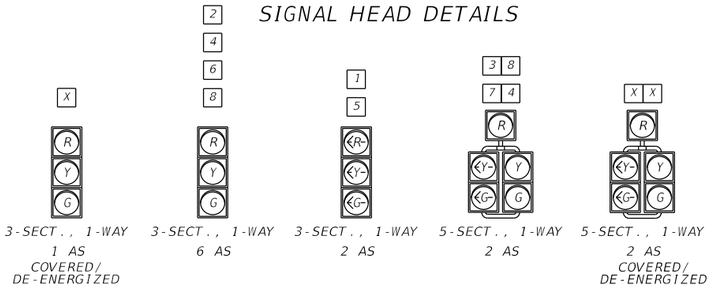


CONTROLLER OPERATIONS:

1. MAJOR STREET IS SR 25 (US 27), (MOVEMENTS 2 AND 6), AND MINOR STREET IS SR 66/US 98 (MOVEMENTS 4/7 AND 3/8).
2. EXISTING STANDARD SIGNAL OPERATING PLAN NO. 9 TO REMAIN.
3. ACTIVATE OR COVER/DE-ENERGIZE SIGNAL HEADS.
5. ADJUST DETECTION ZONES AND MODIFY SIGNAL TIMINGS.

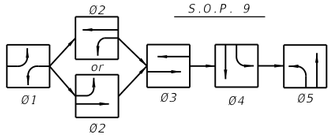

CONTROLLER TIMINGS

(CONTROLLER PHASE#) MOVEMENT NUMBER	1	2	3	4	5	6
DIRECTION	NBL	SB	EB	WB	SBL	NB
TURN TYPE	PROT				PROT	
MINIMUM GREEN	5	15	10	10	5	15
EXTENSION	3.0	2.4	3.0	3.0	3.0	2.4
YELLOW CLEARANCE	5.6	5.6	4.9	4.9	5.6	5.6
ALL RED	3.0	2.0	2.0	2.0	3.0	2.0
MAXIMUM GREEN 1	15	55	35	35	30	55
MAXIMUM GREEN 2						
MAX LIMIT						
ADJUST BY						
PEDESTRIAN WALK						
PED. CLEARANCE						
DETECTOR MEMORY						
DET. CROSS SWITCH						
DUAL ENTRY		ON				ON
RECALL		MIN				MIN

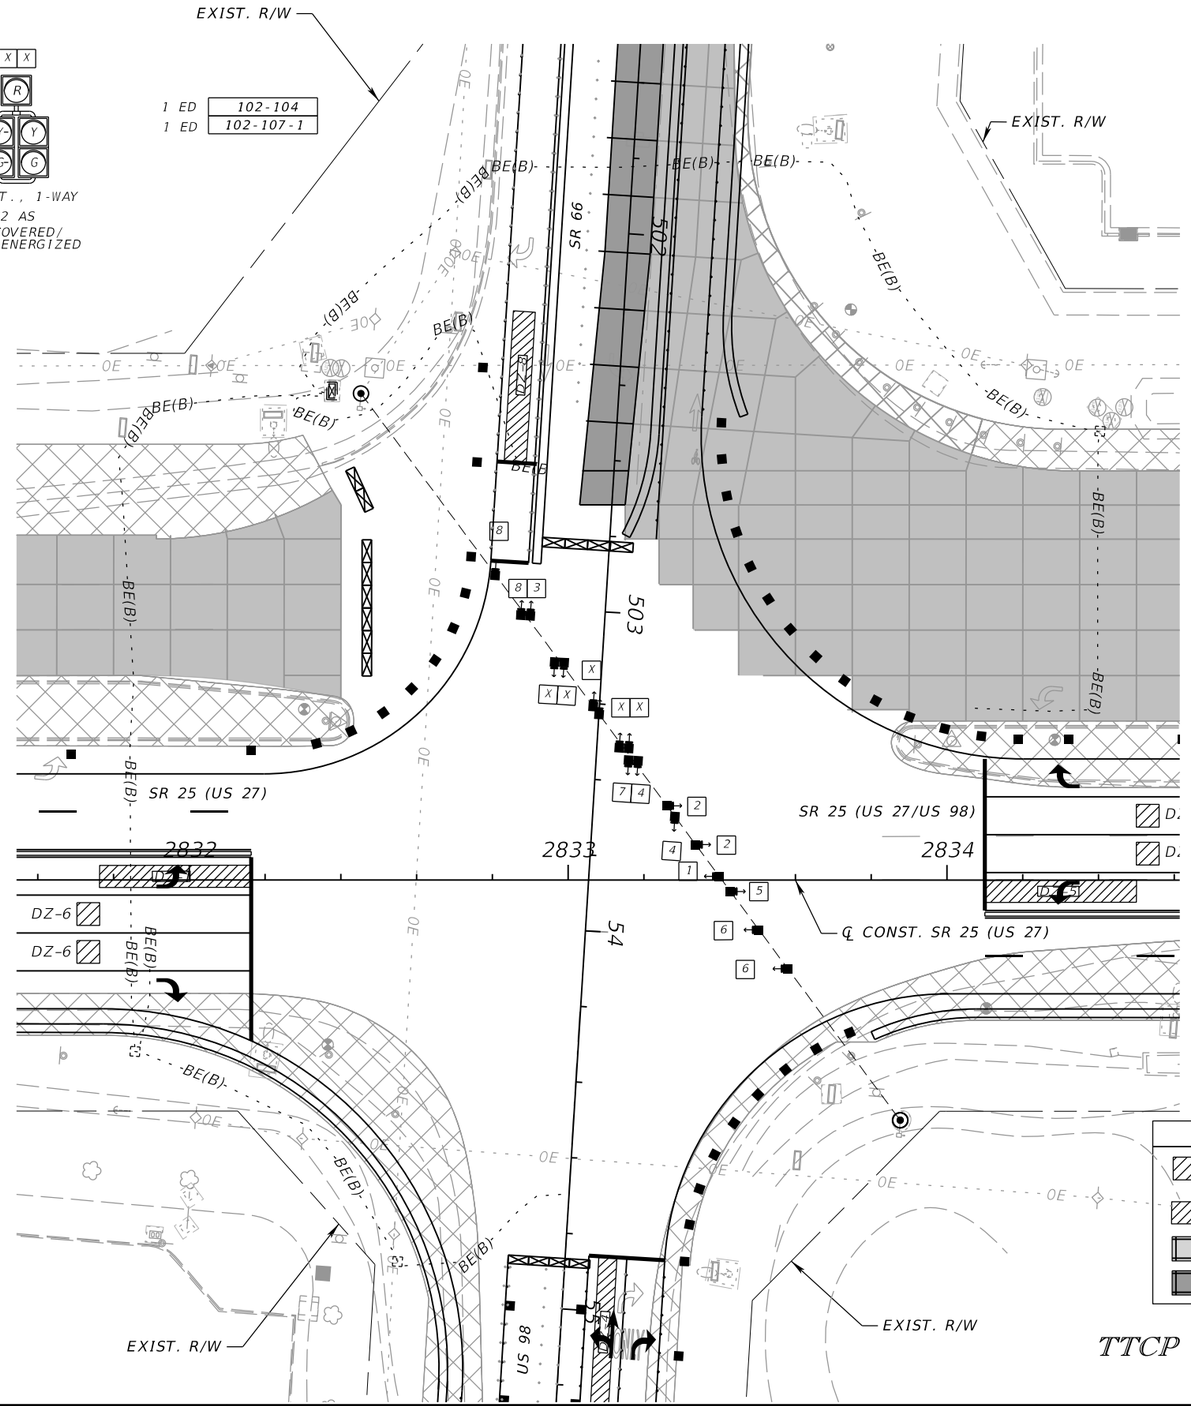

TTCP TEMPORARY SIGNAL PHASE IIB

REVISIONS			
DATE	DESCRIPTION	DATE	DESCRIPTION

ENGINEER OF RECORD
GERALDO J. SANCHEZ, P.E.
LICENSE NUMBER 74538
PATEL, GREENE & ASSOCIATES, LLC
200 E. ROBINSON STREET, SUITE 300
ORLANDO, FL 32801

STATE OF FLORIDA
DEPARTMENT OF TRANSPORTATION


ROAD NO.	COUNTY	FINANCIAL PROJECT ID
SR 25	HIGHLANDS	439750-2-52-01

TEMPORARY TRAFFIC CONTROL PLAN (32)

SHEET NO. 121

THE OFFICIAL RECORD OF THIS SHEET IS THE ELECTRONIC FILE DIGITALLY SIGNED AND SEALED UNDER RULE 61G15-23.004, F.A.C.

4/21/2026 3:28:49 PM USER: ryan.rockford
c:\pw_working\rockher-pw-01\dms19173\PLANS\02B.dgn

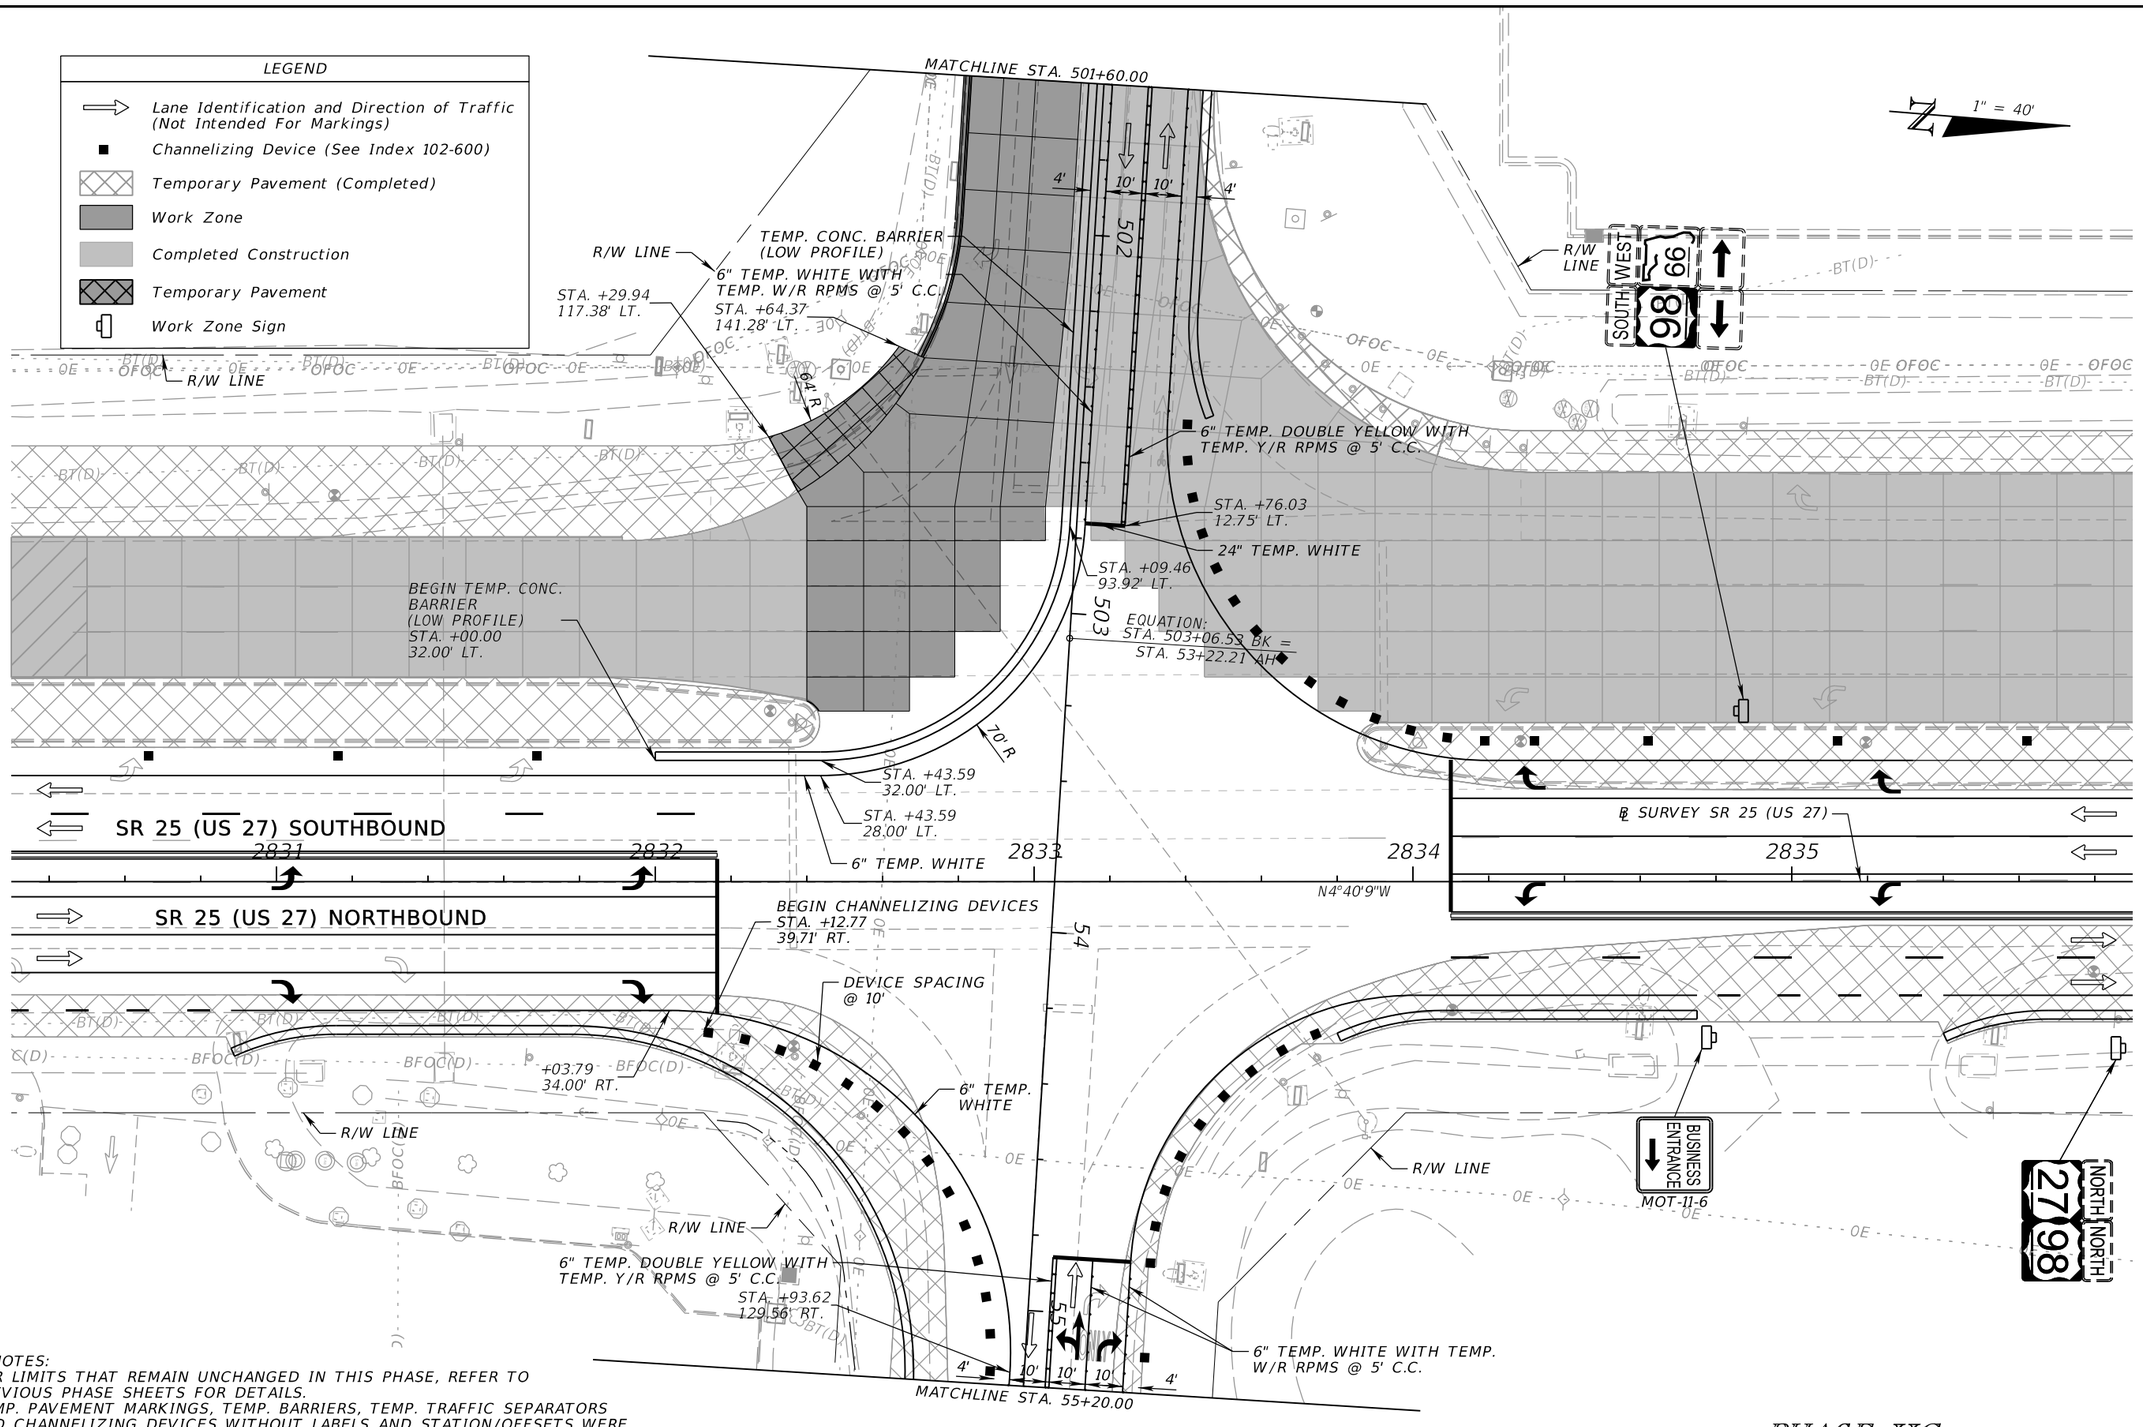

PHASE NOTES:

1. FOR LIMITS THAT REMAIN UNCHANGED IN THIS PHASE, REFER TO PREVIOUS PHASE SHEETS FOR DETAILS.
2. TEMP. PAVEMENT MARKINGS, TEMP. BARRIERS, TEMP. TRAFFIC SEPARATORS AND CHANNELIZING DEVICES WITHOUT LABELS AND STATION/OFFSETS WERE PLACED IN PREVIOUS PHASES.

PHASE IIC

REVISIONS			
DATE	DESCRIPTION	DATE	DESCRIPTION

ENGINEER OF RECORD

JONATHAN A. JONES, P.E.
LICENSE NUMBER 82243
PATEL, GREENE & ASSOCIATES, LLC
215 EAST MAIN STREET
BARTOW, FL 33830

STATE OF FLORIDA
DEPARTMENT OF TRANSPORTATION


ROAD NO.	COUNTY	FINANCIAL PROJECT ID
SR 25	HIGHLANDS	439750-2-52-01

TEMPORARY TRAFFIC CONTROL PLAN (33)

SHEET NO. 122

THE OFFICIAL RECORD OF THIS SHEET IS THE ELECTRONIC FILE DIGITALLY SIGNED AND SEALED UNDER RULE 61G15-23.004, F.A.C.

4/21/2026 2:25:36 PM USER: ryan.rockford
c:\pw_workdir\pateljgreene-pw-01\pw_user\dms02455\TCPLRD02C.dgn

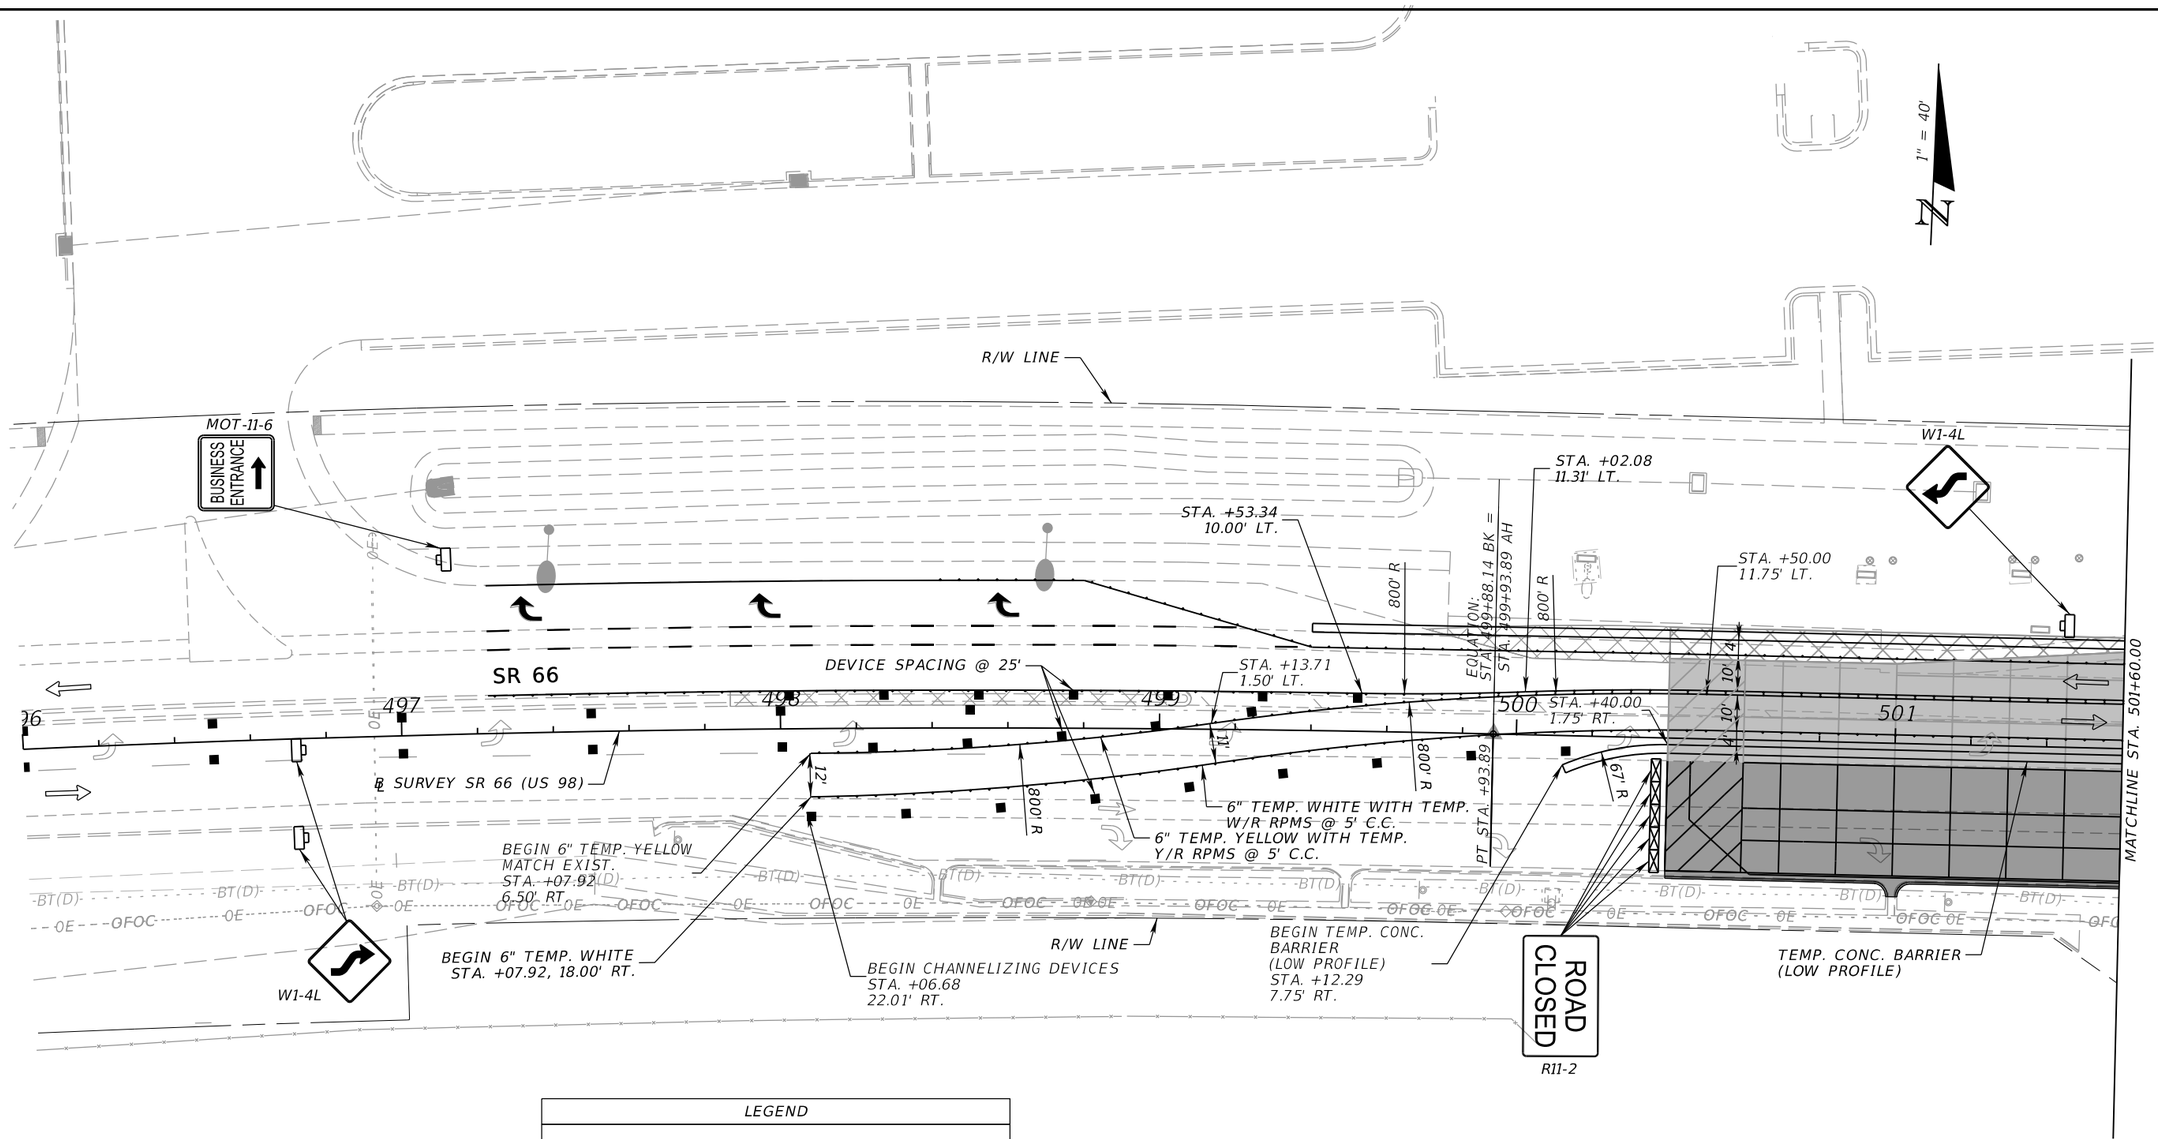

LEGEND	
	Lane Identification and Direction of Traffic (Not Intended For Markings)
	Channelizing Device (See Index 102-600)
	Work Zone
	Work Zone Sign
	Completed Construction
	Type III Barricade
	Temporary Pavement (Completed)

PHASE IIC

REVISIONS			
DATE	DESCRIPTION	DATE	DESCRIPTION

ENGINEER OF RECORD

JONATHAN A. JONES, P.E.
LICENSE NUMBER 82243
PATEL, GREENE & ASSOCIATES, LLC
215 EAST MAIN STREET
BARTOW, FL 33830

STATE OF FLORIDA
DEPARTMENT OF TRANSPORTATION


ROAD NO.	COUNTY	FINANCIAL PROJECT ID
SR 25	HIGHLANDS	439750-2-52-01

TEMPORARY TRAFFIC CONTROL PLAN (34)

SHEET NO. 123

THE OFFICIAL RECORD OF THIS SHEET IS THE ELECTRONIC FILE DIGITALLY SIGNED AND SEALED UNDER RULE 61G15-23.004, F.A.C.

4/21/2026 2:25:50 PM USER: ryan.rockford
c:\pw_workdir\patelgreene-pw-01\pw_user\dms02455\TCPLRD02C-Sidestreet.dgn

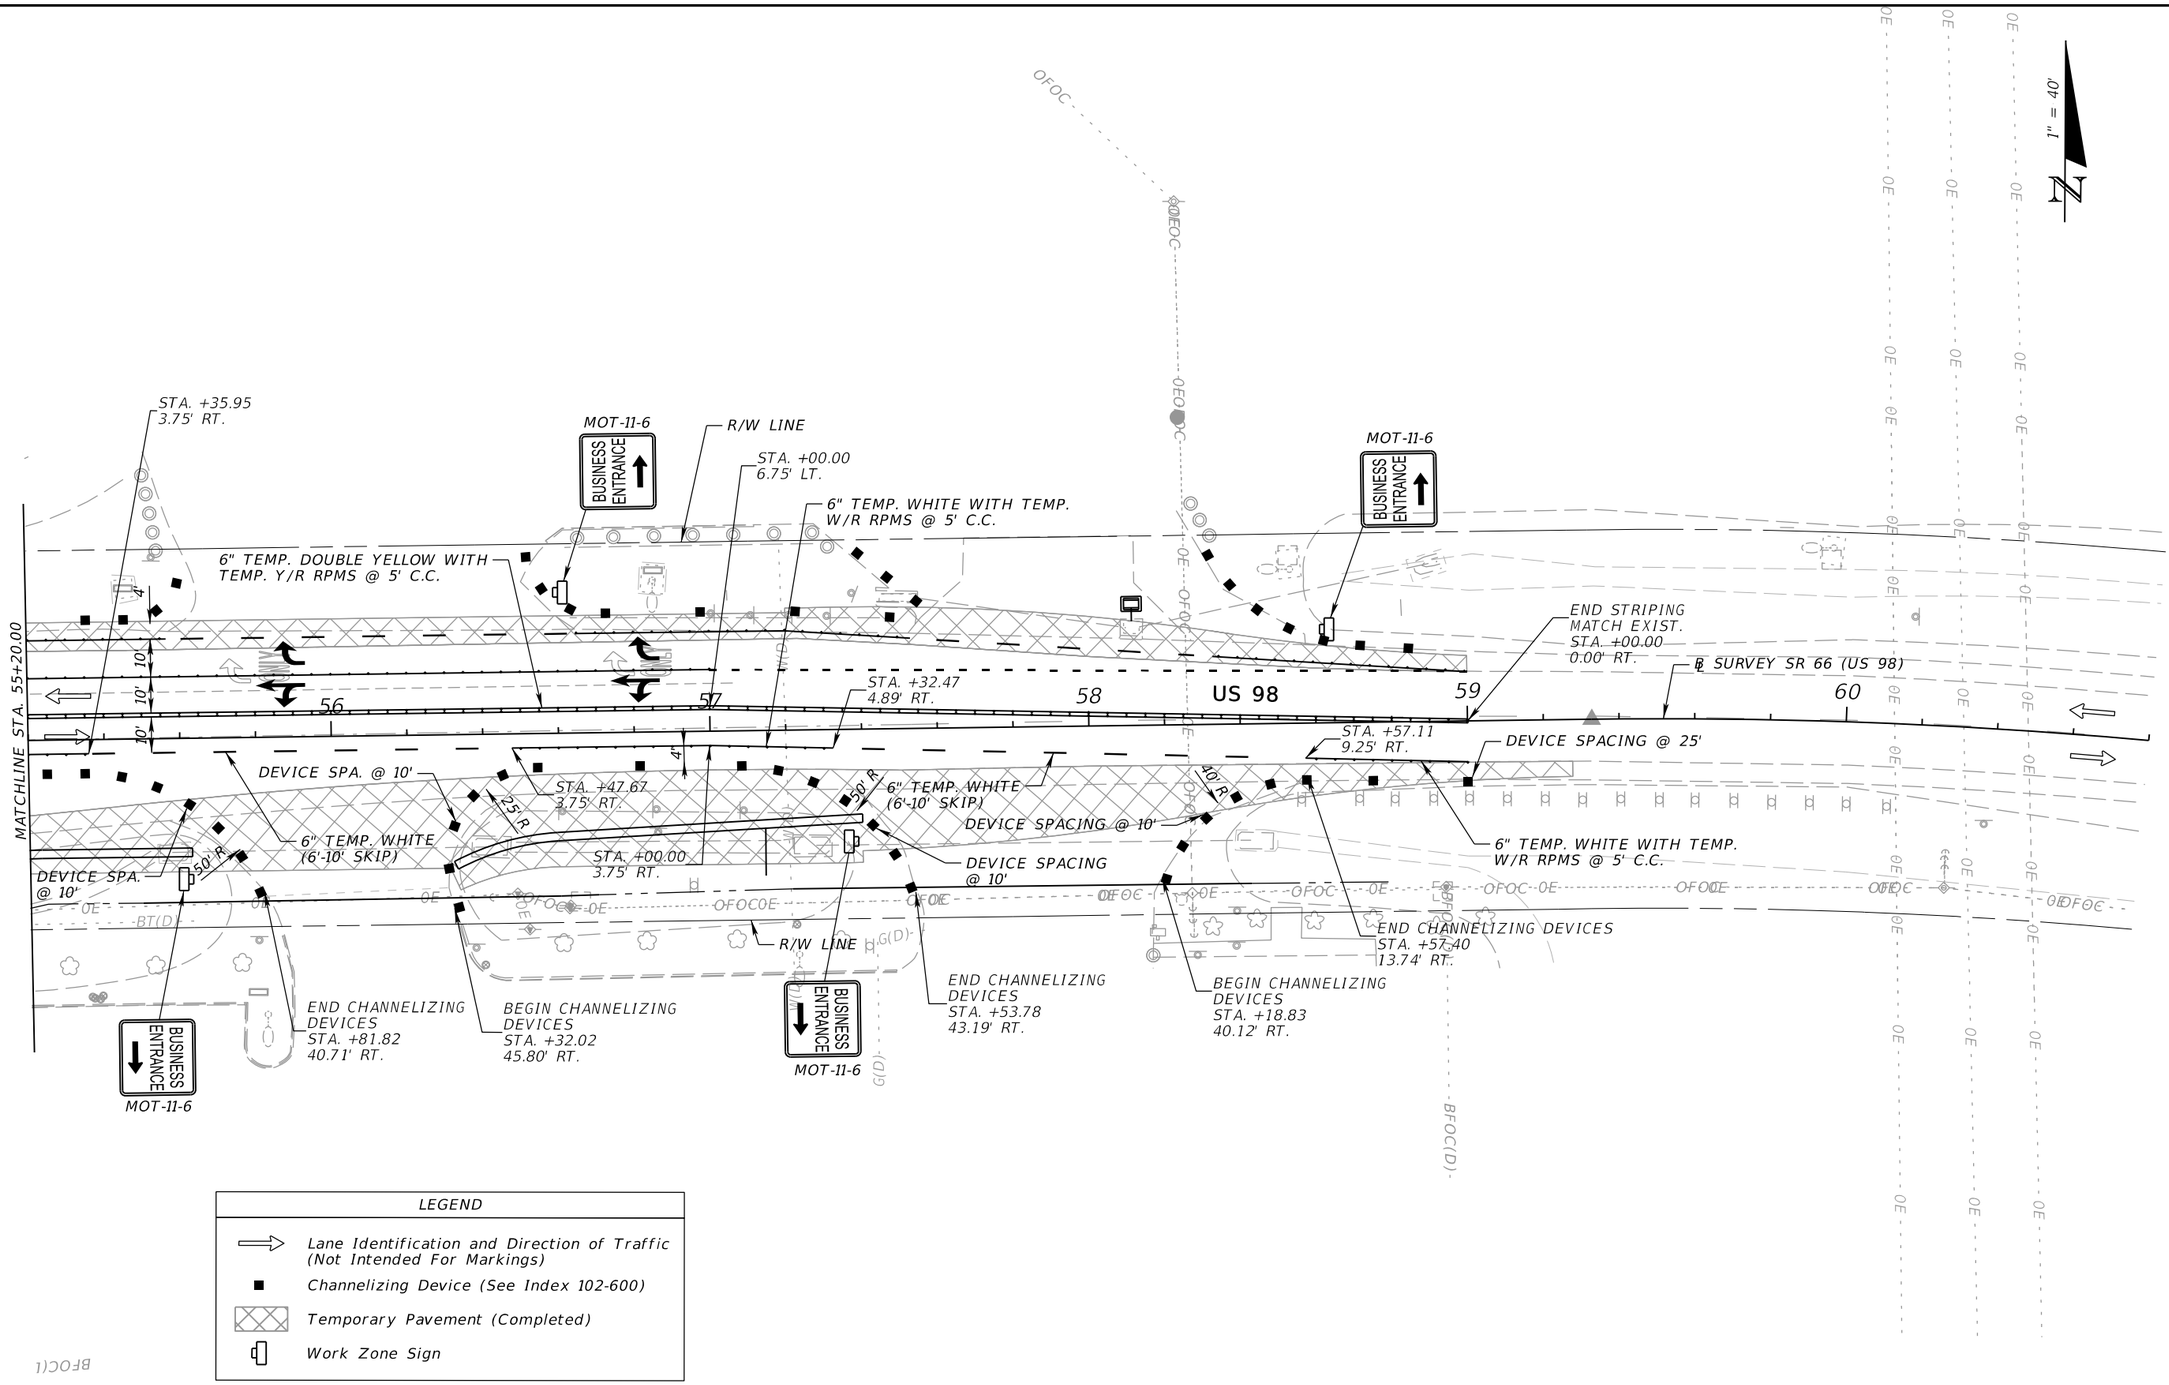


PHASE IIC

REVISIONS				ENGINEER OF RECORD	STATE OF FLORIDA DEPARTMENT OF TRANSPORTATION			TEMPORARY TRAFFIC CONTROL PLAN (35)	SHEET NO.
DATE	DESCRIPTION	DATE	DESCRIPTION	JONATHAN A. JONES, P.E. LICENSE NUMBER 82243 PATEL, GREENE & ASSOCIATES, LLC 215 EAST MAIN STREET BARTOW, FL 33830	ROAD NO.	COUNTY	FINANCIAL PROJECT ID		124
					SR 25	HIGHLANDS	439750-2-52-01		

THE OFFICIAL RECORD OF THIS SHEET IS THE ELECTRONIC FILE DIGITALLY SIGNED AND SEALED UNDER RULE 61G15-23.004, F.A.C.


4/21/2026 2:25:50 PM USER: ryan.rockford
c:\pw_workdir\patelgreene-pw-01\pw_user\dms02455\TCPLRD02C-Sidestreet.dgn

SIGNAL HEAD DETAILS

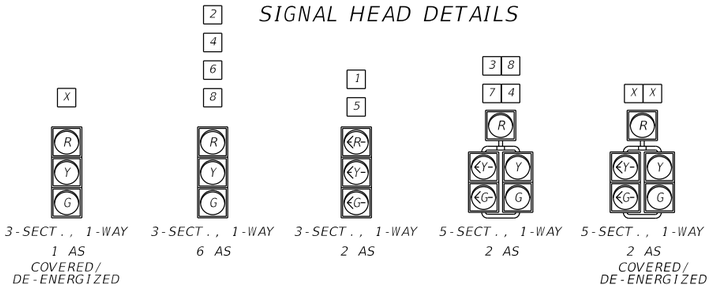


CONTROLLER OPERATIONS:

1. MAJOR STREET IS SR 25 (US 27), (MOVEMENTS 2 AND 6), AND MINOR STREET IS SR 66/US 98 (MOVEMENTS 4/7 AND 3/8).
2. EXISTING STANDARD SIGNAL OPERATING PLAN NO. 9 TO REMAIN.
3. ACTIVATE OR COVER/DE-ENERGIZE SIGNAL HEADS.
5. ADJUST DETECTION ZONES AND MODIFY SIGNAL TIMINGS.

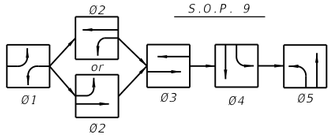

CONTROLLER TIMINGS

(CONTROLLER PHASE#) MOVEMENT NUMBER	1	2	3	4	5	6
DIRECTION	NBL	SB	EB	WB	SBL	NB
TURN TYPE	PROT				PROT	
MINIMUM GREEN	5	15	10	10	5	15
EXTENSION	3.0	2.4	3.0	3.0	3.0	2.4
YELLOW CLEARANCE	5.6	5.6	4.9	4.9	5.6	5.6
ALL RED	3.0	2.0	2.0	2.0	3.0	2.0
MAXIMUM GREEN 1	15	55	35	35	30	55
MAXIMUM GREEN 2						
MAX LIMIT						
ADJUST BY						
PEDESTRIAN WALK						
PED. CLEARANCE						
DETECTOR MEMORY						
DET. CROSS SWITCH						
DUAL ENTRY		ON				ON
RECALL		MIN				MIN

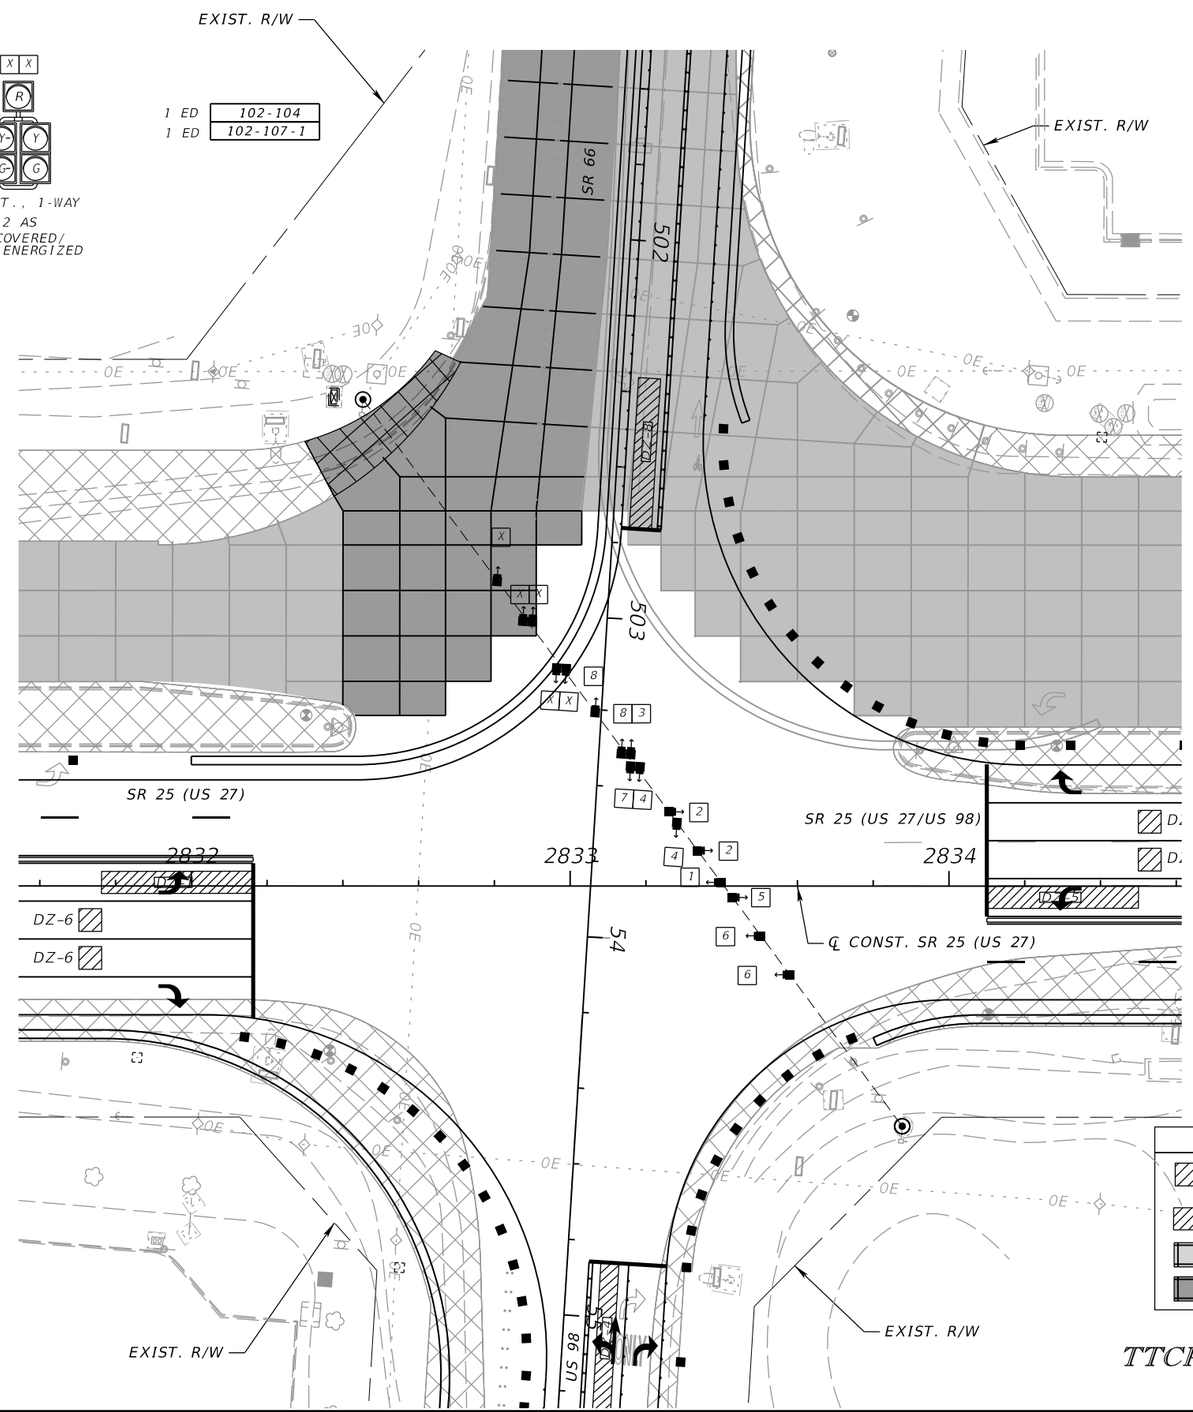

TTCP TEMPORARY SIGNAL PHASE IIC

REVISIONS			
DATE	DESCRIPTION	DATE	DESCRIPTION

ENGINEER OF RECORD

GERALDO J. SANCHEZ, P.E.
LICENSE NUMBER 74538
PATEL, GREENE & ASSOCIATES, LLC
200 E. ROBINSON STREET, SUITE 300
ORLANDO, FL 32801

STATE OF FLORIDA
DEPARTMENT OF TRANSPORTATION


ROAD NO.	COUNTY	FINANCIAL PROJECT ID
SR 25	HIGHLANDS	439750-2-52-01

TEMPORARY TRAFFIC CONTROL PLAN (36)

SHEET NO. 125

THE OFFICIAL RECORD OF THIS SHEET IS THE ELECTRONIC FILE DIGITALLY SIGNED AND SEALED UNDER RULE 61G15-23.004, F.A.C.

4/21/2026 3:30:23 PM USER: ryan.rockford
c:\pw_working\rockher-pw-01\dms19173\PLANS\02tc.dgn

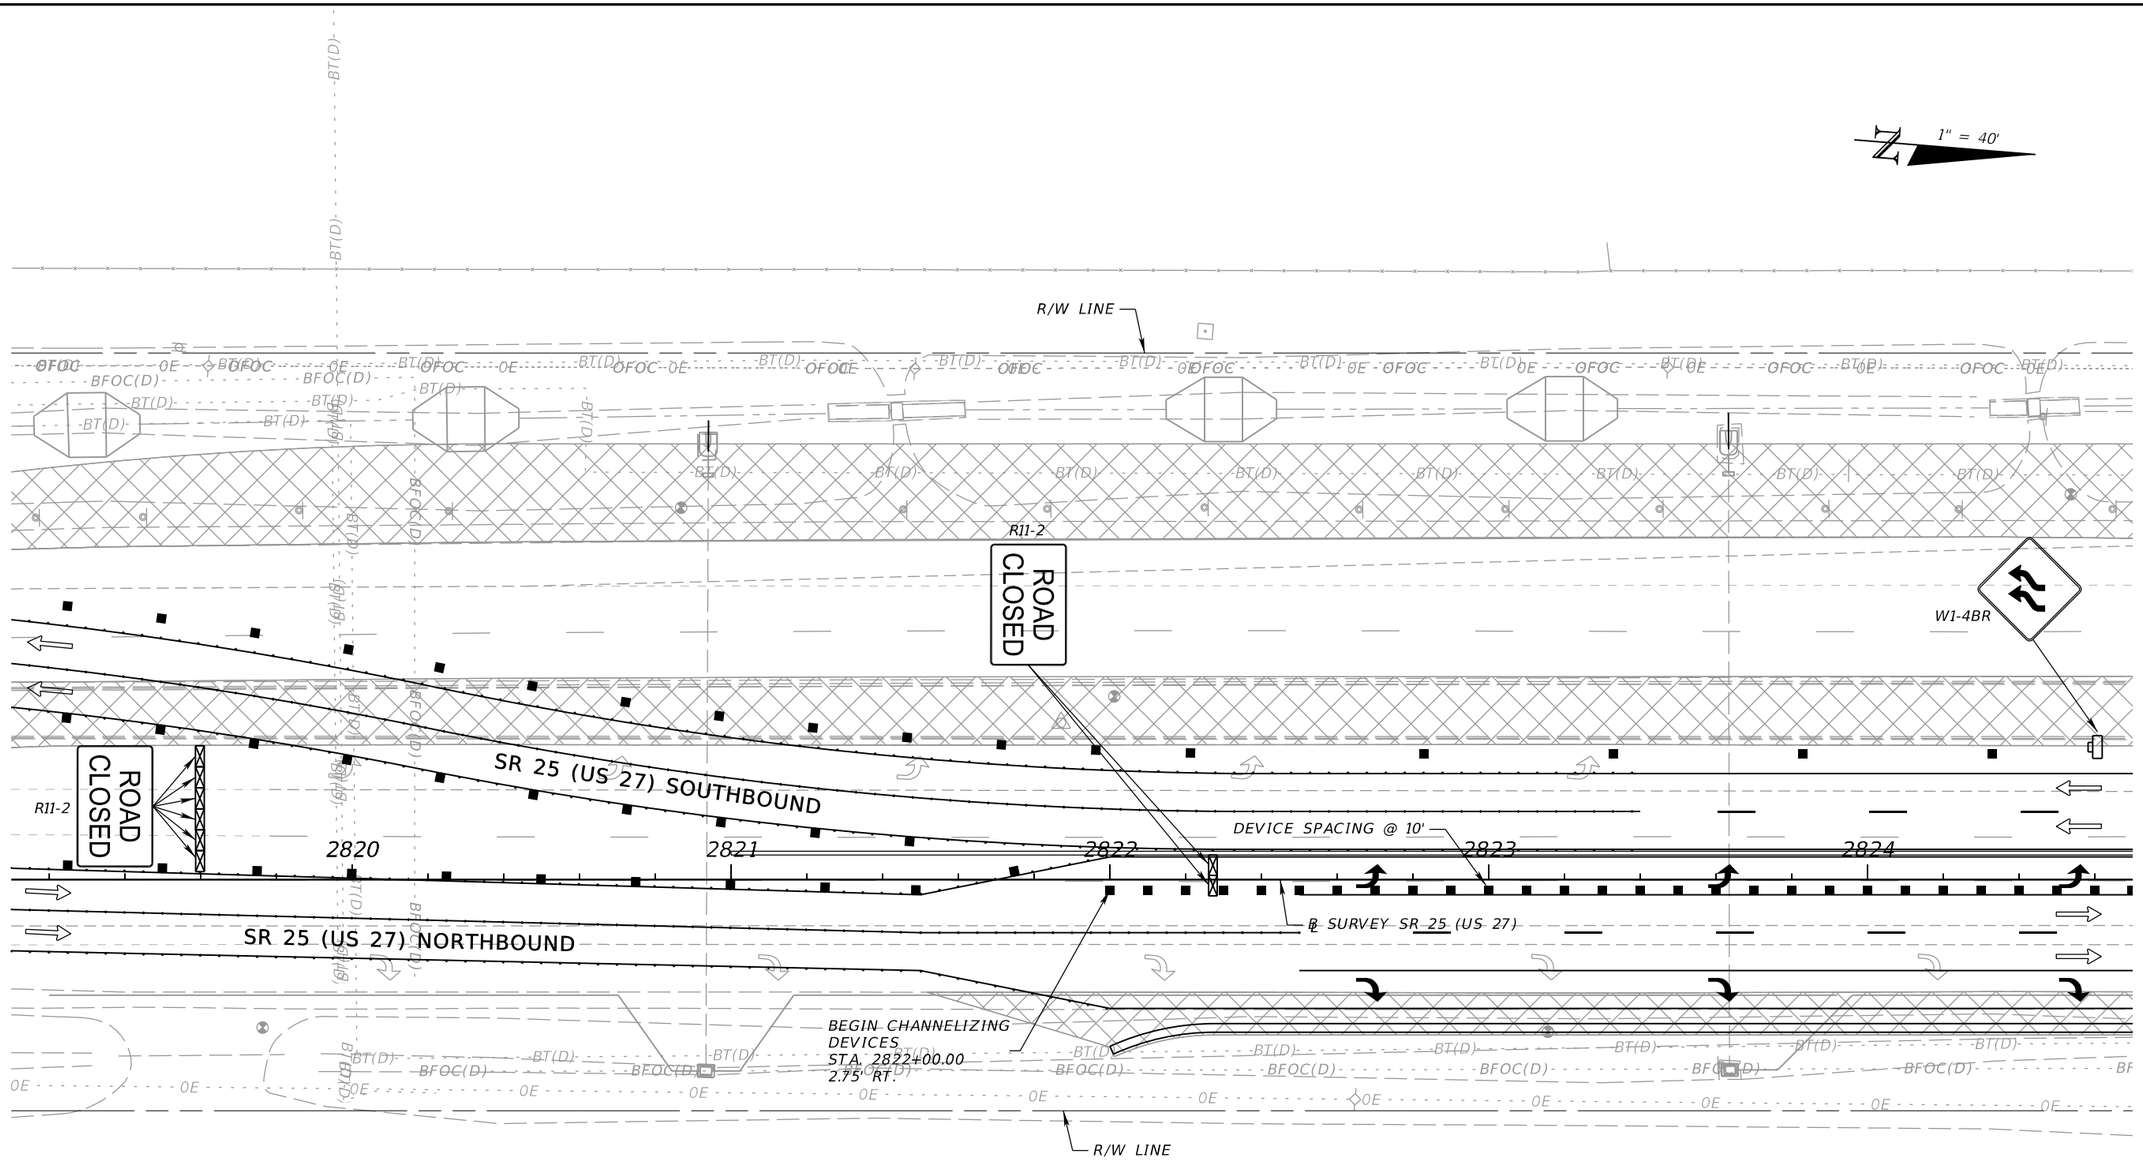

LEGEND	
	Lane Identification and Direction of Traffic (Not Intended For Markings)
■	Channelizing Device (See Index 102-600)
	Temporary Pavement (Completed)
	Work Zone Sign
	Type III Barricade

PHASE NOTES:
1. FOR LIMITS THAT REMAIN UNCHANGED IN THIS PHASE, REFER TO PREVIOUS PHASE SHEETS FOR DETAILS.
2. TEMP. PAVEMENT MARKINGS, TEMP. BARRIERS, TEMP. TRAFFIC SEPARATORS AND CHANNELIZING DEVICES WITHOUT LABELS AND STATION/OFFSETS WERE PLACED IN PREVIOUS PHASES.

PHASE IIID

REVISIONS			
DATE	DESCRIPTION	DATE	DESCRIPTION

ENGINEER OF RECORD
JONATHAN A. JONES, P.E.
LICENSE NUMBER 82243
PATEL, GREENE & ASSOCIATES, LLC
215 EAST MAIN STREET
BARTOW, FL 33830

STATE OF FLORIDA
DEPARTMENT OF TRANSPORTATION

ROAD NO.	COUNTY	FINANCIAL PROJECT ID
SR 25	HIGHLANDS	439750-2-52-01

TEMPORARY TRAFFIC CONTROL PLAN (37)

SHEET NO. 126

THE OFFICIAL RECORD OF THIS SHEET IS THE ELECTRONIC FILE DIGITALLY SIGNED AND SEALED UNDER RULE 61G15-23.004, F.A.C.

4/21/2026 2:29:46 PM USER: ryan.rockford
c:\pw_workdir\patelgreene-pw-01\pw_user\dms02455\TCPLRD02D.dgn

1" = 40'

R/W LINE

℄ SURVEY SR 25 (US 27)

SR 25 (US 27) SOUTHBOUND

2825 2826 2827 2828 2829 2830

N43°10'9"W

SR 25 (US 27) NORTHBOUND

DEVICE SPACING @ 10'

R/W LINE

66 WEST

BUSINESS ENTRANCE

MOT-11-6

LEGEND


- Lane Identification and Direction of Traffic (Not Intended For Markings)
- Channelizing Device (See Index 102-600)
- Temporary Pavement (Completed)
- Completed Construction

PHASE IIID

REVISIONS				ENGINEER OF RECORD	STATE OF FLORIDA DEPARTMENT OF TRANSPORTATION			TEMPORARY TRAFFIC CONTROL PLAN (38)	SHEET NO.
DATE	DESCRIPTION	DATE	DESCRIPTION	JONATHAN A. JONES, P.E. LICENSE NUMBER 82243 PATEL, GREENE & ASSOCIATES, LLC 215 EAST MAIN STREET BARTOW, FL 33830	ROAD NO.	COUNTY	FINANCIAL PROJECT ID		127
					SR 25	HIGHLANDS	439750-2-52-01		

4/21/2026 2:29:47 PM USER: ryan.rockford
c:\pw_workdir\patelgreene-pw-01\pw_user\dms0245\VTCPLRD02D.dgn

THE OFFICIAL RECORD OF THIS SHEET IS THE ELECTRONIC FILE DIGITALLY SIGNED AND SEALED UNDER RULE 61G15-23.004, F.A.C.

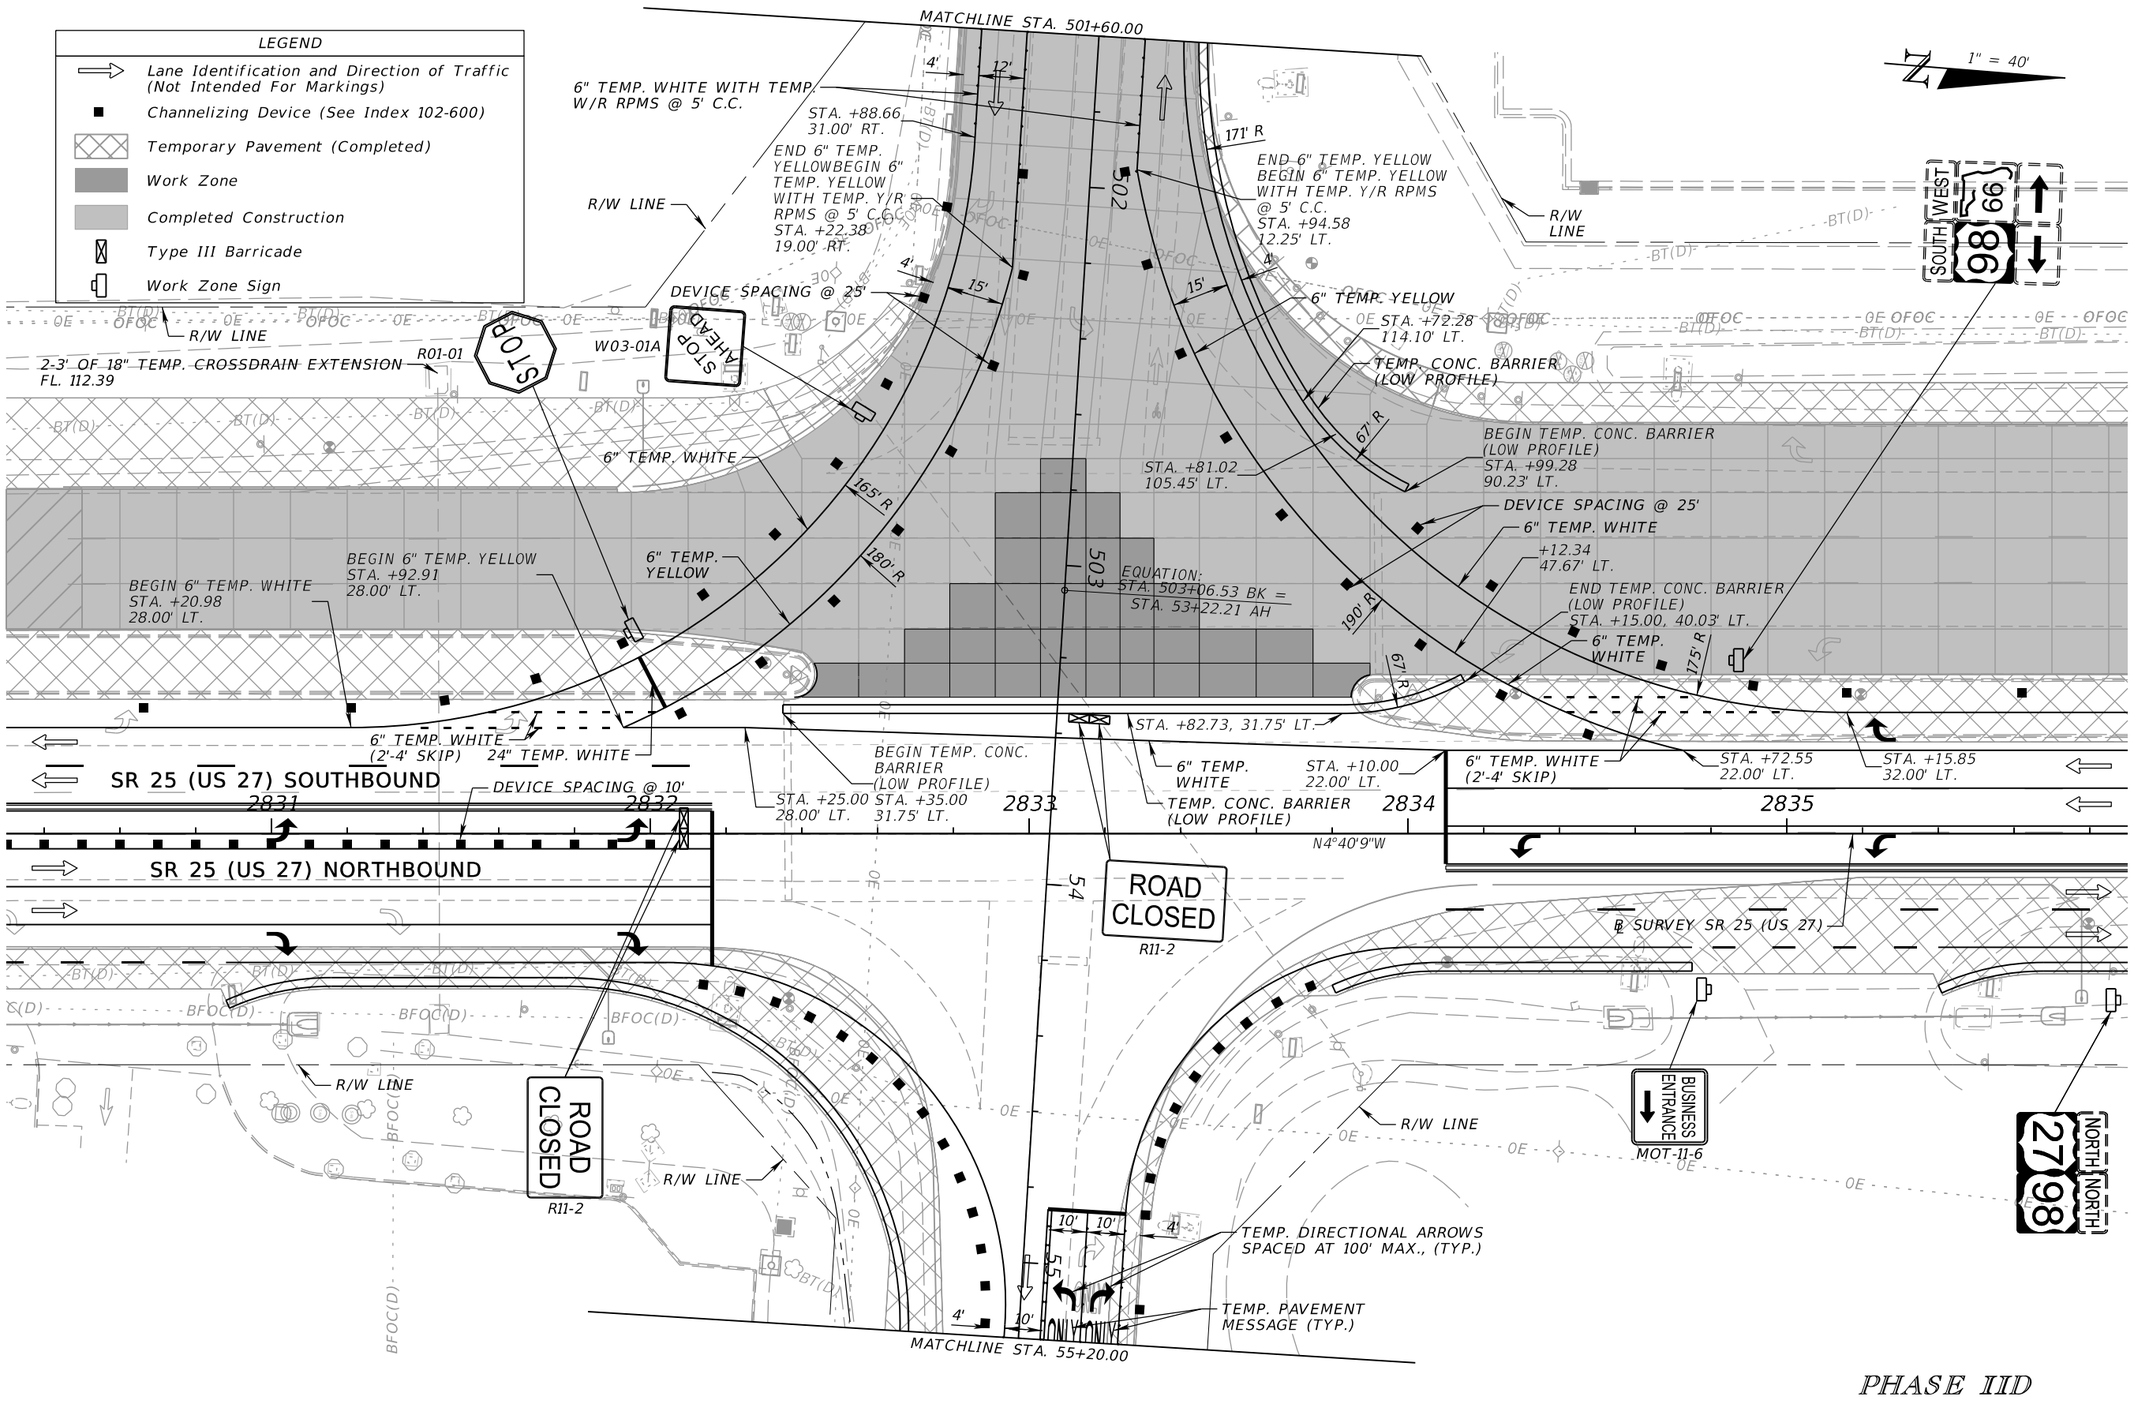


PHASE IID

REVISIONS				ENGINEER OF RECORD	STATE OF FLORIDA DEPARTMENT OF TRANSPORTATION			TEMPORARY TRAFFIC CONTROL PLAN (39)	SHEET NO.
DATE	DESCRIPTION	DATE	DESCRIPTION	JONATHAN A. JONES, P.E. LICENSE NUMBER 82243 PATEL, GREENE & ASSOCIATES, LLC 215 EAST MAIN STREET BARTOW, FL 33830	ROAD NO.	COUNTY	FINANCIAL PROJECT ID		128
					SR 25	HIGHLANDS	439750-2-52-01		

THE OFFICIAL RECORD OF THIS SHEET IS THE ELECTRONIC FILE DIGITALLY SIGNED AND SEALED UNDER RULE 61G15-23.004, F.A.C.

4/21/2026 2:29:48 PM USER: ryan.rockford
c:\pw_workdir\yatelgreene-pw-01\pw_user\dms0245\SVTCPLRD02D.dgn

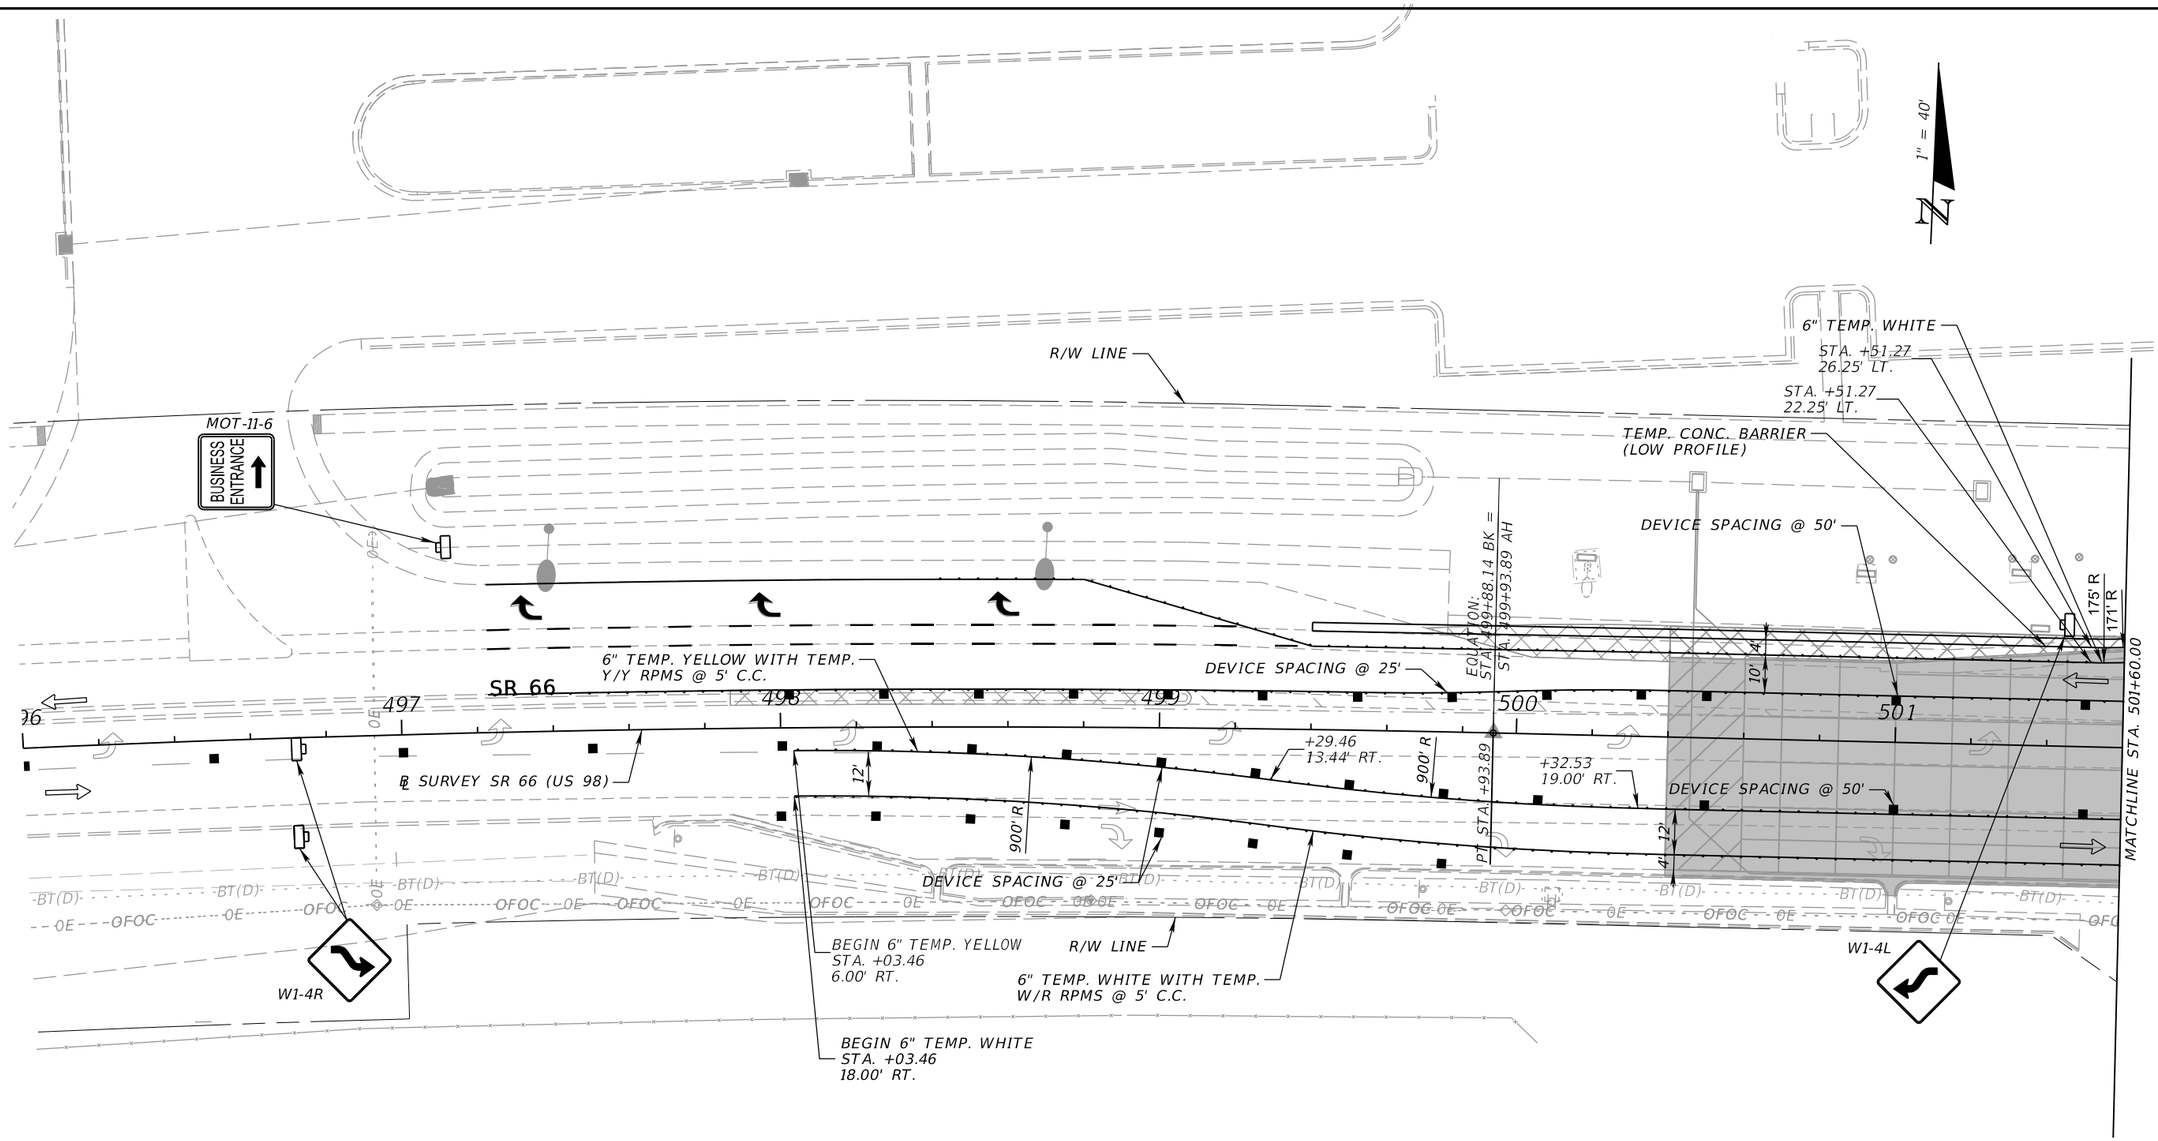

LEGEND	
⇨	Lane Identification and Direction of Traffic (Not Intended For Markings)
■	Channelizing Device (See Index 102-600)
	Work Zone Sign
	Completed Construction
	Temporary Pavement (Completed)

PHASE IIID

REVISIONS			
DATE	DESCRIPTION	DATE	DESCRIPTION

ENGINEER OF RECORD

JONATHAN A JONES, P.E.
LICENSE NUMBER 82243
PATEL, GREENE & ASSOCIATES, LLC
215 EAST MAIN STREET
BARTOW, FL 33830

STATE OF FLORIDA
DEPARTMENT OF TRANSPORTATION


ROAD NO.	COUNTY	FINANCIAL PROJECT ID
SR 25	HIGHLANDS	439750-2-52-01

TEMPORARY TRAFFIC CONTROL PLAN (40)

SHEET NO. 129

THE OFFICIAL RECORD OF THIS SHEET IS THE ELECTRONIC FILE DIGITALLY SIGNED AND SEALED UNDER RULE 61G15-23.004, F.A.C.

4/21/2026 2:30:01 PM USER: ryan.rockford
c:\pw_workdir\pateldgreene-pw-01\pw_user\dms0245\VTCPLRD02D-Sidestreet.dgn

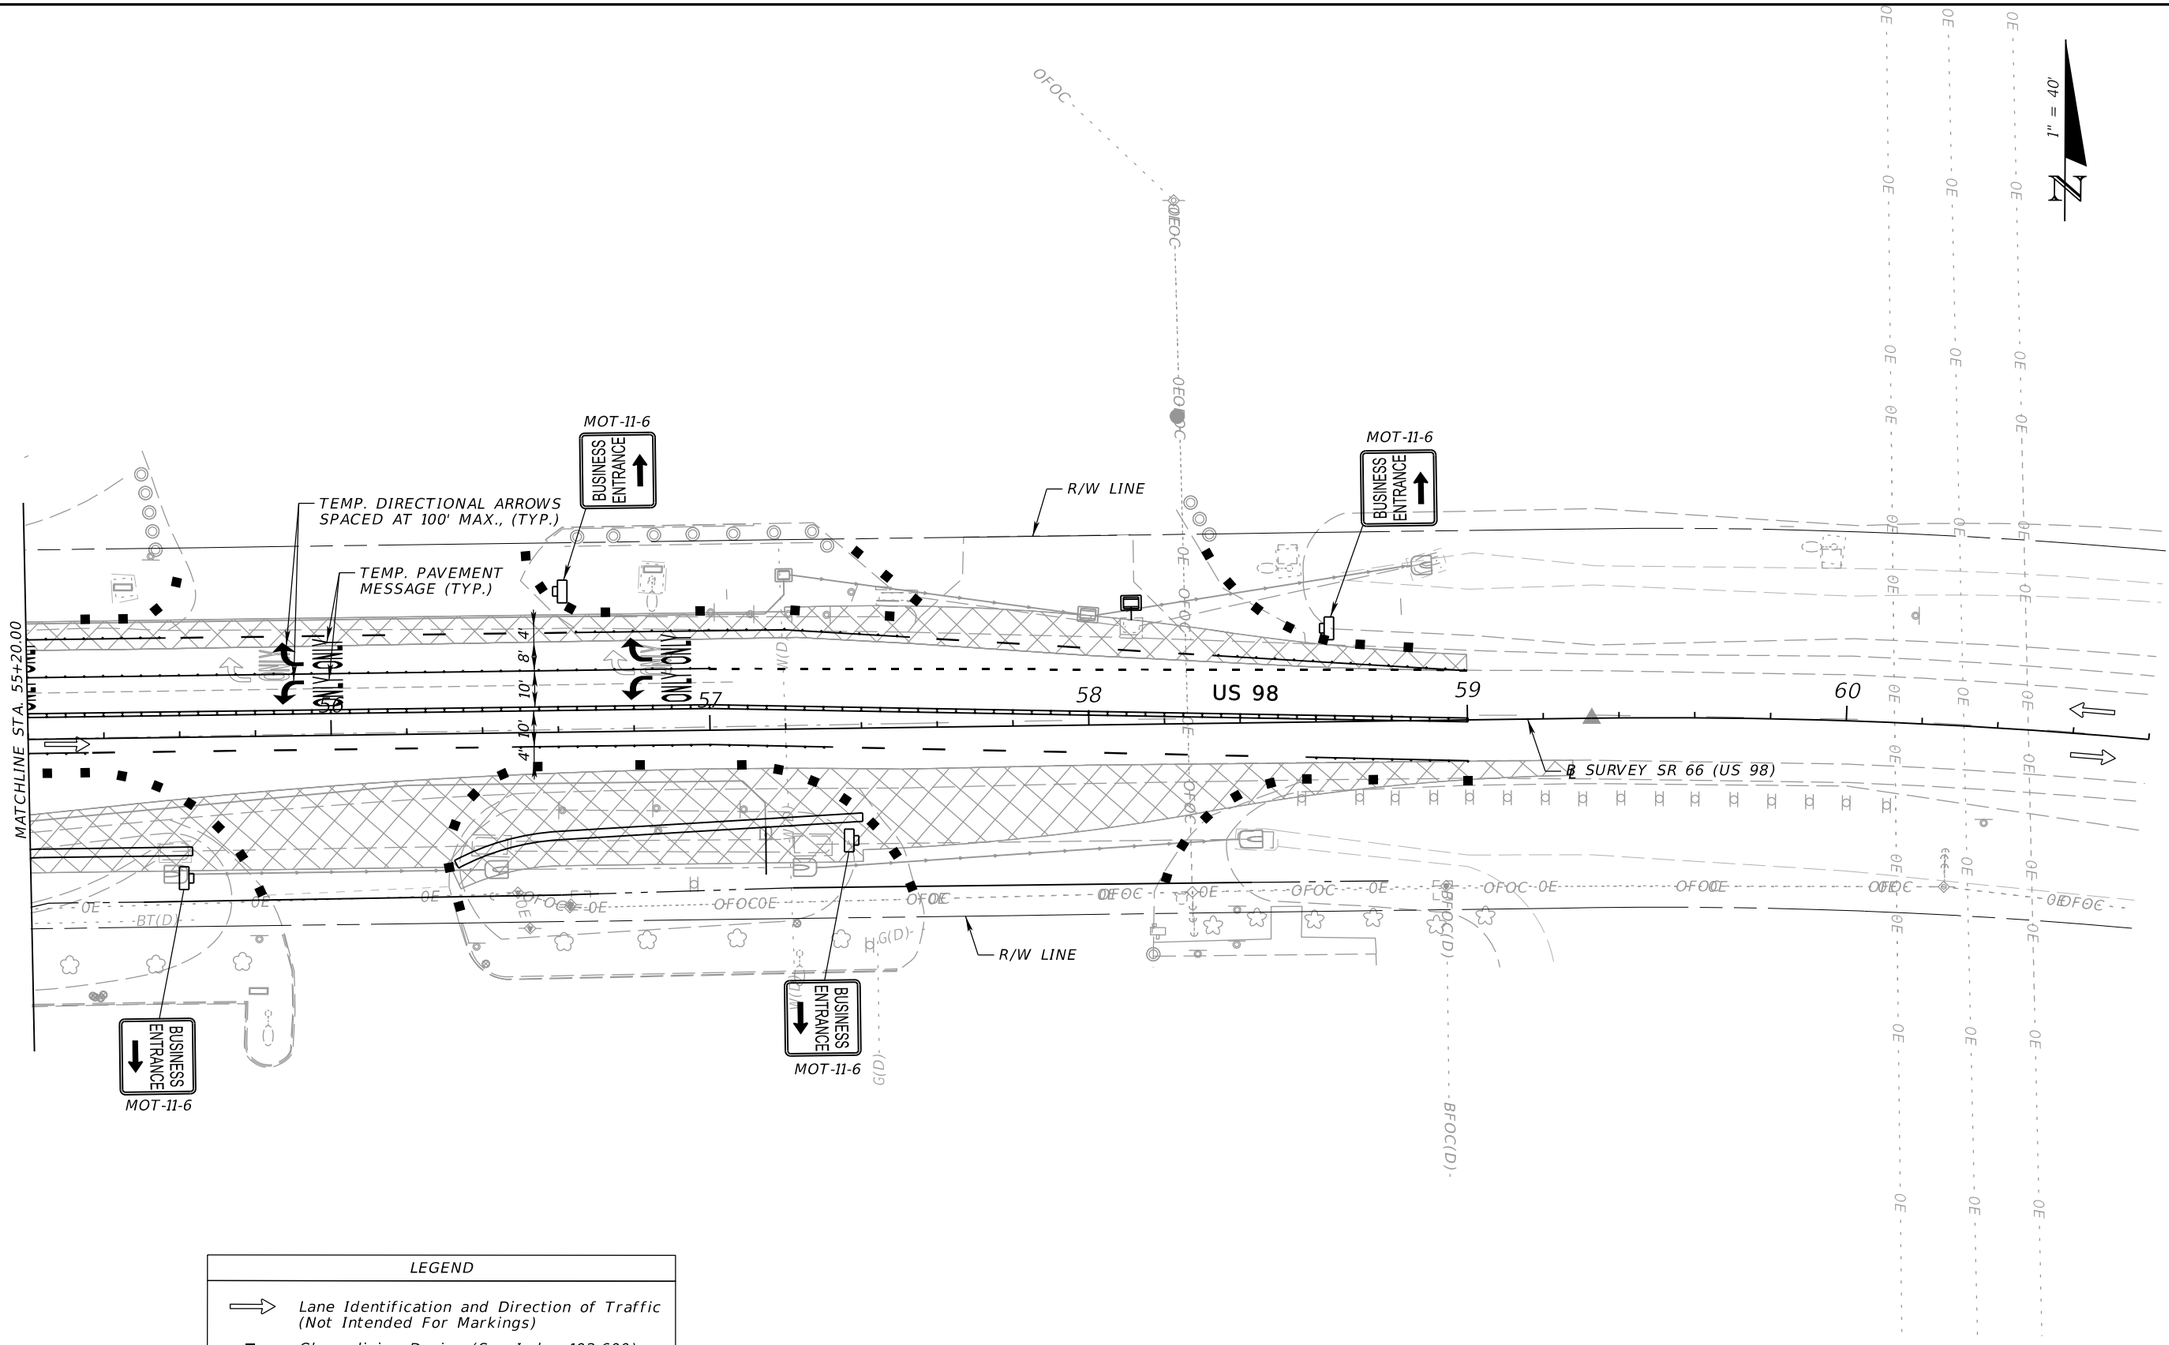

LEGEND

- Lane Identification and Direction of Traffic (Not Intended For Markings)
- Channelizing Device (See Index 102-600)
- Temporary Pavement (Completed)

PHASE IID

REVISIONS			
DATE	DESCRIPTION	DATE	DESCRIPTION

ENGINEER OF RECORD

JONATHAN A. JONES, P.E.
LICENSE NUMBER 82243
PATEL, GREENE & ASSOCIATES, LLC
215 EAST MAIN STREET
BARTOW, FL 33830

STATE OF FLORIDA
DEPARTMENT OF TRANSPORTATION


ROAD NO.	COUNTY	FINANCIAL PROJECT ID
SR 25	HIGHLANDS	439750-2-52-01

TEMPORARY TRAFFIC CONTROL PLAN (41)

SHEET NO. 130

THE OFFICIAL RECORD OF THIS SHEET IS THE ELECTRONIC FILE DIGITALLY SIGNED AND SEALED UNDER RULE 61G15-23.004, F.A.C.

4/21/2026 2:30:01 PM USER: ryan.rockford
c:\pw_workdir\patelgreene-pw-01\pw_user\dms02455\TCPLRD02D-Sidestreet.dgn

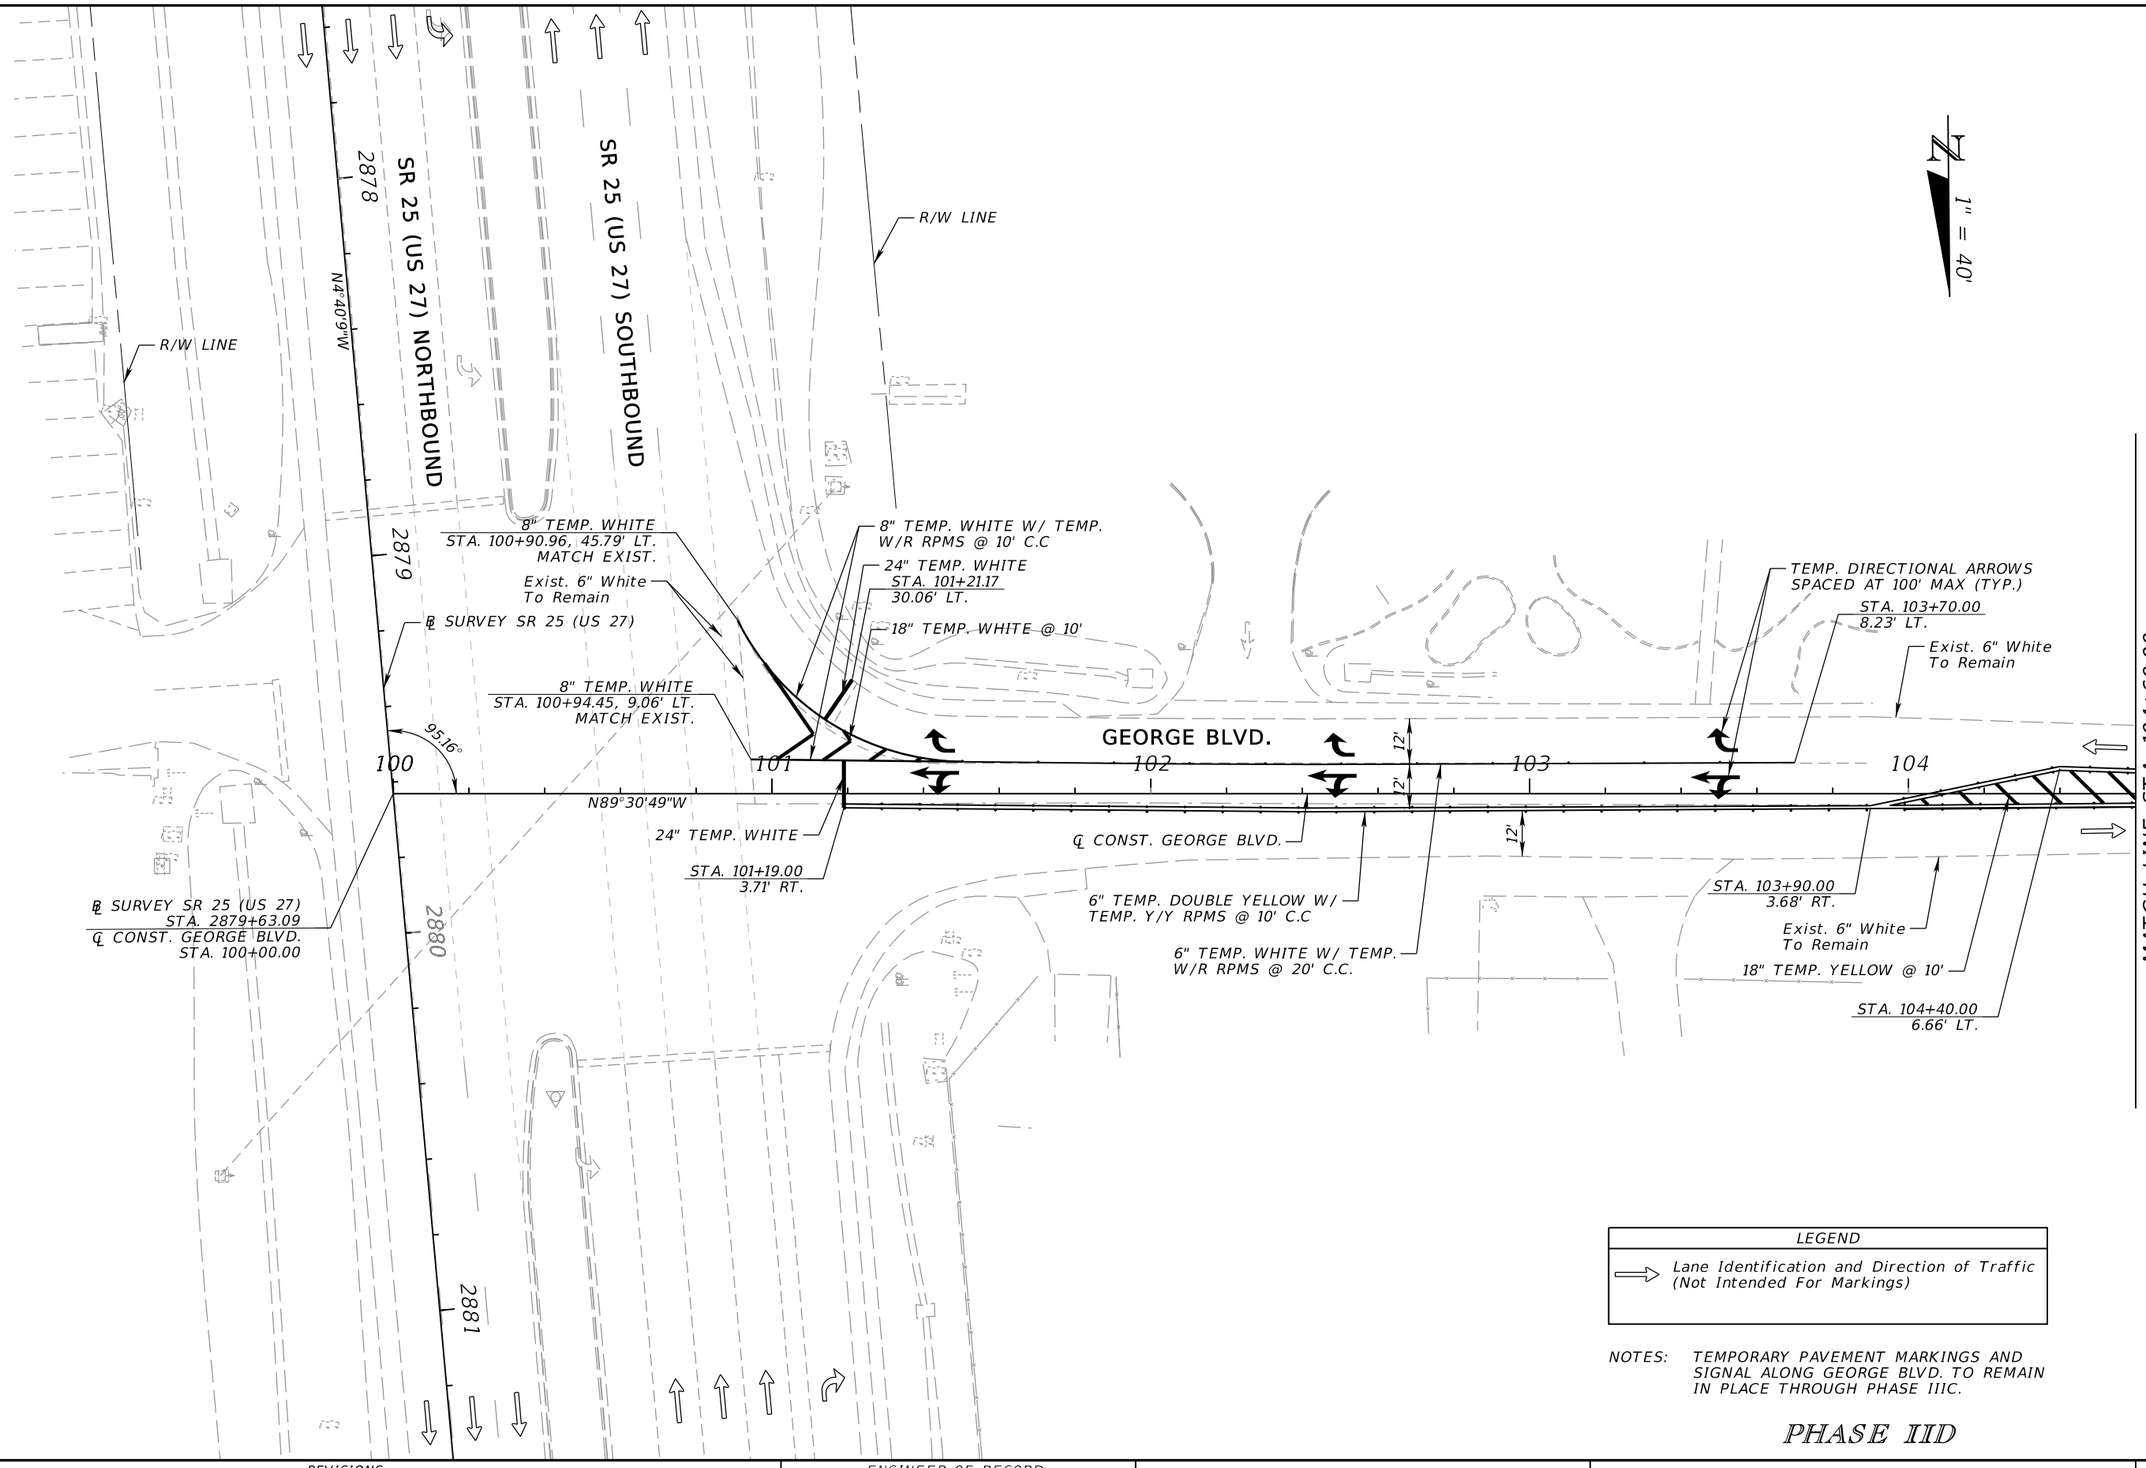

LEGEND
⇨ Lane Identification and Direction of Traffic (Not Intended For Markings)


NOTES: TEMPORARY PAVEMENT MARKINGS AND SIGNAL ALONG GEORGE BLVD. TO REMAIN IN PLACE THROUGH PHASE IIIC.

PHASE IID

REVISIONS				ENGINEER OF RECORD	STATE OF FLORIDA DEPARTMENT OF TRANSPORTATION			TEMPORARY TRAFFIC CONTROL PLAN (42)	SHEET NO.
DATE	DESCRIPTION	DATE	DESCRIPTION	JONATHAN A. JONES, P.E. LICENSE NUMBER: 82243 PATEL, GREENE & ASSOCIATES, LLC 215 E. MAIN STREET BARTOW, FL 33830	ROAD NO.	COUNTY	FINANCIAL PROJECT ID		131
					SR 25	HIGHLANDS	439750-2-52-01		

THE OFFICIAL RECORD OF THIS SHEET IS THE ELECTRONIC FILE DIGITALLY SIGNED AND SEALED UNDER RULE 61G15-23.004, F.A.C.


4/21/2026 3:32:09 PM USER: ryan.rockford
c:\pw_workdir\patelgreene-pw-01\pw_user\dms02455\TCDTRD01.dgn

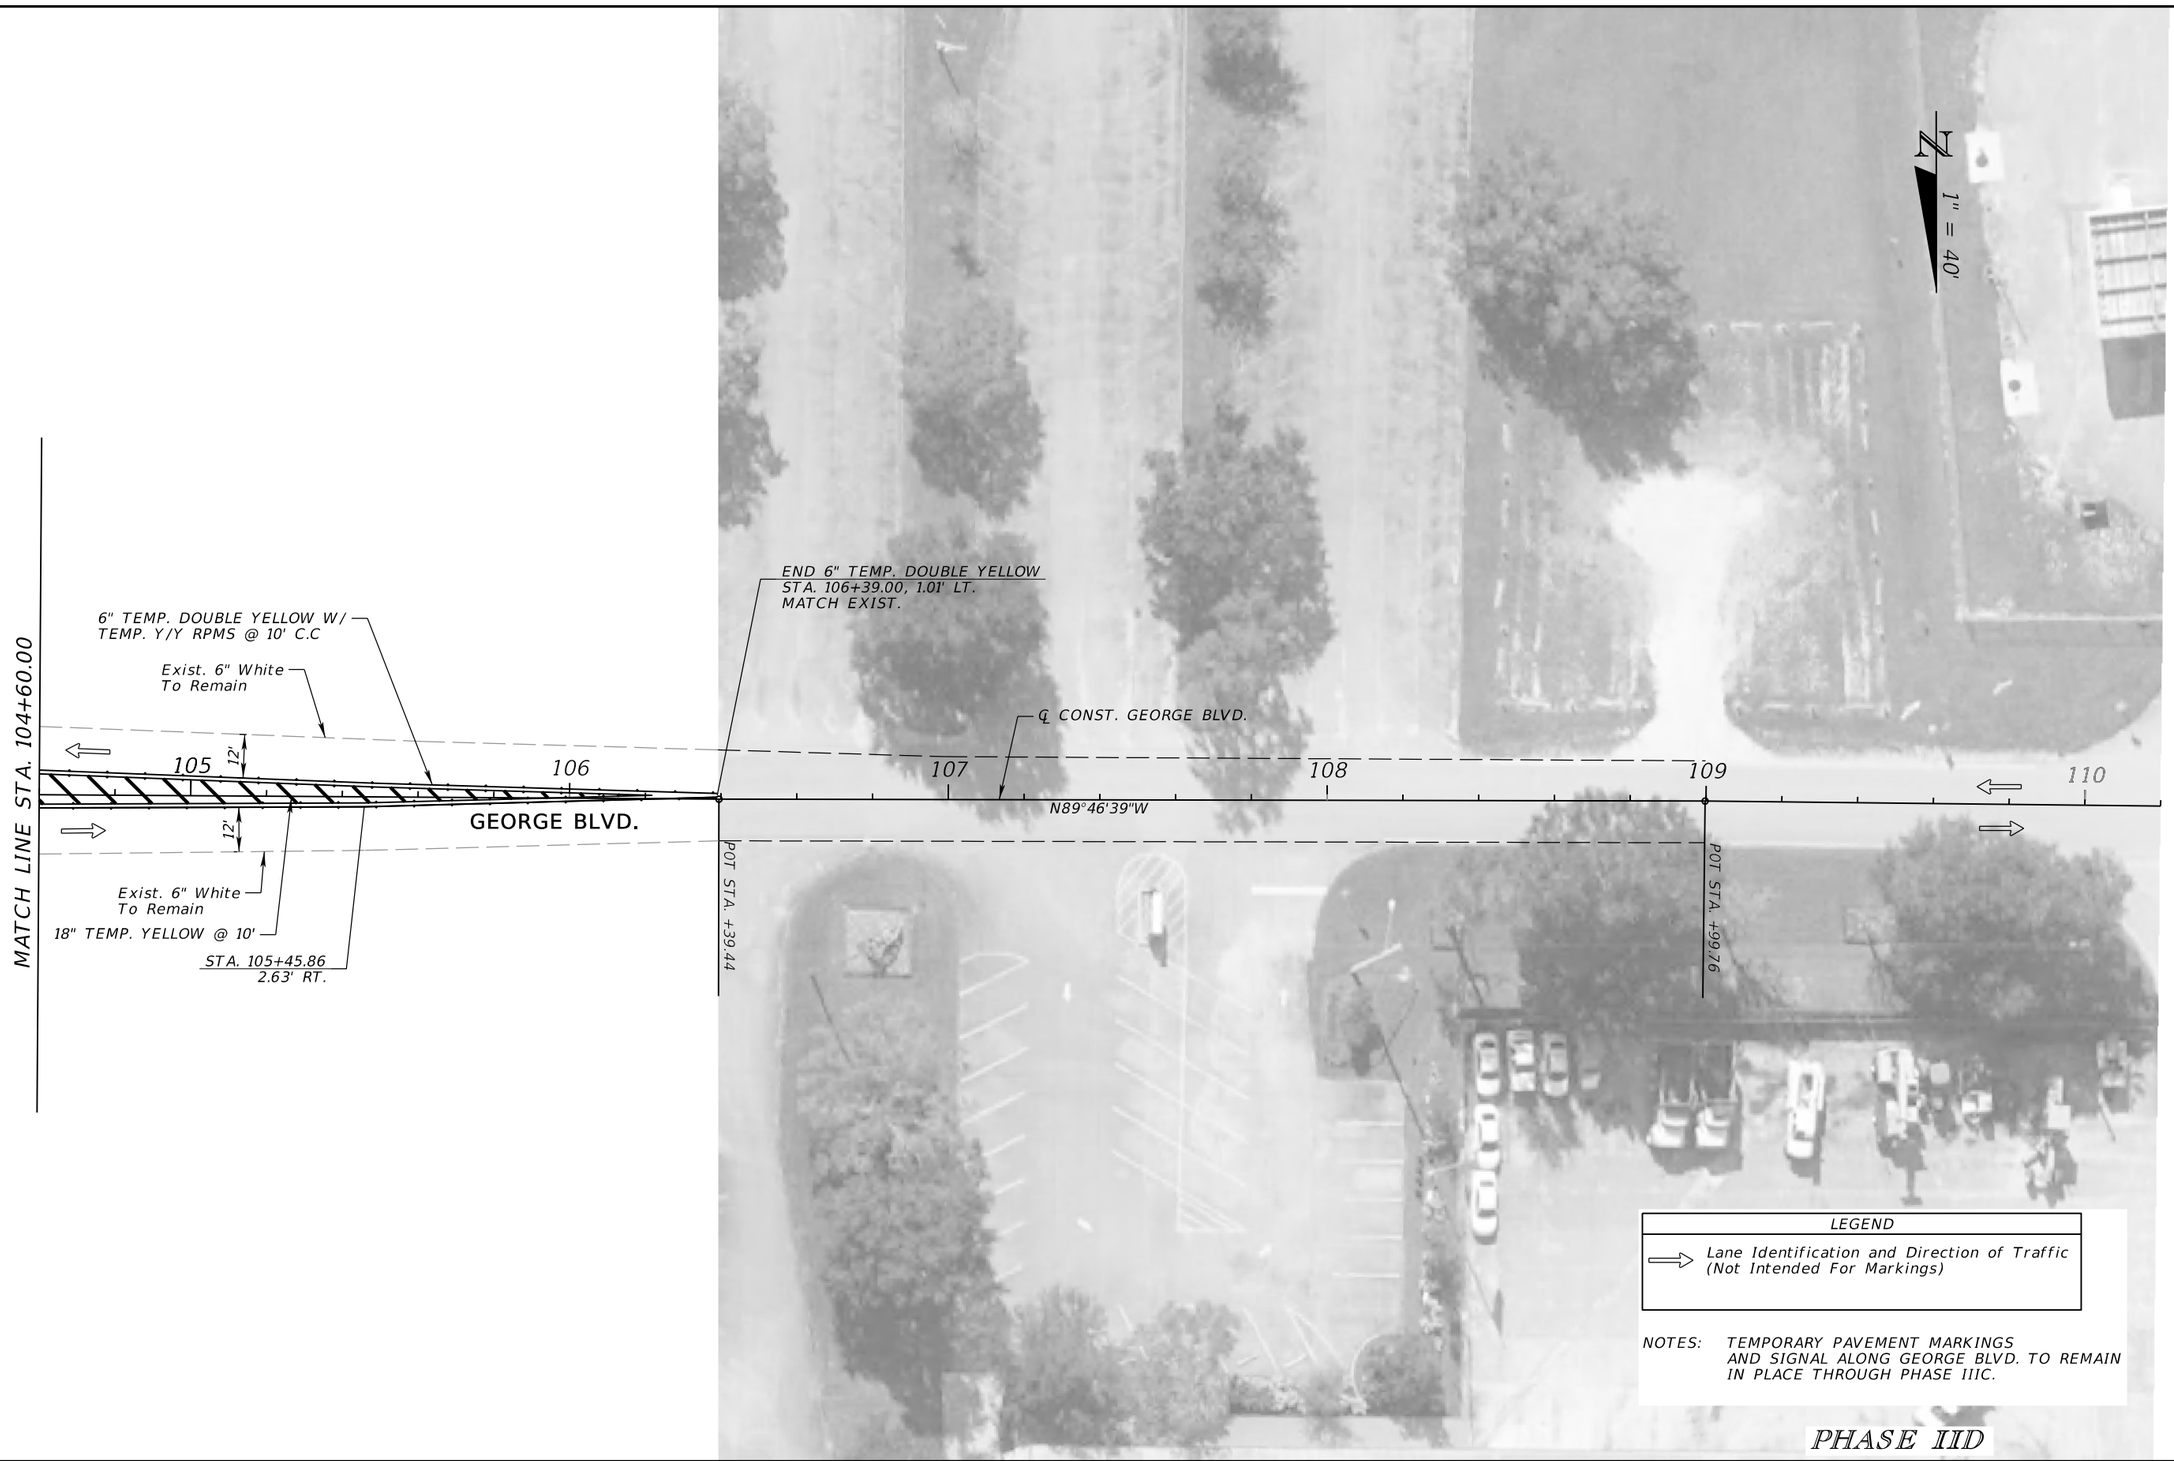


REVISIONS				ENGINEER OF RECORD	STATE OF FLORIDA DEPARTMENT OF TRANSPORTATION			TEMPORARY TRAFFIC CONTROL PLAN (43)	SHEET NO.
DATE	DESCRIPTION	DATE	DESCRIPTION	JONATHAN A. JONES, P.E. LICENSE NUMBER: 82243 PATEL, GREENE & ASSOCIATES, LLC 215 E. MAIN STREET BARTOW, FL 33830	ROAD NO.	COUNTY	FINANCIAL PROJECT ID		132
					SR 25	HIGHLANDS	439750-2-52-01		

THE OFFICIAL RECORD OF THIS SHEET IS THE ELECTRONIC FILE DIGITALLY SIGNED AND SEALED UNDER RULE 61G15-23.004, F.A.C.

4/21/2026 3:32:09 PM USER: ryan.rockford
c:\pw_workdir\patelgreene-pw-01\pw_user\dms02455\TCDTRD01.dgn

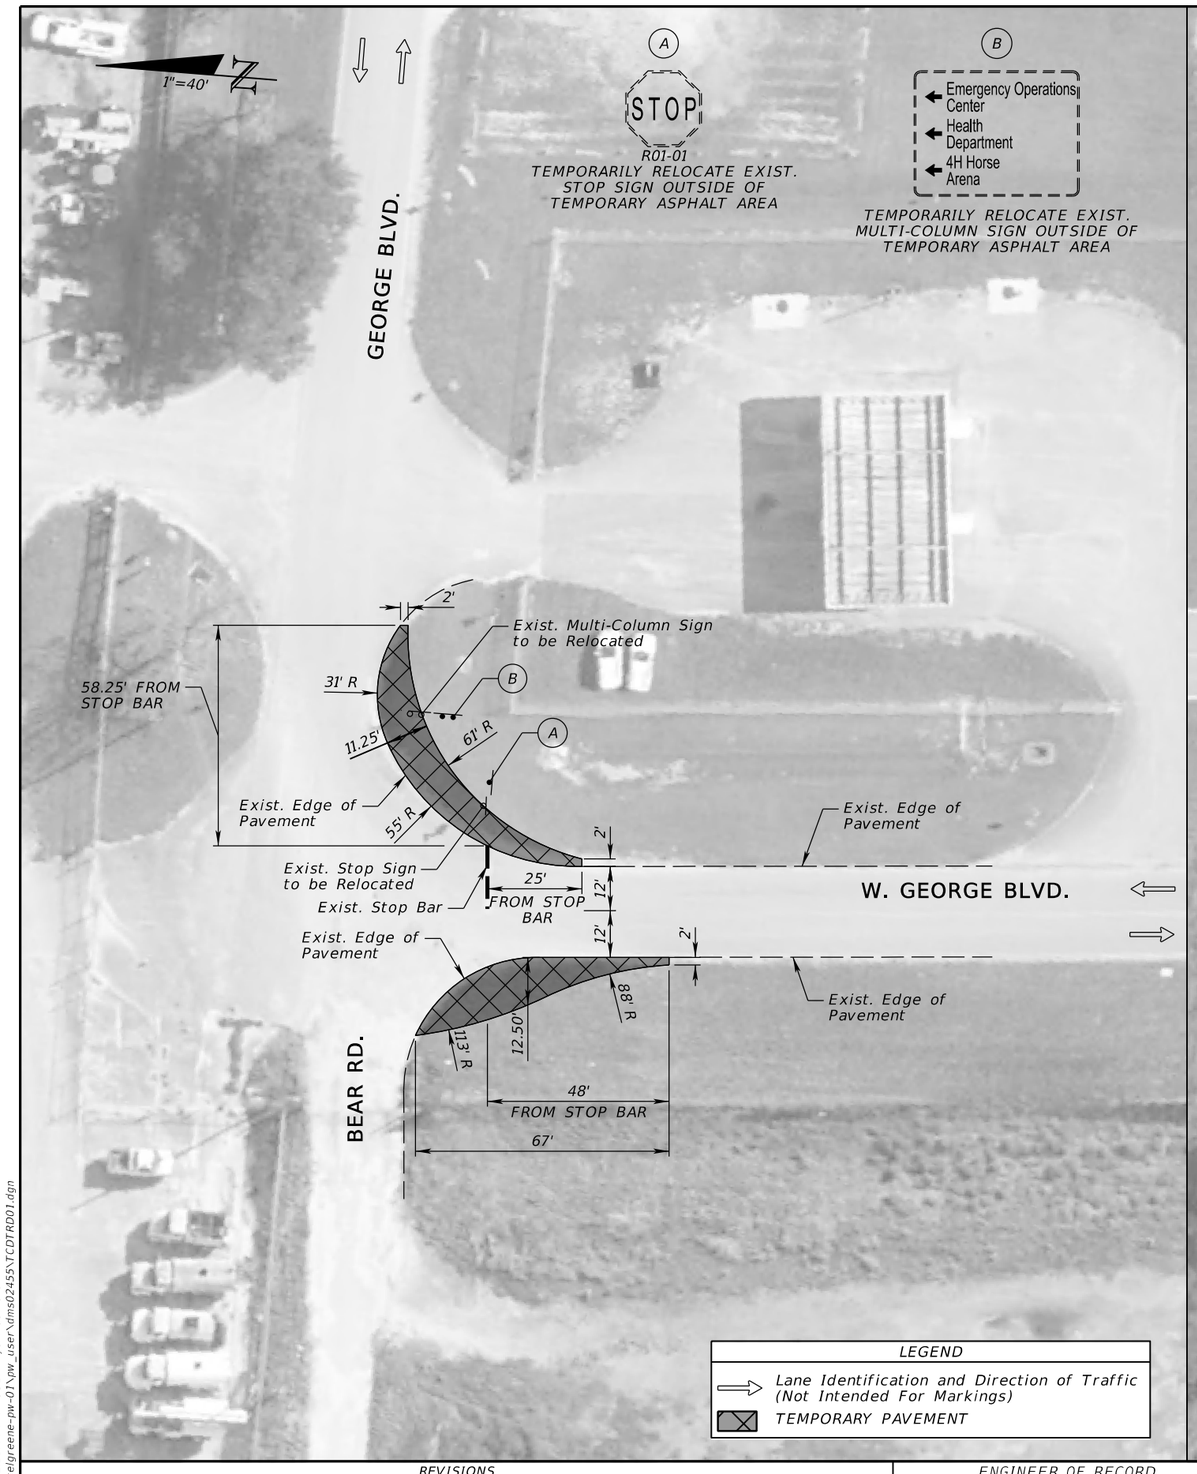

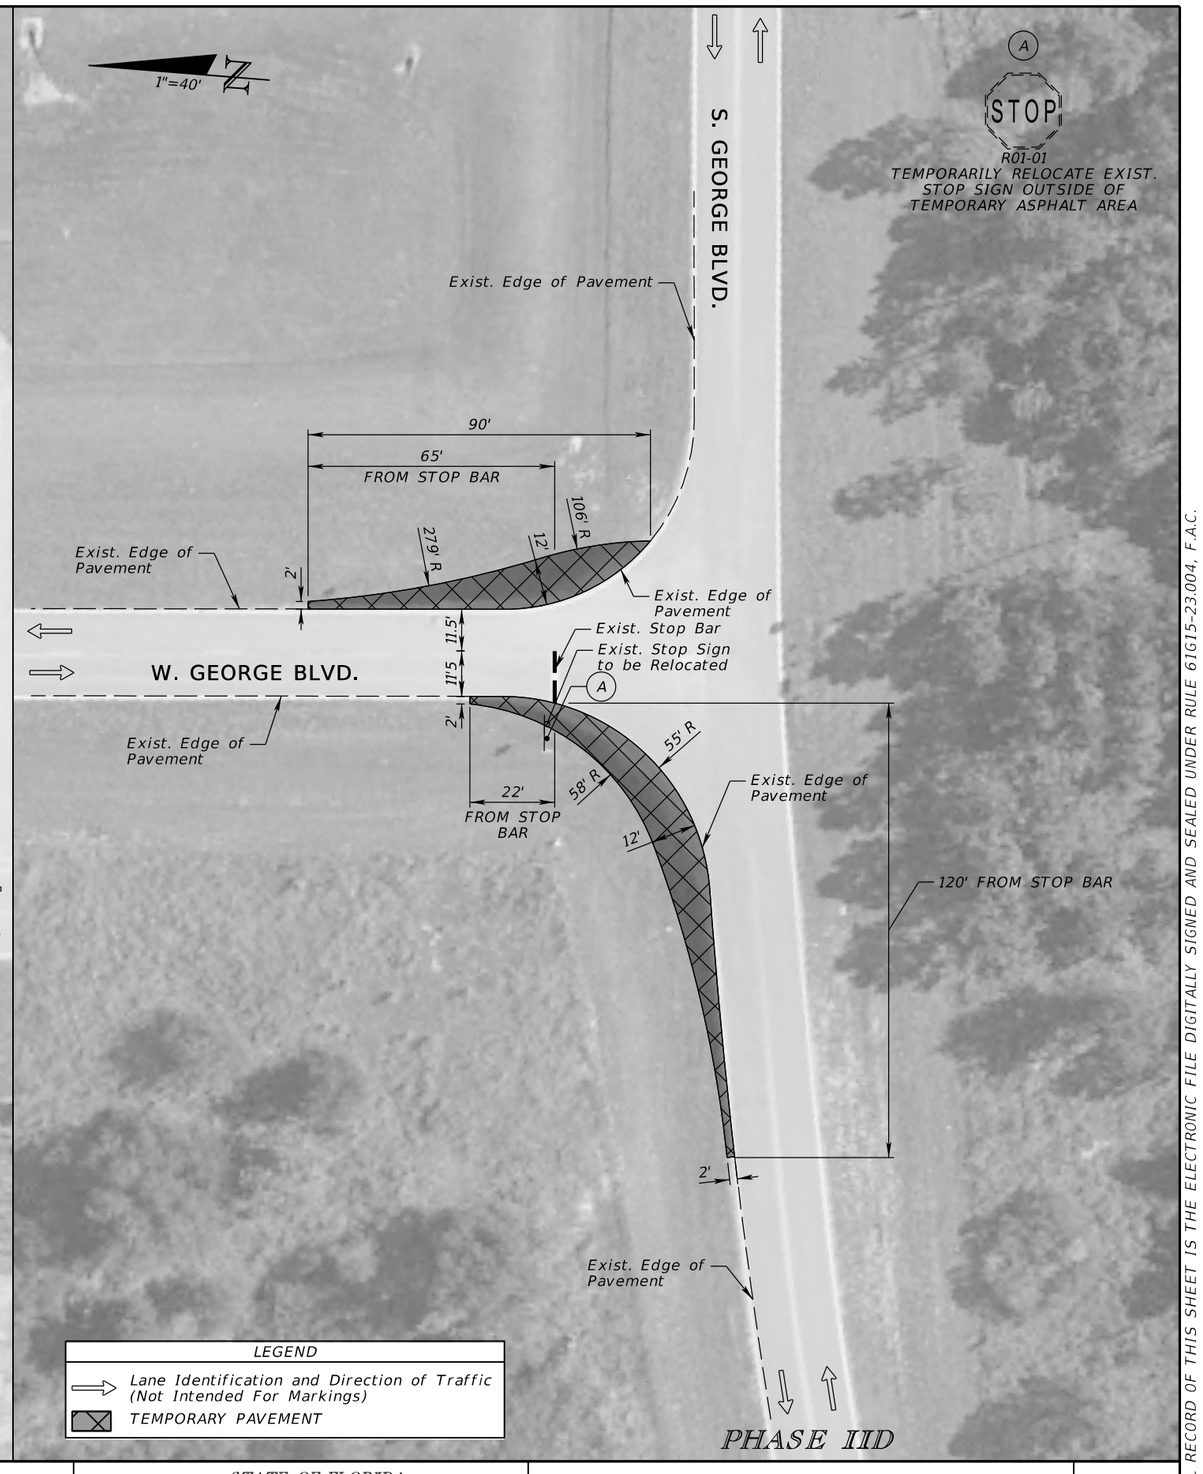

REVISIONS			
DATE	DESCRIPTION	DATE	DESCRIPTION

ENGINEER OF RECORD

JONATHAN A. JONES, P.E.
LICENSE NUMBER: 82243
PATEL, GREENE & ASSOCIATES, LLC
215 E. MAIN STREET
BARTOW, FL 33830

STATE OF FLORIDA
DEPARTMENT OF TRANSPORTATION

ROAD NO.	COUNTY	FINANCIAL PROJECT ID
SR 25	HIGHLANDS	439750-2-52-01


TEMPORARY TRAFFIC CONTROL PLAN (44)

SHEET NO. 133

THE OFFICIAL RECORD OF THIS SHEET IS THE ELECTRONIC FILE DIGITALLY SIGNED AND SEALED UNDER RULE 61G15-23.004, F.A.C.

4/21/2026 2:30:44 PM USER: ryan.rockford
c:\pw_workdir\patelgreene-pw-01\pw_user\dms02455\TCDTRD01.dgn

SIGNAL HEAD DETAILS

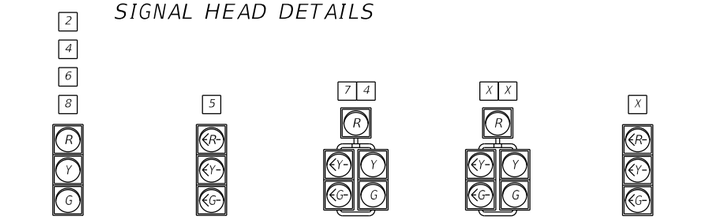

3-SECT., 1-WAY — 9 AS

3-SECT., 1-WAY — 1 AS

5-SECT., 1-WAY — 1 AS

5-SECT., 1-WAY — 3 AS COVERED/ DE-ENERGIZED

3-SECT., 1-WAY — 1 AS COVERED/ DE-ENERGIZED


CONTROLLER OPERATIONS:

1. MAJOR STREET IS SR 25 (US 27), (MOVEMENTS 2 AND 6), AND MINOR STREET IS SR 66/US 98 (MOVEMENTS 4/7 AND 8).
2. INSTALL SPECIAL SIGNAL OPERATING PLAN.
3. ACTIVATE OR COVER/DE-ENERGIZE SIGNAL HEADS. ACTIVATE PORTABLE TEMPORARY SIGNAL HEADS.
5. ADJUST DETECTION ZONES AND MODIFY SIGNAL TIMINGS.

SPECIAL S.O.P.

CONTROLLER TIMINGS

(CONTROLLER PHASE#) MOVEMENT NUMBER	1	2	3	4	5	6
DIRECTION	NBL	SB	EB	WB	SBL	NB
TURN TYPE	PROT				PROT	
MINIMUM GREEN	5	15	10	10	5	15
EXTENSION	3.0	2.4	3.0	3.0	3.0	2.4
YELLOW CLEARANCE	5.6	5.6	4.9	4.9	5.6	5.6
ALL RED	3.0	2.0	2.0	2.0	3.0	2.0
MAXIMUM GREEN 1	15	55	35	35	30	55
MAXIMUM GREEN 2						
MAX LIMIT						
ADJUST BY						
PEDESTRIAN WALK						
PED. CLEARANCE						
DETECTOR MEMORY						
DET. CROSS SWITCH						
DUAL ENTRY		ON				ON
RECALL		MIN				MIN

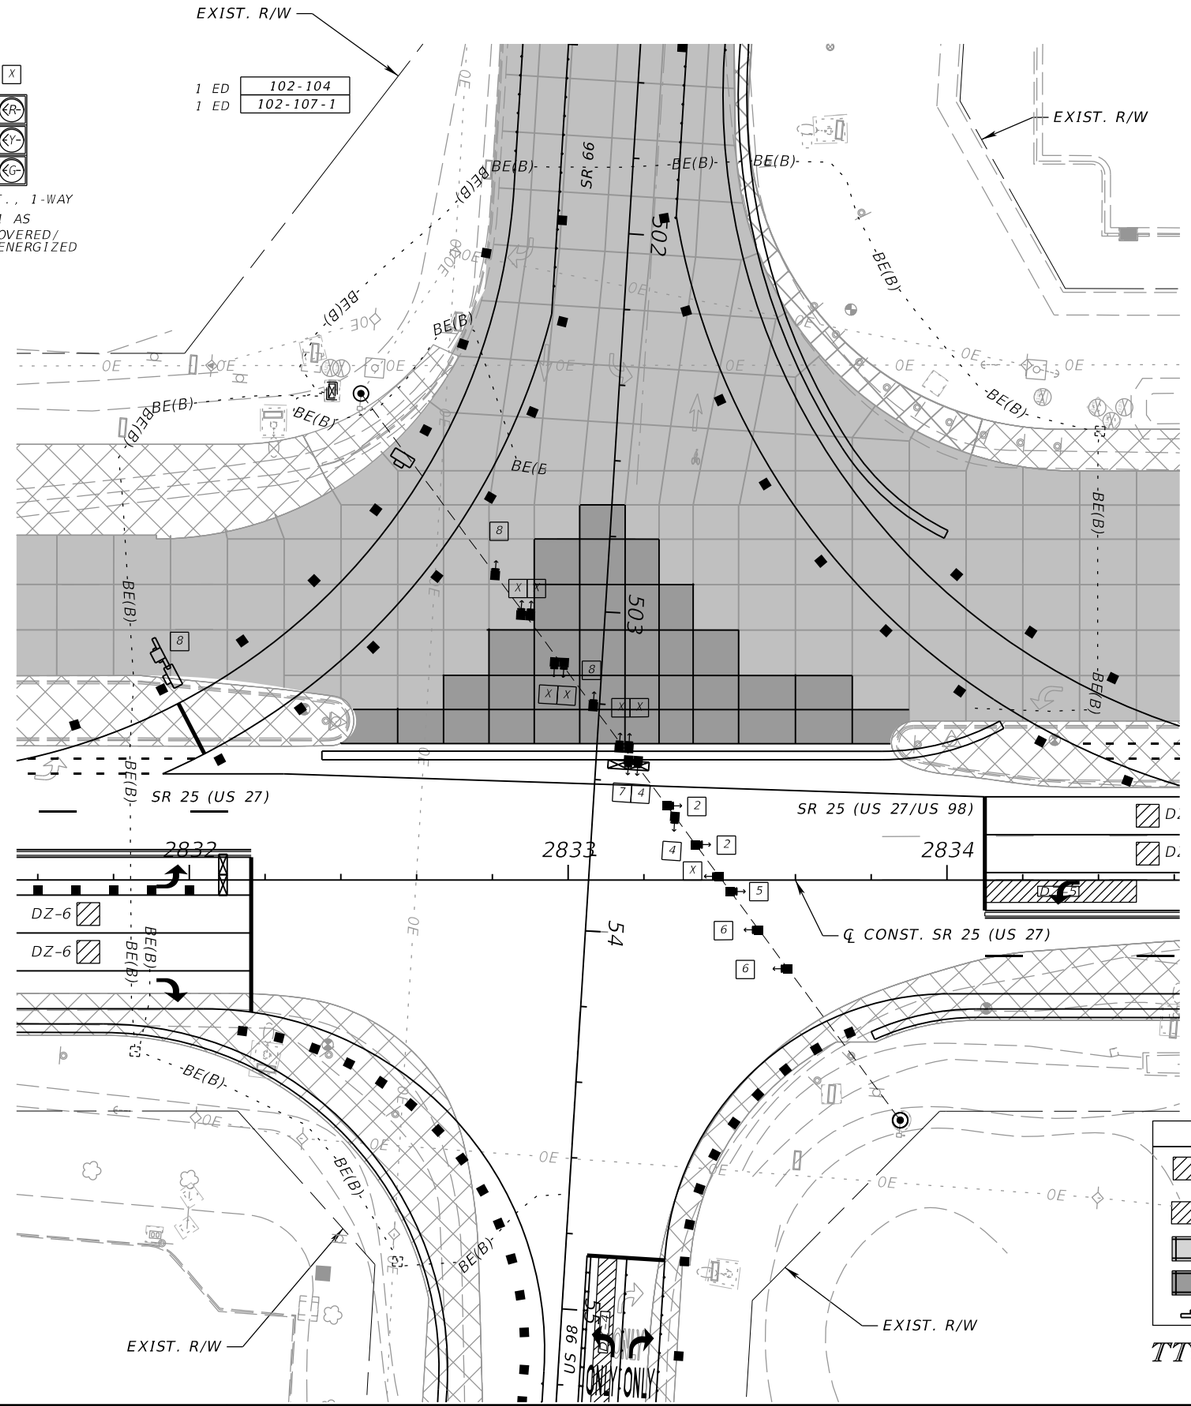

TTCP TEMPORARY SIGNAL PHASE IID

REVISIONS			
DATE	DESCRIPTION	DATE	DESCRIPTION

ENGINEER OF RECORD

GERALDO J. SANCHEZ, P.E.
LICENSE NUMBER 74538
PATEL, GREENE & ASSOCIATES, LLC
200 E. ROBINSON STREET, SUITE 300
ORLANDO, FL 32801

STATE OF FLORIDA
DEPARTMENT OF TRANSPORTATION

ROAD NO.	COUNTY	FINANCIAL PROJECT ID
SR 25	HIGHLANDS	439750-2-52-01


TEMPORARY TRAFFIC CONTROL PLAN (45)

SHEET NO. 134

THE OFFICIAL RECORD OF THIS SHEET IS THE ELECTRONIC FILE DIGITALLY SIGNED AND SEALED UNDER RULE 61G15-23.004, F.A.C.

4/21/2026 3:33:48 PM USER: ryan.rockford
c:\pw_working\lochner-pw-01\dms19173\PLANS\02D.dgn

TEMPORARY SIGNAL HEAD DETAILS

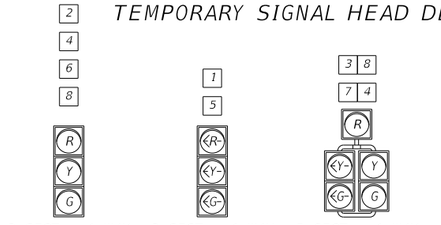

3-SECT., 1-WAY
8 AS

3-SECT., 1-WAY
2 AS


5-SECT., 1-WAY
2 AS

CONTROLLER OPERATIONS:

1. MAJOR STREET IS SR 25 (US 27), (MOVEMENTS 2 AND 6), AND MINOR STREET IS GEORGE BLVD (MOVEMENTS 4/7 AND 3/8).
2. REVISE CONTROLLER OPERATIONS TO STANDARD SIGNAL OPERATING PLAN NO. 9.
3. REMOVE EMERGENCY SIGNAL HEADS, ADD TEMPORARY HEADS AS SHOWN.


TTCP SIGNAL NOTES:

1. ERADICATE GORED AREA ON WEST SIDE AND CONVERT TO EAST BOUND LEFT/THRU LANE.
2. REPLACE OR MODIFY SIGNAL HEADS (DETAILED BELOW).
3. RECONFIGURE WIRING IN CABINET AND DISCONNECTS.
4. CONFIGURE CONTROLLER FOR SPLIT SIDE STREET OPERATION.
5. CONFIGURE MMU FOR COMPATIBILITY.
6. INSTALL DETECTION FOR ALL VEHICLE MOVEMENTS.
7. REVIEW AND ADJUST EMERGENCY VEHICLE PREEMPTION TIMINGS.

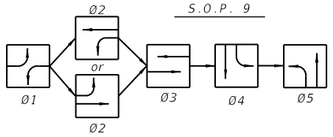


CONTROLLER TIMINGS						
(CONTROLLER PHASE#) MOVEMENT NUMBER	1	2	3	4	5	6
DIRECTION	NBL	SB	EB	WB	SBL	NB
TURN TYPE	PROT				PROT	
MINIMUM GREEN	10	20	10	10	10	20
EXTENSION		4.0	4.0	4.0		4.0
YELLOW CLEARANCE	5.5	5.5	3.7	3.7	5.5	5.5
ALL RED	4.8	2.0	3.5	3.5	4.8	2.0
MAXIMUM GREEN 1	25	35	15	15	15	45
MAXIMUM GREEN 2						
MAX LIMIT						
ADJUST BY						
PEDESTRIAN WALK						
PED. CLEARANCE						
DETECTOR MEMORY						
DET. CROSS SWITCH						
DUAL ENTRY						
RECALL		MAX	MAX	MAX		MAX

TIMINGS ARE INITIAL AND MAY BE ADJUSTED AS DIRECTED AS BY THE FIELD ENGINEER.

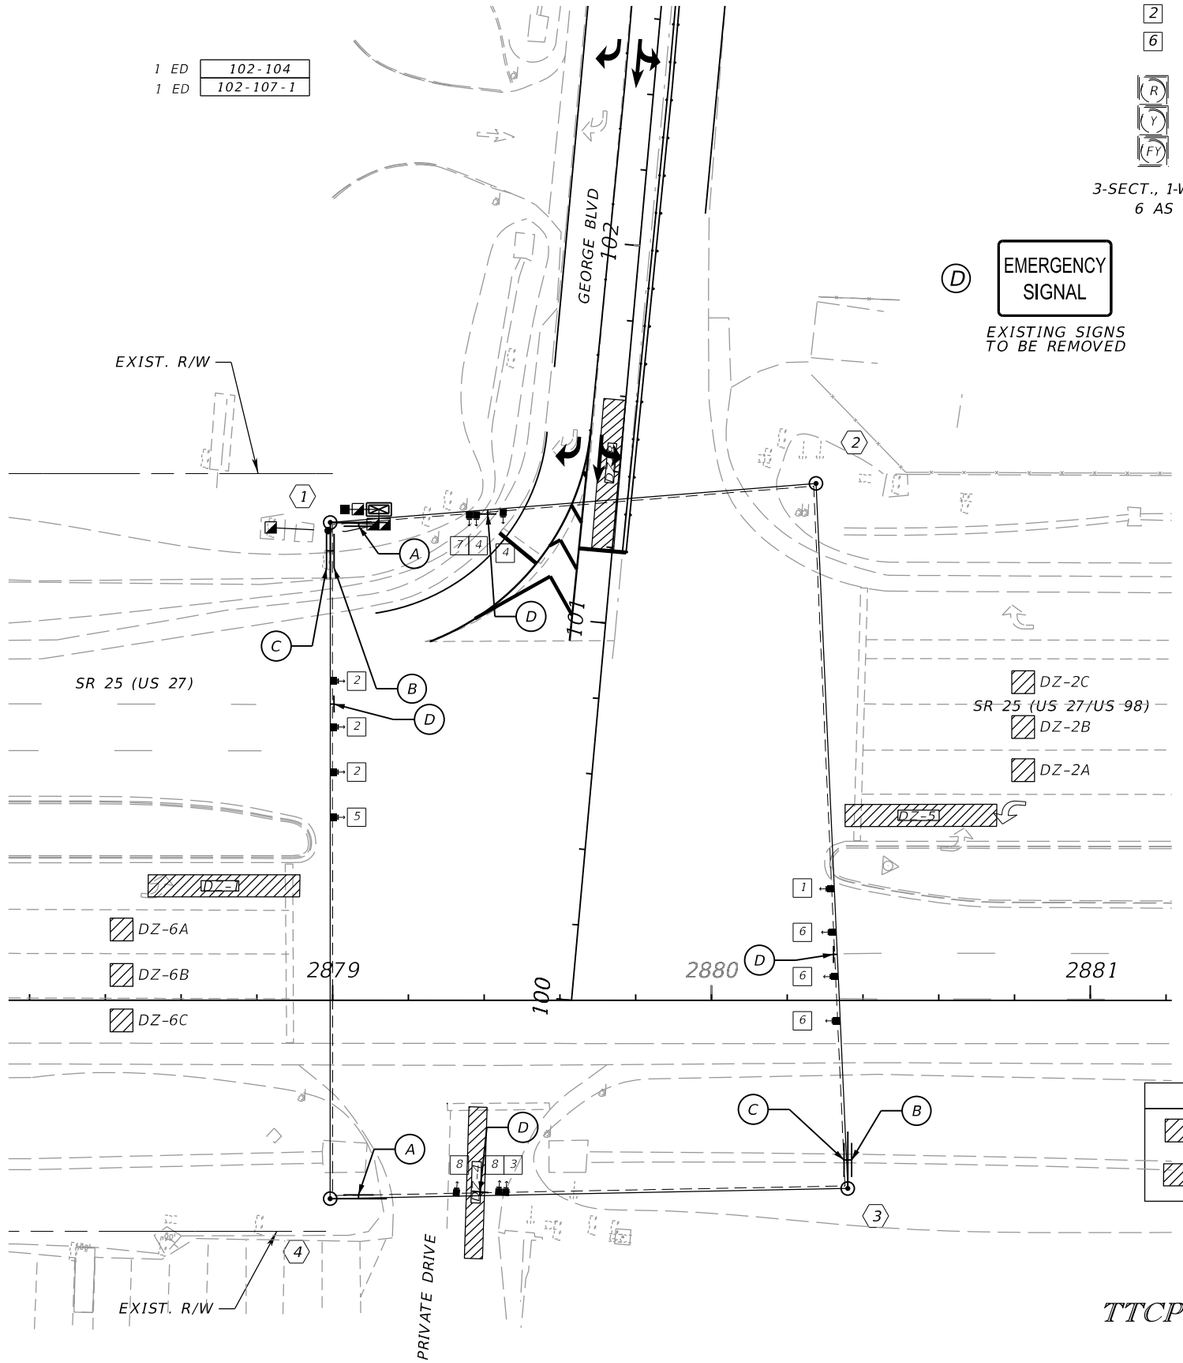

EMERGENCY SIGNAL HEADS TO BE REMOVED

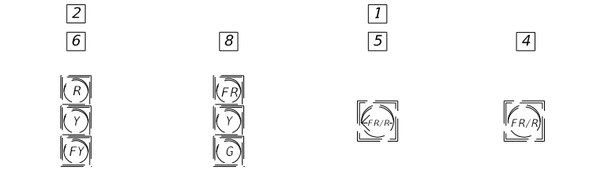

3-SECT., 1-WAY
6 AS

3-SECT., 1-WAY
2 AS

1-SECT., 1-WAY
2 AS

1-SECT., 1-WAY
2 AS

Ⓓ EMERGENCY SIGNAL

EXISTING SIGNS TO BE REMOVED

Ⓐ US 27

Ⓑ ← George Blvd

Ⓒ ← George Blvd

EXISTING SIGNS TO REMAIN

LEGEND	
DZ-X	TEMPORARY DETECTION ZONE 6' X 6' PLACED 40' FROM STOP BAR
DZ-5	TEMPORARY DETECTION ZONE 6' X 40' PLACED AT THE STOP BAR

TTCP TEMPORARY SIGNAL PHASE IID

REVISIONS			
DATE	DESCRIPTION	DATE	DESCRIPTION

ENGINEER OF RECORD

GERALDO J. SANCHEZ, P.E.
LICENSE NUMBER 74538
PATEL, GREENE & ASSOCIATES, LLC
200 E. ROBINSON STREET, SUITE 300
ORLANDO, FL 32801

STATE OF FLORIDA
DEPARTMENT OF TRANSPORTATION


ROAD NO.	COUNTY	FINANCIAL PROJECT ID
SR 25	HIGHLANDS	439750-2-52-01

TEMPORARY TRAFFIC CONTROL PLAN (46)

SHEET NO. 135

THE OFFICIAL RECORD OF THIS SHEET IS THE ELECTRONIC FILE DIGITALLY SIGNED AND SEALED UNDER RULE 61G15-23.004, F.A.C.

4/21/2026 3:34:02 PM USER: ryan.rockford
c:\pw_working\tochner-pw-01\dms19173\PLANS02.dgn

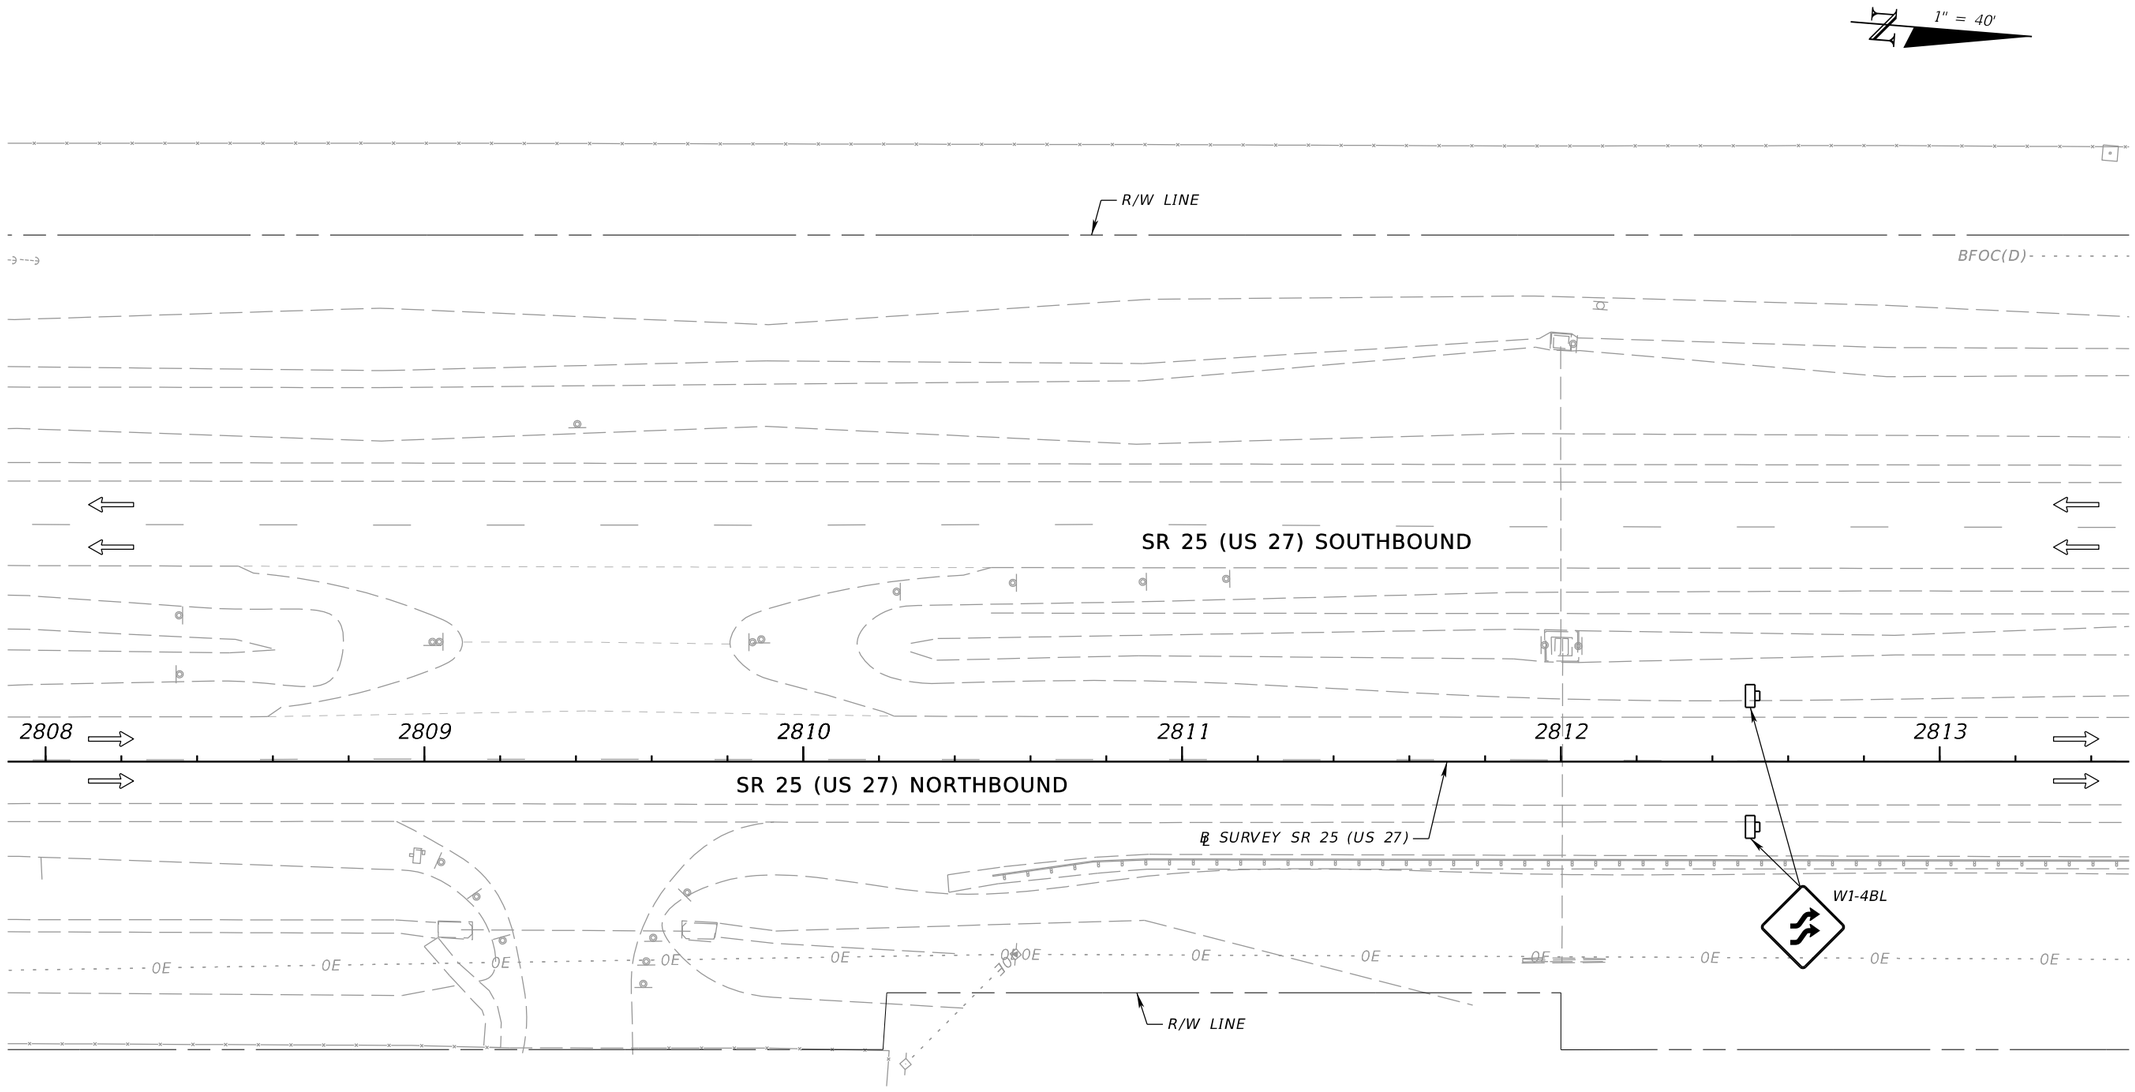

LEGEND	
⇨	Lane Identification and Direction of Traffic (Not Intended For Markings)
▯	Work Zone Sign

PHASE III

REVISIONS				ENGINEER OF RECORD	STATE OF FLORIDA DEPARTMENT OF TRANSPORTATION			TEMPORARY TRAFFIC CONTROL PLAN (47)	SHEET NO.
DATE	DESCRIPTION	DATE	DESCRIPTION	JONATHAN A. JONES, P.E. LICENSE NUMBER 82243 PATEL, GREENE & ASSOCIATES, LLC 215 EAST MAIN STREET BARTOW, FL 33830	ROAD NO.	COUNTY	FINANCIAL PROJECT ID		136
					SR 25	HIGHLANDS	439750-2-52-01		

4/21/2026 2:39:59 PM USER: ryan.rockford
c:\pw_workdir\patelgreene-pw-01\pw_user\dms02455\TCPLR003.dgn

THE OFFICIAL RECORD OF THIS SHEET IS THE ELECTRONIC FILE DIGITALLY SIGNED AND SEALED UNDER RULE 61G15-23.004, F.A.C.

1" = 40'

R/W LINE

BEGIN TEMP. TRAFFIC SEPARATOR
STA. +48.22
49.50' LT.

BEGIN 6" TEMP. WHITE
BEGIN CHANNELIZING DEVICES
STA. +00.00
75.00' LT.

DEVICE SPACING @ 50'

BEGIN TEMP. CONC. BARRIER
(LOW PROFILE)
STA. +48.25
79.00' LT.

6" TEMP. WHITE WITH TEMP. W/R RPMS @ 5' C.C.

TEMP. CONC. BARRIER
(LOW PROFILE)

STA. +44.32
95.56' LT.

1125' R

1073' R

STA. +48.22
75.00' LT.

BEGIN 6" TEMP. WHITE
STA. +00.00
63.00' LT.

BEGIN 6" TEMP. YELLOW
STA. +00.00
51.00' LT.

STA. +49.20
69.01' LT.

1100' R

SR 25 (US 27) SOUTHBOUND

STA. +86.61
44.00' LT.

BEGIN 6" TEMP. YELLOW
BEGIN CHANNELIZING DEVICES
MATCH EXISTING
STA. +00.00
12.00' LT.

6" TEMP. YELLOW WITH TEMP. Y/R RPMS @ 5' C.C.

TEMP. TRAFFIC SEPARATOR WITH DEVICE SPACING @ 50'

DEVICE SPACING @ 50'

STA. +23.21
12.00' LT.

1075' R

2814 2815 2816 2817 2818 2819

STA. +92.86
18.76' LT.

SR 25 (US 27)
NORTHBOUND

N4°40'9"W

DEVICE SPACING @ 50'

DEVICE SPACING @ 25'

67' R

1127' R

STA. +25.46
3.80' LT.

ROAD CLOSED
R11-2

℄ SURVEY SR 25 (US 27)

6" TEMP. WHITE WITH TEMP. W/R RPMS @ 5' C.C.

BEGIN TEMP. CONC. BARRIER
(LOW PROFILE)
STA. +00.00
6.82' RT.

BEGIN 6" TEMP. WHITE
STA. +00.00
0.00' LT.

BEGIN 6" TEMP. WHITE
BEGIN CHANNELIZING DEVICES
STA. +00.00, 12.00' RT.

R/W LINE

TEMP. CONC. BARRIER
(LOW PROFILE)

JCT 66 98 JCT

RELOCATE

LEGEND


- Lane Identification and Direction of Traffic (Not Intended For Markings)
- Channelizing Device (See Index 102-600)
- Temporary Pavement (Completed)
- Type III Barricade

PHASE III

REVISIONS				ENGINEER OF RECORD	STATE OF FLORIDA DEPARTMENT OF TRANSPORTATION			TEMPORARY TRAFFIC CONTROL PLAN (48)	SHEET NO.
DATE	DESCRIPTION	DATE	DESCRIPTION	JONATHAN A. JONES, P.E. LICENSE NUMBER 82243 PATEL, GREENE & ASSOCIATES, LLC 215 EAST MAIN STREET BARTOW, FL 33830	ROAD NO.	COUNTY	FINANCIAL PROJECT ID		137
					SR 25	HIGHLANDS	439750-2-52-01		

THE OFFICIAL RECORD OF THIS SHEET IS THE ELECTRONIC FILE DIGITALLY SIGNED AND SEALED UNDER RULE 61G15-23.004, F.A.C.

4/21/2026 2:40:00 PM USER: ryan.rockford
c:\pw_workdir\patelgreene-pw-01\pw_user\dms02455\TCPLRD03.dgn

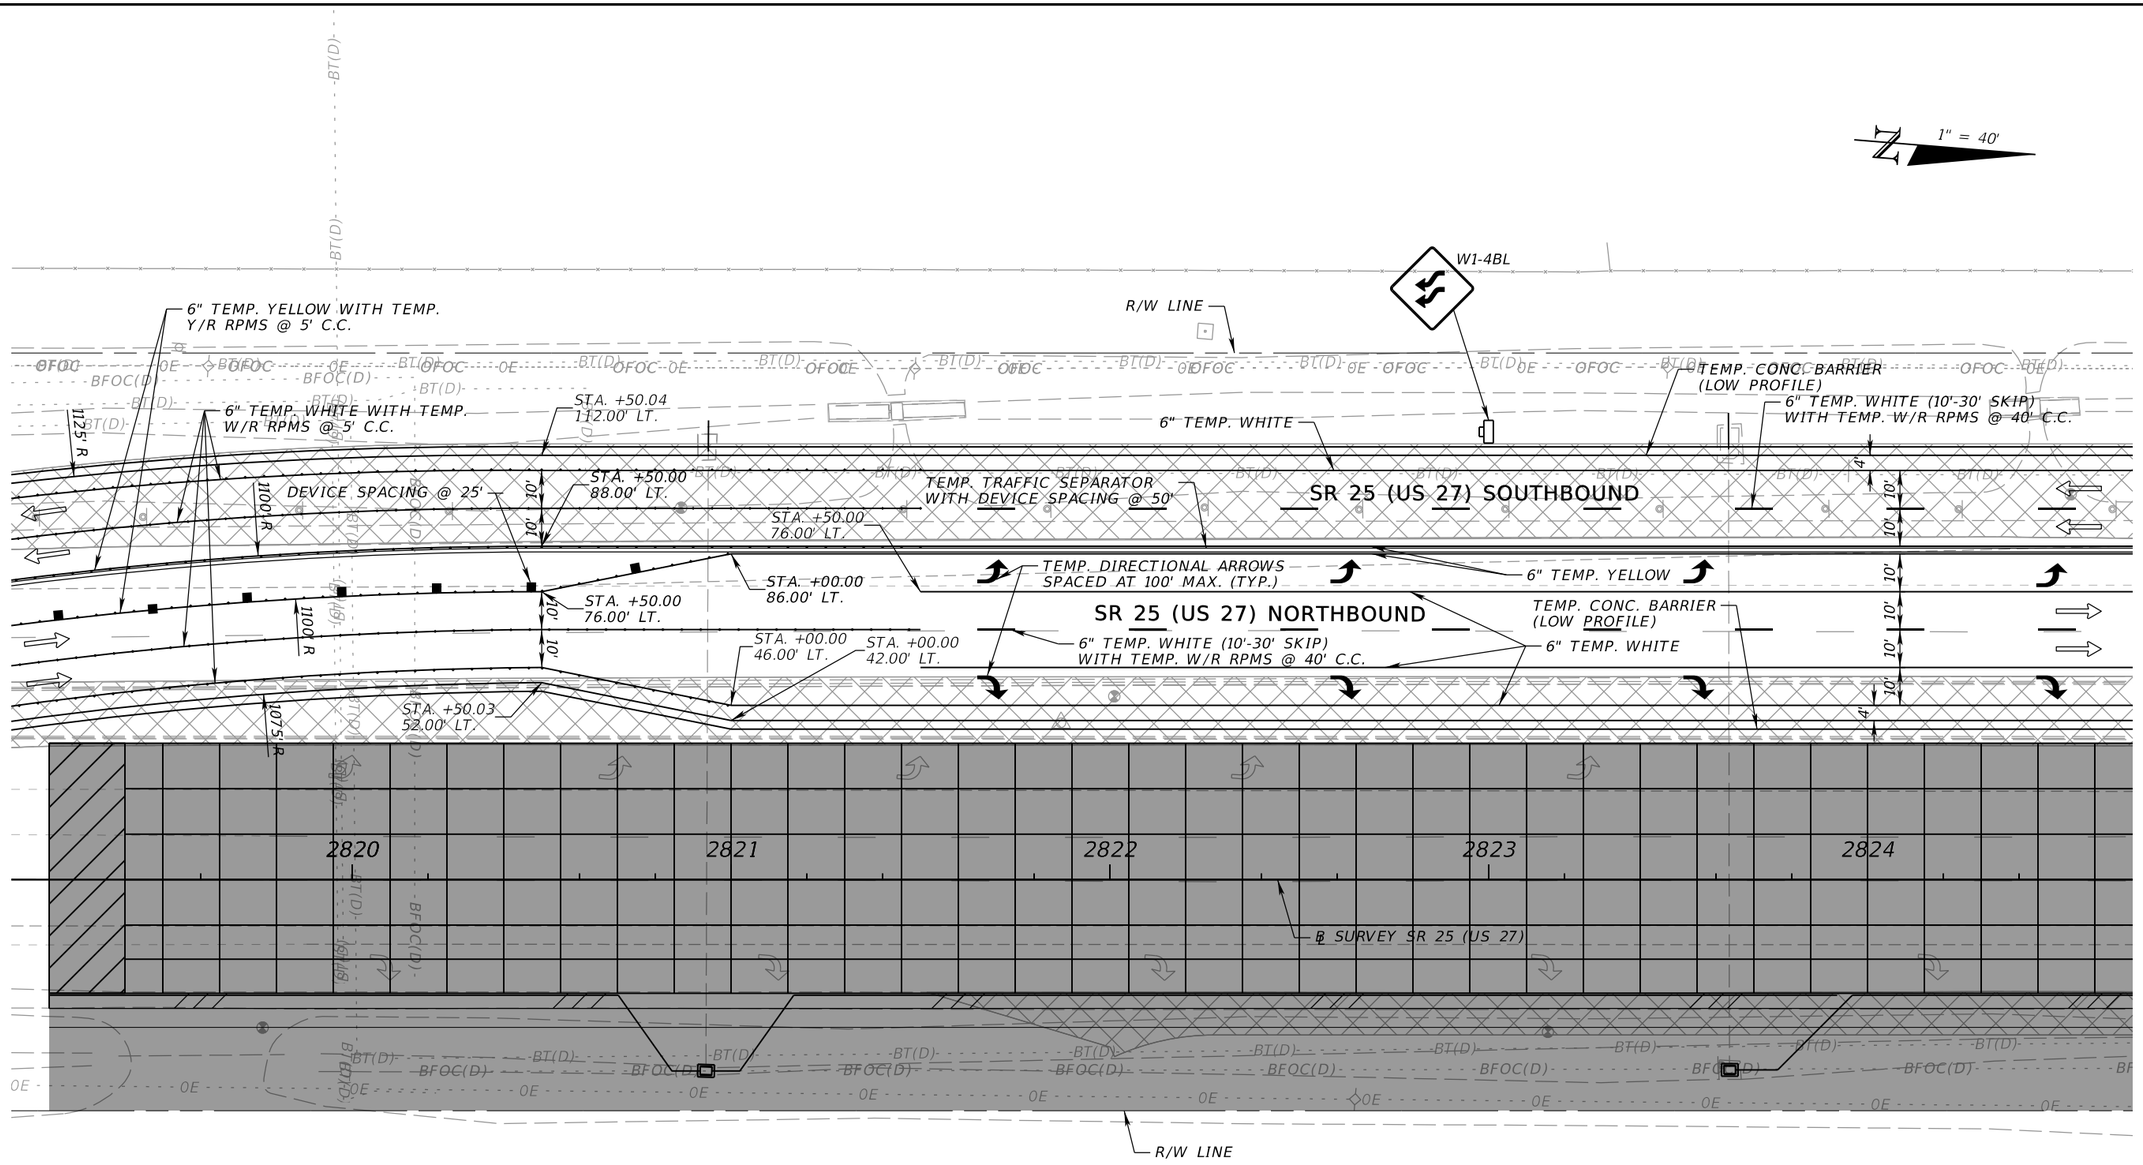

LEGEND

- Lane Identification and Direction of Traffic (Not Intended For Markings)
- Channelizing Device (See Index 102-600)
- Temporary Pavement (Completed)
- Work Zone Sign
- Work Zone

PHASE III

REVISIONS			
DATE	DESCRIPTION	DATE	DESCRIPTION

ENGINEER OF RECORD

JONATHAN A. JONES, P.E.
LICENSE NUMBER 82243
PATEL, GREENE & ASSOCIATES, LLC
215 EAST MAIN STREET
BARTOW, FL 33830

STATE OF FLORIDA
DEPARTMENT OF TRANSPORTATION

ROAD NO.	COUNTY	FINANCIAL PROJECT ID
SR 25	HIGHLANDS	439750-2-52-01

TEMPORARY TRAFFIC CONTROL PLAN (49)

SHEET NO. 138

THE OFFICIAL RECORD OF THIS SHEET IS THE ELECTRONIC FILE DIGITALLY SIGNED AND SEALED UNDER RULE 61G15-23.004, F.A.C.

4/21/2026 2:40:01 PM USER: ryan.rockford
c:\pw_workdir\pate\greene-pw-01\pw_user\dms02455\TCPLRD03.dgn

1" = 40'

END TEMP. CONC. BARRIER (LOW PROFILE) STA. +80.50 118.00' LT.

6" TEMP. WHITE (6'-10' SKIP)

BEGIN TEMP. CONC. BARRIER (LOW PROFILE) STA. +07.00 112.00' LT.

R/W LINE

STA. +52.79 112.00' LT.

R 67'

6" TEMP. WHITE (10'-30' SKIP) WITH TEMP. WVR RPMS @ 40' C.C.

6" TEMP. WHITE

TEMP. TRAFFIC SEPARATOR WITH DEVICE SPACING @ 50'

TEMP. CONC. BARRIER (LOW PROFILE)

SR 25 (US 27) SOUTHBOUND

TEMP. CONC. BARRIER (LOW PROFILE)

TEMP. DIRECTIONAL ARROWS SPACED AT 100' MAX. (TYP.)

6" TEMP. YELLOW

6" TEMP. WHITE

SR 25 (US 27) NORTHBOUND

4' 10' 10' 10' 10' 4'

TEMP. CONC. BARRIER (LOW PROFILE)

2825 2826 2827 2828 2829 2830

N4°40'9"W

℄ SURVEY SR 25 (US 27)

R/W LINE

ROAD CLOSED
R11-2

Sebring Intl Raceway
Okeechobee
Zolfo Springs
RELOCATE

66 WEST
RELOCATE

LEGEND

- Lane Identification and Direction of Traffic (Not Intended For Markings)
- Channelizing Device (See Index 102-600)
- Temporary Pavement (Completed)
- Completed Construction
- Work Zone
- Work Zone Sign

PHASE III

REVISIONS			
DATE	DESCRIPTION	DATE	DESCRIPTION

ENGINEER OF RECORD

JONATHAN A. JONES, P.E.
LICENSE NUMBER 82243
PATEL, GREENE & ASSOCIATES, LLC
215 EAST MAIN STREET
BARTOW, FL 33830

STATE OF FLORIDA
DEPARTMENT OF TRANSPORTATION


ROAD NO.	COUNTY	FINANCIAL PROJECT ID
SR 25	HIGHLANDS	439750-2-52-01

TEMPORARY TRAFFIC CONTROL PLAN (50)

SHEET NO. 139

THE OFFICIAL RECORD OF THIS SHEET IS THE ELECTRONIC FILE DIGITALLY SIGNED AND SEALED UNDER RULE 61G15-23.004, F.A.C.

4/21/2026 2:40:01 PM USER: ryan.rockford
c:\pw_workdir\pateligreene-pw-01\pw_user\dms02455\TCPLRD03.dgn

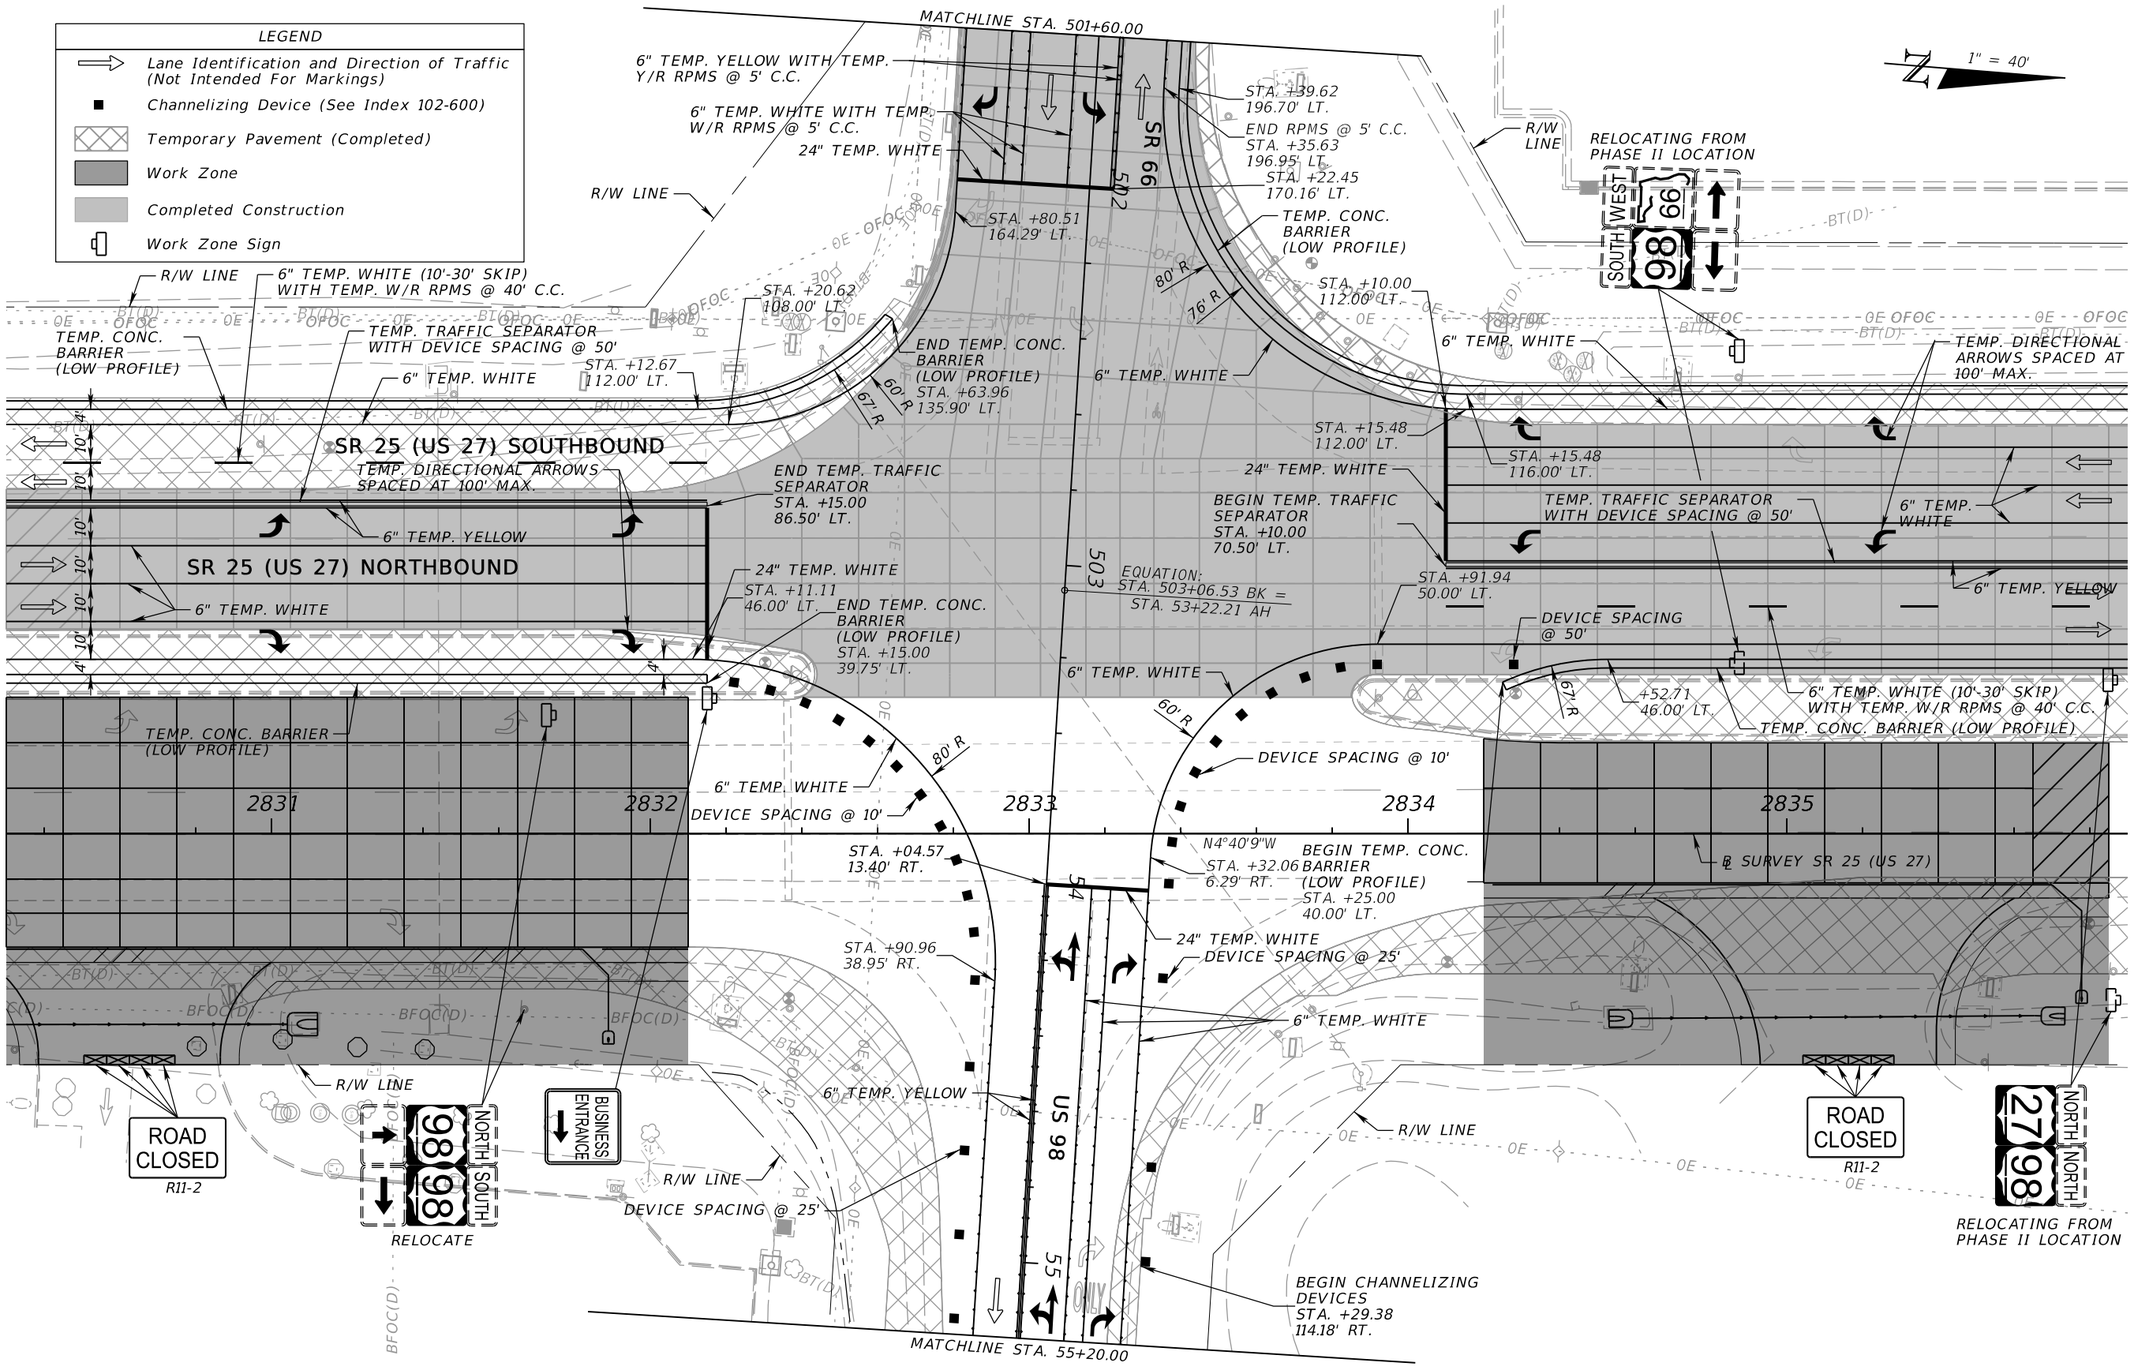


PHASE III

REVISIONS				ENGINEER OF RECORD	STATE OF FLORIDA DEPARTMENT OF TRANSPORTATION			TEMPORARY TRAFFIC CONTROL PLAN (51)	SHEET NO.
DATE	DESCRIPTION	DATE	DESCRIPTION	JONATHAN A. JONES, P.E. LICENSE NUMBER 82243 PATEL, GREENE & ASSOCIATES, LLC 215 EAST MAIN STREET BARTOW, FL 33830	ROAD NO.	COUNTY	FINANCIAL PROJECT ID		140
					SR 25	HIGHLANDS	439750-2-52-01		

4/21/2026 2:40:02 PM USER: ryan.rockford
c:\pw_workdir\patelgreene-pw-01\pw_user\dms02455\TCPLRD03.dgn

THE OFFICIAL RECORD OF THIS SHEET IS THE ELECTRONIC FILE DIGITALLY SIGNED AND SEALED UNDER RULE 61G15-23.004, F.A.C.

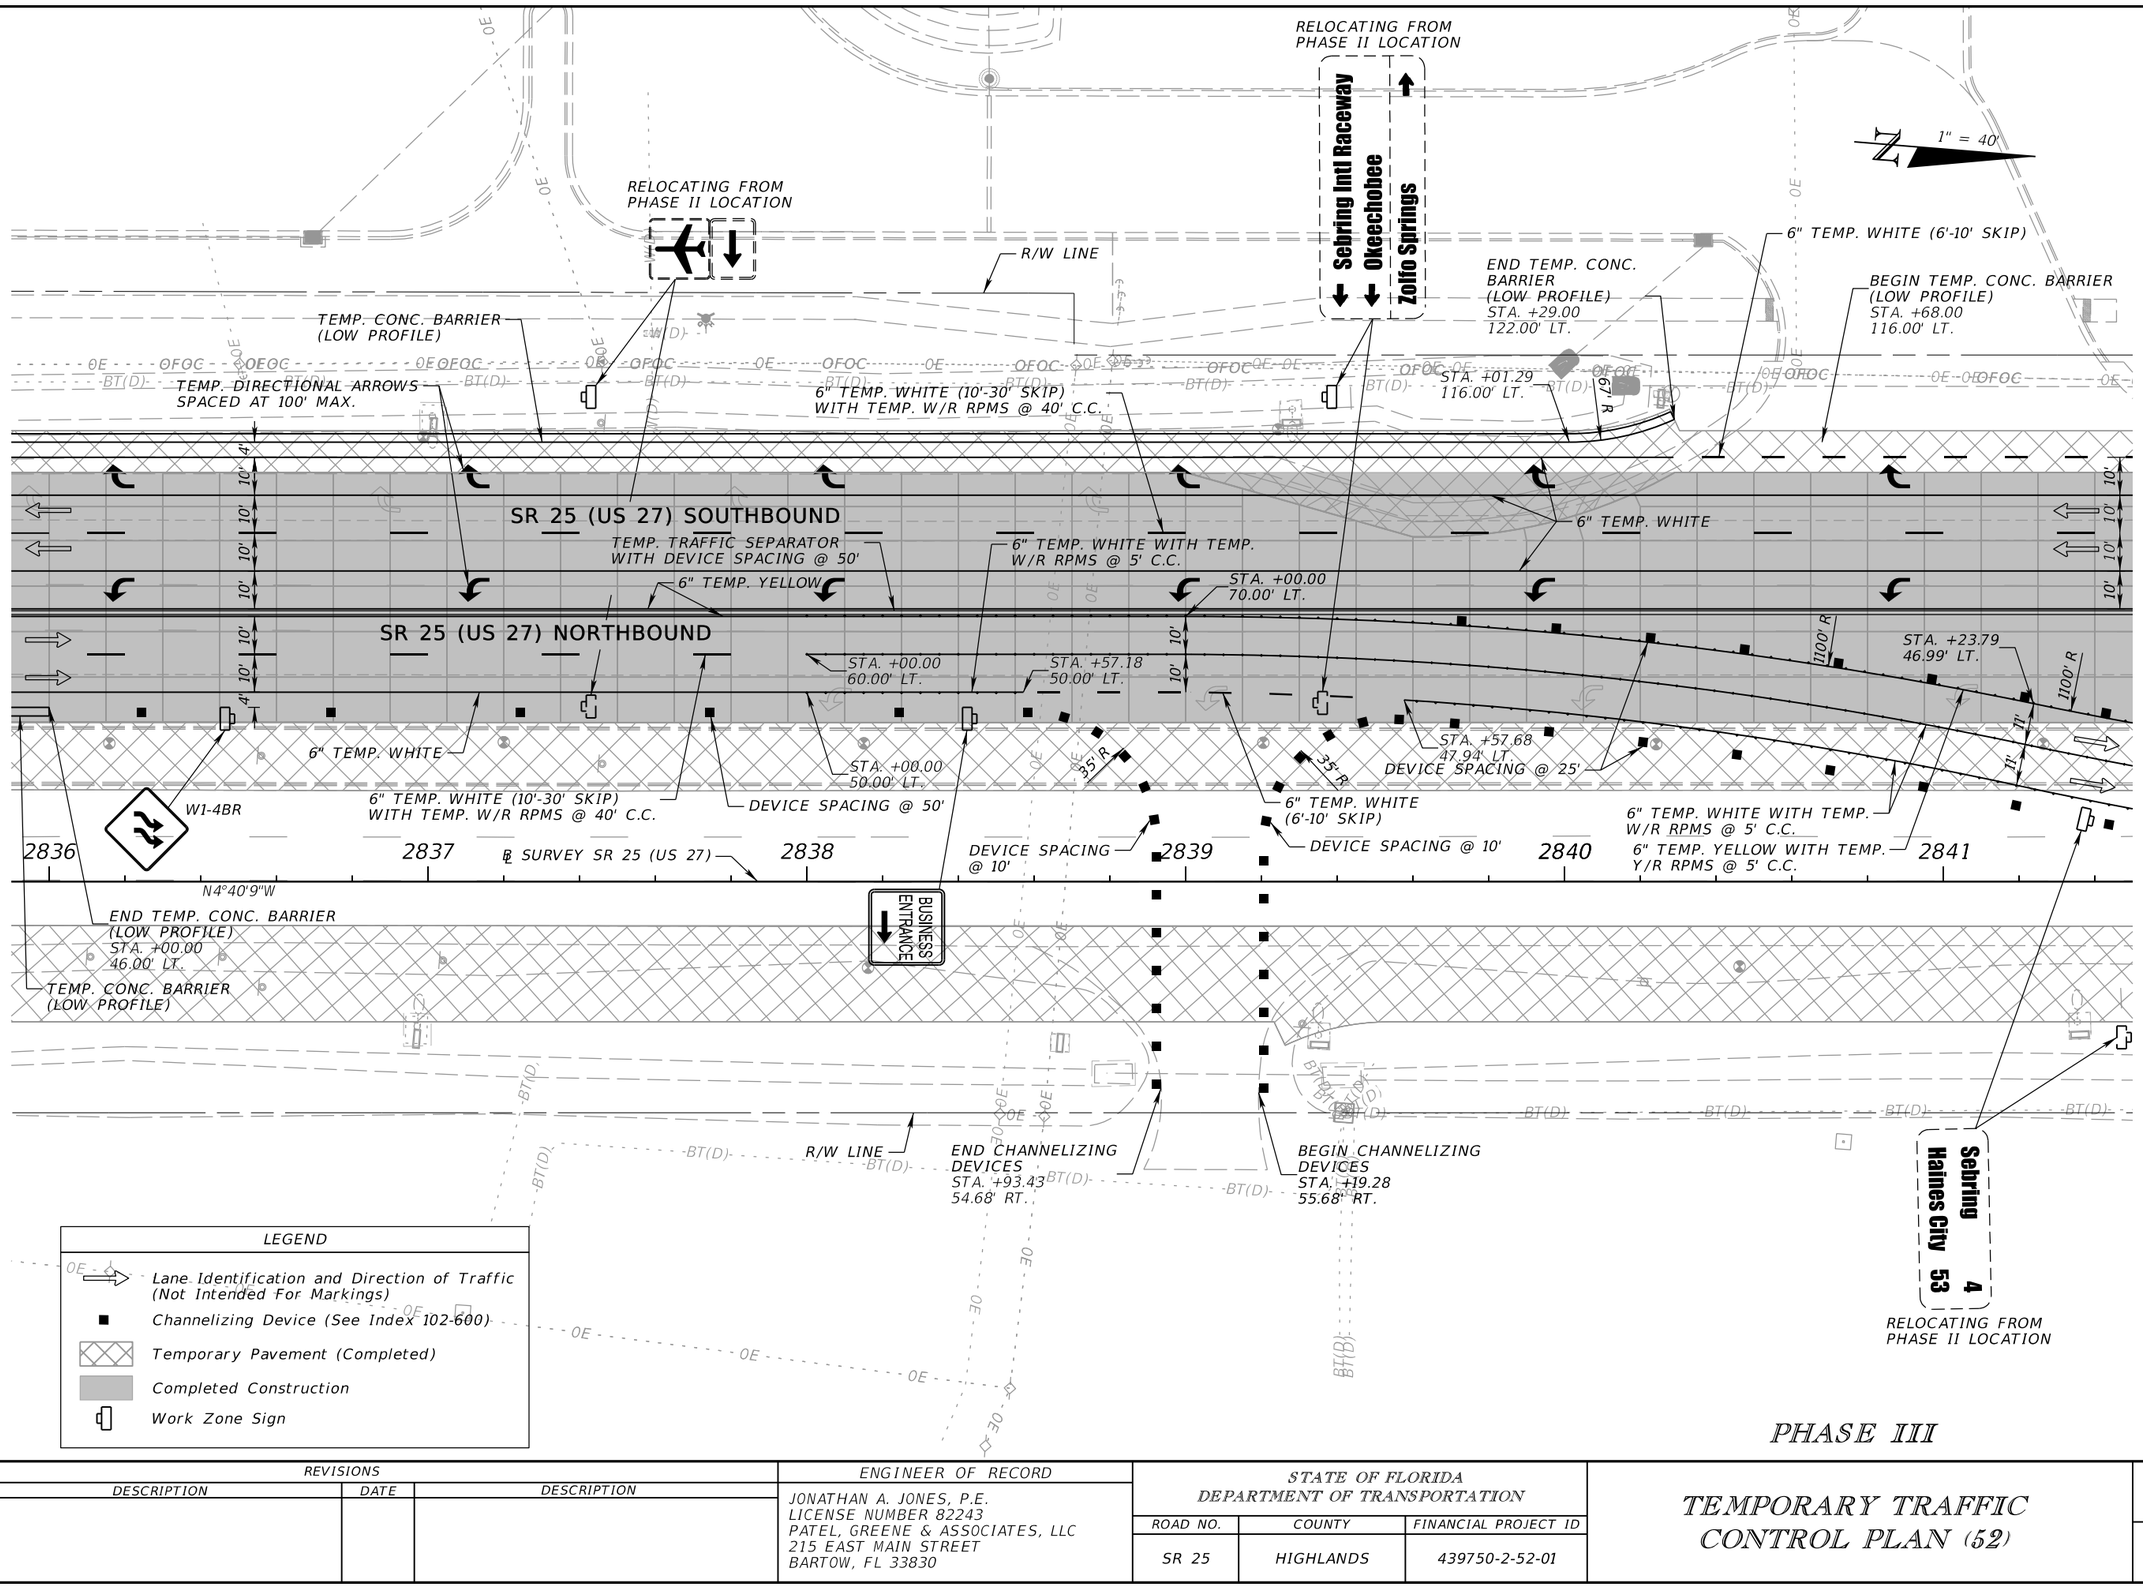


PHASE III

REVISIONS				ENGINEER OF RECORD	STATE OF FLORIDA DEPARTMENT OF TRANSPORTATION			TEMPORARY TRAFFIC CONTROL PLAN (52)	SHEET NO.
DATE	DESCRIPTION	DATE	DESCRIPTION	JONATHAN A. JONES, P.E. LICENSE NUMBER 82243 PATEL, GREENE & ASSOCIATES, LLC 215 EAST MAIN STREET BARTOW, FL 33830	ROAD NO.	COUNTY	FINANCIAL PROJECT ID		
					SR 25	HIGHLANDS	439750-2-52-01		141

4/21/2026 2:40:03 PM USER: ryan.rockford
c:\pw_workdir\pateligreene-pw-01\pw_user\dms02455\TCPLRD03.dgn

THE OFFICIAL RECORD OF THIS SHEET IS THE ELECTRONIC FILE DIGITALLY SIGNED AND SEALED UNDER RULE 61G15-23.004, F.A.C.

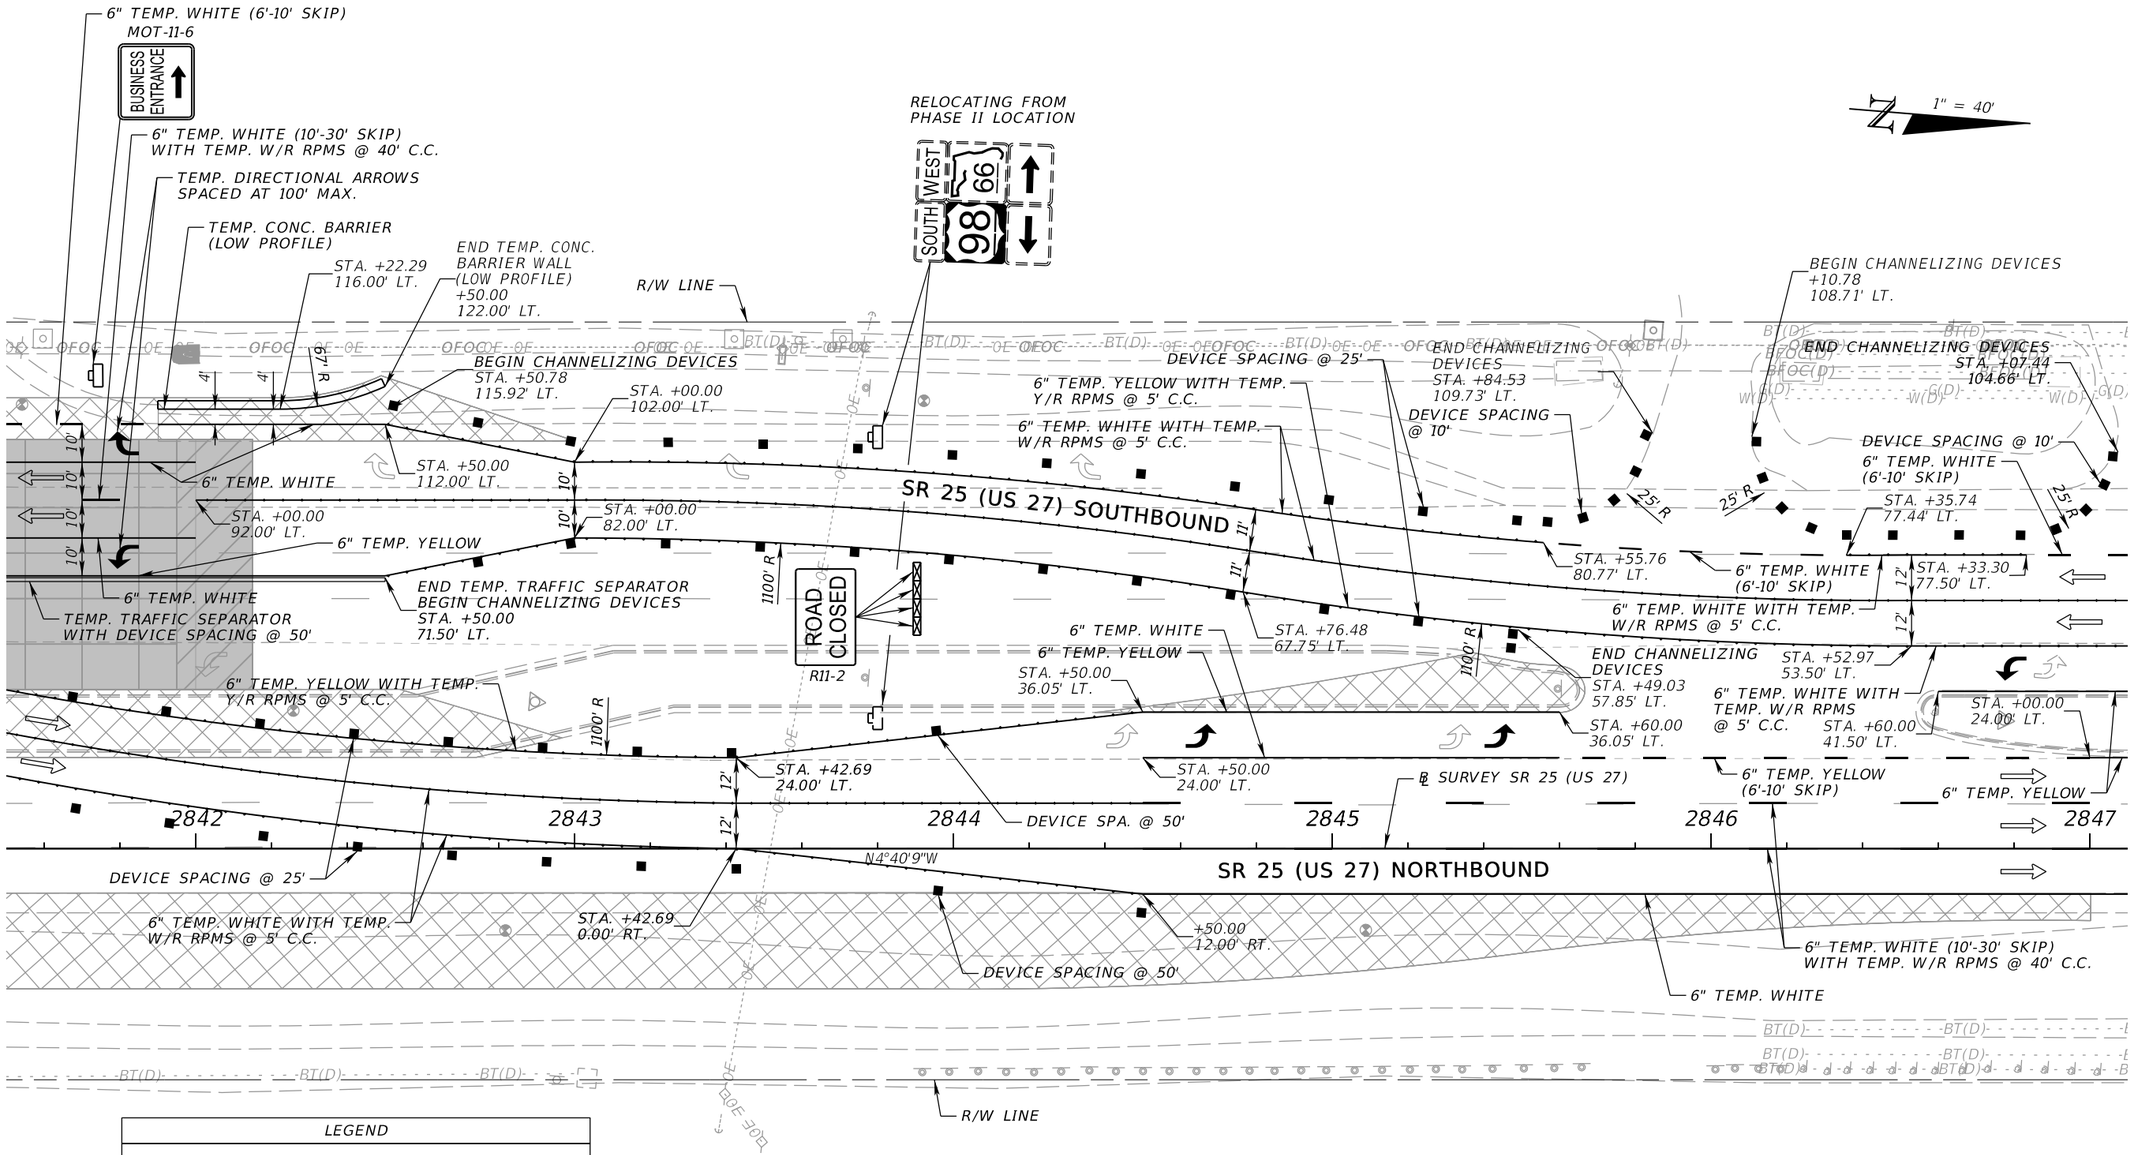

LEGEND


- Lane Identification and Direction of Traffic (Not Intended For Markings)
- Channelizing Device (See Index 102-600)
- Temporary Pavement (Completed)
- Completed Construction
- Type III Barricade

PHASE III

REVISIONS				ENGINEER OF RECORD	STATE OF FLORIDA DEPARTMENT OF TRANSPORTATION			TEMPORARY TRAFFIC CONTROL PLAN (53)	SHEET NO.
DATE	DESCRIPTION	DATE	DESCRIPTION	JONATHAN A. JONES, P.E. LICENSE NUMBER 82243 PATEL, GREENE & ASSOCIATES, LLC 215 EAST MAIN STREET BARTOW, FL 33830	ROAD NO.	COUNTY	FINANCIAL PROJECT ID		142
					SR 25	HIGHLANDS	439750-2-52-01		

4/21/2026 2:40:04 PM USER: ryan.rockford
c:\pw_workdir\patelgreene-pw-01\pw_user\dms02455\TCPLRD03.dgn

THE OFFICIAL RECORD OF THIS SHEET IS THE ELECTRONIC FILE DIGITALLY SIGNED AND SEALED UNDER RULE 61G15-23.004, F.A.C.

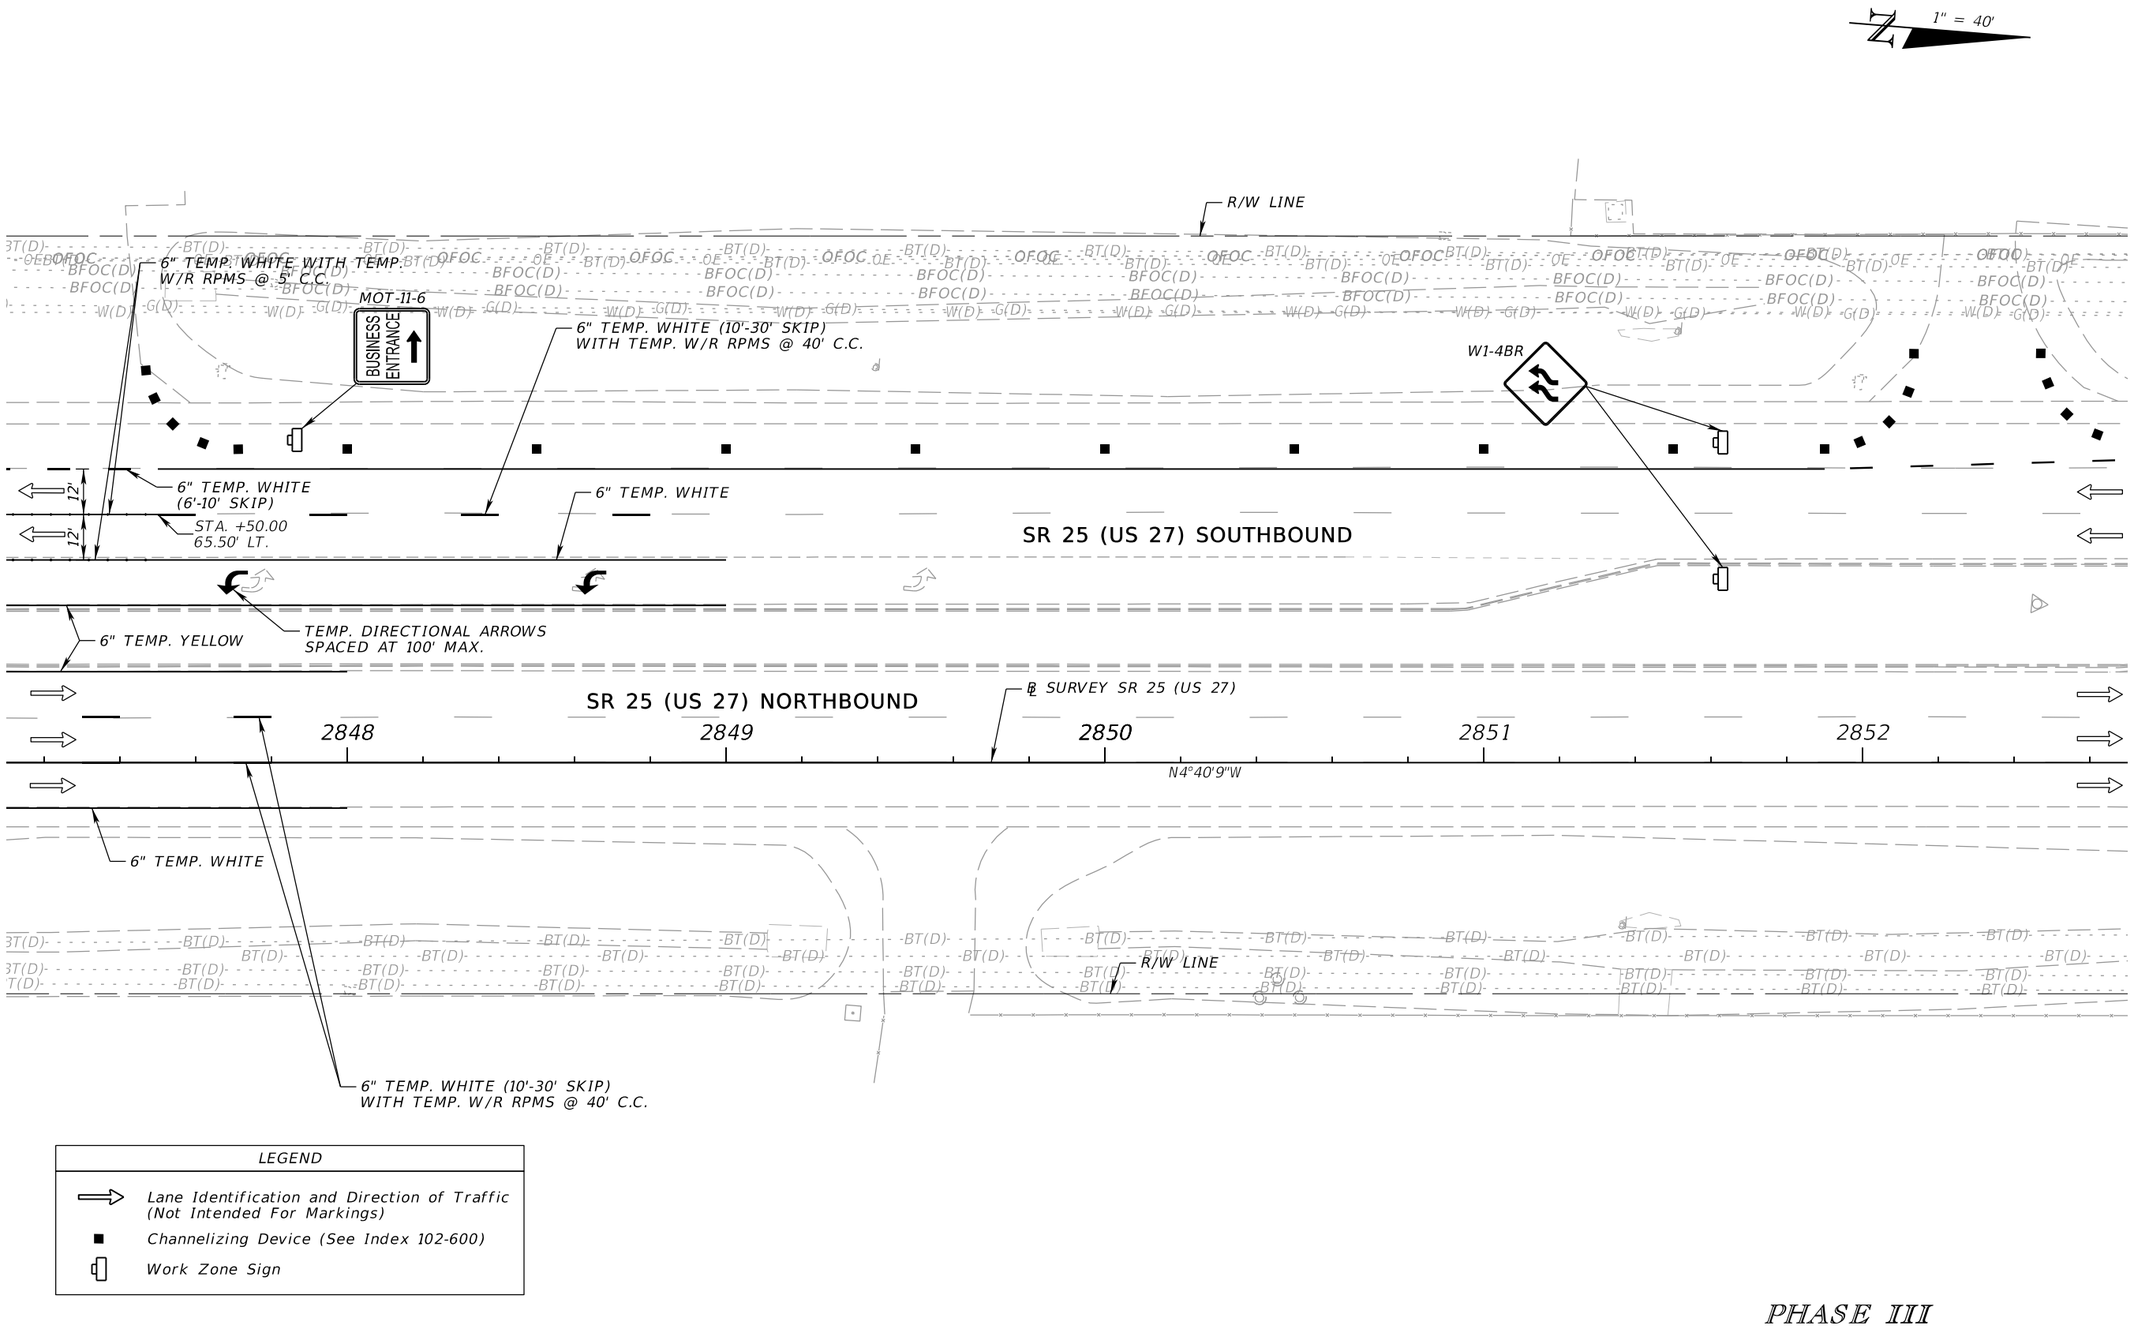

LEGEND	
⇨	Lane Identification and Direction of Traffic (Not Intended For Markings)
■	Channelizing Device (See Index 102-600)
	Work Zone Sign

PHASE III

REVISIONS			
DATE	DESCRIPTION	DATE	DESCRIPTION

ENGINEER OF RECORD

JONATHAN A. JONES, P.E.
LICENSE NUMBER 82243
PATEL, GREENE & ASSOCIATES, LLC
215 EAST MAIN STREET
BARTOW, FL 33830

STATE OF FLORIDA
DEPARTMENT OF TRANSPORTATION


ROAD NO.	COUNTY	FINANCIAL PROJECT ID
SR 25	HIGHLANDS	439750-2-52-01

TEMPORARY TRAFFIC CONTROL PLAN (54)

SHEET NO. 143

THE OFFICIAL RECORD OF THIS SHEET IS THE ELECTRONIC FILE DIGITALLY SIGNED AND SEALED UNDER RULE 61G15-23.004, F.A.C.

4/21/2026 2:40:04 PM USER: ryan.rockford
c:\pw_workdir\pate\greene-pw-01\pw_user\dms02455\TCPLRD03.dgn

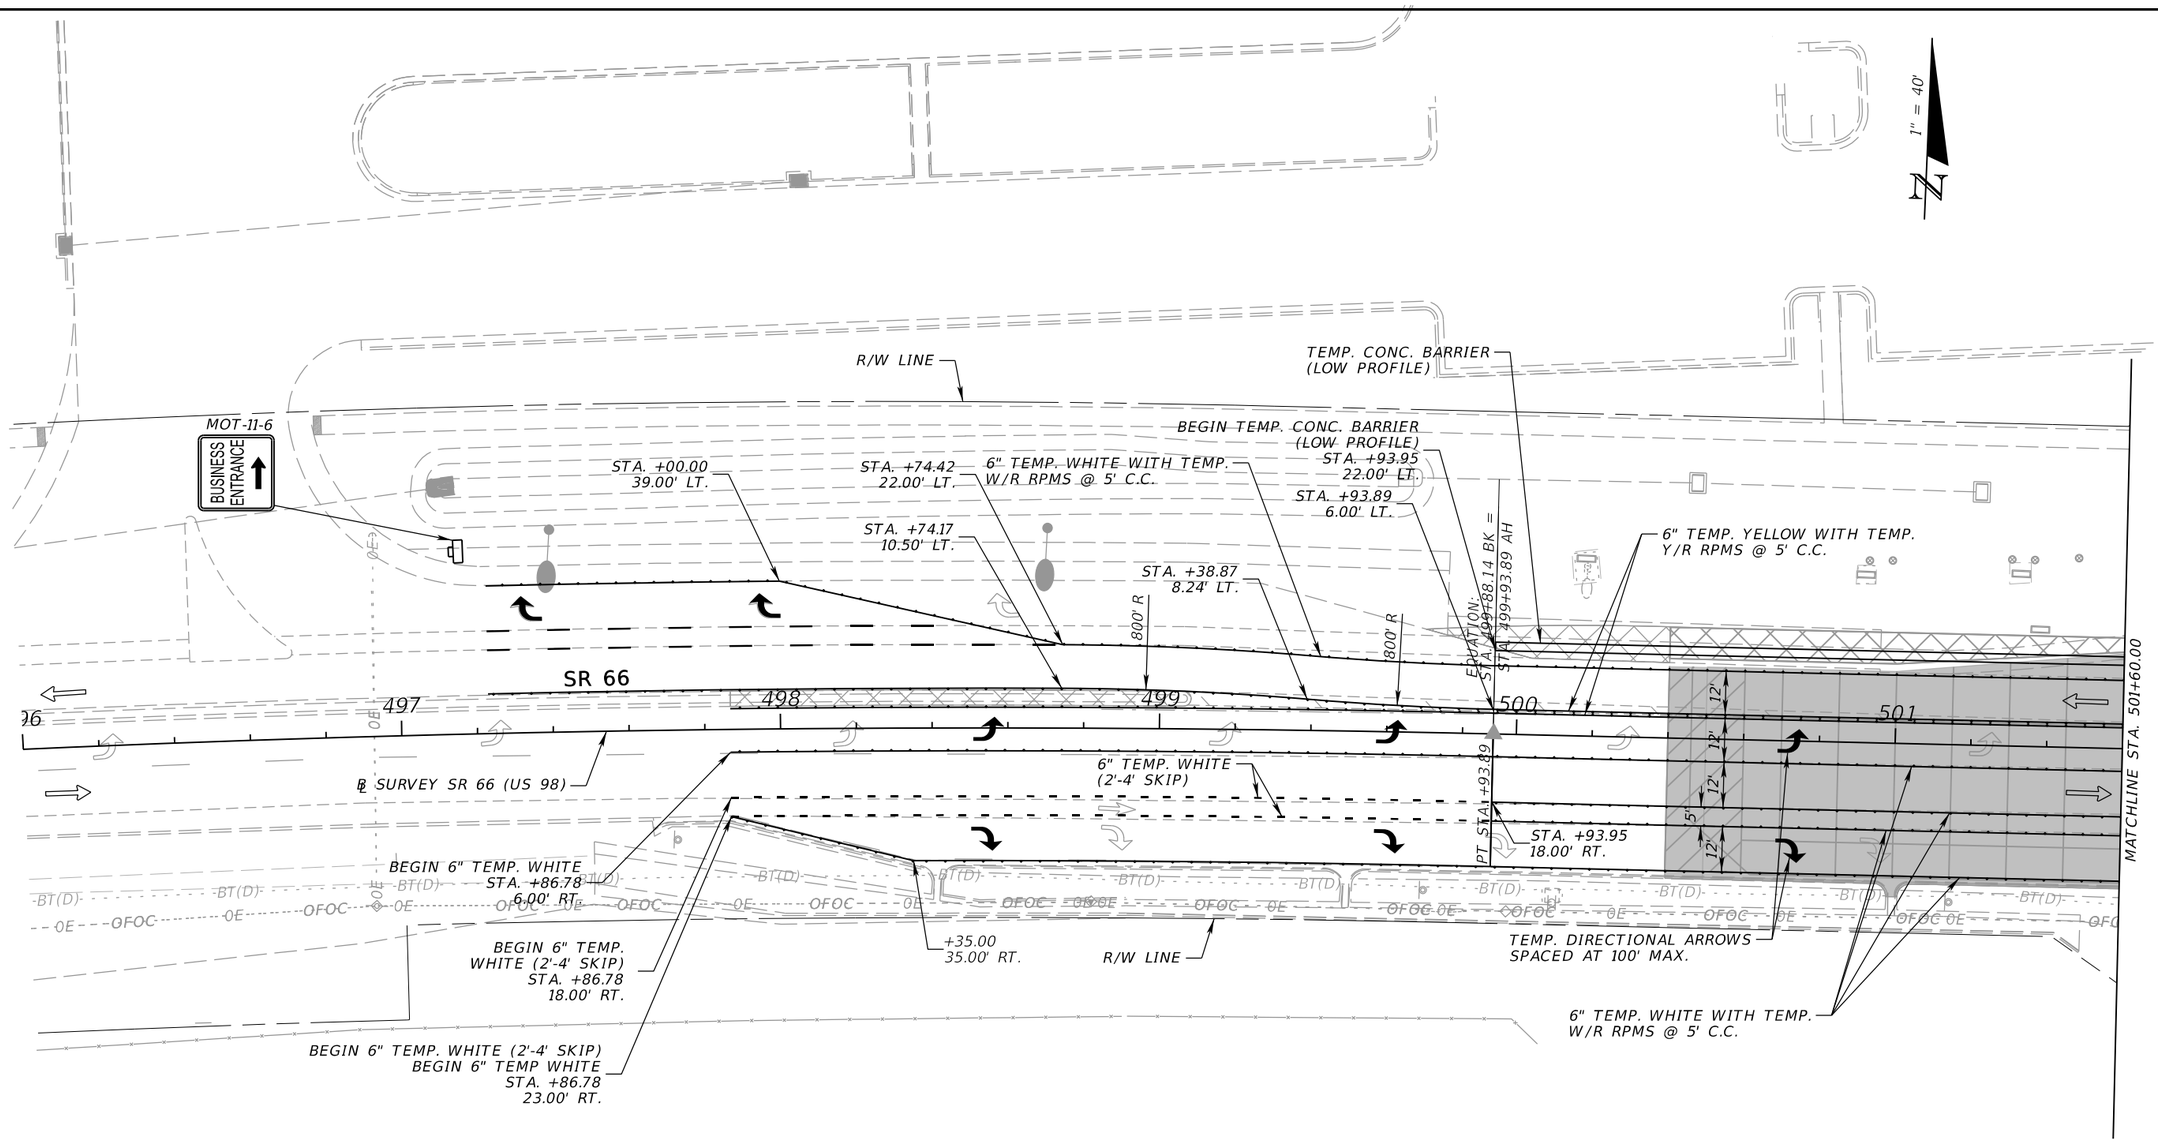

LEGEND	
⇨	Lane Identification and Direction of Traffic (Not Intended For Markings)
	Completed Construction
	Temporary Pavement (Completed)

PHASE III

REVISIONS			
DATE	DESCRIPTION	DATE	DESCRIPTION

ENGINEER OF RECORD

JONATHAN A. JONES, P.E.
LICENSE NUMBER 82243
PATEL, GREENE & ASSOCIATES, LLC
215 EAST MAIN STREET
BARTOW, FL 33830

STATE OF FLORIDA
DEPARTMENT OF TRANSPORTATION


ROAD NO.	COUNTY	FINANCIAL PROJECT ID
SR 25	HIGHLANDS	439750-2-52-01

TEMPORARY TRAFFIC CONTROL PLAN (55)

SHEET NO. 144

THE OFFICIAL RECORD OF THIS SHEET IS THE ELECTRONIC FILE DIGITALLY SIGNED AND SEALED UNDER RULE 61G15-23.004, F.A.C.

4/21/2026 3:38:41 PM USER: ryan.rockford
c:\pw_workdir\patelgreene-pw-01\pw_user\dms02455\TCPLRD03-Sidestreet.dgn

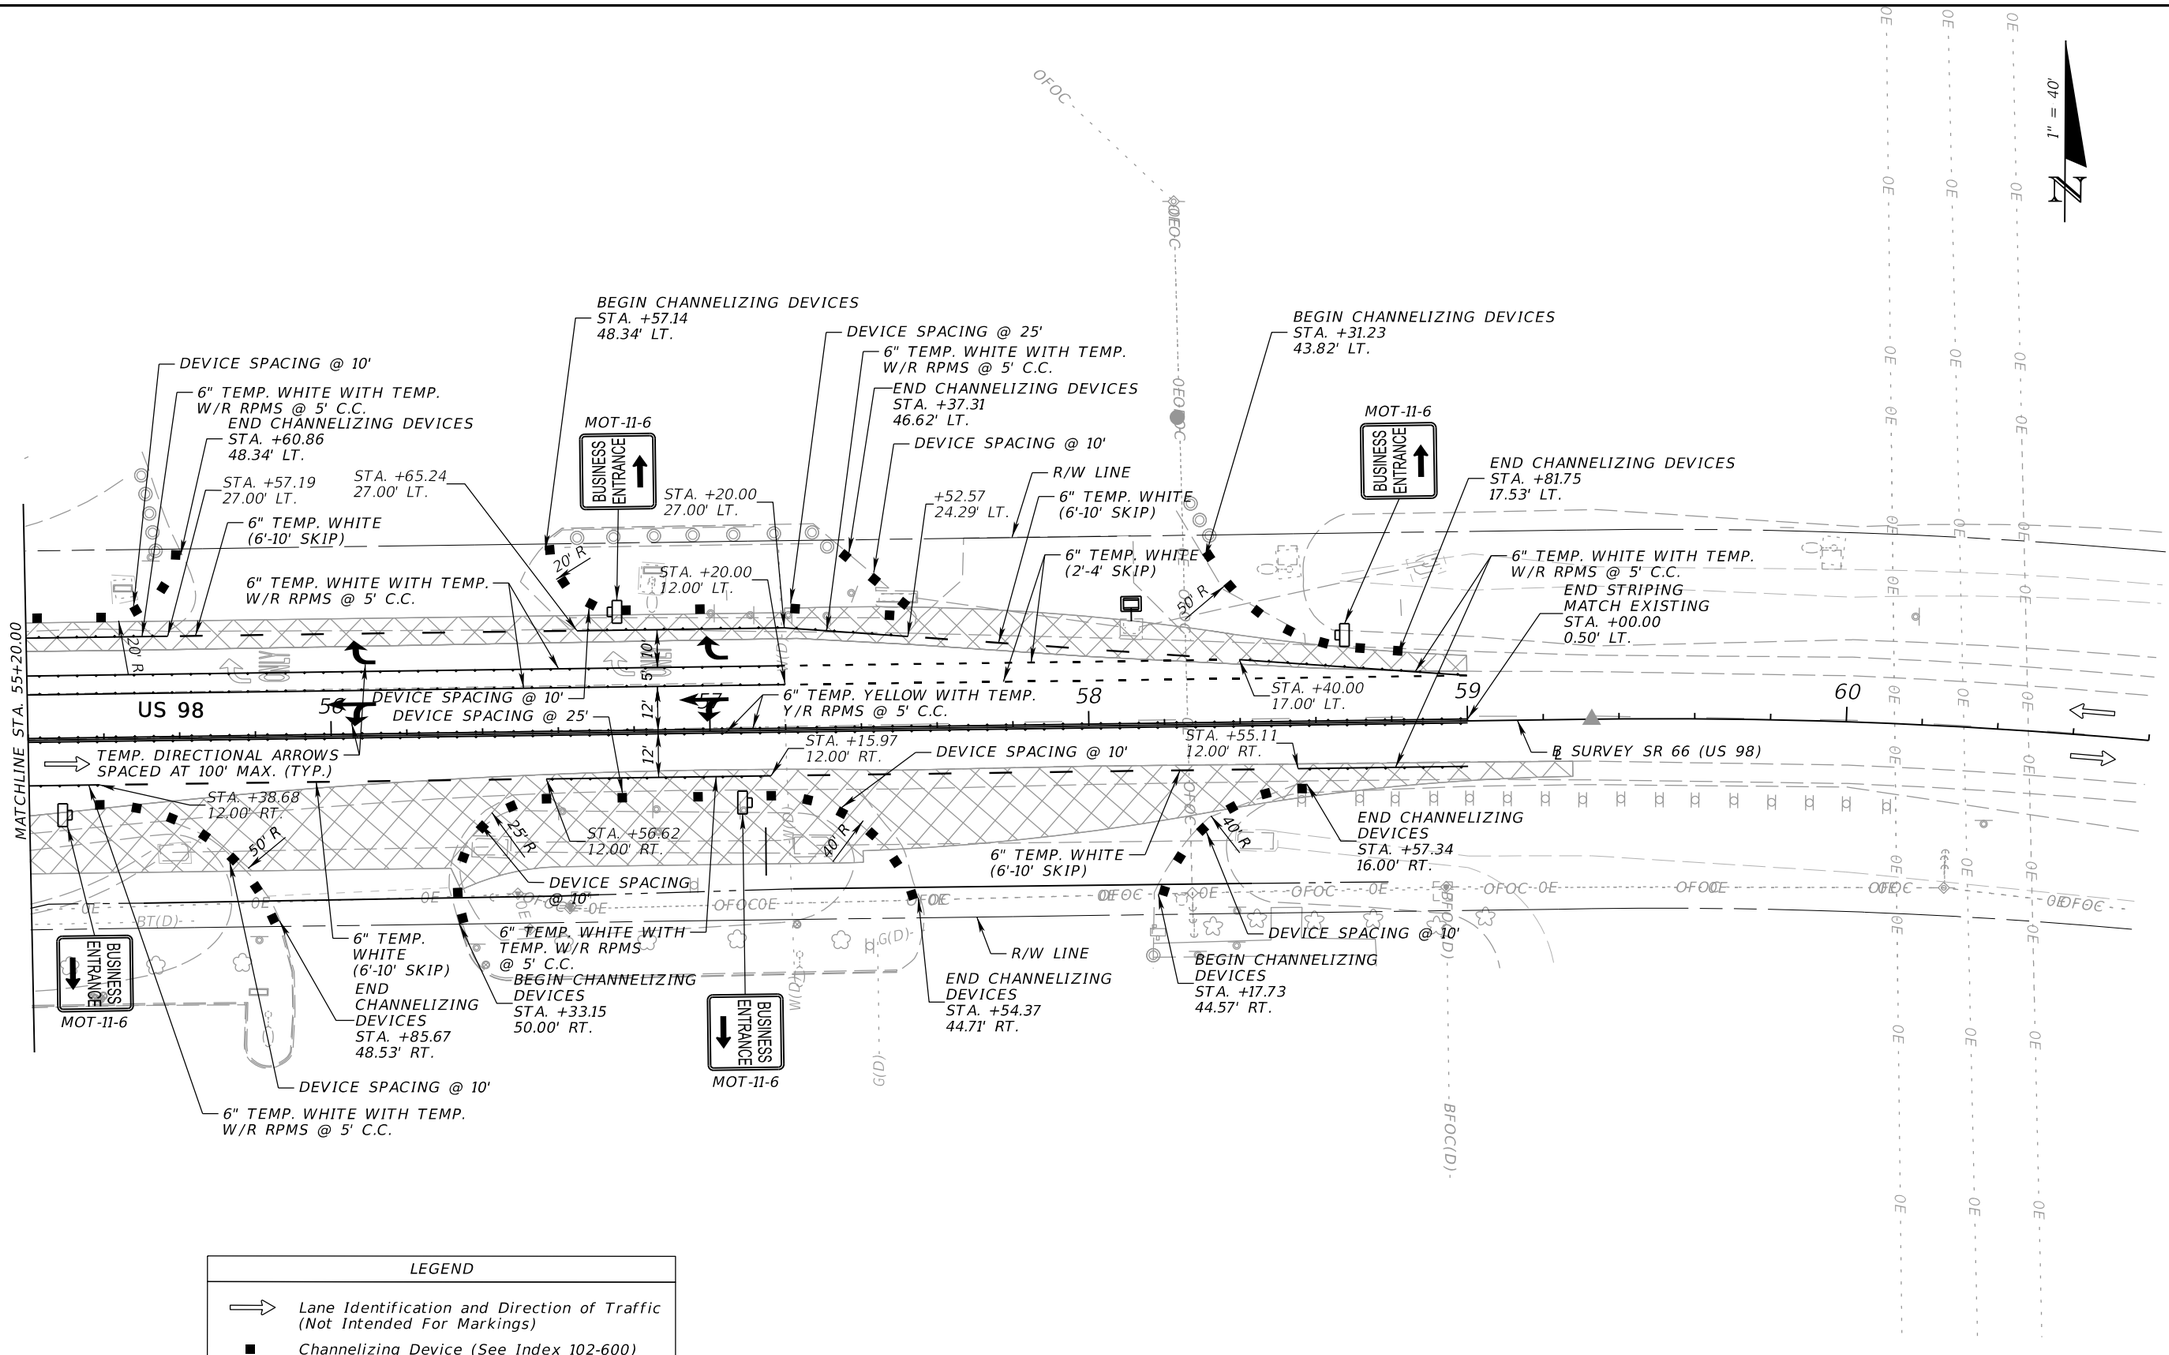

LEGEND

- Lane Identification and Direction of Traffic (Not Intended For Markings)
- Channelizing Device (See Index 102-600)
- Temporary Pavement (Completed)

PHASE III

REVISIONS			
DATE	DESCRIPTION	DATE	DESCRIPTION

ENGINEER OF RECORD

JONATHAN A. JONES, P.E.
LICENSE NUMBER 82243
PATEL, GREENE & ASSOCIATES, LLC
215 EAST MAIN STREET
BARTOW, FL 33830

STATE OF FLORIDA
DEPARTMENT OF TRANSPORTATION

ROAD NO.	COUNTY	FINANCIAL PROJECT ID
SR 25	HIGHLANDS	439750-2-52-01


TEMPORARY TRAFFIC CONTROL PLAN (56)

SHEET NO. 145

THE OFFICIAL RECORD OF THIS SHEET IS THE ELECTRONIC FILE DIGITALLY SIGNED AND SEALED UNDER RULE 61G15-23.004, F.A.C.


4/21/2026 2:40:19 PM USER: ryan.rockford
c:\pw_workdir\pateljgreene-pw-01\pw_user\dms02455\TCPLR003-Sidestreet.dgn

SIGNAL HEAD DETAILS

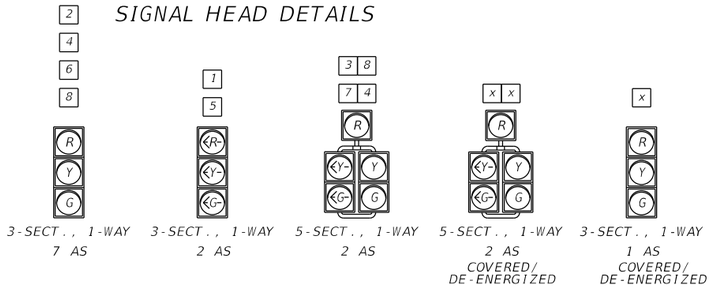


CONTROLLER OPERATIONS:

1. MAJOR STREET IS SR 25 (US 27), (MOVEMENTS 2 AND 6), AND MINOR STREET IS SR 66/US 98 (MOVEMENTS 4/7 AND 3/8).
2. USE STANDARD SIGNAL OPERATING PLAN NO. 9.
3. ACTIVATE OR COVER/DE-ENERGIZE SIGNAL HEADS.
5. ADJUST DETECTION ZONES AND MODIFY SIGNAL TIMINGS.

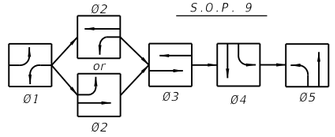

CONTROLLER TIMINGS

(CONTROLLER PHASE#) MOVEMENT NUMBER	1	2	3	4	5	6
DIRECTION	NBL	SB	EB	WB	SBL	NB
TURN TYPE	PROT				PROT	
MINIMUM GREEN	5	15	10	10	5	15
EXTENSION	3.0	2.4	3.0	3.0	3.0	2.4
YELLOW CLEARANCE	5.6	5.6	4.9	4.9	5.6	5.6
ALL RED	3.0	2.0	2.0	2.0	3.0	2.0
MAXIMUM GREEN 1	15	55	35	35	30	55
MAXIMUM GREEN 2						
MAX LIMIT						
ADJUST BY						
PEDESTRIAN WALK						
PED. CLEARANCE						
DETECTOR MEMORY						
DET. CROSS SWITCH						
DUAL ENTRY		ON				ON
RECALL		MIN				MIN

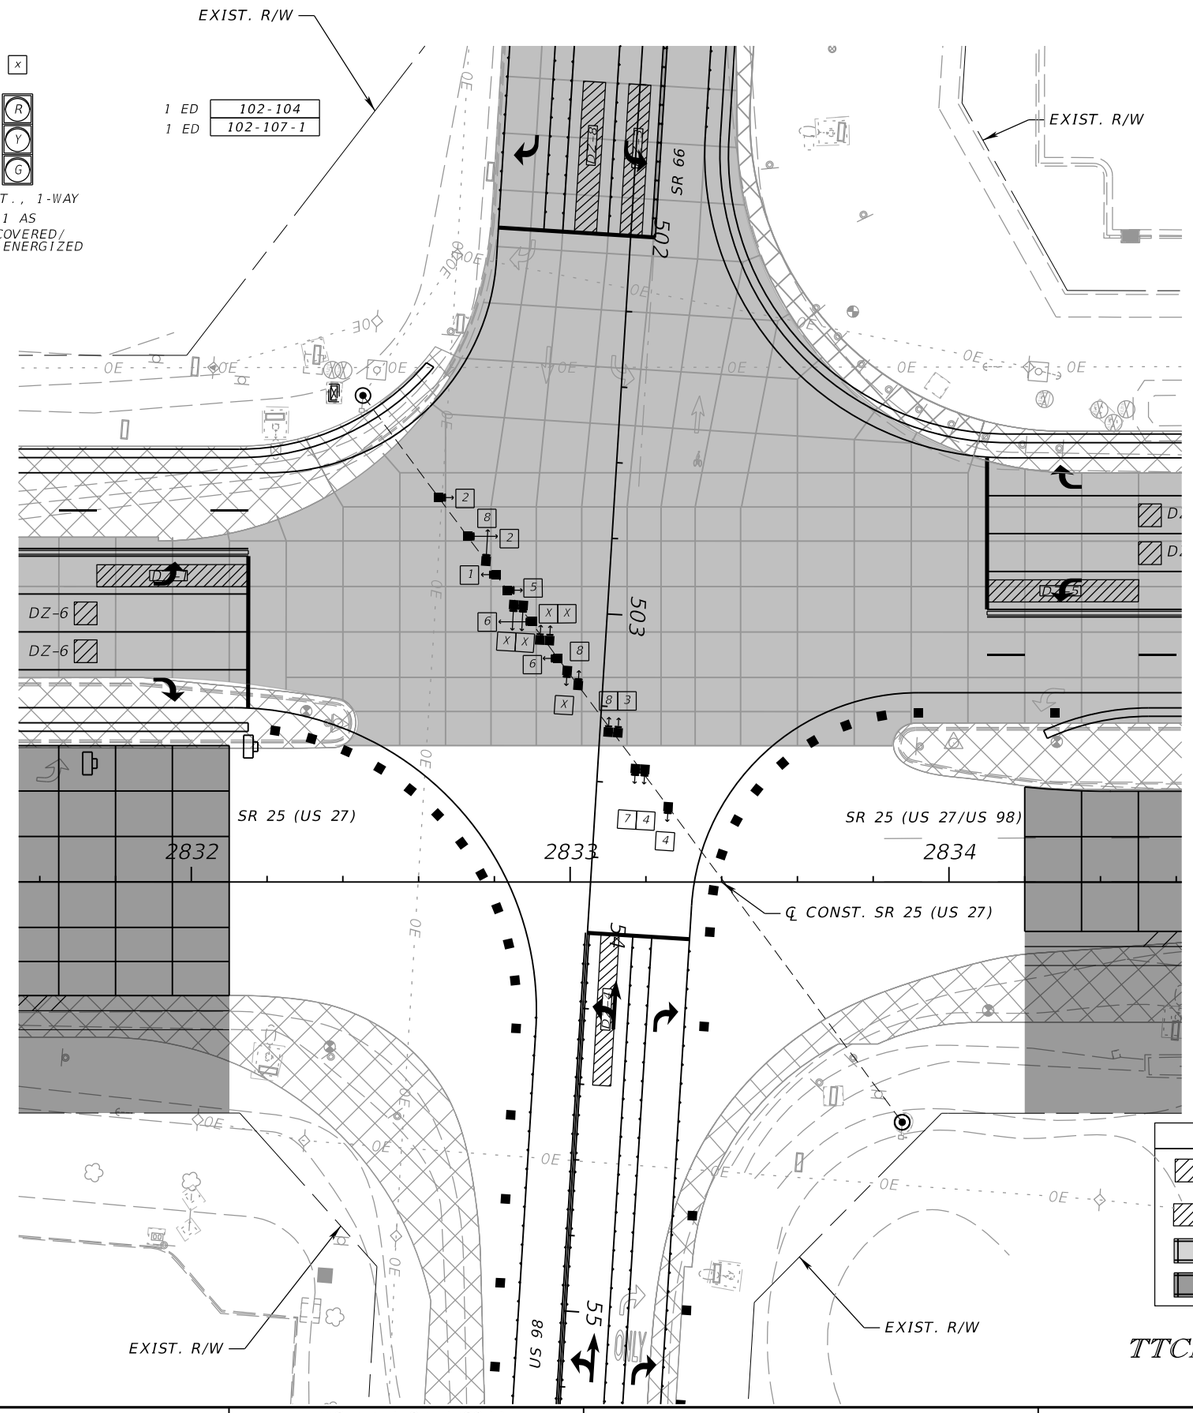

LEGEND

- DZ-X — TEMPORARY DETECTION ZONE 6' X 6' PLACED 40' FROM STOP BAR
- DZ-X — TEMPORARY DETECTION ZONE 6' X 40' PLACED AT THE STOP BAR
- CONCRETE PAVEMENT (COMPLETED)
- CONCRETE PAVEMENT

TTCP TEMPORARY SIGNAL PHASE III

REVISIONS			
DATE	DESCRIPTION	DATE	DESCRIPTION

ENGINEER OF RECORD

GERALDO J. SANCHEZ, P.E.
LICENSE NUMBER 74538
PATEL, GREENE & ASSOCIATES, LLC
200 E. ROBINSON STREET, SUITE 300
ORLANDO, FL 32801

STATE OF FLORIDA
DEPARTMENT OF TRANSPORTATION

ROAD NO.	COUNTY	FINANCIAL PROJECT ID
SR 25	HIGHLANDS	439750-2-52-01

TEMPORARY TRAFFIC CONTROL PLAN (57)

SHEET NO. 146

THE OFFICIAL RECORD OF THIS SHEET IS THE ELECTRONIC FILE DIGITALLY SIGNED AND SEALED UNDER RULE 61G15-23.004, F.A.C.

4/21/2026 3:22:06 PM USER: ryan.rockford
c:\pw_working\lochner-pw-01\vdms19173\PLANS\03.dgn

1" = 40'

R/W LINE

MOT-11-6

BUSINESS ENTRANCE

SR 25 (US 27) SOUTHBOUND

SR 25 (US 27) NORTHBOUND

6" TEMP. WHITE (6'-10' SKIP)

DEVICE SPACING @ 50'

STA. +51.73
46.00' LT.

25' R

25' R

STA. +25.73
46.00' LT.

DEVICE SPACING @ 50'

STA. +03.22
46.00' LT.

2825 2826 2827 2828 2829 2830

N4°40'9"W

DEVICE SPACING @ 10'

DEVICE SPACING @ 10'

℄ SURVEY SR 25 (US 27)

DEVICE SPACING @ 10'

6" TEMP. WHITE (6'-10' SKIP)

BEGIN CHANNELIZING DEVICES
STA. +76.73
52.83' RT.

BEGIN CHANNELIZING DEVICES
STA. +00.73
53.00' RT.

Sebring Intl Raceway
Okeechobee

Zolfo Springs

R/W LINE

66
WEST

LEGEND

- Lane Identification and Direction of Traffic (Not Intended For Markings)
- Channelizing Device (See Index 102-600)
- Temporary Pavement (Completed)
- Work Zone Sign
- Completed Construction

PHASE NOTES:
1. FOR LIMITS THAT REMAIN UNCHANGED IN THIS PHASE, REFER TO PREVIOUS PHASE SHEETS FOR DETAILS.
2. TEMP. PAVEMENT MARKINGS, TEMP. BARRIERS, TEMP. TRAFFIC SEPARATORS AND CHANNELIZING DEVICES WITHOUT LABELS AND STATION/OFFSETS WERE PLACED IN PREVIOUS PHASES.

PHASE IIIA

REVISIONS			
DATE	DESCRIPTION	DATE	DESCRIPTION

ENGINEER OF RECORD
JONATHAN A. JONES, P.E.
LICENSE NUMBER 82243
PATEL, GREENE & ASSOCIATES, LLC
215 EAST MAIN STREET
BARTOW, FL 33830

STATE OF FLORIDA
DEPARTMENT OF TRANSPORTATION


ROAD NO.	COUNTY	FINANCIAL PROJECT ID
SR 25	HIGHLANDS	439750-2-52-01

TEMPORARY TRAFFIC CONTROL PLAN (58)

SHEET NO. 147

THE OFFICIAL RECORD OF THIS SHEET IS THE ELECTRONIC FILE DIGITALLY SIGNED AND SEALED UNDER RULE 61G15-23.004, F.A.C.

4/21/2026 2:40:48 PM USER: ryan.rockford
c:\pw_workdir\pateligreene-pw-01\pw_user\dms02455\TCPLRD03A.dgn

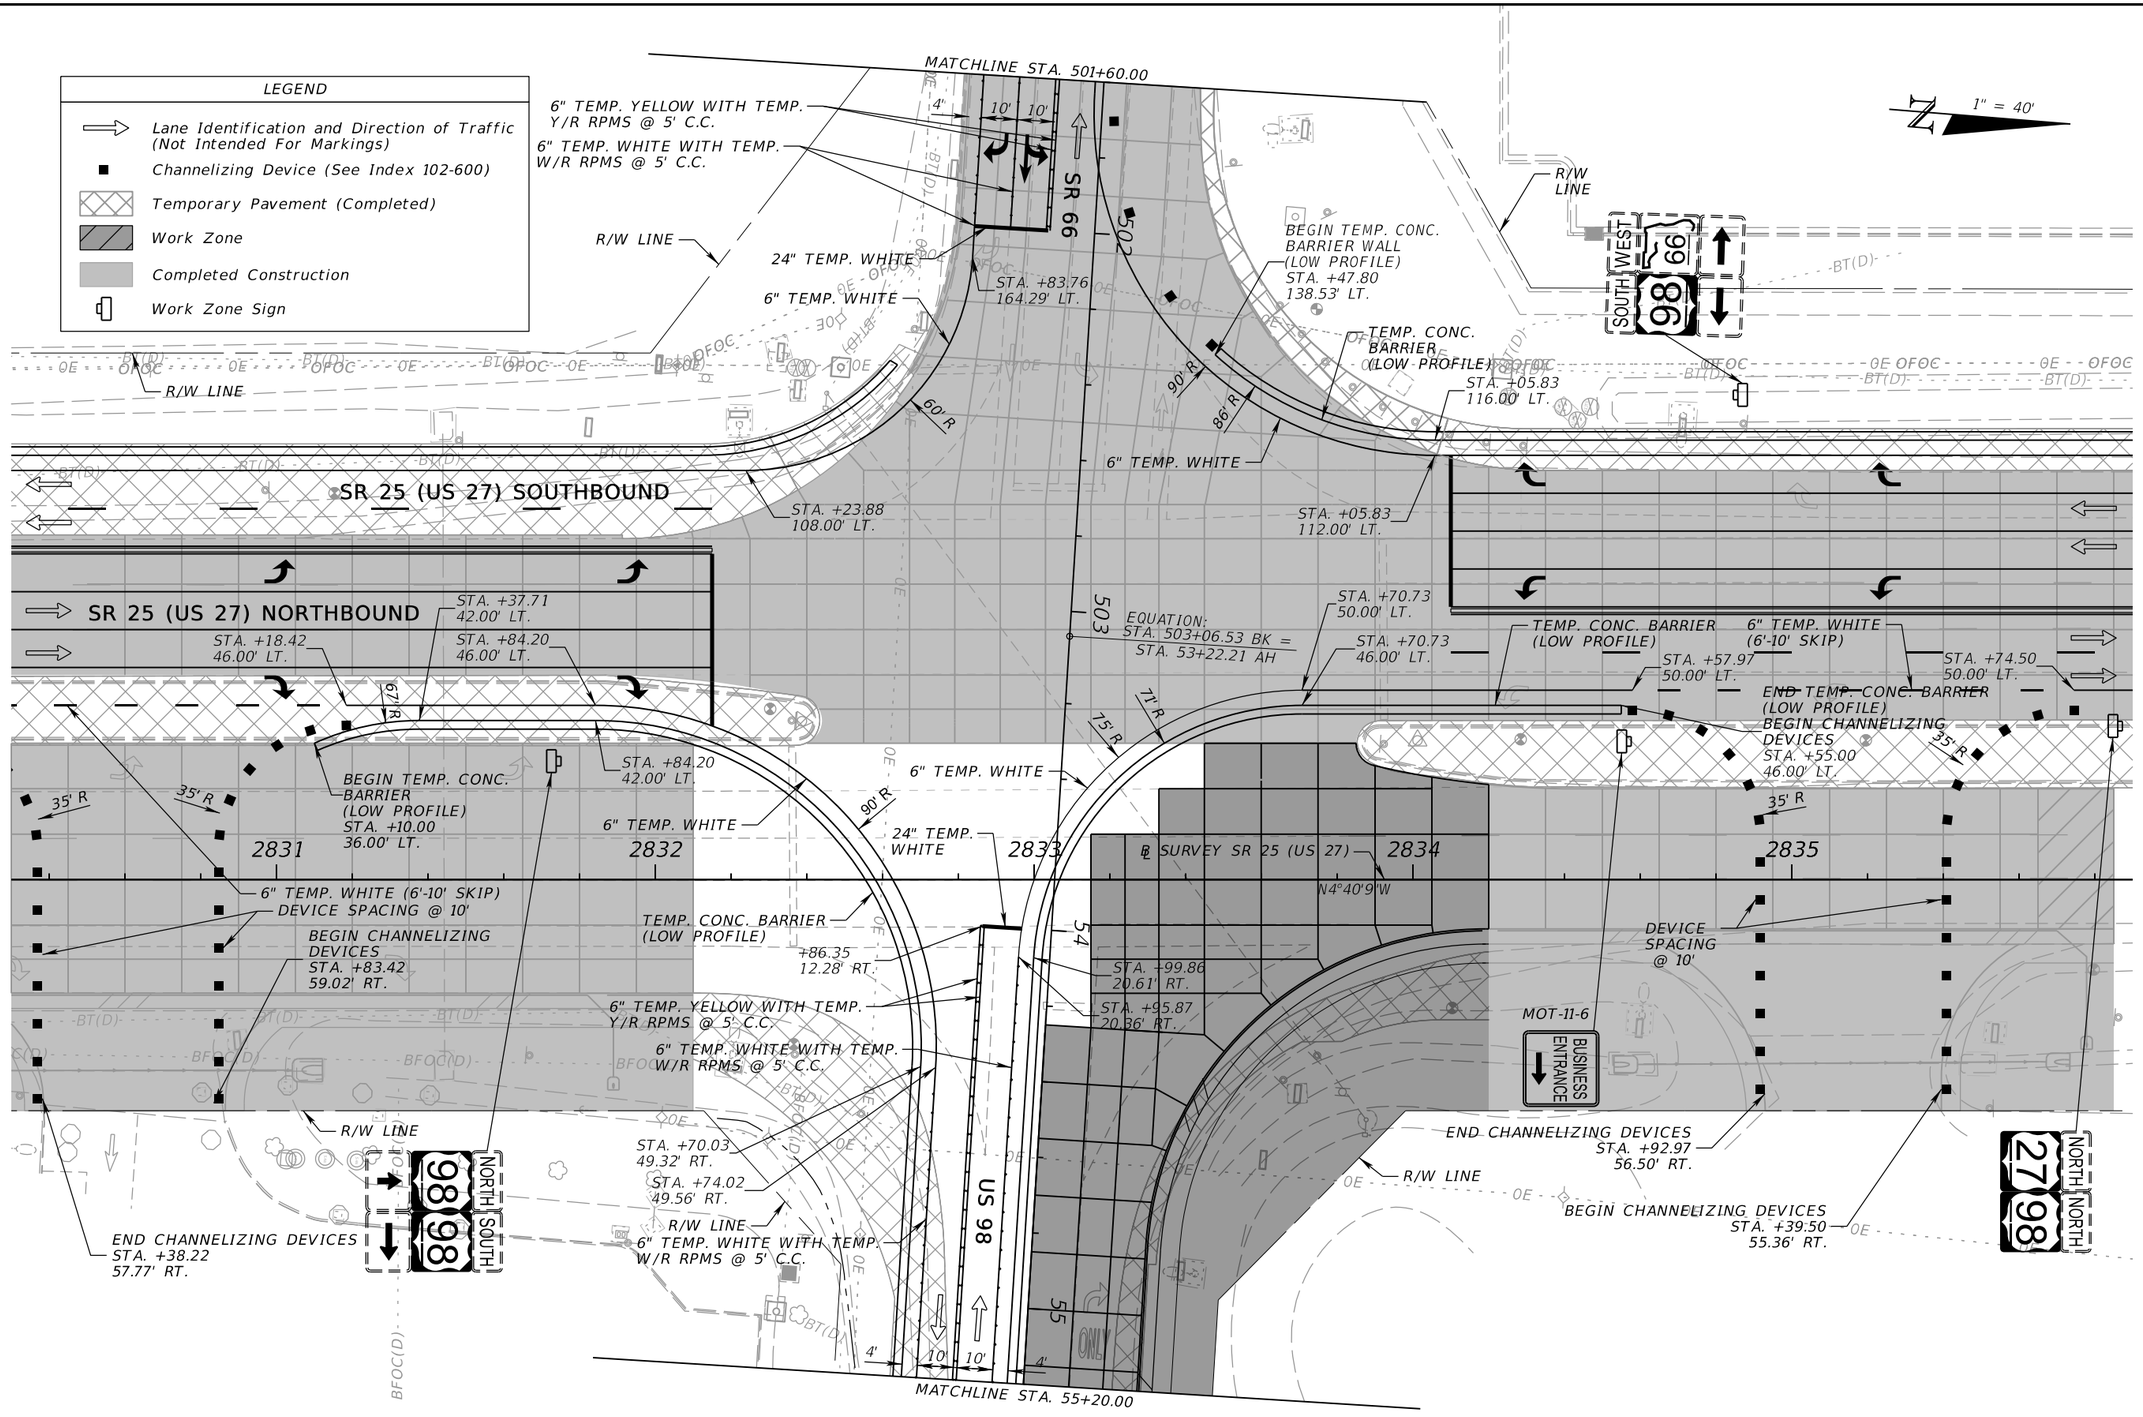

PHASE IIIA

REVISIONS			
DATE	DESCRIPTION	DATE	DESCRIPTION

ENGINEER OF RECORD

JONATHAN A. JONES, P.E.
LICENSE NUMBER 82243
PATEL, GREENE & ASSOCIATES, LLC
215 EAST MAIN STREET
BARTOW, FL 33830

STATE OF FLORIDA
DEPARTMENT OF TRANSPORTATION


ROAD NO.	COUNTY	FINANCIAL PROJECT ID
SR 25	HIGHLANDS	439750-2-52-01

TEMPORARY TRAFFIC CONTROL PLAN (59)

SHEET NO. 148

THE OFFICIAL RECORD OF THIS SHEET IS THE ELECTRONIC FILE DIGITALLY SIGNED AND SEALED UNDER RULE 61G15-23.004, F.A.C.

4/21/2026 2:40:48 PM USER: ryan.rockford
c:\pw_workdir\patelgreene-pw-01\pw_user\dms02455\TCPLRD03A.dgn

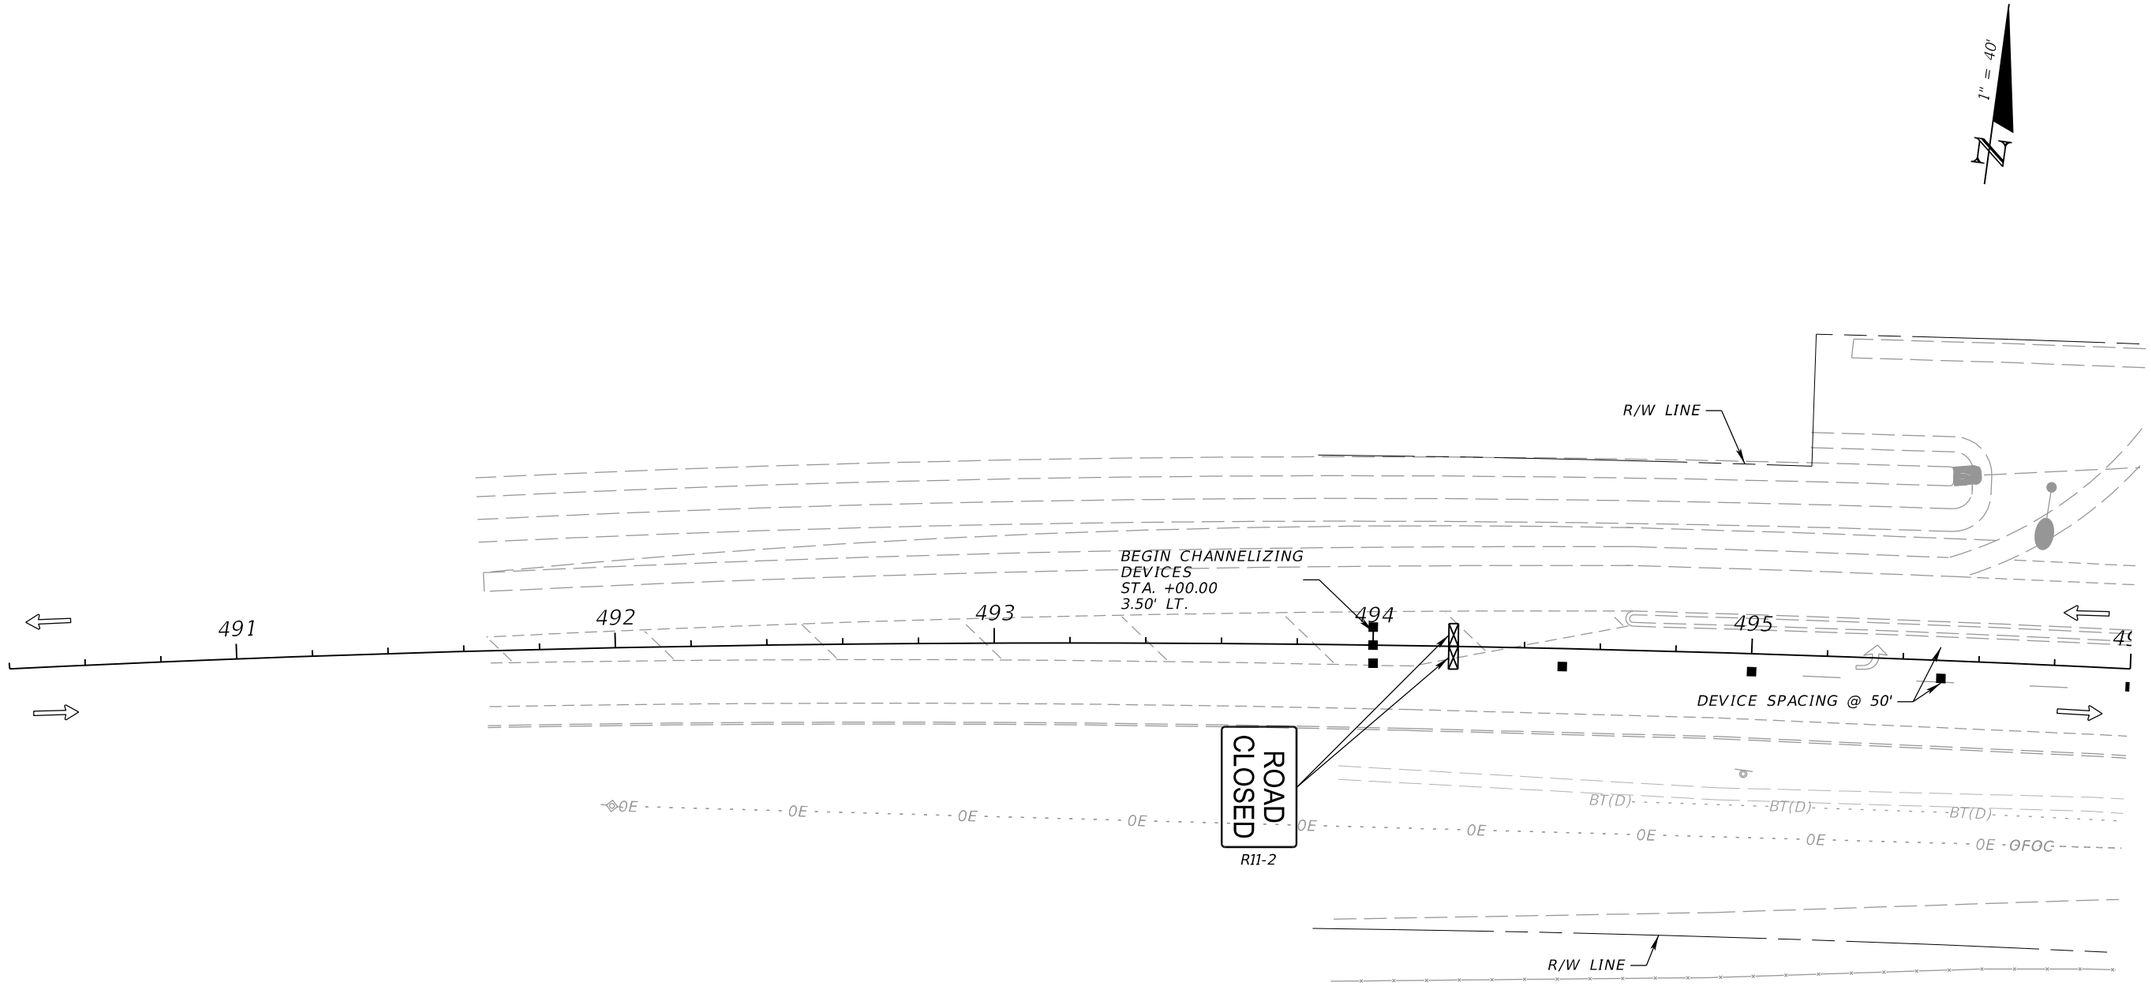

LEGEND	
⇨	Lane Identification and Direction of Traffic (Not Intended For Markings)
■	Channelizing Device (See Index 102-600)
⊠	Type III Barricade

PHASE IIIA

REVISIONS			
DATE	DESCRIPTION	DATE	DESCRIPTION

ENGINEER OF RECORD

JONATHAN A. JONES, P.E.
LICENSE NUMBER 82243
PATEL, GREENE & ASSOCIATES, LLC
215 EAST MAIN STREET
BARTOW, FL 33830

STATE OF FLORIDA
DEPARTMENT OF TRANSPORTATION


ROAD NO.	COUNTY	FINANCIAL PROJECT ID
SR 25	HIGHLANDS	439750-2-52-01

TEMPORARY TRAFFIC CONTROL PLAN (60)

SHEET NO. 149

THE OFFICIAL RECORD OF THIS SHEET IS THE ELECTRONIC FILE DIGITALLY SIGNED AND SEALED UNDER RULE 61G15-23.004, F.A.C.

4/21/2026 2:41:02 PM USER: ryan.rockford
c:\pw_workdir\patelgreene-pw-01\pw_user\dms02455\TCPLRD03A-Sidestreet.dgn

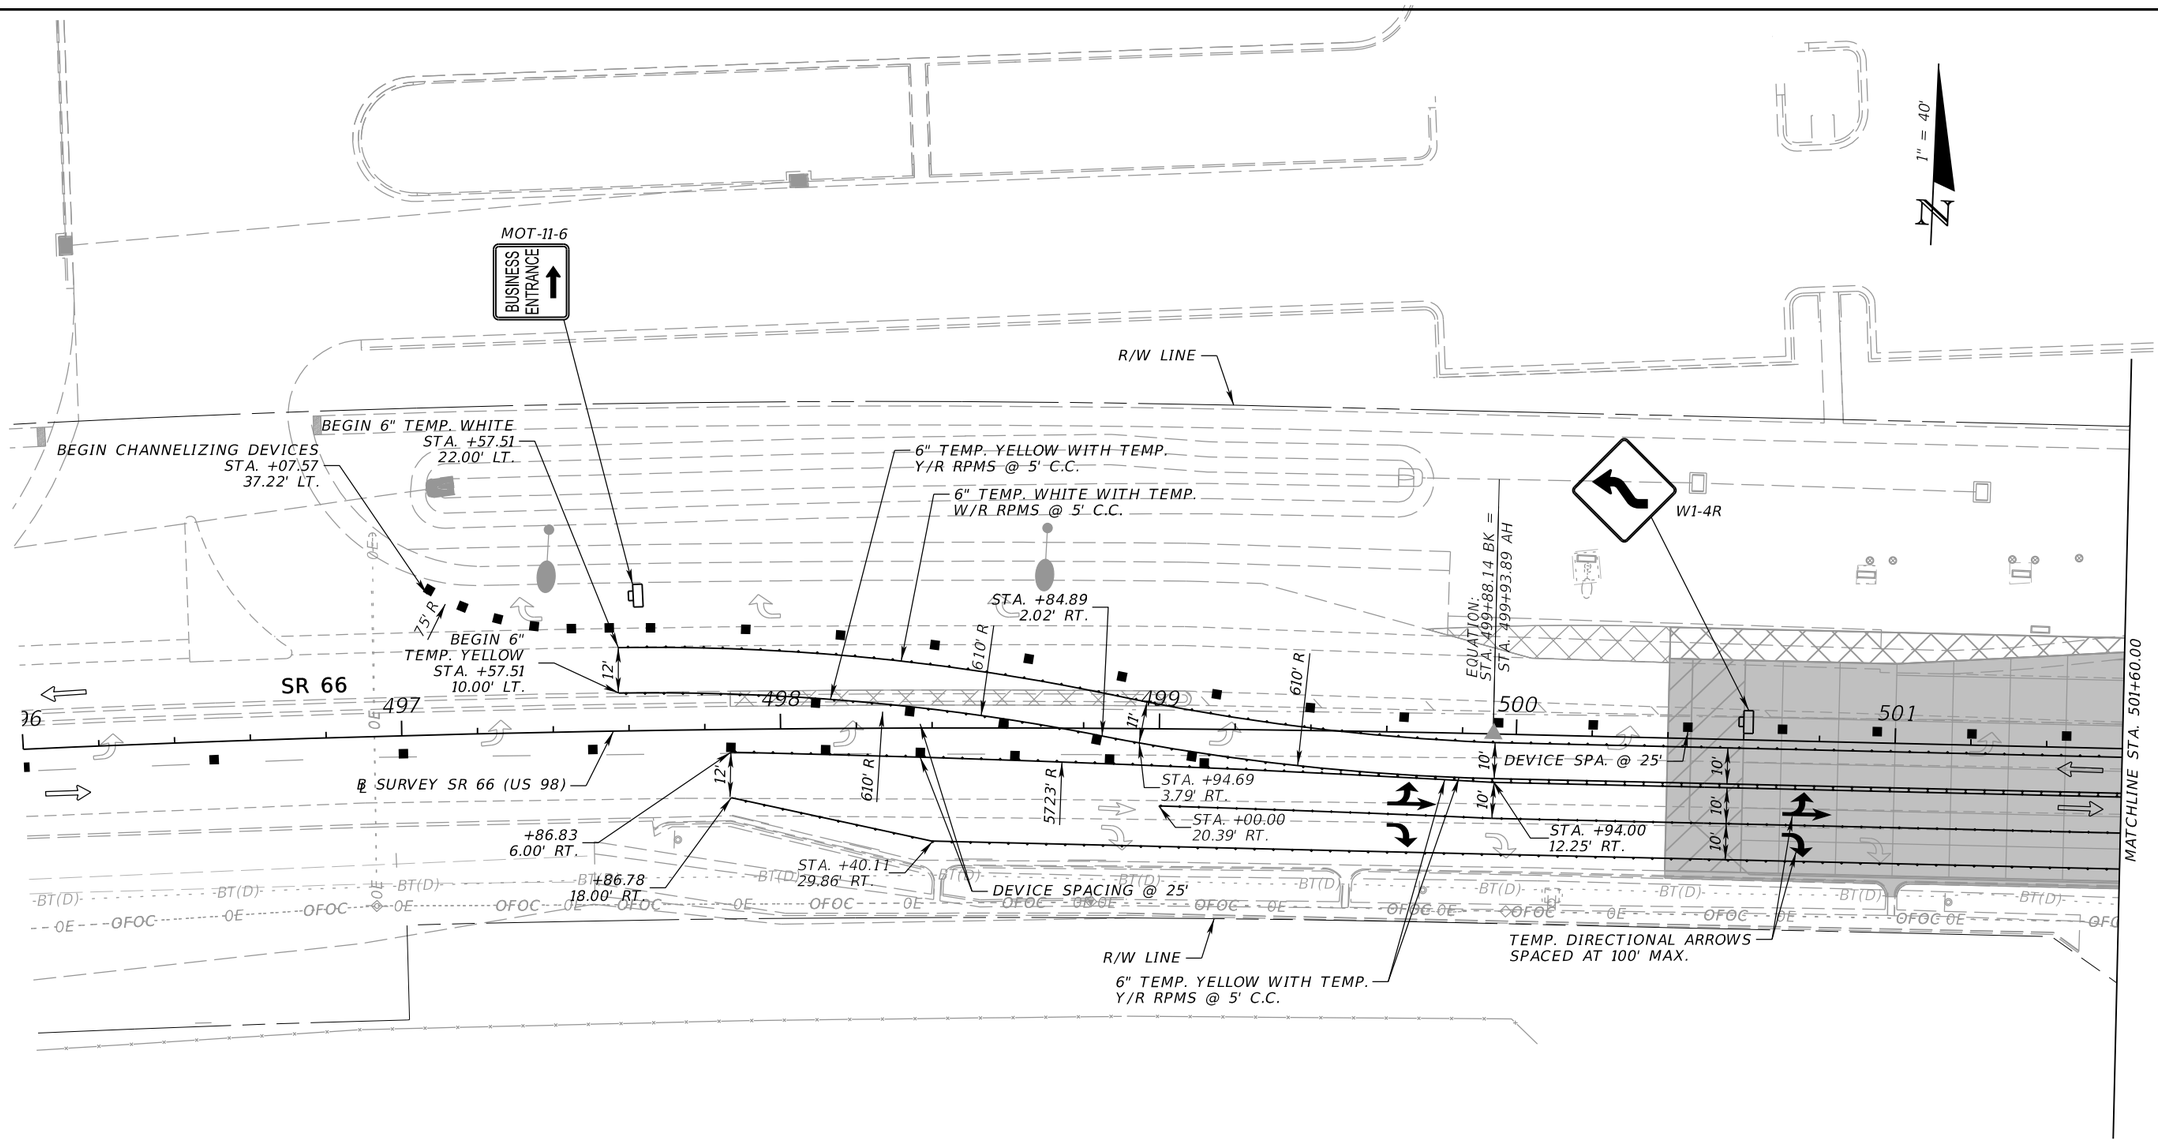

1" = 40'

N

LEGEND	
⇨	Lane Identification and Direction of Traffic (Not Intended For Markings)
	Completed Construction
	Temporary Pavement (Completed)
■	Channelizing Device (See Index 102-600)
	Work Zone Sign

PHASE IIIA

REVISIONS			
DATE	DESCRIPTION	DATE	DESCRIPTION

ENGINEER OF RECORD

JONATHAN A. JONES, P.E.
LICENSE NUMBER 82243
PATEL, GREENE & ASSOCIATES, LLC
215 EAST MAIN STREET
BARTOW, FL 33830

STATE OF FLORIDA
DEPARTMENT OF TRANSPORTATION


ROAD NO.	COUNTY	FINANCIAL PROJECT ID
SR 25	HIGHLANDS	439750-2-52-01

TEMPORARY TRAFFIC CONTROL PLAN (61)

SHEET NO. 150

THE OFFICIAL RECORD OF THIS SHEET IS THE ELECTRONIC FILE DIGITALLY SIGNED AND SEALED UNDER RULE 61G15-23.004, F.A.C.

4/21/2026 2:41:03 PM USER: ryan.rockford
c:\pw_workdir\pwdpatelgreene-pw-01\pw_user\dms0245\VTCPLRD03A-Sidestreet.dgn

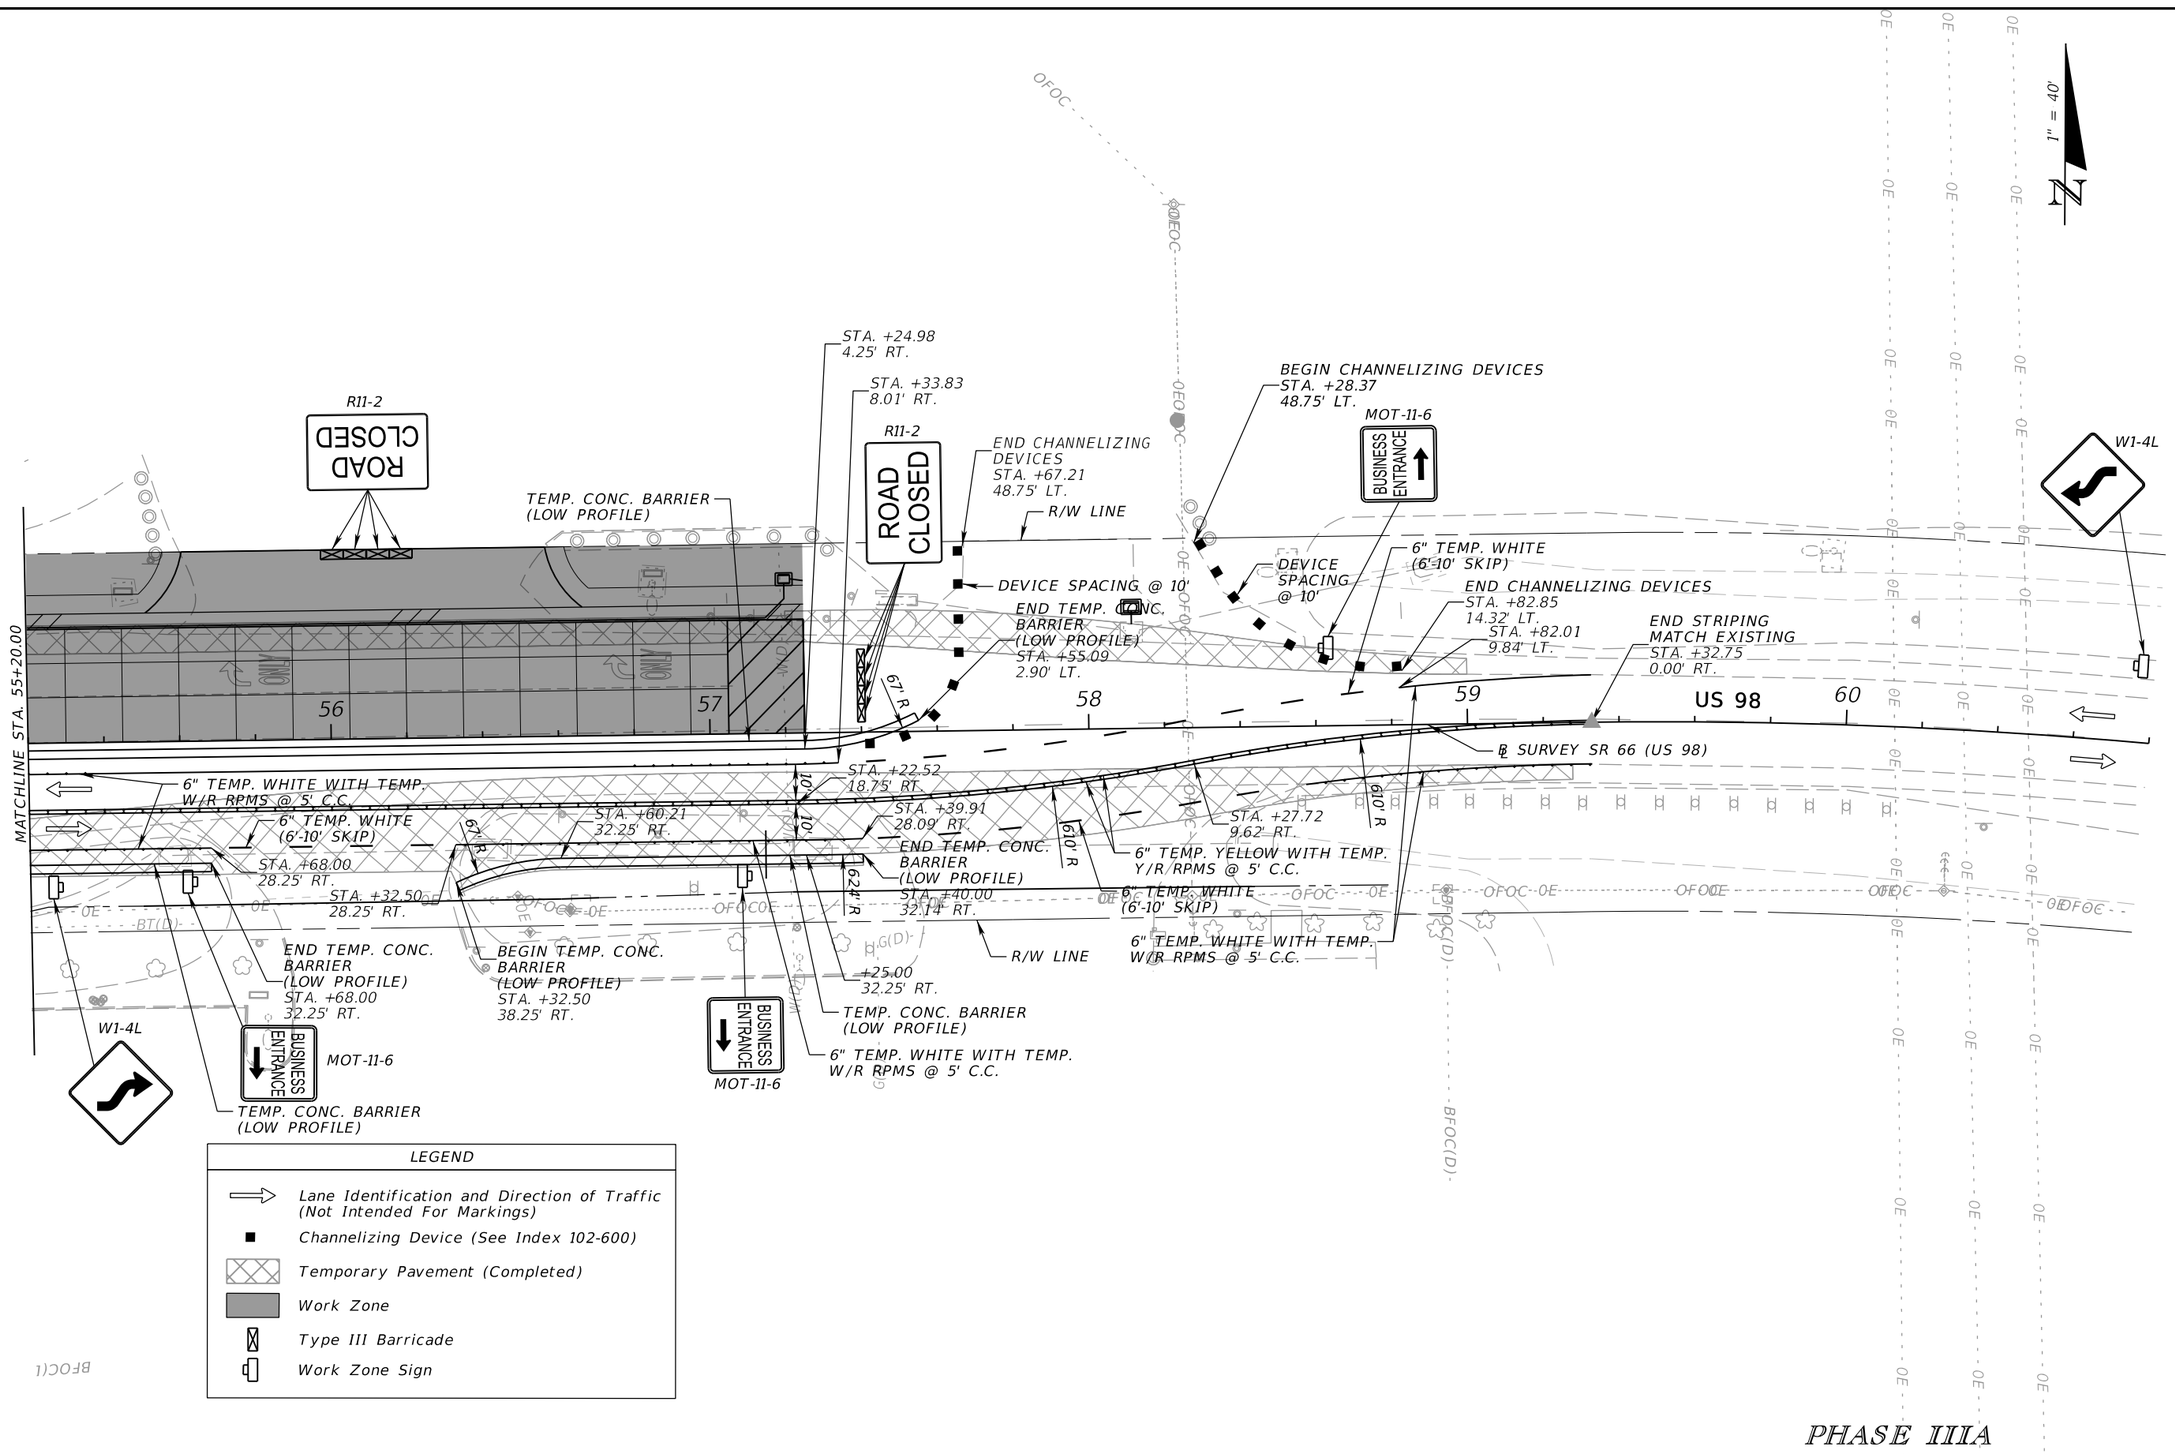


PHASE IIIA

REVISIONS				ENGINEER OF RECORD	STATE OF FLORIDA DEPARTMENT OF TRANSPORTATION			TEMPORARY TRAFFIC CONTROL PLAN (62)	SHEET NO.
DATE	DESCRIPTION	DATE	DESCRIPTION	JONATHAN A. JONES, P.E. LICENSE NUMBER 82243 PATEL, GREENE & ASSOCIATES, LLC 215 EAST MAIN STREET BARTOW, FL 33830	ROAD NO.	COUNTY	FINANCIAL PROJECT ID		151
					SR 25	HIGHLANDS	439750-2-52-01		

THE OFFICIAL RECORD OF THIS SHEET IS THE ELECTRONIC FILE DIGITALLY SIGNED AND SEALED UNDER RULE 61G15-23.004, F.A.C.


4/21/2026 2:41:04 PM USER: ryan.rockford
c:\pw_workdir\patelgreene-pw-01\pw_user\dms02455\TCPLRD03A-Sidestreet.dgn

SIGNAL HEAD DETAILS

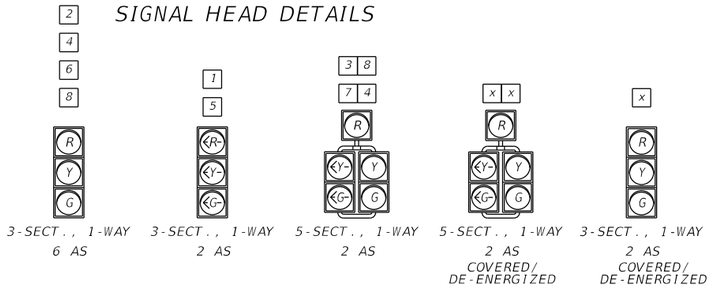


CONTROLLER OPERATIONS:

1. MAJOR STREET IS SR 25 (US 27), (MOVEMENTS 2 AND 6), AND MINOR STREET IS SR 66/US 98 (MOVEMENTS 4/7 AND 3/8).
2. STANDARD SIGNAL OPERATING PLAN NO. 9 TO REMAIN.
3. ACTIVATE OR COVER/DE-ENERGIZE SIGNAL HEADS.
5. ADJUST DETECTION ZONES AND MODIFY SIGNAL TIMINGS.

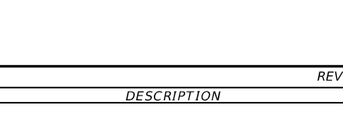

CONTROLLER TIMINGS

(CONTROLLER PHASE#) MOVEMENT NUMBER	1	2	3	4	5	6
DIRECTION	NBL	SB	EB	WB	SBL	NB
TURN TYPE	PROT				PROT	
MINIMUM GREEN	5	15	10	10	5	15
EXTENSION	3.0	2.4	3.0	3.0	3.0	2.4
YELLOW CLEARANCE	5.6	5.6	4.9	4.9	5.6	5.6
ALL RED	3.0	2.0	2.0	2.0	3.0	2.0
MAXIMUM GREEN 1	15	55	35	35	30	55
MAXIMUM GREEN 2						
MAX LIMIT						
ADJUST BY						
PEDESTRIAN WALK						
PED. CLEARANCE						
DETECTOR MEMORY						
DET. CROSS SWITCH						
DUAL ENTRY		ON				ON
RECALL		MIN				MIN

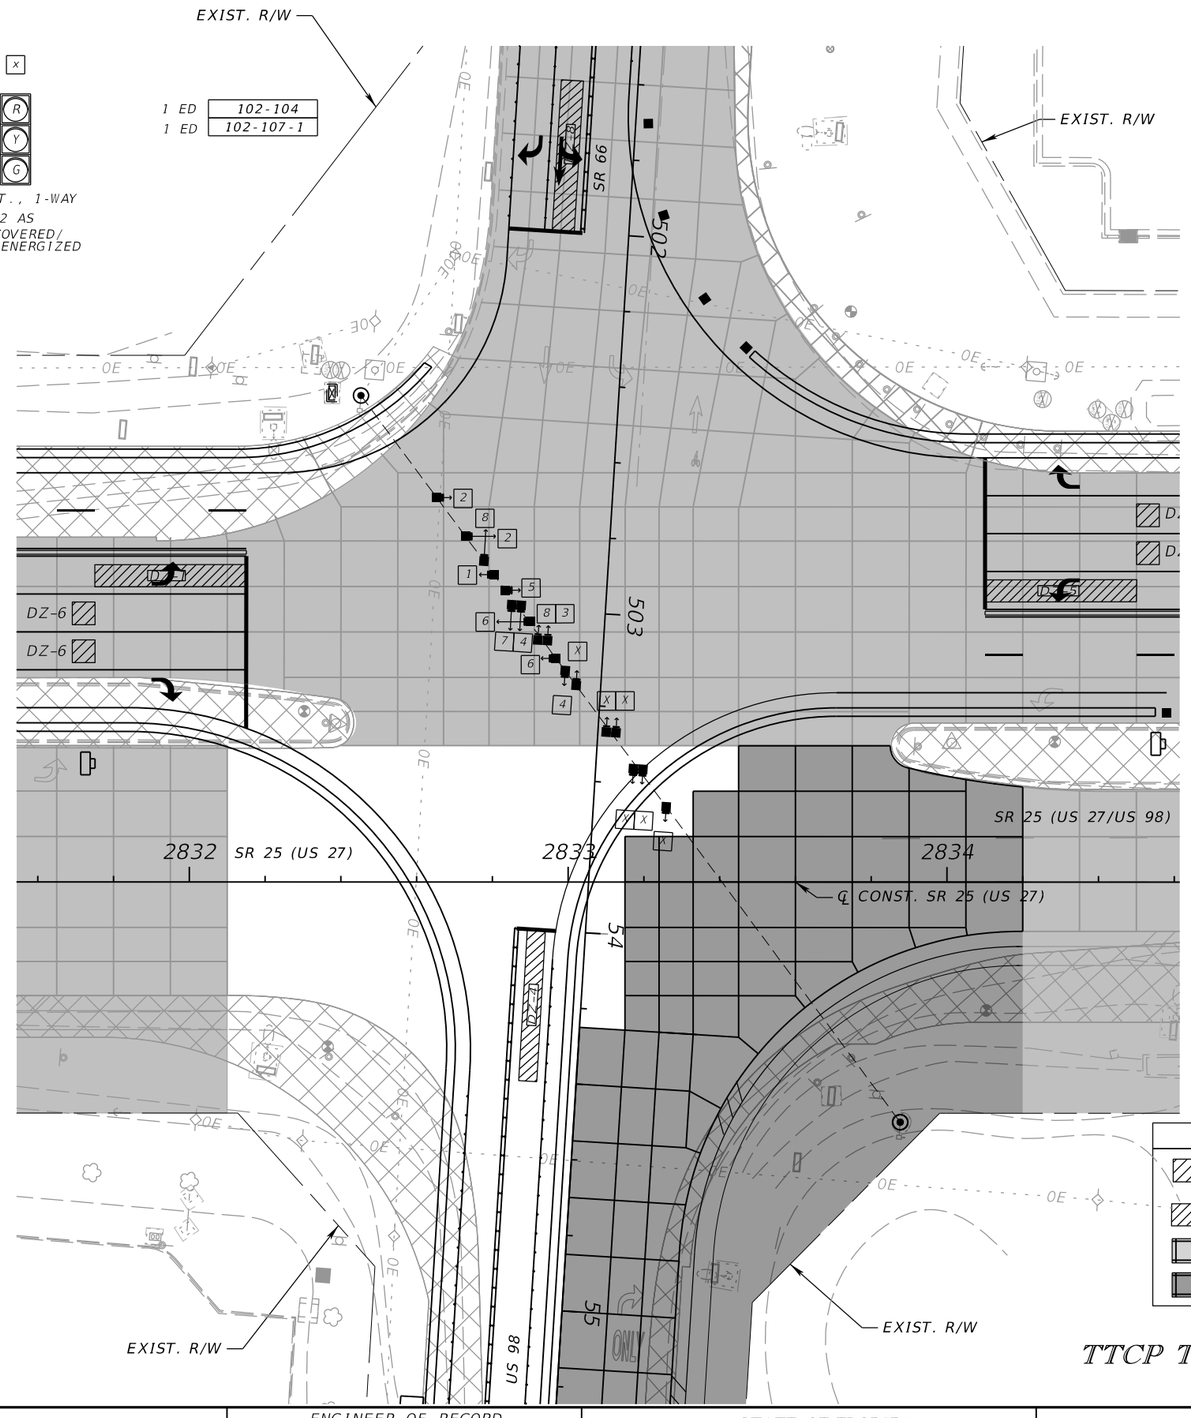

TTCP TEMPORARY SIGNAL PHASE IIIA

REVISIONS			
DATE	DESCRIPTION	DATE	DESCRIPTION

ENGINEER OF RECORD
GERALDO J. SANCHEZ, P.E.
LICENSE NUMBER 74538
PATEL, GREENE & ASSOCIATES, LLC
200 E. ROBINSON STREET, SUITE 300
ORLANDO, FL 32801

STATE OF FLORIDA
DEPARTMENT OF TRANSPORTATION

ROAD NO.	COUNTY	FINANCIAL PROJECT ID
SR 25	HIGHLANDS	439750-2-52-01

TEMPORARY TRAFFIC CONTROL PLAN (63)

SHEET NO. 152

THE OFFICIAL RECORD OF THIS SHEET IS THE ELECTRONIC FILE DIGITALLY SIGNED AND SEALED UNDER RULE 61G15-23.004, F.A.C.

4/21/2026 3:41:23 PM USER: ryan.rockford
c:\pw_working\lochner-pw-01\dms19173\PLANS01.dgn

ALL STA./OFF ARE BASED OFF OF ℄ SURVEY SR 66 (US 98) UNLESS OTHERWISE NOTED.

LEGEND

- Lane Identification and Direction of Traffic (Not Intended For Markings)
- Channelizing Device (See Index 102-600)
- Temporary Pavement (Completed)
- Work Zone
- Completed Construction
- Work Zone Sign

MATCHLINE STA. 501+60.00

6" TEMP. YELLOW WITH TEMP. Y/R RPMS @ 5' C.C.

DEVICE SPACING @ 25'

TEMP. DIRECTIONAL ARROWS SPACED AT 100' MAX. (TYP.)

6" TEMP. WHITE WITH TEMP. W/R RPMS @ 5' C.C.

STA. +92.97 12.75' RT.

24" TEMP. WHITE

STA. +61.55 26.25' LT.

STA. +61.55 22.25' LT.

STA. +00.00 12.25' LT.

SR 66

502

R/W LINE

1" = 40'

SOUTH WEST 66 98

STA. +30.38 116.00' LT. ℄ SURVEY SR 25 (US 27)

STA. +30.38, 112.00' LT. ℄ SURVEY SR 25 (US 27)

TEMP. CONC. BARRIER (LOW PROFILE)

6" TEMP. WHITE

86' R

90' R

75' R

DEVICE SPACING @ 10'

BEGIN CHANNELIZING DEVICES STA. +43.52 113.50' LT.

STA. +28.82 108.00' LT.

SR 25 (US 27) SOUTHBOUND

SR 25 (US 27) NORTHBOUND

℄ SURVEY SR 66 (US 98)

503

EQUATION: STA. 503+06.53 BK = STA. 53+22.21 AH

STA. +07.30 50.00' LT.

DEVICE SPACING @ 25'

STA. +20.77 46.00' LT.

STA. +20.77 42.00' LT.

6" TEMP. WHITE

TEMP. CONC. BARRIER (LOW PROFILE)

DEVICE SPACING @ 10'

6" TEMP. WHITE

90' R

86' R

75' R

2831 2832 2833 2834 2835

N4°40'9"W

24" TEMP. WHITE STA. +10.00 28.25' LT.

℄ SURVEY SR 25 (US 27)

54

+35.72 8.25' LT.

6" TEMP. YELLOW WITH TEMP. Y/R RPMS @ 5' C.C.

MOT-11-6

BUSINESS ENTRANCE

STA. +35.72 4.25' LT.

4' 10' 10' 4'

US 98

DEVICE SPACING @ 25'

R/W LINE

NORTH SOUTH 98 98

NORTH NORTH 27 98

6" TEMP. WHITE WITH TEMP. W/R RPMS @ 5' C.C.

55

MATCHLINE STA. 55+20.00

PHASE NOTES:


1. FOR LIMITS THAT REMAIN UNCHANGED IN THIS PHASE, REFER TO PREVIOUS PHASE SHEETS FOR DETAILS.
2. TEMP. PAVEMENT MARKINGS, TEMP. BARRIERS, TEMP. TRAFFIC SEPARATORS AND CHANNELIZING DEVICES WITHOUT LABELS AND STATION/OFFSETS WERE PLACED IN PREVIOUS PHASES.

PHASE IIIB

REVISIONS				ENGINEER OF RECORD	STATE OF FLORIDA DEPARTMENT OF TRANSPORTATION			TEMPORARY TRAFFIC CONTROL PLAN (64)	SHEET NO.
DATE	DESCRIPTION	DATE	DESCRIPTION	JONATHAN A. JONES, P.E. LICENSE NUMBER 82243 PATEL, GREENE & ASSOCIATES, LLC 215 EAST MAIN STREET BARTOW, FL 33830	ROAD NO.	COUNTY	FINANCIAL PROJECT ID		153
					SR 25	HIGHLANDS	439750-2-52-01		

THE OFFICIAL RECORD OF THIS SHEET IS THE ELECTRONIC FILE DIGITALLY SIGNED AND SEALED UNDER RULE 61G15-23.004, F.A.C.

4/21/2026 2:41:32 PM USER: ryan.rockford
c:\pw_workdir\pateljgreene-pw-01\pw_user\dms02455\TCPLRD03B.dgn

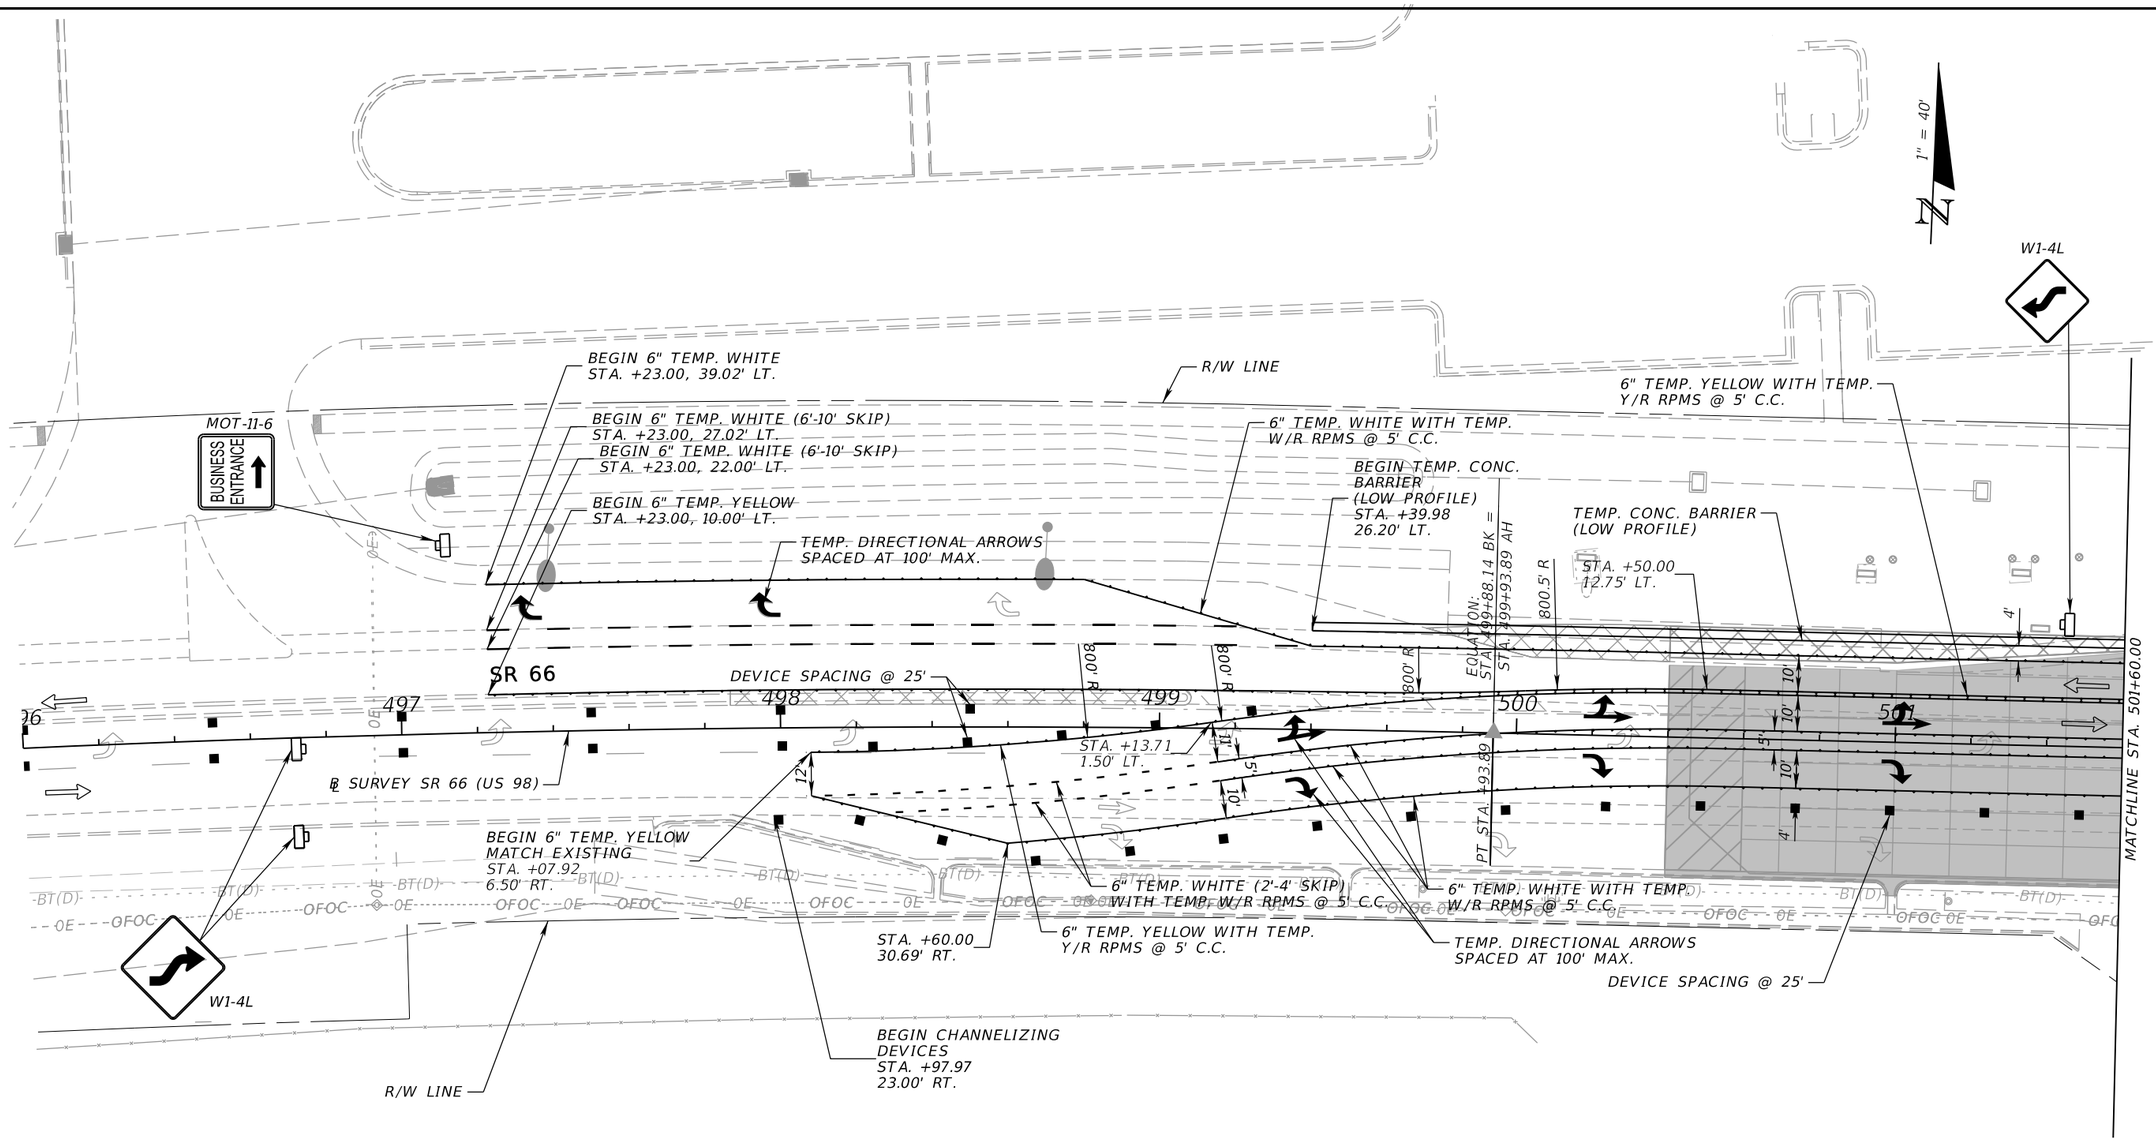

LEGEND
Lane Identification and Direction of Traffic (Not Intended For Markings)
Completed Construction
Temporary Pavement (Completed)
Channelizing Device (See Index 102-600)
Work Zone Sign

PHASE IIIB

REVISIONS			
DATE	DESCRIPTION	DATE	DESCRIPTION

ENGINEER OF RECORD

JONATHAN A. JONES, P.E.
LICENSE NUMBER 82243
PATEL, GREENE & ASSOCIATES, LLC
215 EAST MAIN STREET
BARTOW, FL 33830

STATE OF FLORIDA
DEPARTMENT OF TRANSPORTATION


ROAD NO.	COUNTY	FINANCIAL PROJECT ID
SR 25	HIGHLANDS	439750-2-52-01

TEMPORARY TRAFFIC CONTROL PLAN (65)

SHEET NO. 154

THE OFFICIAL RECORD OF THIS SHEET IS THE ELECTRONIC FILE DIGITALLY SIGNED AND SEALED UNDER RULE 61G15-23.004, F.A.C.

4/21/2026 2:41:45 PM USER: ryan.rockford
c:\pw_workdir\patelgreene-pw-01\pw_user\dms0245\VTCPLRD03B-Sidestreet.dgn

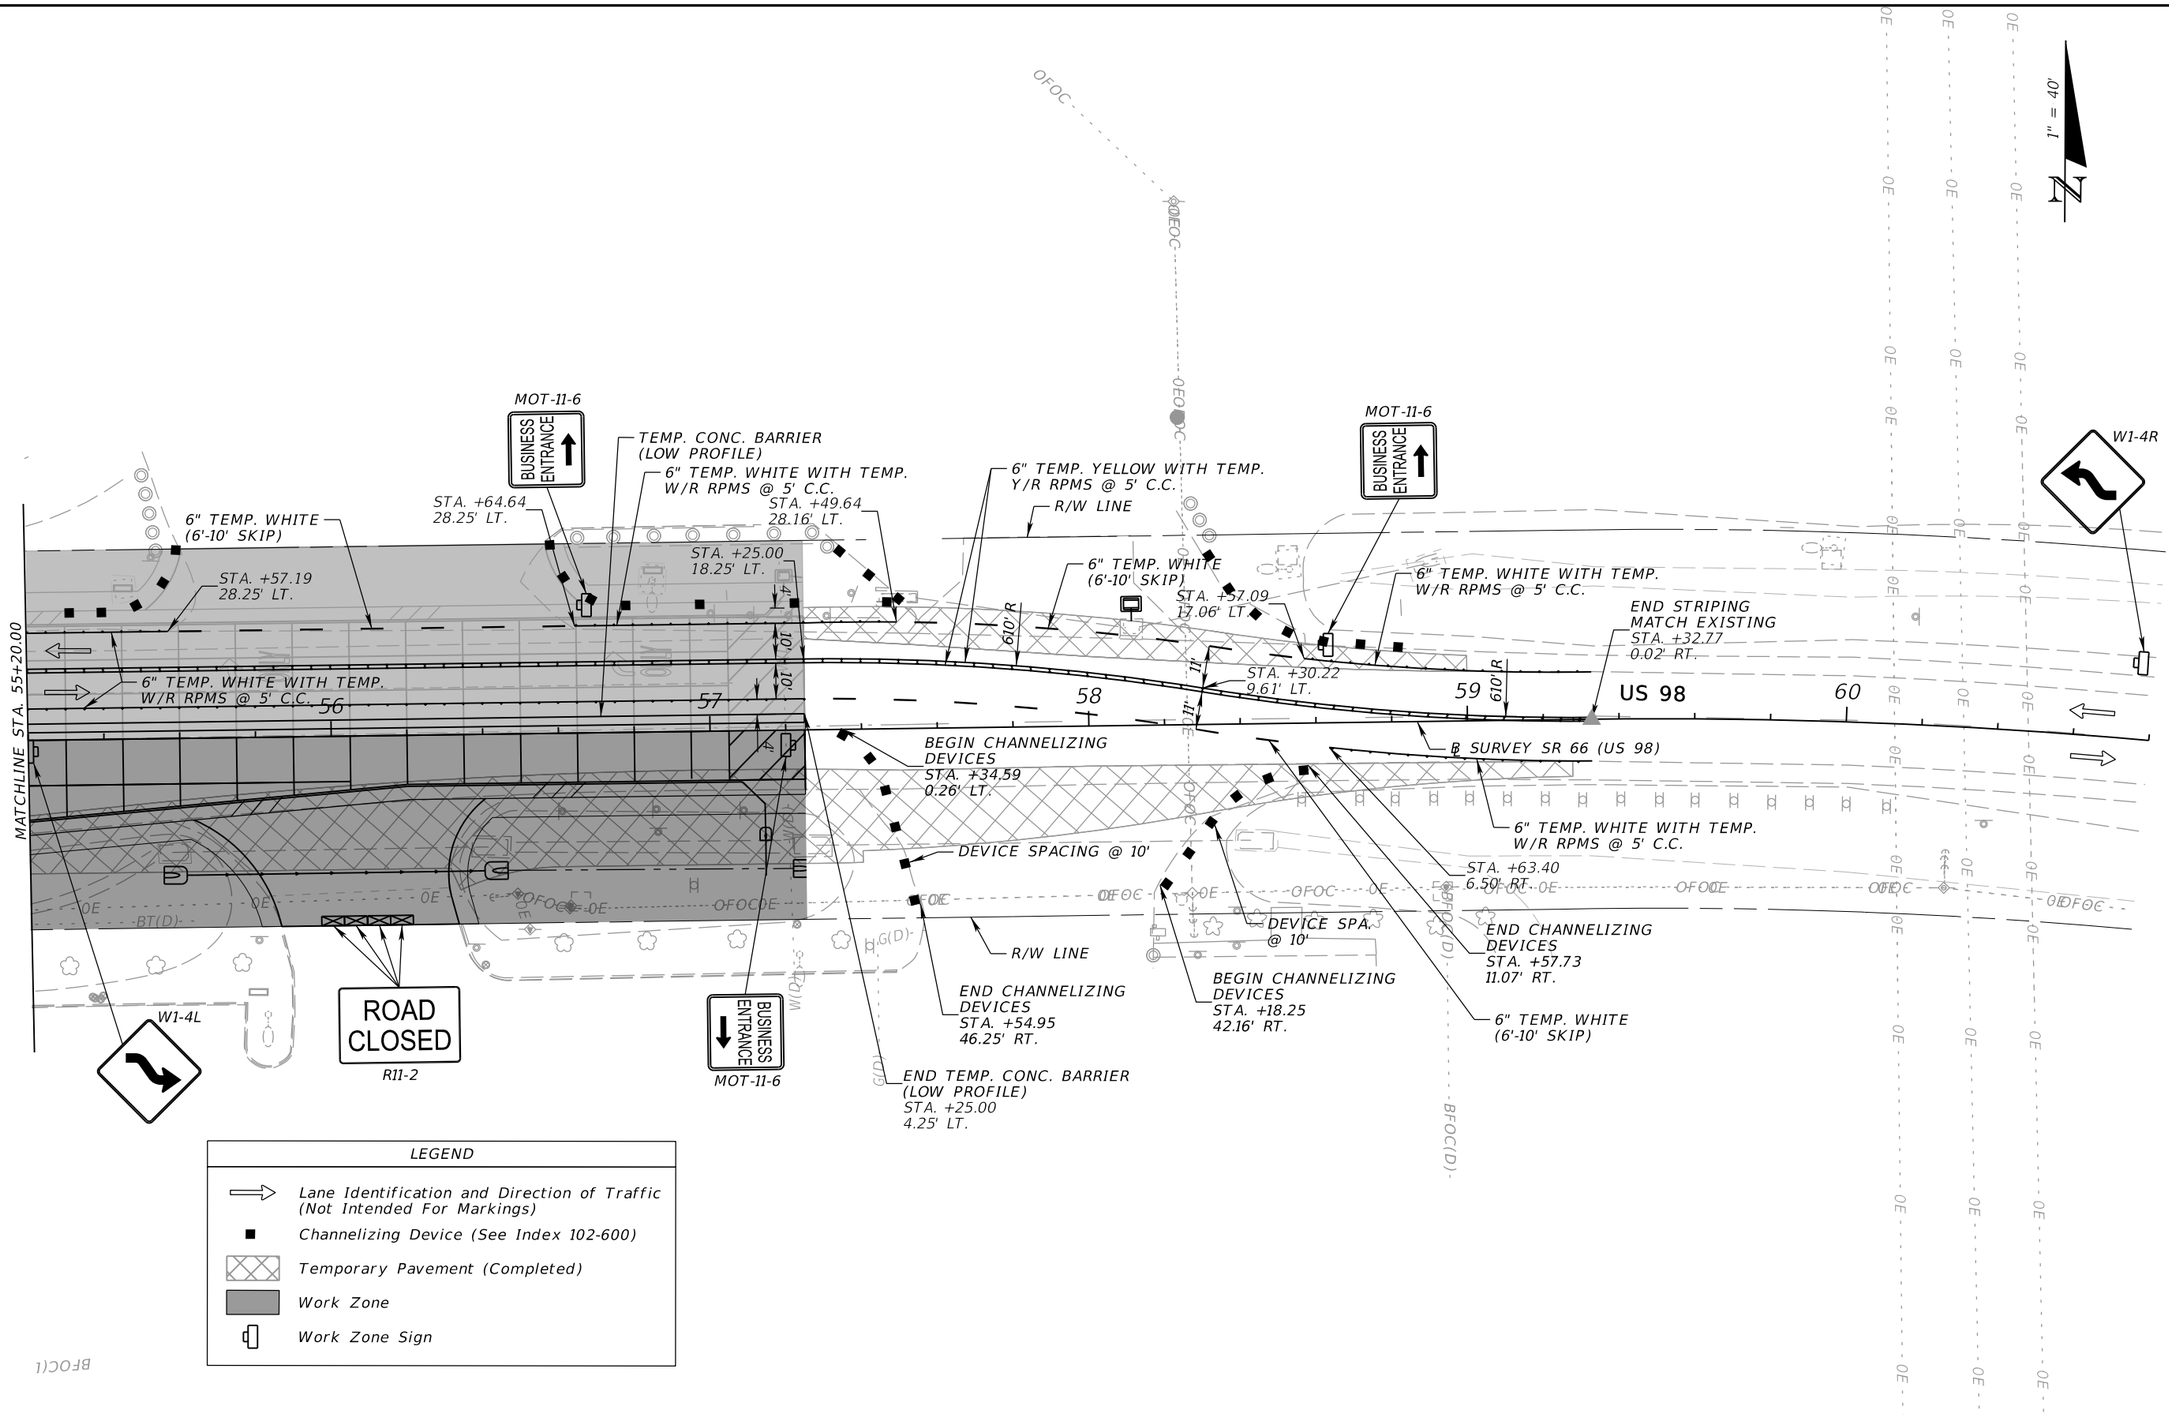

LEGEND

- Lane Identification and Direction of Traffic (Not Intended For Markings)
- Channelizing Device (See Index 102-600)
- Temporary Pavement (Completed)
- Work Zone
- Work Zone Sign


PHASE IIIB

REVISIONS				ENGINEER OF RECORD	STATE OF FLORIDA DEPARTMENT OF TRANSPORTATION			TEMPORARY TRAFFIC CONTROL PLAN (66)	SHEET NO.
DATE	DESCRIPTION	DATE	DESCRIPTION	JONATHAN A. JONES, P.E. LICENSE NUMBER 82243 PATEL, GREENE & ASSOCIATES, LLC 215 EAST MAIN STREET BARTOW, FL 33830	ROAD NO.	COUNTY	FINANCIAL PROJECT ID		155
					SR 25	HIGHLANDS	439750-2-52-01		

THE OFFICIAL RECORD OF THIS SHEET IS THE ELECTRONIC FILE DIGITALLY SIGNED AND SEALED UNDER RULE 61G15-23.004, F.A.C.


4/21/2026 2:41:46 PM USER: ryan.rockford
c:\pw_workdir\patelgreene-pw-01\pw_user\dms02455\TCPLRD03B-Sidestreet.dgn

SIGNAL HEAD DETAILS

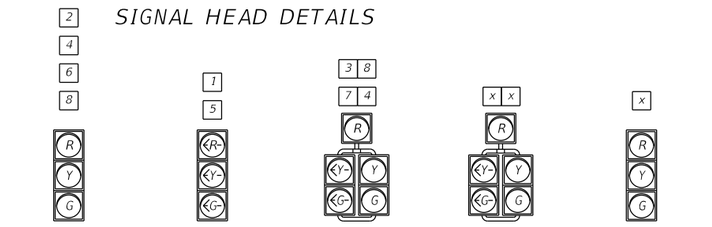


CONTROLLER OPERATIONS:

1. MAJOR STREET IS SR 25 (US 27), (MOVEMENTS 2 AND 6), AND MINOR STREET IS SR 66/US 98 (MOVEMENTS 4/7 AND 3/8).
2. STANDARD SIGNAL OPERATING PLAN NO. 9 TO REMAIN.
3. ACTIVATE OR COVER/DE-ENERGIZE SIGNAL HEADS.
5. ADJUST DETECTION ZONES AND MODIFY SIGNAL TIMINGS.

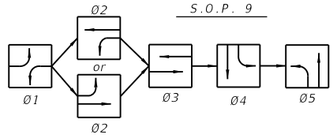

CONTROLLER TIMINGS

(CONTROLLER PHASE#) MOVEMENT NUMBER	1	2	3	4	5	6
DIRECTION	NBL	SB	EB	WB	SBL	NB
TURN TYPE	PROT				PROT	
MINIMUM GREEN	5	15	10	10	5	15
EXTENSION	3.0	2.4	3.0	3.0	3.0	2.4
YELLOW CLEARANCE	5.6	5.6	4.9	4.9	5.6	5.6
ALL RED	3.0	2.0	2.0	2.0	3.0	2.0
MAXIMUM GREEN 1	15	55	35	35	30	55
MAXIMUM GREEN 2						
MAX LIMIT						
ADJUST BY						
PEDESTRIAN WALK						
PED. CLEARANCE						
DETECTOR MEMORY						
DET. CROSS SWITCH						
DUAL ENTRY		ON				ON
RECALL		MIN				MIN

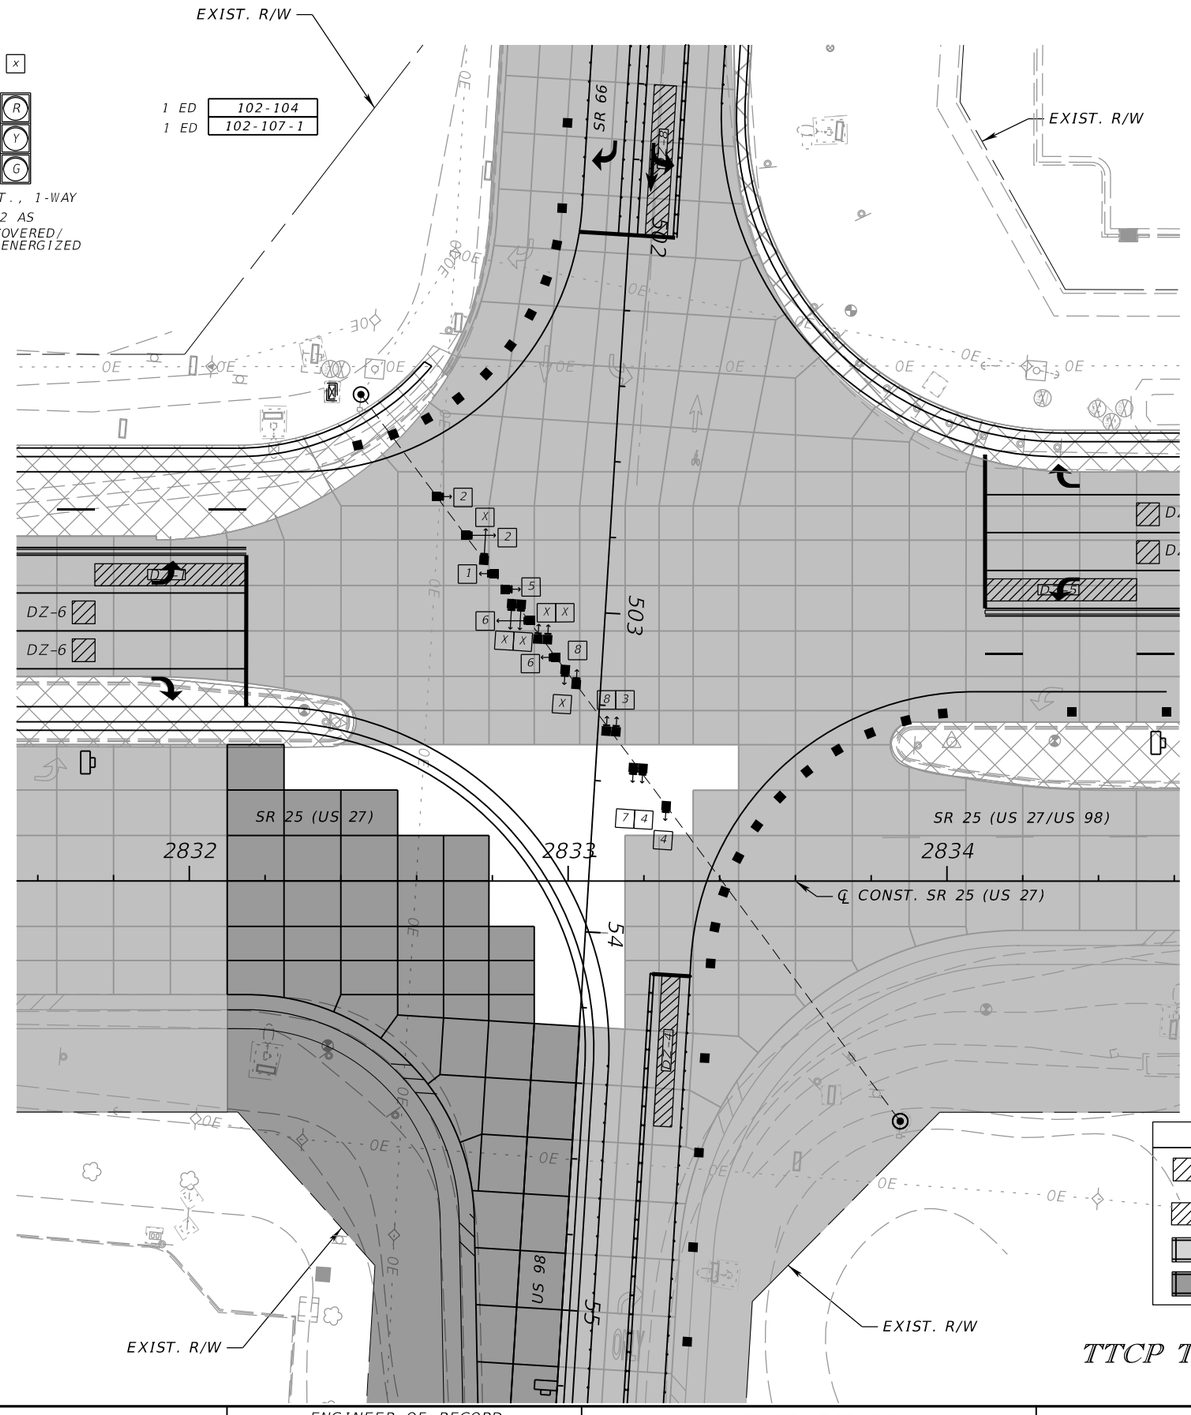

TTCP TEMPORARY SIGNAL PHASE IIIB

REVISIONS			
DATE	DESCRIPTION	DATE	DESCRIPTION

ENGINEER OF RECORD
GERALDO J. SANCHEZ, P.E.
LICENSE NUMBER 74538
PATEL, GREENE & ASSOCIATES, LLC
200. E. ROBINSON STREET, SUITE 300
ORLANDO, FL 32801

STATE OF FLORIDA
DEPARTMENT OF TRANSPORTATION

ROAD NO.	COUNTY	FINANCIAL PROJECT ID
SR 25	HIGHLANDS	439750-2-52-01

TEMPORARY TRAFFIC CONTROL PLAN (67)

SHEET NO. 156

THE OFFICIAL RECORD OF THIS SHEET IS THE ELECTRONIC FILE DIGITALLY SIGNED AND SEALED UNDER RULE 61G15-23.004, F.A.C.

4/21/2026 3:43:08 PM USER: ryan.rockford
c:\pw_working\tchiner-pw-01\dms19173\PLANS\03B.dgn

ALL STA./OFF ARE BASED OFF OF ℄ SURVEY SR 25 (US 27) UNLESS OTHERWISE NOTED.

LEGEND

- Lane Identification and Direction of Traffic (Not Intended For Markings)
- Channelizing Device (See Index 102-600)
- Temporary Pavement (Completed)
- Work Zone
- Completed Construction
- Work Zone Sign
- Type III Barricade

MATCHLINE STA. 501+60.00

TEMP. PAVEMENT MESSAGE

TEMP. DIRECTIONAL ARROWS SPACED AT 100' MAX.

1" = 40'

R/W LINE

SOUTH WEST 66 98

COVER SOUTH US 98 SIGN

℄ SURVEY SR 66 (US 98)

SR 25 (US 27) SOUTHBOUND

SR 25 (US 27) NORTHBOUND

BEGIN TEMP. CONC. BARRIER (LOW PROFILE) STA. +10.00 40.00' LT.

R11-2 ROAD CLOSED

R11-2 ROAD CLOSED

DEVICE SPACING @ 10'

STA. +37.71 46.00' LT.

EQUATION: STA. 503+06.53 BK = STA. 53+22.21 AH

END TEMP. CONC. BARRIER (LOW PROFILE) STA. +60.00 46.00' LT.

STA. +99.95 45.48' LT.

STA. +76.54 50.00' LT.

STA. +40.59 56.00' LT.

DEVICE SPACING @ 25'

TEMP. CONC. BARRIER (LOW PROFILE)

6" TEMP. YELLOW

24" TEMP. WHITE

STA. +95.59 46.00' LT.

6" TEMP. WHITE

BEGIN TEMP. CONC. BARRIER (LOW PROFILE) STA. +60.85 19.49' LT.

STA. +26.79 16.12' LT.

BEGIN TEMP. CONC. BARRIER (LOW PROFILE) STA. +10.07, 36.54' LT.

END 6" TEMP. WHITE

BEGIN 6" TEMP. YELLOW +06.39, 28.48' LT.

℄ SURVEY SR 25 (US 27)

6" TEMP. WHITE (2'-4' SKIP)

2831 2832 2833 2834 2835

N4°40'9"W

6" TEMP. WHITE

TEMP. CONC. BARRIER (LOW PROFILE)

TEMP. CONC. BARRIER (LOW PROFILE)

R01-01 STOP

MOT-11-6 BUSINESS ENTRANCE

STA. +19.19 20.25' LT.

DEVICE SPACING @ 25'

R/W LINE

STA. +35.41 18.25' LT.

6" TEMP. YELLOW

R/W LINE

END TEMP. CONC. BARRIER (LOW PROFILE) STA. +41.43 20.28' RT. ℄ SURVEY SR 66 (US 98)

END TEMP. CONC. BARRIER (LOW PROFILE) STA. +40.00 7.96' LT.

NORTH SOUTH 98 98

NORTH NORTH 27 98

US 98

R/W LINE

DEVICE SPACING @ 25' STA. +00.55, 0.00' LT. ℄ SURVEY SR 66 (US 98)

BEGIN CHANNELIZING DEVICES STA. +76.26, 31.02' LT. ℄ SURVEY SR 66 (US 98)

6" TEMP. WHITE WITH TEMP. W/R RPMS @ 5' C.C.

6" TEMP. YELLOW WITH TEMP. Y/R RPMS @ 5' C.C.

6" TEMP. YELLOW WITH TEMP. Y/R RPMS @ 5' C.C. STA. +75.72, 28.25' LT. ℄ SURVEY SR 66 (US 98)

TEMP. DIRECTIONAL ARROWS SPACED AT 100' MAX.

TEMP. PAVEMENT MESSAGE

STOP AHEAD

MATCHLINE STA. 55+20.00

PHASE NOTES:

1. FOR LIMITS THAT REMAIN UNCHANGED IN THIS PHASE, REFER TO PREVIOUS PHASE SHEETS FOR DETAILS.
2. TEMP. PAVEMENT MARKINGS, TEMP. BARRIERS, TEMP. TRAFFIC SEPARATORS AND CHANNELIZING DEVICES WITHOUT LABELS AND STATION/OFFSETS WERE PLACED IN PREVIOUS PHASES.

PHASE IIIC

REVISIONS			
DATE	DESCRIPTION	DATE	DESCRIPTION

ENGINEER OF RECORD

JONATHAN A. JONES, P.E.
LICENSE NUMBER 82243
PATEL, GREENE & ASSOCIATES, LLC
215 EAST MAIN STREET
BARTOW, FL 33830

STATE OF FLORIDA
DEPARTMENT OF TRANSPORTATION


ROAD NO.	COUNTY	FINANCIAL PROJECT ID
SR 25	HIGHLANDS	439750-2-52-01

TEMPORARY TRAFFIC CONTROL PLAN (68)

SHEET NO. 157

4/21/2026 2:42:14 PM USER: ryan.rockford
c:\pw_workdir\patelgreene-pw-01\pw_user\dms02455\TCPLRD03C.dgn

THE OFFICIAL RECORD OF THIS SHEET IS THE ELECTRONIC FILE DIGITALLY SIGNED AND SEALED UNDER RULE 61G15-23.004, F.A.C.

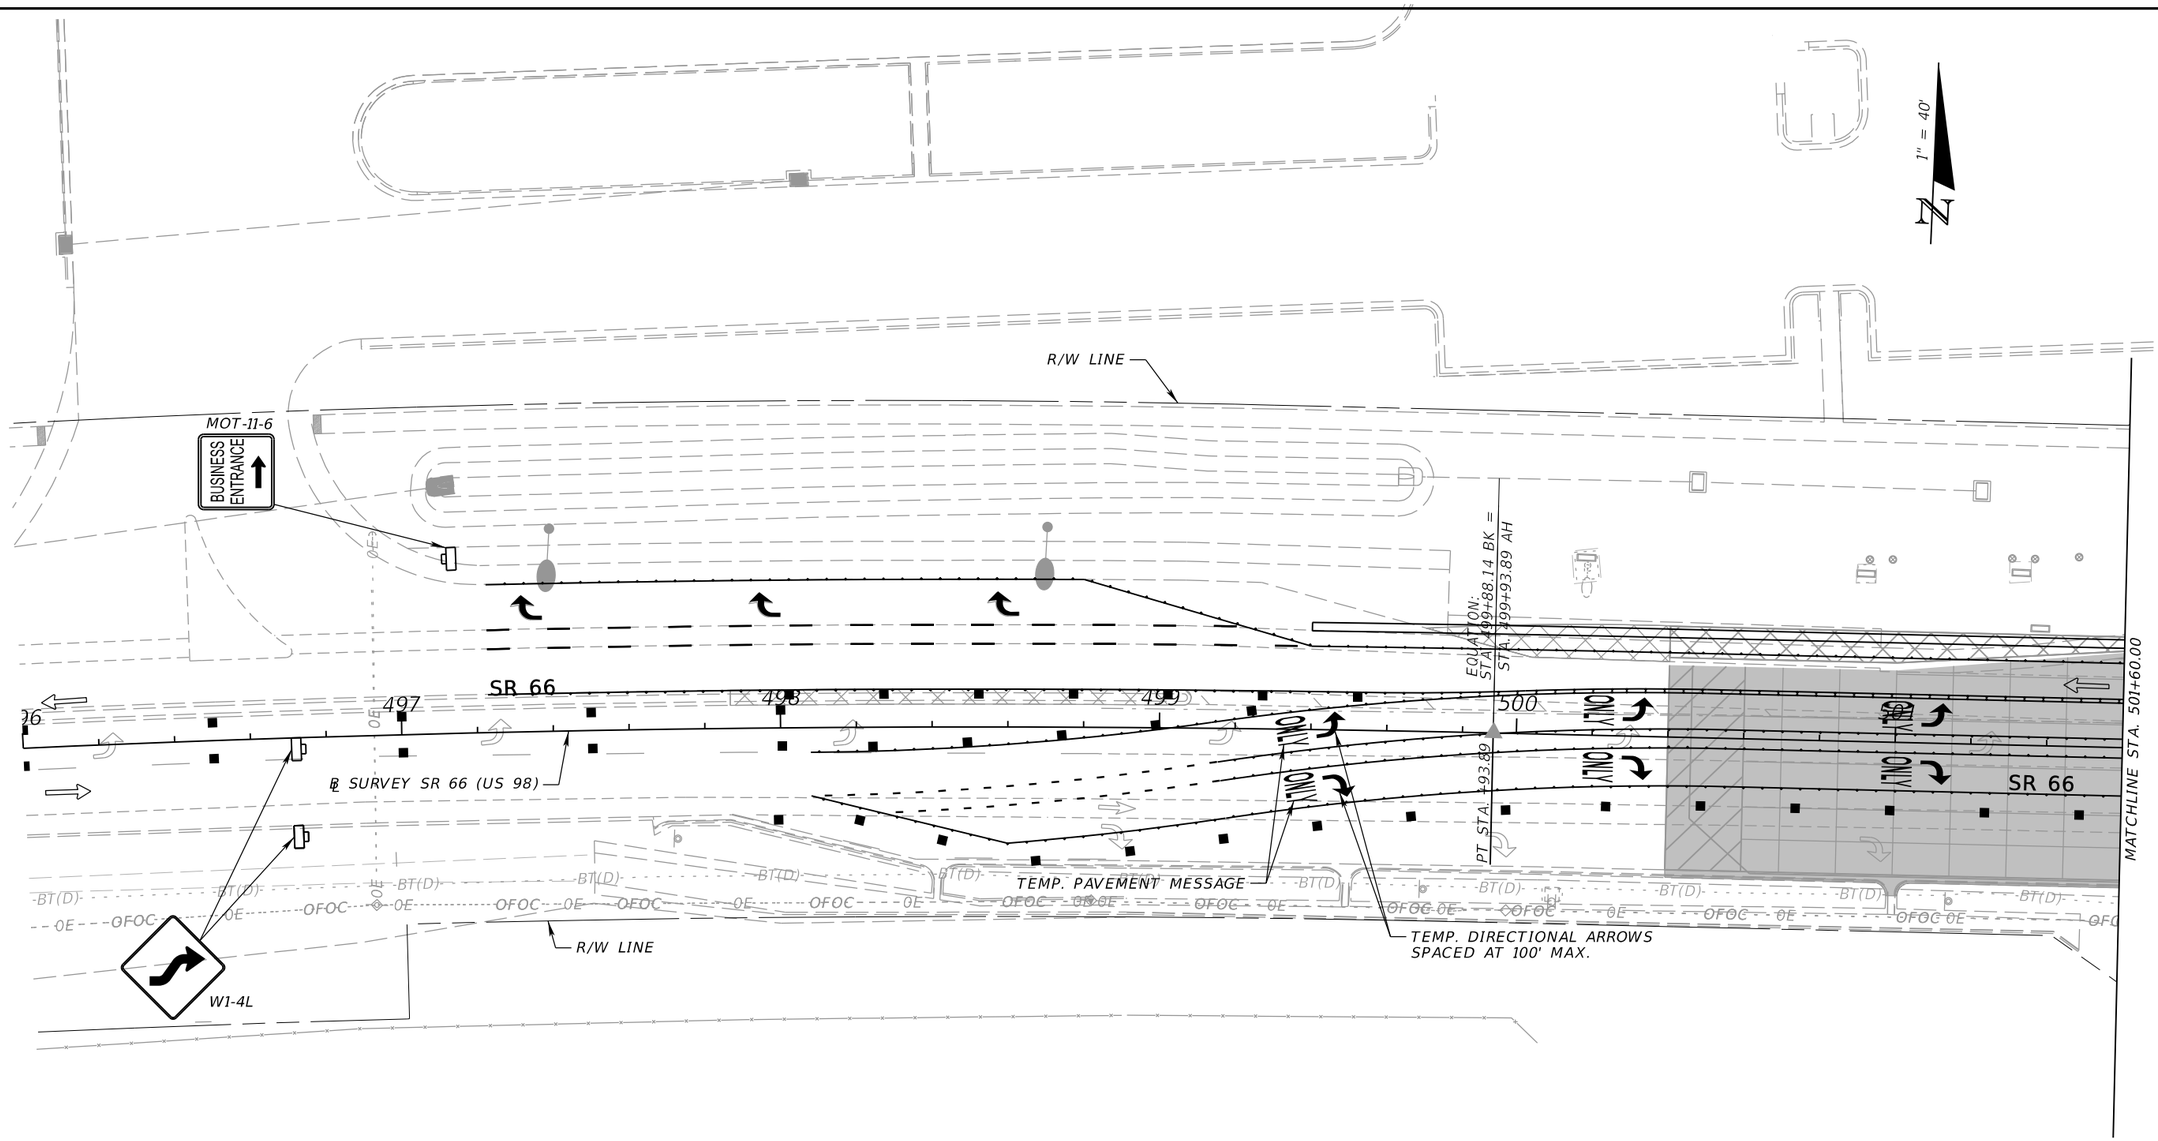

LEGEND	
⇨	Lane Identification and Direction of Traffic (Not Intended For Markings)
▭	Completed Construction
▨	Temporary Pavement (Completed)
■	Channelizing Device (See Index 102-600)
▯	Work Zone Sign

NOTE: FOR LIMITS THAT REMAIN UNCHANGED IN THIS PHASE, REFER TO PREVIOUS PHASE SHEETS FOR DETAILS.

PHASE IIIC

REVISIONS			
DATE	DESCRIPTION	DATE	DESCRIPTION

ENGINEER OF RECORD

JONATHAN A. JONES, P.E.
LICENSE NUMBER 82243
PATEL, GREENE & ASSOCIATES, LLC
215 EAST MAIN STREET
BARTOW, FL 33830

STATE OF FLORIDA
DEPARTMENT OF TRANSPORTATION


ROAD NO.	COUNTY	FINANCIAL PROJECT ID
SR 25	HIGHLANDS	439750-2-52-01

TEMPORARY TRAFFIC CONTROL PLAN (69)

SHEET NO. 158

THE OFFICIAL RECORD OF THIS SHEET IS THE ELECTRONIC FILE DIGITALLY SIGNED AND SEALED UNDER RULE 61G15-23.004, F.A.C.

4/21/2026 2:42:27 PM USER: ryan.rockford
c:\pw_workdir\patelgreene-pw-01\pw_user\dms02455\TCPLRD03C-Sidestreet.dgn

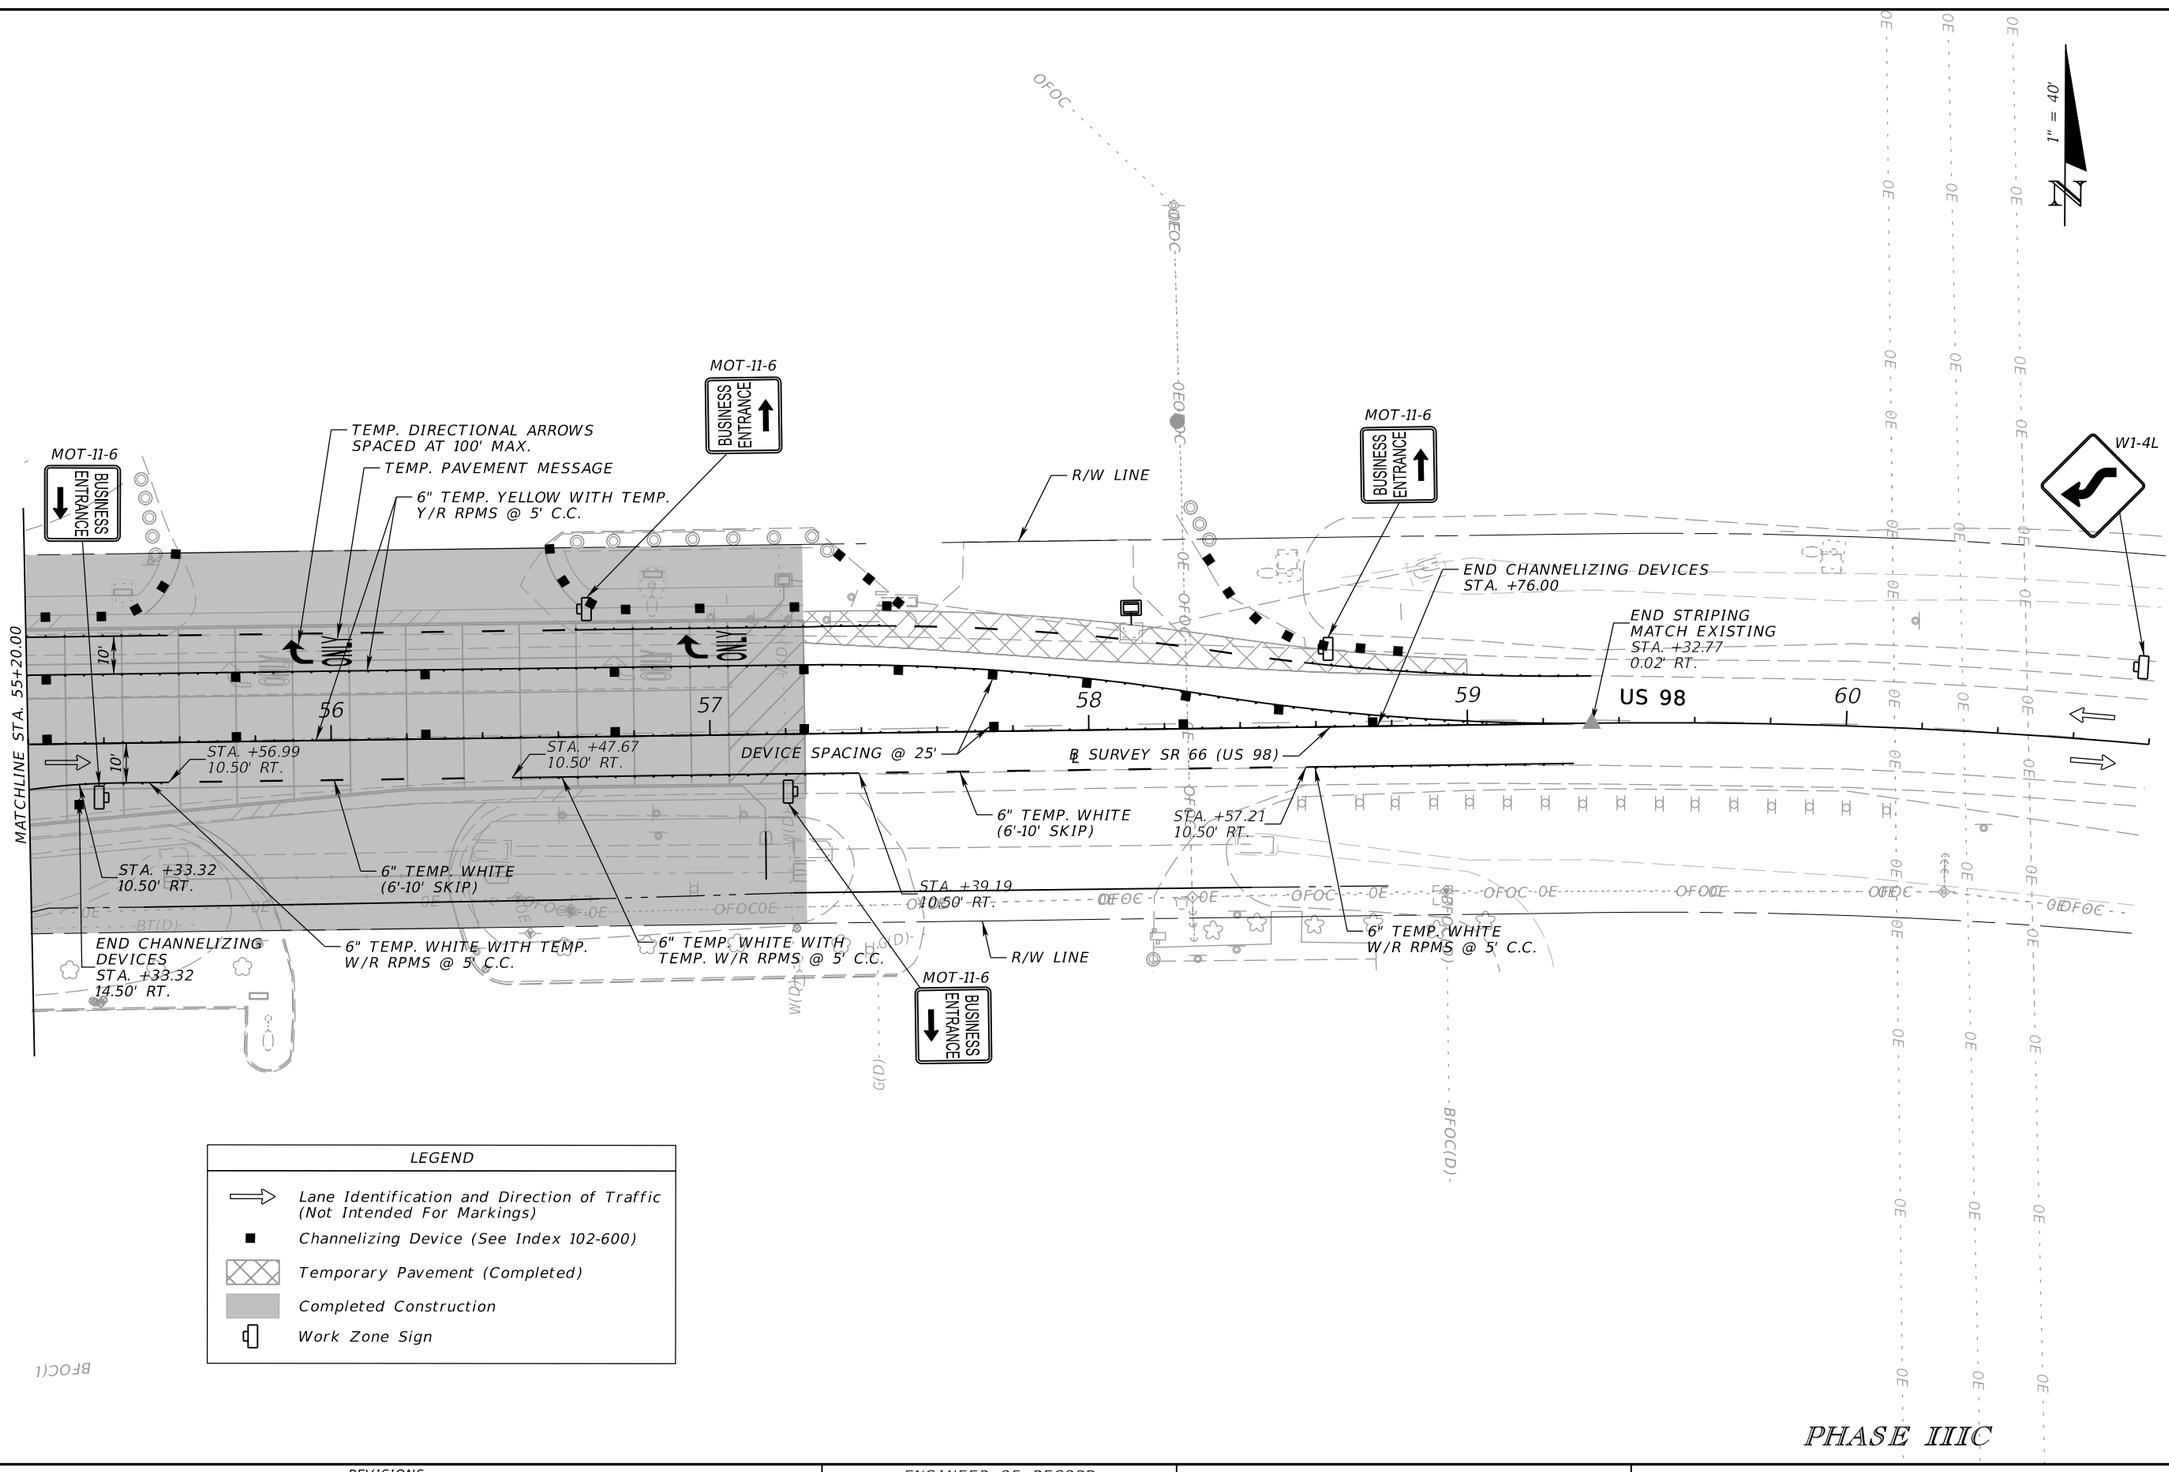

LEGEND	
⇨	Lane Identification and Direction of Traffic (Not Intended For Markings)
■	Channelizing Device (See Index 102-600)
▨	Temporary Pavement (Completed)
▩	Completed Construction
▯	Work Zone Sign

PHASE IIIC

REVISIONS			
DATE	DESCRIPTION	DATE	DESCRIPTION

ENGINEER OF RECORD

JONATHAN A. JONES, P.E.
LICENSE NUMBER 82243
PATEL, GREENE & ASSOCIATES, LLC
215 EAST MAIN STREET
BARTOW, FL 33830

STATE OF FLORIDA
DEPARTMENT OF TRANSPORTATION


ROAD NO.	COUNTY	FINANCIAL PROJECT ID
SR 25	HIGHLANDS	439750-2-52-01

TEMPORARY TRAFFIC CONTROL PLAN (70)

SHEET NO. 159

THE OFFICIAL RECORD OF THIS SHEET IS THE ELECTRONIC FILE DIGITALLY SIGNED AND SEALED UNDER RULE 61G15-23.004, F.A.C.

4/21/2026 2:42:28 PM USER: ryan.rockford
c:\pw_workdir\pateljgreene-pw-01\pw_user\dms02455\TCPLRD03C-Sidestreet.dgn

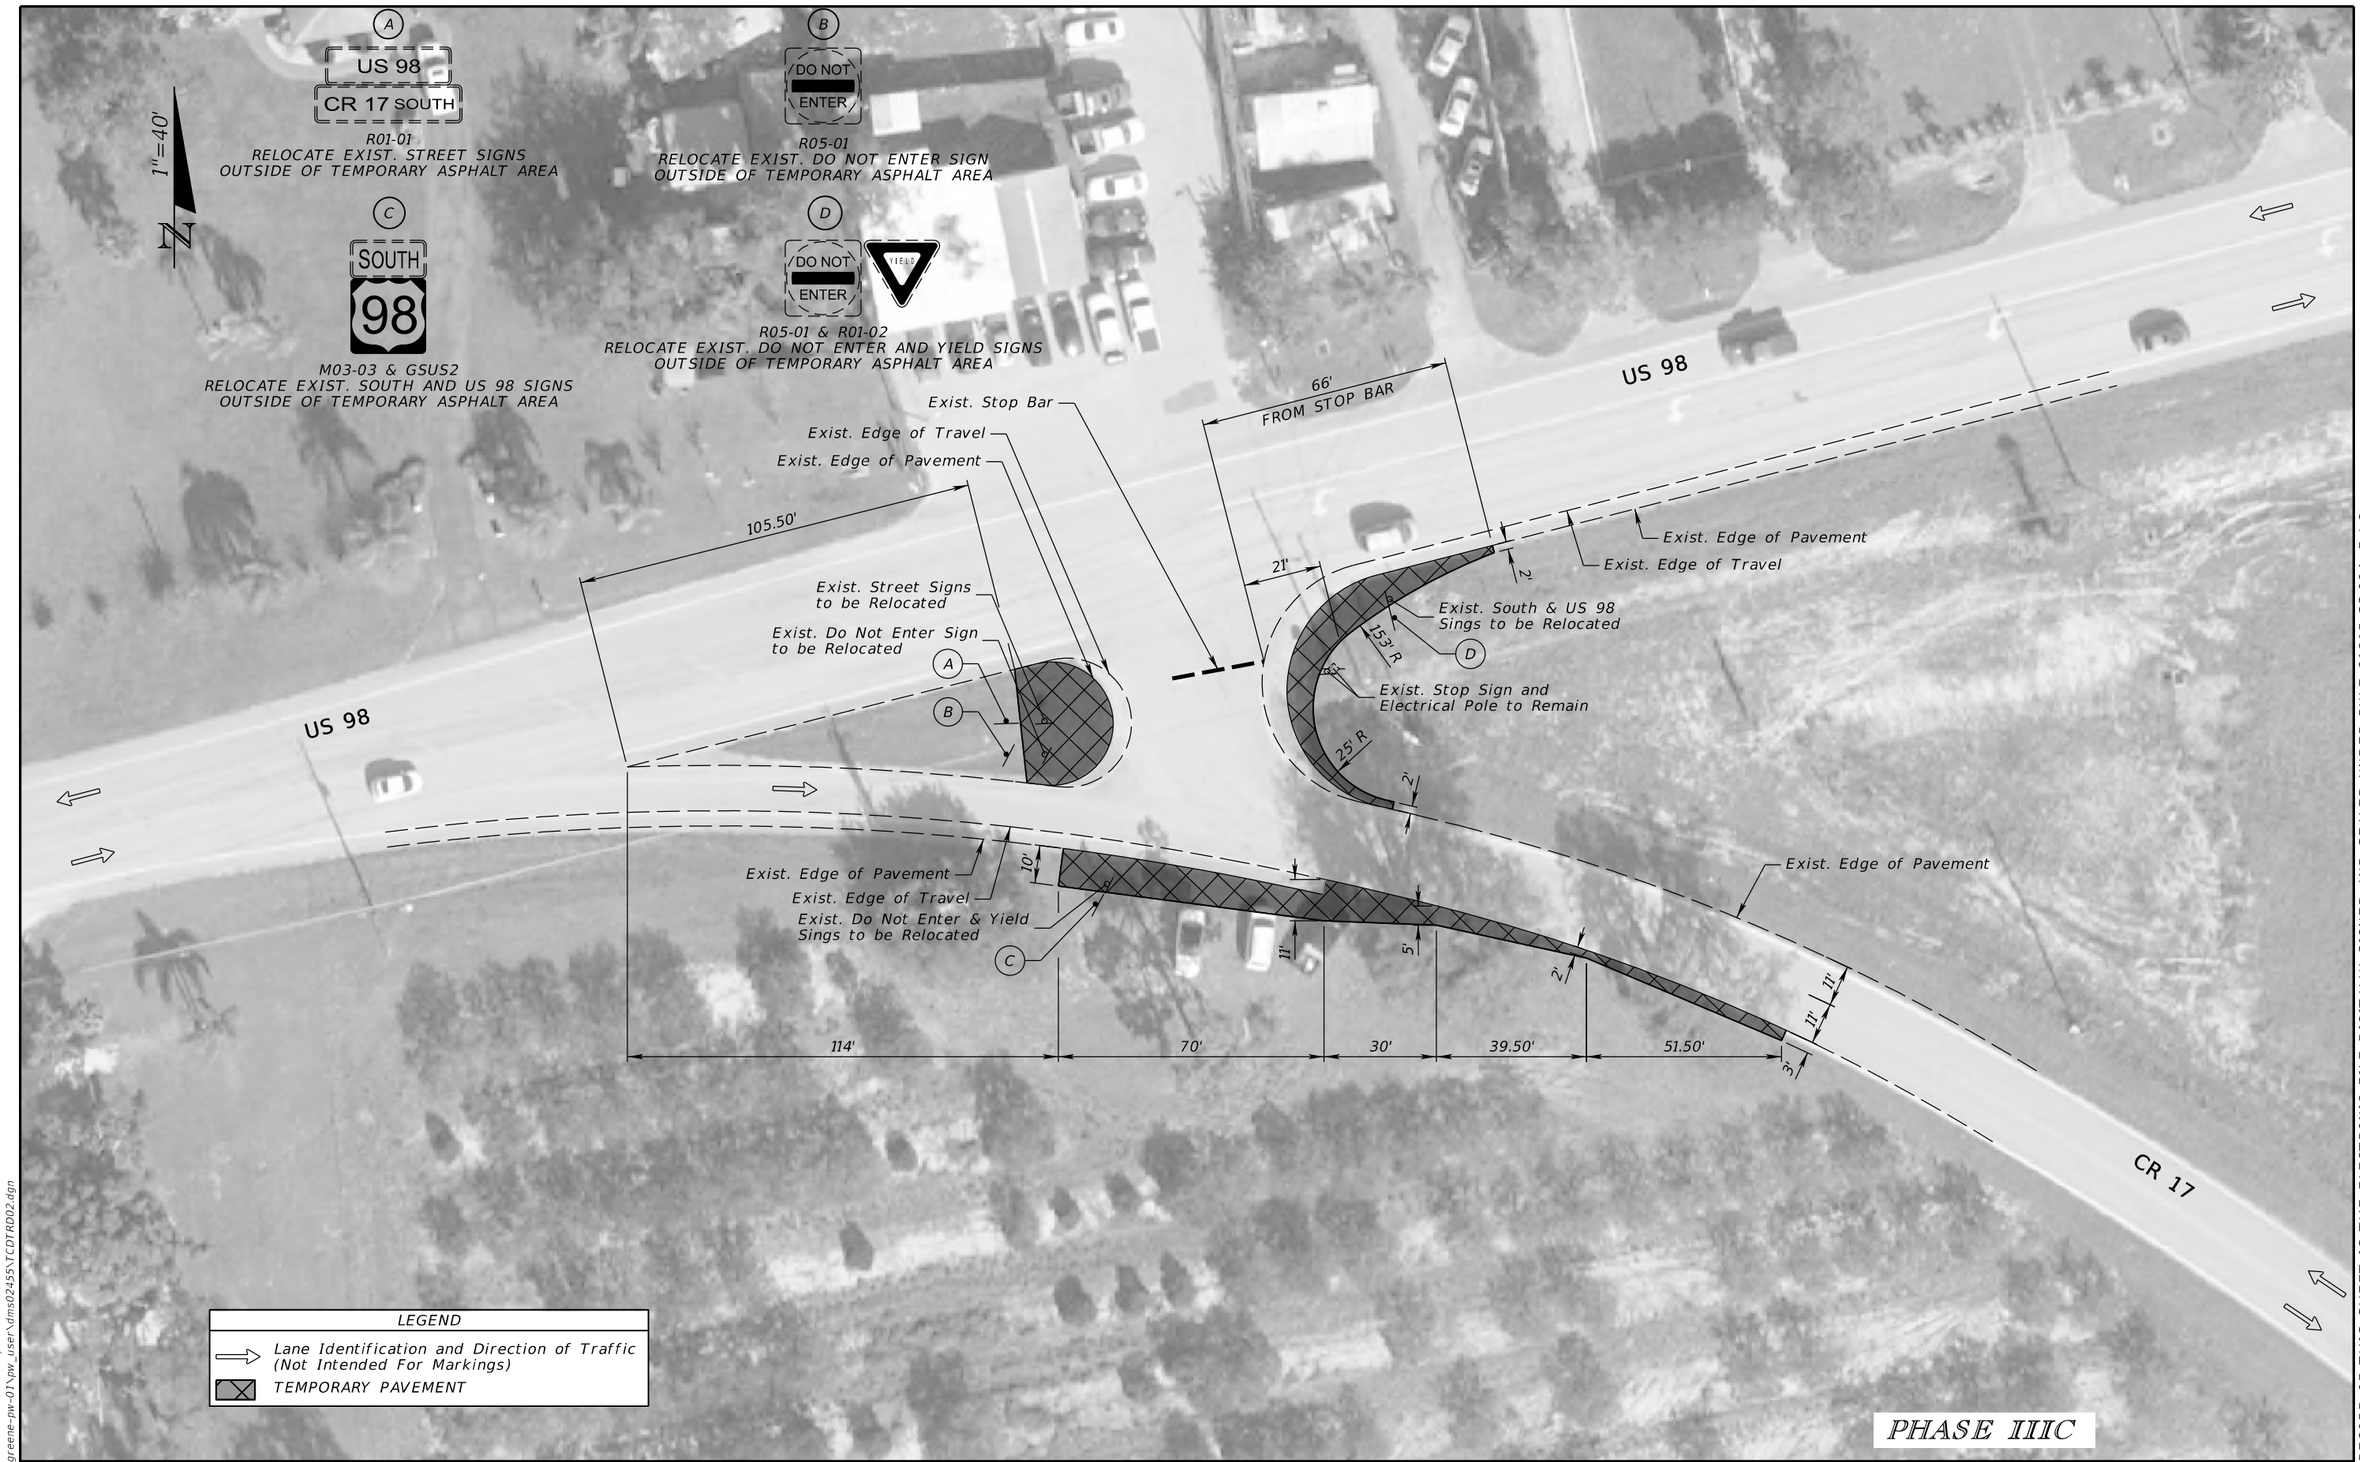


REVISIONS				ENGINEER OF RECORD	STATE OF FLORIDA DEPARTMENT OF TRANSPORTATION			TEMPORARY TRAFFIC CONTROL PLAN (71)	SHEET NO.
DATE	DESCRIPTION	DATE	DESCRIPTION	JONATHAN A. JONES, P.E. LICENSE NUMBER: 82243 PATEL, GREENE & ASSOCIATES, LLC 215 E. MAIN STREET BARTOW, FL 33830	ROAD NO.	COUNTY	FINANCIAL PROJECT ID		160
					SR 25	HIGHLANDS	439750-2-52-01		

THE OFFICIAL RECORD OF THIS SHEET IS THE ELECTRONIC FILE DIGITALLY SIGNED AND SEALED UNDER RULE 61G15-23.004, F.A.C.

4/21/2026 2:43:08 PM USER: ryan.rockford
c:\pw_workdir\vatelgreene-pw-01\pw_user\dms02455\TCDTRD02.dgn


SIGNAL HEAD DETAILS

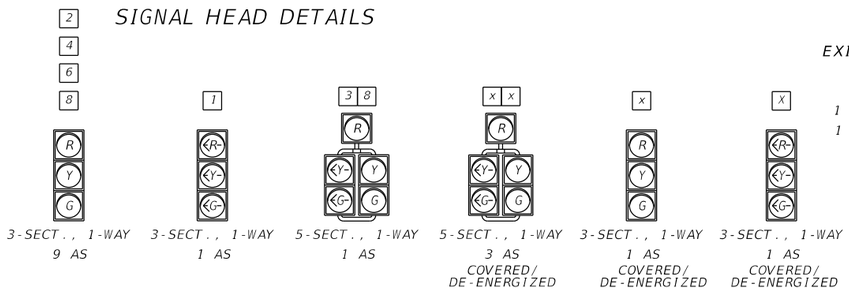

CONTROLLER OPERATIONS:


1. MAJOR STREET IS SR 25 (US 27), (MOVEMENTS 2 AND 6), AND MINOR STREET IS SR 66/US 98 (MOVEMENTS 4/7 AND 8).
2. INSTALL SPECIAL SIGNAL OPERATING PLAN.
3. ACTIVATE OR COVER/DE-ENERGIZE SIGNAL HEADS. ACTIVATE PORTABLE TEMPORARY SIGNAL HEADS.
5. ADJUST DETECTION ZONES AND MODIFY SIGNAL TIMINGS.

SPECIAL S.O.P.

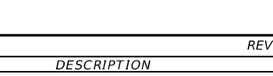

CONTROLLER TIMINGS

(CONTROLLER PHASE#) MOVEMENT NUMBER	1	2	3	4	5	6
DIRECTION	NBL	SB	EB	WB	SBL	NB
TURN TYPE	PROT				PROT	
MINIMUM GREEN	5	15	10	10	5	15
EXTENSION	3.0	2.4	3.0	3.0	3.0	2.4
YELLOW CLEARANCE	5.6	5.6	4.9	4.9	5.6	5.6
ALL RED	3.0	2.0	2.0	2.0	3.0	2.0
MAXIMUM GREEN 1	15	55	35	35	30	55
MAXIMUM GREEN 2						
MAX LIMIT						
ADJUST BY						
PEDESTRIAN WALK						
PED. CLEARANCE						
DETECTOR MEMORY						
DET. CROSS SWITCH						
DUAL ENTRY		ON				ON
RECALL		MIN				MIN

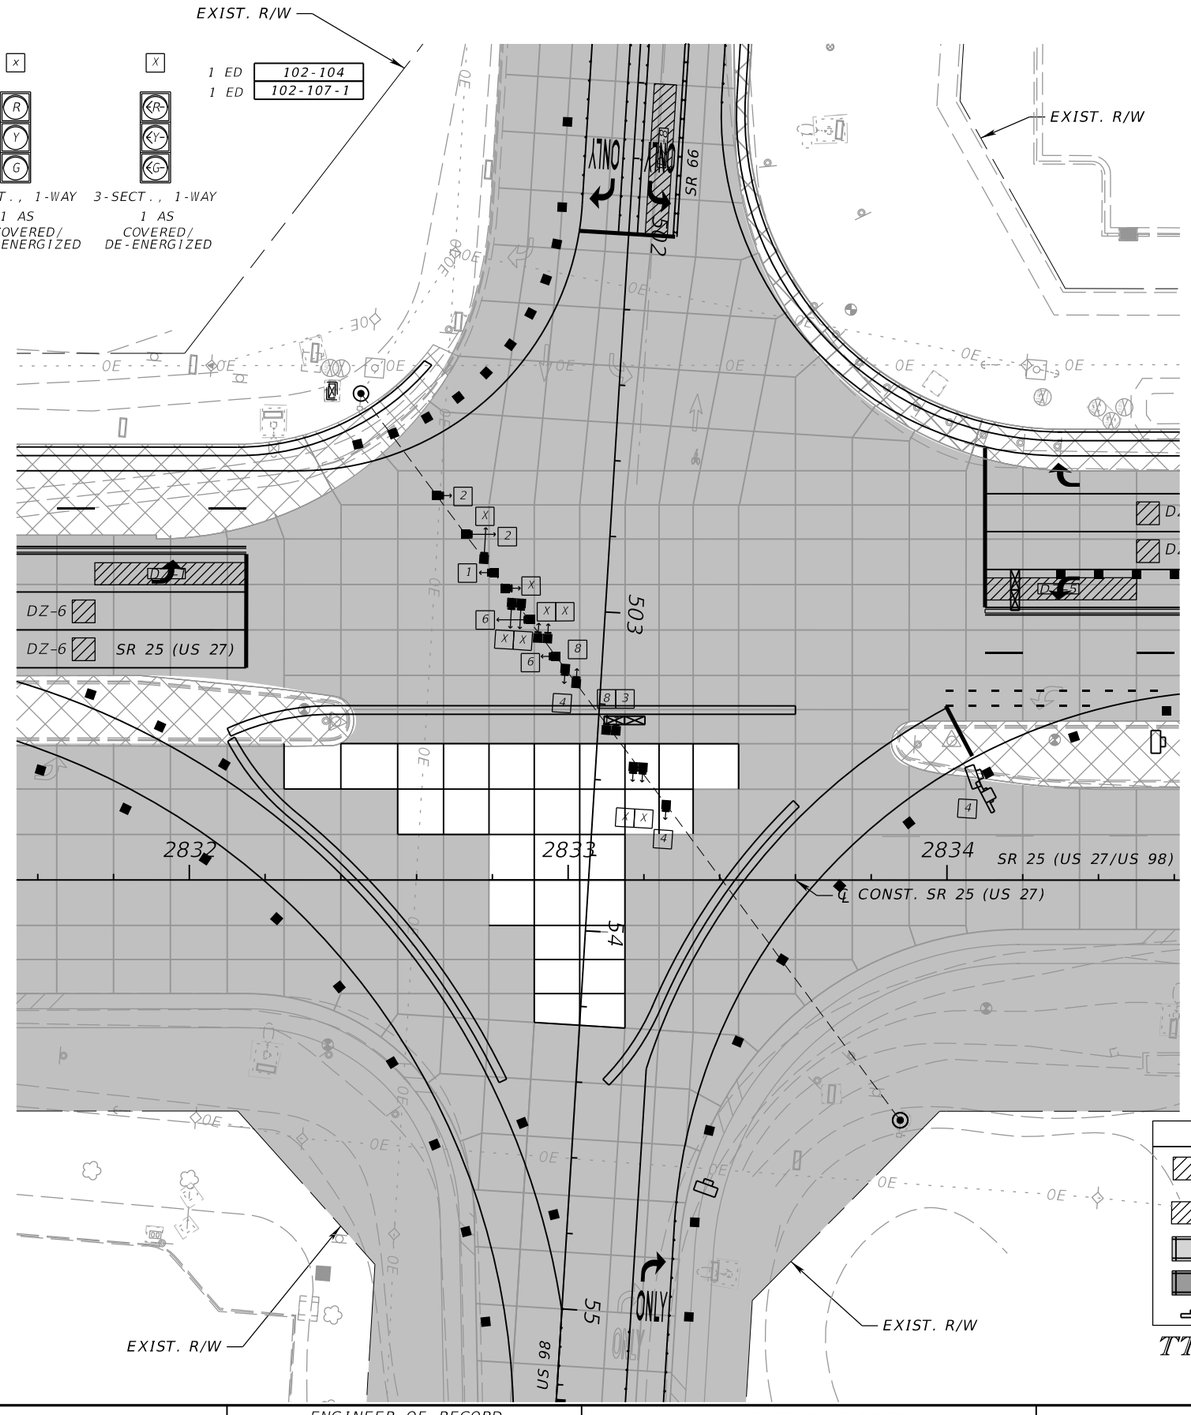

LEGEND	
DZ-X	TEMPORARY DETECTION ZONE 6' X 6' PLACED 40' FROM STOP BAR
DZ-X	TEMPORARY DETECTION ZONE 6' X 40' PLACED AT THE STOP BAR
	CONCRETE PAVEMENT (COMPLETED)
	CONCRETE PAVEMENT
	PORTABLE TRAFFIC SIGNAL

TTCP TEMPORARY SIGNAL PHASE IIIC

REVISIONS			
DATE	DESCRIPTION	DATE	DESCRIPTION

ENGINEER OF RECORD

GERALDO J. SANCHEZ, P.E.
LICENSE NUMBER 74538
PATEL, GREENE & ASSOCIATES, LLC
200 E. ROBINSON STREET, SUITE 300
ORLANDO, FL 32801

STATE OF FLORIDA
DEPARTMENT OF TRANSPORTATION

ROAD NO.	COUNTY	FINANCIAL PROJECT ID
SR 25	HIGHLANDS	439750-2-52-01


TEMPORARY TRAFFIC CONTROL PLAN (72)


SHEET NO. 161

4/21/2026 3:45:12 PM USER: ryan.rockford
c:\pw_working\lochner-pw-01\dms19173\PLANS\001.dgn

THE OFFICIAL RECORD OF THIS SHEET IS THE ELECTRONIC FILE DIGITALLY SIGNED AND SEALED UNDER RULE 61G15-23.004, F.A.C.

SIGNAL HEAD DETAILS

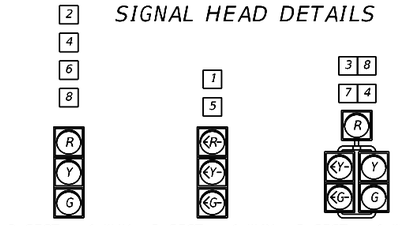

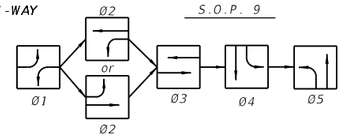


CONTROLLER OPERATIONS:

1. MAJOR STREET IS SR 25 (US 27), (MOVEMENTS 2 AND 6), AND MINOR STREET IS SR 66/US 98 (MOVEMENTS 4/7 AND 3/8).
2. EXISTING STANDARD SIGNAL OPERATING PLAN NO. 9 AND EXISTING TIMINGS TO REMAIN.
3. EXISTING SIGNAL HEADS TO REMAIN. ADD TEMPORARY DETECTION AS SHOWN.

CONTROLLER TIMINGS						
(CONTROLLER PHASE#) MOVEMENT NUMBER	1	2	3	4	5	6
DIRECTION	NBL	SB	EB	WB	SBL	NB
TURN TYPE	PROT				PROT	
MINIMUM GREEN	5	15	10	10	5	15
EXTENSION	3.0	2.4	3.0	3.0	3.0	2.4
YELLOW CLEARANCE	5.6	5.6	4.9	4.9	5.6	5.6
ALL RED	3.0	2.0	2.0	2.0	3.0	2.0
MAXIMUM GREEN 1	15	55	35	35	30	55
MAXIMUM GREEN 2						
MAX LIMIT						
ADJUST BY						
PEDESTRIAN WALK						
PED. CLEARANCE						
DETECTOR MEMORY						
DET. CROSS SWITCH						
DUAL ENTRY		ON				ON
RECALL		MIN				MIN

LEGEND	
DZ-X	TEMPORARY DETECTION ZONE 6' X 6' PLACED 40' FROM STOP BAR
DZ-X	TEMPORARY DETECTION ZONE 6' X 40' PLACED AT THE STOP BAR
	TEMPORARY PAVEMENT

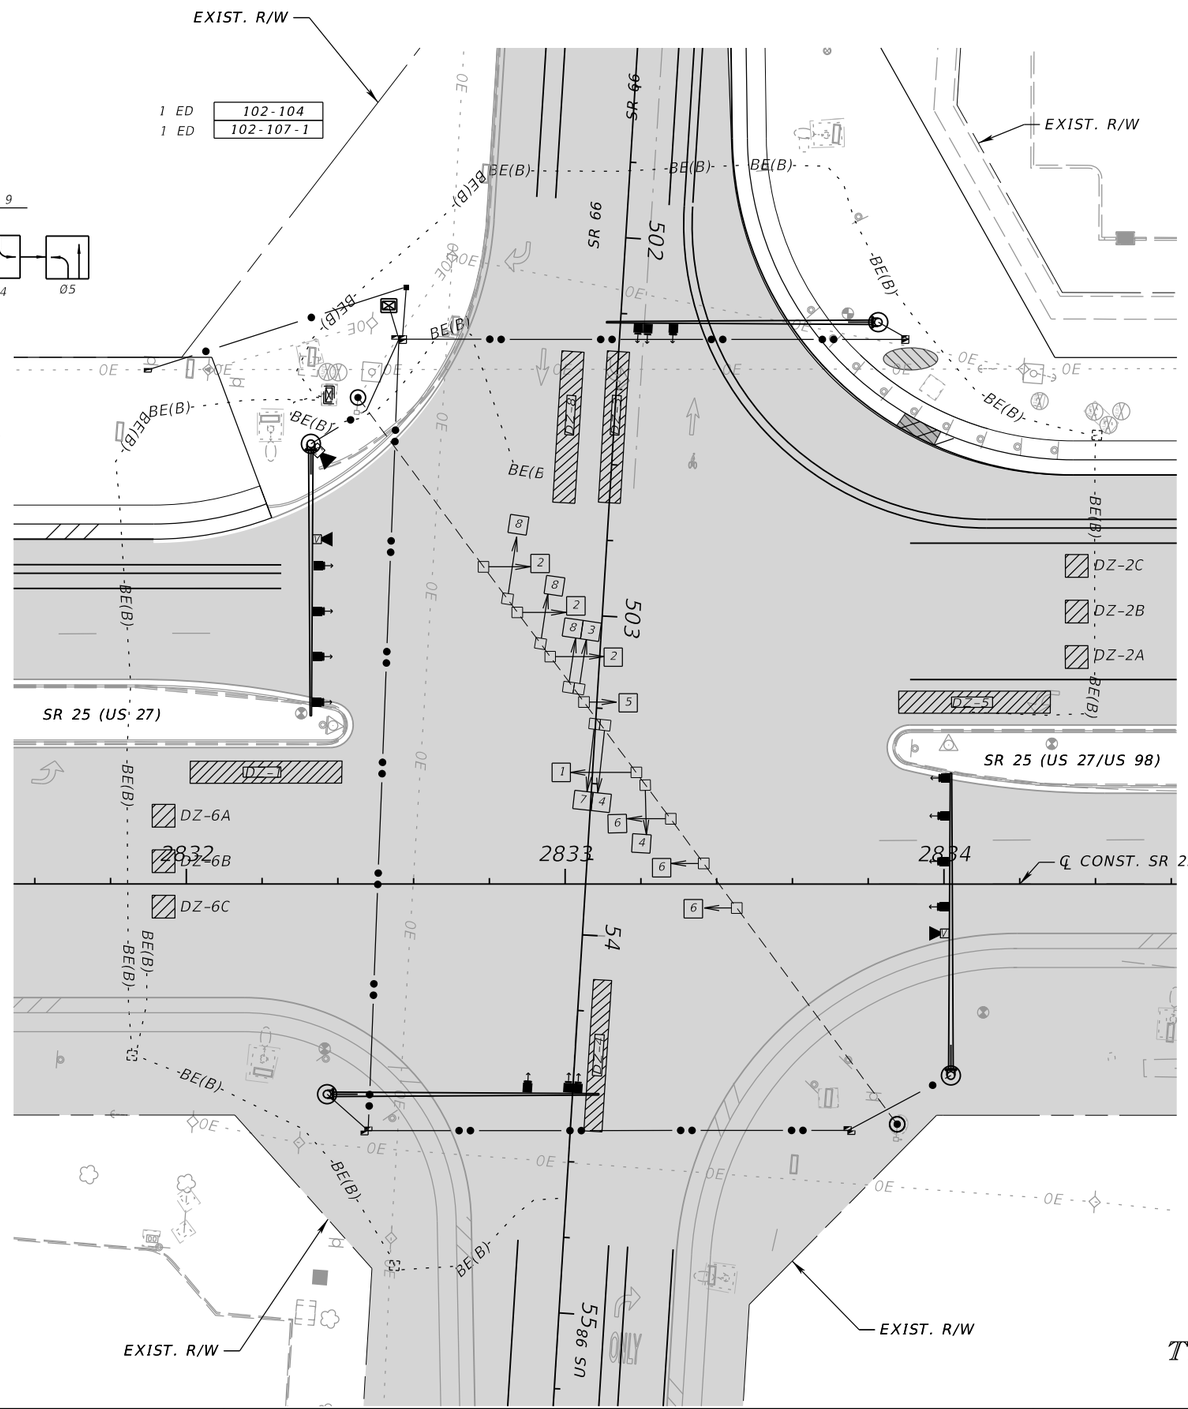

TTCP TEMPORARY SIGNAL PHASE IV

REVISIONS			
DATE	DESCRIPTION	DATE	DESCRIPTION

ENGINEER OF RECORD

GERALDO J. SANCHEZ, P.E.
LICENSE NUMBER 74538
PATEL, GREENE & ASSOCIATES, LLC
200 E. ROBINSON STREET, SUITE 300
ORLANDO, FL 32801

STATE OF FLORIDA
DEPARTMENT OF TRANSPORTATION


ROAD NO.	COUNTY	FINANCIAL PROJECT ID
SR 25	HIGHLANDS	439750-2-52-01

TEMPORARY TRAFFIC CONTROL PLAN (73)

SHEET NO. 162

THE OFFICIAL RECORD OF THIS SHEET IS THE ELECTRONIC FILE DIGITALLY SIGNED AND SEALED UNDER RULE 61G15-23.004, F.A.C.


4/21/2026 3:45:25 PM USER: ryan.rockford
c:\pw_working\lochner-pw-01\dms19173\PLANS\01.dgn

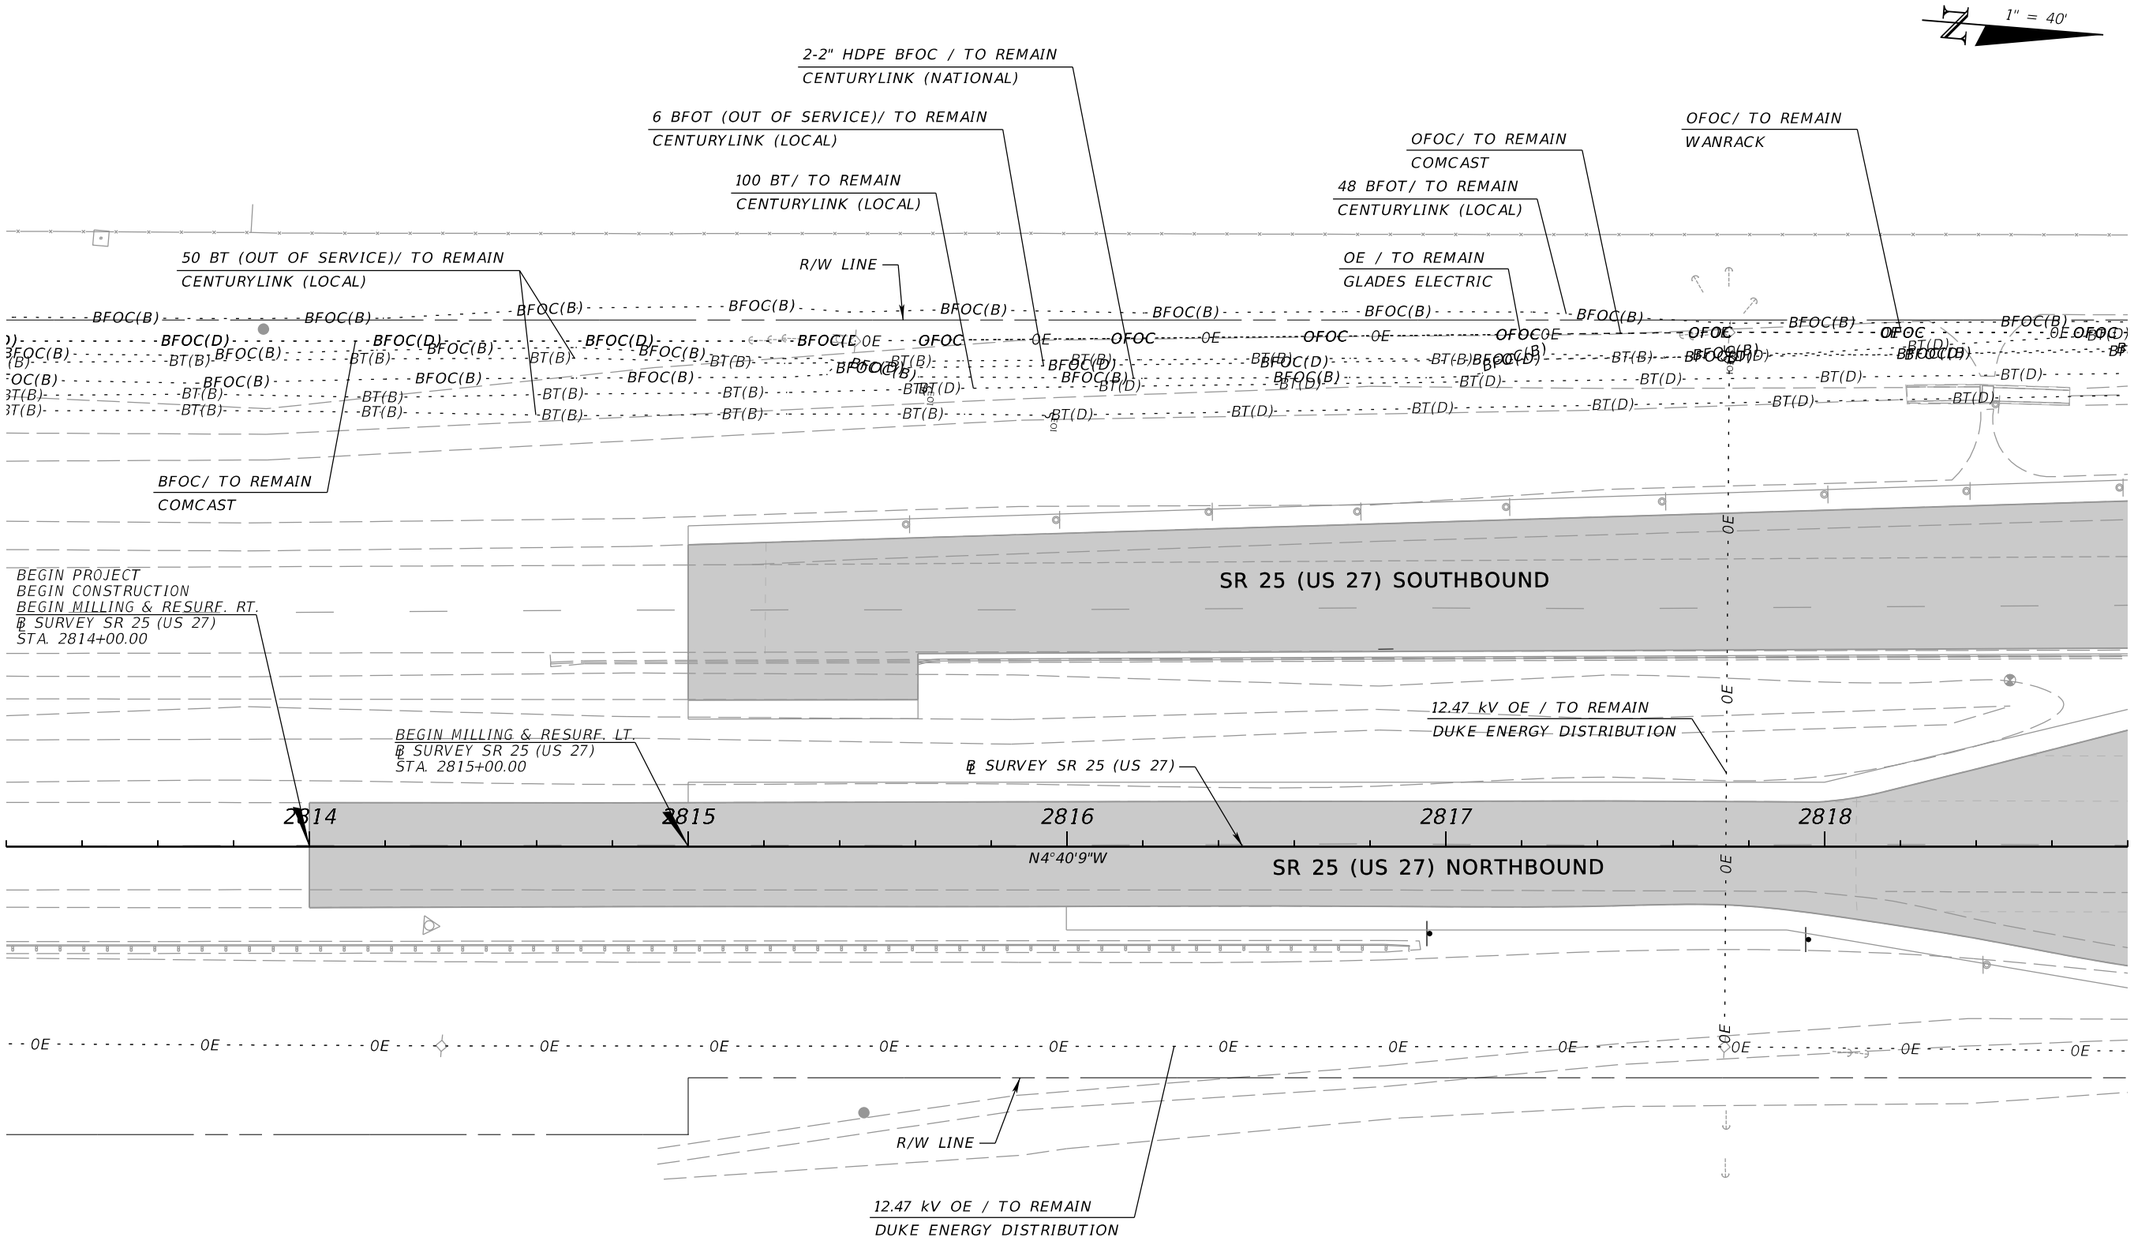

REVISIONS				ENGINEER OF RECORD	STATE OF FLORIDA DEPARTMENT OF TRANSPORTATION			UTILITY ADJUSTMENTS (1)	SHEET NO.
DATE	DESCRIPTION	DATE	DESCRIPTION	JONATHAN A. JONES, P.E. LICENSE NUMBER 82243 PATEL, GREENE & ASSOCIATES, LLC 215 EAST MAIN STREET BARTOW, FL 33830	ROAD NO.	COUNTY	FINANCIAL PROJECT ID		163
					SR 25	HIGHLANDS	439750-2-52-01		

THE OFFICIAL RECORD OF THIS SHEET IS THE ELECTRONIC FILE DIGITALLY SIGNED AND SEALED UNDER RULE 61G15-23.004, F.A.C.


4/24/2026 11:55:49 AM USER: harris.halabi
c:\pw_workdir\patelgreene-pw-01\pw_user\dms02455\UTADR001.dgn

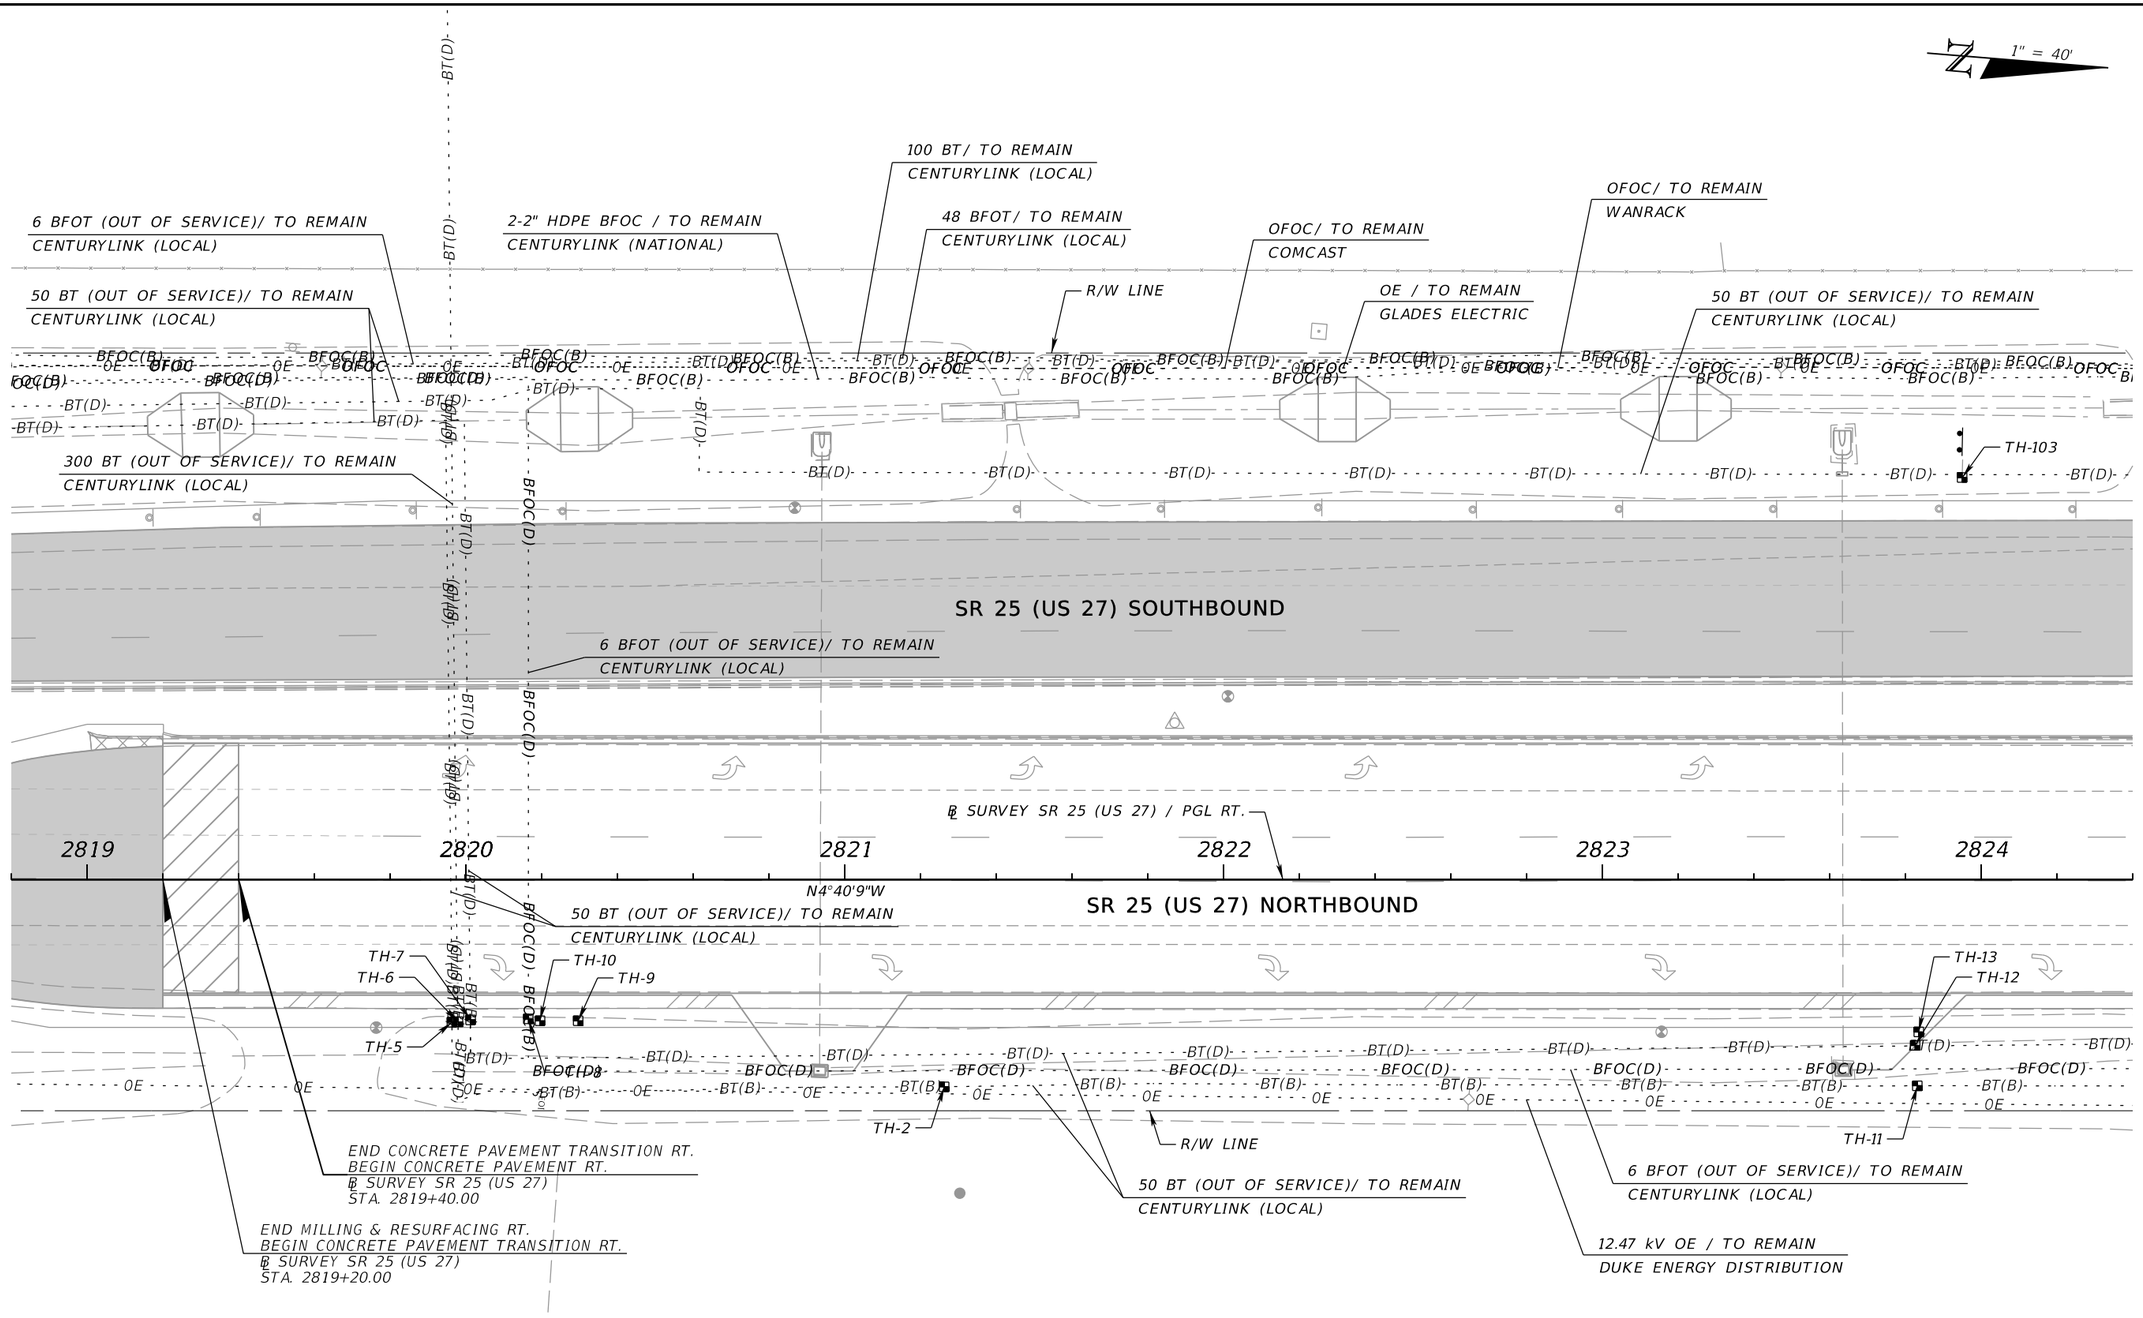

REVISIONS				ENGINEER OF RECORD	STATE OF FLORIDA DEPARTMENT OF TRANSPORTATION			UTILITY ADJUSTMENTS (2)	SHEET NO.
DATE	DESCRIPTION	DATE	DESCRIPTION	JONATHAN A. JONES, P.E. LICENSE NUMBER 82243 PATEL, GREENE & ASSOCIATES, LLC 215 EAST MAIN STREET BARTOW, FL 33830	ROAD NO.	COUNTY	FINANCIAL PROJECT ID		164
					SR 25	HIGHLANDS	439750-2-52-01		

THE OFFICIAL RECORD OF THIS SHEET IS THE ELECTRONIC FILE DIGITALLY SIGNED AND SEALED UNDER RULE 61G15-23.004, F.A.C.

4/24/2026 11:55:49 AM USER: harris.halabi
c:\pw_workdir\pateldreene-pw-01\pw_user\dms02455\UTADRD01.dgn

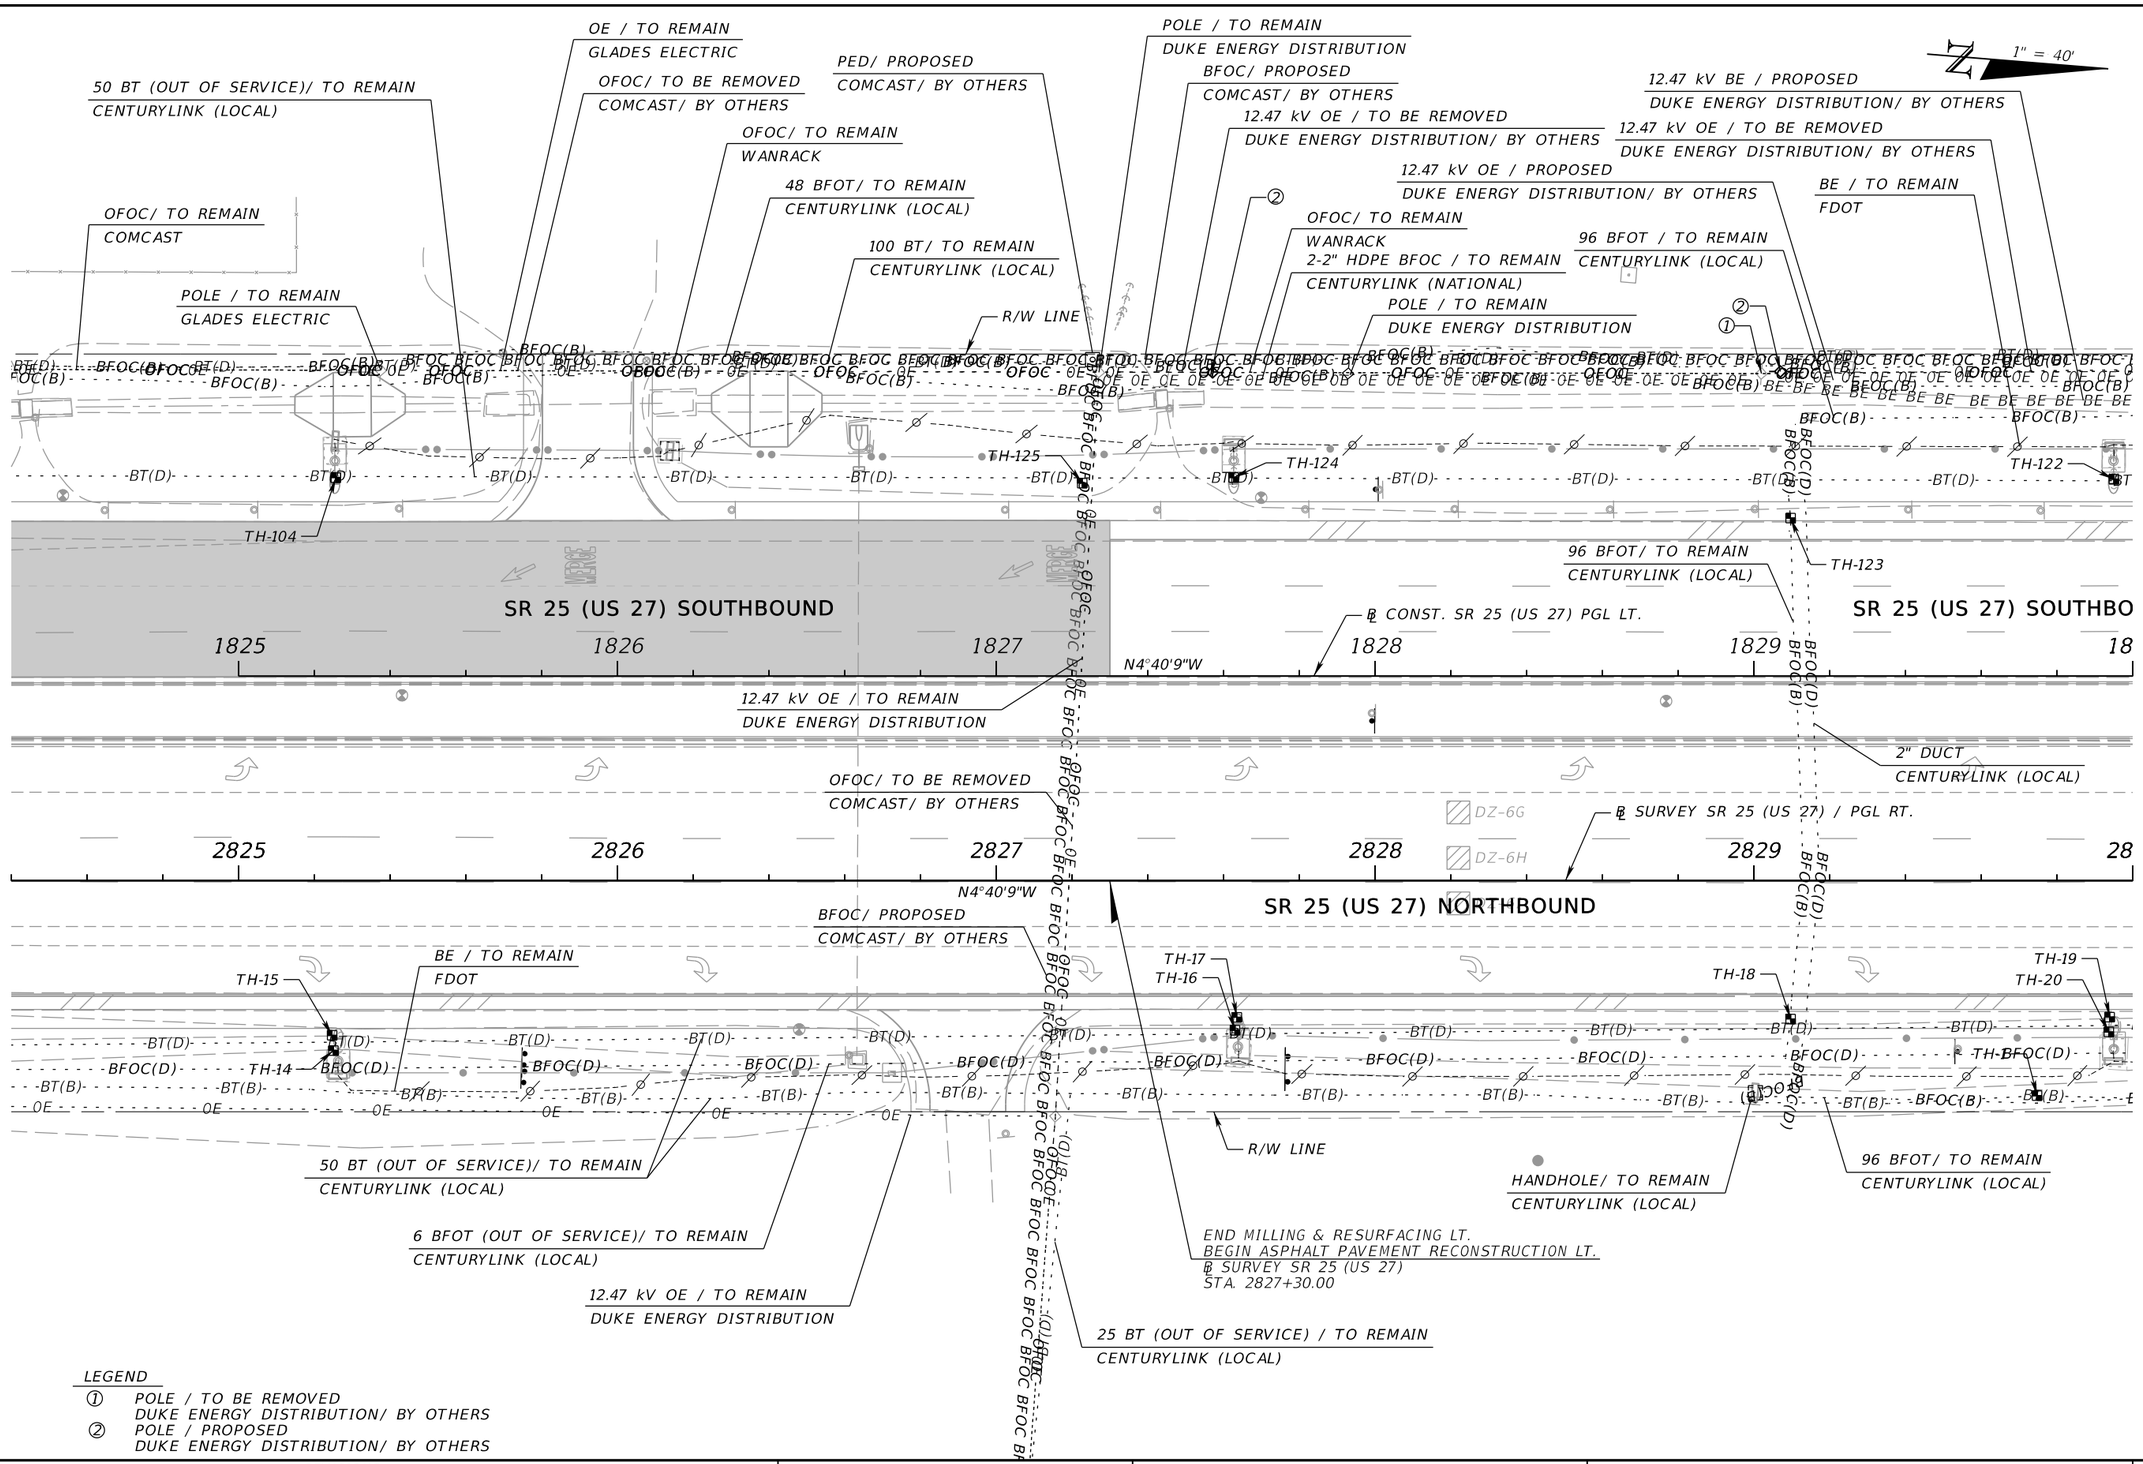

REVISIONS				ENGINEER OF RECORD	STATE OF FLORIDA DEPARTMENT OF TRANSPORTATION			UTILITY ADJUSTMENTS (3)	SHEET NO.
DATE	DESCRIPTION	DATE	DESCRIPTION	JONATHAN A. JONES, P.E. LICENSE NUMBER 82243 PATEL, GREENE & ASSOCIATES, LLC 215 EAST MAIN STREET BARTOW, FL 33830	ROAD NO.	COUNTY	FINANCIAL PROJECT ID		165
					SR 25	HIGHLANDS	439750-2-52-01		

4/24/2026 11:55:50 AM USER: harris.halabi
c:\pw_workdir\pateljgreene-pw-01\pw_user\dms02455\VTADRD01.dgn

THE OFFICIAL RECORD OF THIS SHEET IS THE ELECTRONIC FILE DIGITALLY SIGNED AND SEALED UNDER RULE 61G15-23.004, F.A.C.

OFOC/ TO BE REMOVED
COMCAST/ BY OTHERS
48 BFOT/ TO REMAIN
CENTURYLINK (LOCAL)
12.47 kV OE / TO BE REMOVED
DUKE ENERGY DISTRIBUTION/
BY OTHERS
② BE / TO REMAIN
FDOT
96 BFOT/ TO REMAIN
CENTURYLINK (LOCAL)
50 BT (OUT OF SERVICE)
/ TO REMAIN
CENTURYLINK (LOCAL)
BFOC/ PROPOSED
COMCAST/ BY OTHERS
OFOC/ TO REMAIN
WANRACK
BTV/ TO BE REMOVED
COMCAST/ BY OTHERS
12.47 kV BE / PROPOSED
DUKE ENERGY DISTRIBUTION/ BY OTHERS
7'X5' PULL BOX / PROPOSED
DUKE ENERGY DISTRIBUTION/
BY OTHERS
BTV / TO BE REMOVED
COMCAST/ BY OTHERS
R/W LINE
12.47 kV BE / PROPOSED
DUKE ENERGY DISTRIBUTION/
BY OTHERS
0.24 kV OE / TO REMAIN
DUKE ENERGY DISTRIBUTION
12.47 kV OE / PROPOSED
DUKE ENERGY DISTRIBUTION/
BY OTHERS
100 BT/ TO REMAIN
CENTURYLINK (LOCAL)
SPLICE-CAB/ TO REMAIN
CENTURYLINK (LOCAL)
PED/ TO REMAIN
CENTURYLINK (LOCAL)
BE/ TO REMAIN
FDOT
MATCHLINE STA. 501+60.00
12" WM/ TO REMAIN
SEBRING WATER
25 BT/ TO REMAIN
CENTURYLINK (LOCAL)
℄ CONST. SR 25 (US 27) PGL LT.
EQUATION:
STA. 503+06.53 BK =
STA. 53+22.21 AH
288 BFOT / TO REMAIN
CENTURYLINK (LOCAL)
50 BT/ TO REMAIN
CENTURYLINK (LOCAL)
HH / TO REMAIN
CENTURYLINK
(LOCAL)
OFOC/ TO BE REMOVED
COMCAST/ BY OTHERS
BE / TO REMAIN
FDOT
2" HDPE GM/ TO REMAIN
SEBRING GAS SYSTEM INC.
0.24 kV OE / TO BE REMOVED
DUKE ENERGY DISTRIBUTION/
BY OTHERS
12.47 kV OE / PROPOSED
DUKE ENERGY DISTRIBUTION/
BY OTHERS
25 BT/ TO REMAIN
CENTURYLINK (LOCAL)
12.47 kV OE /
TO BE
REMOVED
DUKE ENERGY
DISTRIBUTION/
BY OTHERS
2-2" HDPE BFOC / TO REMAIN
CENTURYLINK (NATIONAL)
PED/ TO REMAIN
CENTURYLINK (LOCAL)
200 BT (OUT OF SERVICE)/ TO REMAIN
CENTURYLINK (LOCAL)
BE / TO REMAIN
FDOT
12.47 kV BE / PROPOSED
DUKE ENERGY DISTRIBUTION/ BY OTHERS
100 BT/ TO REMAIN
CENTURYLINK (LOCAL)
12" WM/ TO REMAIN
SEBRING WATER
1.50" BE/ TO REMAIN
FDOT
END MILLING & RESURFACING LT.
BEGIN CONCRETE PAVEMENT TRANSITION LT.
℄ SURVEY SR 25 (US 27)
STA. 2830+30.00
END CONCRETE PAVEMENT TRANSITION LT.
BEGIN CONCRETE PAVEMENT LT.
℄ SURVEY SR 25 (US 27)
STA. 2830+50.00
12.47 kV OE / TO BE REMOVED
DUKE ENERGY DISTRIBUTION/ BY OTHERS
℄ SURVEY SR 25 (US 27) / PGL RT.
SR 25 (US 27) NORTHBOUND
50 BT (OUT OF SERVICE)/ TO BE REMOVED
CENTURYLINK (LOCAL)/ BY OTHERS
6 BFOT (OUT OF SERVICE)
/ TO BE REMOVED
CENTURYLINK (LOCAL)/ BY OTHERS
96 BFOT / TO REMAIN
CENTURYLINK (LOCAL)
BE / TO REMAIN
FDOT
12.47 kV BE / PROPOSED
DUKE ENERGY DISTRIBUTION/ BY OTHERS
50 BT/ TO REMAIN
CENTURYLINK (LOCAL)
PED/ TO REMAIN
CENTURYLINK (LOCAL)
200 BT (OUT OF SERVICE)/ TO REMAIN
CENTURYLINK (LOCAL)
BTV/ TO REMAIN
COMCAST
R/W LINE
12" WM/ TO REMAIN
SEBRING WATER
50 BT (OUT OF SERVICE)
/ TO BE REMOVED
CENTURYLINK (LOCAL)/ BY OTHERS
12.47 kV OE / TO REMAIN
DUKE ENERGY DISTRIBUTION
POLE / TO REMAIN
DUKE ENERGY DISTRIBUTION
12.47 kV OE / TO BE REMOVED
DUKE ENERGY DISTRIBUTION/ BY OTHERS
12.47 kV OE / PROPOSED
DUKE ENERGY DISTRIBUTION/ BY OTHERS
MATCHLINE STA. 55+20.00
N4°40'9"W
N88°52'32"E
N88°52'32"W
1" = 40'
UND
30
1831
1832
1833
1834
1835
2831
2832
2833
2834
2835
502
503
54
55
US 98
SR 98
TH-118
TH-119
TH-120
TH-117
TH-115
TH-114
TH-113
TH-116
TH-112
TH-121
TH-96
TH-94
TH-95
TH-105 TO TH-111
TH-93
TH-90
TH-91
TH-92
TH-21
TH-22
TH-27
TH-26
TH-28
TH-25
TH-23
TH-24
TH-30
TH-29
TH-51
TH-3
TH-50
TH-49
TH-65
TH-67
TH-66
TH-68
TH-63
TH-77
TH-64
TH-62
TH-60
TH-73
TH-75
TH-74
TH-76
TH-71
TH-72
TH-70
TH-61
DZ-6D
DZ-6E
DZ-6A
DZ-6B
DZ-6C
DZ-5
DZ-2A
DZ-2B
DZ-2C
LEGEND
① POLE / TO BE REMOVED
DUKE ENERGY DISTRIBUTION/ BY OTHERS
② POLE / PROPOSED
DUKE ENERGY DISTRIBUTION/ BY OTHERS
③ 12.47 kV OE / TO REMAIN
DUKE ENERGY DISTRIBUTION

REVISIONS			
DATE	DESCRIPTION	DATE	DESCRIPTION

ENGINEER OF RECORD
JONATHAN A. JONES, P.E.
LICENSE NUMBER 82243
PATEL, GREENE & ASSOCIATES, LLC
215 EAST MAIN STREET
BARTOW, FL 33830

STATE OF FLORIDA
DEPARTMENT OF TRANSPORTATION

ROAD NO.	COUNTY	FINANCIAL PROJECT ID
SR 25	HIGHLANDS	439750-2-52-01

UTILITY ADJUSTMENTS (4)

SHEET NO. 166

4/24/2026 11:55:51 AM USER: harris.halabi
c:\pw_workdir\vatelgreene-pw-01\pw_user\dms02455\UTADR001.dgn

THE OFFICIAL RECORD OF THIS SHEET IS THE ELECTRONIC FILE DIGITALLY SIGNED AND SEALED UNDER RULE 61G15-23.004, F.A.C.

POLE / TO REMAIN
DUKE ENERGY DISTRIBUTION

12.47 kV OE / TO BE REMOVED
DUKE ENERGY DISTRIBUTION/
BY OTHERS

12.47 kV OE / PROPOSED
DUKE ENERGY DISTRIBUTION/
BY OTHERS

100 BT/ TO REMAIN
CENTURYLINK (LOCAL)

OFOC/ TO REMAIN
WANRACK

PED/ PROPOSED
COMCAST/ BY OTHERS

12.47 kV OE / TO REMAIN
DUKE ENERGY DISTRIBUTION

POLE / TO REMAIN
DUKE ENERGY DISTRIBUTION
BFOC/ PROPOSED
COMCAST/ BY OTHERS

OFOC/ TO BE REMOVED
COMCAST/ BY OTHERS

200 BT (OUT OF SERVICE) / TO REMAIN
CENTURYLINK (LOCAL)

2-2" HDPE BFOC / TO REMAIN
CENTURYLINK (NATIONAL)

R/W LINE

TH-87
TH-89
TH-88
TH-86
TH-85

12" WM/ TO REMAIN
SEBRING WATER

288 BFOT / TO REMAIN
CENTURYLINK (LOCAL)

0.24 kV OE SECONDARY CABLE/ TO REMAIN
DUKE ENERGY DISTRIBUTION

POLE / TO REMAIN
DUKE ENERGY DISTRIBUTION

POLE / TO REMAIN
DUKE ENERGY DISTRIBUTION

12.47 kV OE / TO REMAIN
DUKE ENERGY DISTRIBUTION

2" HDPE GM/ TO REMAIN
SEBRING GAS SYSTEM INC.

PED/ PROPOSED
COMCAST/ BY OTHERS

BE / TO REMAIN
FDOT

2" HDPE GM/ TO REMAIN
SEBRING GAS SYSTEM INC.

TH-84

END CONCRETE PAVEMENT RT.
BEGIN CONCRETE PAVEMENT TRANSITION RT.
℄ SURVEY SR 25 (US 27)
STA. 2835+65.00

END CONCRETE PAVEMENT TRANSITION RT.
BEGIN MILLING & RESURFACING RT.
℄ SURVEY SR 25 (US 27)
STA. 2835+85.00

SR 25 (US 27) SOUTHBOUND

1836 1837 1838 1839 1840 1841

N4°40'9"W

12.47 kV OE / TO REMAIN
DUKE ENERGY DISTRIBUTION

4" HDPE GM/ TO REMAIN
SEBRING GAS SYSTEM INC.

℄ CONST. SR 25 (US 27) PGL LT.

℄ SURVEY SR 25 (US 27)

2836 2837 2838 2839 2840 2841

N4°40'9"W

SR 25 (US 27) NORTHBOUND

TH-59
TH-58
TH-57
TH-56
TH-54
TH-55

50 BT (OUT OF SERVICE)/ TO REMAIN
CENTURYLINK (LOCAL)

BE / TO REMAIN
FDOT

100 BT/ TO BE REMOVED
CENTURYLINK (LOCAL)/ BY OTHERS

R/W LINE

12.47 kV OE / TO REMAIN
DUKE ENERGY DISTRIBUTION

POLE / TO REMAIN
DUKE ENERGY
DISTRIBUTION

POLE / TO REMAIN
DUKE ENERGY DISTRIBUTION

PED/ TO BE REMOVED
CENTURYLINK (LOCAL)/ BY OTHERS

100 BT/ TO REMAIN
CENTURYLINK (LOCAL)

50 BT (OUT OF SERVICE)/ TO REMAIN
CENTURYLINK (LOCAL)

100 BT/ TO REMAIN
CENTURYLINK (LOCAL)


100 BT/ TO BE REMOVED
CENTURYLINK (LOCAL)/ BY OTHERS

1" = 40'

THE OFFICIAL RECORD OF THIS SHEET IS THE ELECTRONIC FILE DIGITALLY SIGNED AND SEALED UNDER RULE 61G15-23.004, F.A.C.

4/24/2026 11:55:51 AM USER: harris.halabi
c:\pw_workdir\pateldreene-pw-01\pw_user\dms02455\JTADRD01.dgn

REVISIONS				ENGINEER OF RECORD	STATE OF FLORIDA DEPARTMENT OF TRANSPORTATION			UTILITY ADJUSTMENTS (5)	SHEET NO.
DATE	DESCRIPTION	DATE	DESCRIPTION	JONATHAN A. JONES, P.E. LICENSE NUMBER 82243 PATEL, GREENE & ASSOCIATES, LLC 215 EAST MAIN STREET BARTOW, FL 33830	ROAD NO.	COUNTY	FINANCIAL PROJECT ID		167
					SR 25	HIGHLANDS	439750-2-52-01		

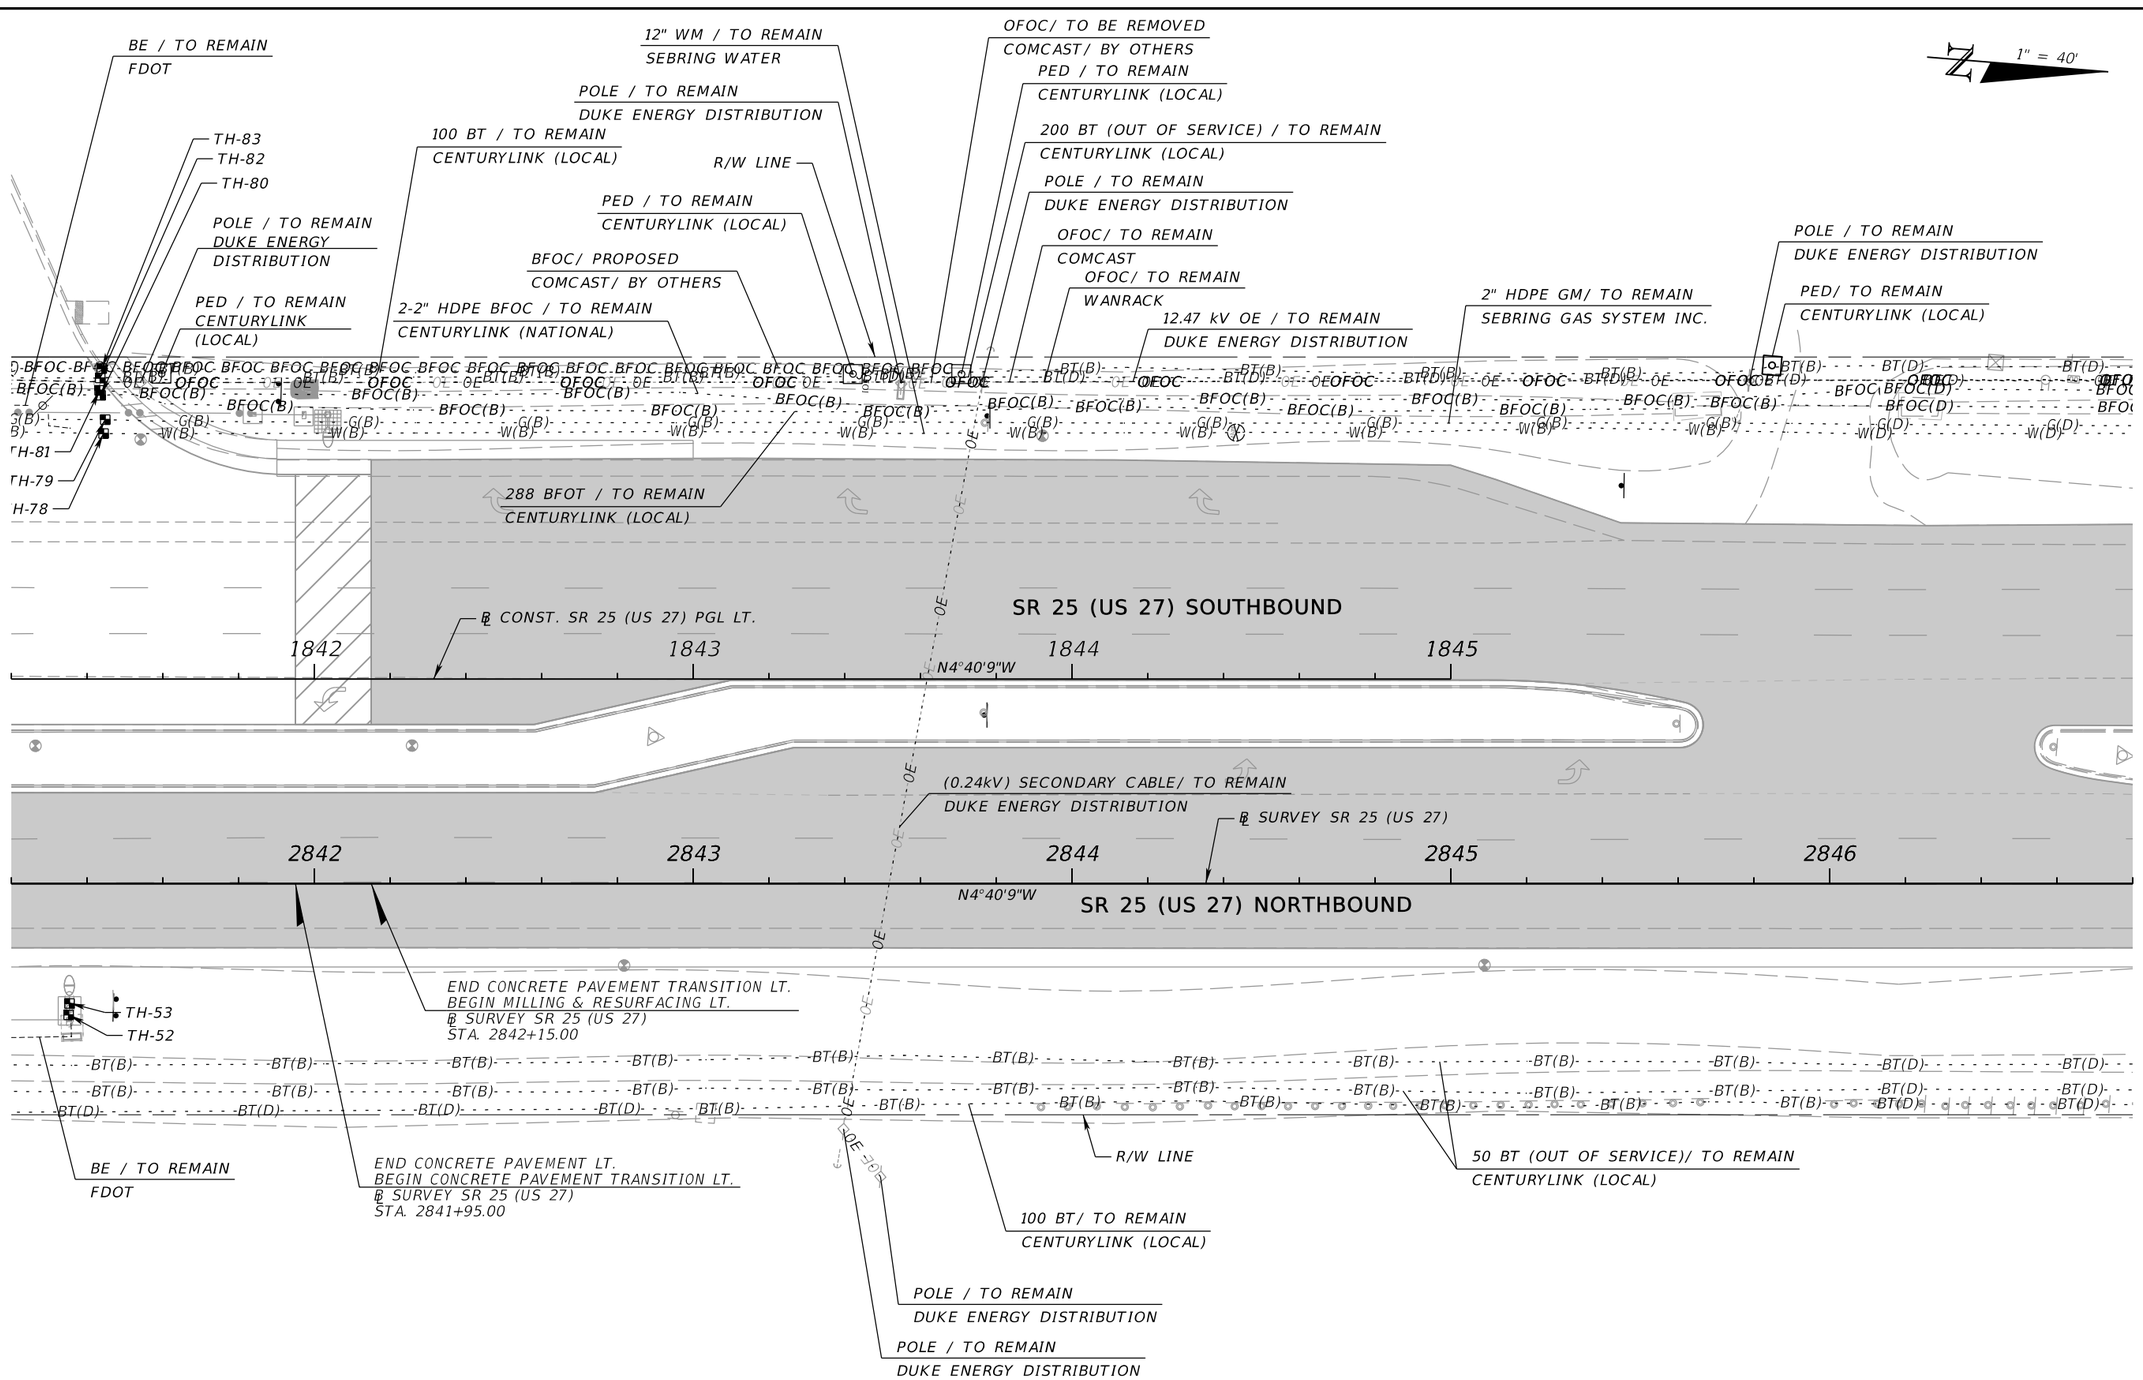

REVISIONS				ENGINEER OF RECORD	STATE OF FLORIDA DEPARTMENT OF TRANSPORTATION			UTILITY ADJUSTMENTS (6)	SHEET NO.
DATE	DESCRIPTION	DATE	DESCRIPTION	JONATHAN A. JONES, P.E. LICENSE NUMBER 82243 PATEL, GREENE & ASSOCIATES, LLC 215 EAST MAIN STREET BARTOW, FL 33830	ROAD NO.	COUNTY	FINANCIAL PROJECT ID		168
					SR 25	HIGHLANDS	439750-2-52-01		

THE OFFICIAL RECORD OF THIS SHEET IS THE ELECTRONIC FILE DIGITALLY SIGNED AND SEALED UNDER RULE 61G15-23.004, F.A.C.

4/24/2026 11:55:52 AM USER: harris.halabi
c:\pw_workdir\patelgreene-pw-01\pw_user\dms02455\UTADRD01.dgn

1" = 40'

POLE / TO REMAIN
DUKE ENERGY
DISTRIBUTION

PED / TO REMAIN
CENTURYLINK (LOCAL)

200 BT (OUT OF SERVICE)/ TO REMAIN
CENTURYLINK (LOCAL)

288 BFOC/ TO REMAIN
CENTURYLINK (LOCAL)

100 BT/ TO REMAIN
CENTURYLINK (LOCAL)

POLE / TO REMAIN
DUKE ENERGY DISTRIBUTION

R/W LINE

OFOC/ TO REMAIN
COMCAST

OFOC/ TO REMAIN
WANRACK

2-2" HDPE BFOC / TO REMAIN
CENTURYLINK (NATIONAL)

12.47 kV OE / TO REMAIN
DUKE ENERGY DISTRIBUTION

PED / TO REMAIN
CENTURYLINK (LOCAL)

POLE / TO REMAIN
DUKE ENERGY DISTRIBUTION

12" WM/ TO REMAIN
SEBRING WATER

2" HDPE GM/ TO REMAIN
SEBRING GAS SYSTEM INC.

SR 25 (US 27) SOUTHBOUND

℄ SURVEY SR 25 (US 27)

2847 2848 2849 2850 2851 2852

N4°40'9"W

SR 25 (US 27) NORTHBOUND

END MILLING & RESURFACING RT.
℄ SURVEY SR 25 (US 27)
STA. 2848+00.00

50 BT (OUT OF SERVICE)/ TO REMAIN
CENTURYLINK (LOCAL)

400 BT (OUT OF SERVICE)/ TO REMAIN
CENTURYLINK (LOCAL)

END PROJECT
END CONSTRUCTION
END MILLING & RESURFACING LT.
℄ SURVEY SR 25 (US 27)
STA. 2849+00.00


R/W LINE

100 BT/ TO REMAIN
CENTURYLINK (LOCAL)

THE OFFICIAL RECORD OF THIS SHEET IS THE ELECTRONIC FILE DIGITALLY SIGNED AND SEALED UNDER RULE 61G15-23.004, F.A.C.

REVISIONS				ENGINEER OF RECORD	STATE OF FLORIDA DEPARTMENT OF TRANSPORTATION			UTILITY ADJUSTMENTS (7)	SHEET NO.
DATE	DESCRIPTION	DATE	DESCRIPTION	JONATHAN A. JONES, P.E. LICENSE NUMBER 82243 PATEL, GREENE & ASSOCIATES, LLC 215 EAST MAIN STREET BARTOW, FL 33830	ROAD NO.	COUNTY	FINANCIAL PROJECT ID		169
					SR 25	HIGHLANDS	439750-2-52-01		


4/24/2026 11:55:52 AM USER: harris.halabi
c:\pw_workdir\vatelgreene-pw-01\pw_user\dms02455\UTADR001.dgn

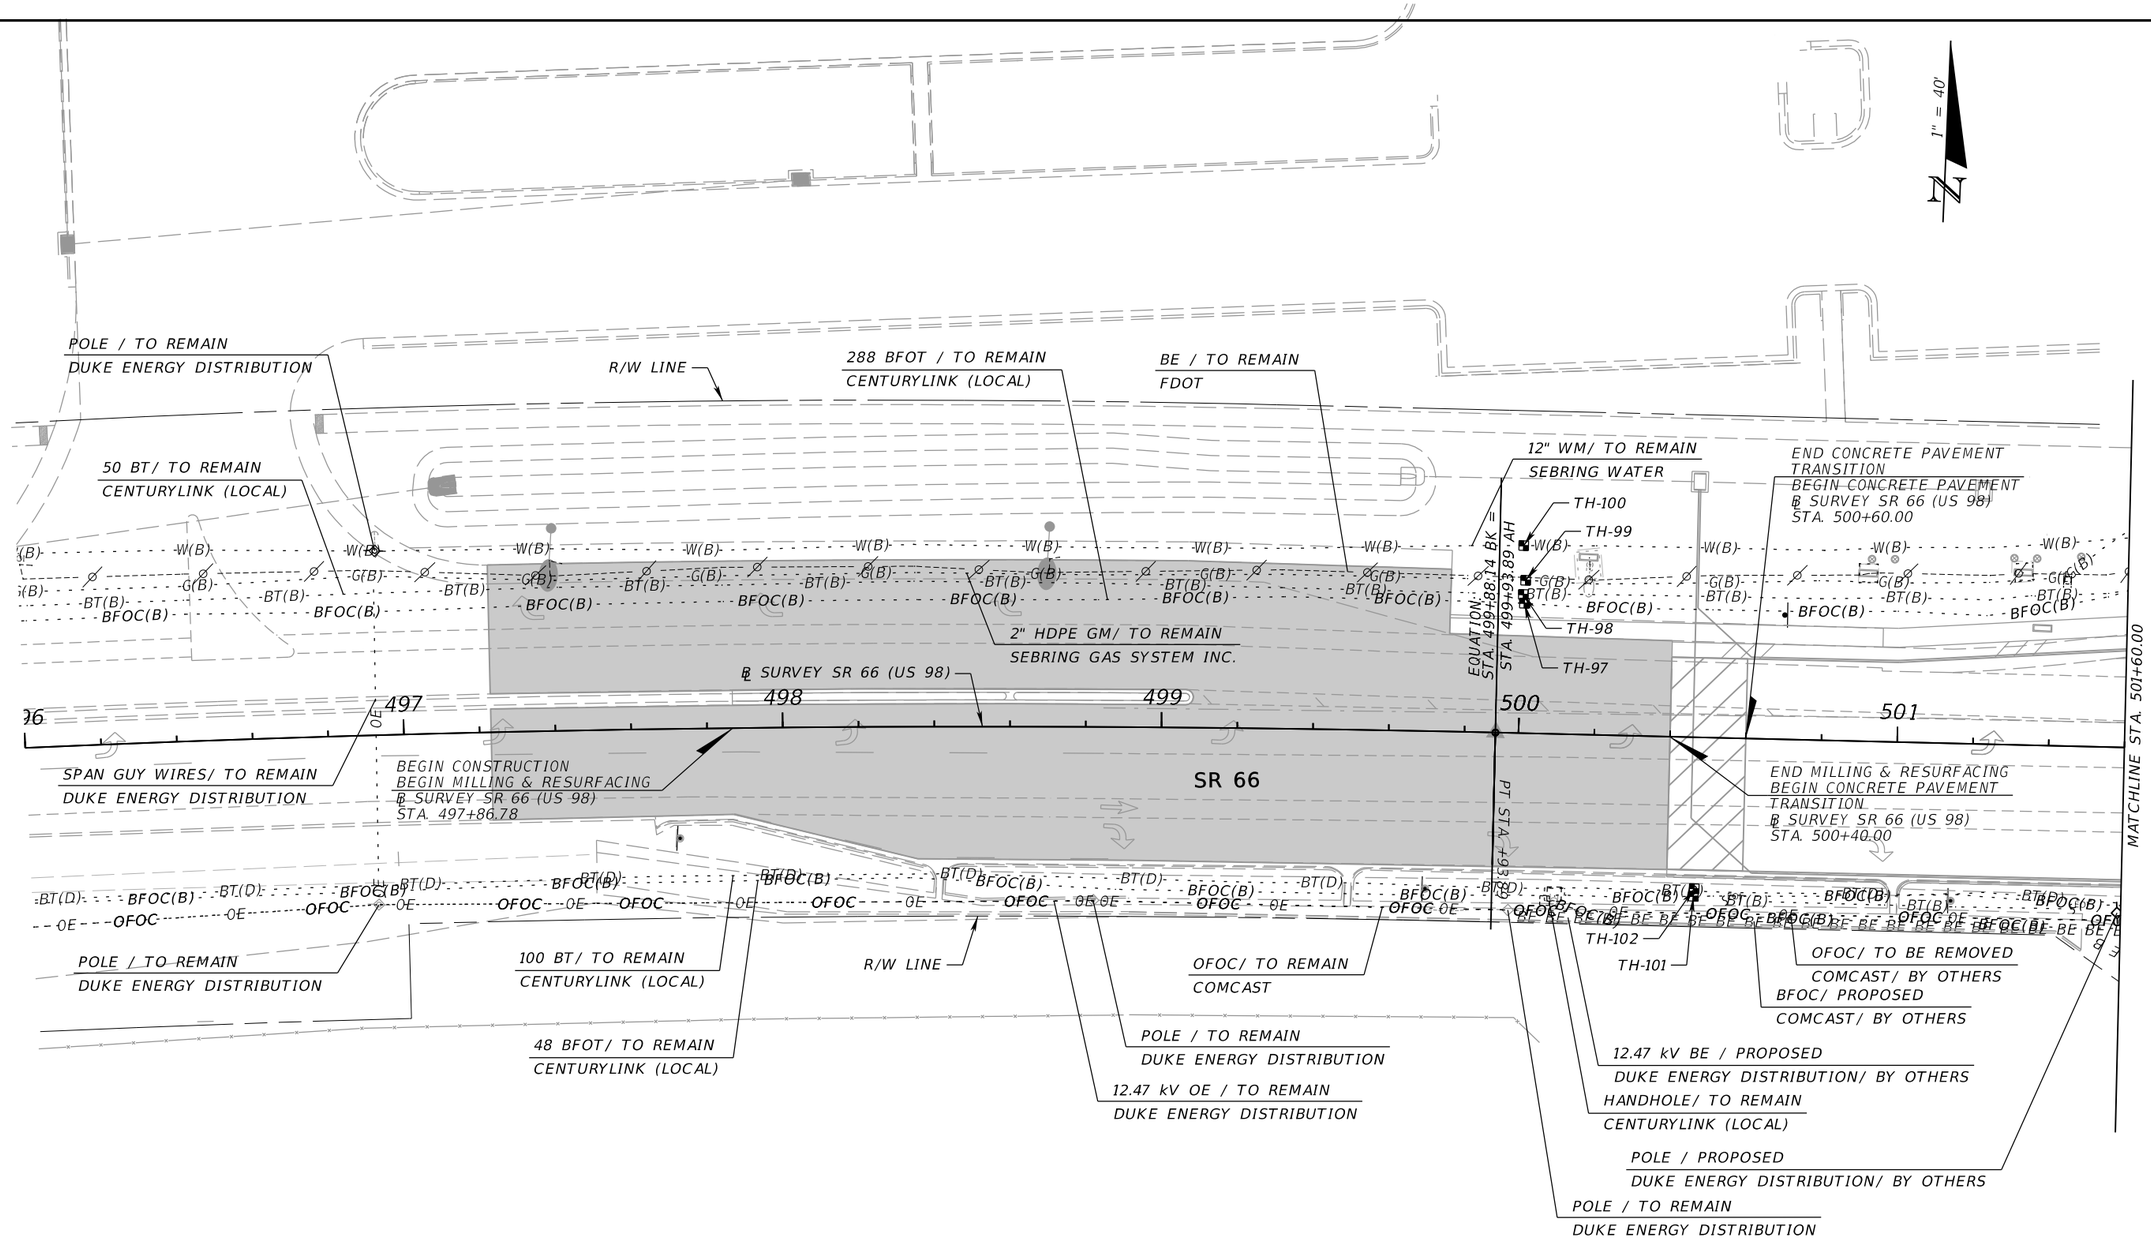

REVISIONS				ENGINEER OF RECORD	STATE OF FLORIDA DEPARTMENT OF TRANSPORTATION			UTILITY ADJUSTMENTS (8)	SHEET NO.
DATE	DESCRIPTION	DATE	DESCRIPTION	JONATHAN A. JONES, P.E. LICENSE NUMBER 82243 PATEL, GREENE & ASSOCIATES, LLC 215 EAST MAIN STREET BARTOW, FL 33830	ROAD NO.	COUNTY	FINANCIAL PROJECT ID		170
					SR 25	HIGHLANDS	439750-2-52-01		

THE OFFICIAL RECORD OF THIS SHEET IS THE ELECTRONIC FILE DIGITALLY SIGNED AND SEALED UNDER RULE 61G15-23.004, F.A.C.

4/24/2026 11:56:03 AM USER: harris.halabi
c:\pw_workdir\patelgreene--pw--01\pw_user\dms02455\UTADR002.dgn

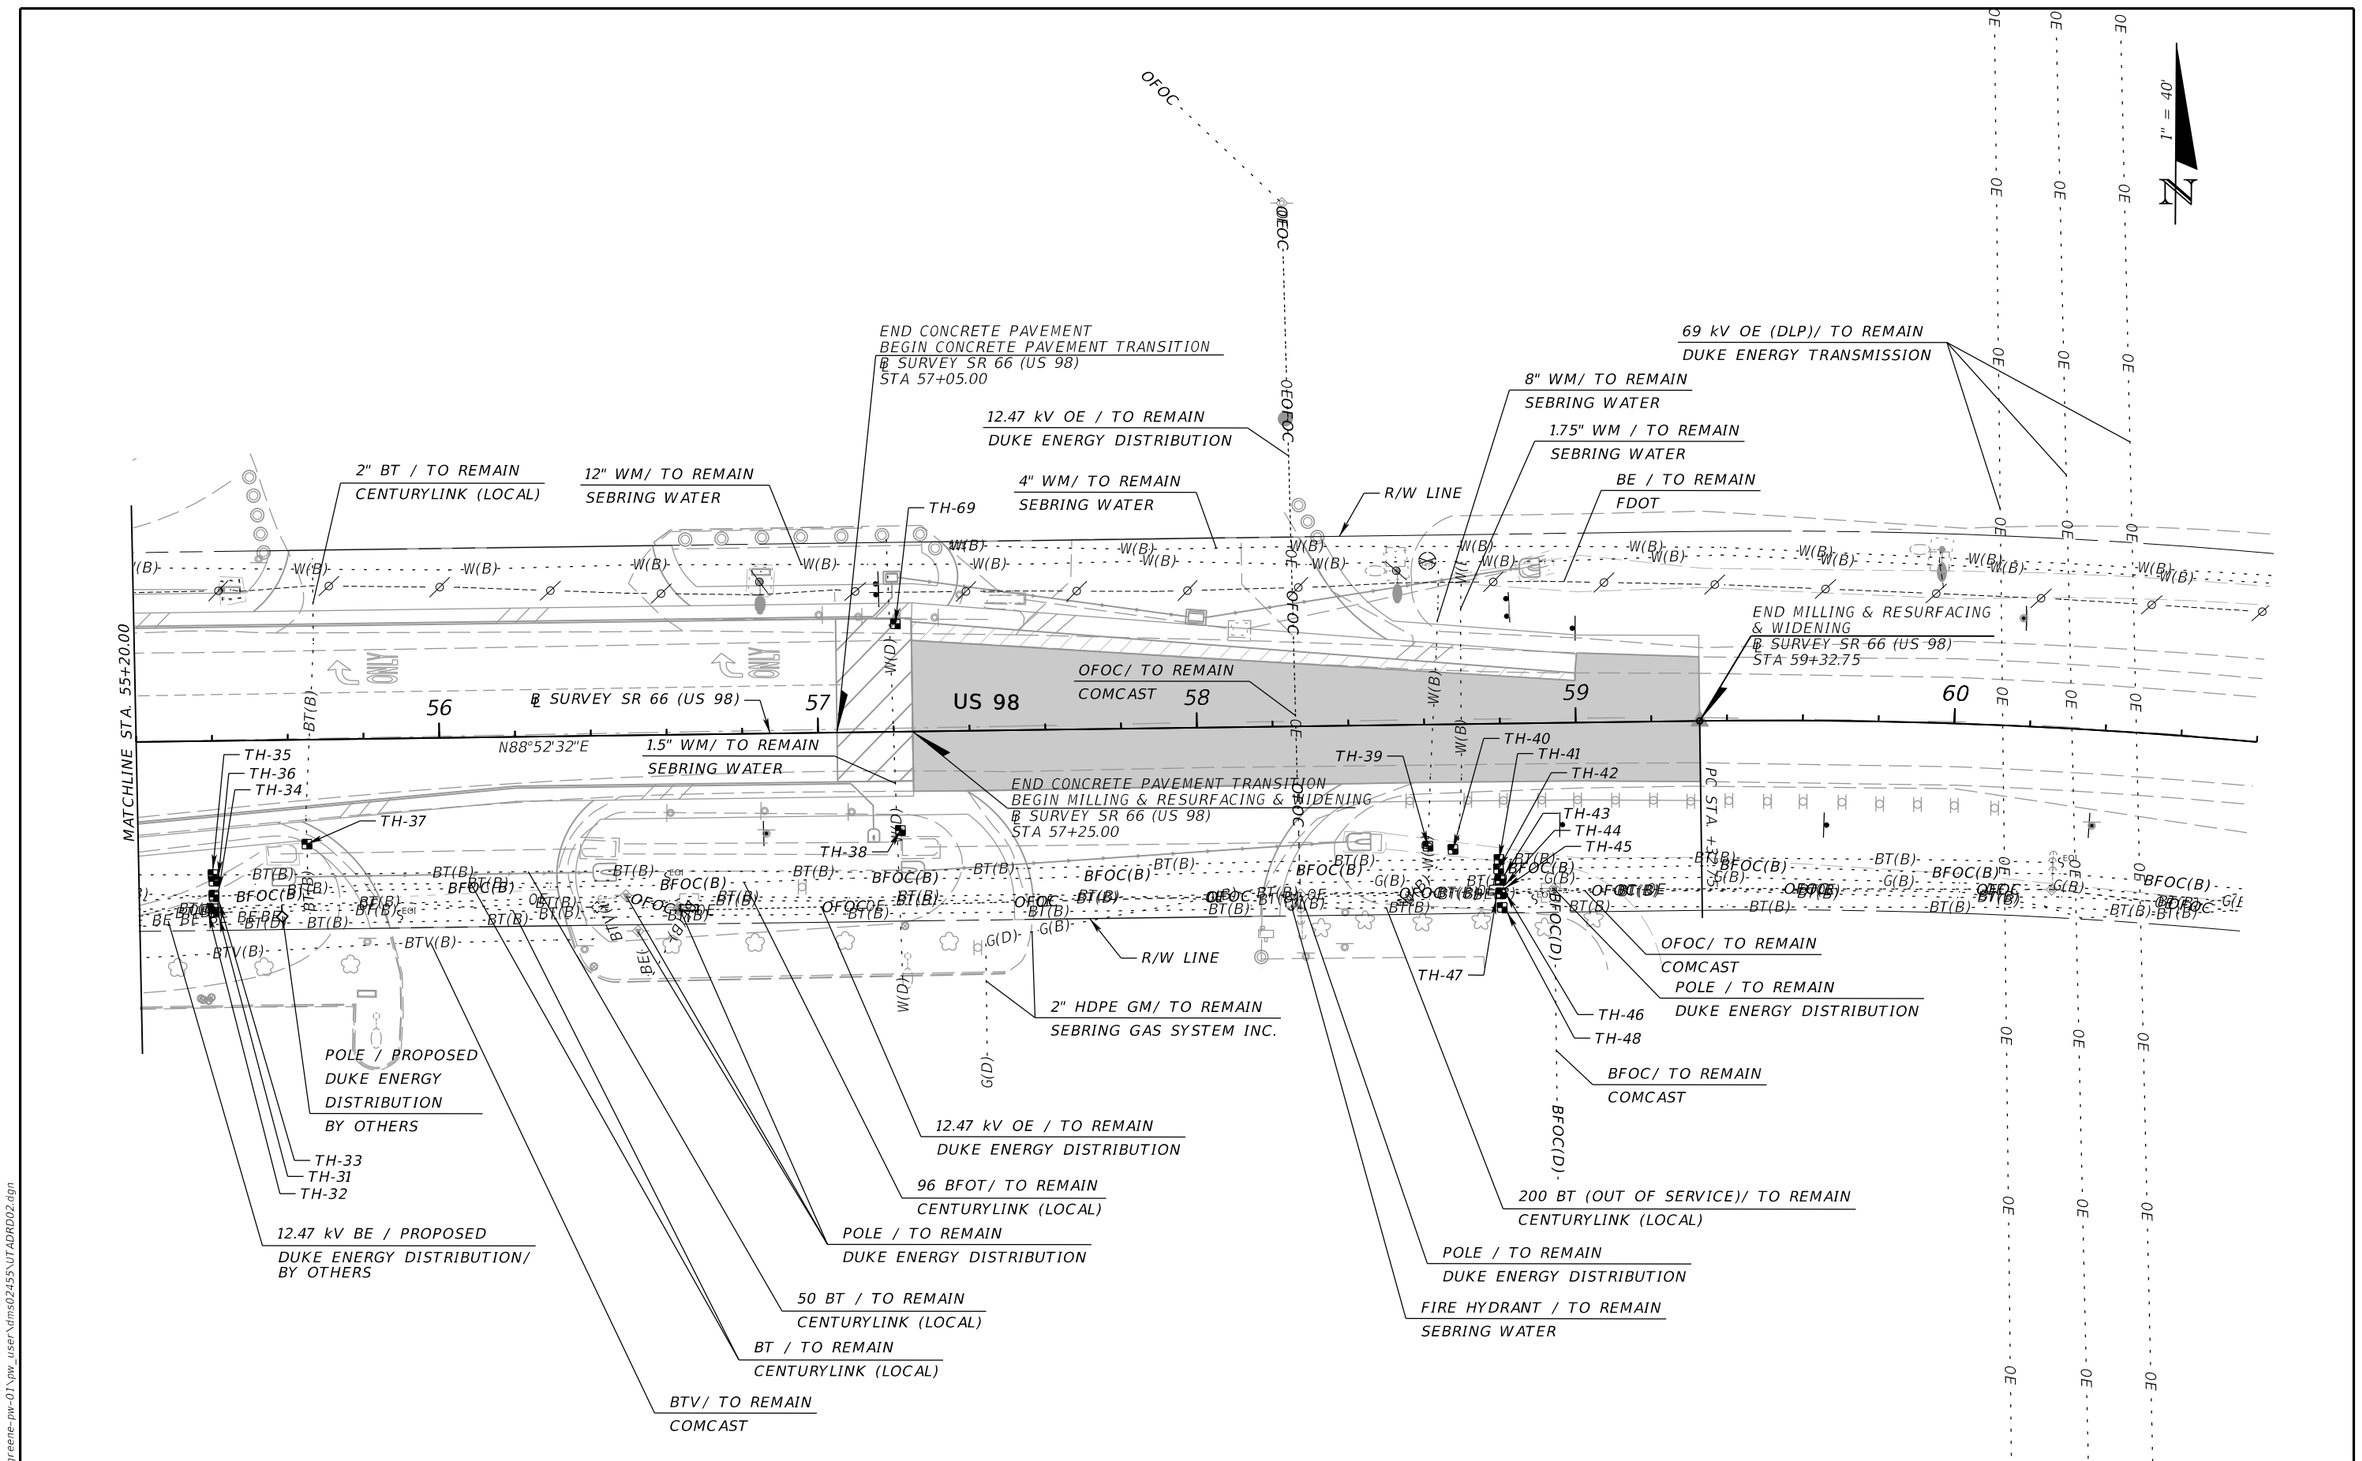

REVISIONS				ENGINEER OF RECORD	STATE OF FLORIDA DEPARTMENT OF TRANSPORTATION			UTILITY ADJUSTMENTS (9)	SHEET NO.
DATE	DESCRIPTION	DATE	DESCRIPTION	JONATHAN A. JONES, P.E. LICENSE NUMBER 82243 PATEL, GREENE & ASSOCIATES, LLC 215 EAST MAIN STREET BARTOW, FL 33830	ROAD NO.	COUNTY	FINANCIAL PROJECT ID		171
					SR 25	HIGHLANDS	439750-2-52-01		

THE OFFICIAL RECORD OF THIS SHEET IS THE ELECTRONIC FILE DIGITALLY SIGNED AND SEALED UNDER RULE 61G15-23.004, F.A.C.

4/24/2026 11:56:04 AM USER: harris.halabi
c:\pw_workdir\patelgreene-pw-01\pw_user\dms02455\UTADRD02.dgn