

CONTRACT PLANS COMPONENTS

ROADWAY
SIGNING AND PAVEMENT MARKING
SIGNALIZATION
LIGHTING
STRUCTURES


INDEX OF SIGNING AND
PAVEMENT MARKING PLANS

SHEET NO.	SHEET DESCRIPTION
S-1	KEY SHEET
S-2	GENERAL NOTES
S-3 - S-48	SIGNING AND PAVEMENT MARKING PLAN
S-49 - S-52	GUIDE SIGN WORKSHEET

STATE OF FLORIDA
DEPARTMENT OF TRANSPORTATION
SIGNING AND PAVEMENT MARKING PLANS


FINANCIAL PROJECT ID 441512-1-52-01, 441512-1-52-02
(FEDERAL FUNDS)
COLLIER COUNTY (03010)

STATE ROAD NO. 45
FROM NORTH OF OLD 41 TO
SOUTH OF GULF PARK DRIVE

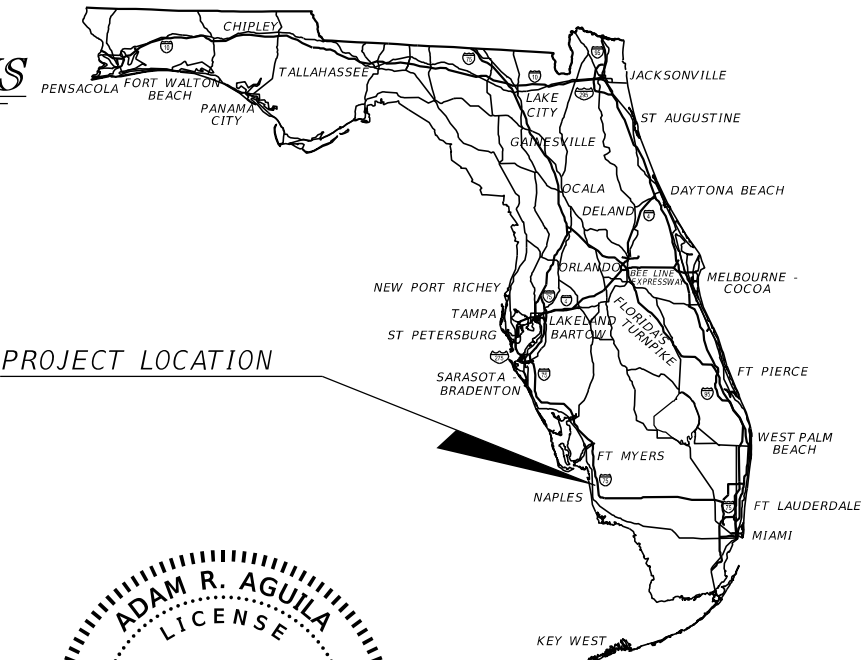

PROJECT LOCATION


END PROJECT
STA. 131+73.57
MP 1.181

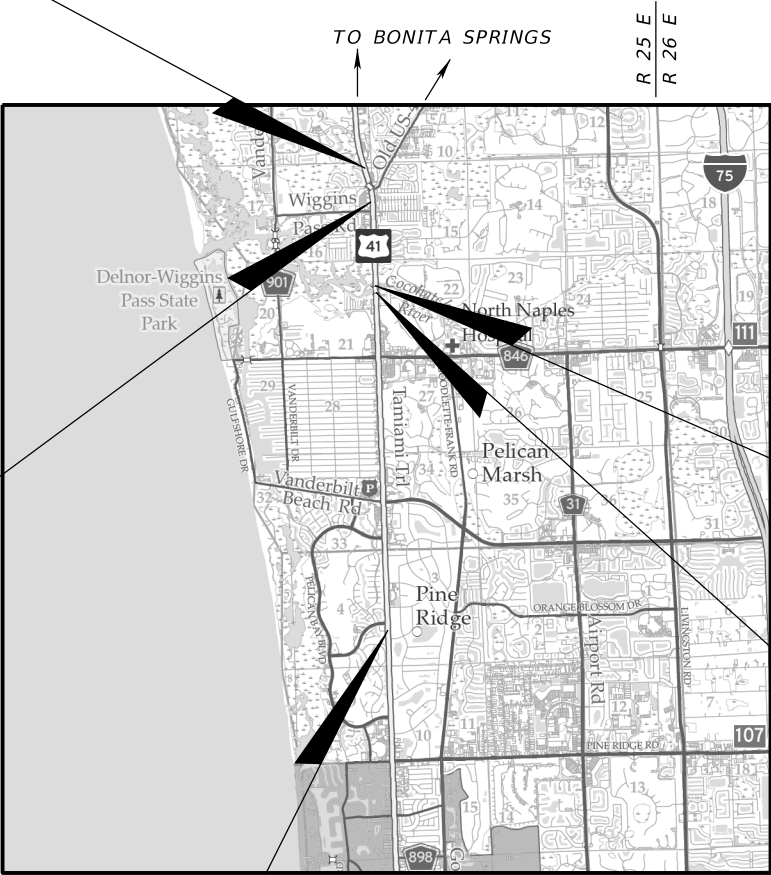

STA. 383+11.88 @ SURVEY US 41 SOUTH =
STA. 107+05.94 @ SURVEY US 41 NORTH
T 48 S
T 49 S



TO IMMOKALEE

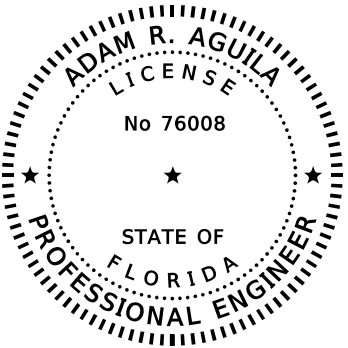

THIS ITEM HAS BEEN DIGITALLY
SIGNED AND SEALED BY

ON THE DATE ADJACENT TO THE SEAL
SIGNATURE MUST BE VERIFIED
ON ANY ELECTRONIC COPIES.

SIGNING AND
PAVEMENT MARKING PLANS
ENGINEER OF RECORD:

ADAM R. AGUILA, P.E.
P.E. LICENSE NUMBER 76008
AIM ENGINEERING & SURVEYING, INC.
201 EAST KENNEDY BOULEVARD, STE. 1800
TAMPA, FLORIDA 33602
PHONE: 813-627-4144
CONTRACT NO.: CA411
VENDOR NO.: F650197775003

FDOT PROJECT MANAGER:
DAVID J. AGACINSKI

GOVERNING STANDARD PLANS:

Florida Department of Transportation, FY2026-27 Standard Plans for Road and Bridge Construction and applicable Interim Revisions (IRs).

Standard Plans for Road Construction and associated IRs are available at the following website: <http://www.fdot.gov/design/standardplans>

Standard Plans for Bridge Construction are included in the Structures Plans Component

GOVERNING STANDARD SPECIFICATIONS:

Florida Department of Transportation, FY2026-27 Standard Specifications for Road and Bridge Construction at the following website: <http://www.fdot.gov/programmanagement/Implemented/SpecBooks>

CONSTRUCTION CONTRACT NO.	FISCAL YEAR	SHEET NO.
T1837	27	S-1

GENERAL NOTES



1.
- ALL SIGNS MOUNTED OVER SIDEWALKS SHALL HAVE A VERTICAL CLEARANCE OF EIGHT FEET (8') STANDARD.
2.
- UNLESS OTHERWISE NOTED ON PLAN SHEETS, ALL CROSSWALKS ACROSS MAJOR STREETS SHALL BE TEN FEET (10') IN WIDTH AND ALL CROSSWALKS ACROSS SIDE STREETS SHALL BE SIX FEET (6') IN WIDTH. MEASUREMENTS SHALL BE FROM INSIDE TO INSIDE OF 12" STRIPES.
3.
- PAY ITEM 700-1-50 AND 700-3-601: WHERE APPLICABLE, REMOVE THE STREET NAME PANELS AND/OR OTHER SPECIFIED SIGN PANELS FROM EXISTING STOP SIGN ASSEMBLIES THAT ARE BEING REMOVED AND INSTALL THEM ON NEW SIGN ASSEMBLIES AS CALLED FOR IN PLANS. IF EXISTING MOUNTING BRACKETS ARE UNUSABLE, PURCHASE APPROVED BRACKETS FOR ATTACHMENT OF RELOCATED SIGN PANELS TO ENSURE PROPER INSTALLATION OF COMPLETE ASSEMBLY FOR THE POST USED.

NOTES TO REVIEWERS

1.
- EXISTING UTILITIES IN CONFLICT WITH PROPOSED STRUCTURE FOUNDATIONS WILL BE RESOLVED AT THE UTILITY COORDINATION MEETING FOLLOWING THIS PLAN SUBMITTAL AND WILL BE CORRECTED PRIOR TO THE PHASE IV PLANS.



REVISIONS				ENGINEER OF RECORD	STATE OF FLORIDA DEPARTMENT OF TRANSPORTATION			GENERAL NOTES	SHEET NO.
DATE	DESCRIPTION	DATE	DESCRIPTION	ADAM R. AGUILA, P.E. LICENSE NUMBER: 76008 AIM ENGINEERING & SURVEYING, INC. 201 E. KENNEDY BLVD., STE. 1800 TAMPA, FLORIDA 33602	ROAD NO.	COUNTY	FINANCIAL PROJECT ID		S-2
					SR 45	COLLIER	441512-1-52-01		

THE OFFICIAL RECORD OF THIS SHEET IS THE ELECTRONIC FILE DIGITALLY SIGNED AND SEALED UNDER RULE 61G15-23.004, F.A.C.

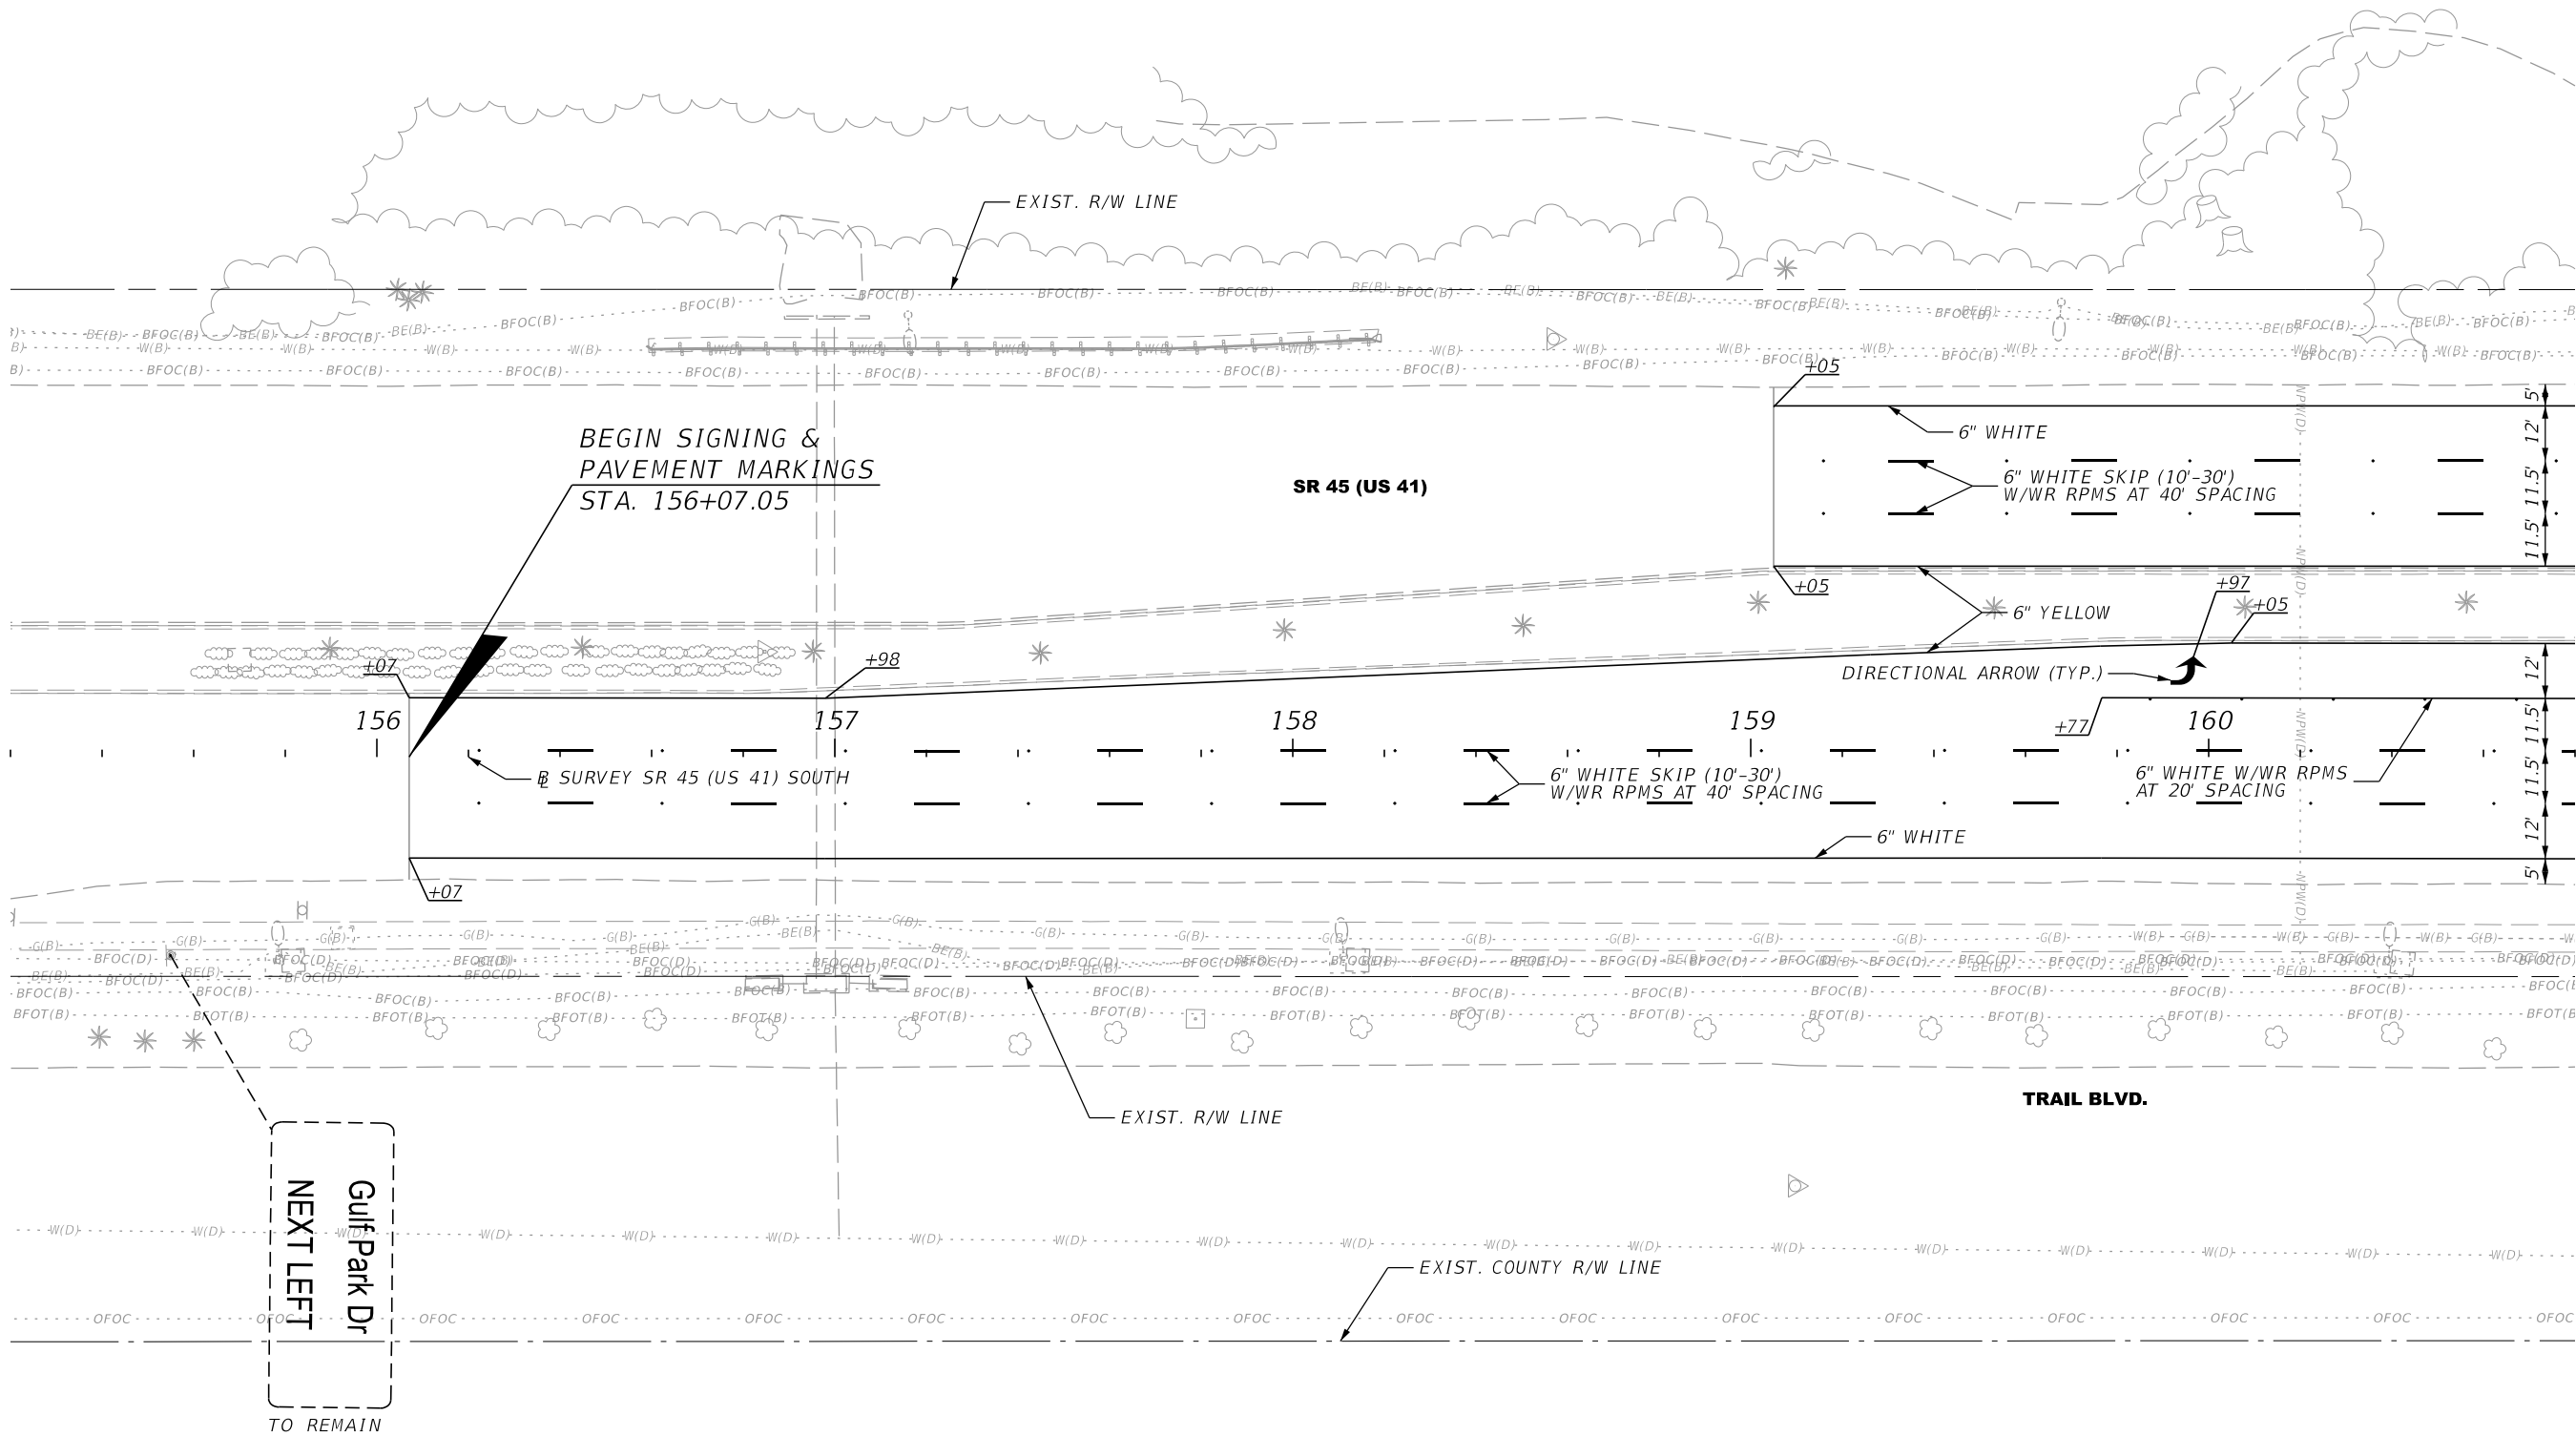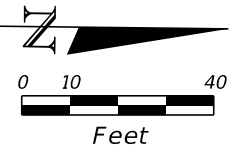

REVISIONS				ENGINEER OF RECORD		STATE OF FLORIDA DEPARTMENT OF TRANSPORTATION			SIGNING AND PAVEMENT MARKING PLAN	SHEET NO. S-3
DATE	DESCRIPTION	DATE	DESCRIPTION	ADAM R. AGUILA, P.E. LICENSE NUMBER: 76008 AIM ENGINEERING & SURVEYING, INC. 201 E. KENNEDY BLVD., STE. 1800 TAMPA, FLORIDA 33602		ROAD NO.	COUNTY	FINANCIAL PROJECT ID		
						SR 45	COLLIER	441512-1-52-01		



THE OFFICIAL RECORD OF THIS SHEET IS THE ELECTRONIC FILE DIGITALLY SIGNED AND SEALED UNDER RULE 61G15-23.004, F.A.C.

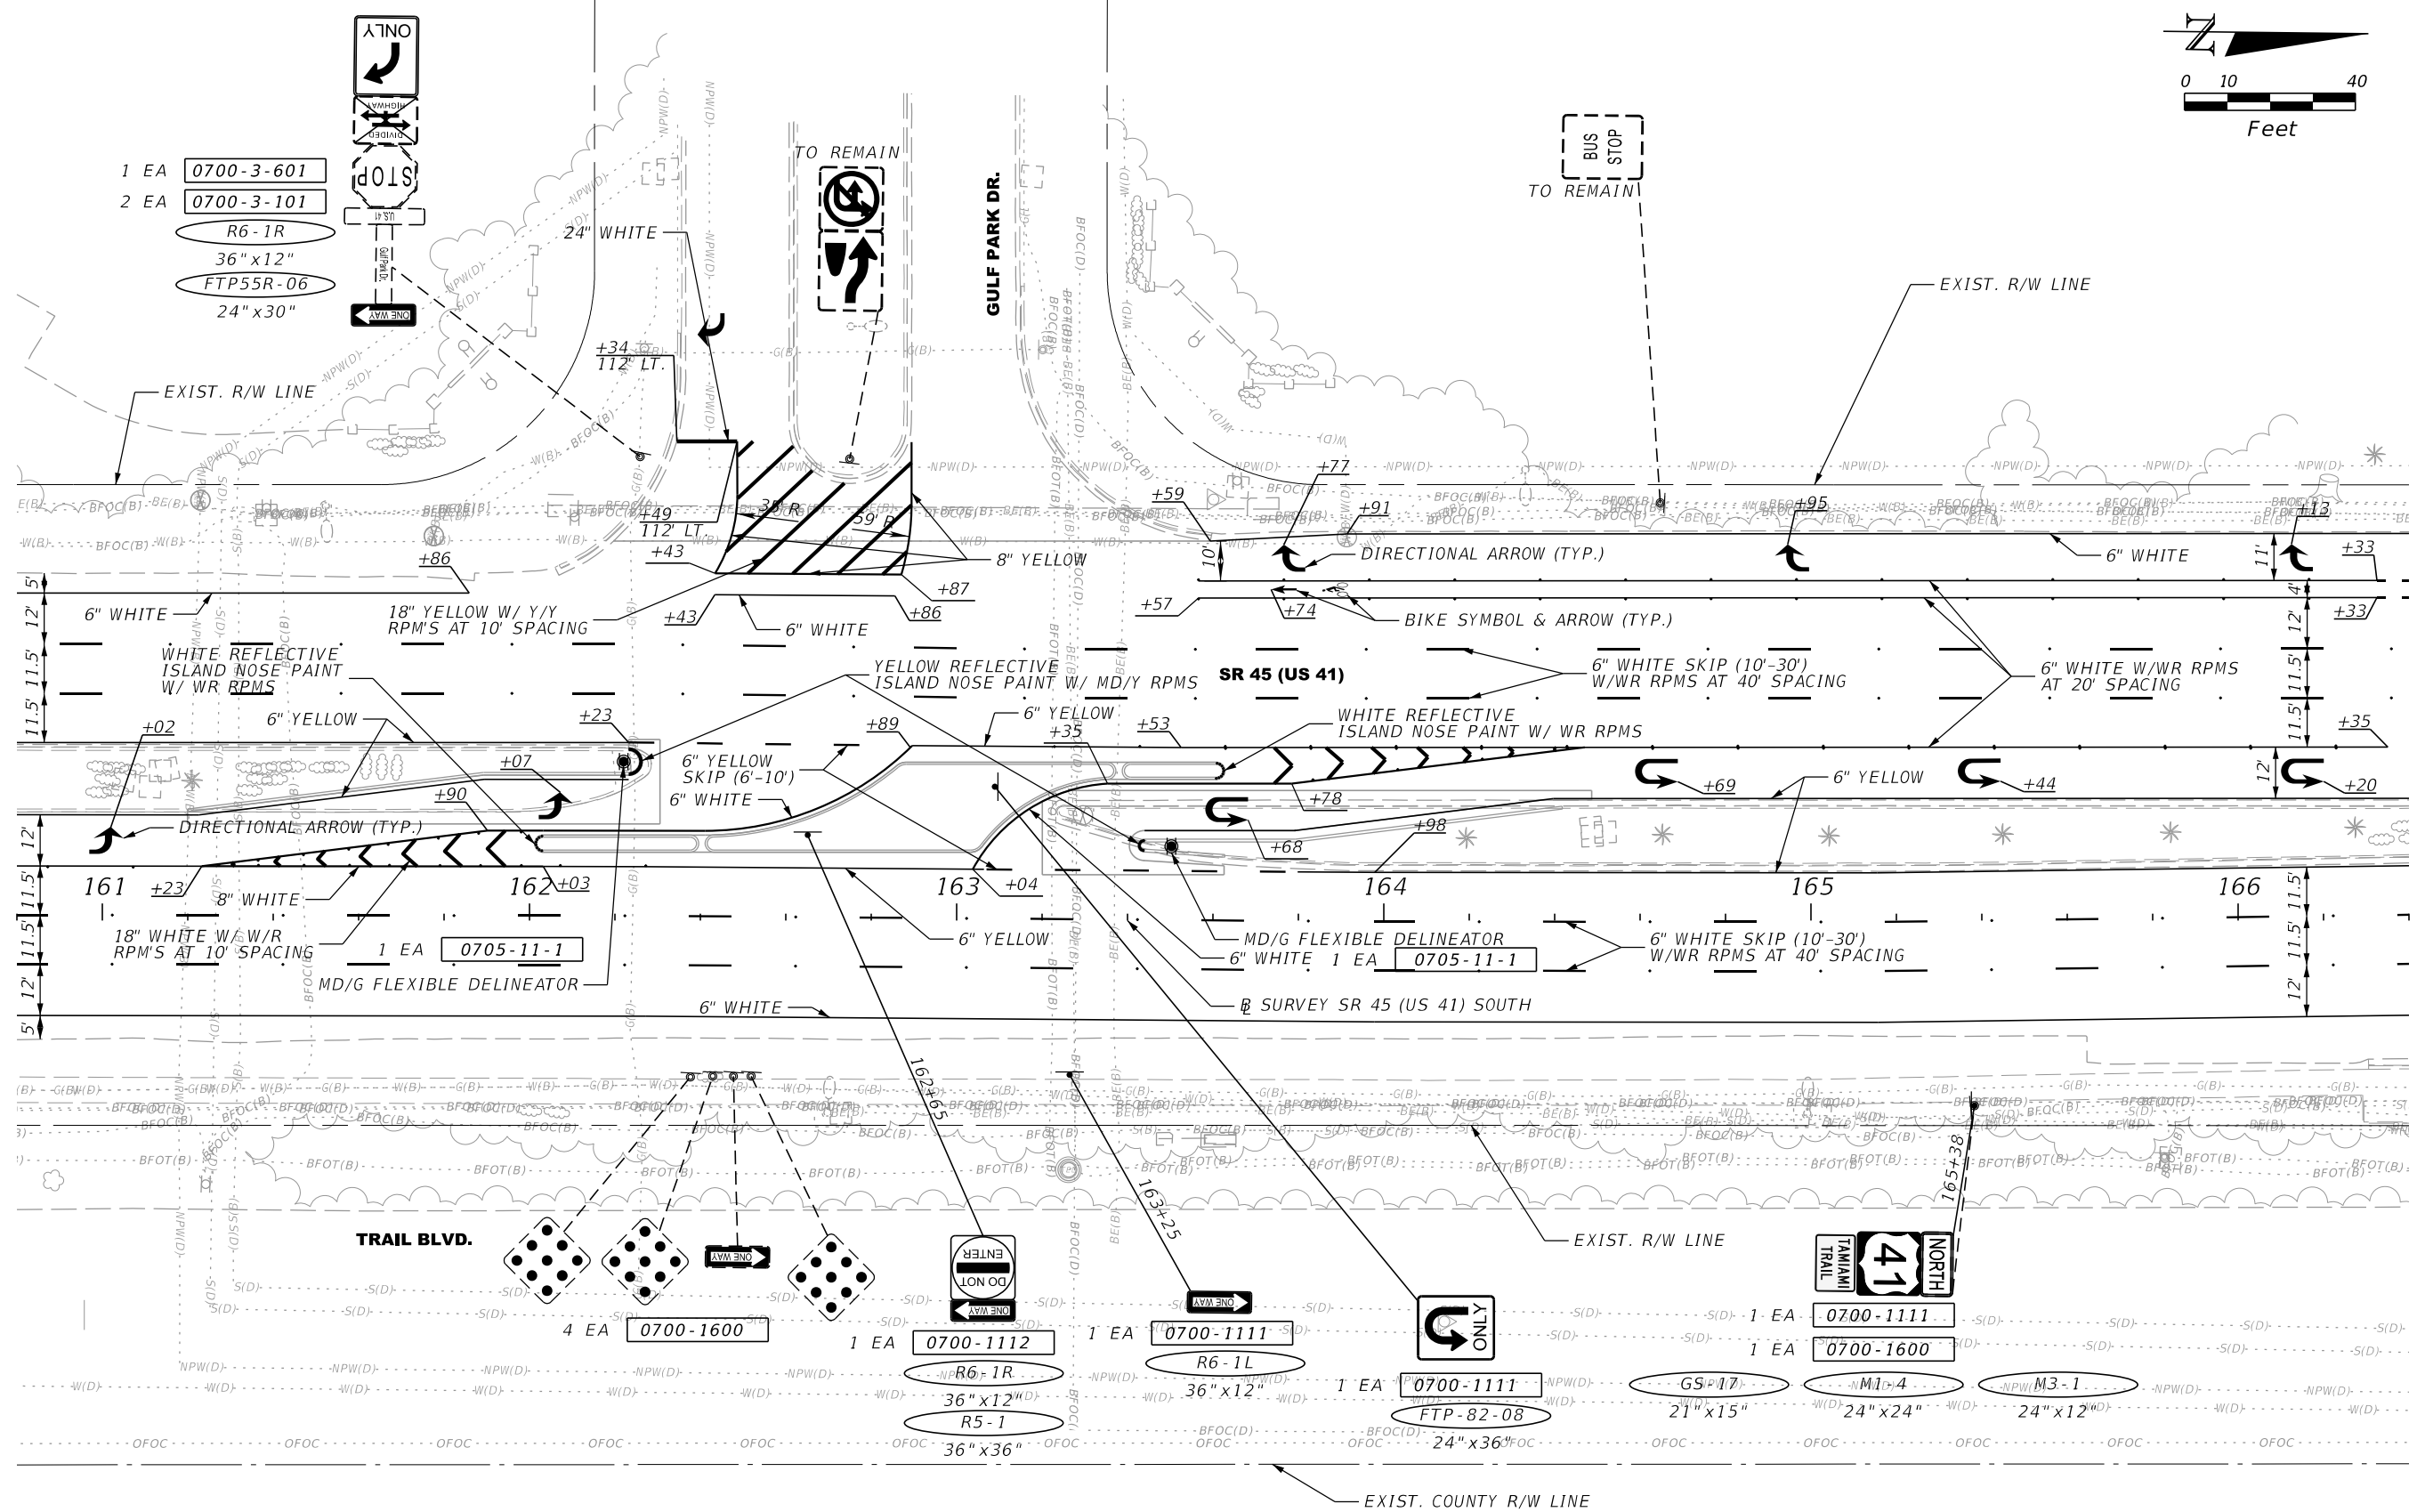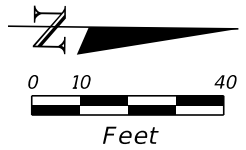

REVISIONS				ENGINEER OF RECORD	STATE OF FLORIDA DEPARTMENT OF TRANSPORTATION			SHEET NO.
DATE	DESCRIPTION	DATE	DESCRIPTION		ROAD NO.	COUNTY	FINANCIAL PROJECT ID	
					SR 45	COLLIER	441512-1-52-01	

SIGNING AND PAVEMENT
MARKING PLAN

S-4

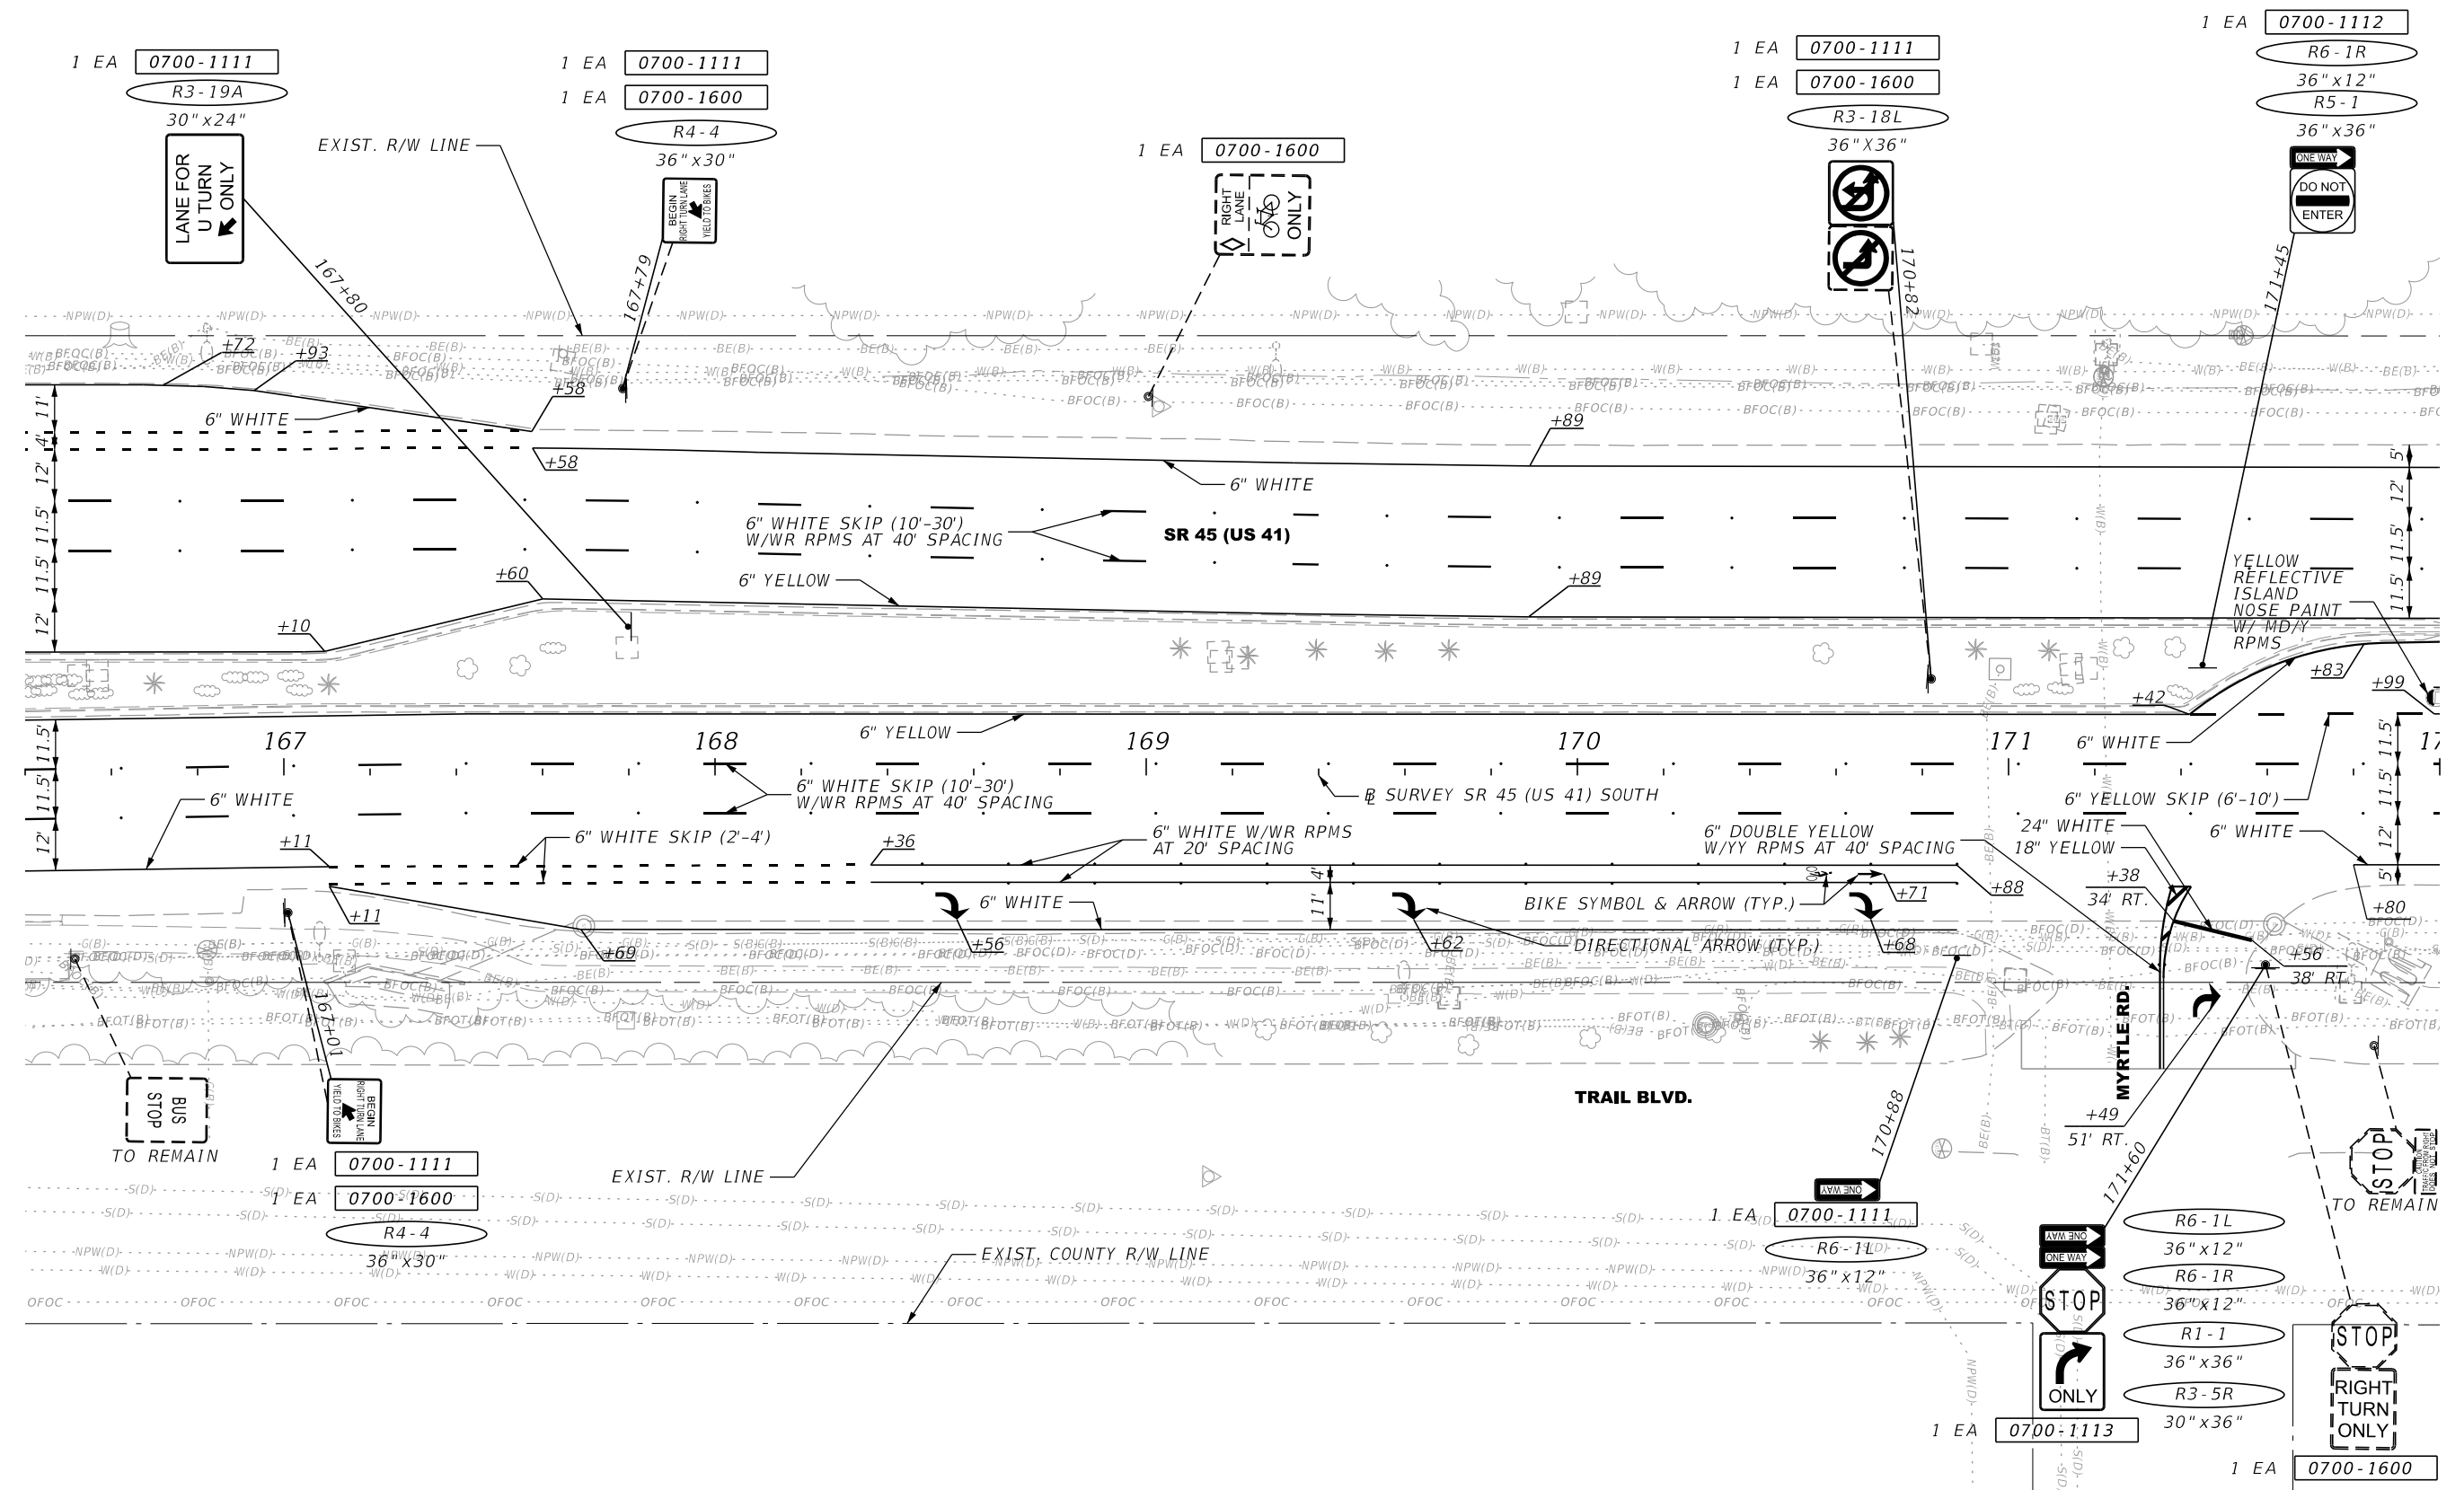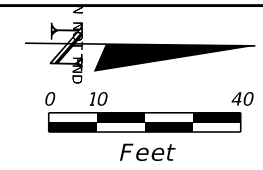


REVISIONS				ENGINEER OF RECORD	STATE OF FLORIDA DEPARTMENT OF TRANSPORTATION			SHEET NO.
DATE	DESCRIPTION	DATE	DESCRIPTION		ROAD NO.	COUNTY	FINANCIAL PROJECT ID	
					SR 45	COLLIER	441512-1-52-01	

SIGNING AND PAVEMENT
MARKING PLAN



S-5

THE OFFICIAL RECORD OF THIS SHEET IS THE ELECTRONIC FILE DIGITALLY SIGNED AND SEALED UNDER RULE 61G15-23.004, F.A.C.

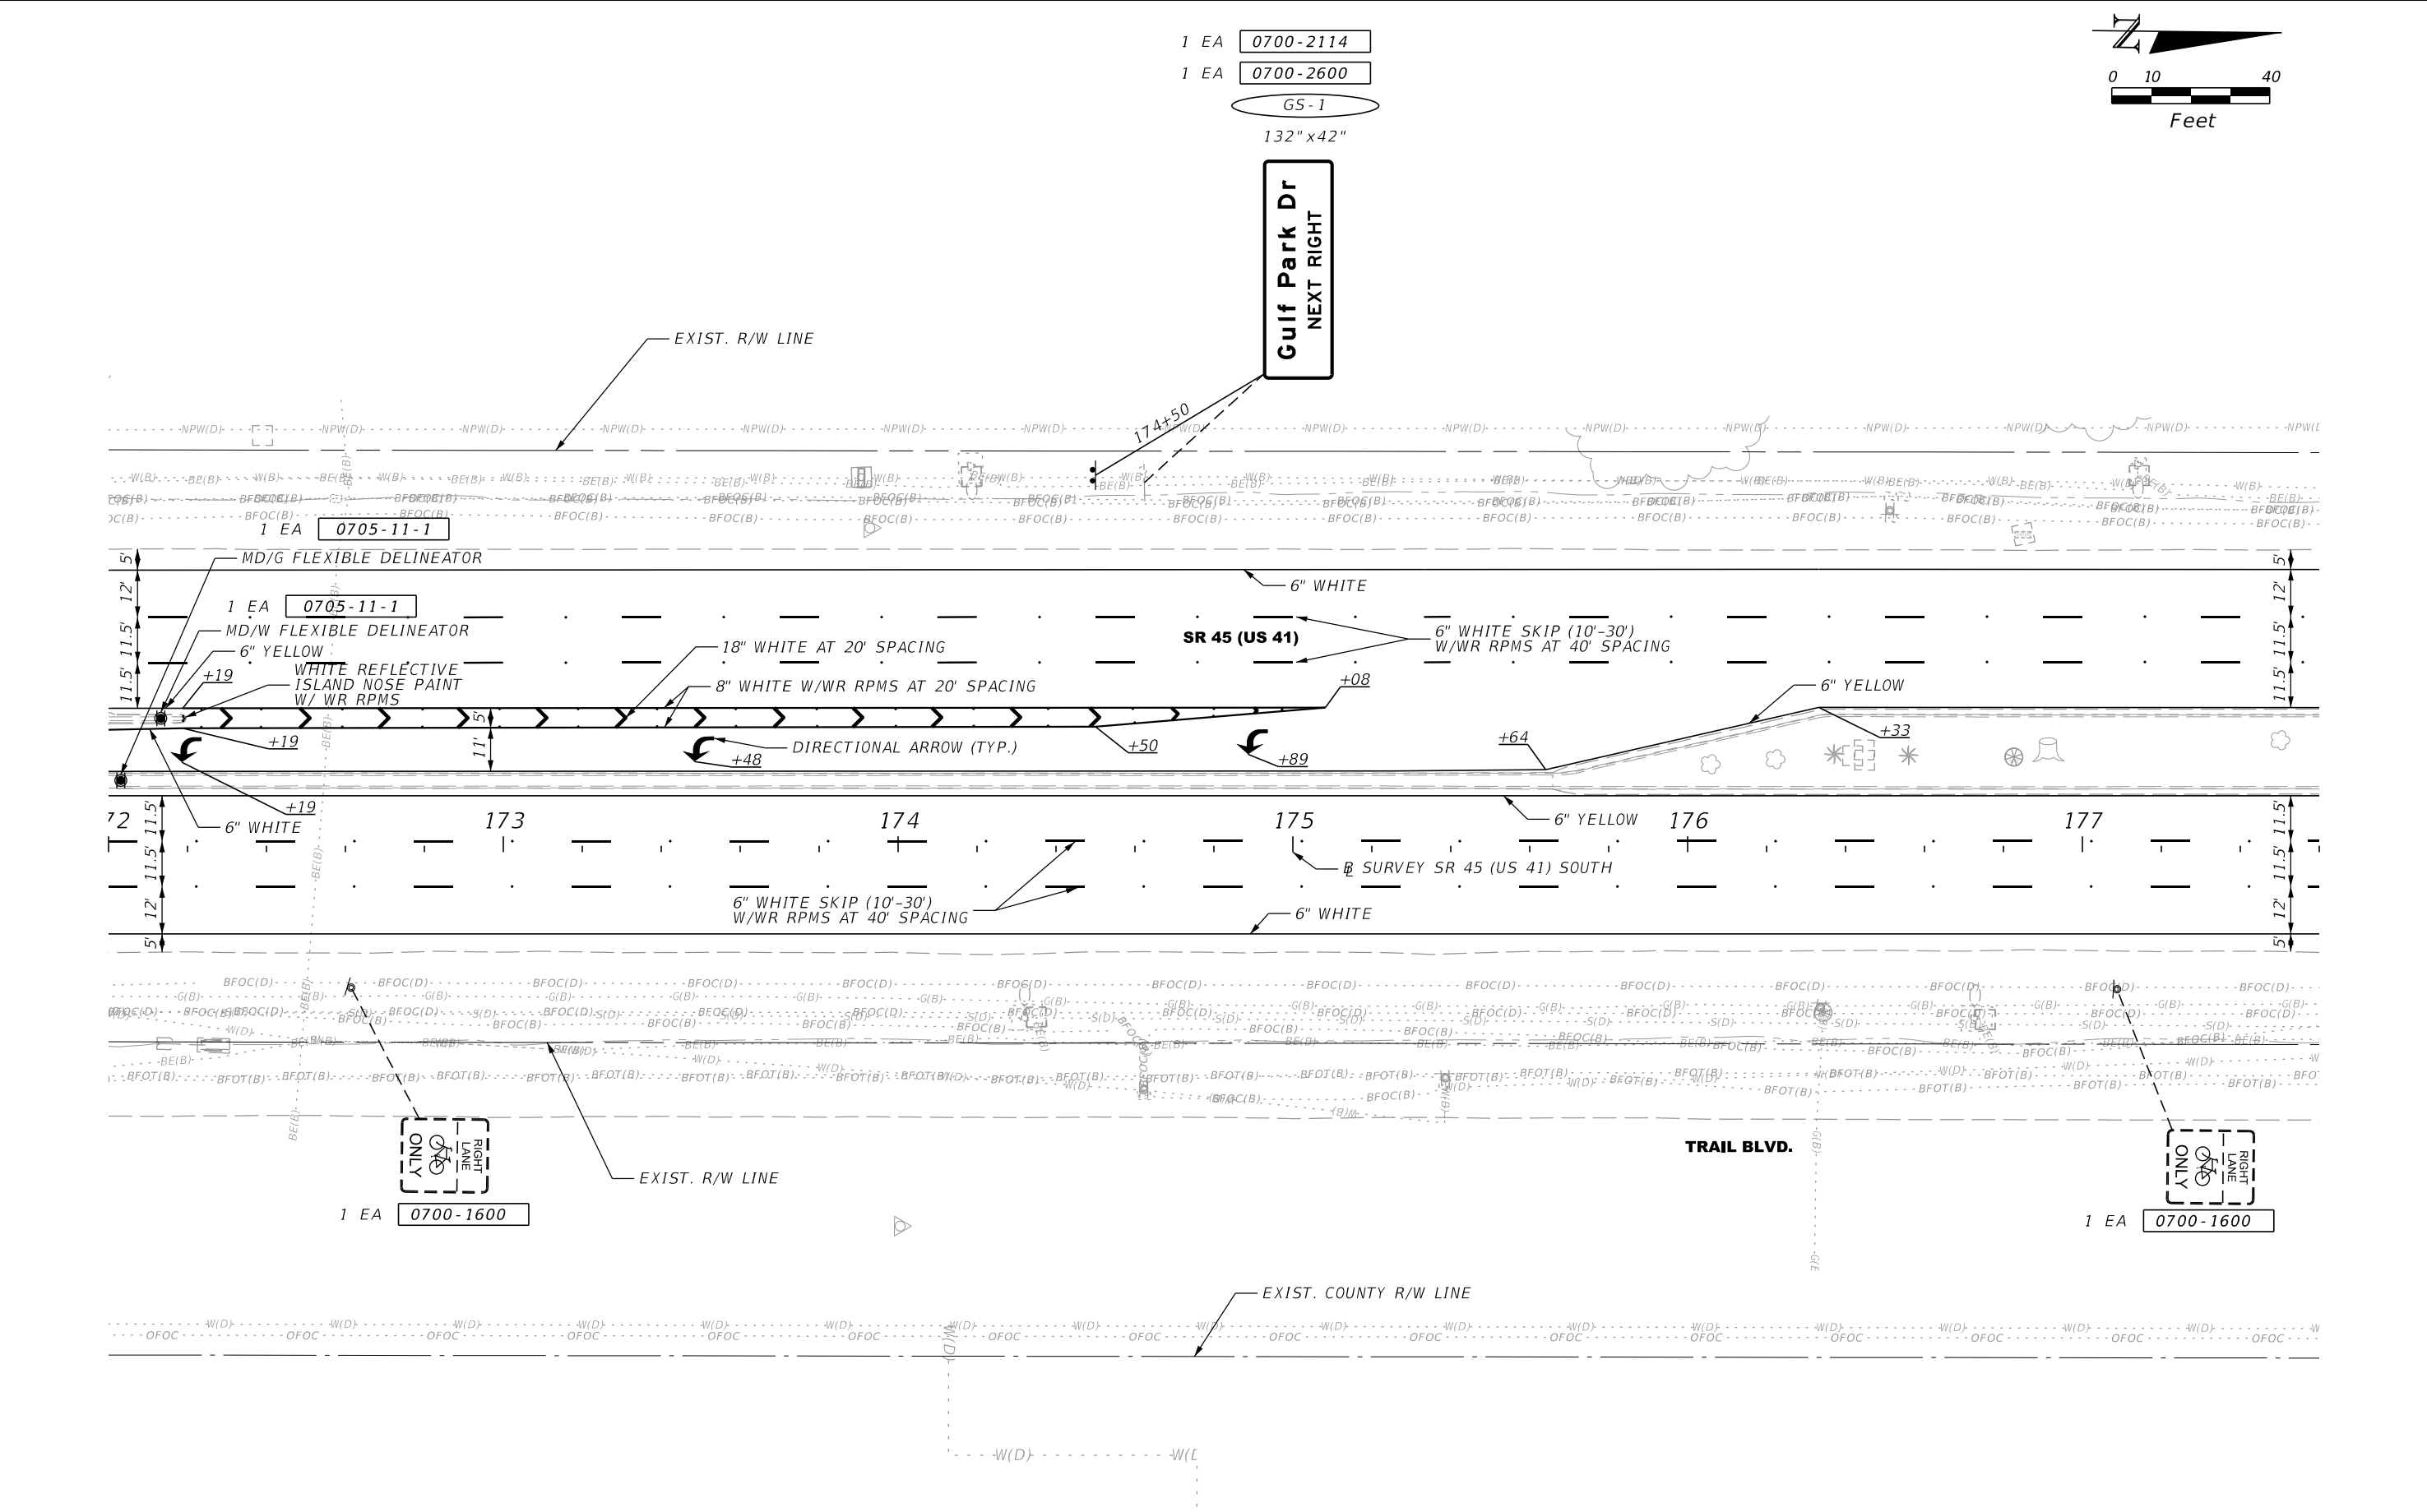


REVISIONS				ENGINEER OF RECORD			STATE OF FLORIDA DEPARTMENT OF TRANSPORTATION			SIGNING AND PAVEMENT MARKING PLAN	SHEET NO. S-6
DATE	DESCRIPTION	DATE	DESCRIPTION	ADAM R. AGUILA, P.E. LICENSE NUMBER: 76008 AIM ENGINEERING & SURVEYING, INC. 201 E. KENNEDY BLVD., STE. 1800 TAMPA, FLORIDA 33602			ROAD NO.	COUNTY	FINANCIAL PROJECT ID		
							SR 45	COLLIER	441512-1-52-01		

THE OFFICIAL RECORD OF THIS SHEET IS THE ELECTRONIC FILE DIGITALLY SIGNED AND SEALED UNDER RULE 61G15-23.004, F.A.C.

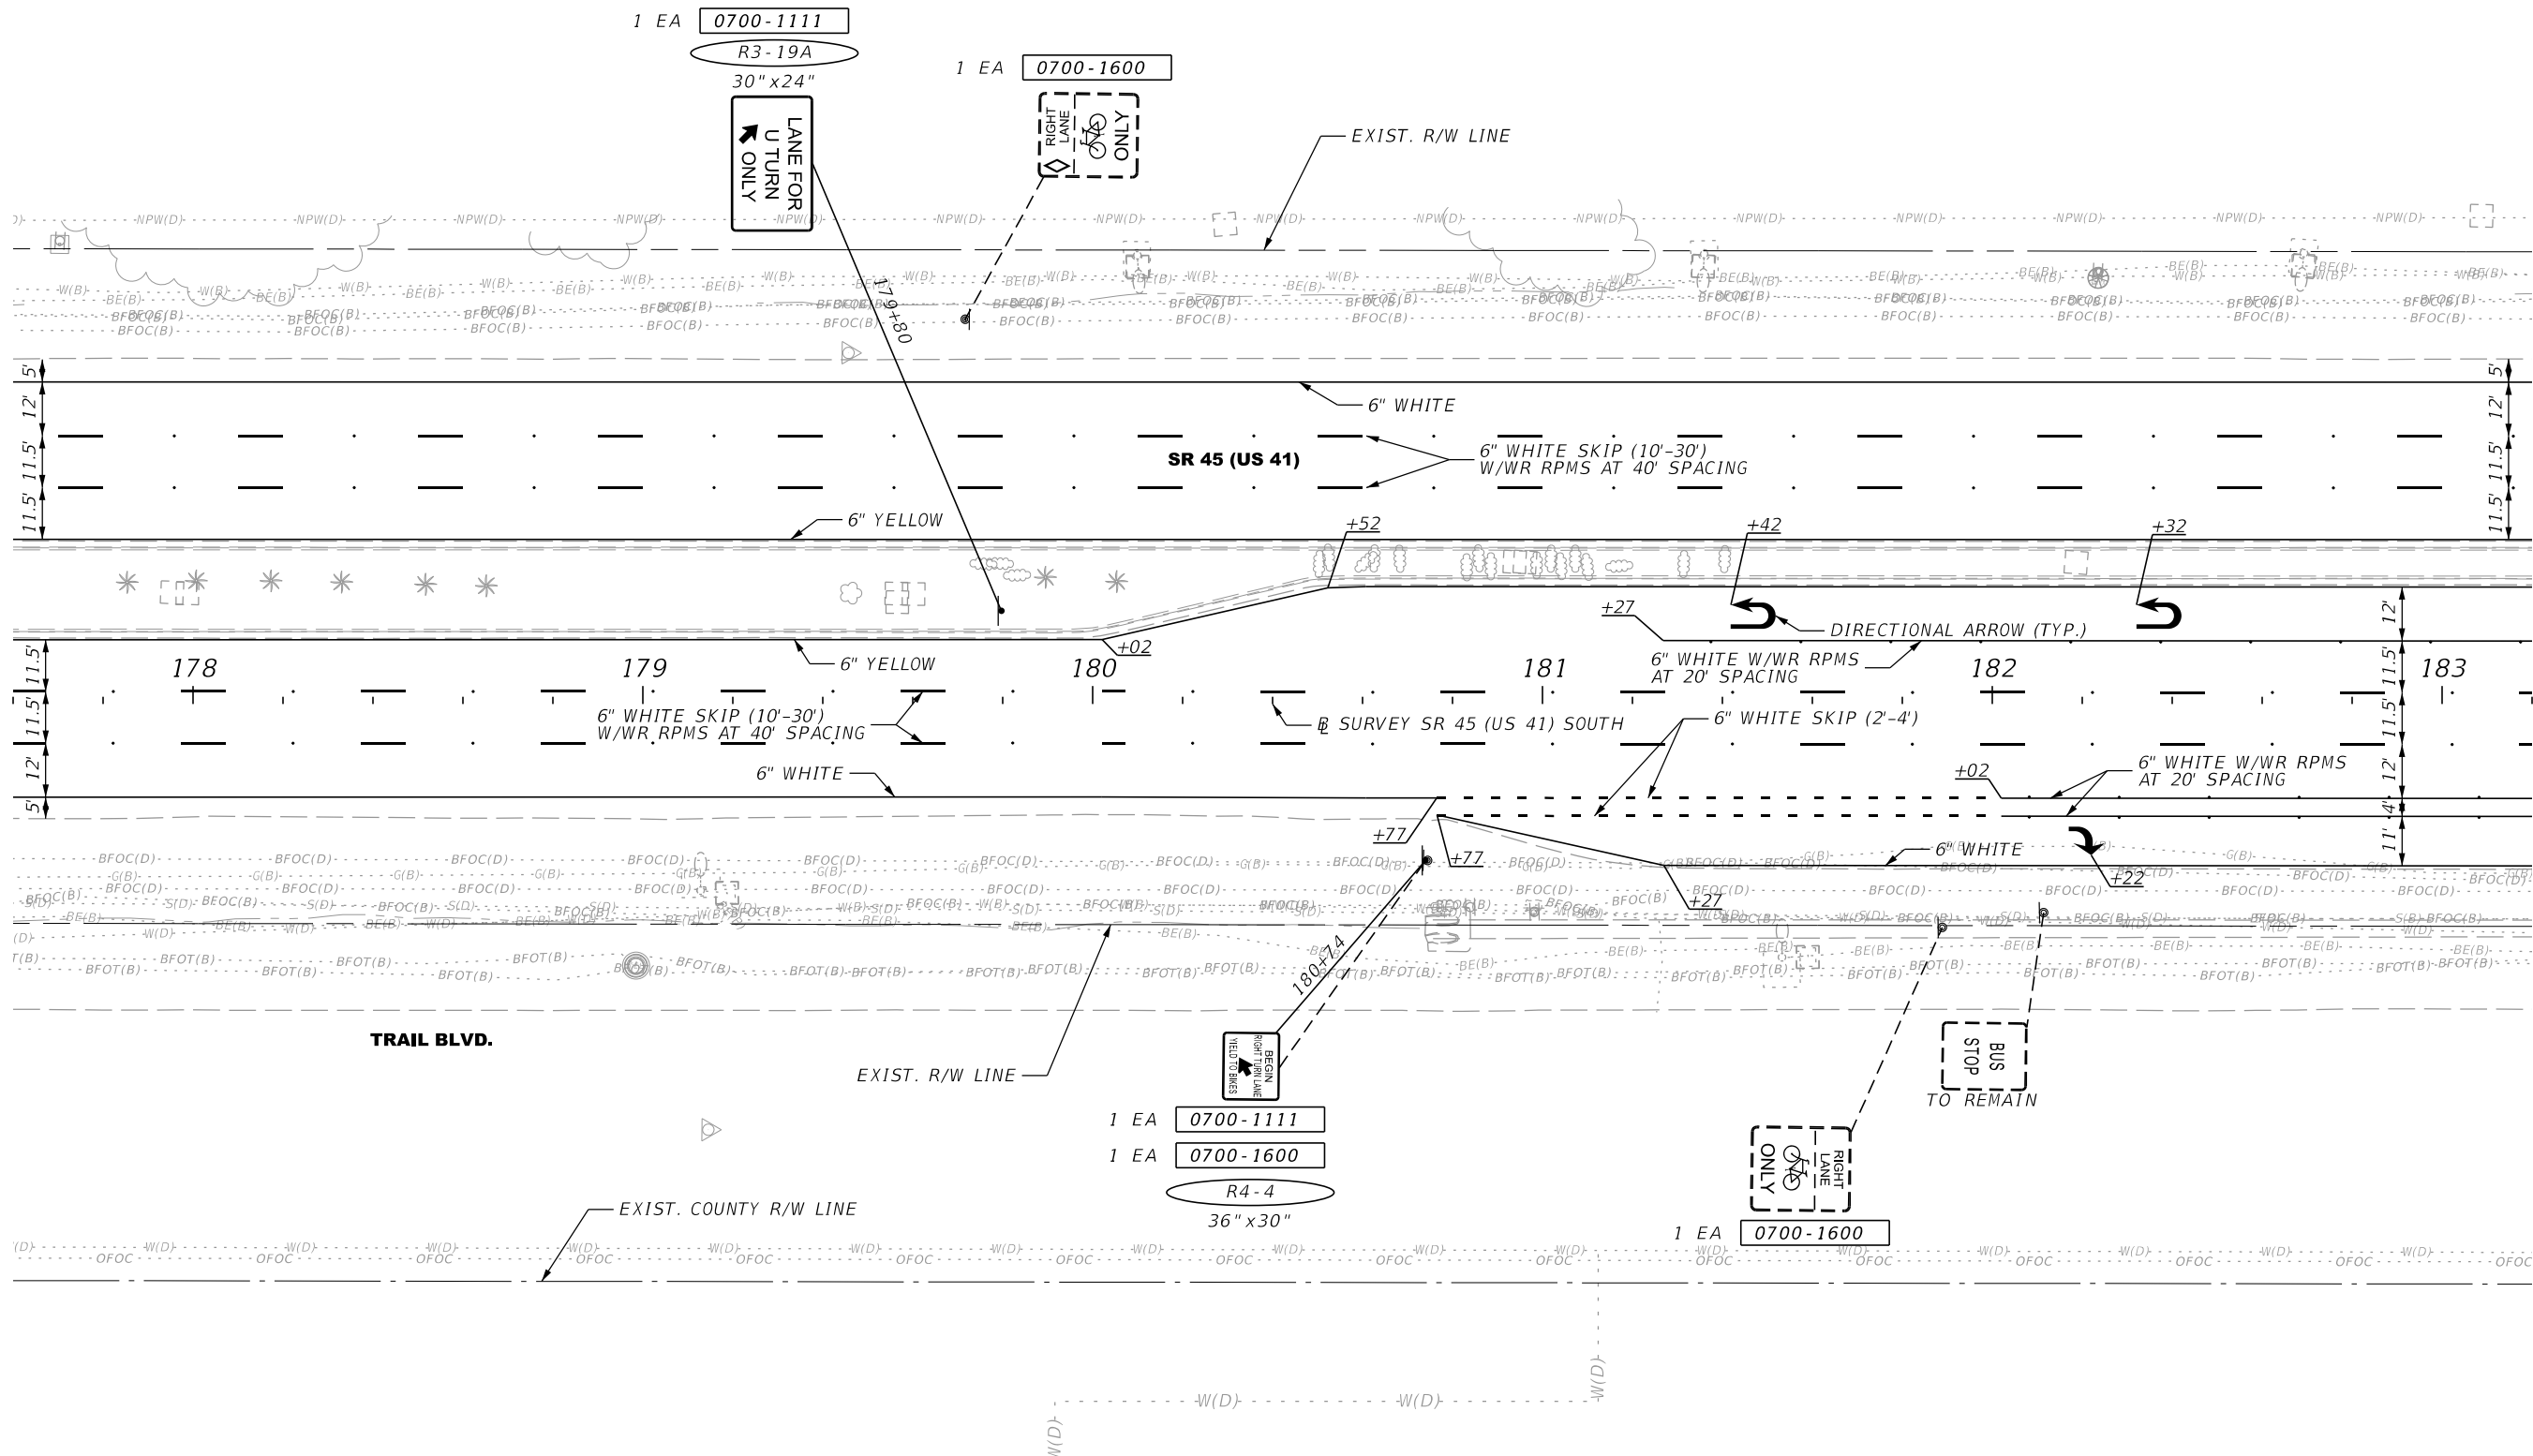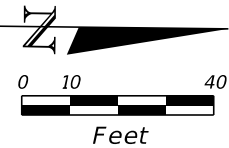



REVISIONS				ENGINEER OF RECORD	STATE OF FLORIDA DEPARTMENT OF TRANSPORTATION			SHEET NO.
DATE	DESCRIPTION	DATE	DESCRIPTION		ROAD NO.	COUNTY	FINANCIAL PROJECT ID	
					SR 45	COLLIER	441512-1-52-01	
				ADAM R. AGUILA, P.E. LICENSE NUMBER: 76008 AIM ENGINEERING & SURVEYING, INC. 201 E. KENNEDY BLVD., STE. 1800 TAMPA, FLORIDA 33602	SIGNING AND PAVEMENT MARKING PLAN			S-7

THE OFFICIAL RECORD OF THIS SHEET IS THE ELECTRONIC FILE DIGITALLY SIGNED AND SEALED UNDER RULE 61G15-23.004, F.A.C.


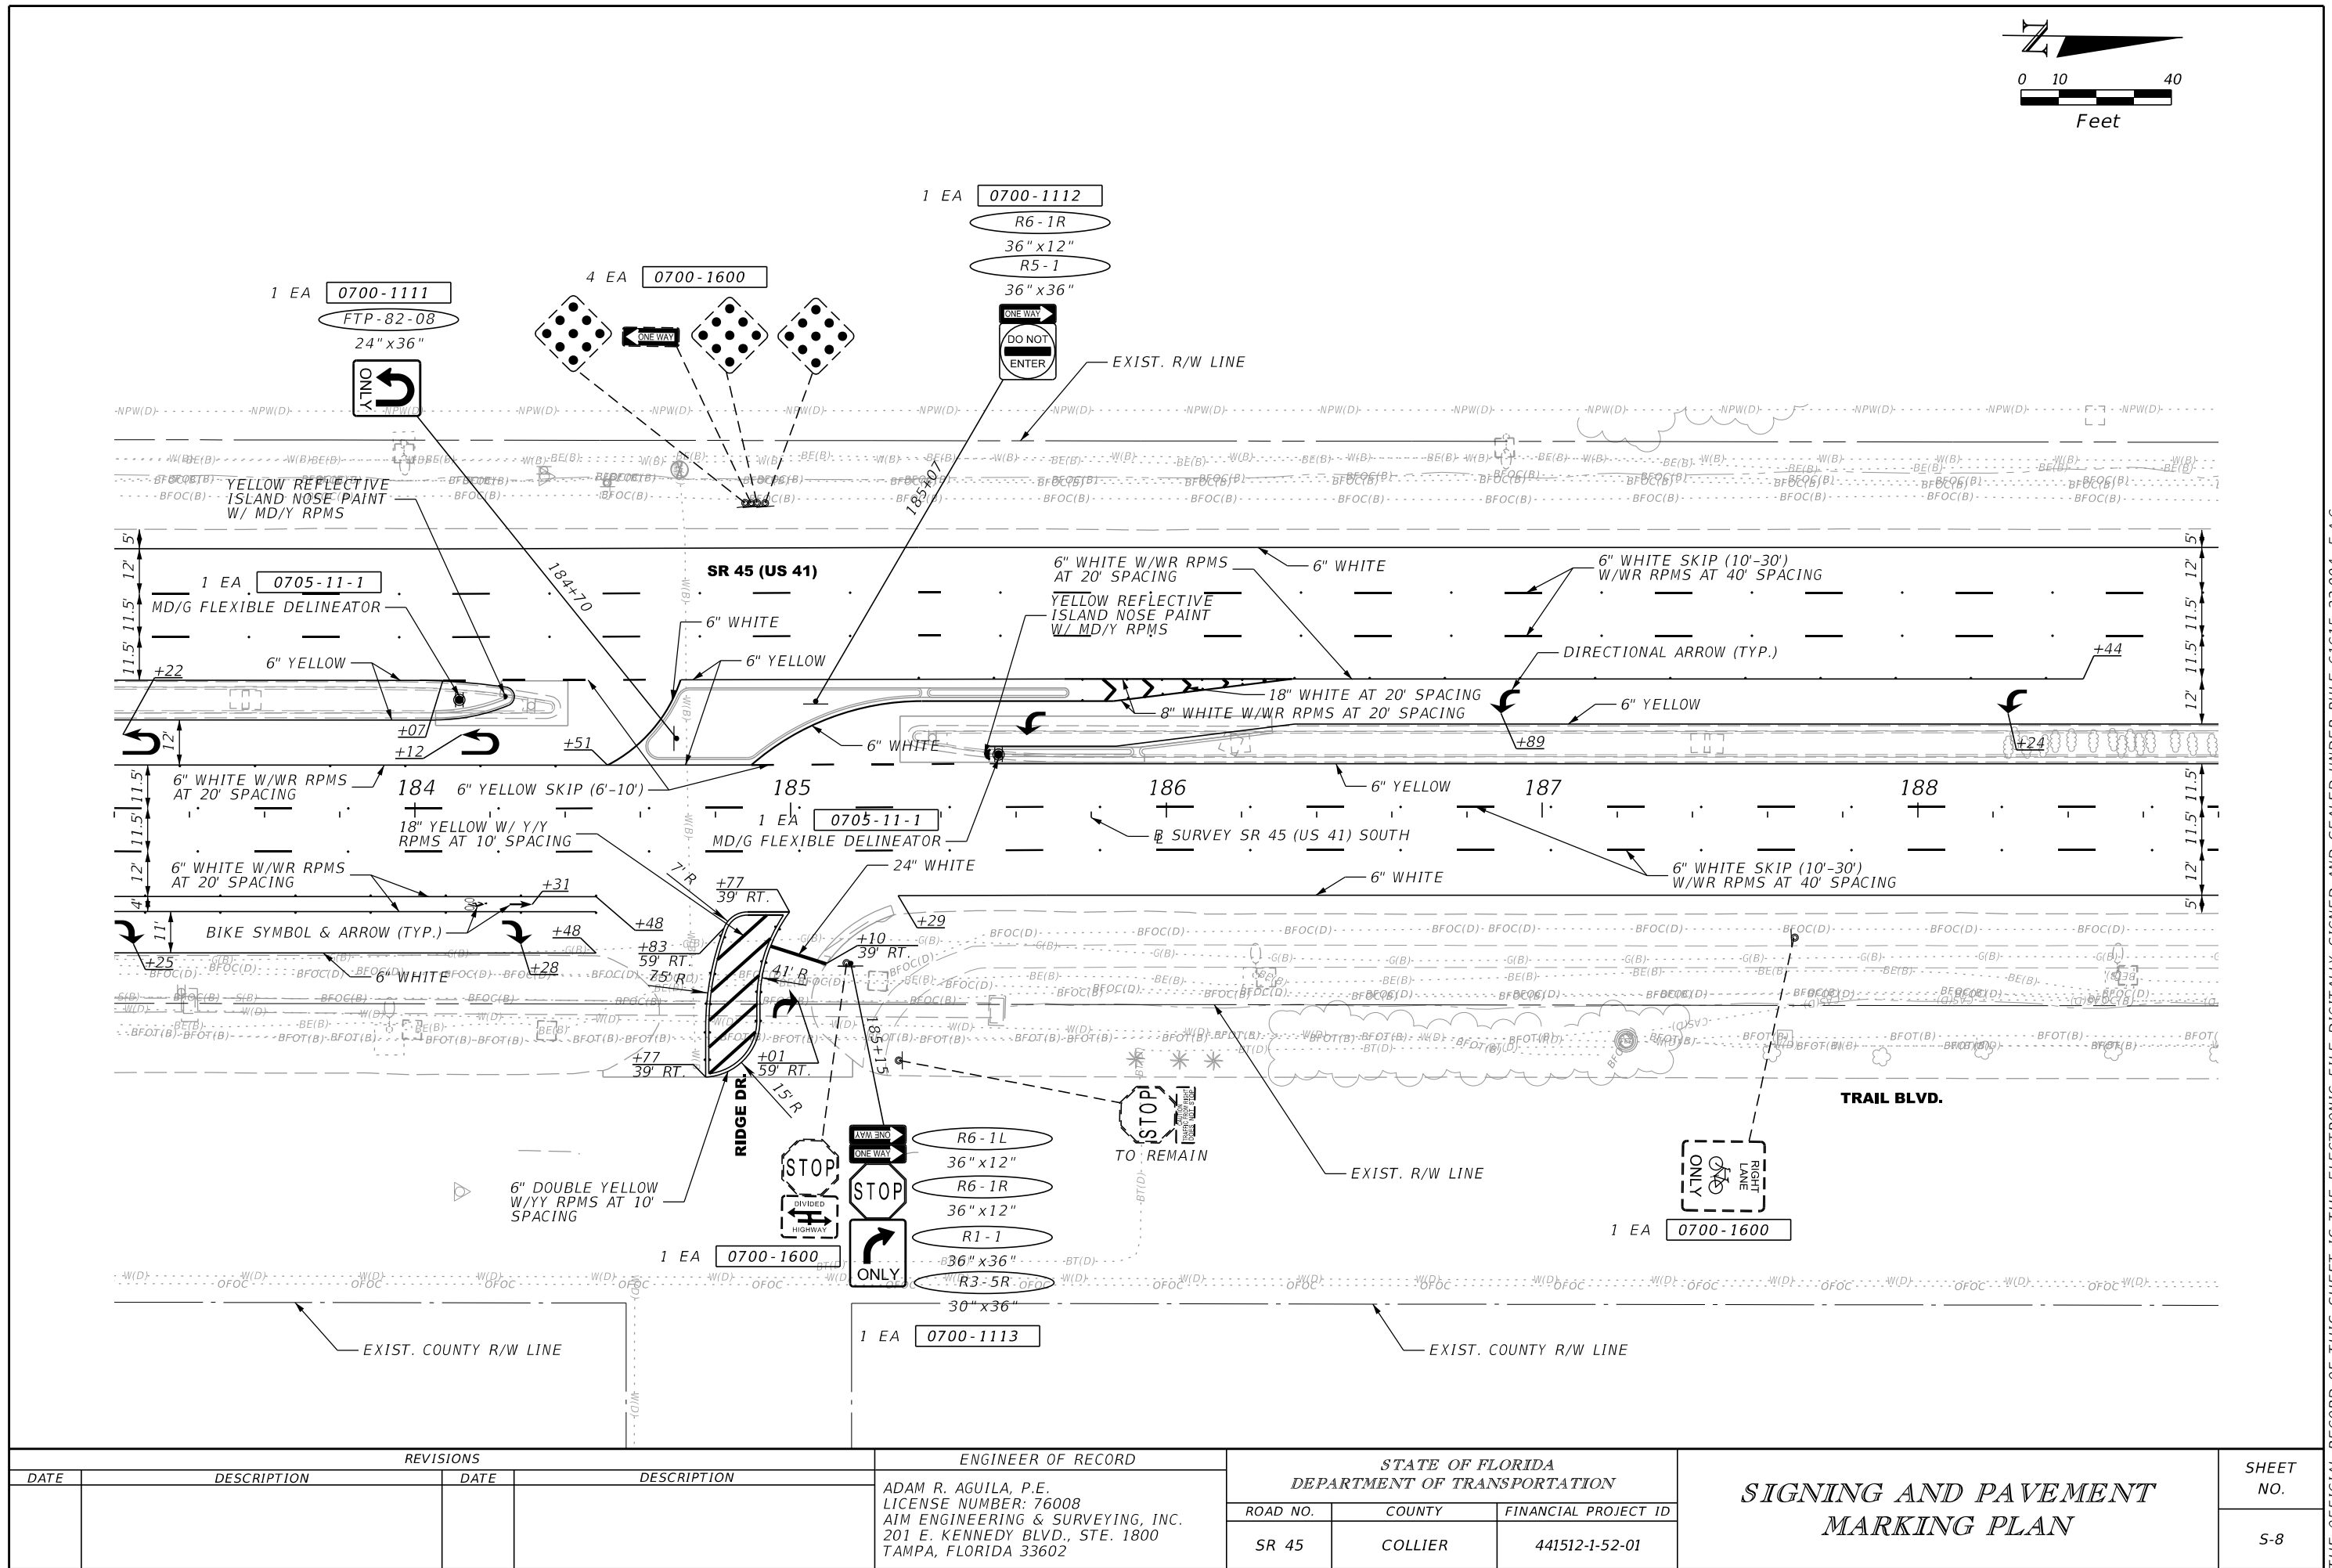


SIGNING AND PAVEMENT MARKING PLAN

S-8

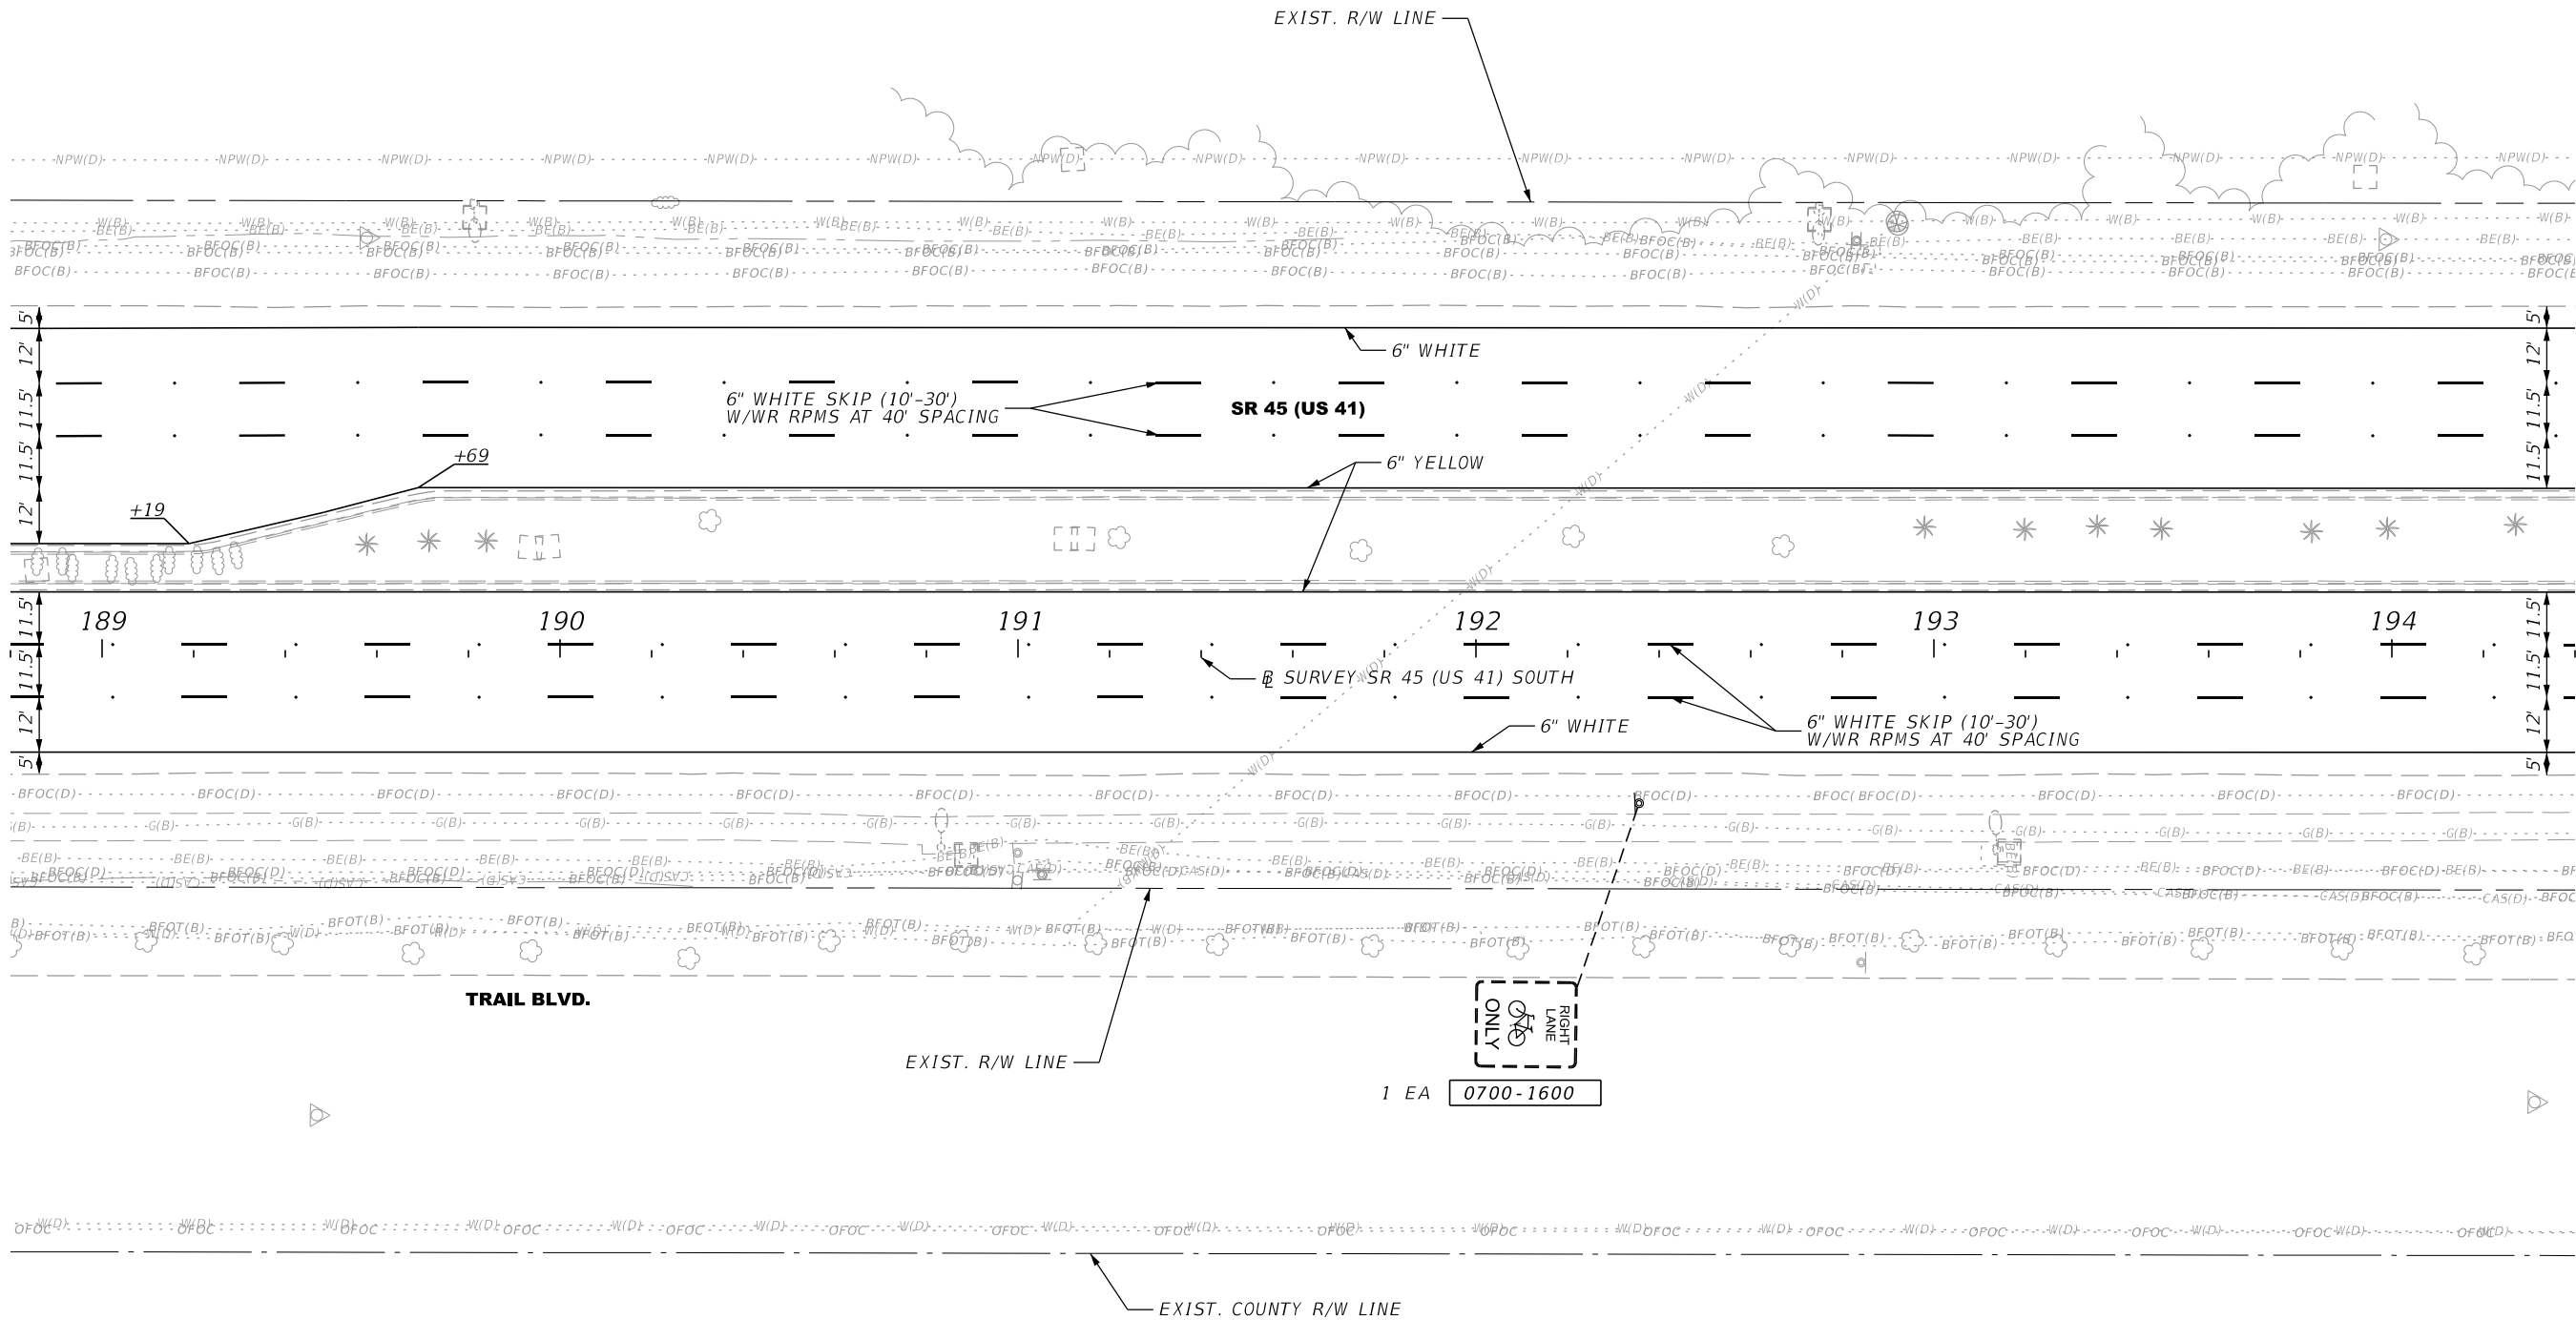
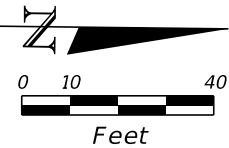


REVISIONS				ENGINEER OF RECORD		STATE OF FLORIDA DEPARTMENT OF TRANSPORTATION			SIGNING AND PAVEMENT MARKING PLAN	SHEET NO.
DATE	DESCRIPTION	DATE	DESCRIPTION	ADAM R. AGUILA, P.E. LICENSE NUMBER: 76008 AIM ENGINEERING & SURVEYING, INC. 201 E. KENNEDY BLVD., STE. 1800 TAMPA, FLORIDA 33602		ROAD NO.	COUNTY	FINANCIAL PROJECT ID		
						SR 45	COLLIER	441512-1-52-01		S-9

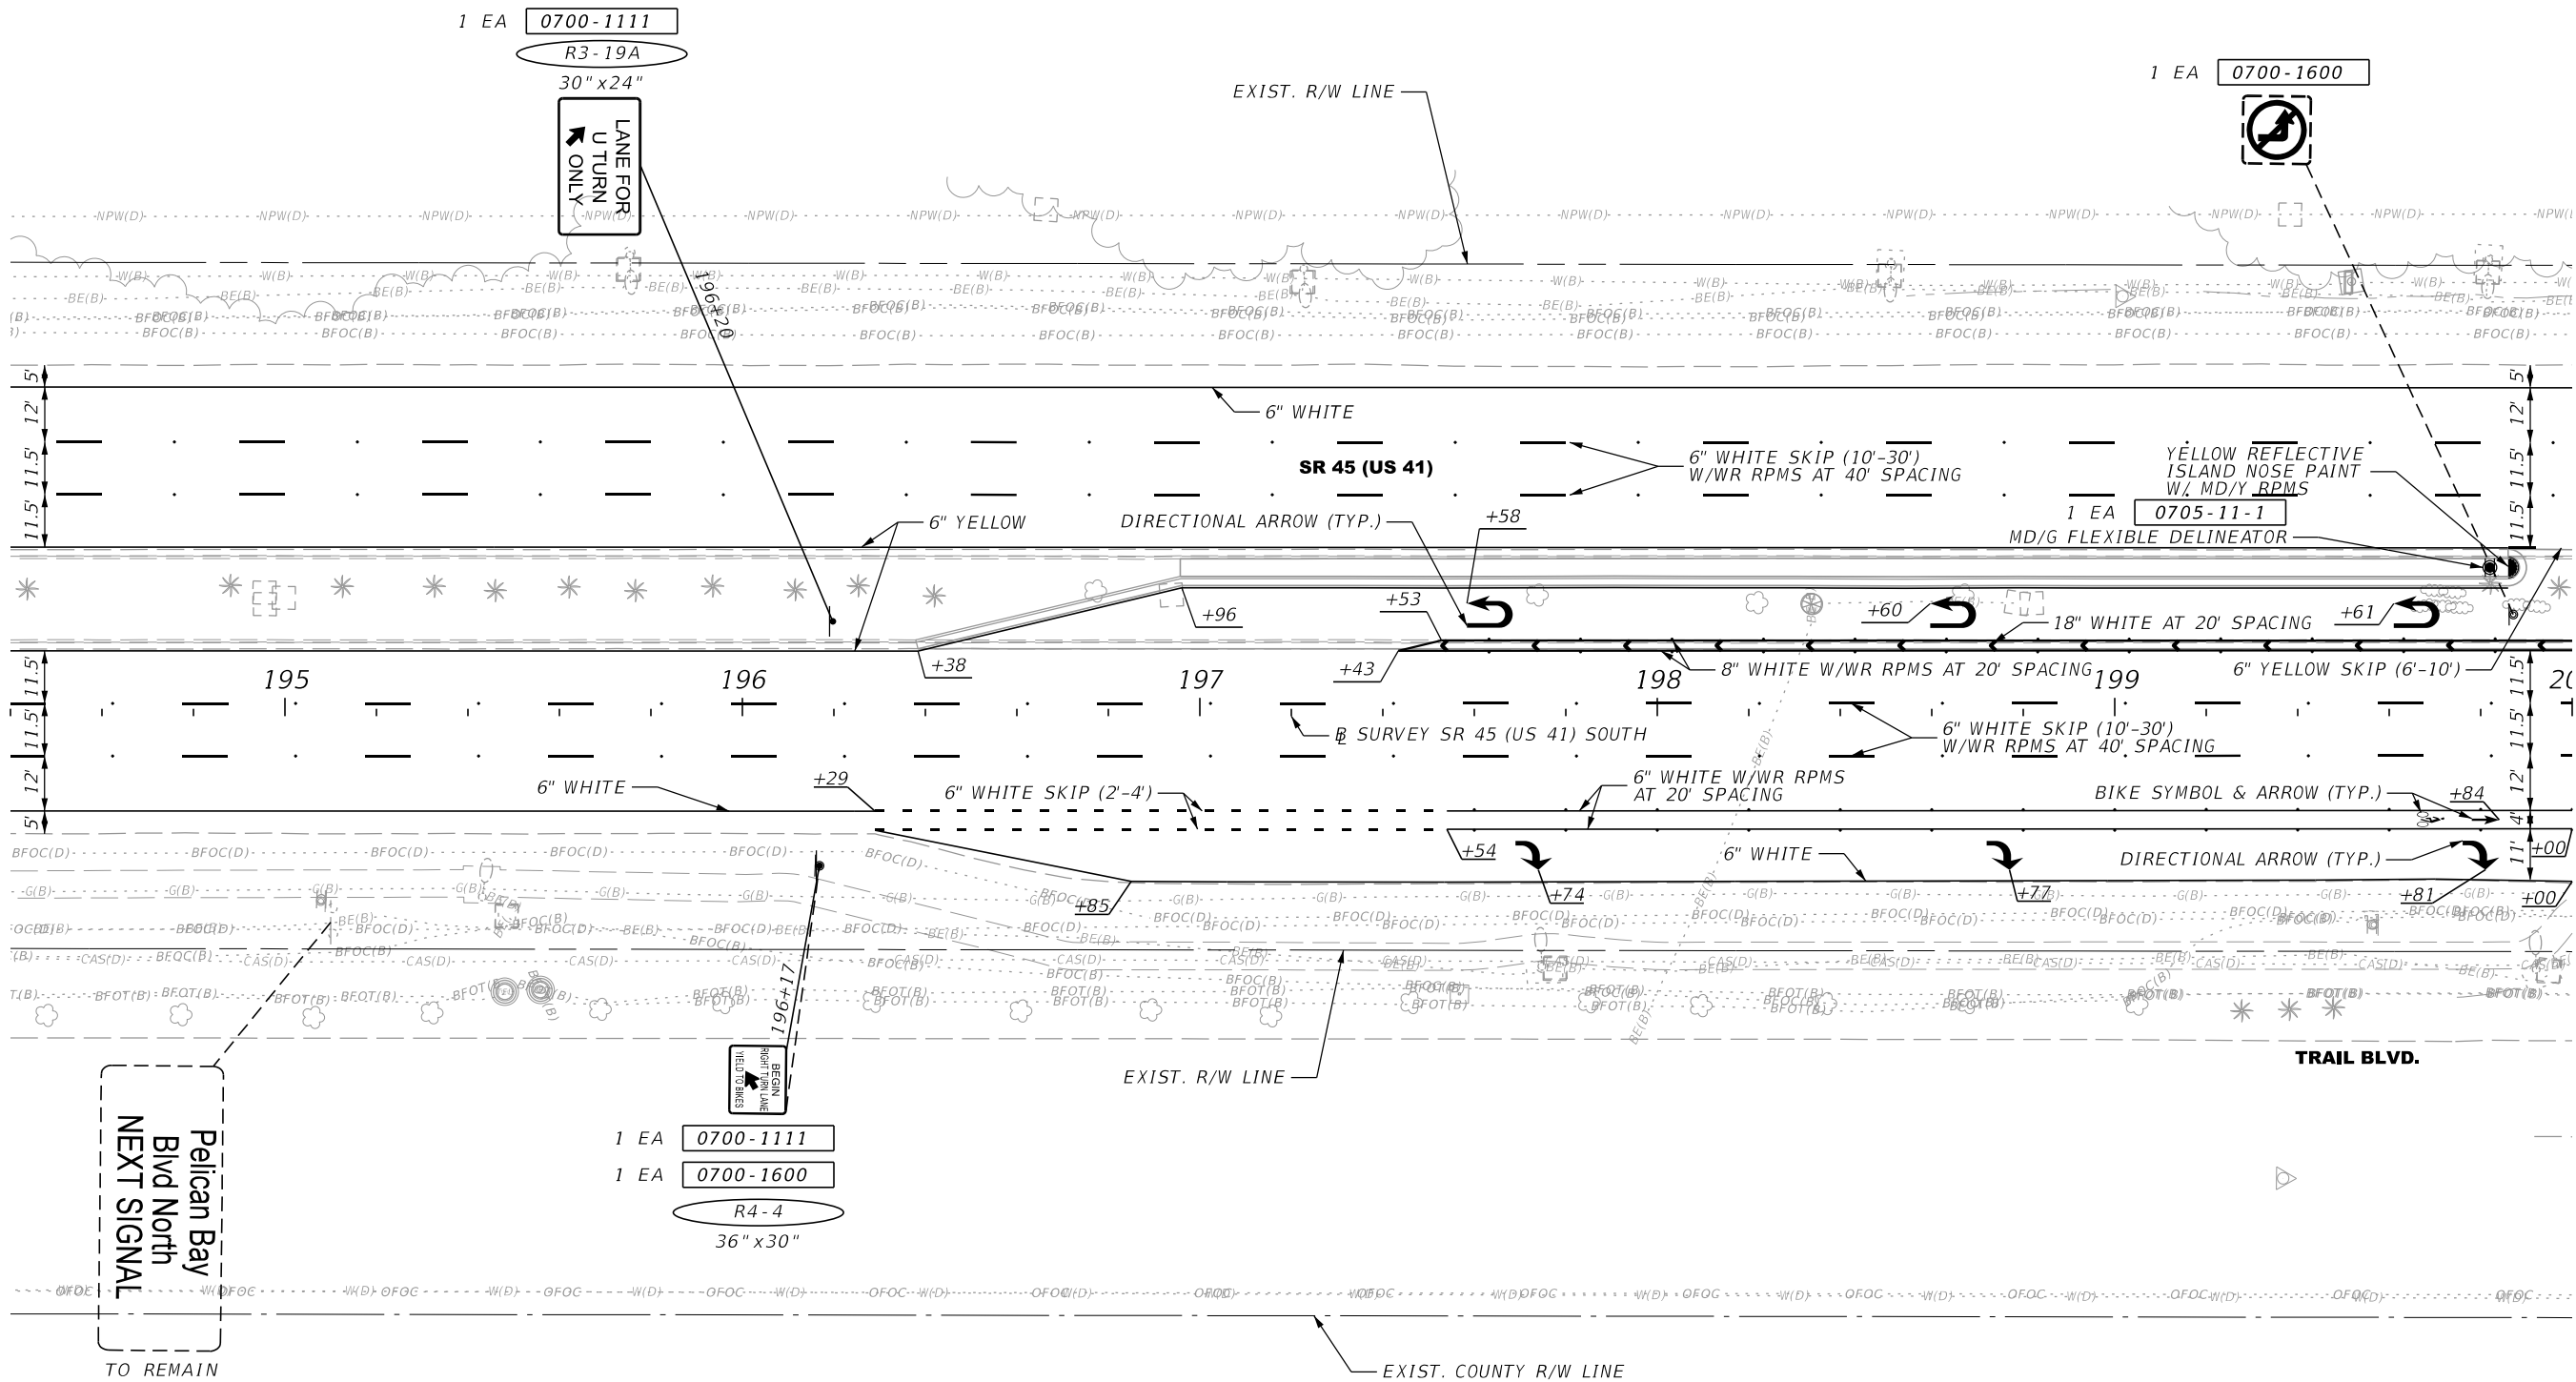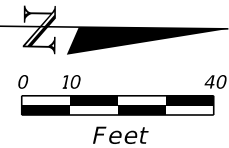



REVISIONS				ENGINEER OF RECORD	STATE OF FLORIDA DEPARTMENT OF TRANSPORTATION			SHEET NO.
DATE	DESCRIPTION	DATE	DESCRIPTION		ROAD NO.	COUNTY	FINANCIAL PROJECT ID	
					SR 45	COLLIER	441512-1-52-01	
				ADAM R. AGUILA, P.E. LICENSE NUMBER: 76008 AIM ENGINEERING & SURVEYING, INC. 201 E. KENNEDY BLVD., STE. 1800 TAMPA, FLORIDA 33602	SIGNING AND PAVEMENT MARKING PLAN			S-10

THE OFFICIAL RECORD OF THIS SHEET IS THE ELECTRONIC FILE DIGITALLY SIGNED AND SEALED UNDER RULE 61G15-23.004, F.A.C.

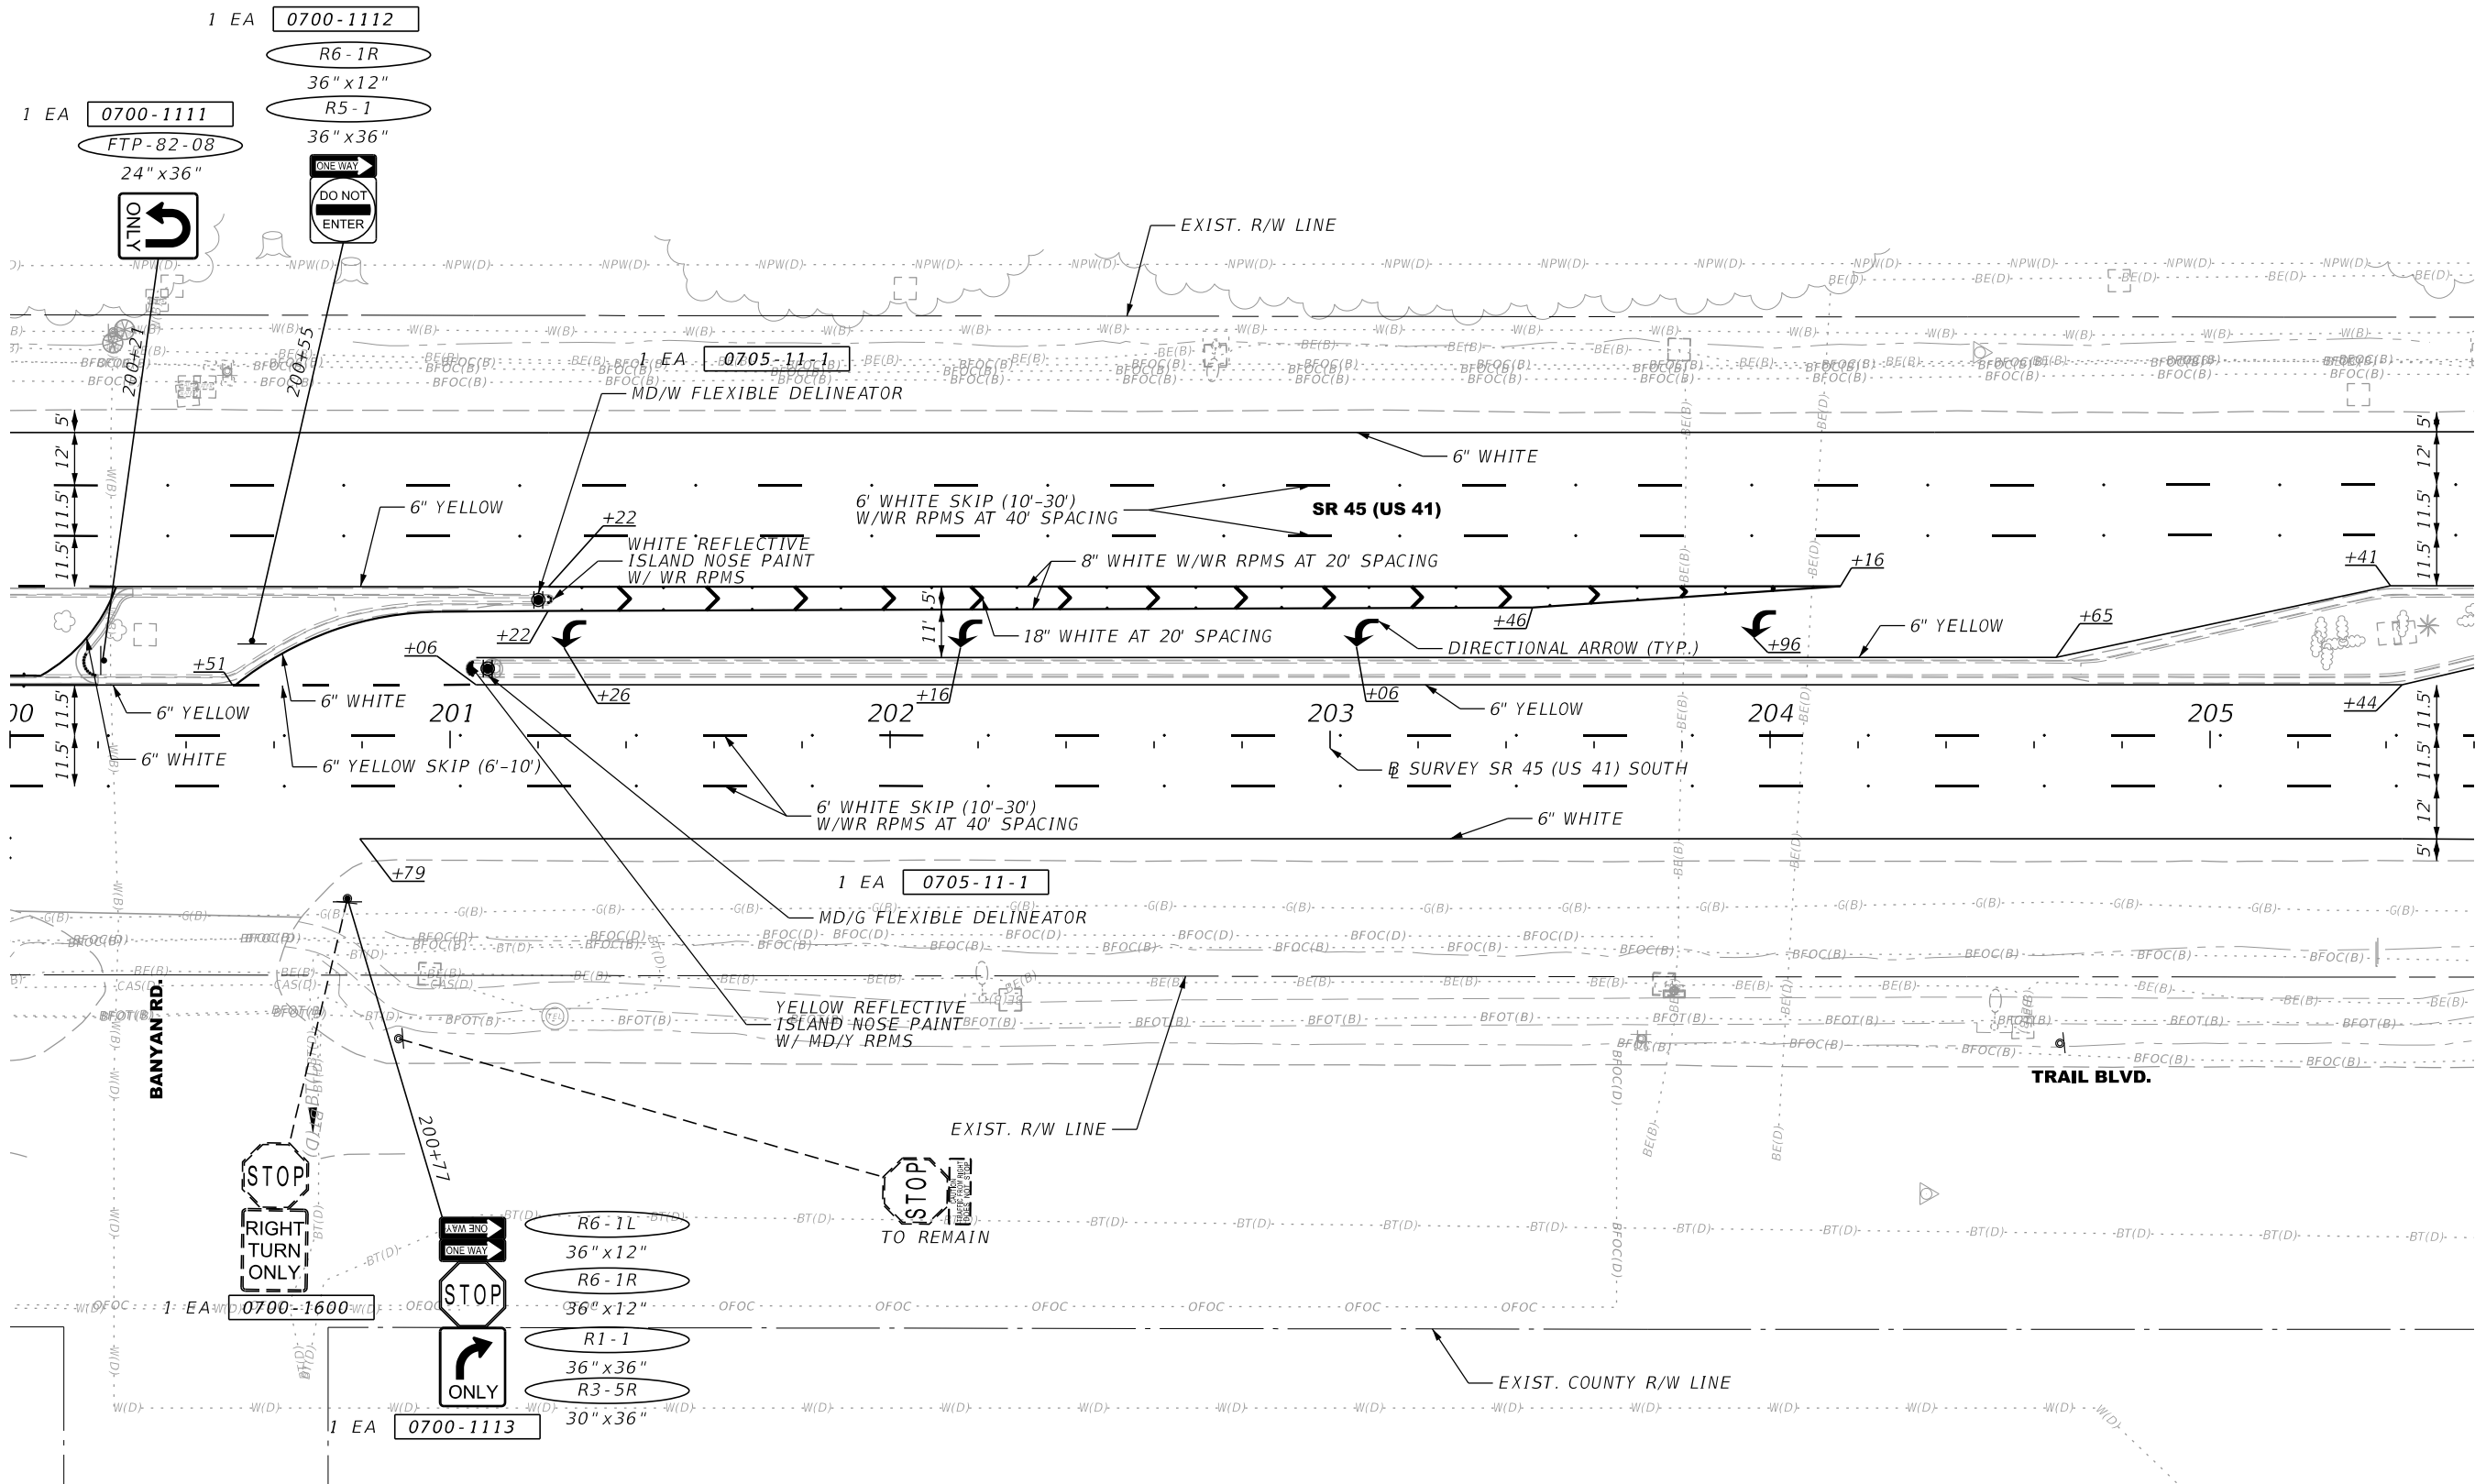
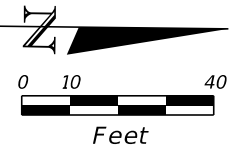


REVISIONS				ENGINEER OF RECORD	STATE OF FLORIDA DEPARTMENT OF TRANSPORTATION			SHEET NO.
DATE	DESCRIPTION	DATE	DESCRIPTION		ROAD NO.	COUNTY	FINANCIAL PROJECT ID	
					SR 45	COLLIER	441512-1-52-01	
				ADAM R. AGUILA, P.E. LICENSE NUMBER: 76008 AIM ENGINEERING & SURVEYING, INC. 201 E. KENNEDY BLVD., STE. 1800 TAMPA, FLORIDA 33602	SIGNING AND PAVEMENT MARKING PLAN			S-11

THE OFFICIAL RECORD OF THIS SHEET IS THE ELECTRONIC FILE DIGITALLY SIGNED AND SEALED UNDER RULE 61G15-23.004, F.A.C.

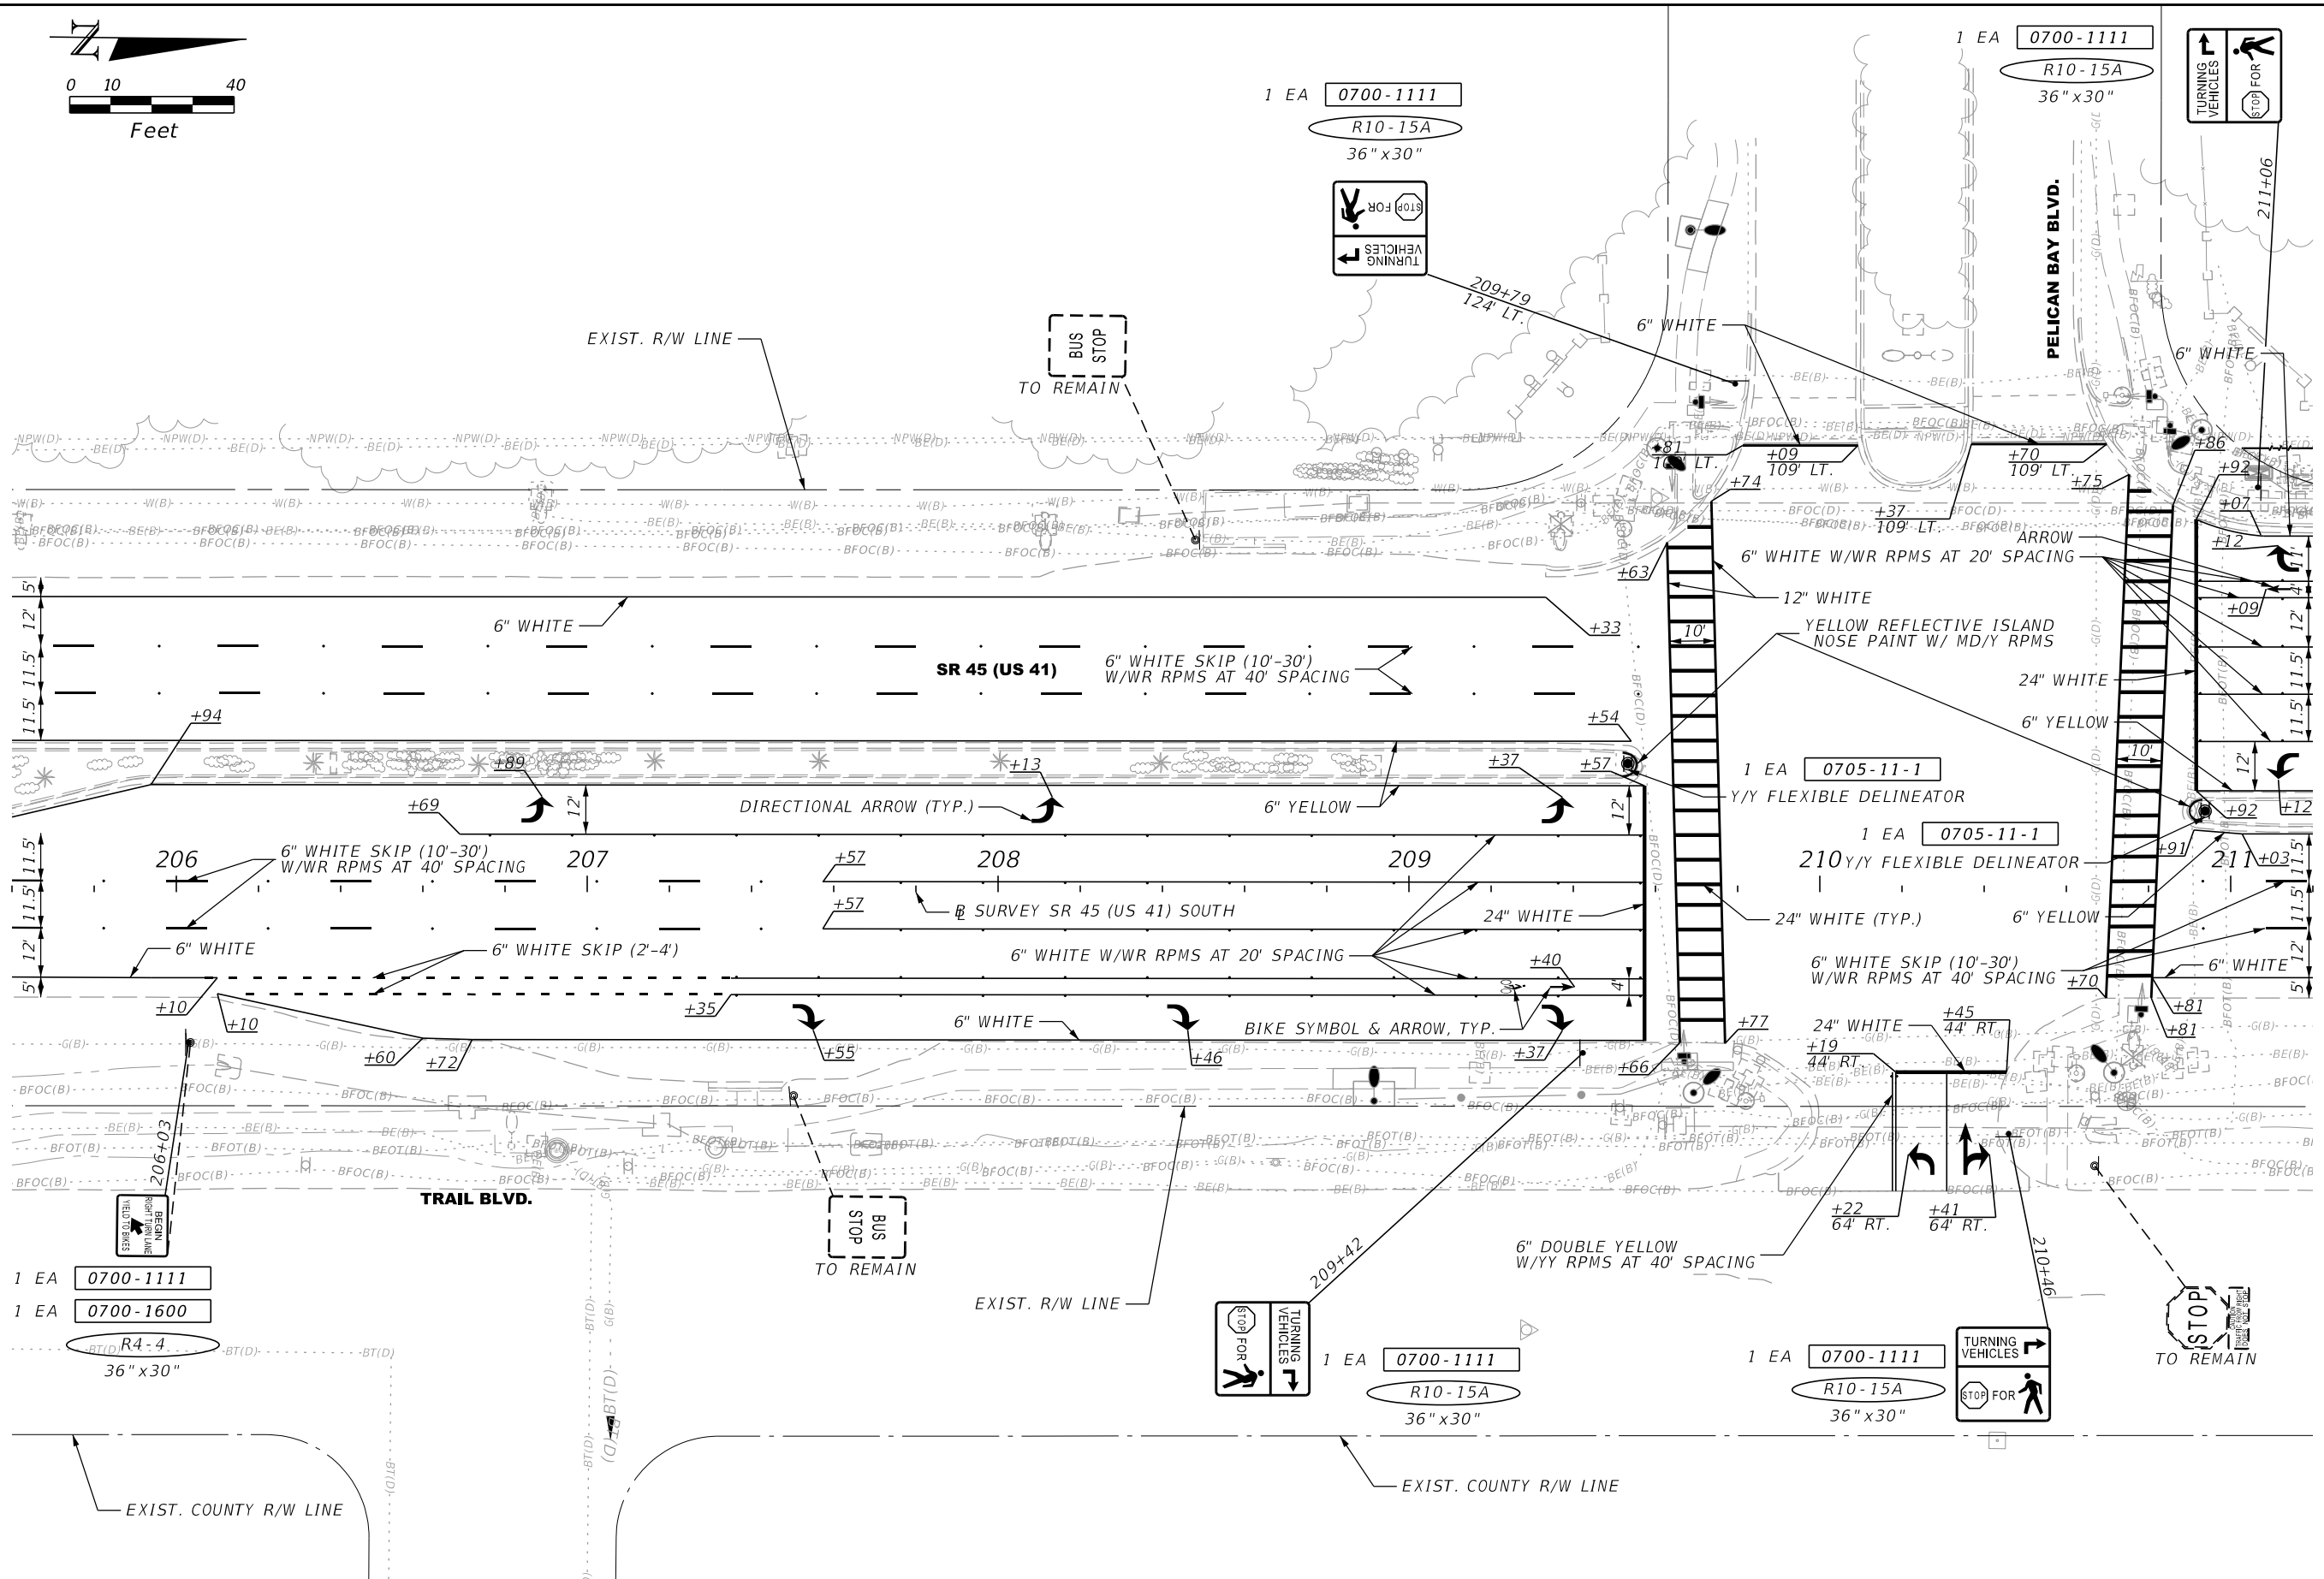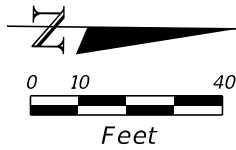



REVISIONS				ENGINEER OF RECORD	STATE OF FLORIDA			SIGNING AND PAVEMENT MARKING PLAN	SHEET NO.
DATE	DESCRIPTION	DATE	DESCRIPTION		DEPARTMENT OF TRANSPORTATION				S-12
					ROAD NO.	COUNTY	FINANCIAL PROJECT ID		
				ADAM R. AGUILA, P.E. LICENSE NUMBER: 76008 AIM ENGINEERING & SURVEYING, INC. 201 E. KENNEDY BLVD., STE. 1800 TAMPA, FLORIDA 33602	SR 45	COLLIER	441512-1-52-01		

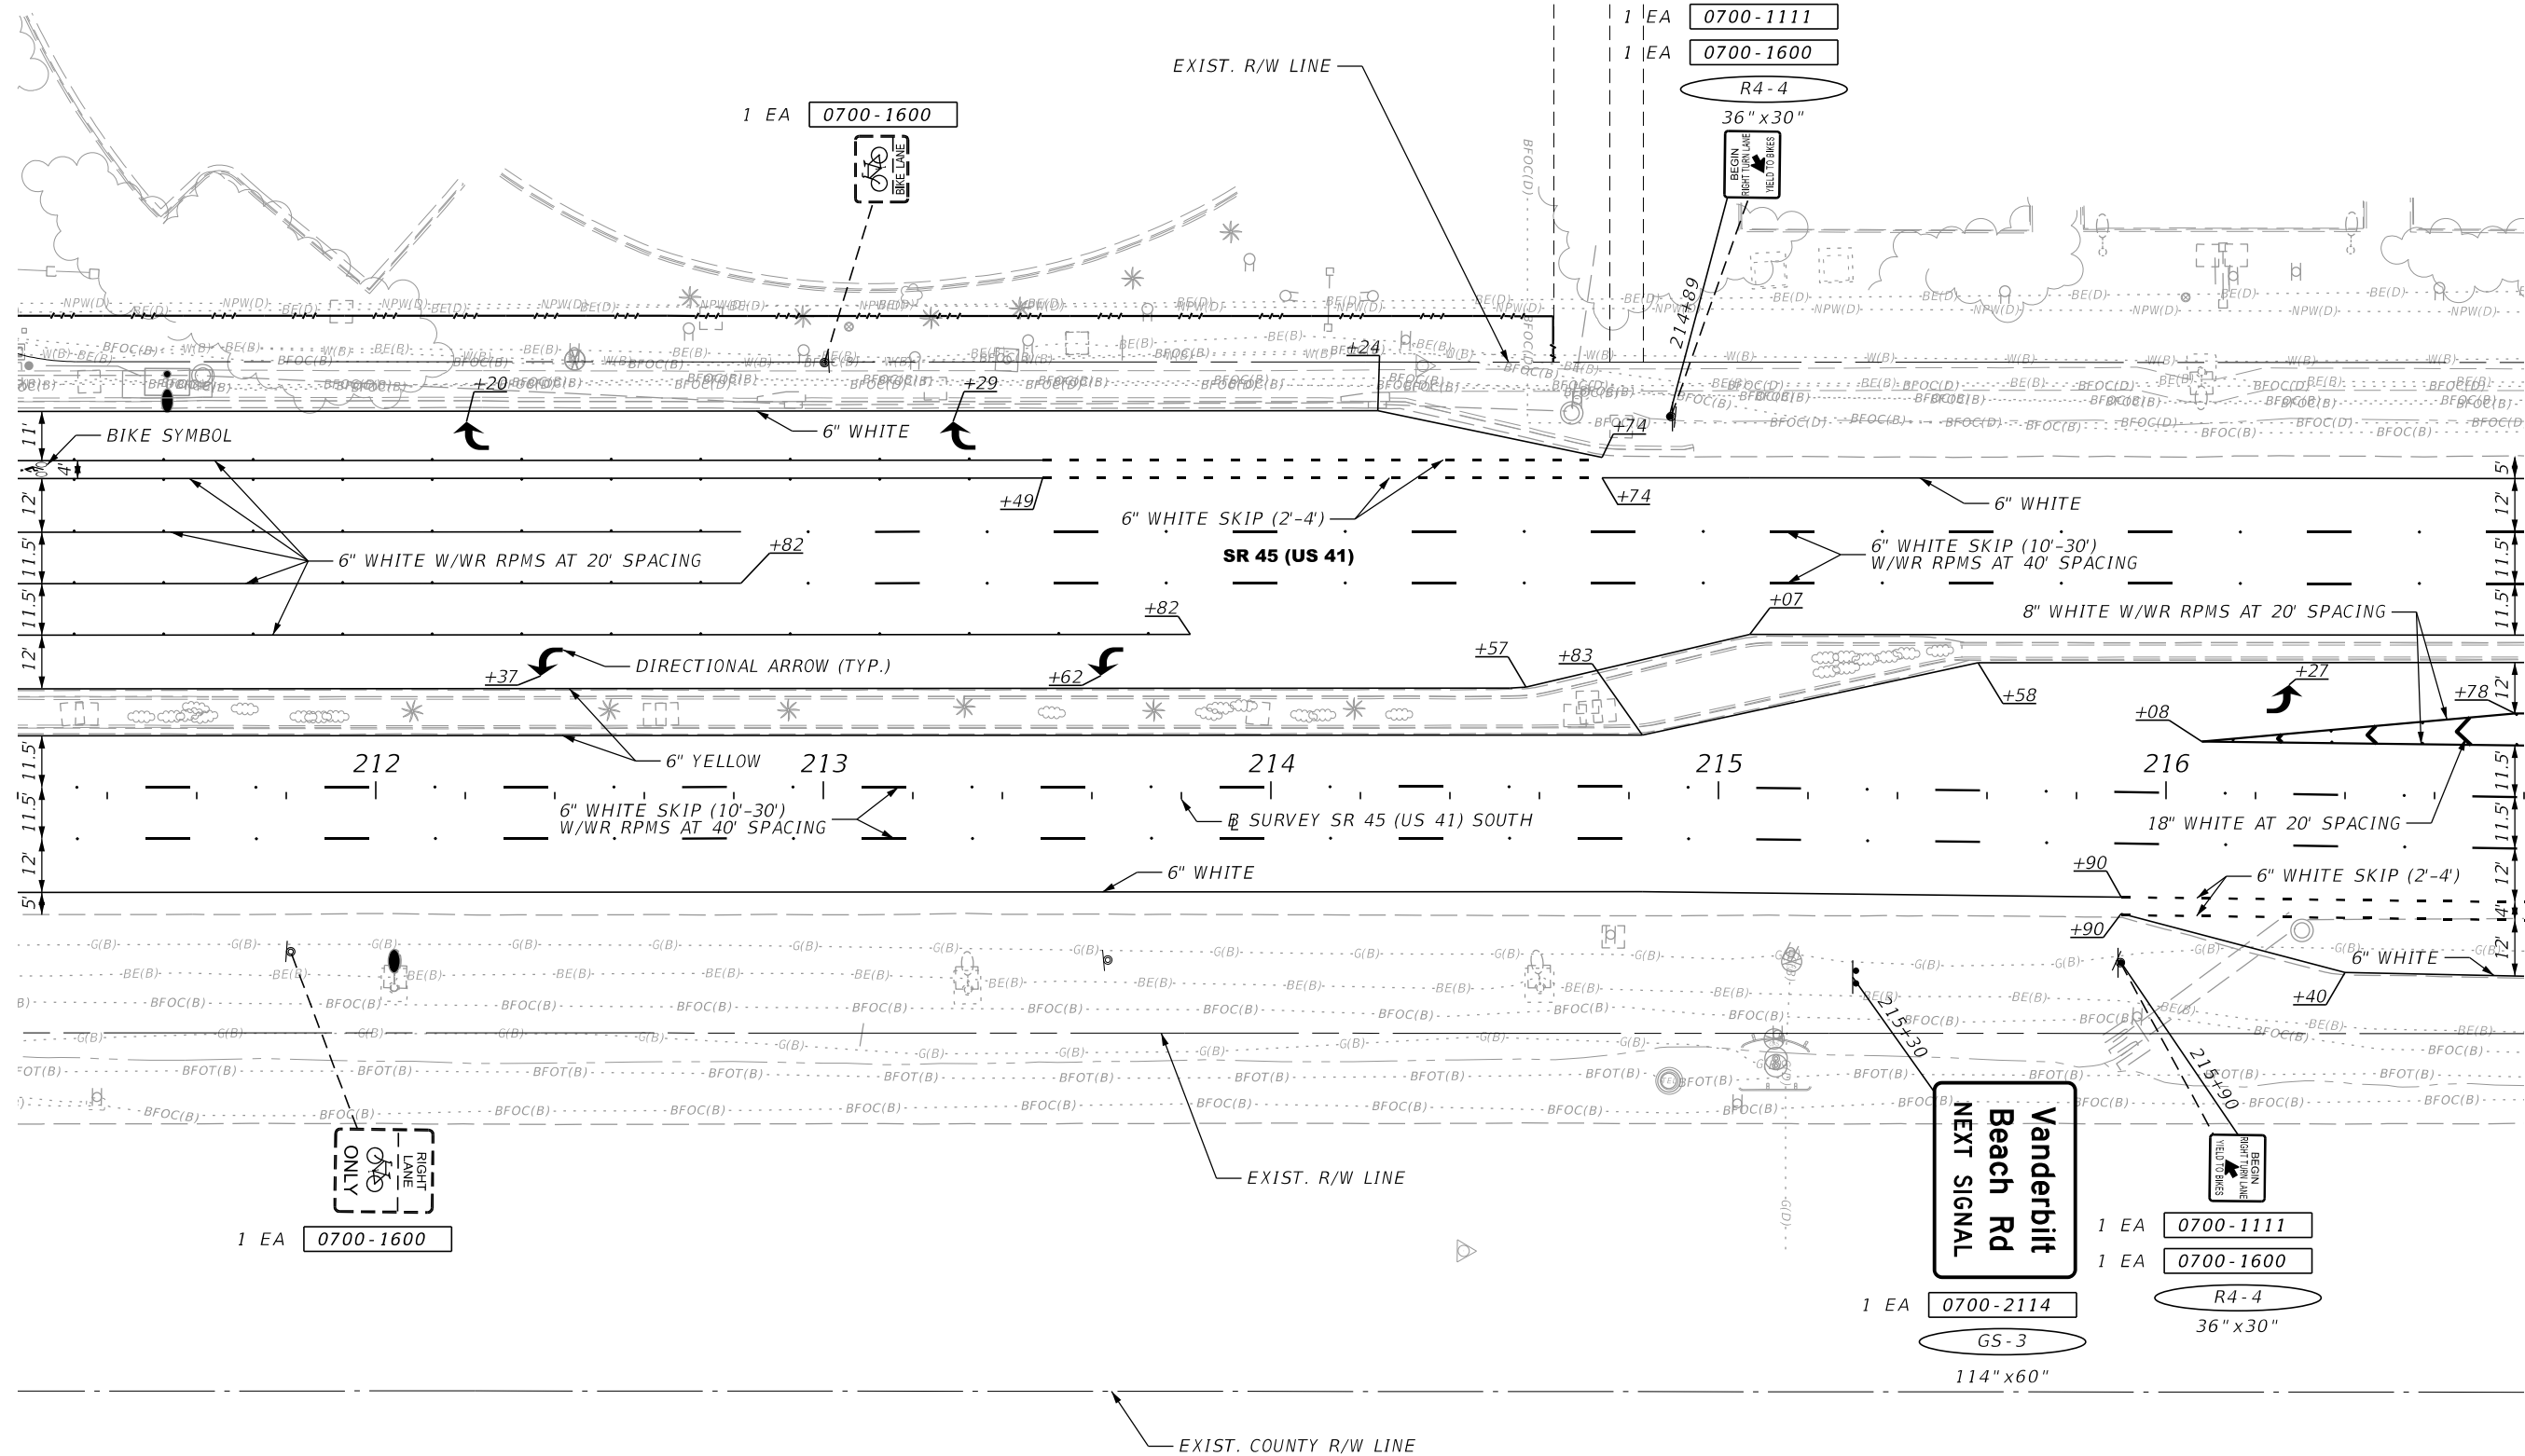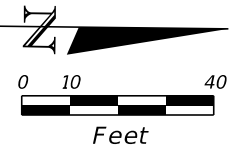


REVISIONS				ENGINEER OF RECORD		STATE OF FLORIDA DEPARTMENT OF TRANSPORTATION			SHEET NO.
DATE	DESCRIPTION	DATE	DESCRIPTION	ADAM R. AGUILA, P.E. LICENSE NUMBER: 76008 AIM ENGINEERING & SURVEYING, INC. 201 E. KENNEDY BLVD., STE. 1800 TAMPA, FLORIDA 33602		ROAD NO.	COUNTY	FINANCIAL PROJECT ID	
						SR 45	COLLIER	441512-1-52-01	

SIGNING AND PAVEMENT
MARKING PLAN

THE OFFICIAL RECORD OF THIS SHEET IS THE ELECTRONIC FILE DIGITALLY SIGNED AND SEALED UNDER RULE 61G15-23.004, F.A.C.

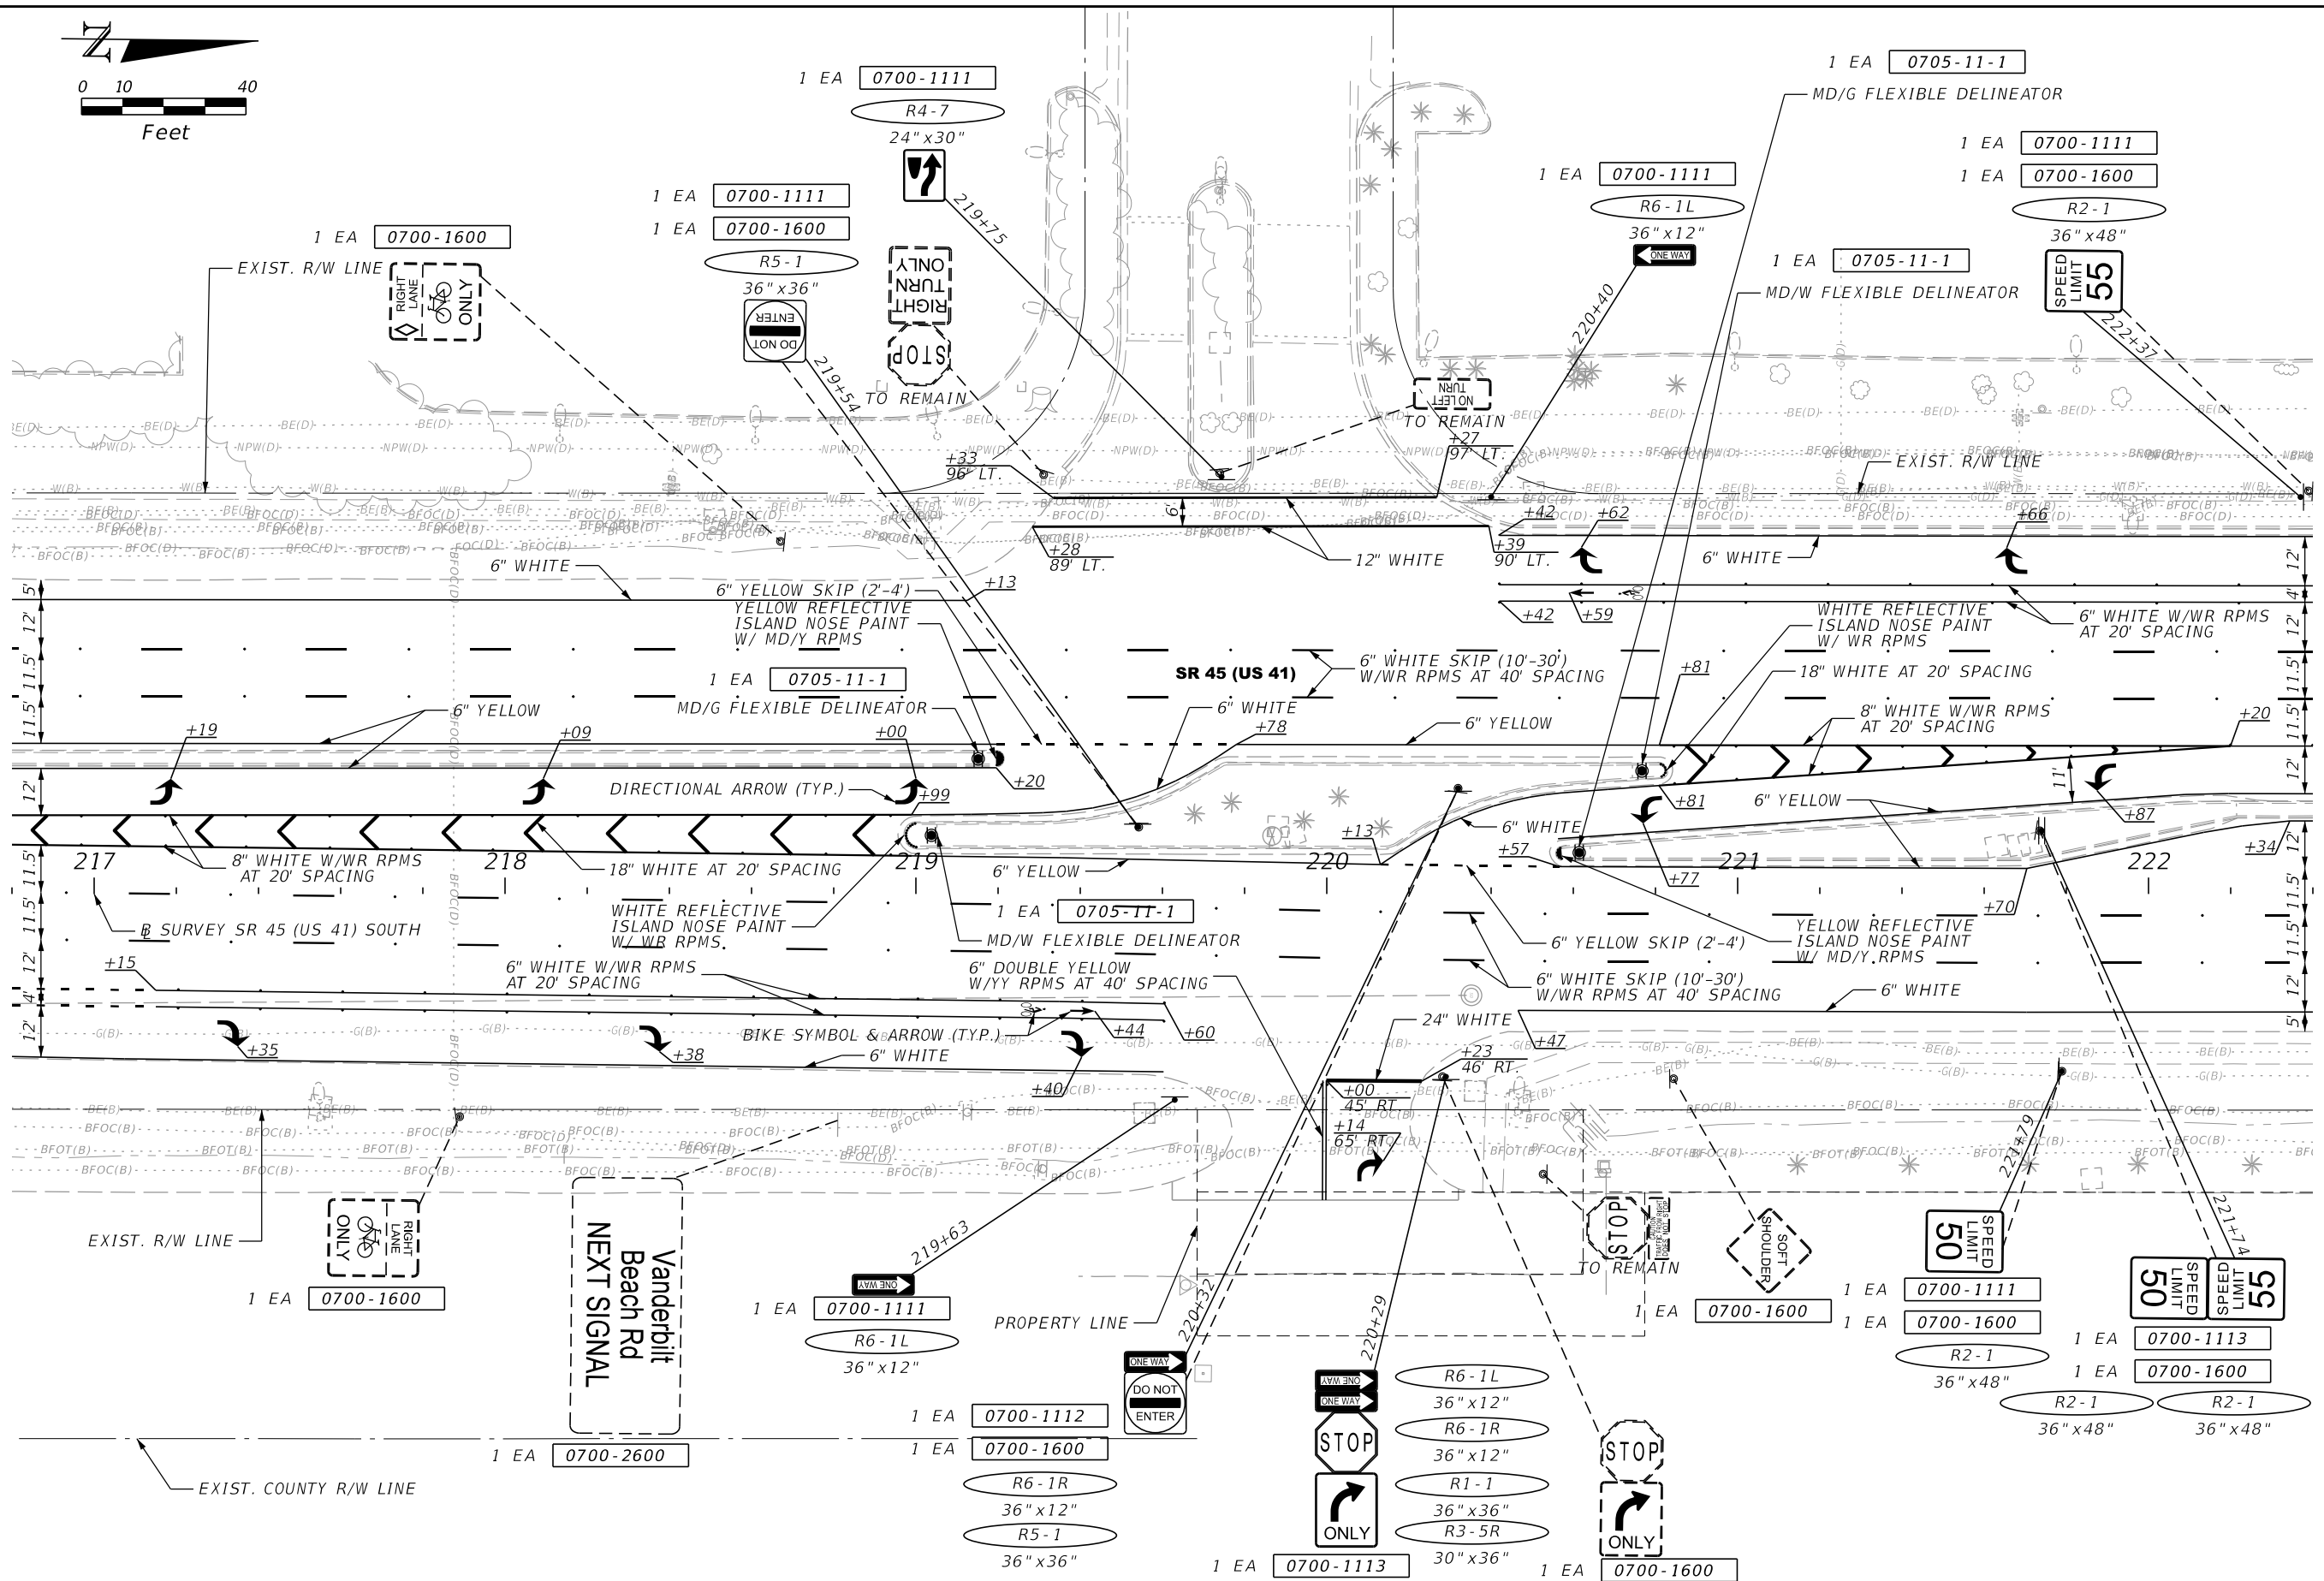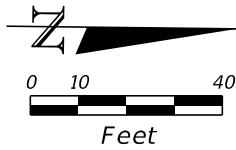

REVISIONS				ENGINEER OF RECORD	STATE OF FLORIDA DEPARTMENT OF TRANSPORTATION			SIGNING AND PAVEMENT MARKING PLAN	SHEET NO.	
DATE	DESCRIPTION		DATE	DESCRIPTION		ROAD NO.	COUNTY		FINANCIAL PROJECT ID	S-14
				ADAM R. AGUILA, P.E. LICENSE NUMBER: 76008 AIM ENGINEERING & SURVEYING, INC. 201 E. KENNEDY BLVD., STE. 1800 TAMPA, FLORIDA 33602		SR 45	COLLIER	441512-1-52-01		

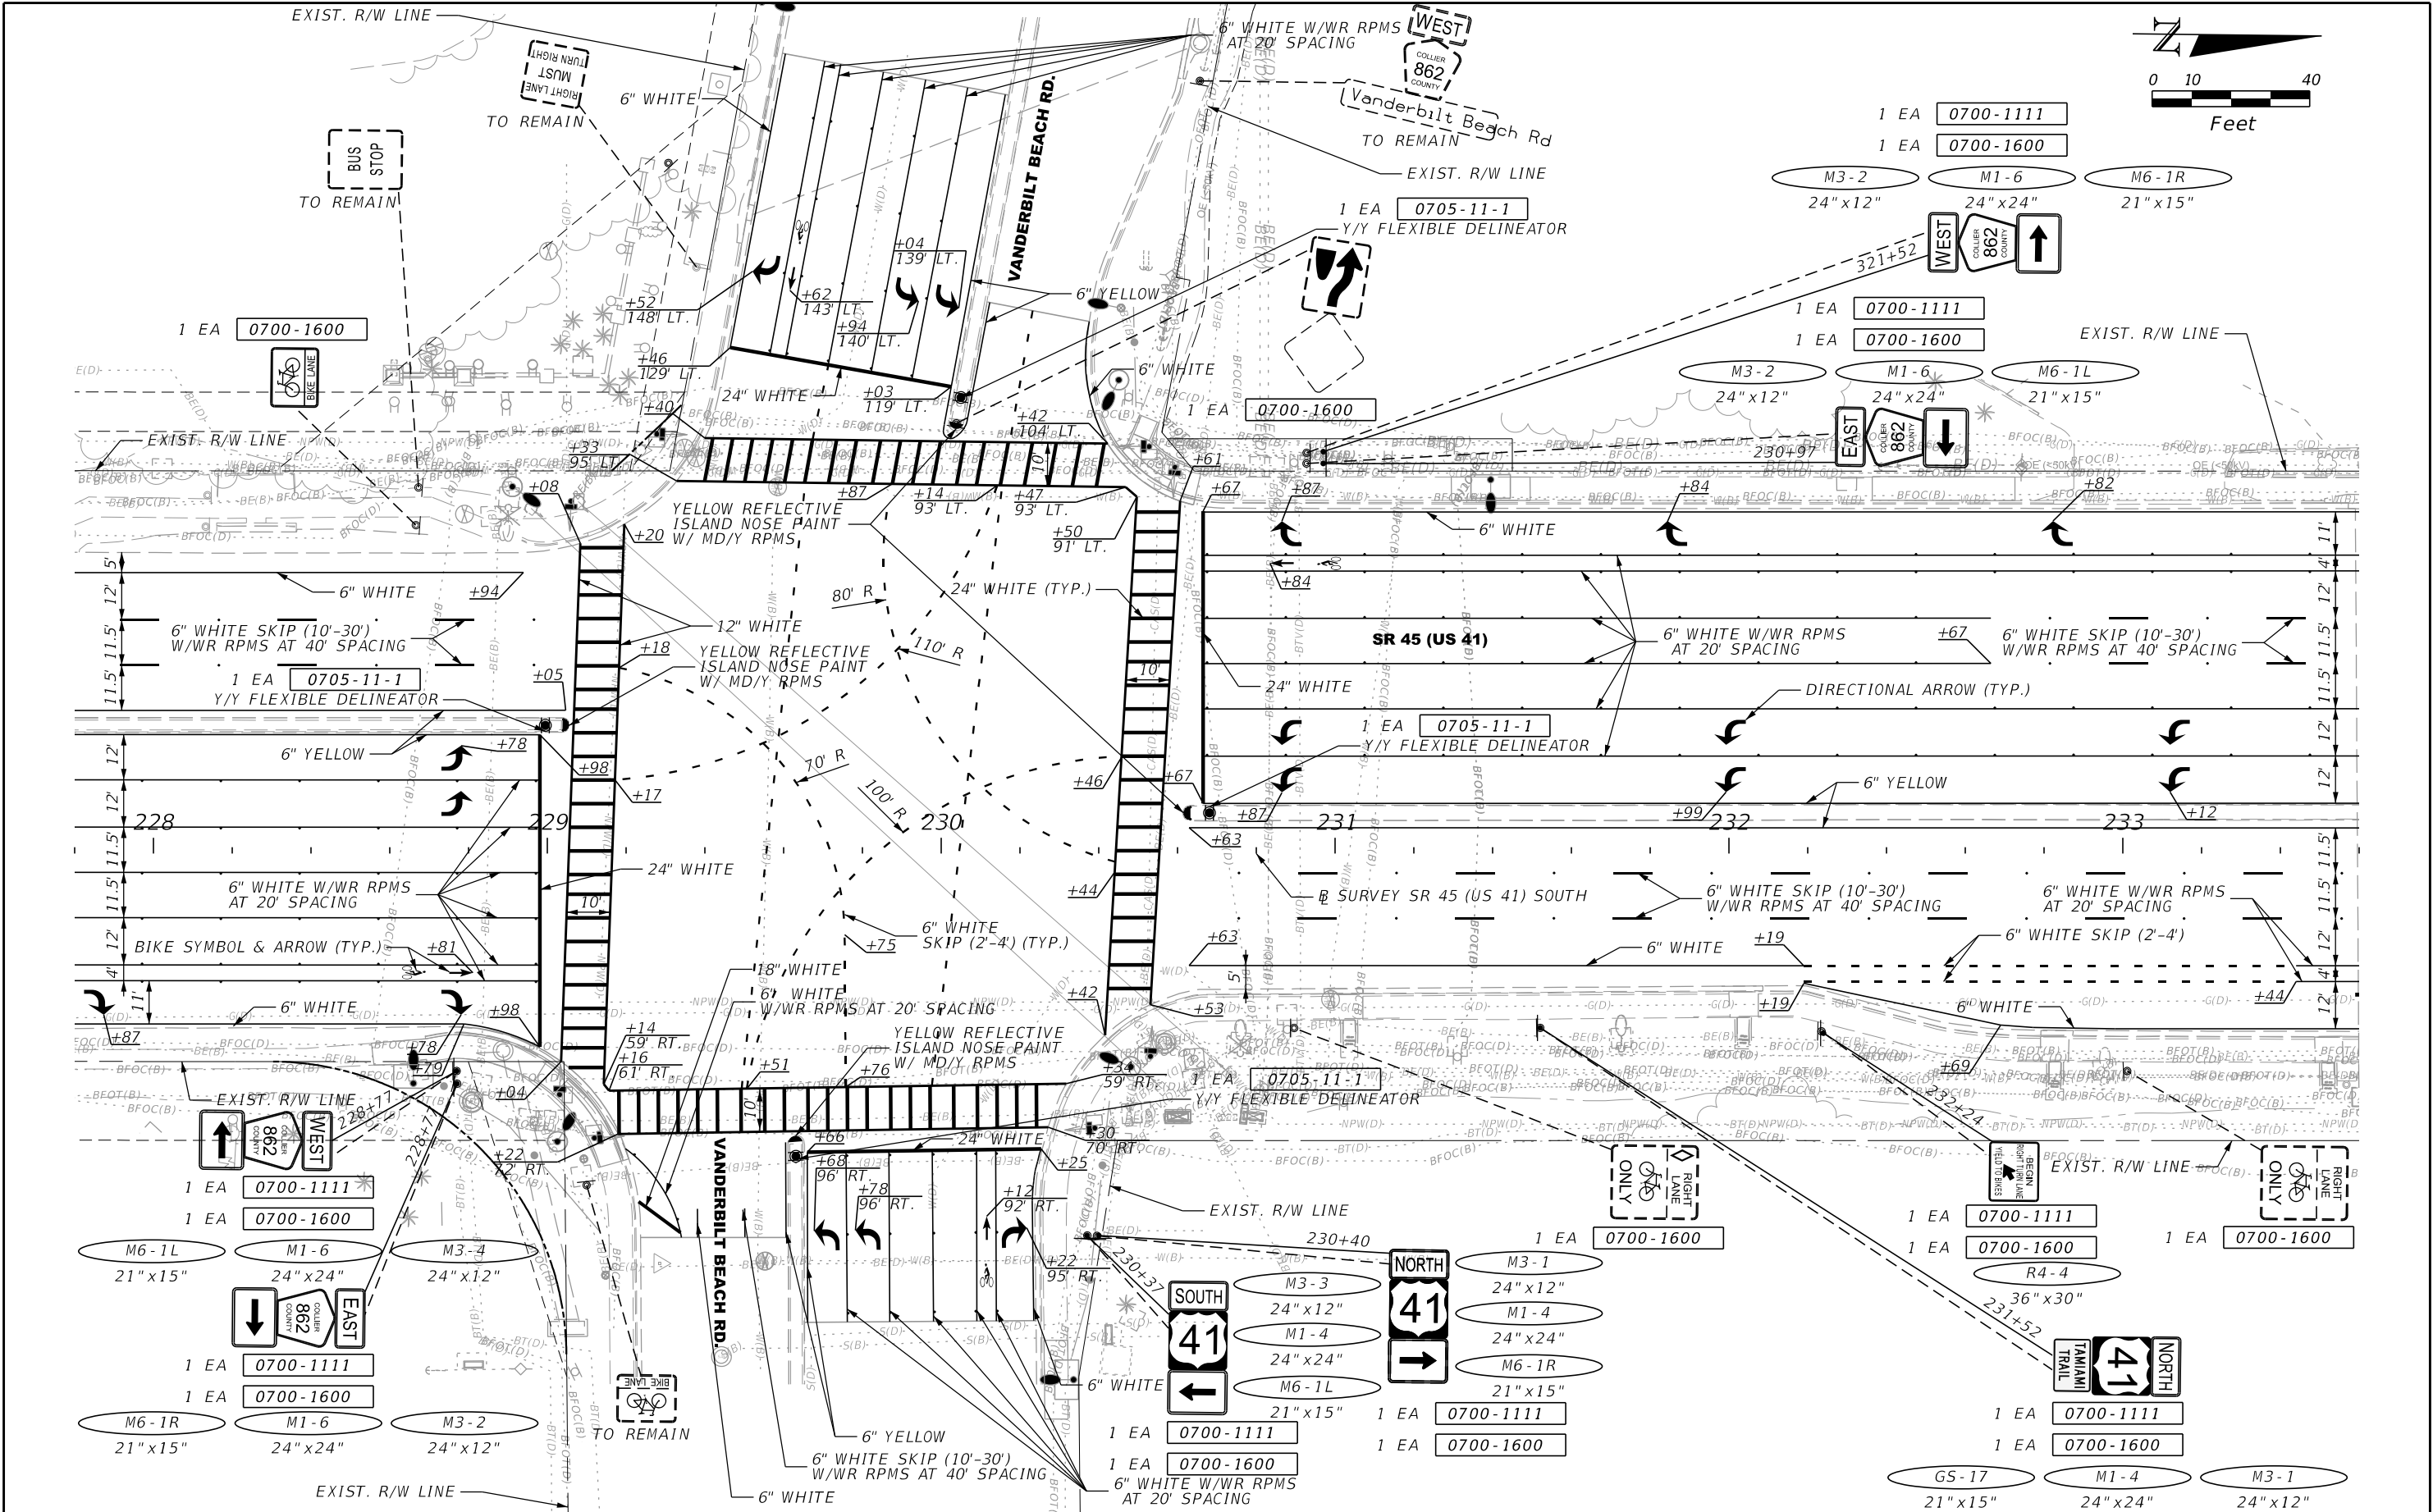


REVISIONS		ENGINEER OF RECORD		STATE OF FLORIDA DEPARTMENT OF TRANSPORTATION			SHEET NO.
DATE	DESCRIPTION	DATE	DESCRIPTION	ROAD NO.	COUNTY	FINANCIAL PROJECT ID	
			ADAM R. AGUILA, P.E. LICENSE NUMBER: 76008 AIM ENGINEERING & SURVEYING, INC. 201 E. KENNEDY BLVD., STE. 1800 TAMPA, FLORIDA 33602	SR 45	COLLIER	441512-1-52-01	



SIGNING AND PAVEMENT
MARKING PLAN

S-16

THE OFFICIAL RECORD OF THIS SHEET IS THE ELECTRONIC FILE DIGITALLY SIGNED AND SEALED UNDER RULE 61G15-23.004, F.A.C.

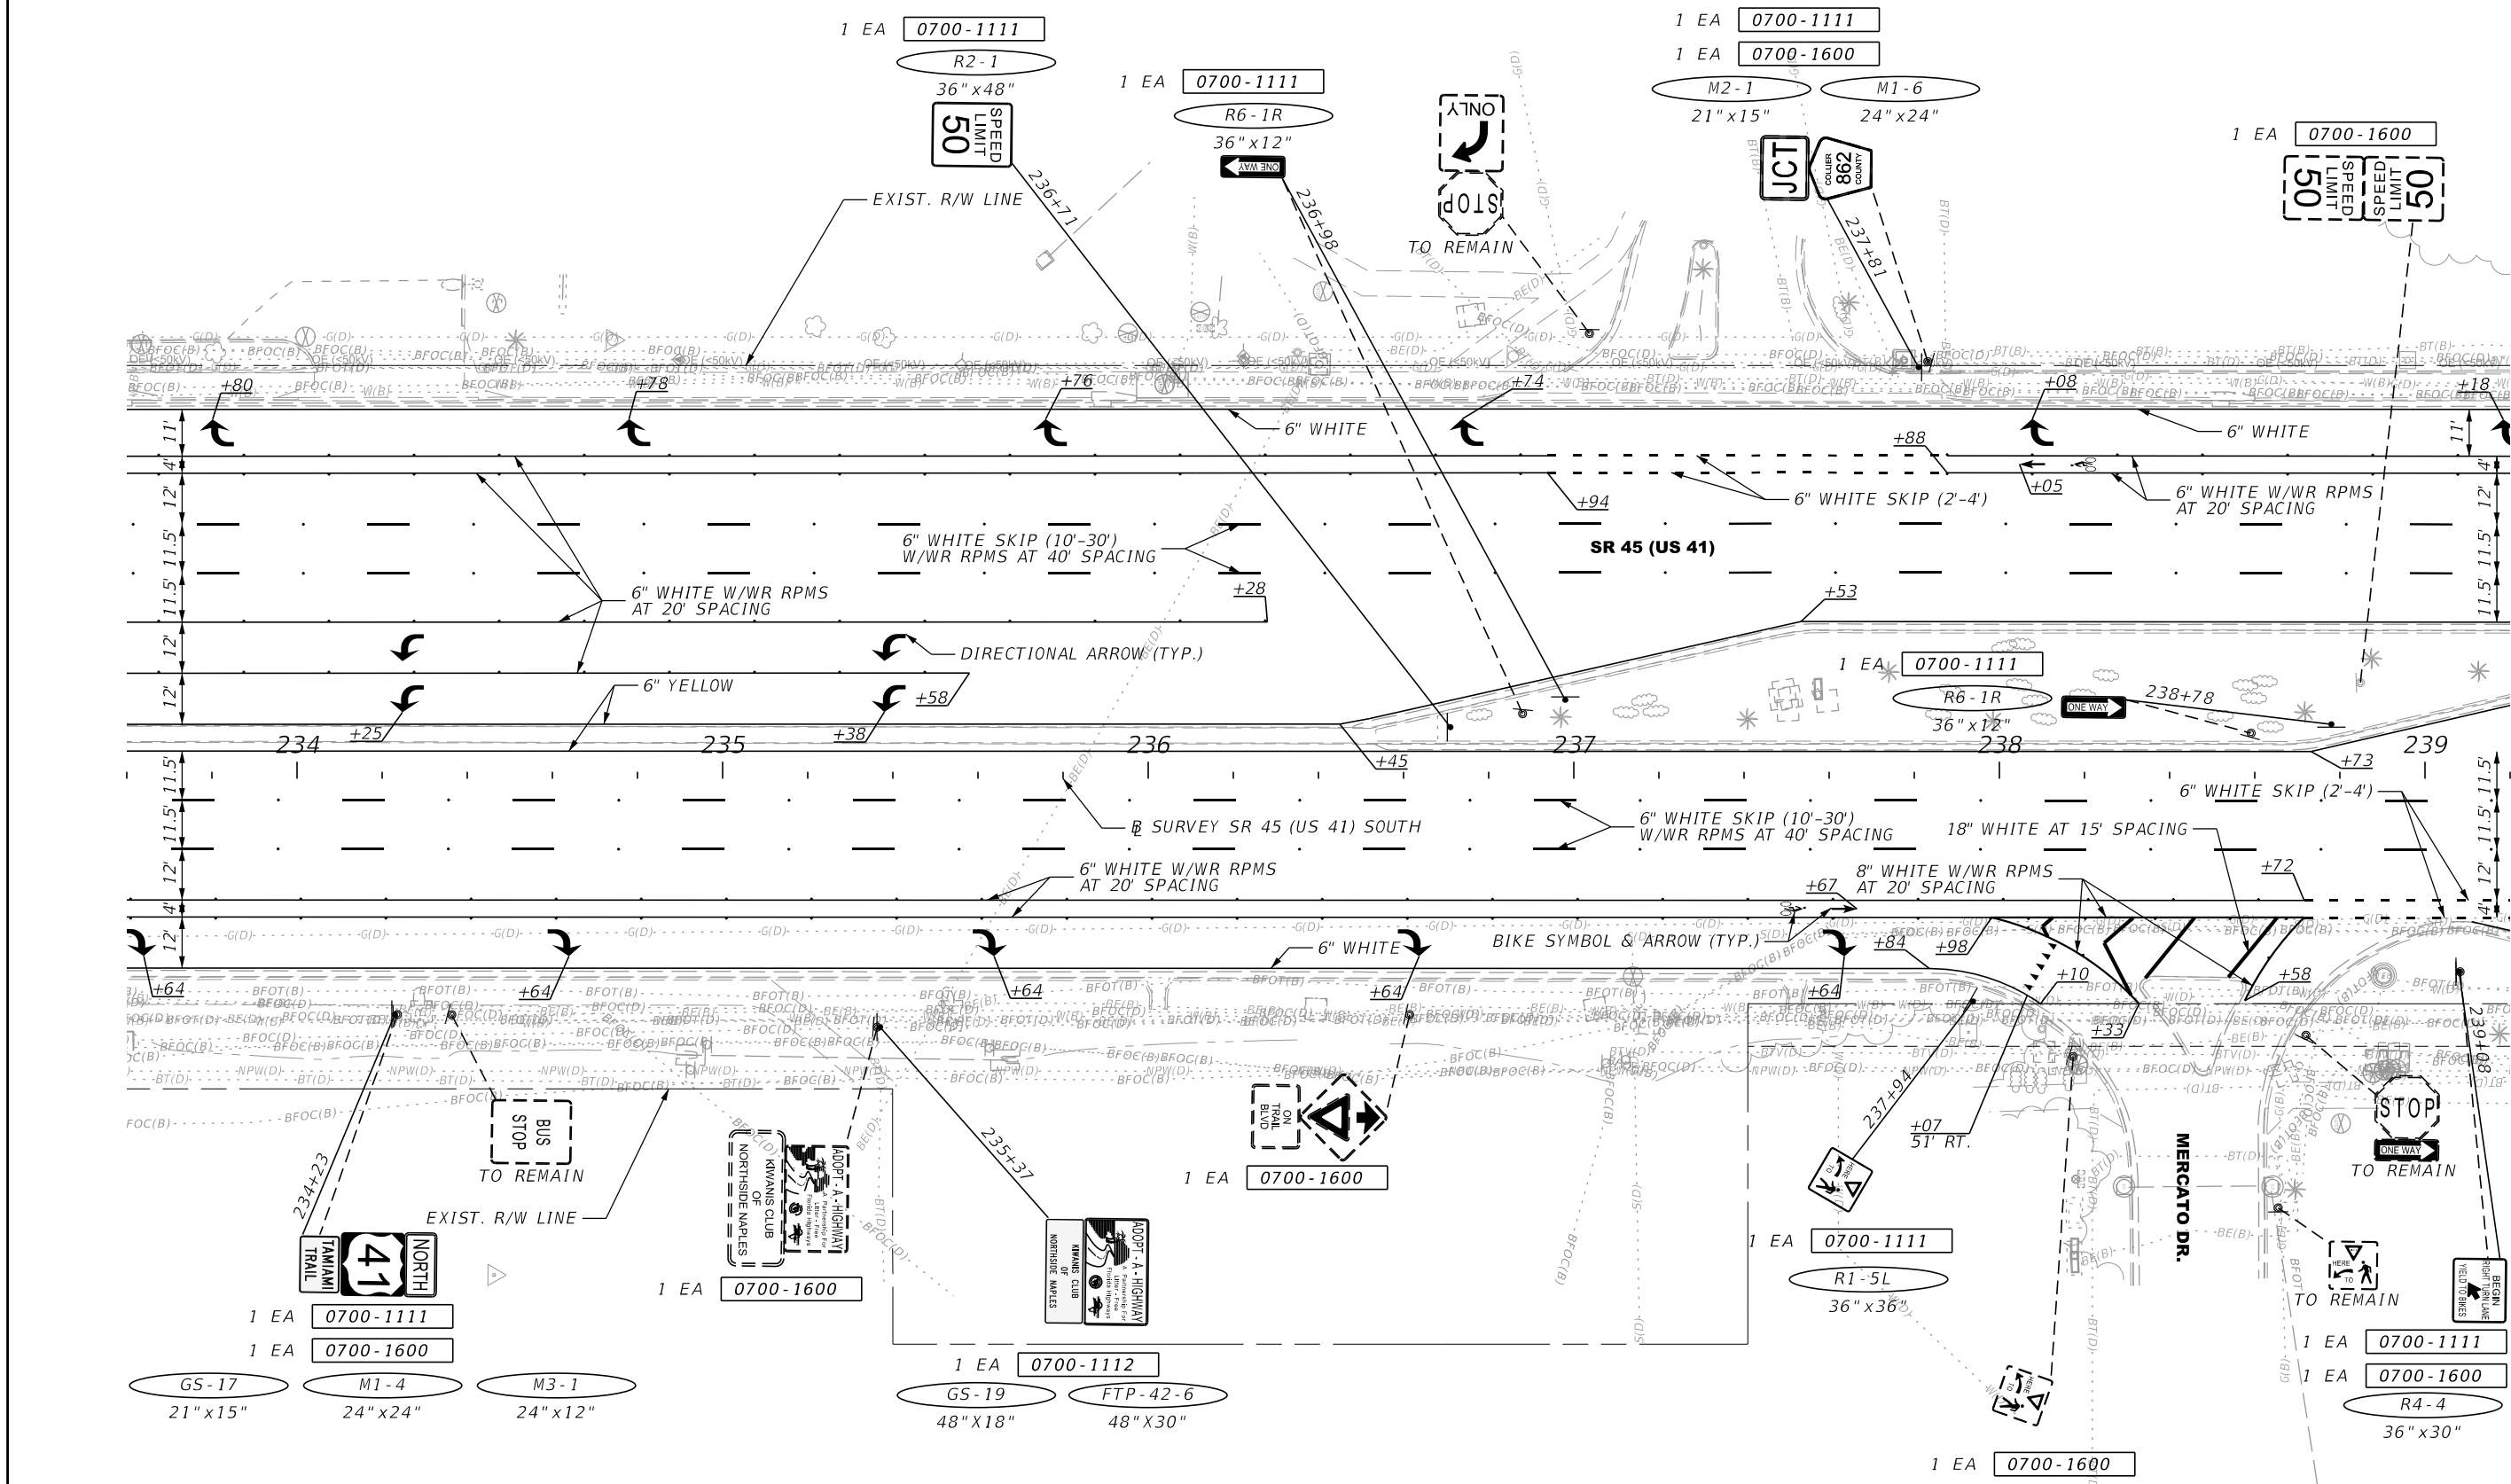


REVISIONS				ENGINEER OF RECORD	STATE OF FLORIDA DEPARTMENT OF TRANSPORTATION			SIGNING AND PAVEMENT MARKING PLAN
DATE	DESCRIPTION	DATE	DESCRIPTION	ADAM R. AGUILA, P.E. LICENSE NUMBER: 76008 AIM ENGINEERING & SURVEYING, INC. 201 E. KENNEDY BLVD., STE. 1800 TAMPA, FLORIDA 33602	ROAD NO.	COUNTY	FINANCIAL PROJECT ID	
					SR 45	COLLIER	441512-1-52-01	

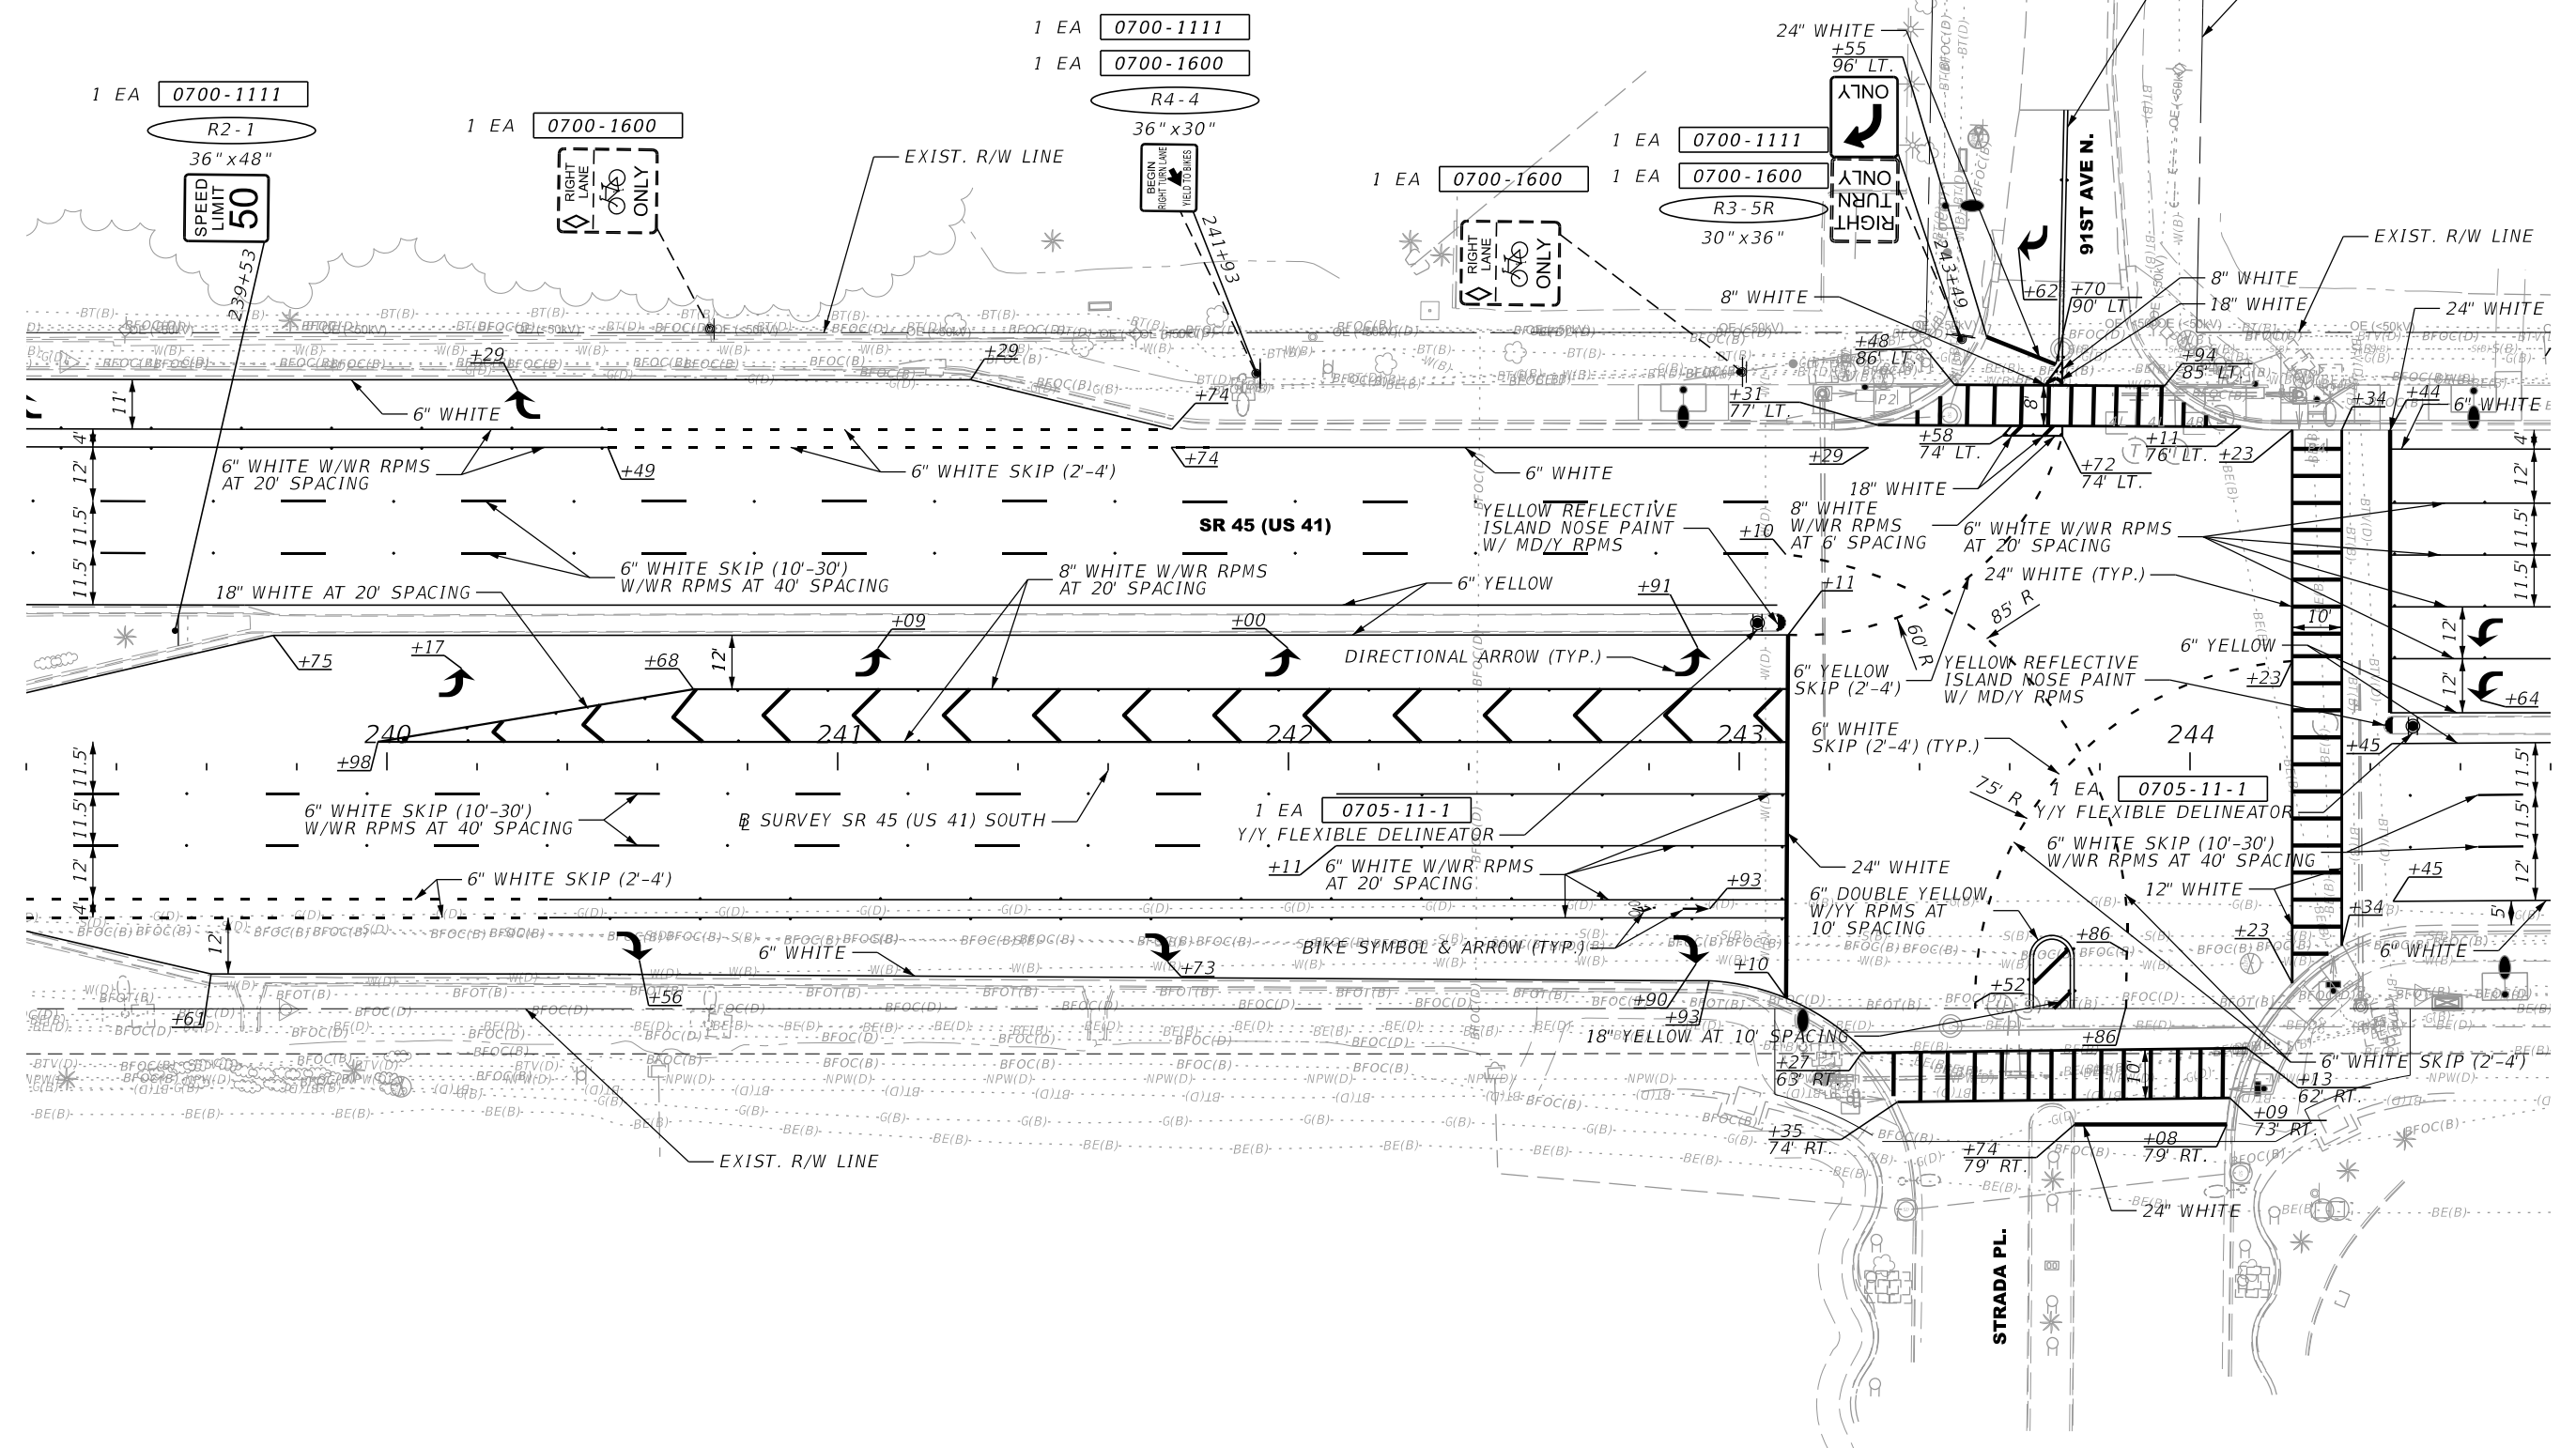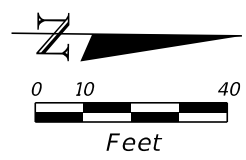

REVISIONS				ENGINEER OF RECORD	STATE OF FLORIDA DEPARTMENT OF TRANSPORTATION			SIGNING AND PAVEMENT MARKING PLAN	SHEET NO.
DATE	DESCRIPTION	DATE	DESCRIPTION	ADAM R. AGUILA, P.E. LICENSE NUMBER: 76008 AIM ENGINEERING & SURVEYING, INC. 201 E. KENNEDY BLVD., STE. 1800 TAMPA, FLORIDA 33602	ROAD NO.	COUNTY	FINANCIAL PROJECT ID		S-18
					SR 45	COLLIER	441512-1-52-01		



THE OFFICIAL RECORD OF THIS SHEET IS THE ELECTRONIC FILE DIGITALLY SIGNED AND SEALED UNDER RULE 61G15-23.004, F.A.C.

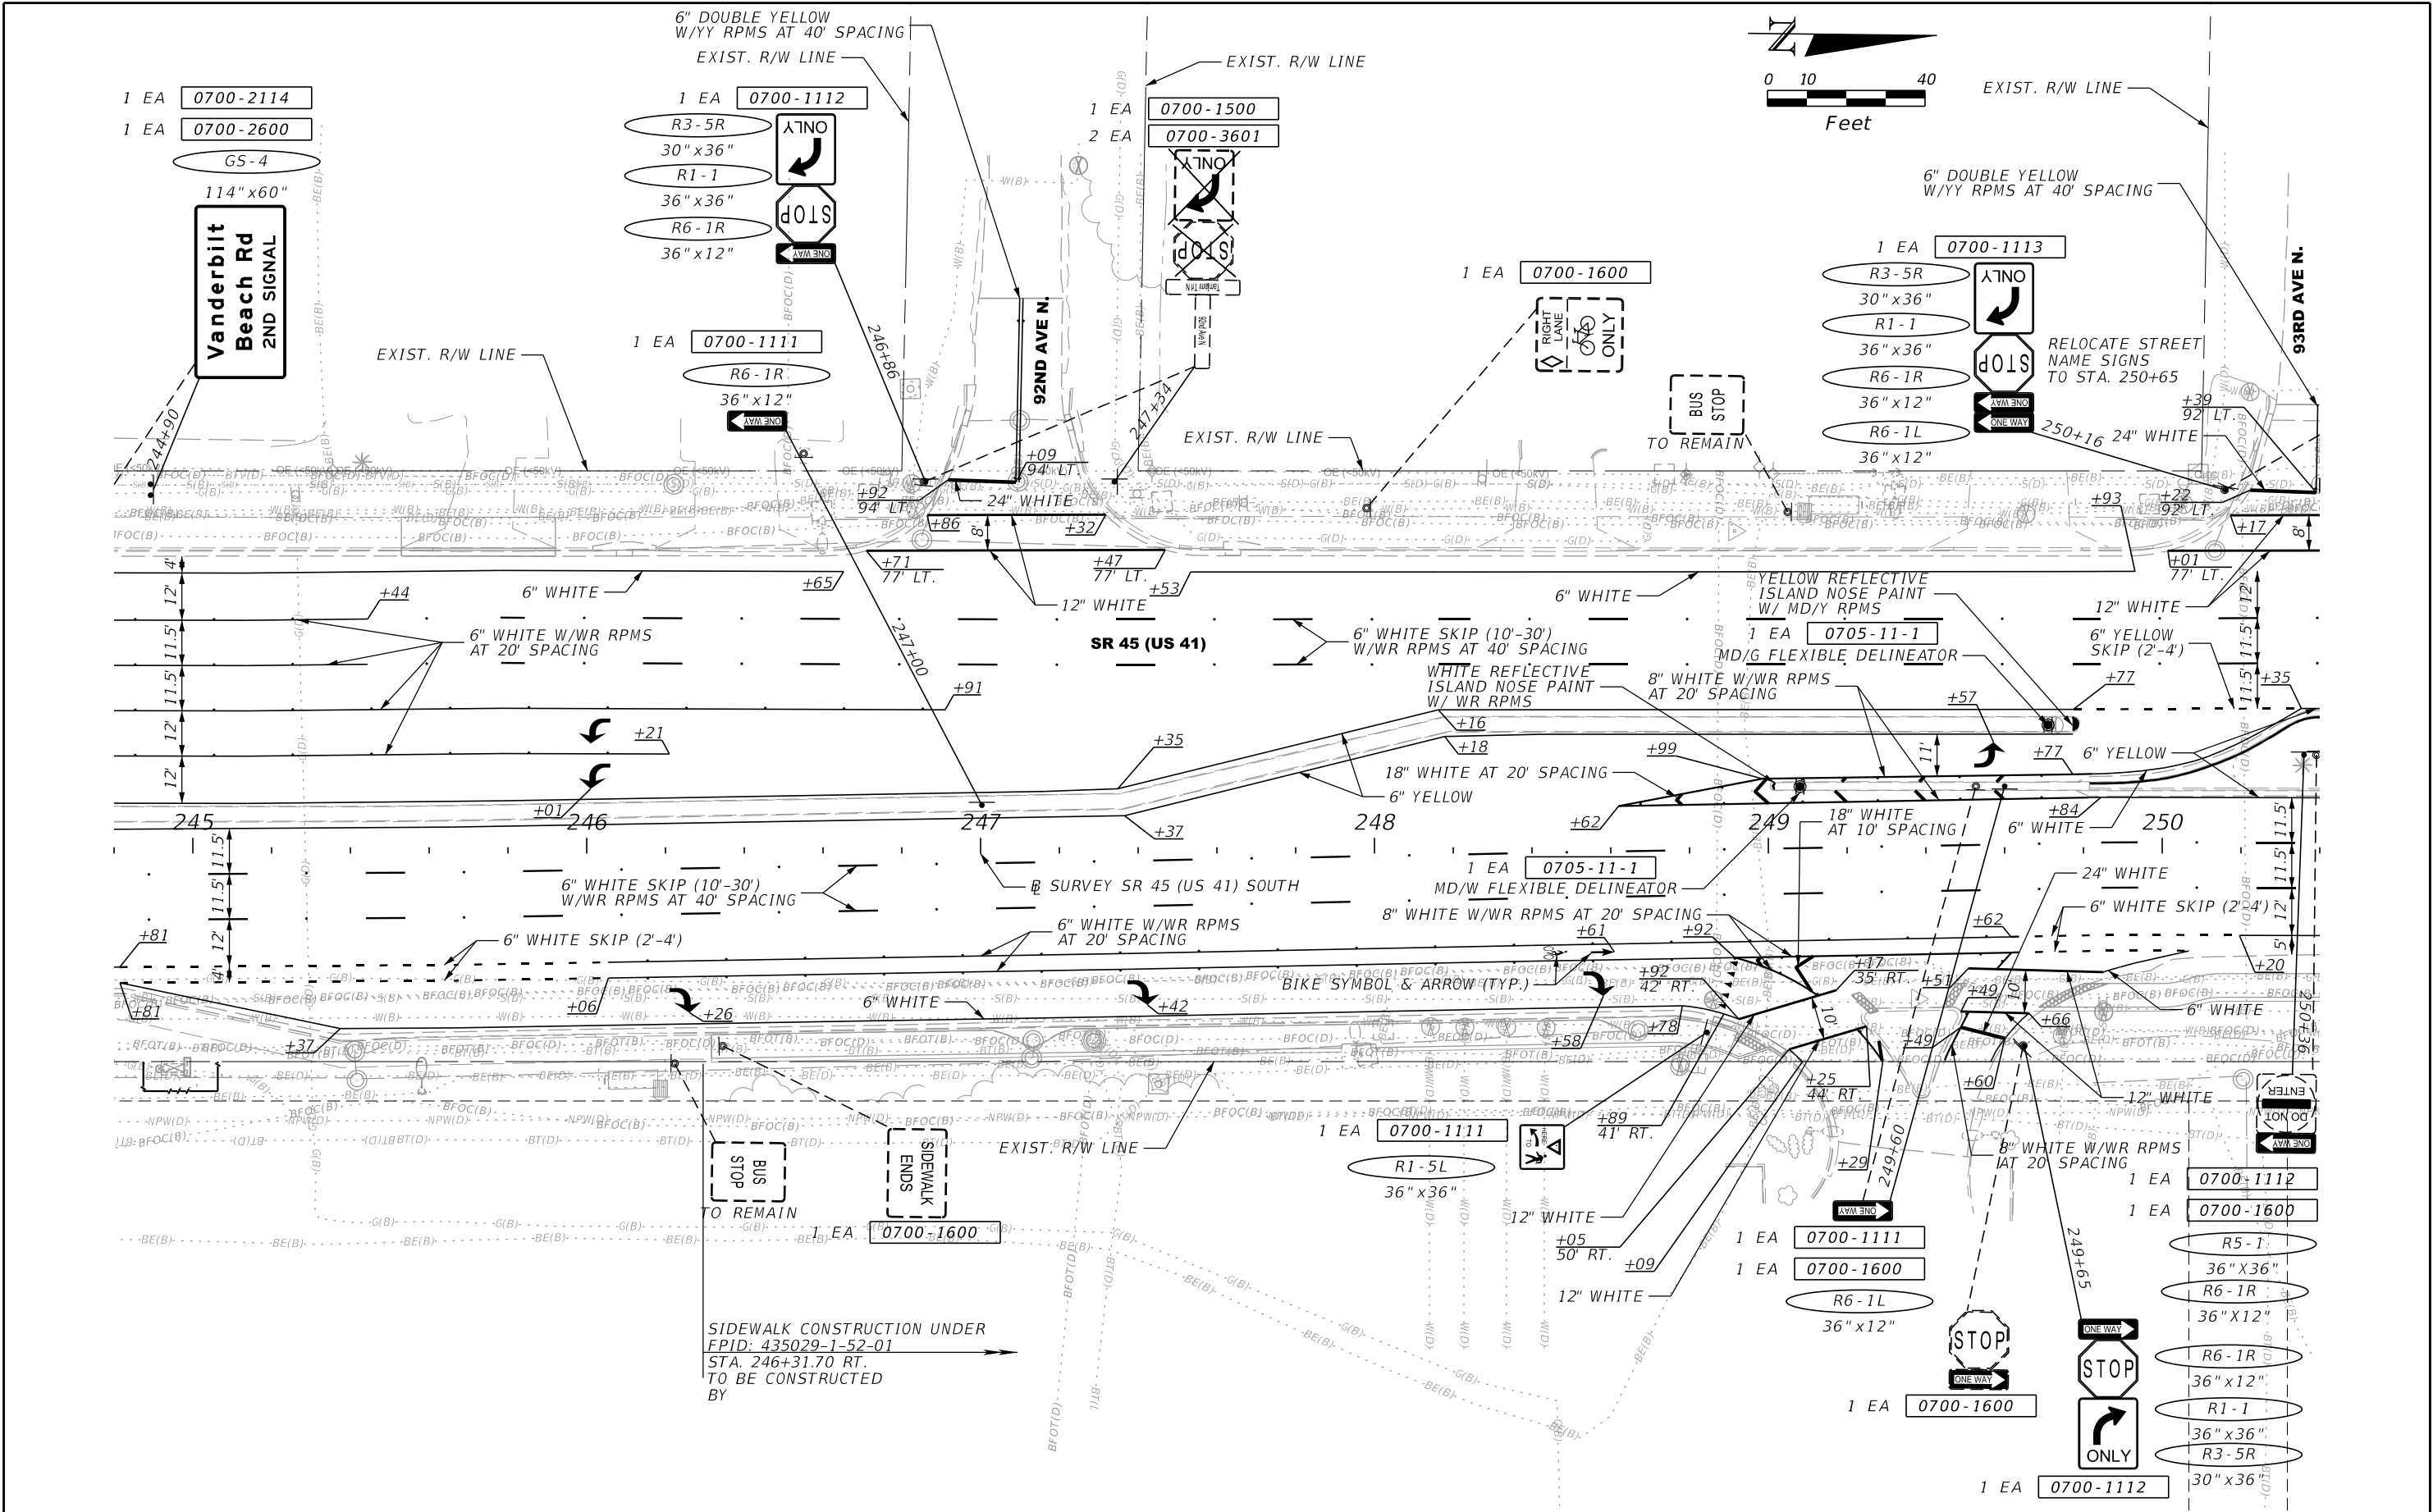

REVISIONS				ENGINEER OF RECORD		STATE OF FLORIDA DEPARTMENT OF TRANSPORTATION			SHEET NO.
DATE	DESCRIPTION	DATE	DESCRIPTION	ADAM R. AGUILA, P.E. LICENSE NUMBER: 76008 AIM ENGINEERING & SURVEYING, INC. 201 E. KENNEDY BLVD., STE. 1800 TAMPA, FLORIDA 33602		ROAD NO.	COUNTY	FINANCIAL PROJECT ID	
						SR 45	COLLIER	441512-1-52-01	

SIGNING AND PAVEMENT
MARKING PLAN

THE OFFICIAL RECORD OF THIS SHEET IS THE ELECTRONIC FILE DIGITALLY SIGNED AND SEALED UNDER RULE 61G15-23.004, F.A.C.

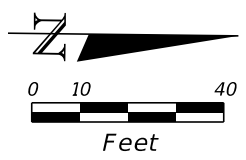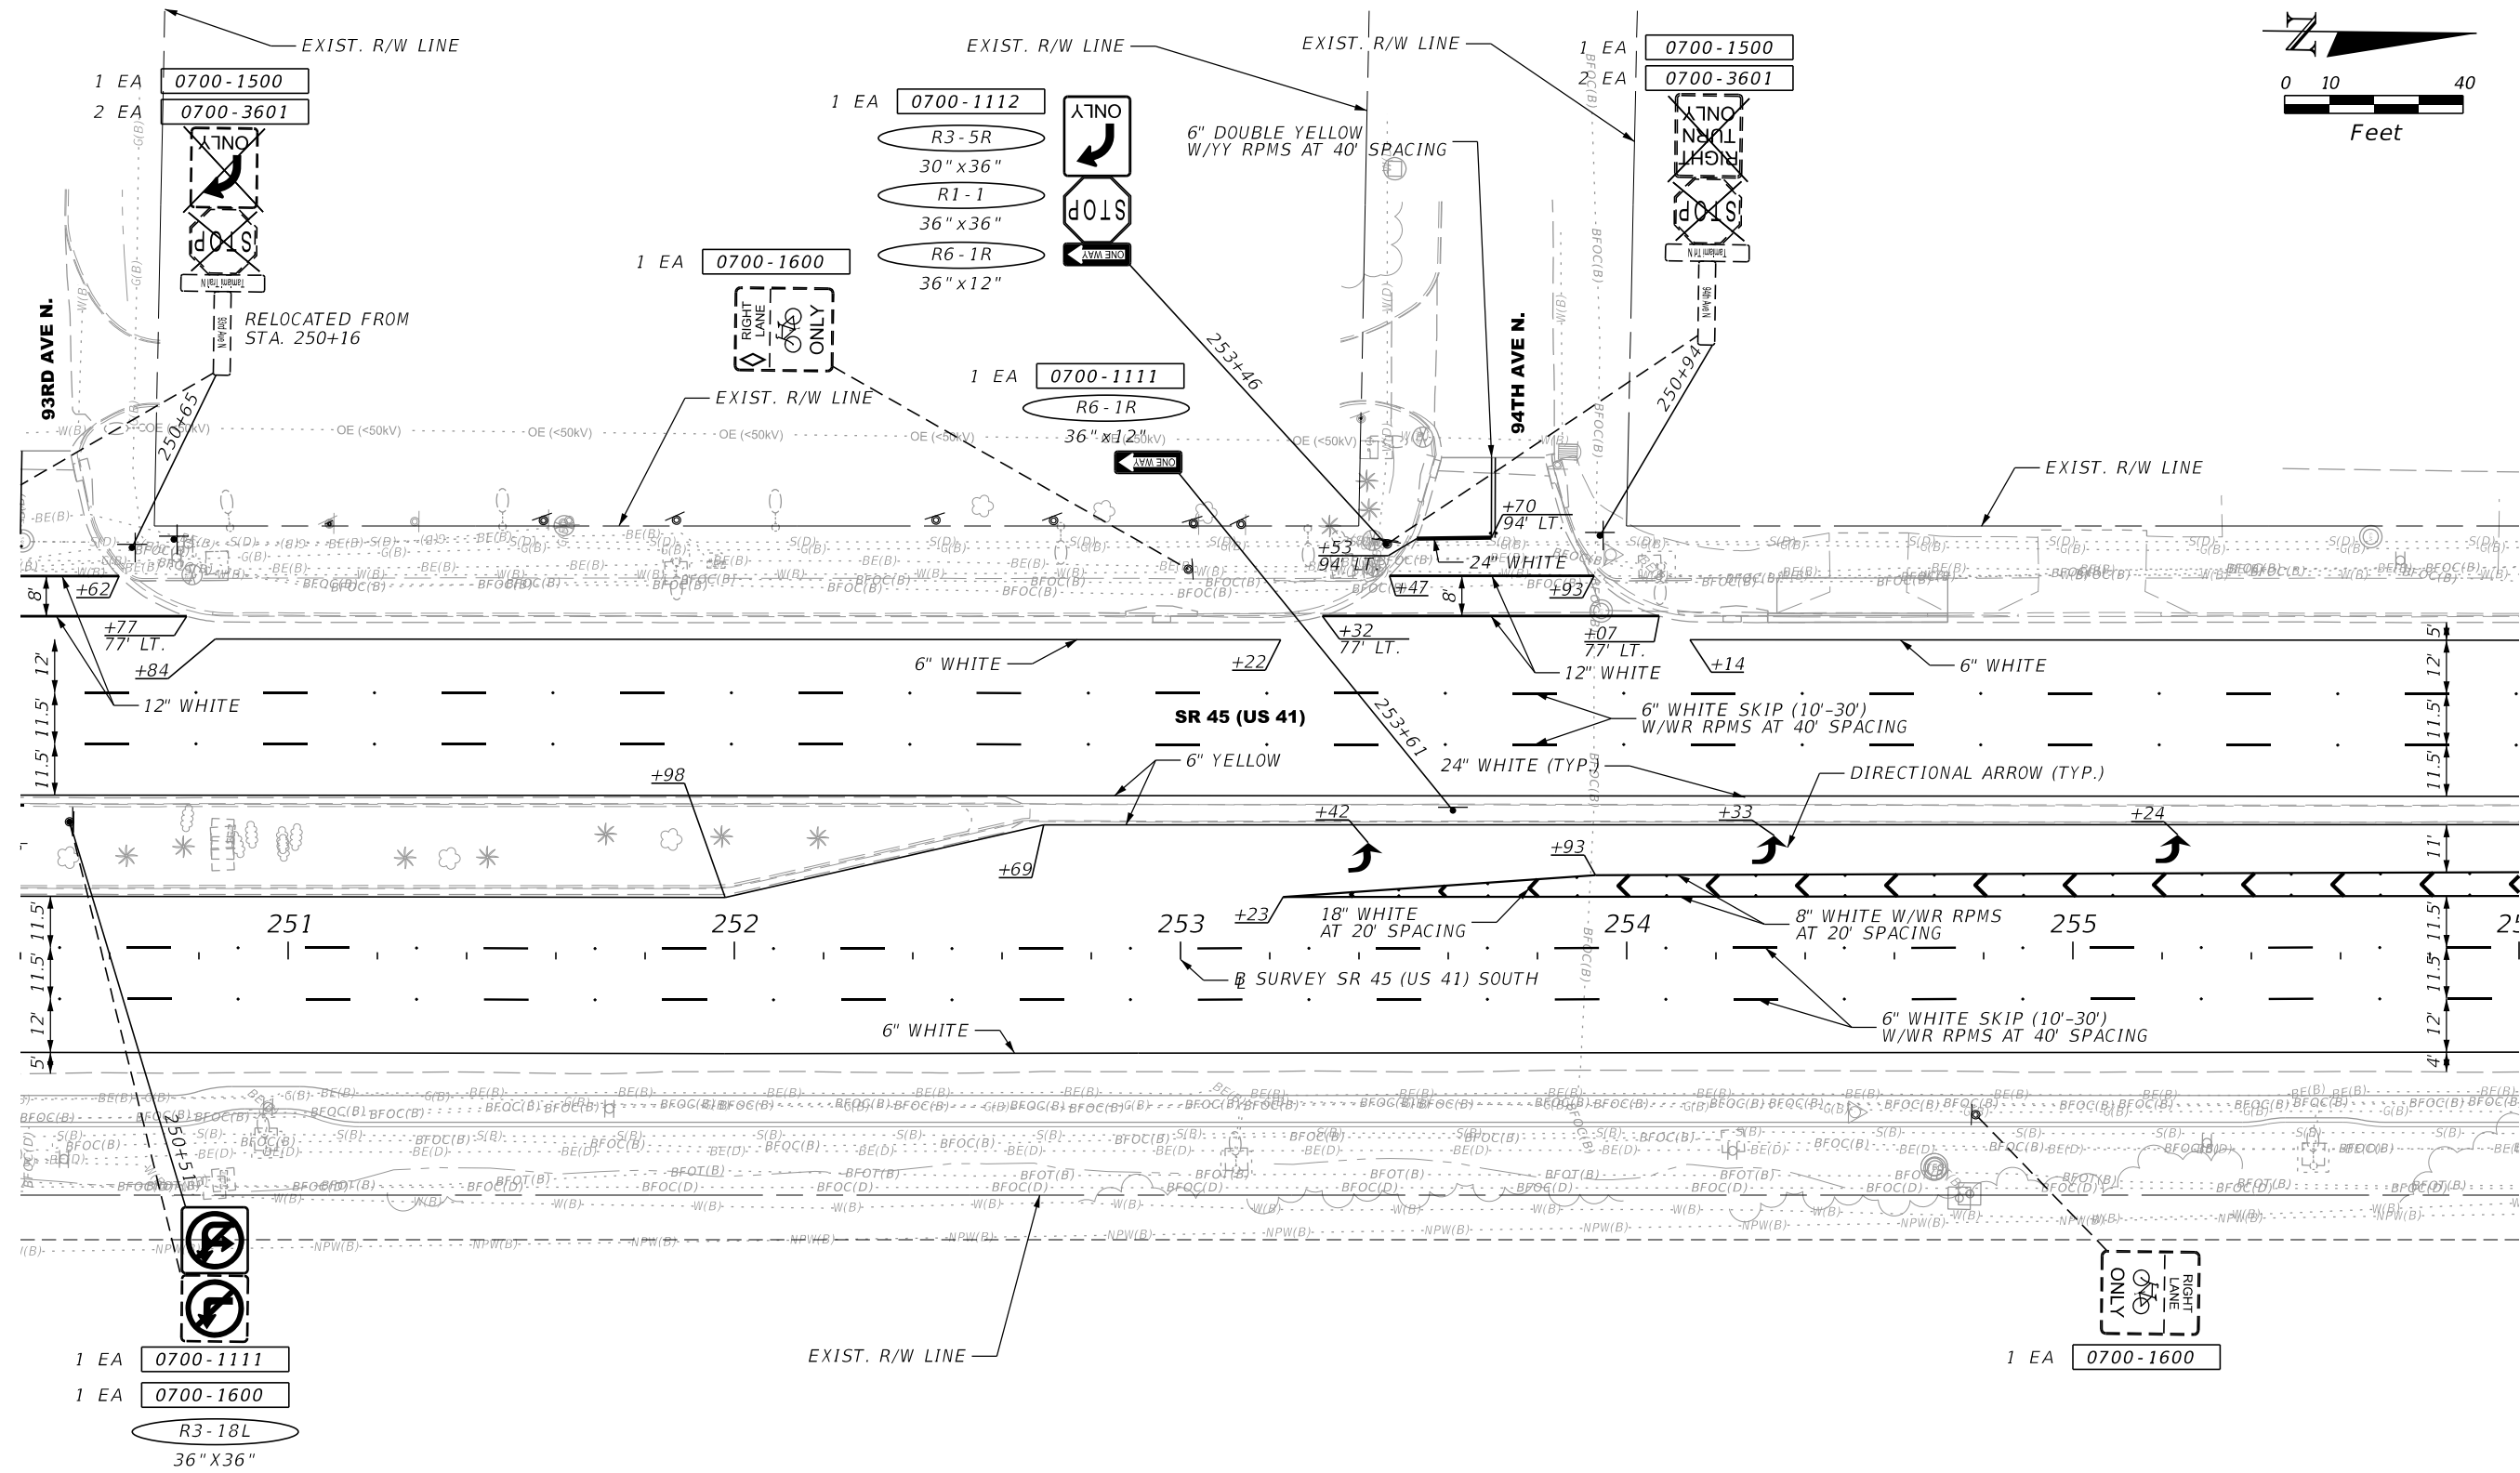


REVISIONS				ENGINEER OF RECORD	STATE OF FLORIDA DEPARTMENT OF TRANSPORTATION			SHEET NO.
DATE	DESCRIPTION	DATE	DESCRIPTION		ROAD NO.	COUNTY	FINANCIAL PROJECT ID	
					SR 45	COLLIER	441512-1-52-01	

ADAM R. AGUILA, P.E.
LICENSE NUMBER: 76008
AIM ENGINEERING & SURVEYING, INC.
201 E. KENNEDY BLVD., STE. 1800
TAMPA, FLORIDA 33602

SIGNING AND PAVEMENT
MARKING PLAN

S-20



THE OFFICIAL RECORD OF THIS SHEET IS THE ELECTRONIC FILE DIGITALLY SIGNED AND SEALED UNDER RULE 61G15-23.004, F.A.C.

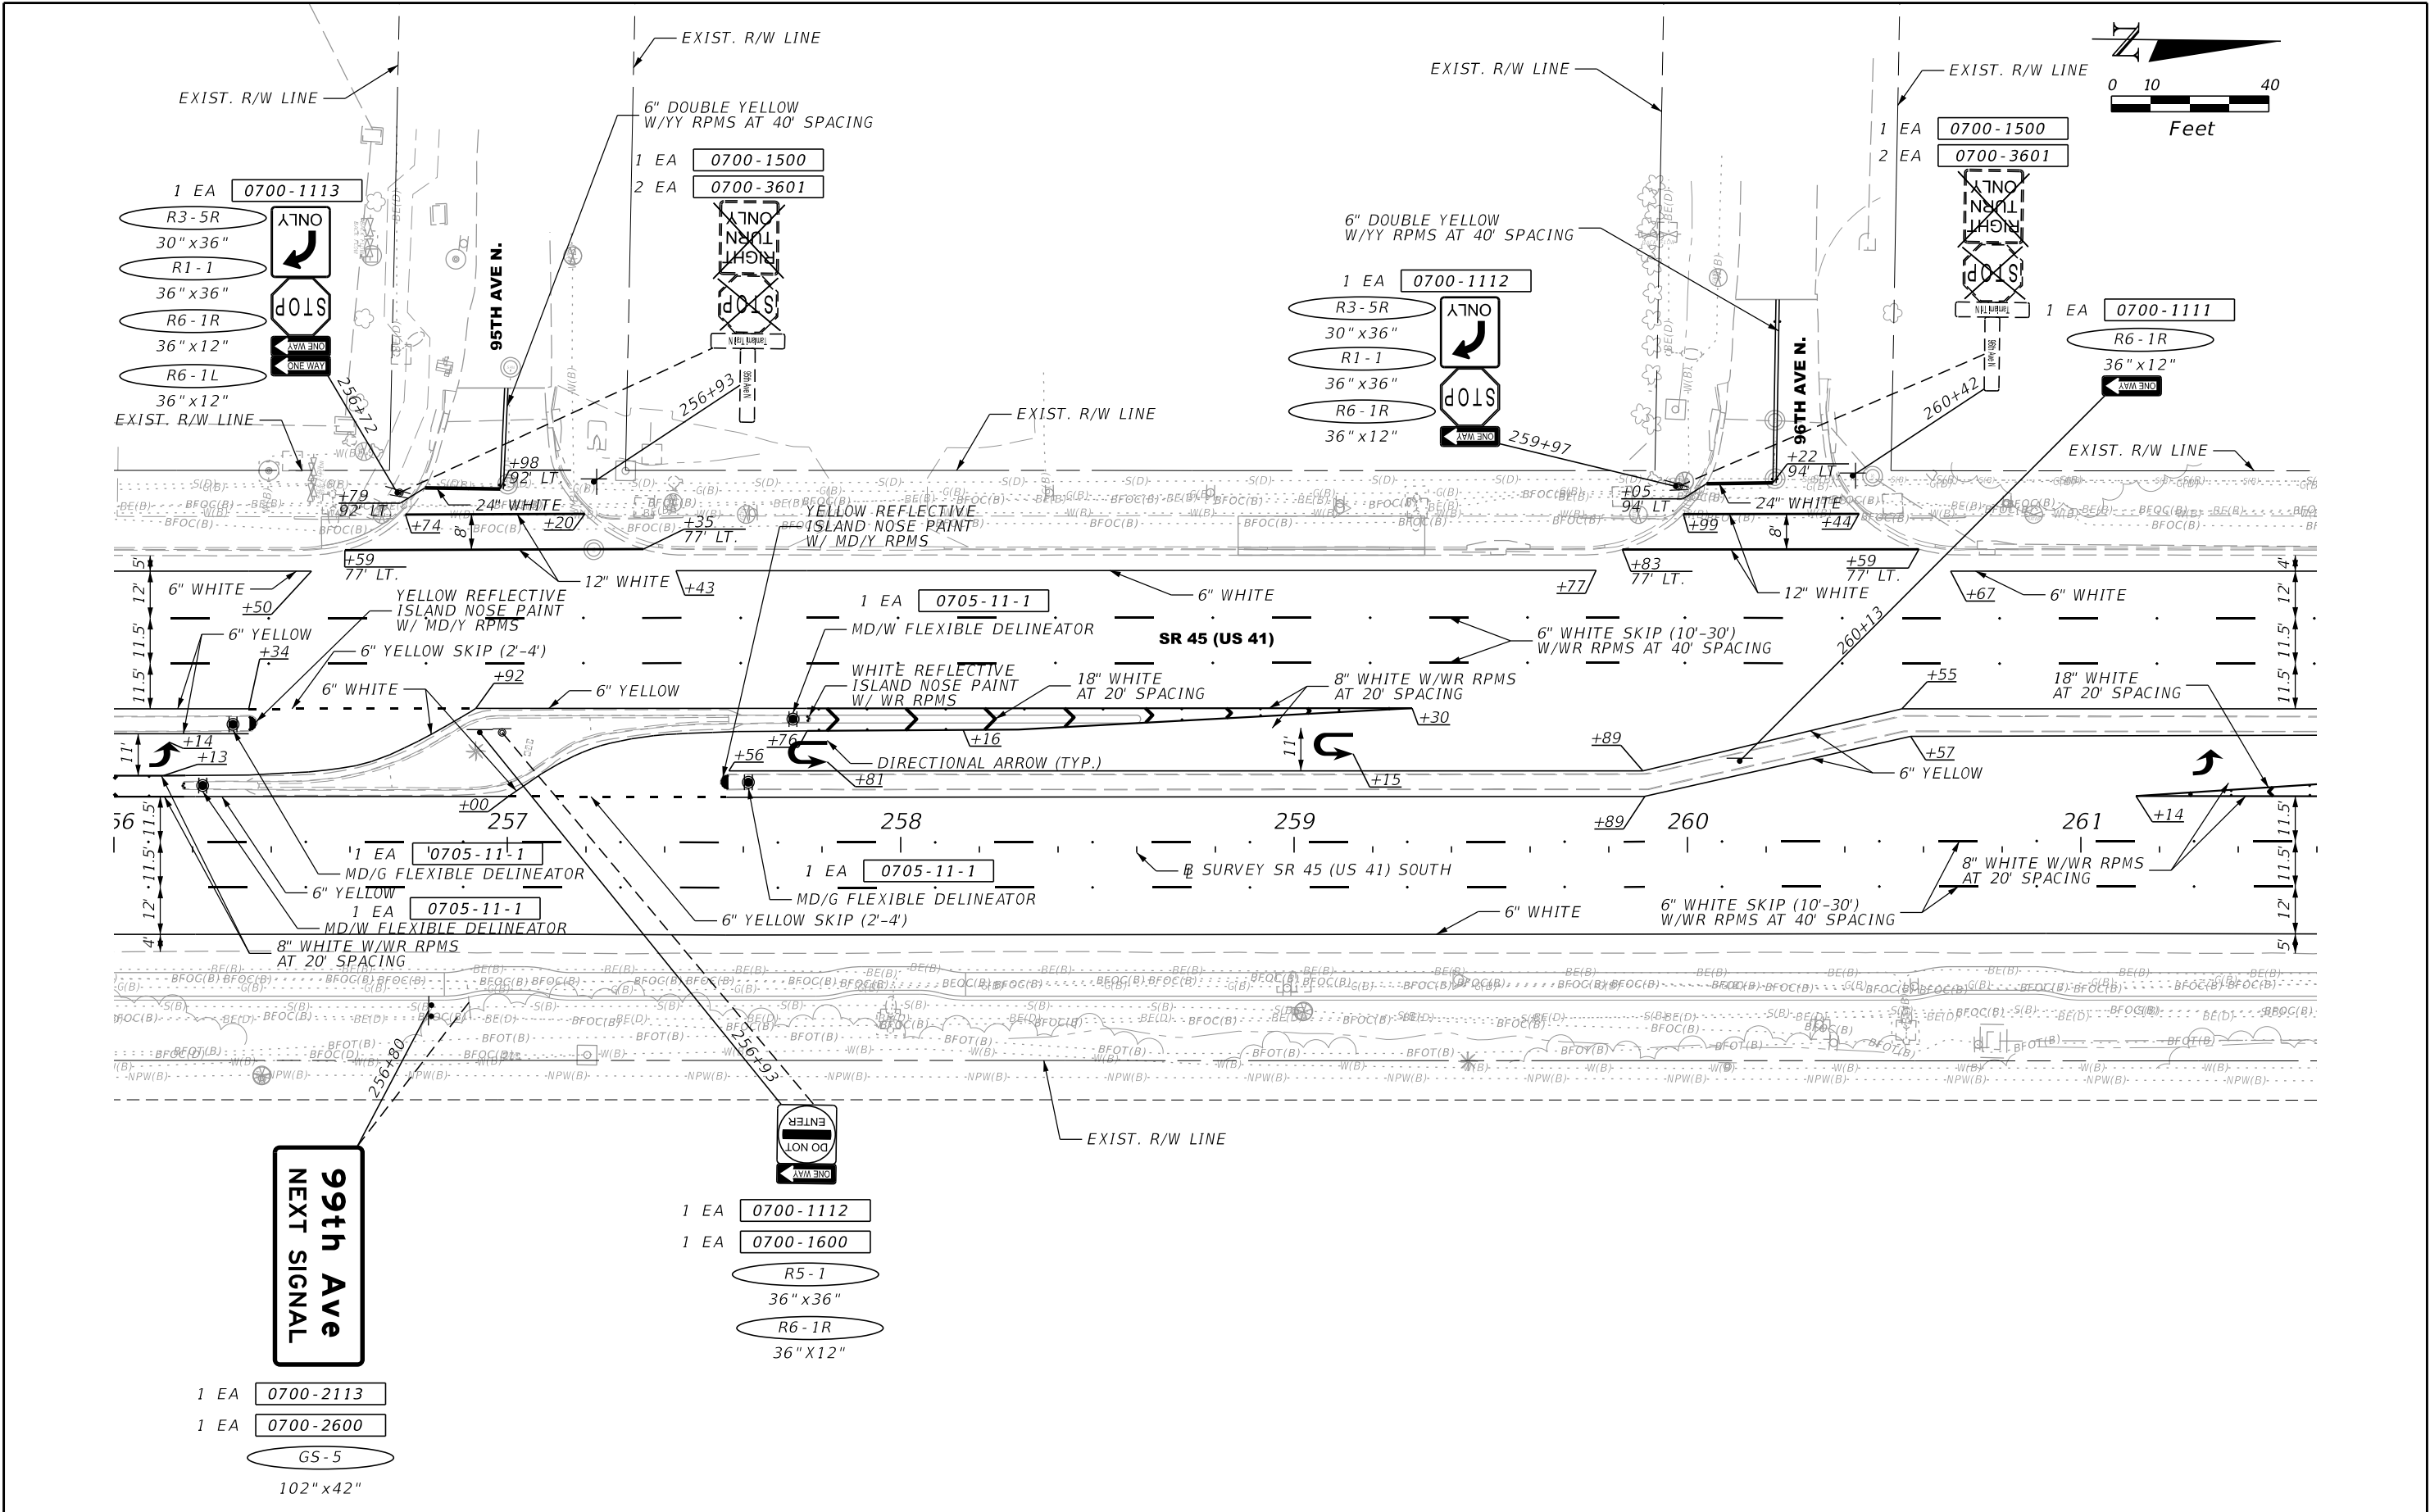

REVISIONS				ENGINEER OF RECORD	STATE OF FLORIDA DEPARTMENT OF TRANSPORTATION			SHEET NO.
DATE	DESCRIPTION	DATE	DESCRIPTION		ROAD NO.	COUNTY	FINANCIAL PROJECT ID	
					SR 45	COLLIER	441512-1-52-01	

SIGNING AND PAVEMENT
MARKING PLAN



S-21

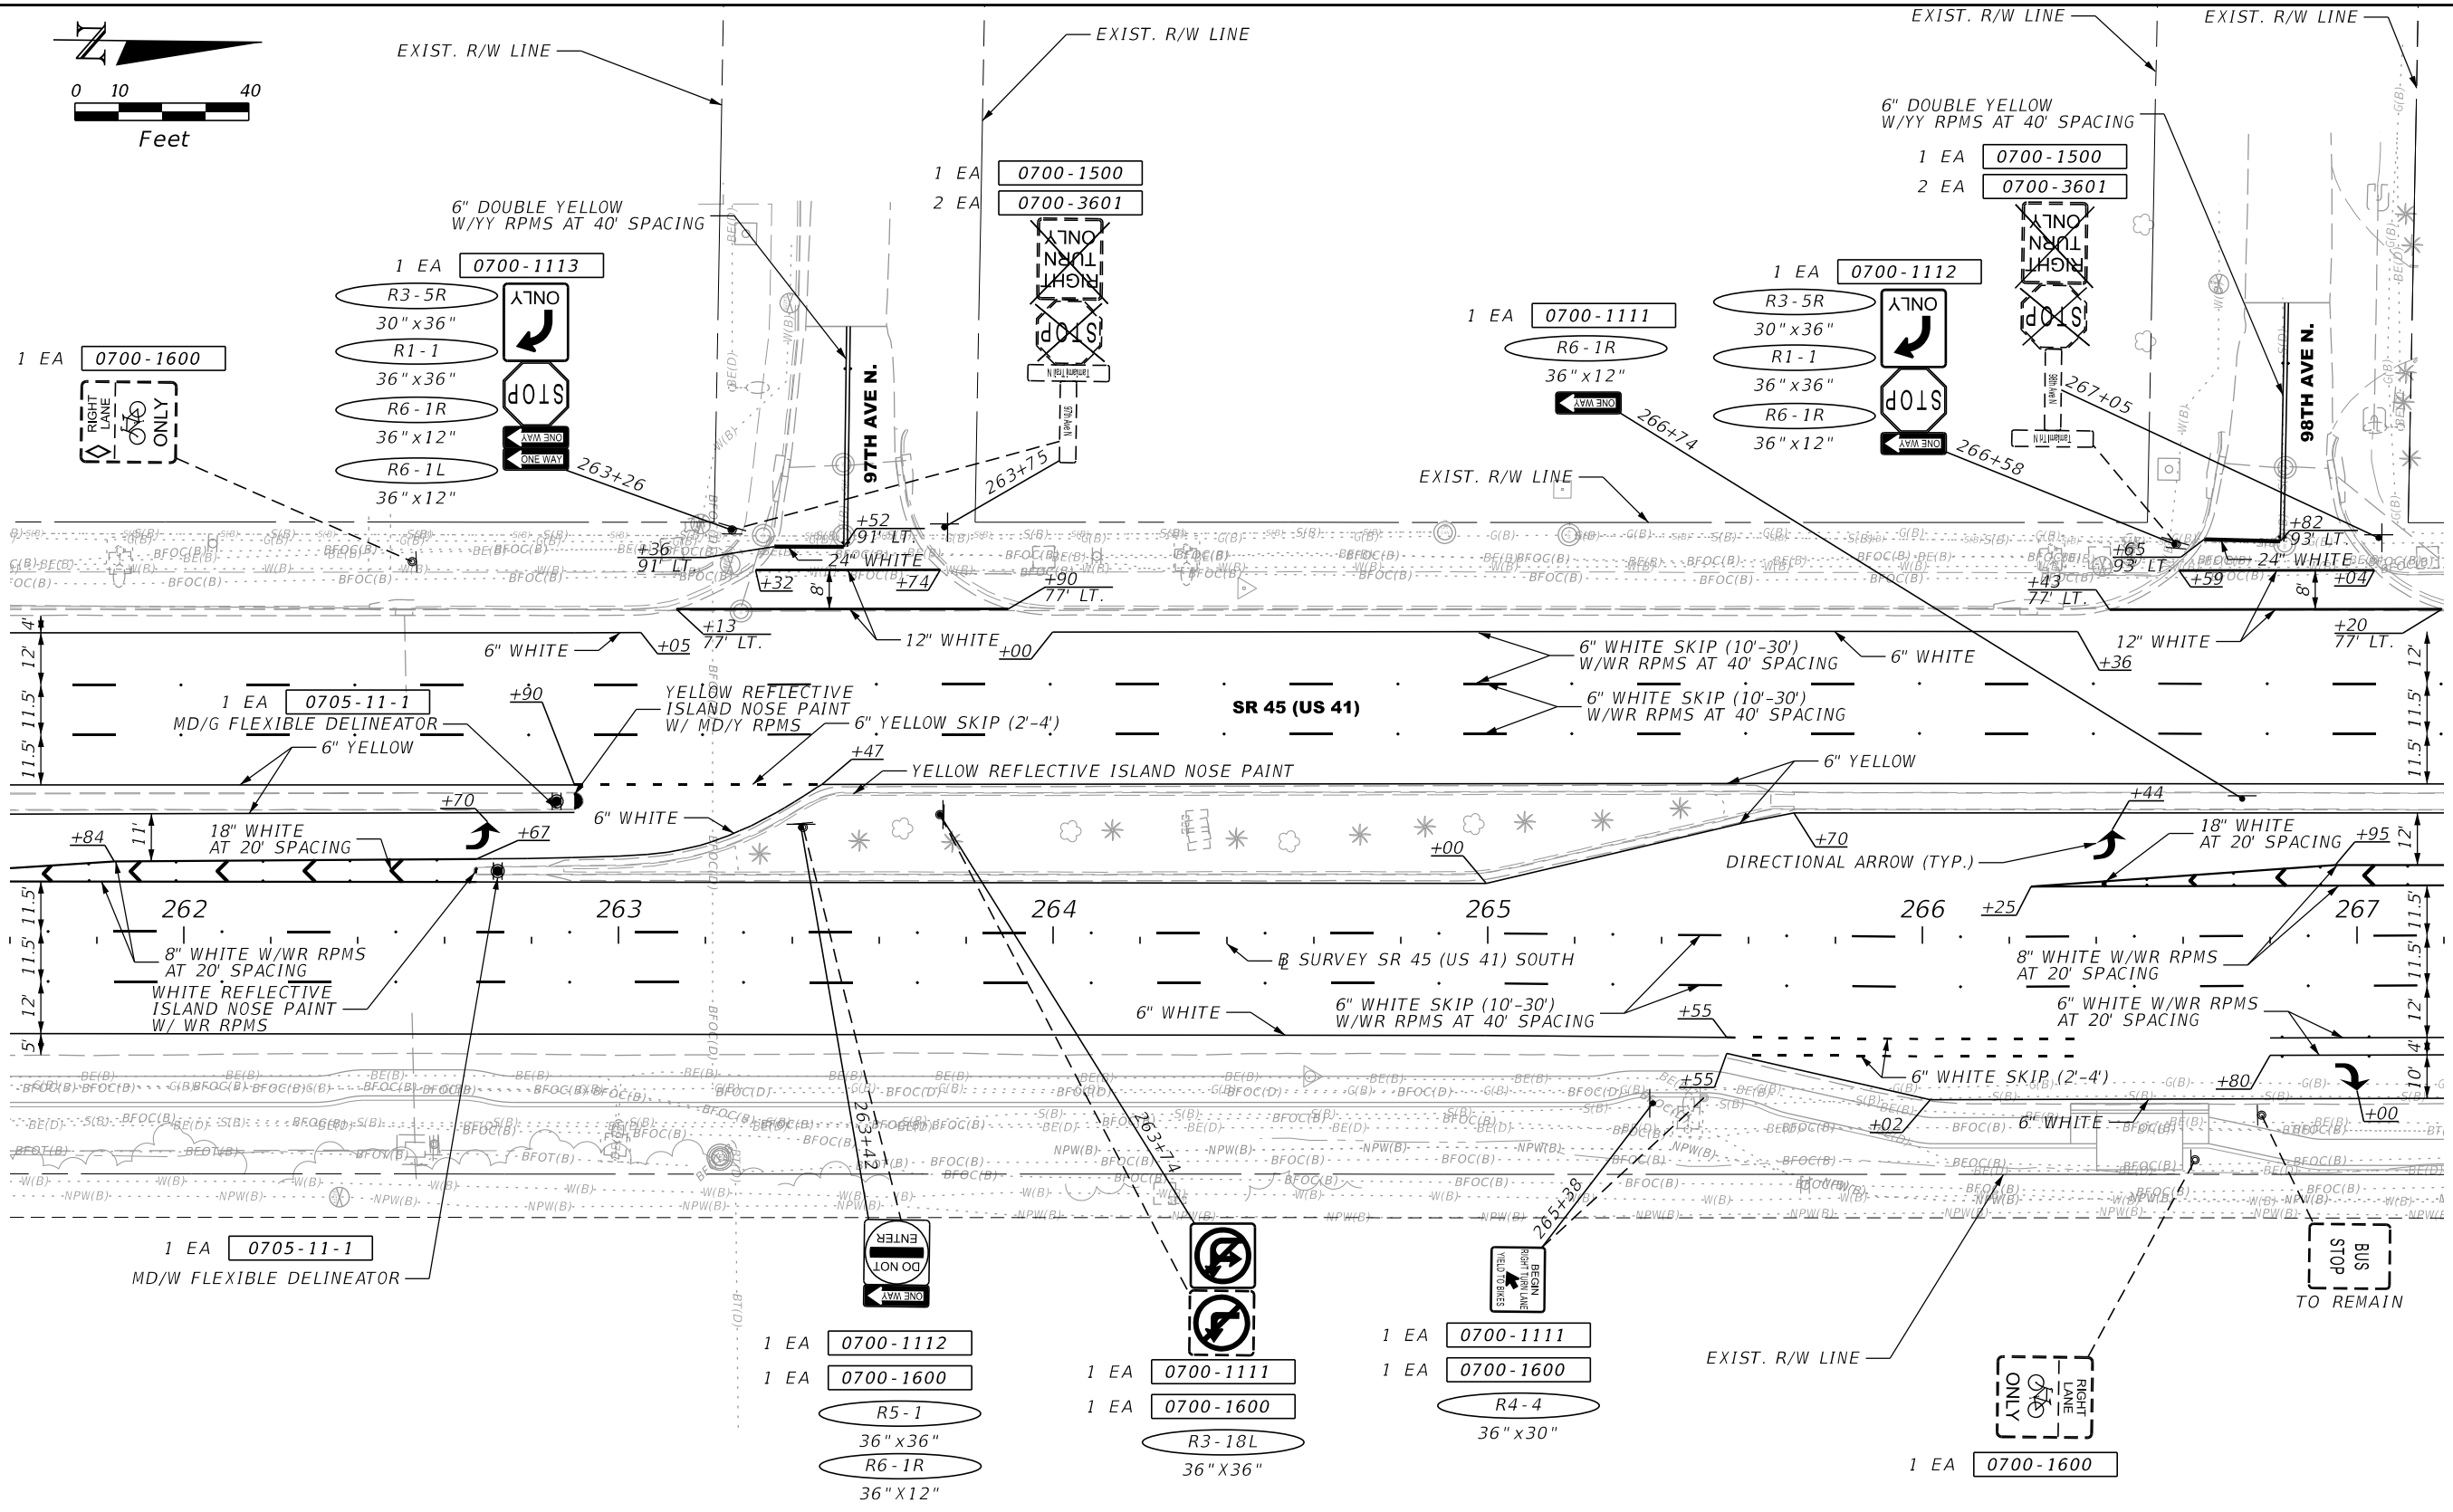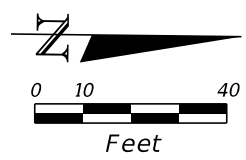

REVISIONS				ENGINEER OF RECORD		STATE OF FLORIDA DEPARTMENT OF TRANSPORTATION		SHEET NO.
DATE	DESCRIPTION	DATE	DESCRIPTION	ADAM R. AGUILA, P.E. LICENSE NUMBER: 76008 AIM ENGINEERING & SURVEYING, INC. 201 E. KENNEDY BLVD., STE. 1800 TAMPA, FLORIDA 33602		ROAD NO.	COUNTY	FINANCIAL PROJECT ID
						SR 45	COLLIER	441512-1-52-01

SIGNING AND PAVEMENT
MARKING PLAN


THE OFFICIAL RECORD OF THIS SHEET IS THE ELECTRONIC FILE DIGITALLY SIGNED AND SEALED UNDER RULE 61G15-23.004, F.A.C.

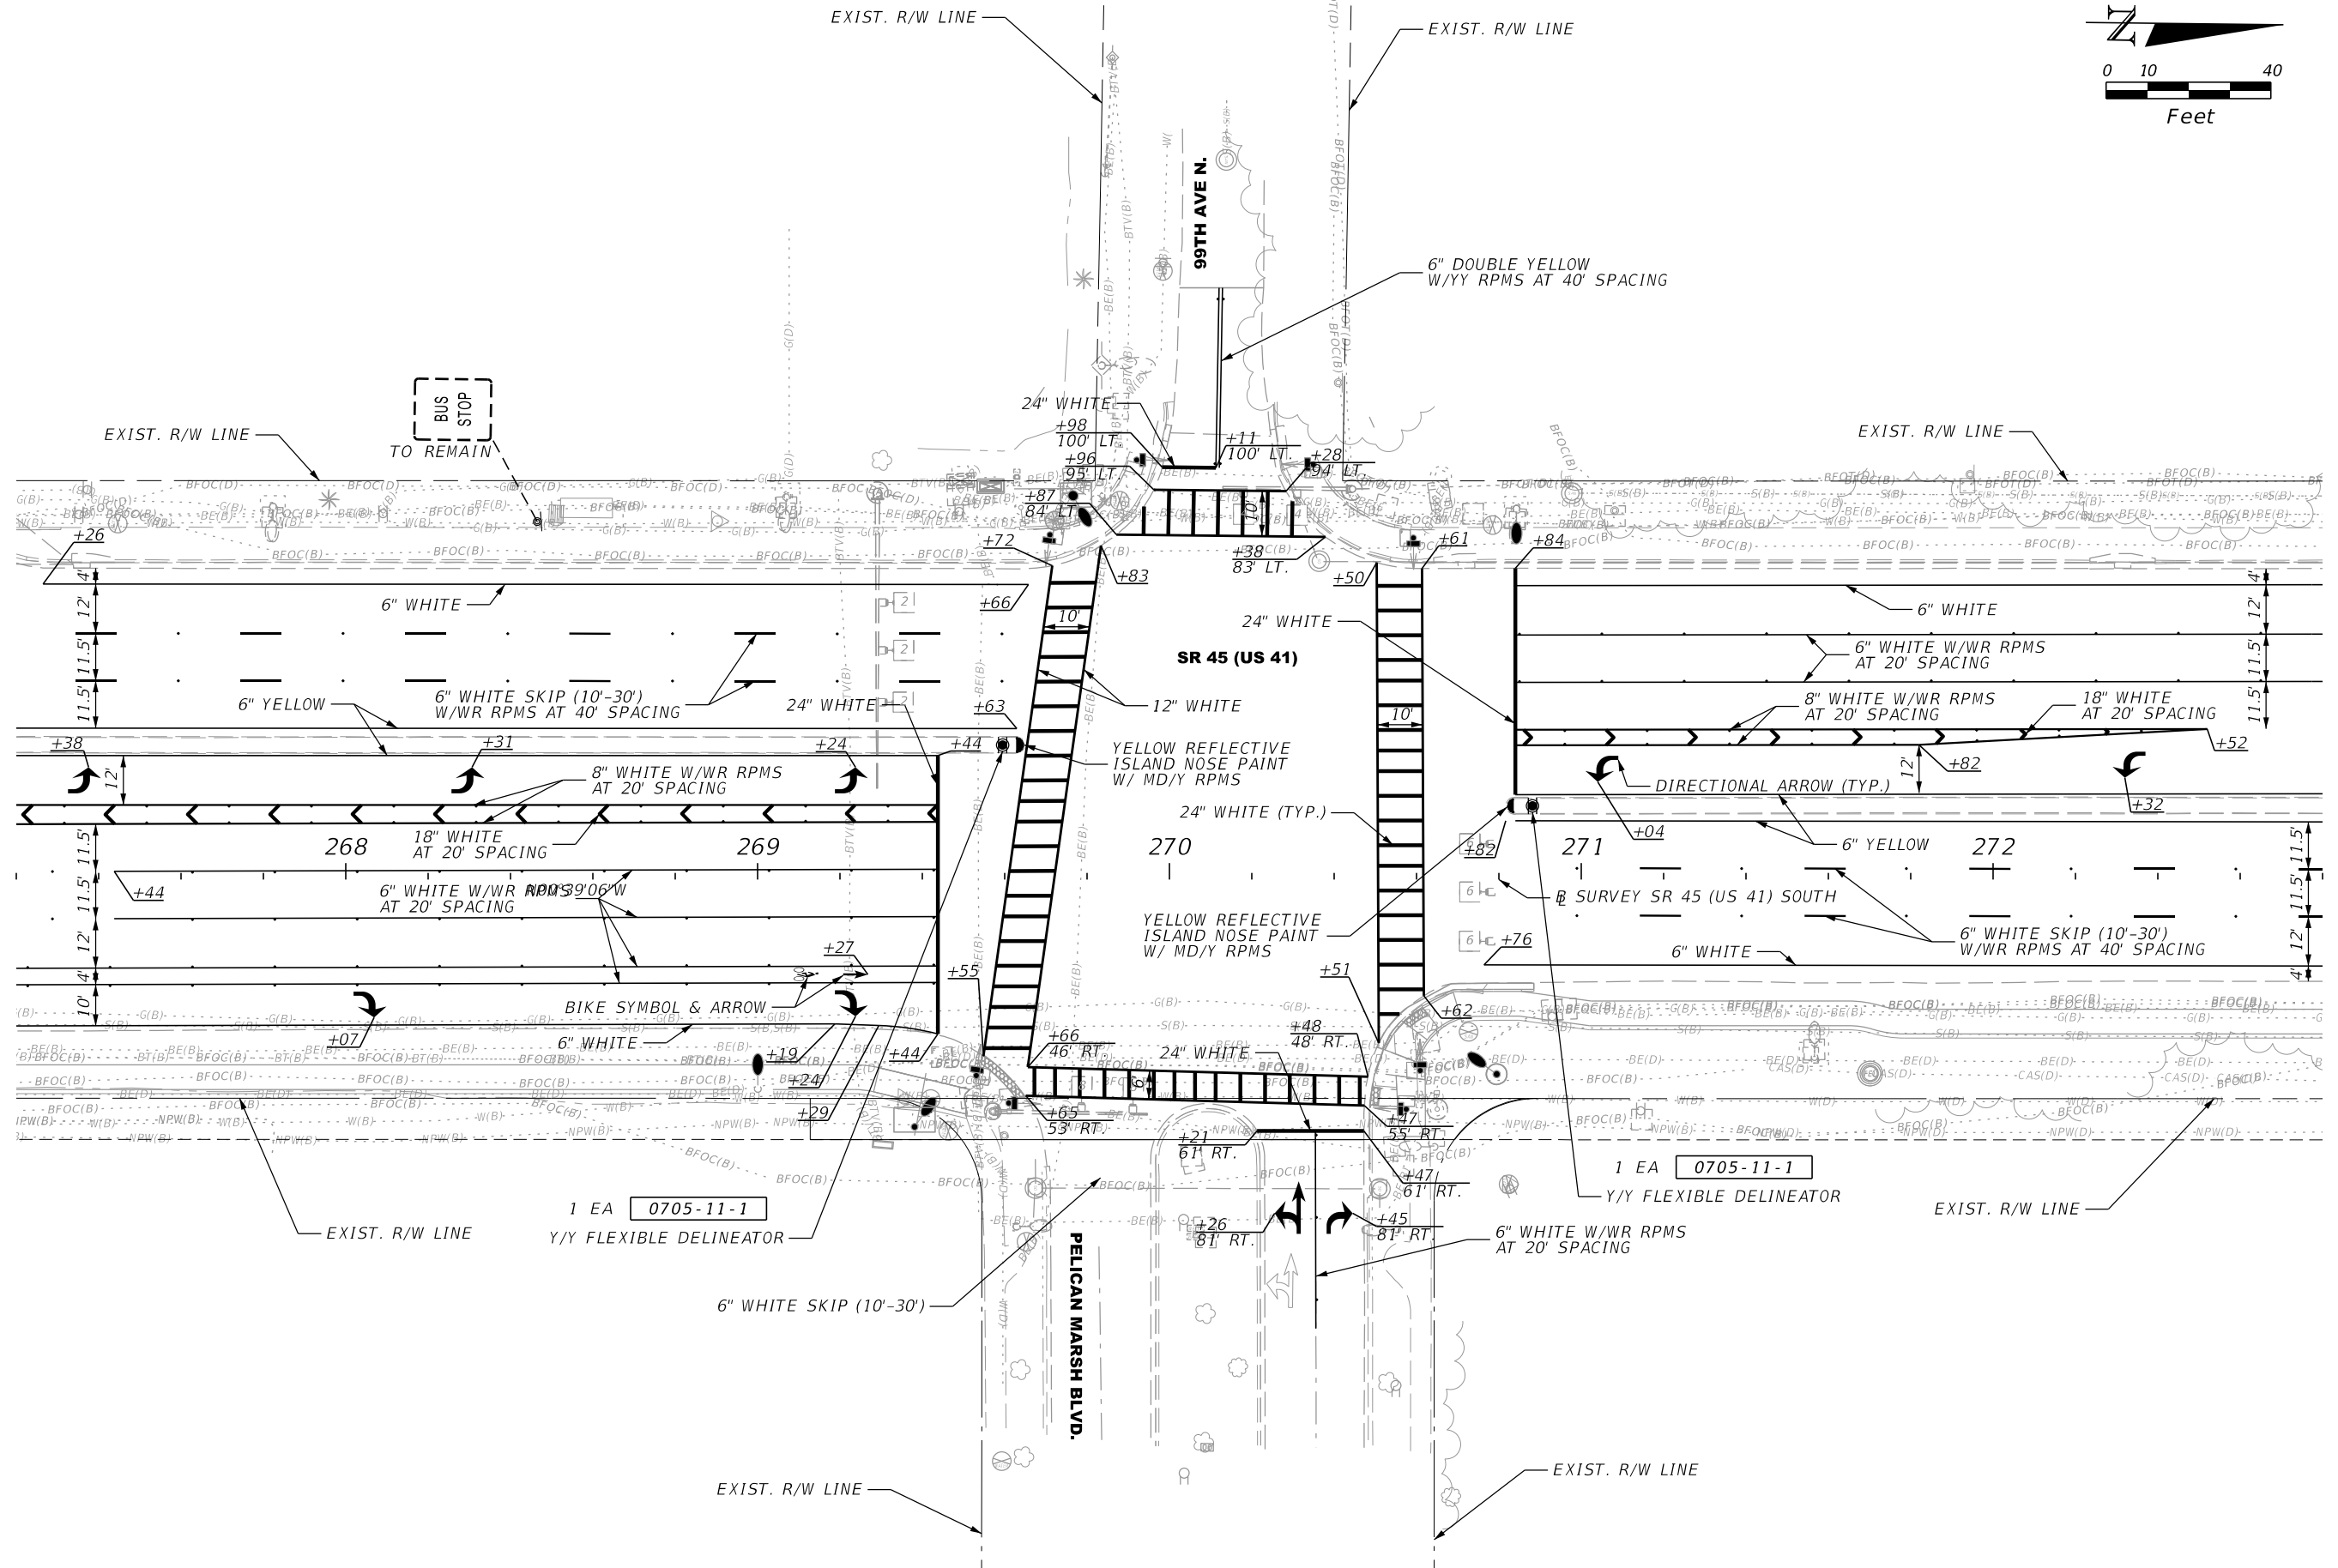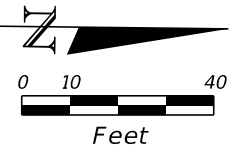

REVISIONS				ENGINEER OF RECORD	STATE OF FLORIDA DEPARTMENT OF TRANSPORTATION			SHEET NO.
DATE	DESCRIPTION	DATE	DESCRIPTION		ROAD NO.	COUNTY	FINANCIAL PROJECT ID	
					SR 45	COLLIER	441512-1-52-01	



SIGNING AND PAVEMENT
MARKING PLAN

S-23


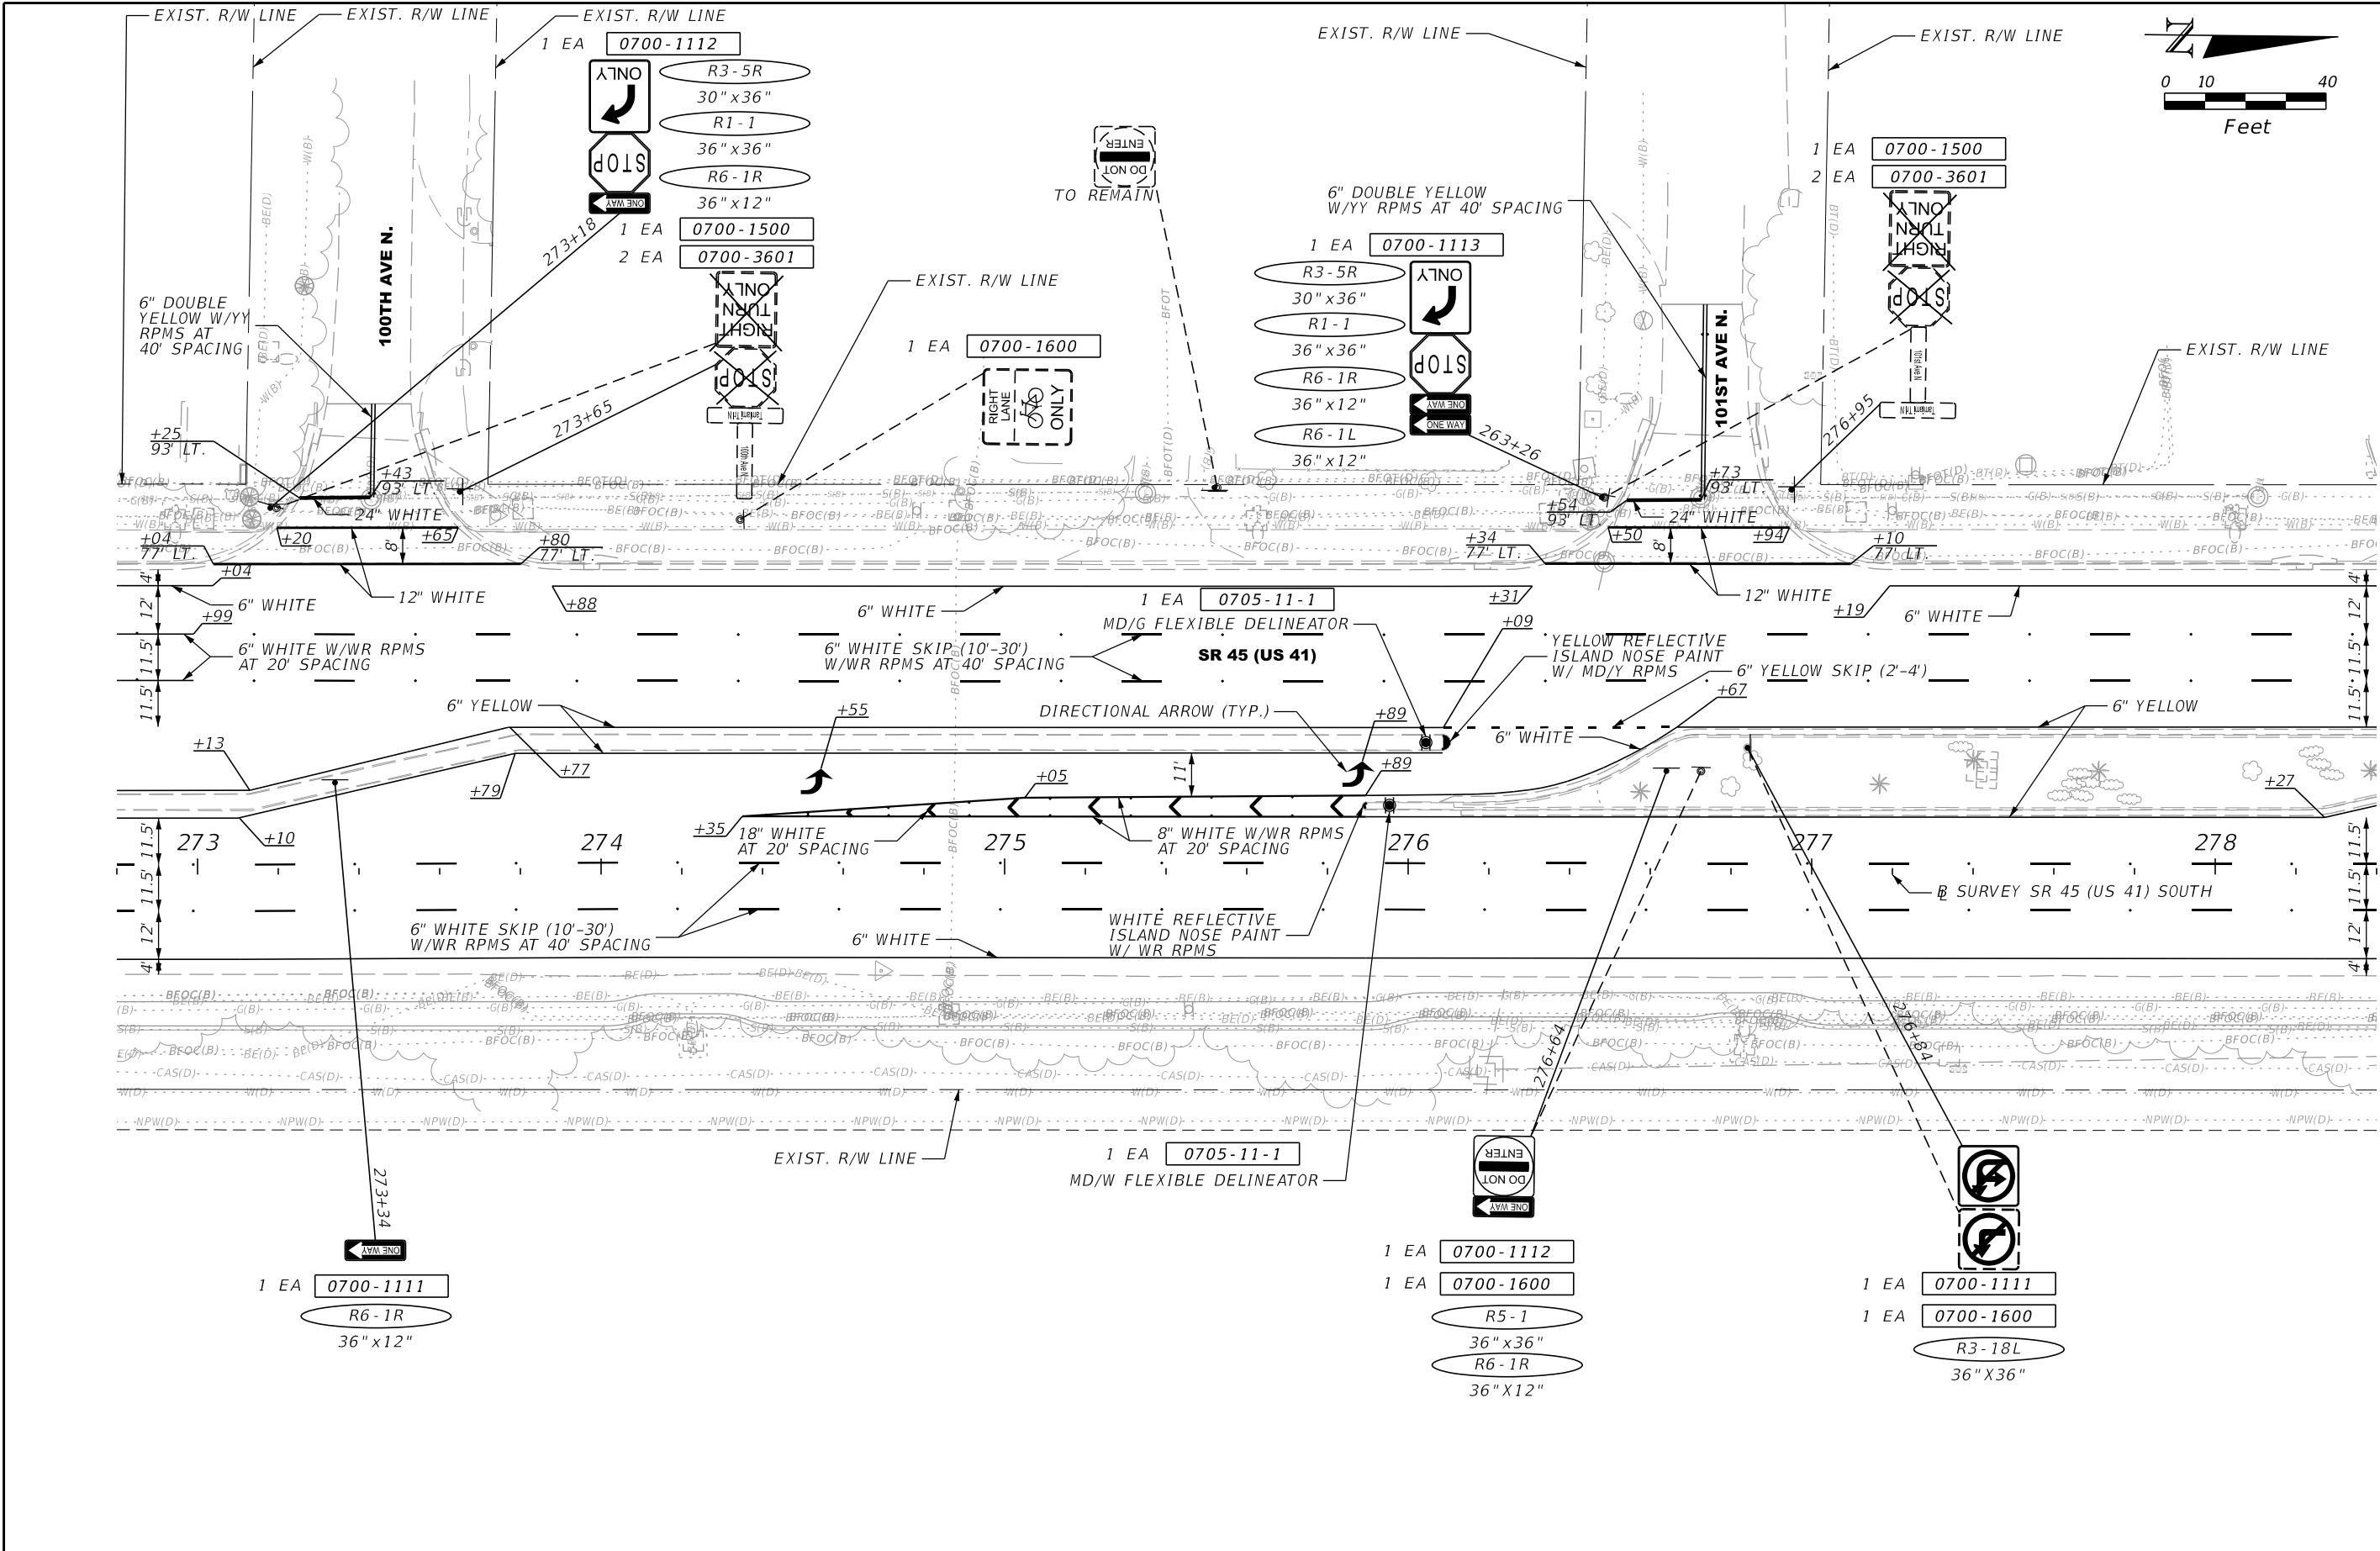


REVISIONS				ENGINEER OF RECORD	STATE OF FLORIDA DEPARTMENT OF TRANSPORTATION			SIGNING AND PAVEMENT MARKING PLAN
DATE	DESCRIPTION	DATE	DESCRIPTION	ADAM R. AGUILA, P.E. LICENSE NUMBER: 76008 AIM ENGINEERING & SURVEYING, INC. 201 E. KENNEDY BLVD., STE. 1800 TAMPA, FLORIDA 33602	ROAD NO.	COUNTY	FINANCIAL PROJECT ID	
					SR 45	COLLIER	441512-1-52-01	

THE OFFICIAL RECORD OF THIS SHEET IS THE ELECTRONIC FILE DIGITALLY SIGNED AND SEALED UNDER RULE 61G15-23.004, F.A.C.

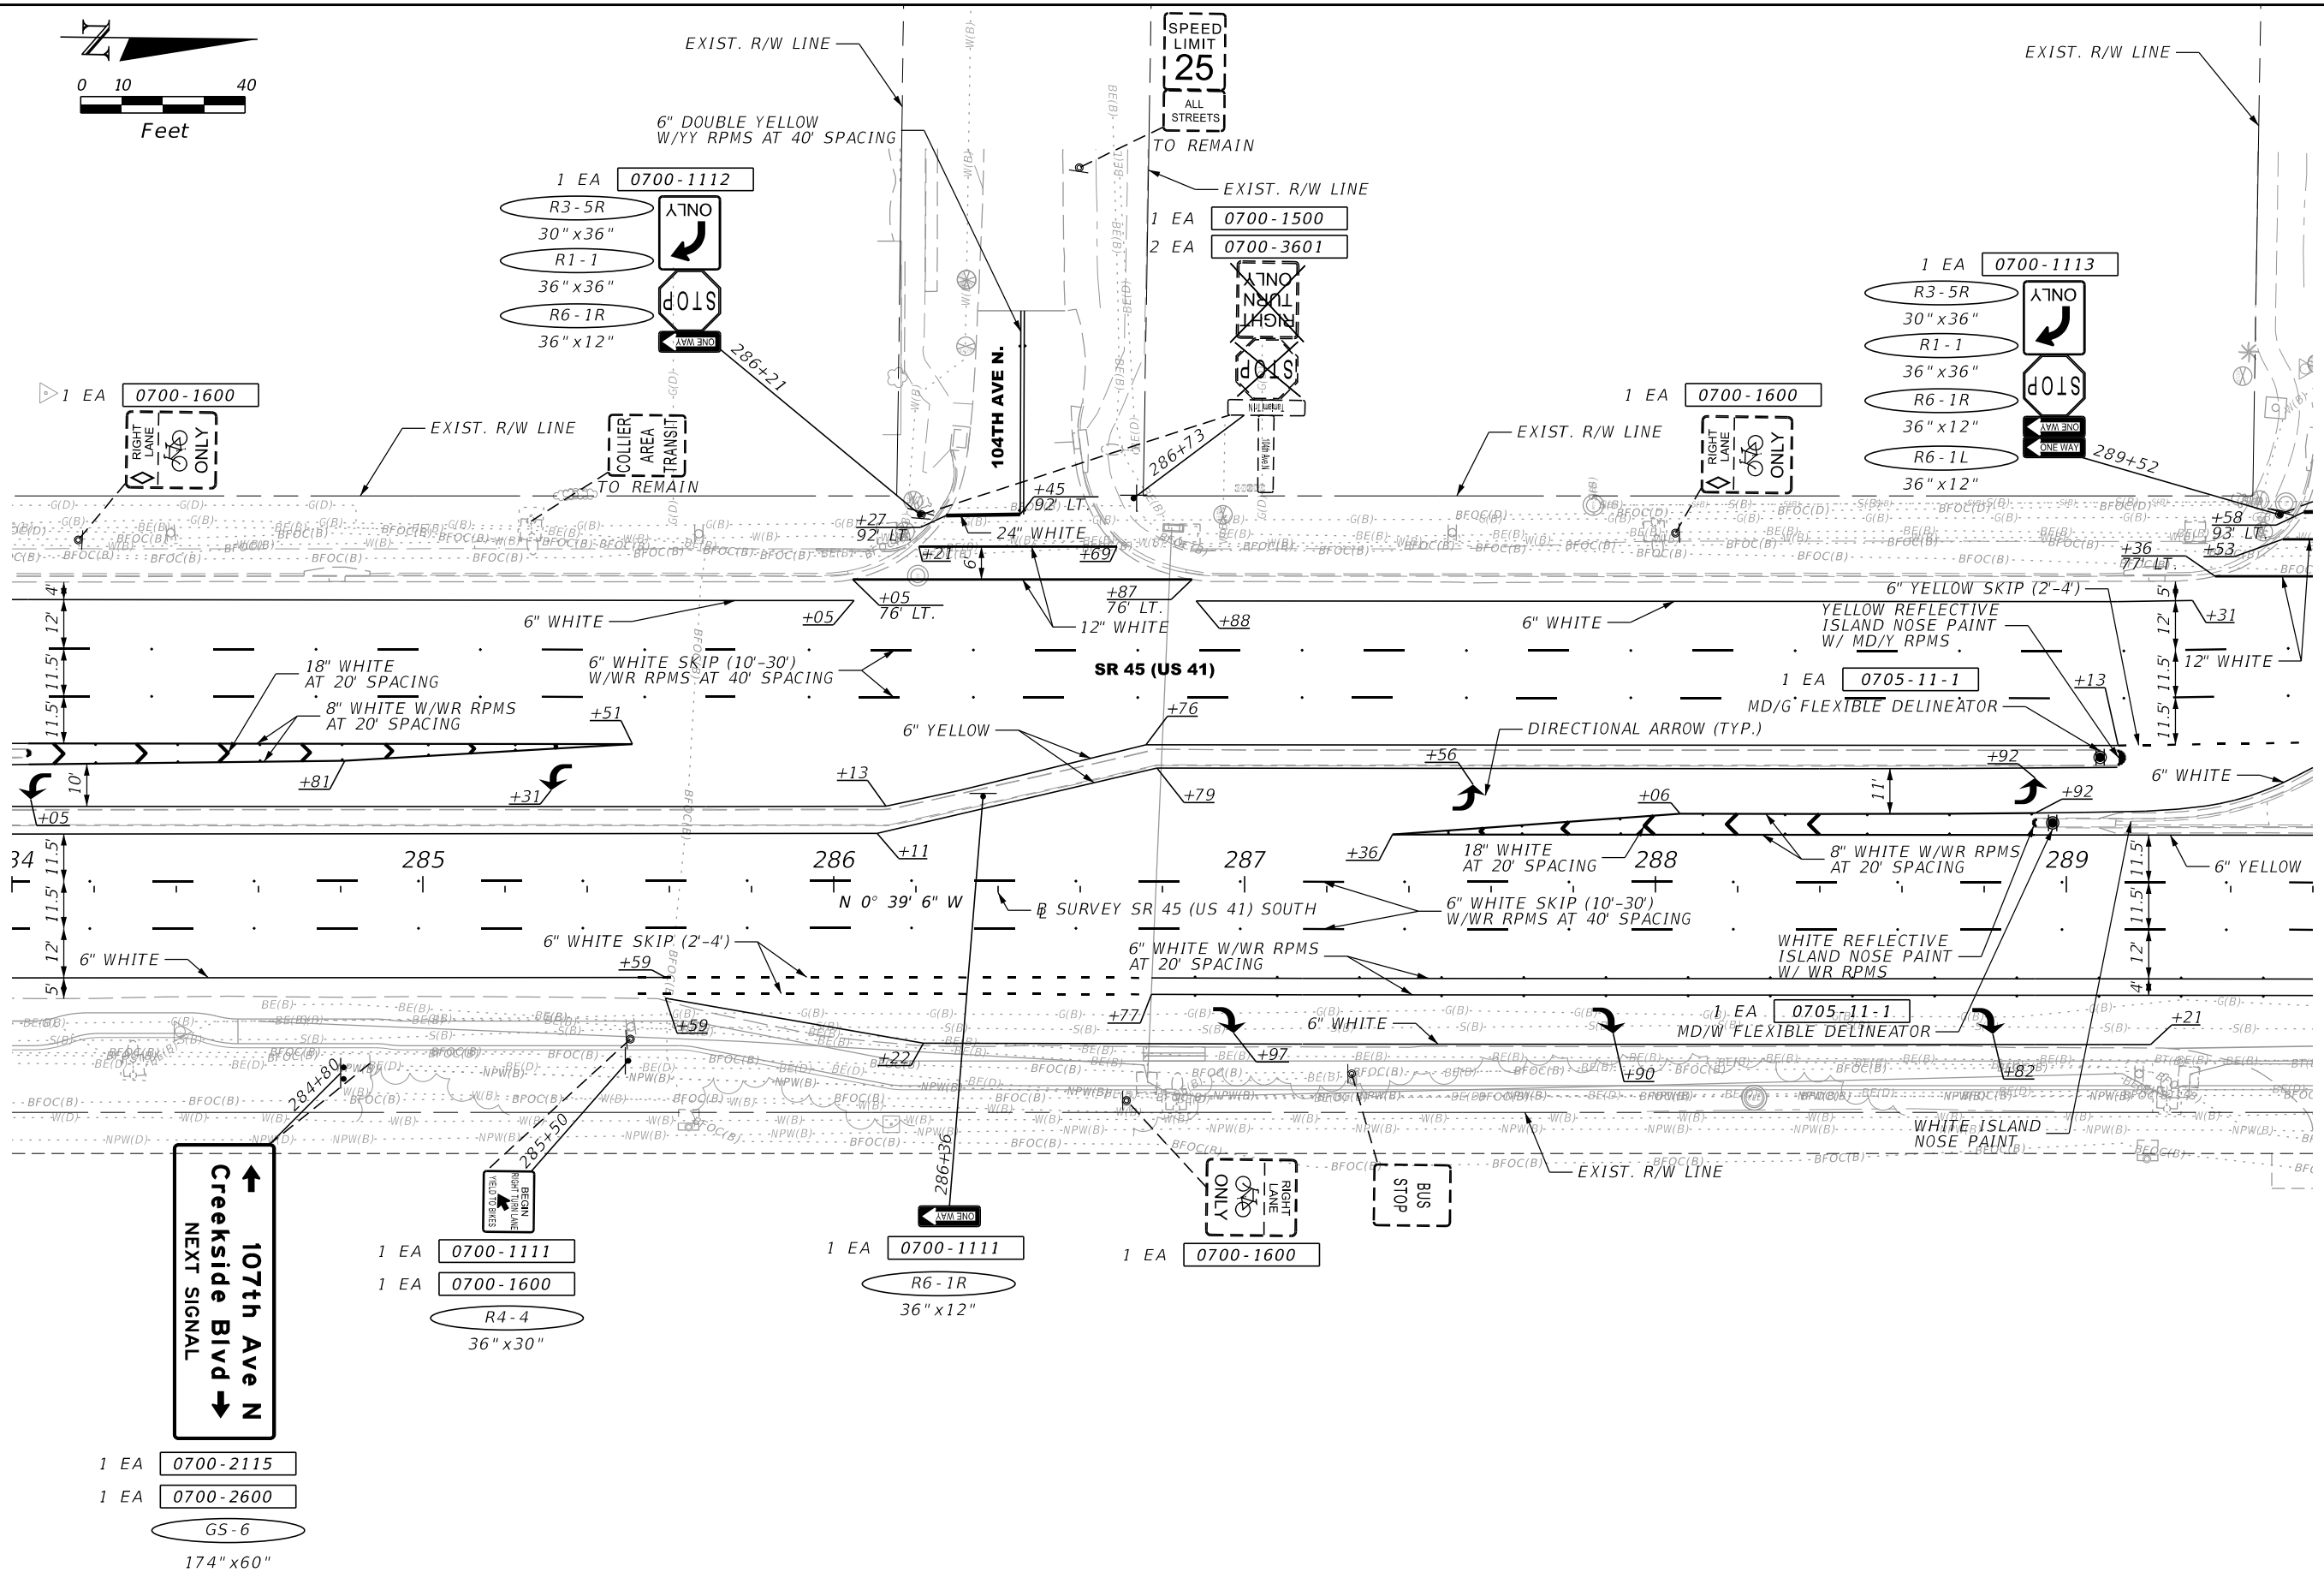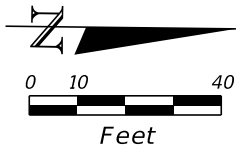


REVISIONS				ENGINEER OF RECORD	STATE OF FLORIDA DEPARTMENT OF TRANSPORTATION			SIGNING AND PAVEMENT MARKING PLAN	SHEET NO.	
DATE	DESCRIPTION		DATE	DESCRIPTION		ROAD NO.	COUNTY		FINANCIAL PROJECT ID	S-26
						ADAM R. AGUILA, P.E. LICENSE NUMBER: 76008 AIM ENGINEERING & SURVEYING, INC. 201 E. KENNEDY BLVD., STE. 1800 TAMPA, FLORIDA 33602				

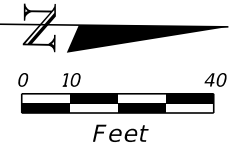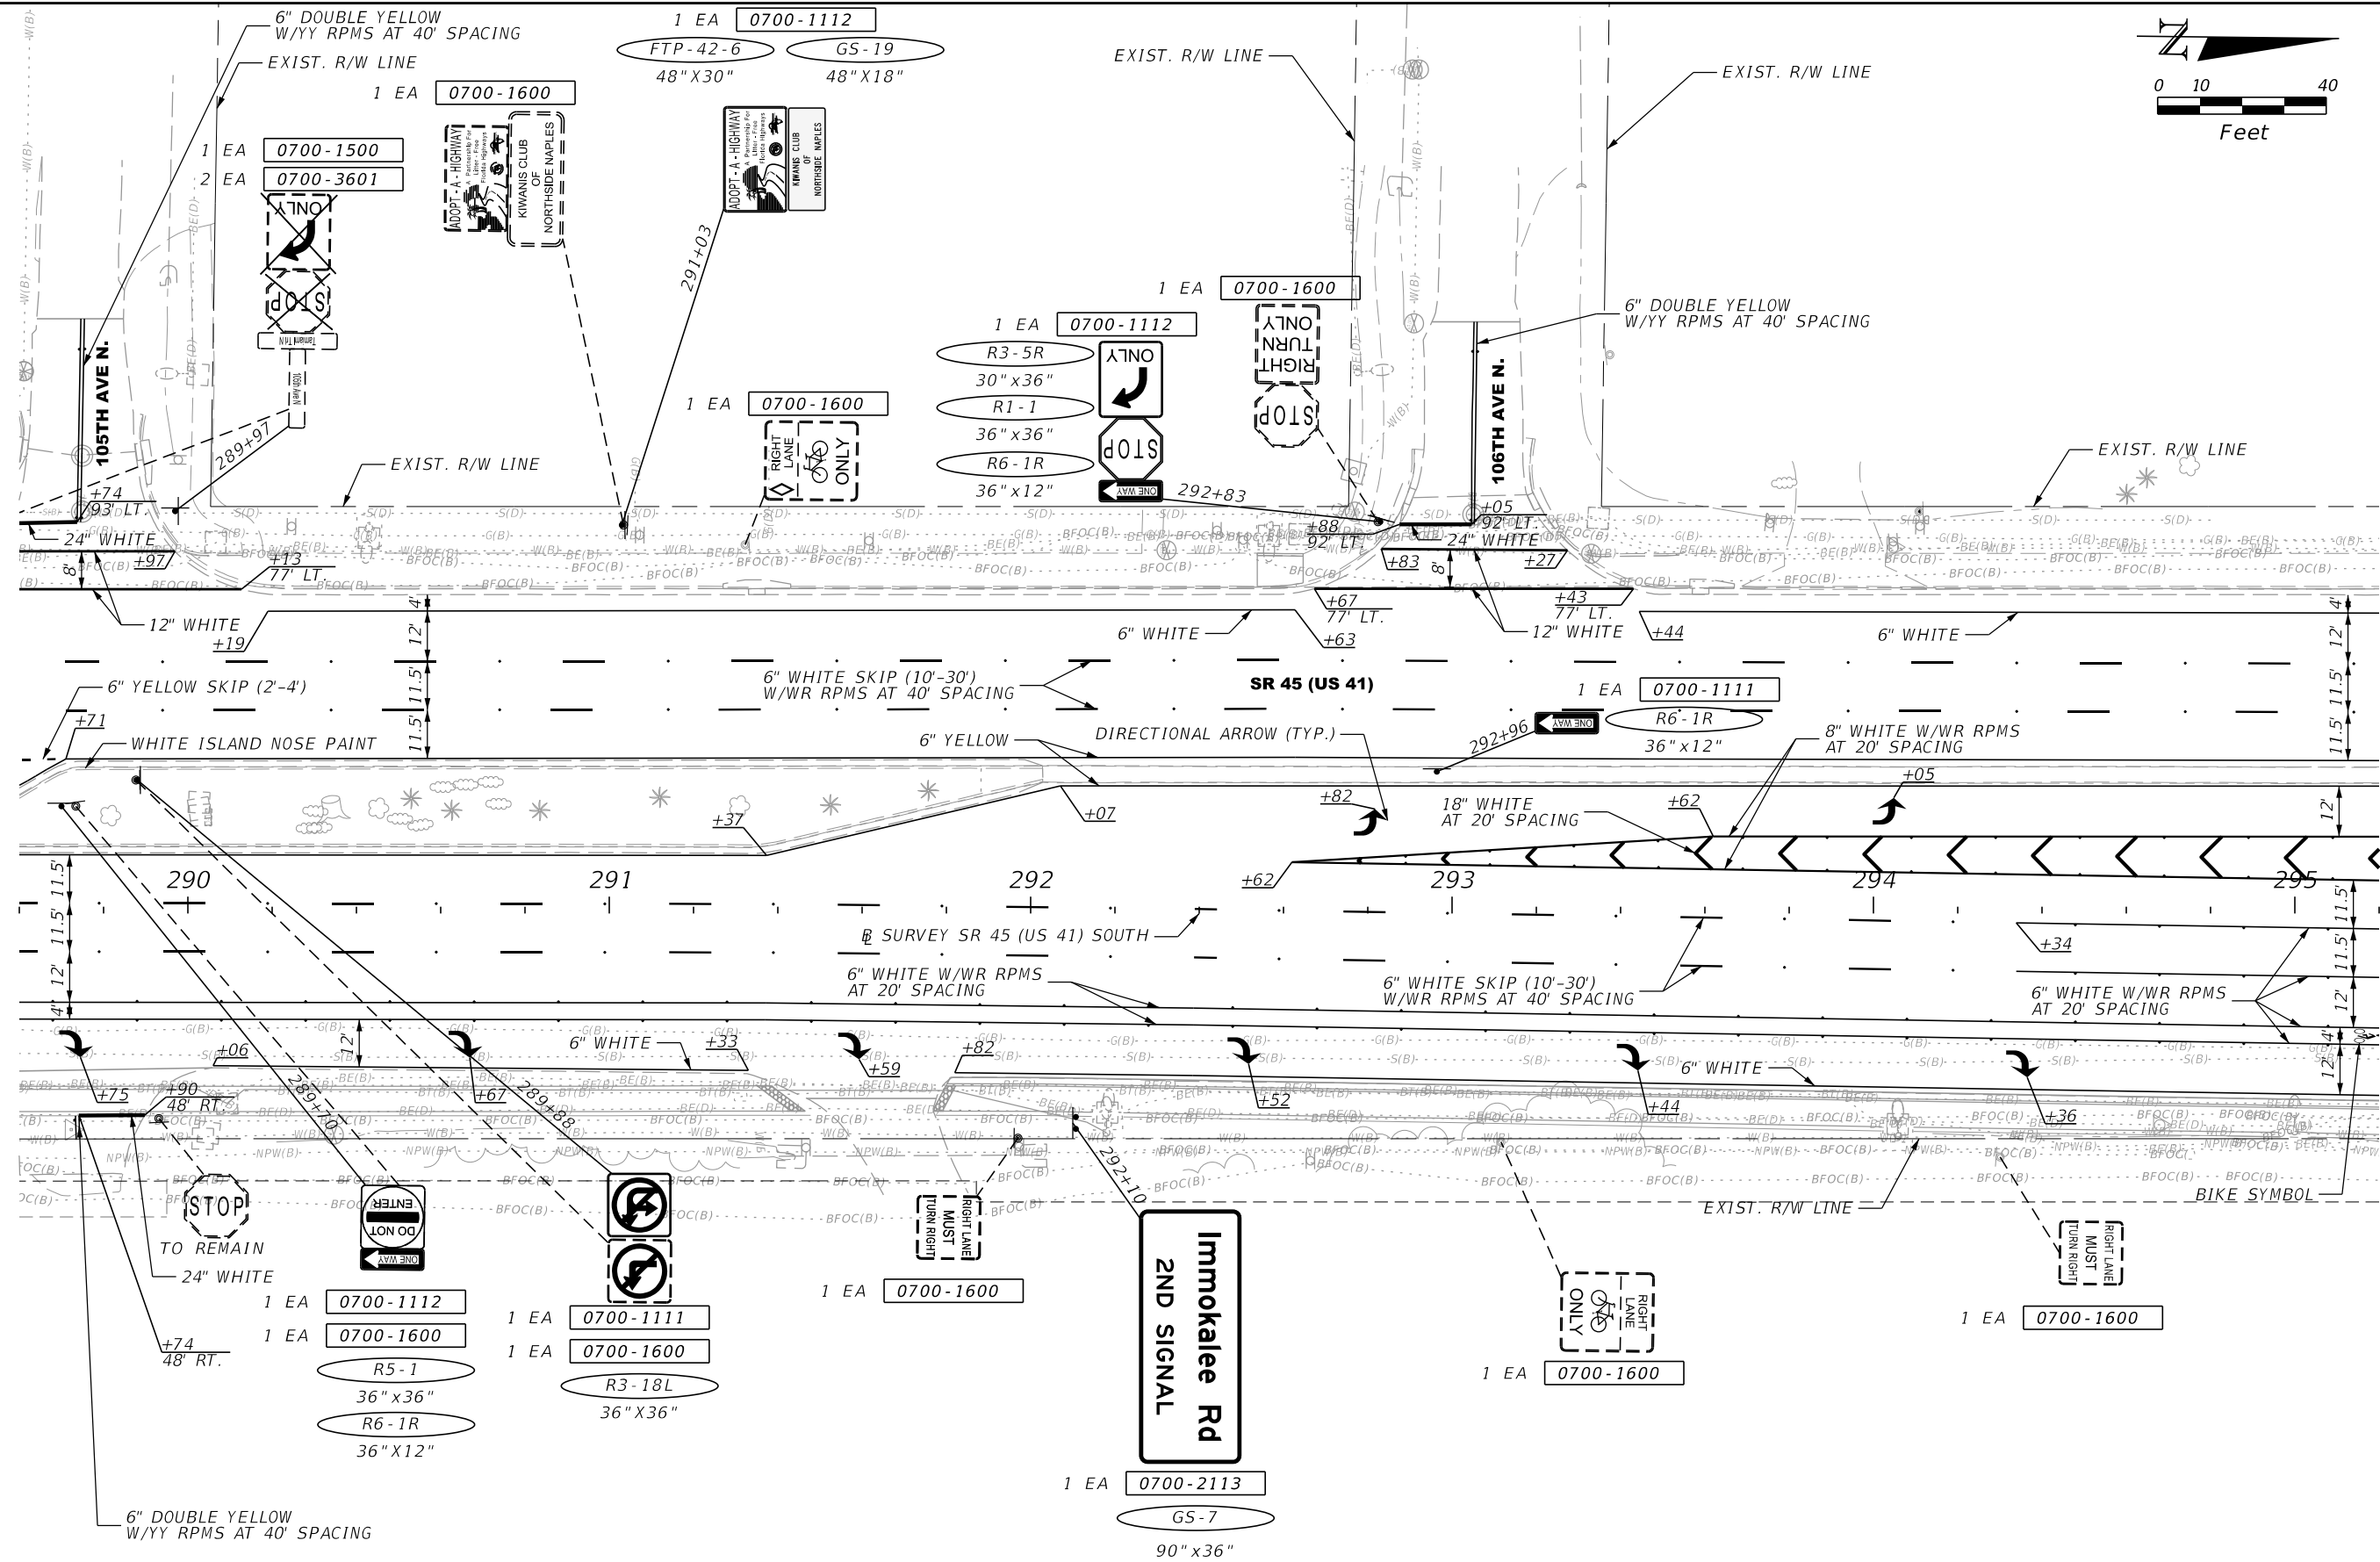

REVISIONS				ENGINEER OF RECORD	STATE OF FLORIDA DEPARTMENT OF TRANSPORTATION			SHEET NO.
DATE	DESCRIPTION	DATE	DESCRIPTION		ROAD NO.	COUNTY	FINANCIAL PROJECT ID	
					SR 45	COLLIER	441512-1-52-01	
				ADAM R. AGUILA, P.E. LICENSE NUMBER: 76008 AIM ENGINEERING & SURVEYING, INC. 201 E. KENNEDY BLVD., STE. 1800 TAMPA, FLORIDA 33602	SIGNING AND PAVEMENT MARKING PLAN			S-27



THE OFFICIAL RECORD OF THIS SHEET IS THE ELECTRONIC FILE DIGITALLY SIGNED AND SEALED UNDER RULE 61G15-23.004, F.A.C.

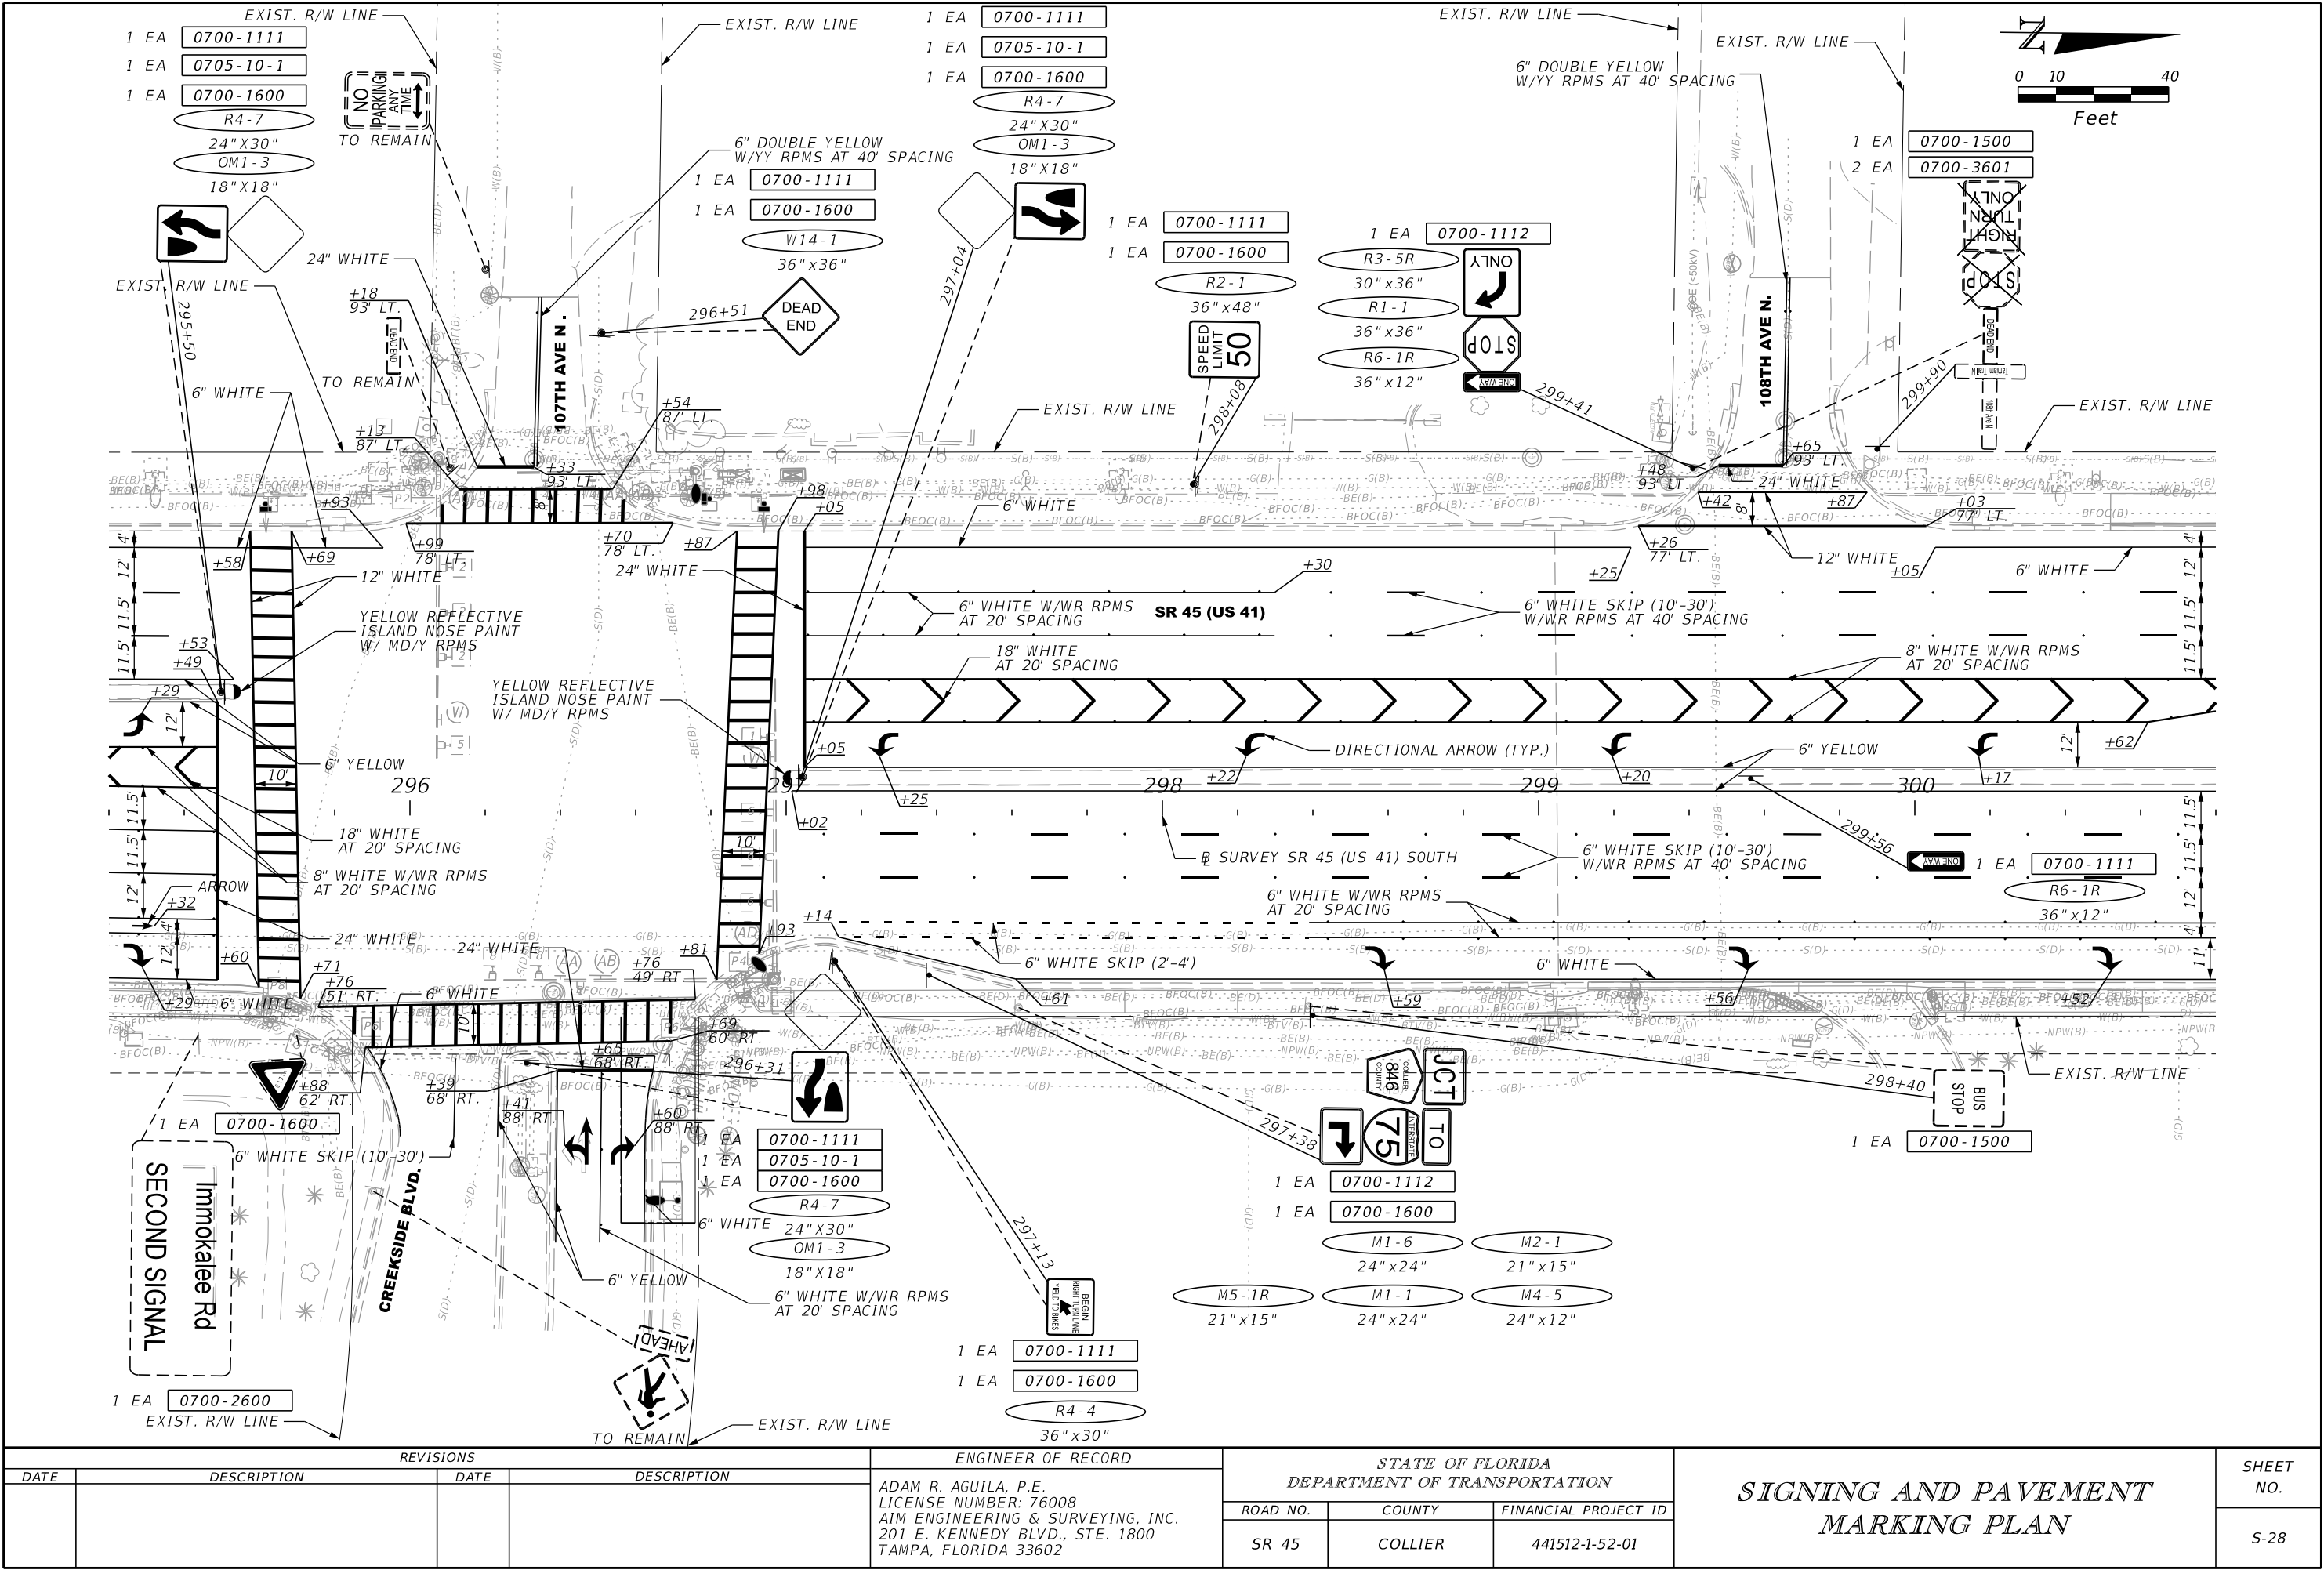

REVISIONS		ENGINEER OF RECORD		STATE OF FLORIDA DEPARTMENT OF TRANSPORTATION			SHEET NO.
DATE	DESCRIPTION	DATE	DESCRIPTION	ROAD NO.	COUNTY	FINANCIAL PROJECT ID	
			ADAM R. AGUILA, P.E. LICENSE NUMBER: 76008 AIM ENGINEERING & SURVEYING, INC. 201 E. KENNEDY BLVD., STE. 1800 TAMPA, FLORIDA 33602	SR 45	COLLIER	441512-1-52-01	S-28

SIGNING AND PAVEMENT
MARKING PLAN


THE OFFICIAL RECORD OF THIS SHEET IS THE ELECTRONIC FILE DIGITALLY SIGNED AND SEALED UNDER RULE 61G15-23.004, F.A.C.

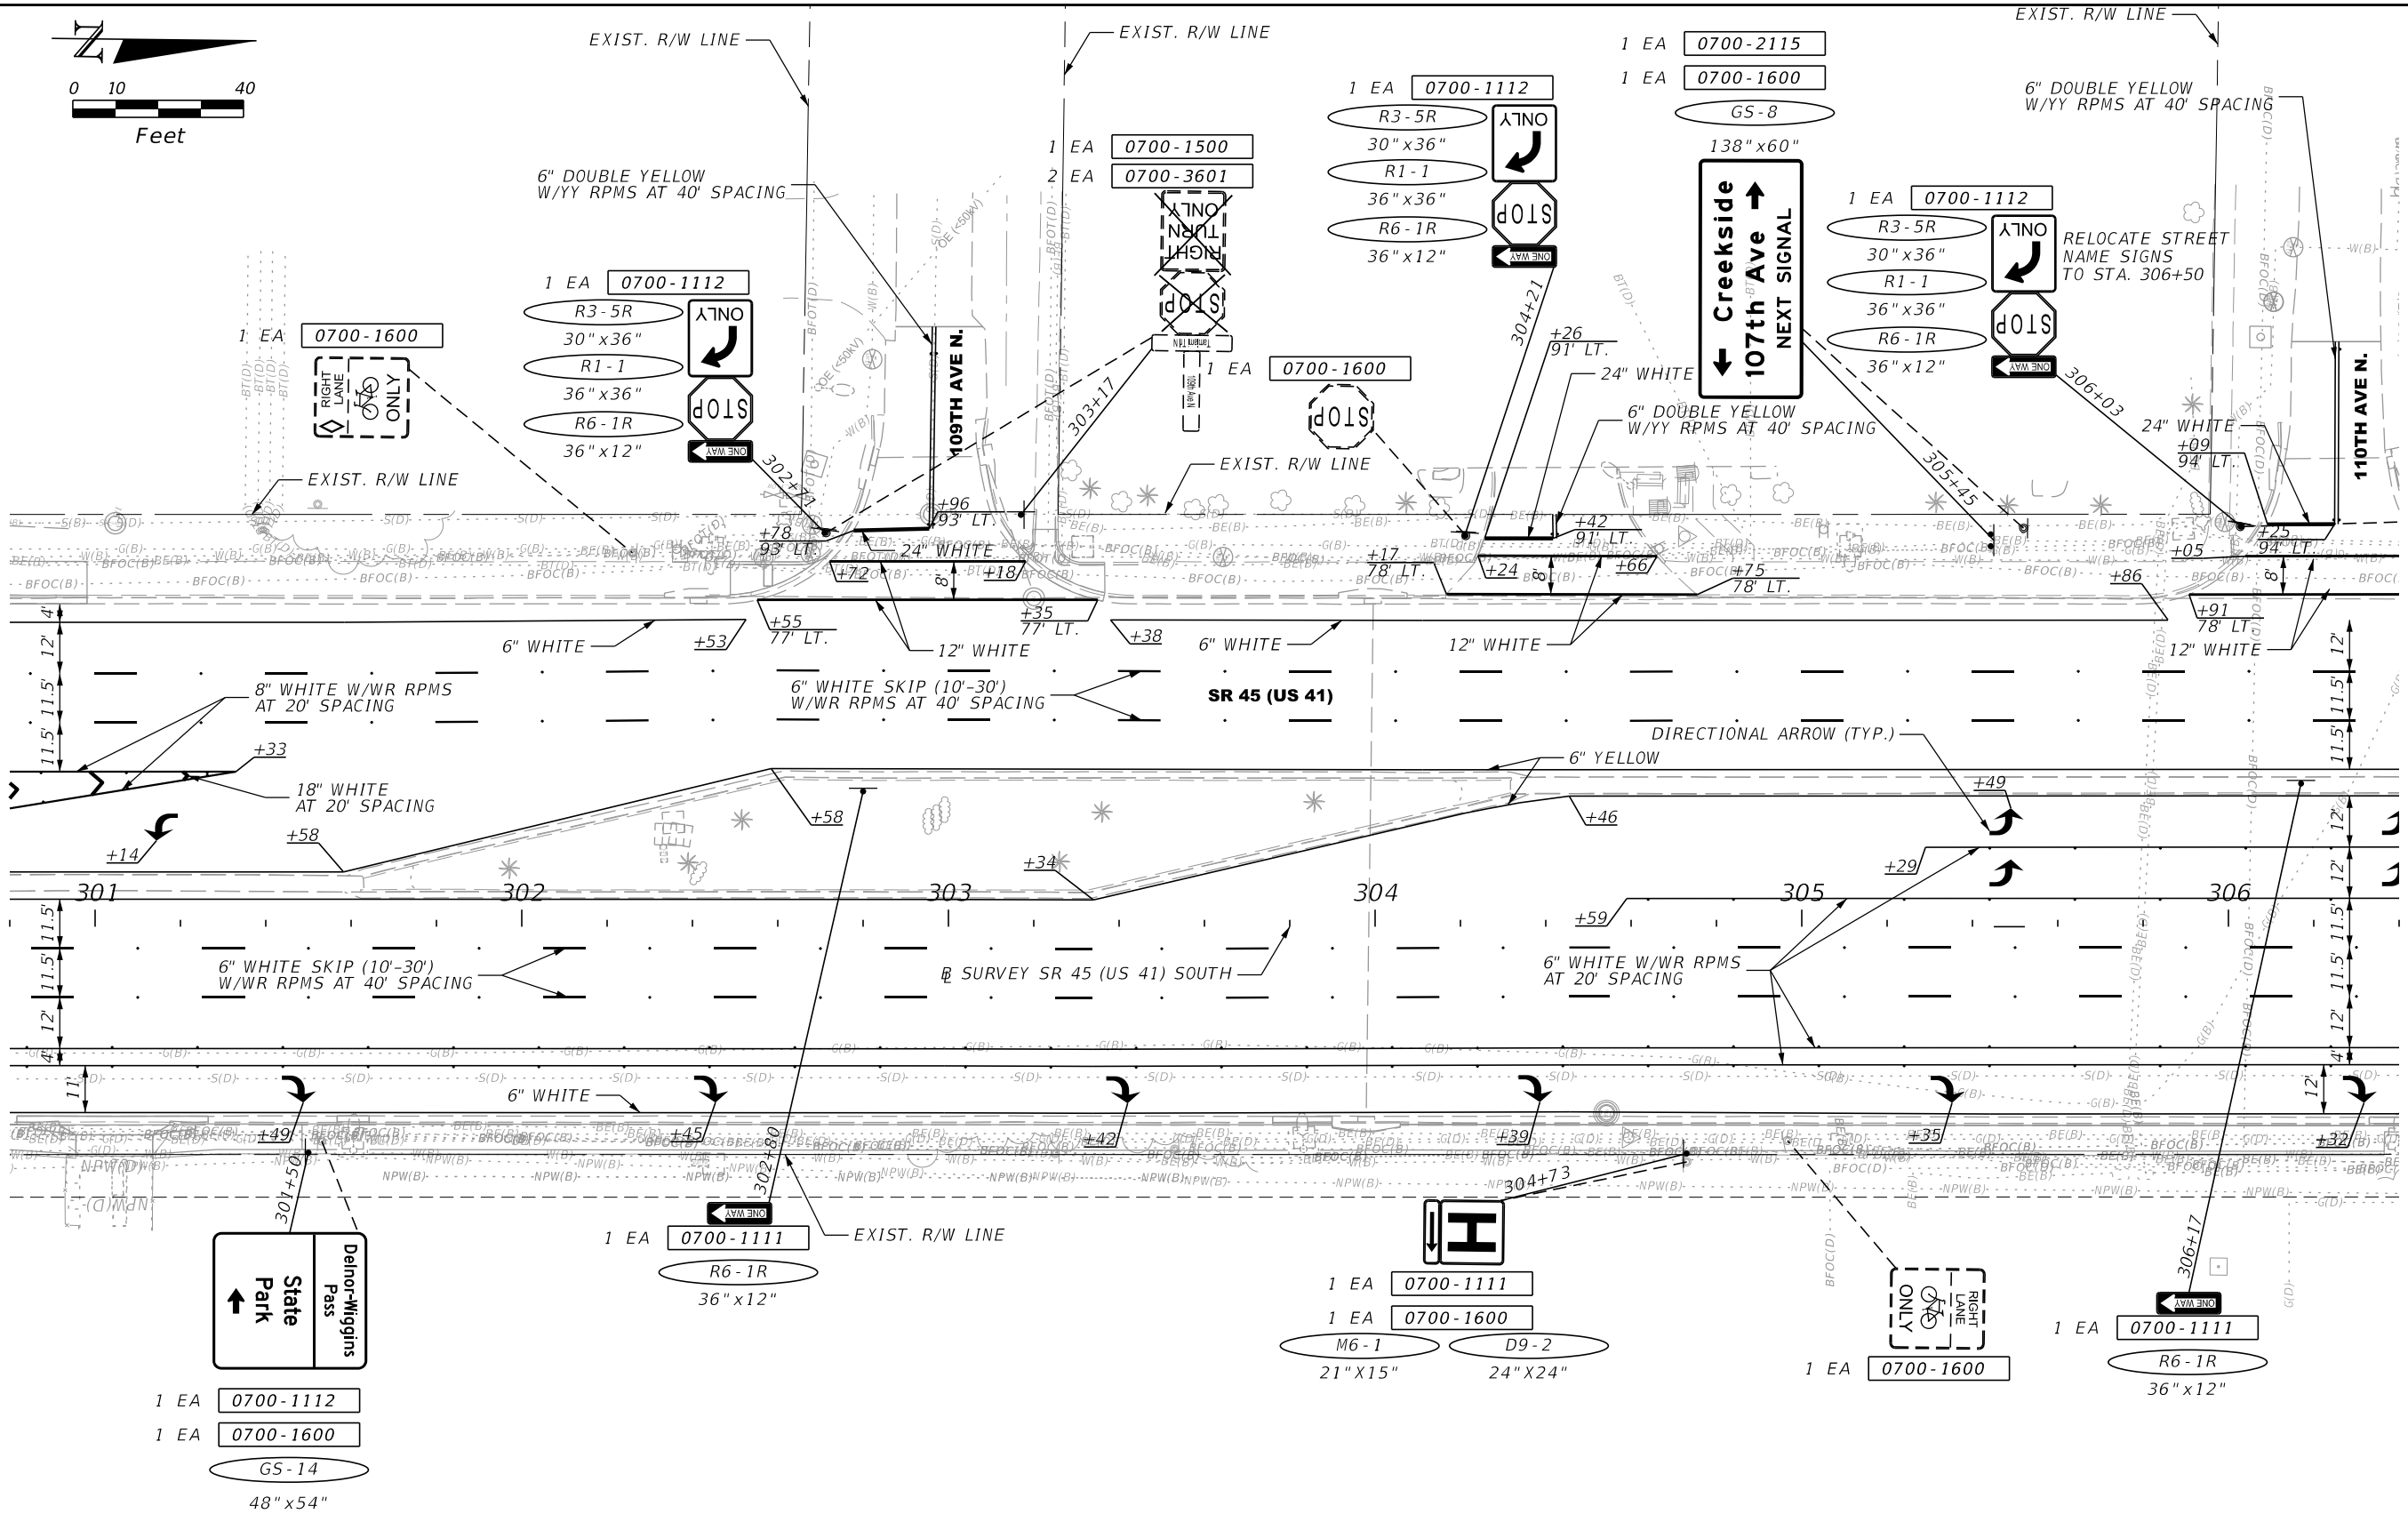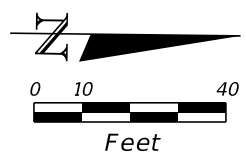

REVISIONS				ENGINEER OF RECORD			STATE OF FLORIDA DEPARTMENT OF TRANSPORTATION			SHEET NO.
DATE	DESCRIPTION	DATE	DESCRIPTION	ADAM R. AGUILA, P.E. LICENSE NUMBER: 76008 AIM ENGINEERING & SURVEYING, INC. 201 E. KENNEDY BLVD., STE. 1800 TAMPA, FLORIDA 33602			ROAD NO.	COUNTY	FINANCIAL PROJECT ID	
							SR 45	COLLIER	441512-1-52-01	

SIGNING AND PAVEMENT
MARKING PLAN



THE OFFICIAL RECORD OF THIS SHEET IS THE ELECTRONIC FILE DIGITALLY SIGNED AND SEALED UNDER RULE 61G15-23.004, F.A.C.

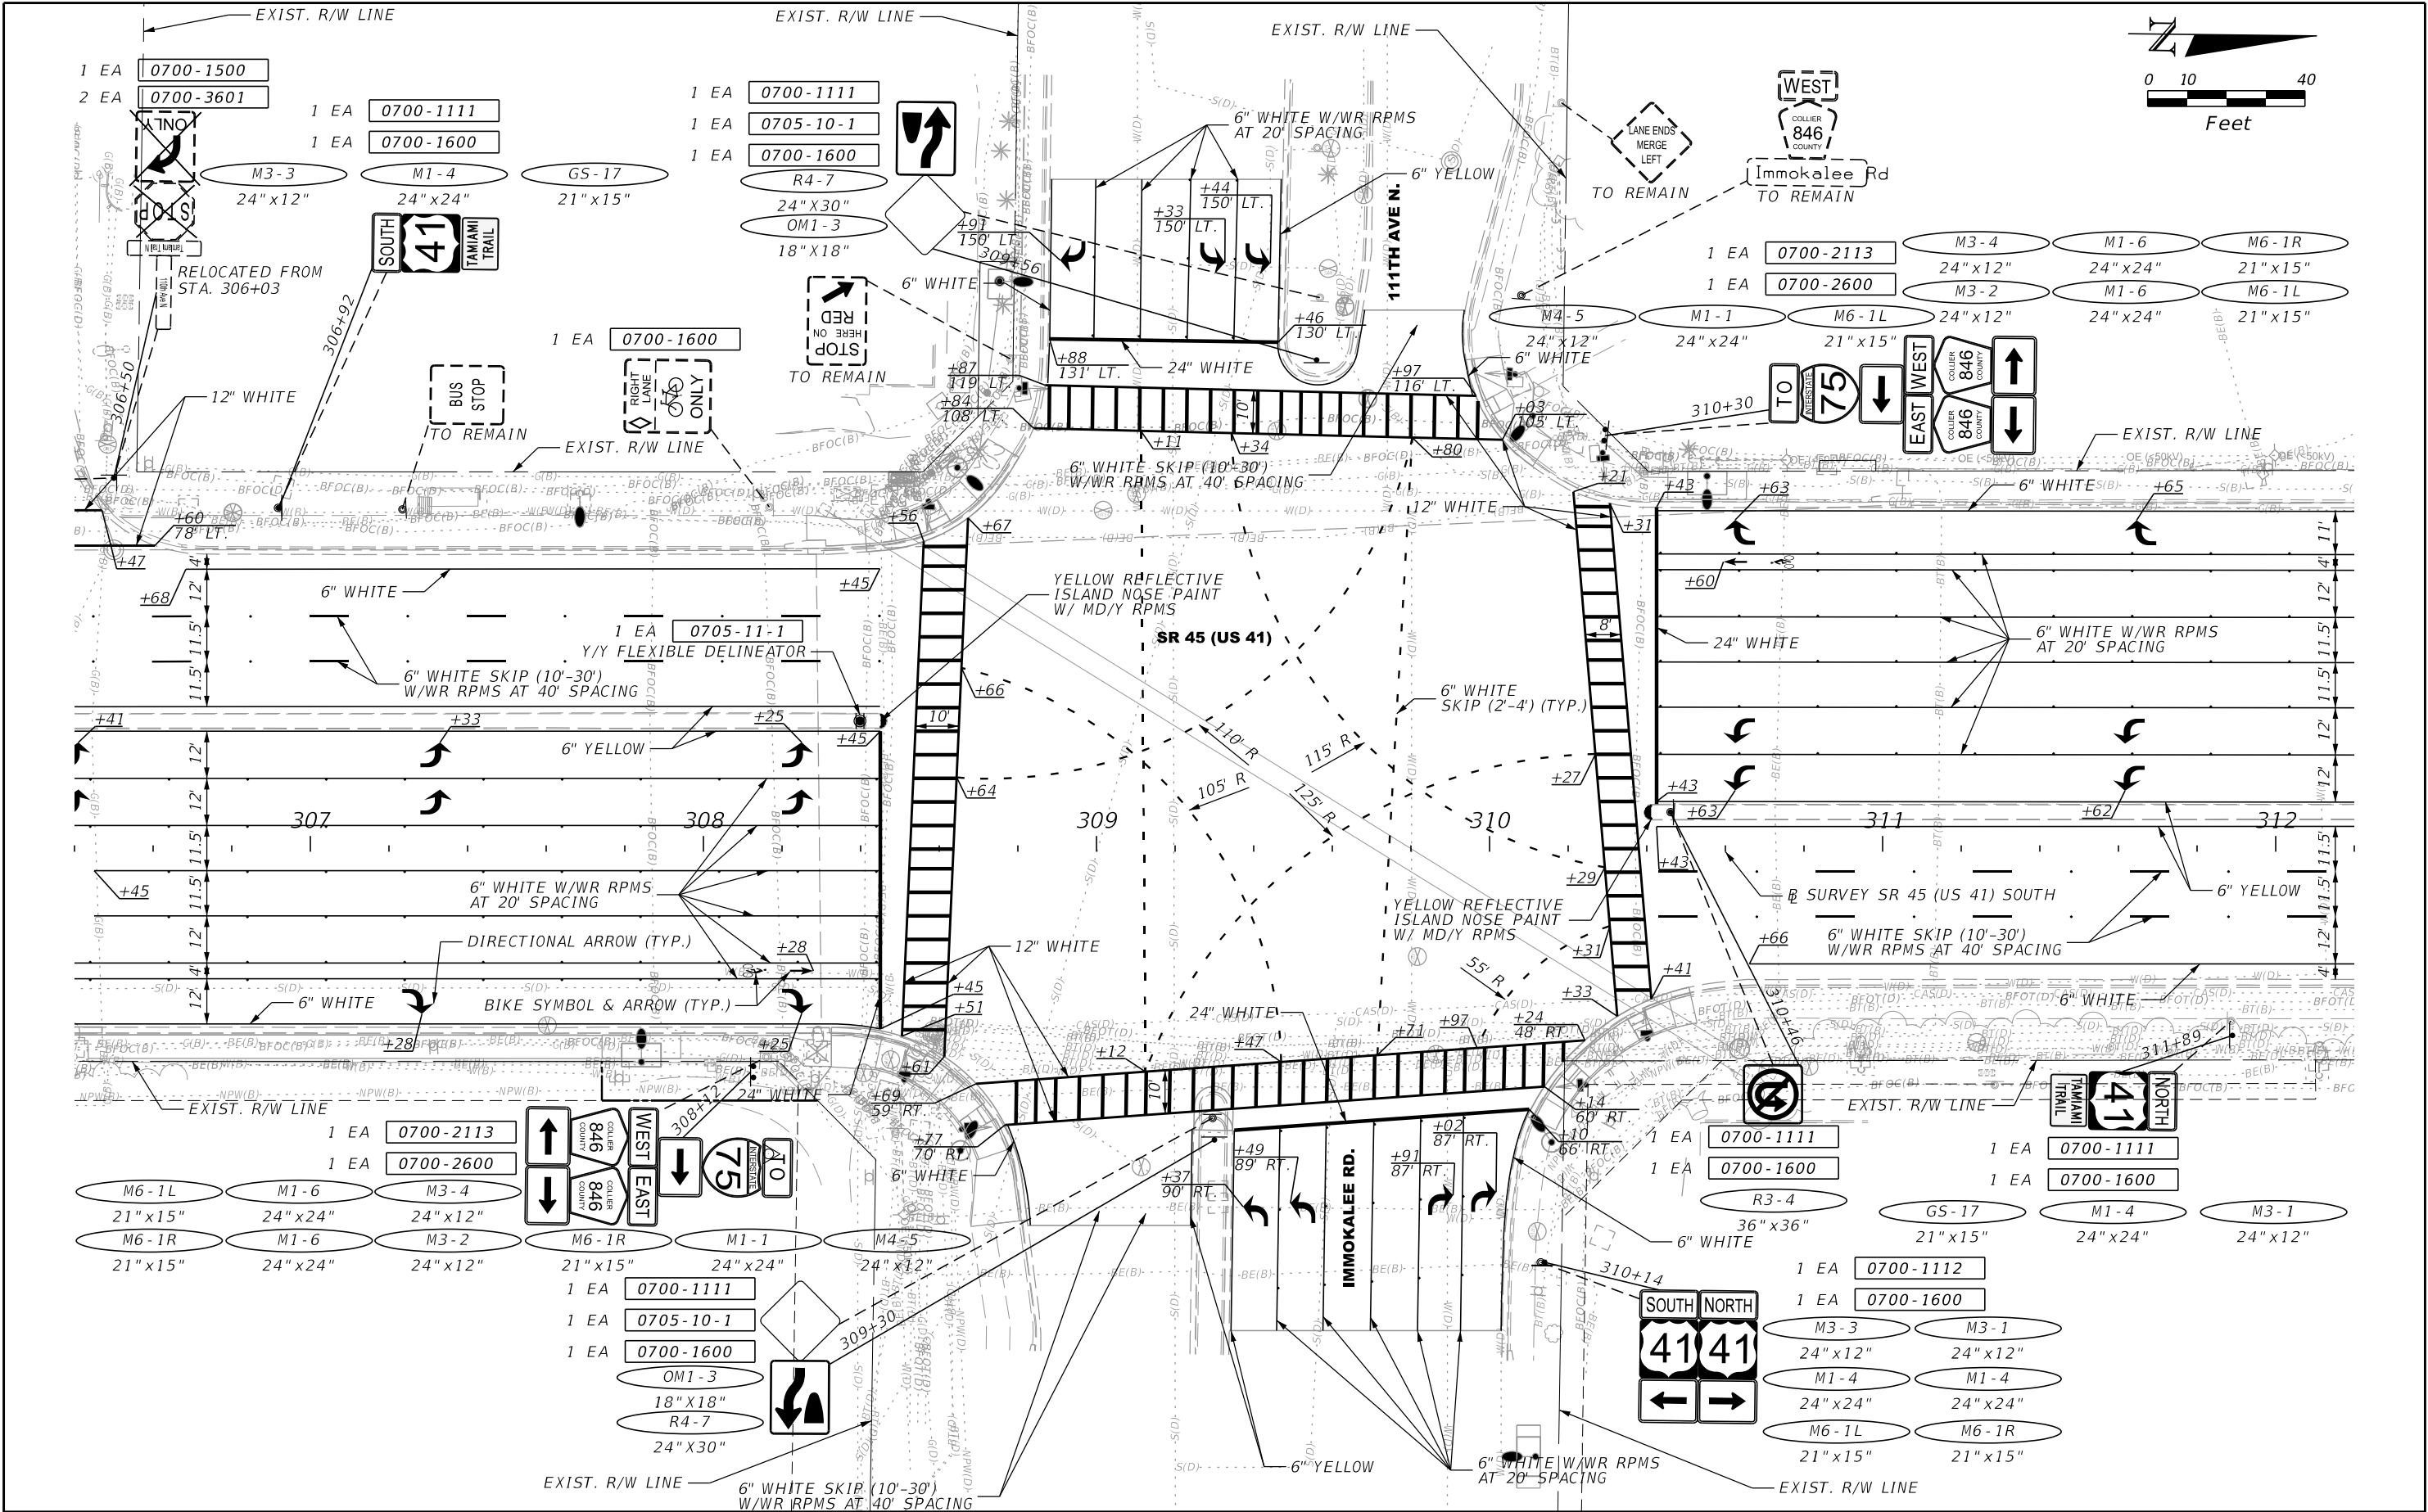

REVISIONS		ENGINEER OF RECORD		STATE OF FLORIDA DEPARTMENT OF TRANSPORTATION			SHEET NO.
DATE	DESCRIPTION	DATE	DESCRIPTION	ROAD NO.	COUNTY	FINANCIAL PROJECT ID	
			ADAM R. AGUILA, P.E. LICENSE NUMBER: 76008 AIM ENGINEERING & SURVEYING, INC. 201 E. KENNEDY BLVD., STE. 1800 TAMPA, FLORIDA 33602	SR 45	COLLIER	441512-1-52-01	S-30

SIGNING AND PAVEMENT
MARKING PLAN

THE OFFICIAL RECORD OF THIS SHEET IS THE ELECTRONIC FILE DIGITALLY SIGNED AND SEALED UNDER RULE 61G15-23.004, F.A.C.

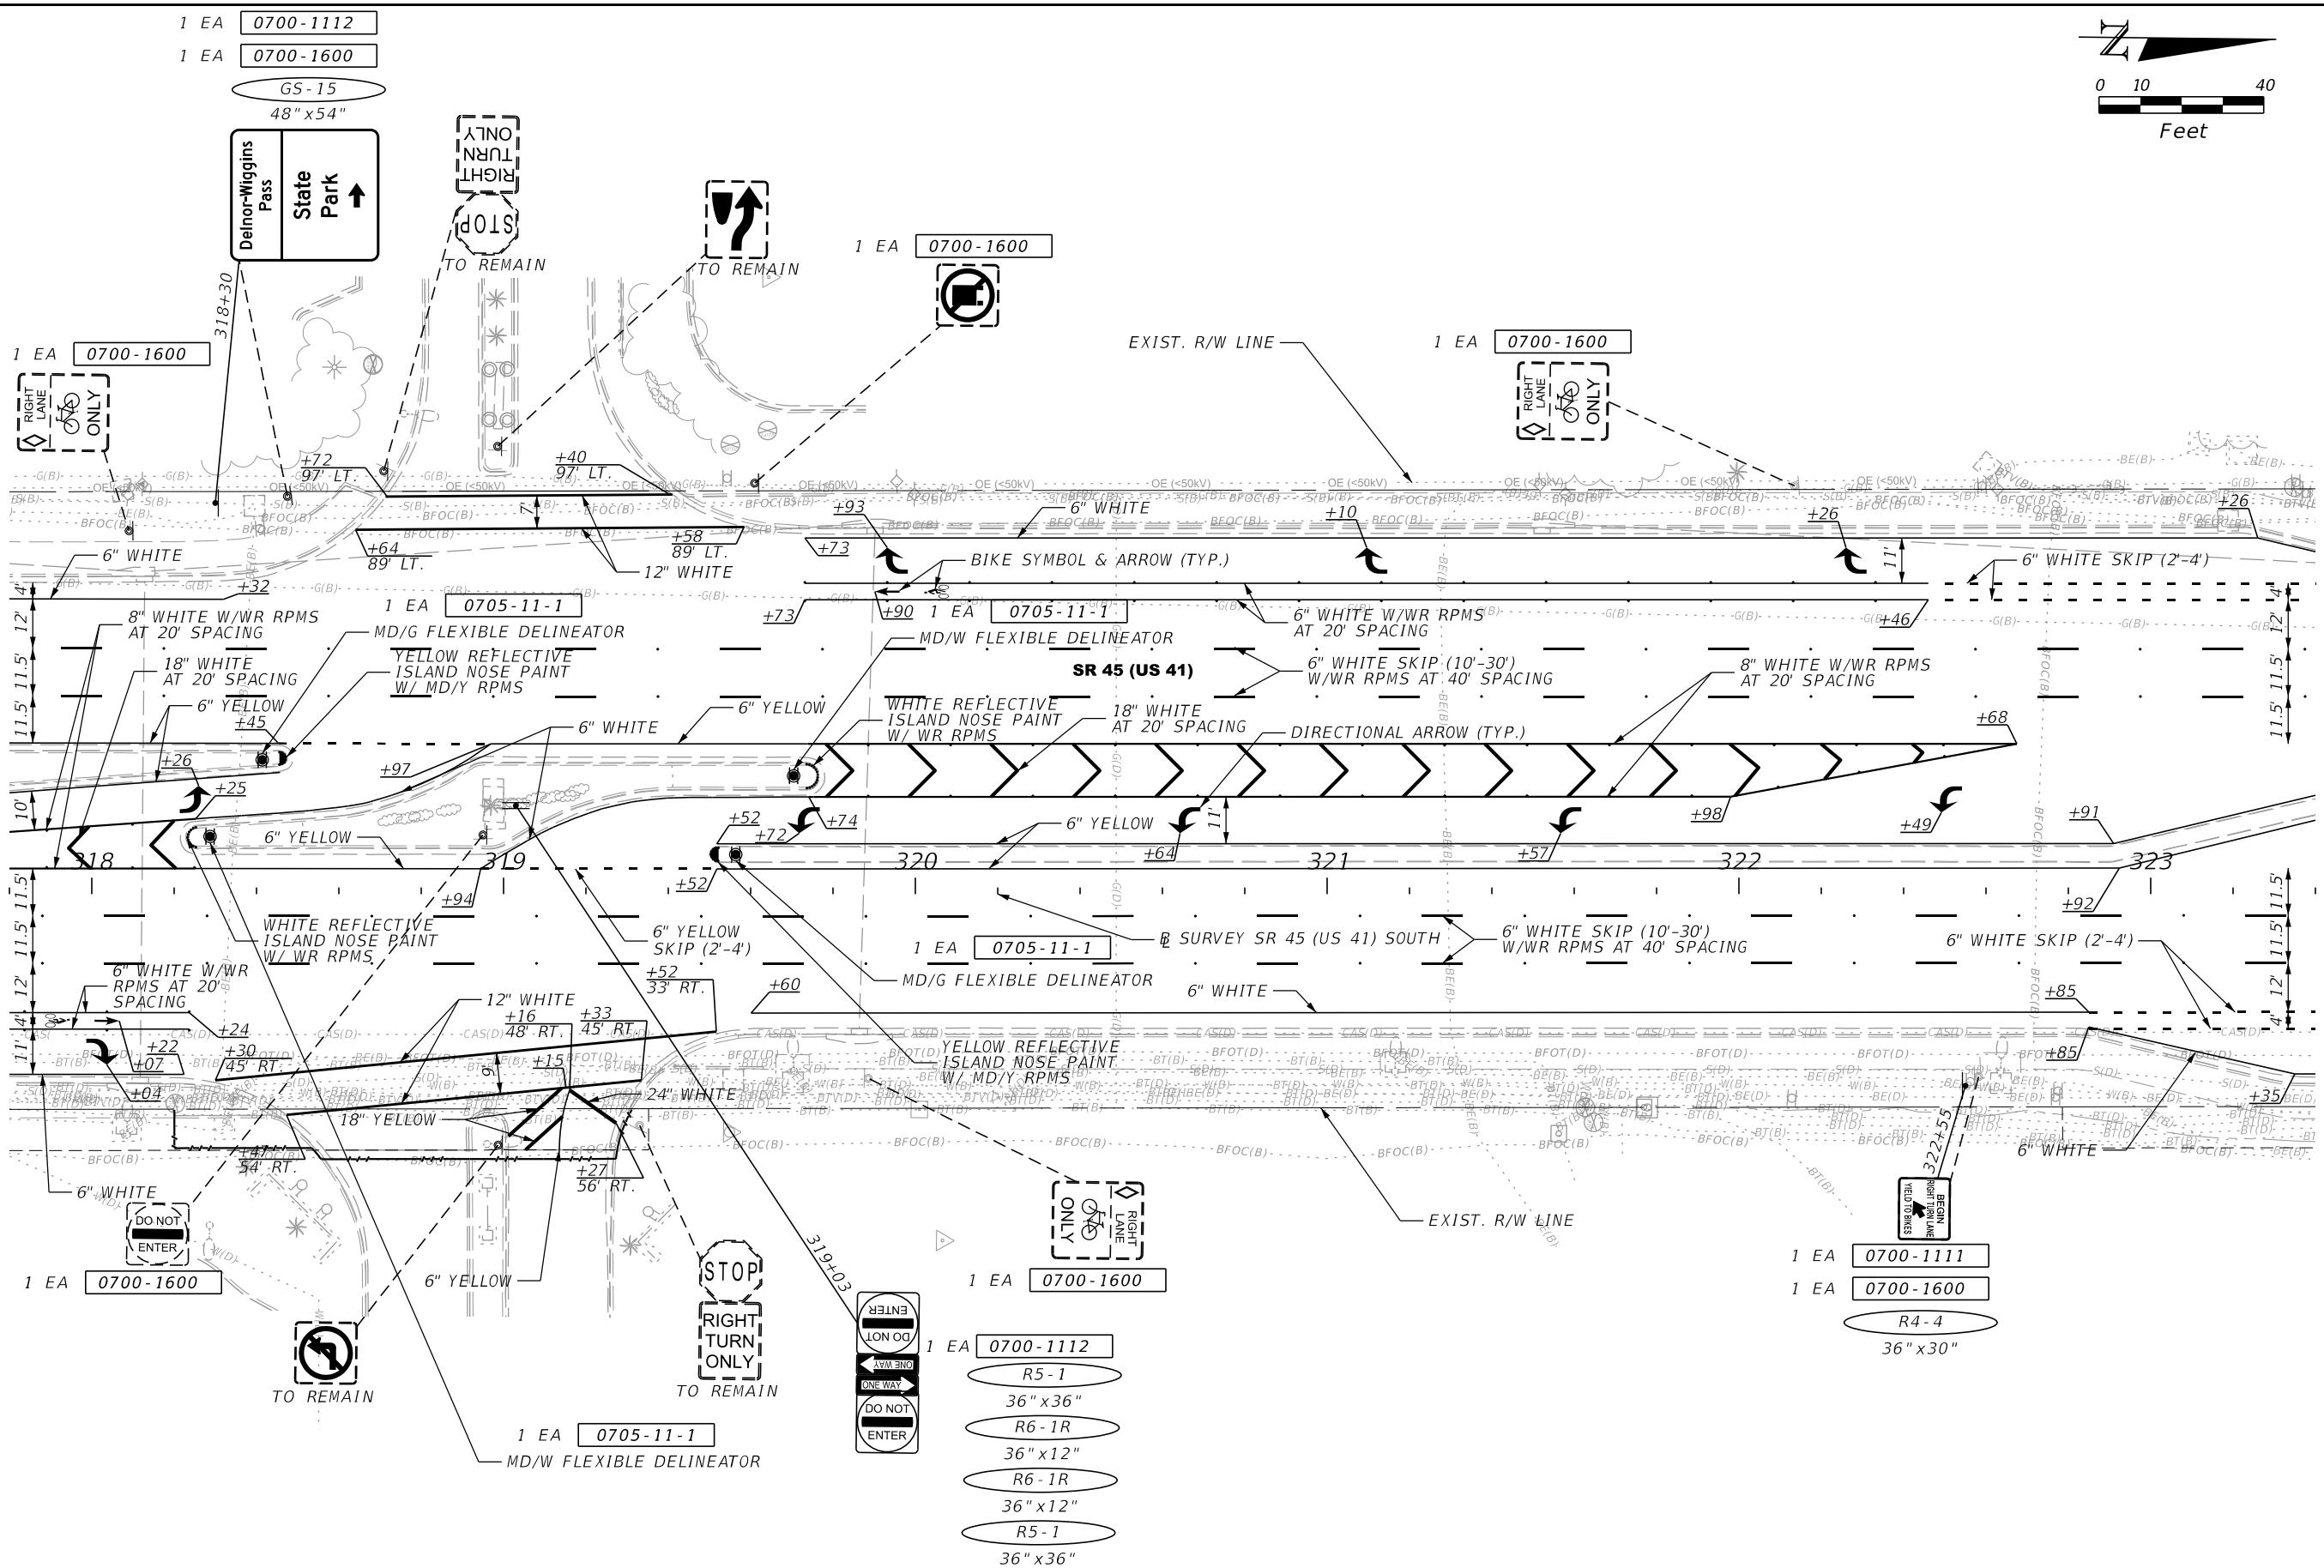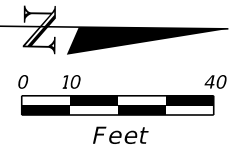


REVISIONS				ENGINEER OF RECORD	STATE OF FLORIDA DEPARTMENT OF TRANSPORTATION			SHEET NO.
DATE	DESCRIPTION	DATE	DESCRIPTION		ROAD NO.	COUNTY	FINANCIAL PROJECT ID	
					SR 45	COLLIER	441512-1-52-01	

ADAM R. AGUILA, P.E.
LICENSE NUMBER: 76008
AIM ENGINEERING & SURVEYING, INC.
201 E. KENNEDY BLVD., STE. 1800
TAMPA, FLORIDA 33602



SIGNING AND PAVEMENT
MARKING PLAN

S-32

THE OFFICIAL RECORD OF THIS SHEET IS THE ELECTRONIC FILE DIGITALLY SIGNED AND SEALED UNDER RULE 61G15-23.004, F.A.C.

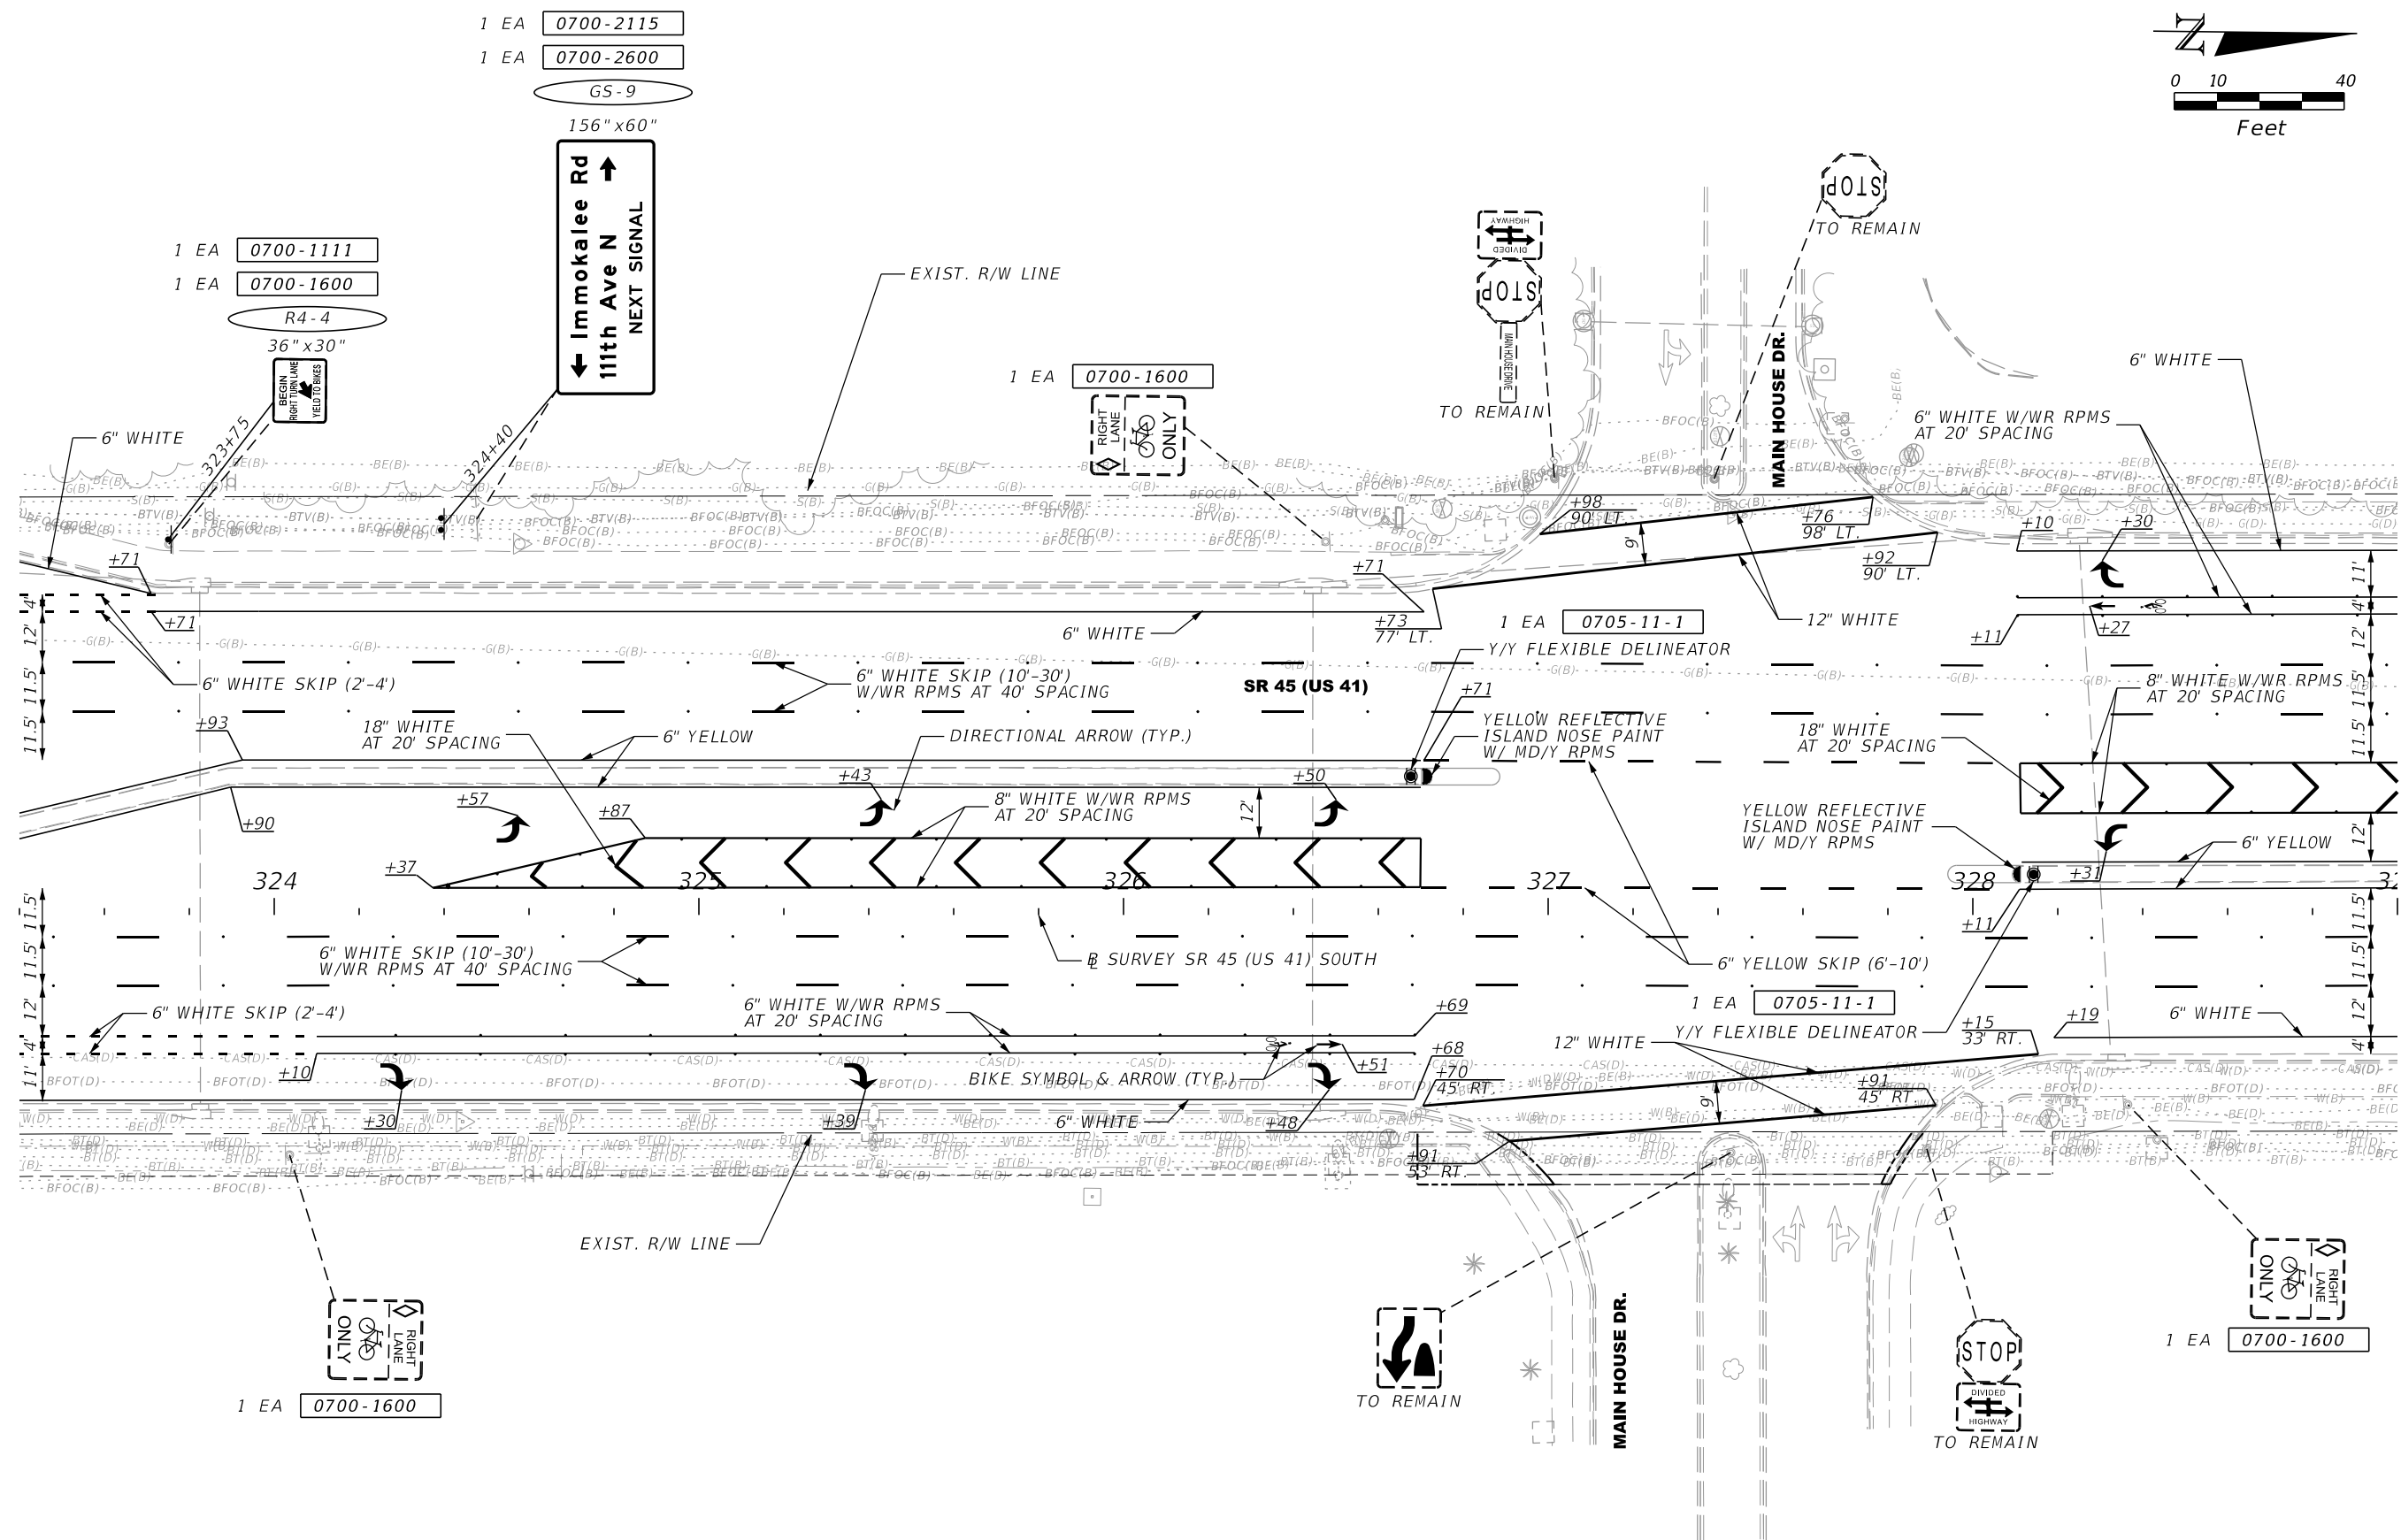



REVISIONS				ENGINEER OF RECORD	STATE OF FLORIDA DEPARTMENT OF TRANSPORTATION			SIGNING AND PAVEMENT MARKING PLAN	SHEET NO.
DATE	DESCRIPTION	DATE	DESCRIPTION	ADAM R. AGUILA, P.E. LICENSE NUMBER: 76008 AIM ENGINEERING & SURVEYING, INC. 201 E. KENNEDY BLVD., STE. 1800 TAMPA, FLORIDA 33602	ROAD NO.	COUNTY	FINANCIAL PROJECT ID		S-33
					SR 45	COLLIER	441512-1-52-01		

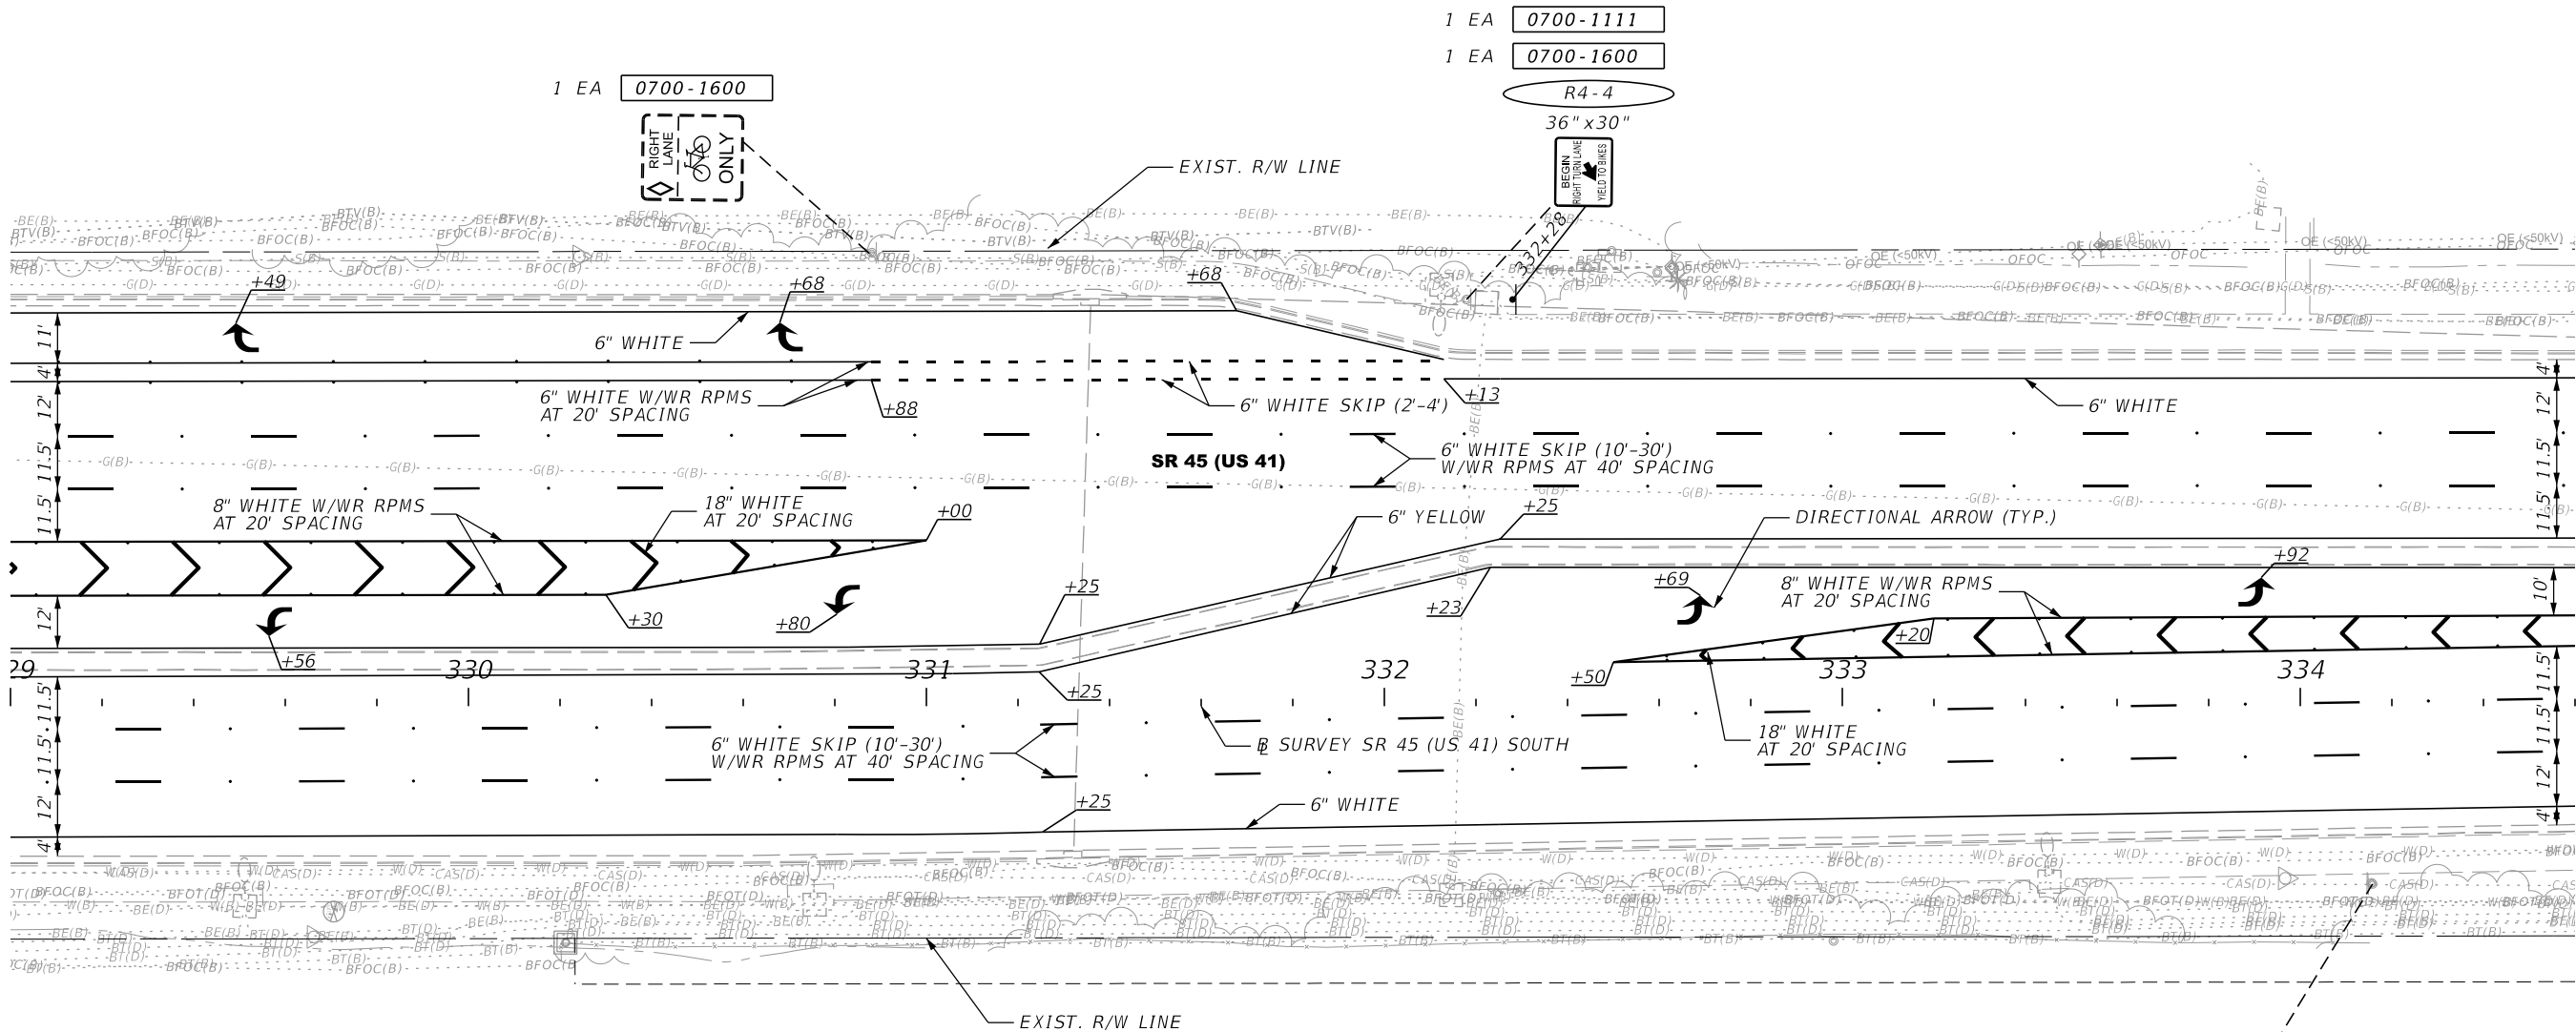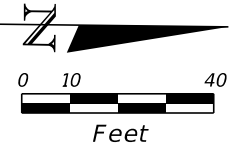

1 EA 0700-1600



REVISIONS				ENGINEER OF RECORD		STATE OF FLORIDA DEPARTMENT OF TRANSPORTATION			SIGNING AND PAVEMENT MARKING PLAN	SHEET NO.
DATE	DESCRIPTION	DATE	DESCRIPTION	ADAM R. AGUILA, P.E. LICENSE NUMBER: 76008 AIM ENGINEERING & SURVEYING, INC. 201 E. KENNEDY BLVD., STE. 1800 TAMPA, FLORIDA 33602		ROAD NO.	COUNTY	FINANCIAL PROJECT ID		
						SR 45	COLLIER	441512-1-52-01		S-34

THE OFFICIAL RECORD OF THIS SHEET IS THE ELECTRONIC FILE DIGITALLY SIGNED AND SEALED UNDER RULE 61G15-23.004, F.A.C.

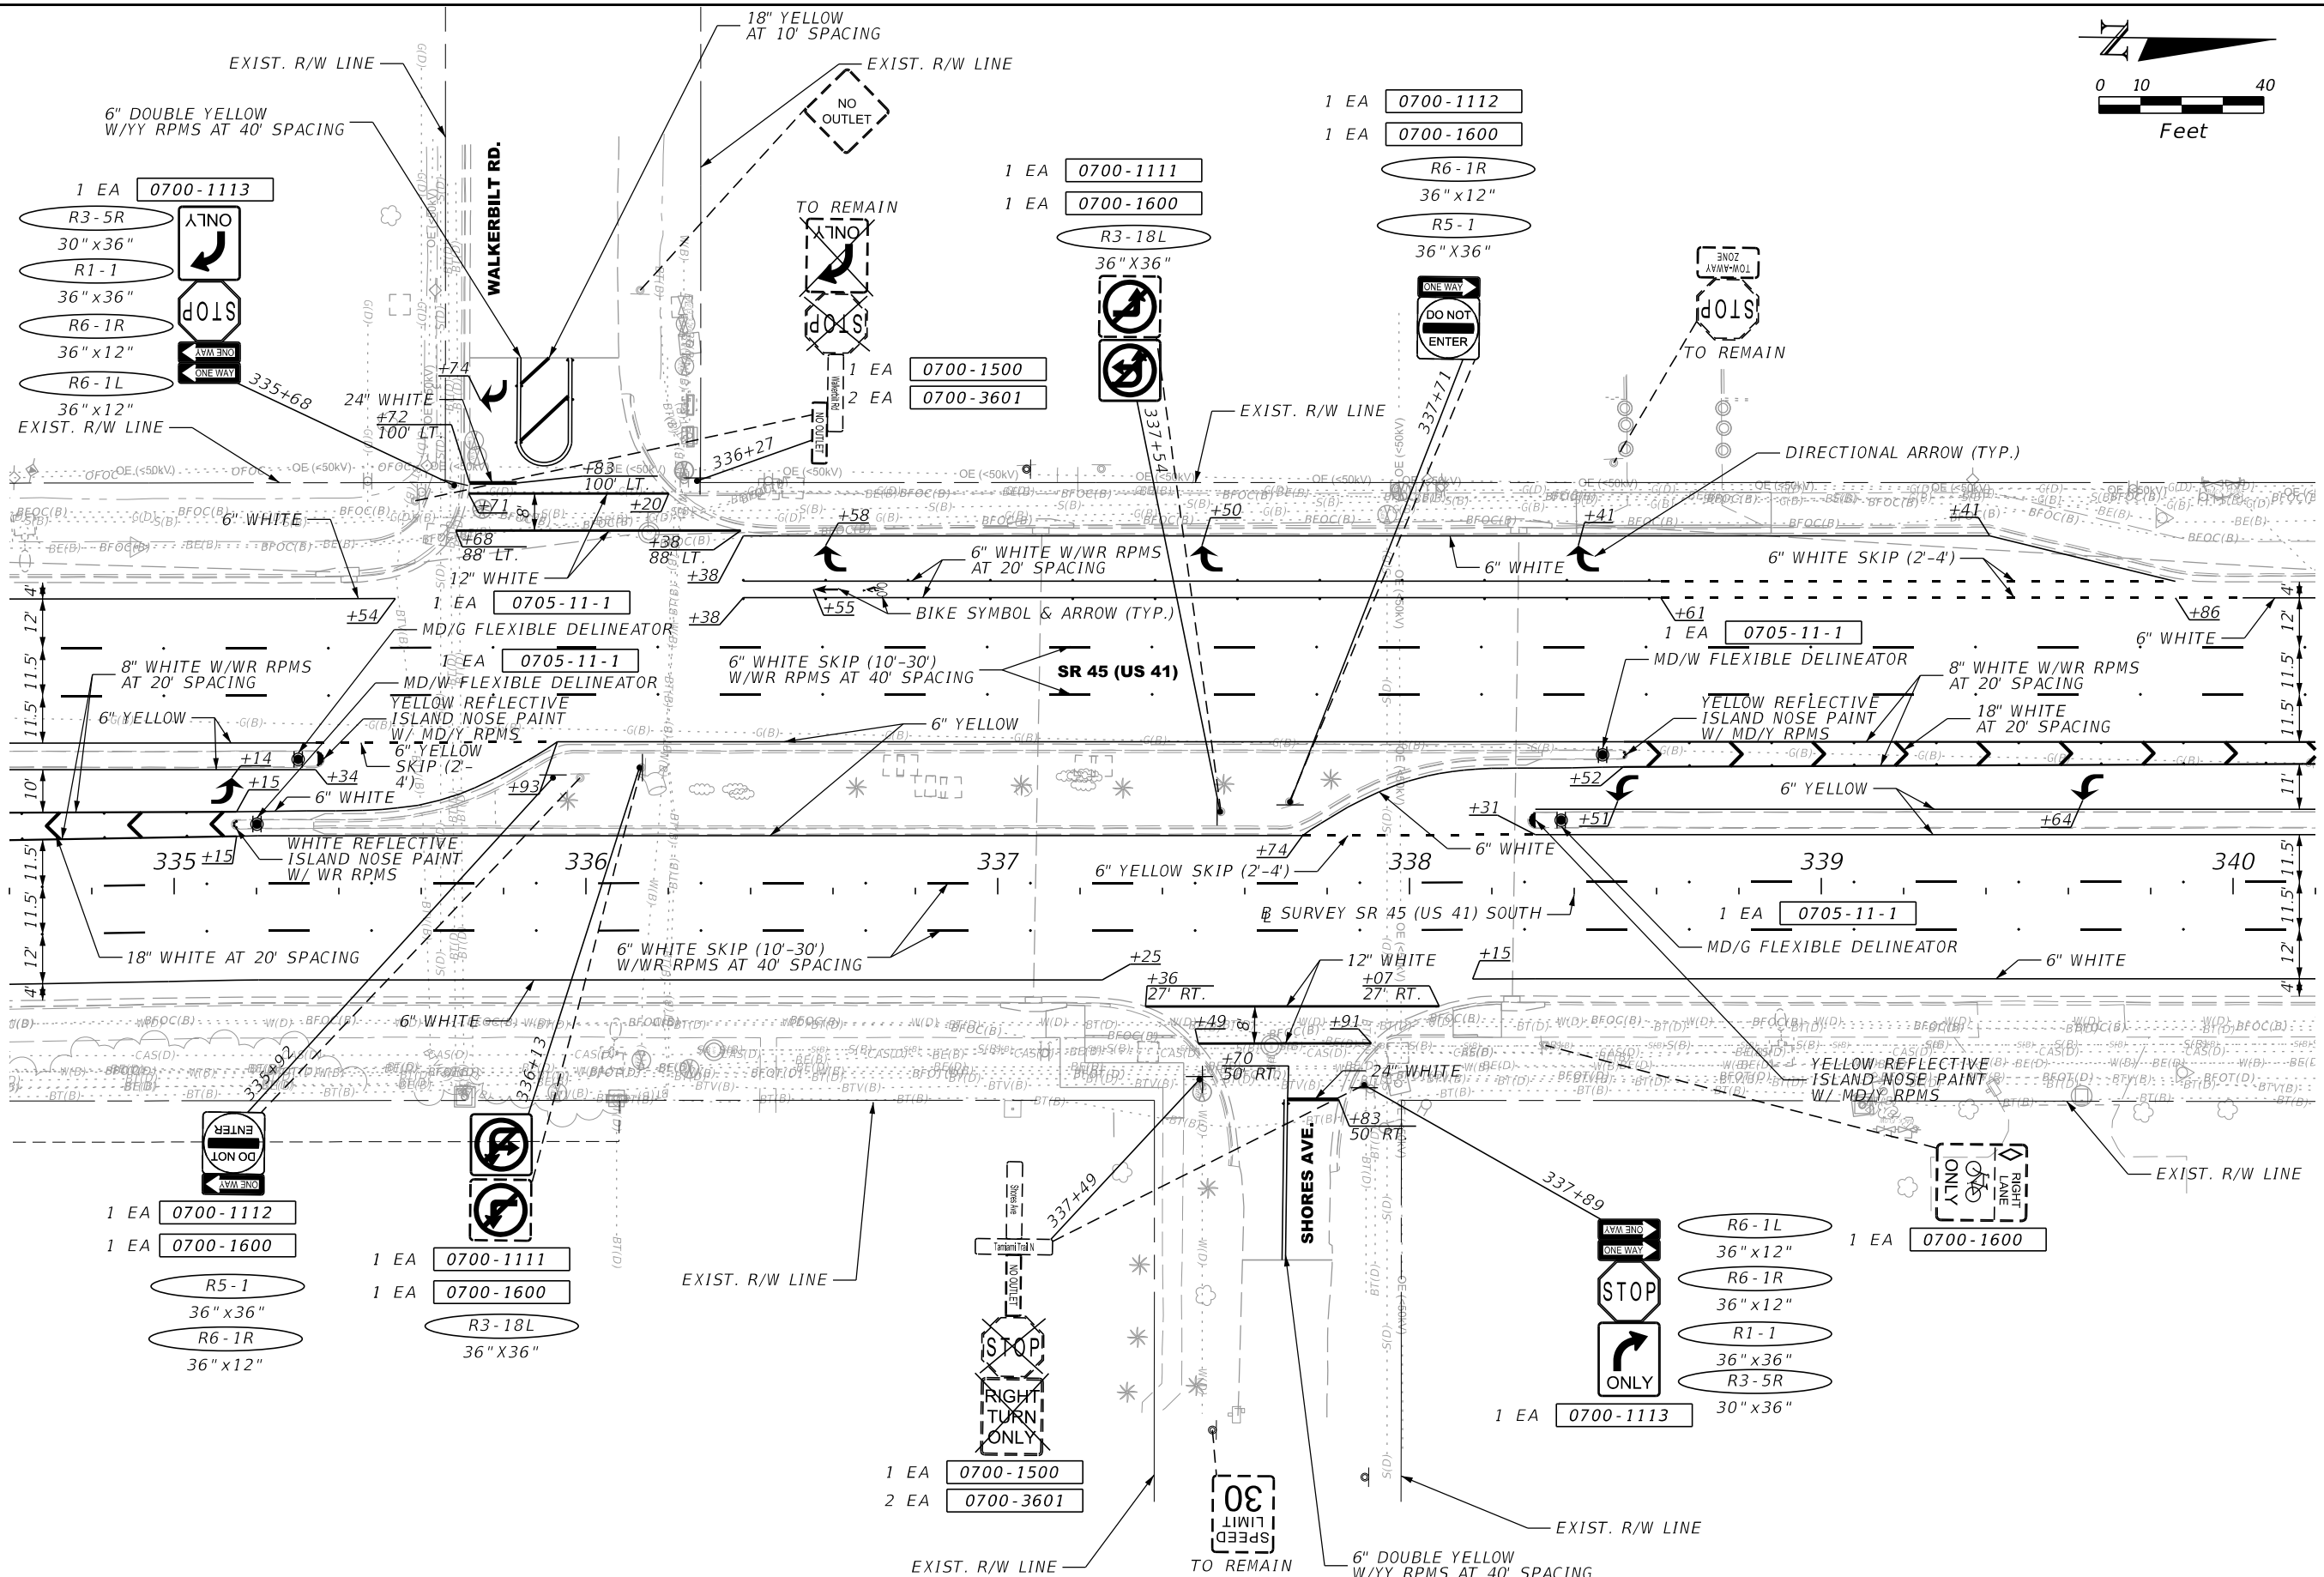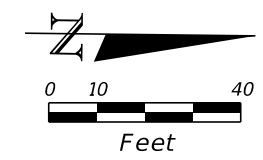

REVISIONS				ENGINEER OF RECORD	STATE OF FLORIDA DEPARTMENT OF TRANSPORTATION			SHEET NO.
DATE	DESCRIPTION	DATE	DESCRIPTION		ROAD NO.	COUNTY	FINANCIAL PROJECT ID	
					SR 45	COLLIER	441512-1-52-01	
				ADAM R. AGUILA, P.E. LICENSE NUMBER: 76008 AIM ENGINEERING & SURVEYING, INC. 201 E. KENNEDY BLVD., STE. 1800 TAMPA, FLORIDA 33602	SIGNING AND PAVEMENT MARKING PLAN			S-35

THE OFFICIAL RECORD OF THIS SHEET IS THE ELECTRONIC FILE DIGITALLY SIGNED AND SEALED UNDER RULE 61G15-23.004, F.A.C.

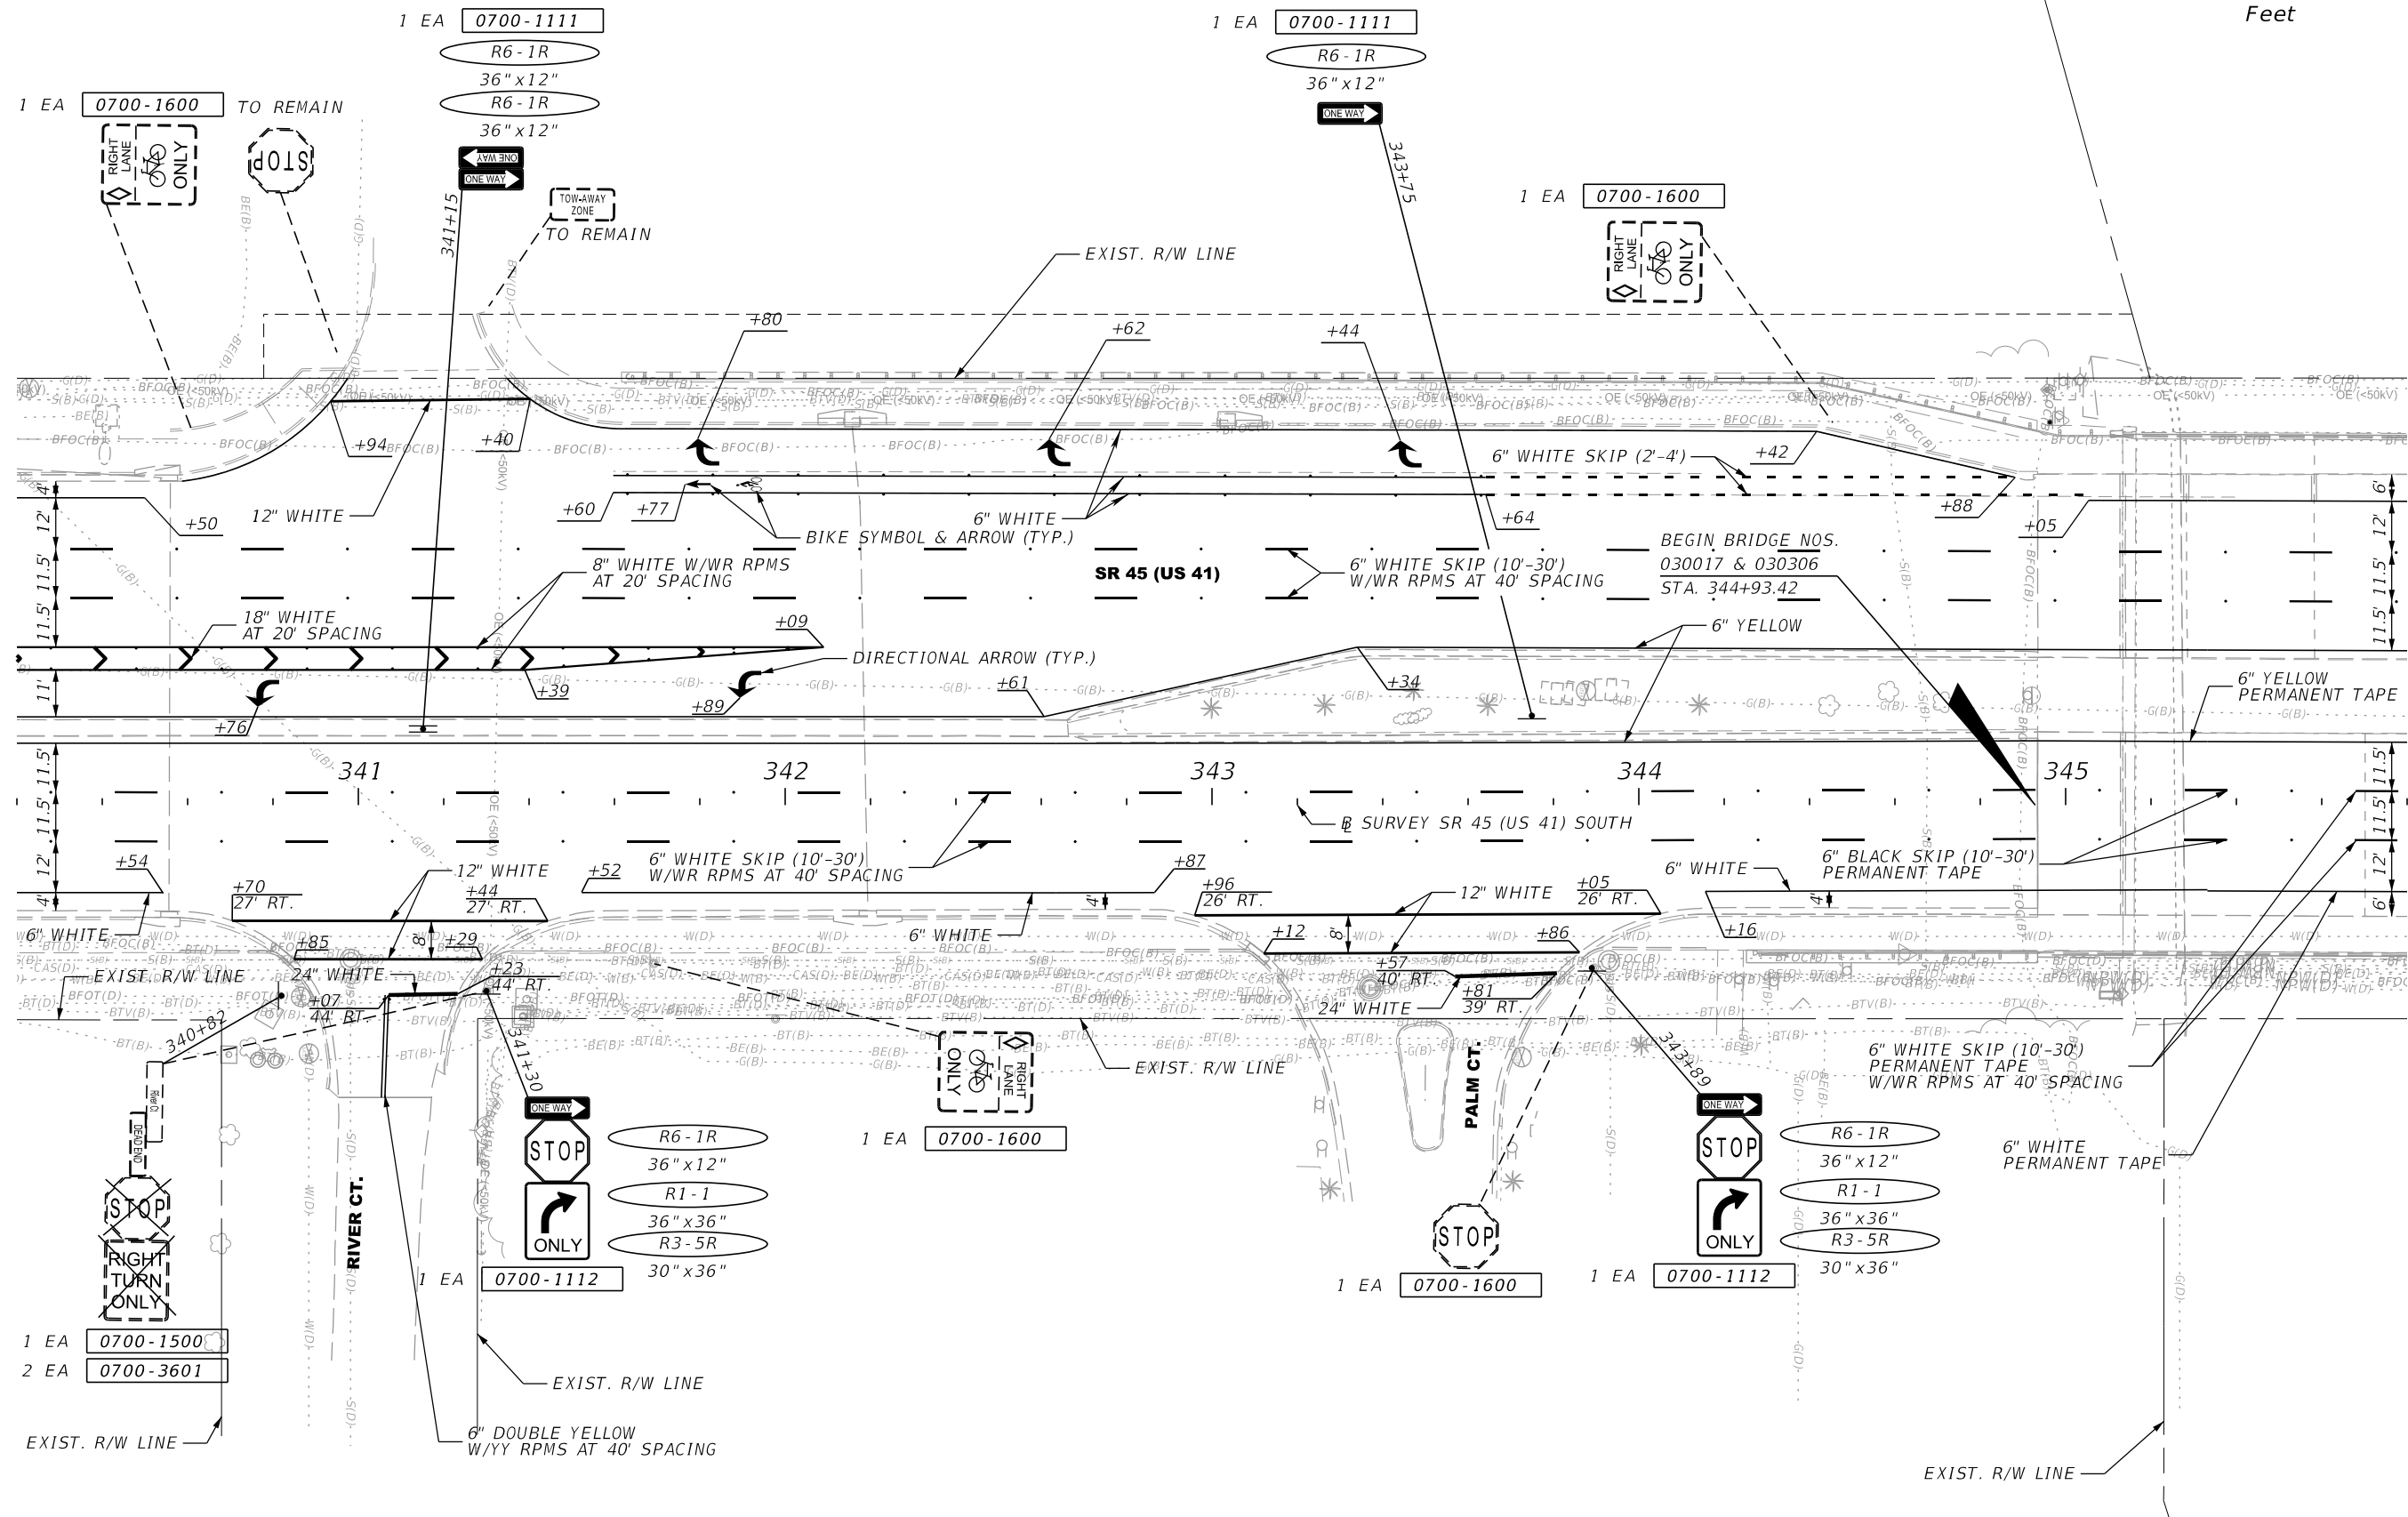
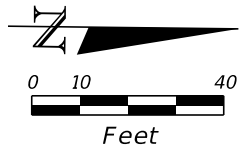


REVISIONS				ENGINEER OF RECORD	STATE OF FLORIDA DEPARTMENT OF TRANSPORTATION			SHEET NO.
DATE	DESCRIPTION	DATE	DESCRIPTION		ROAD NO.	COUNTY	FINANCIAL PROJECT ID	
					SR 45	COLLIER	441512-1-52-01	

ADAM R. AGUILA, P.E.
LICENSE NUMBER: 76008
AIM ENGINEERING & SURVEYING, INC.
201 E. KENNEDY BLVD., STE. 1800
TAMPA, FLORIDA 33602

SIGNING AND PAVEMENT
MARKING PLAN

S-36

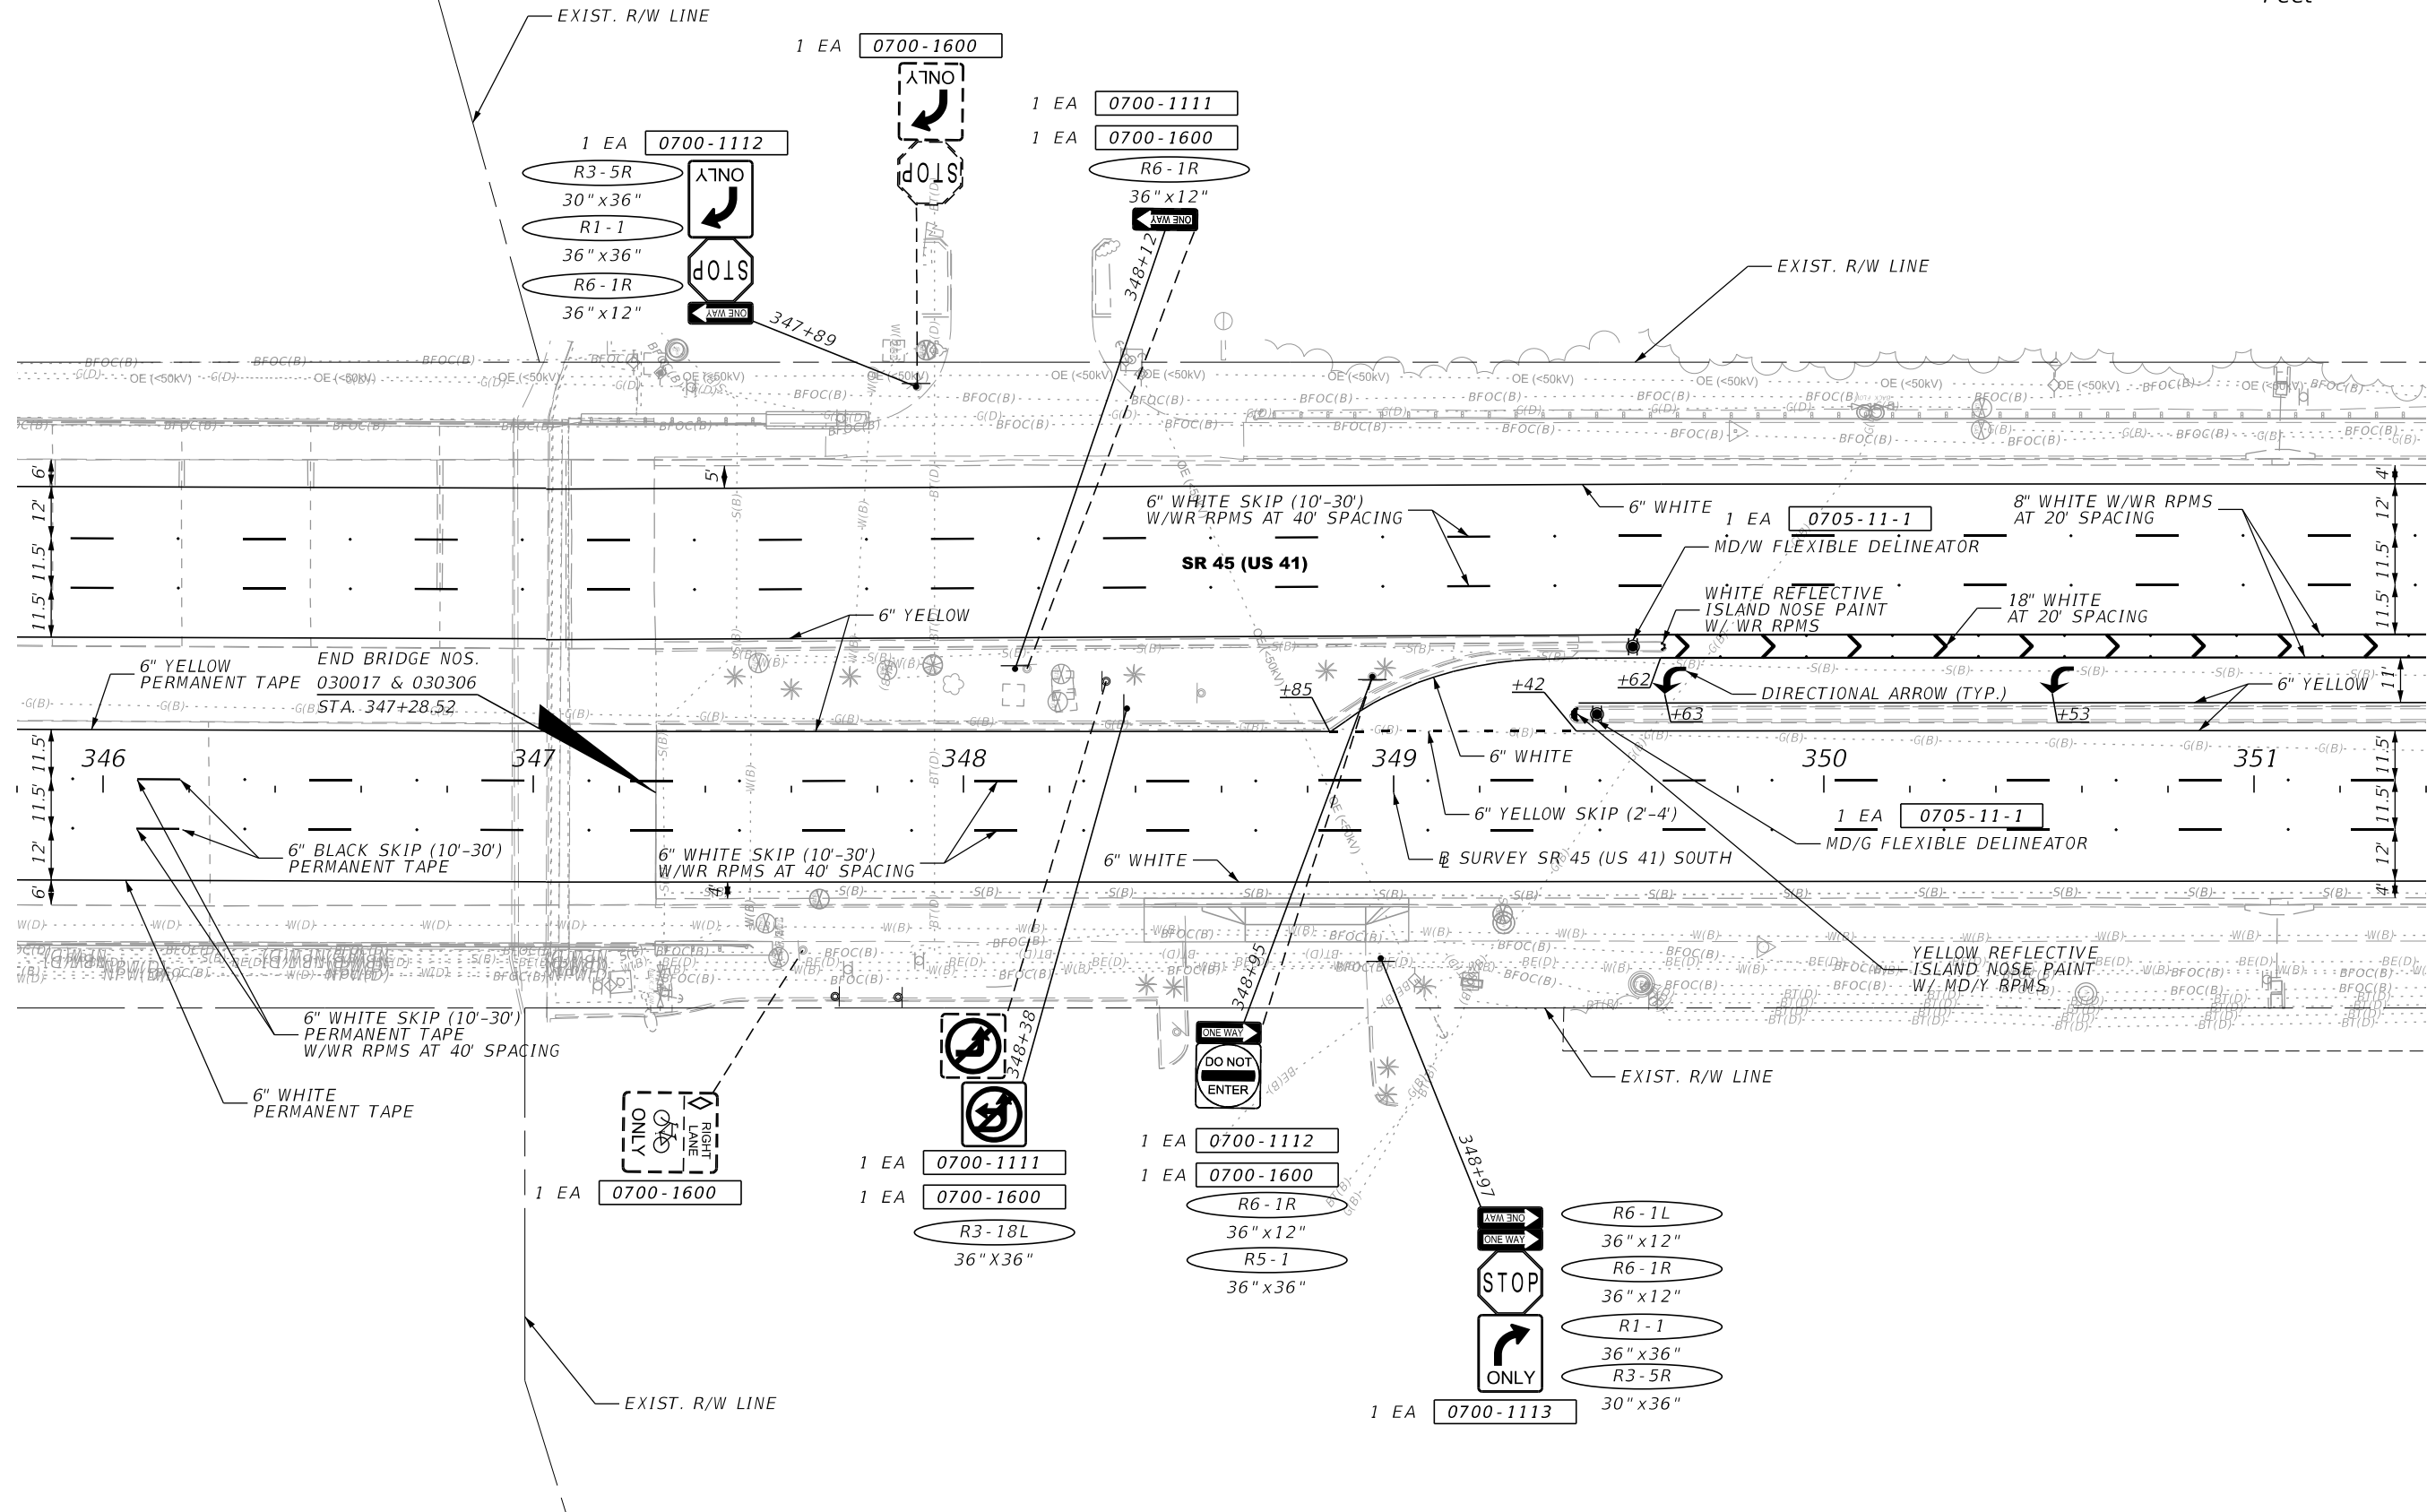
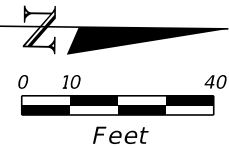


REVISIONS				ENGINEER OF RECORD	STATE OF FLORIDA DEPARTMENT OF TRANSPORTATION			SHEET NO.
DATE	DESCRIPTION	DATE	DESCRIPTION		ROAD NO.	COUNTY	FINANCIAL PROJECT ID	
					SR 45	COLLIER	441512-1-52-01	

SIGNING AND PAVEMENT
MARKING PLAN



S-37

THE OFFICIAL RECORD OF THIS SHEET IS THE ELECTRONIC FILE DIGITALLY SIGNED AND SEALED UNDER RULE 61G15-23.004, F.A.C.

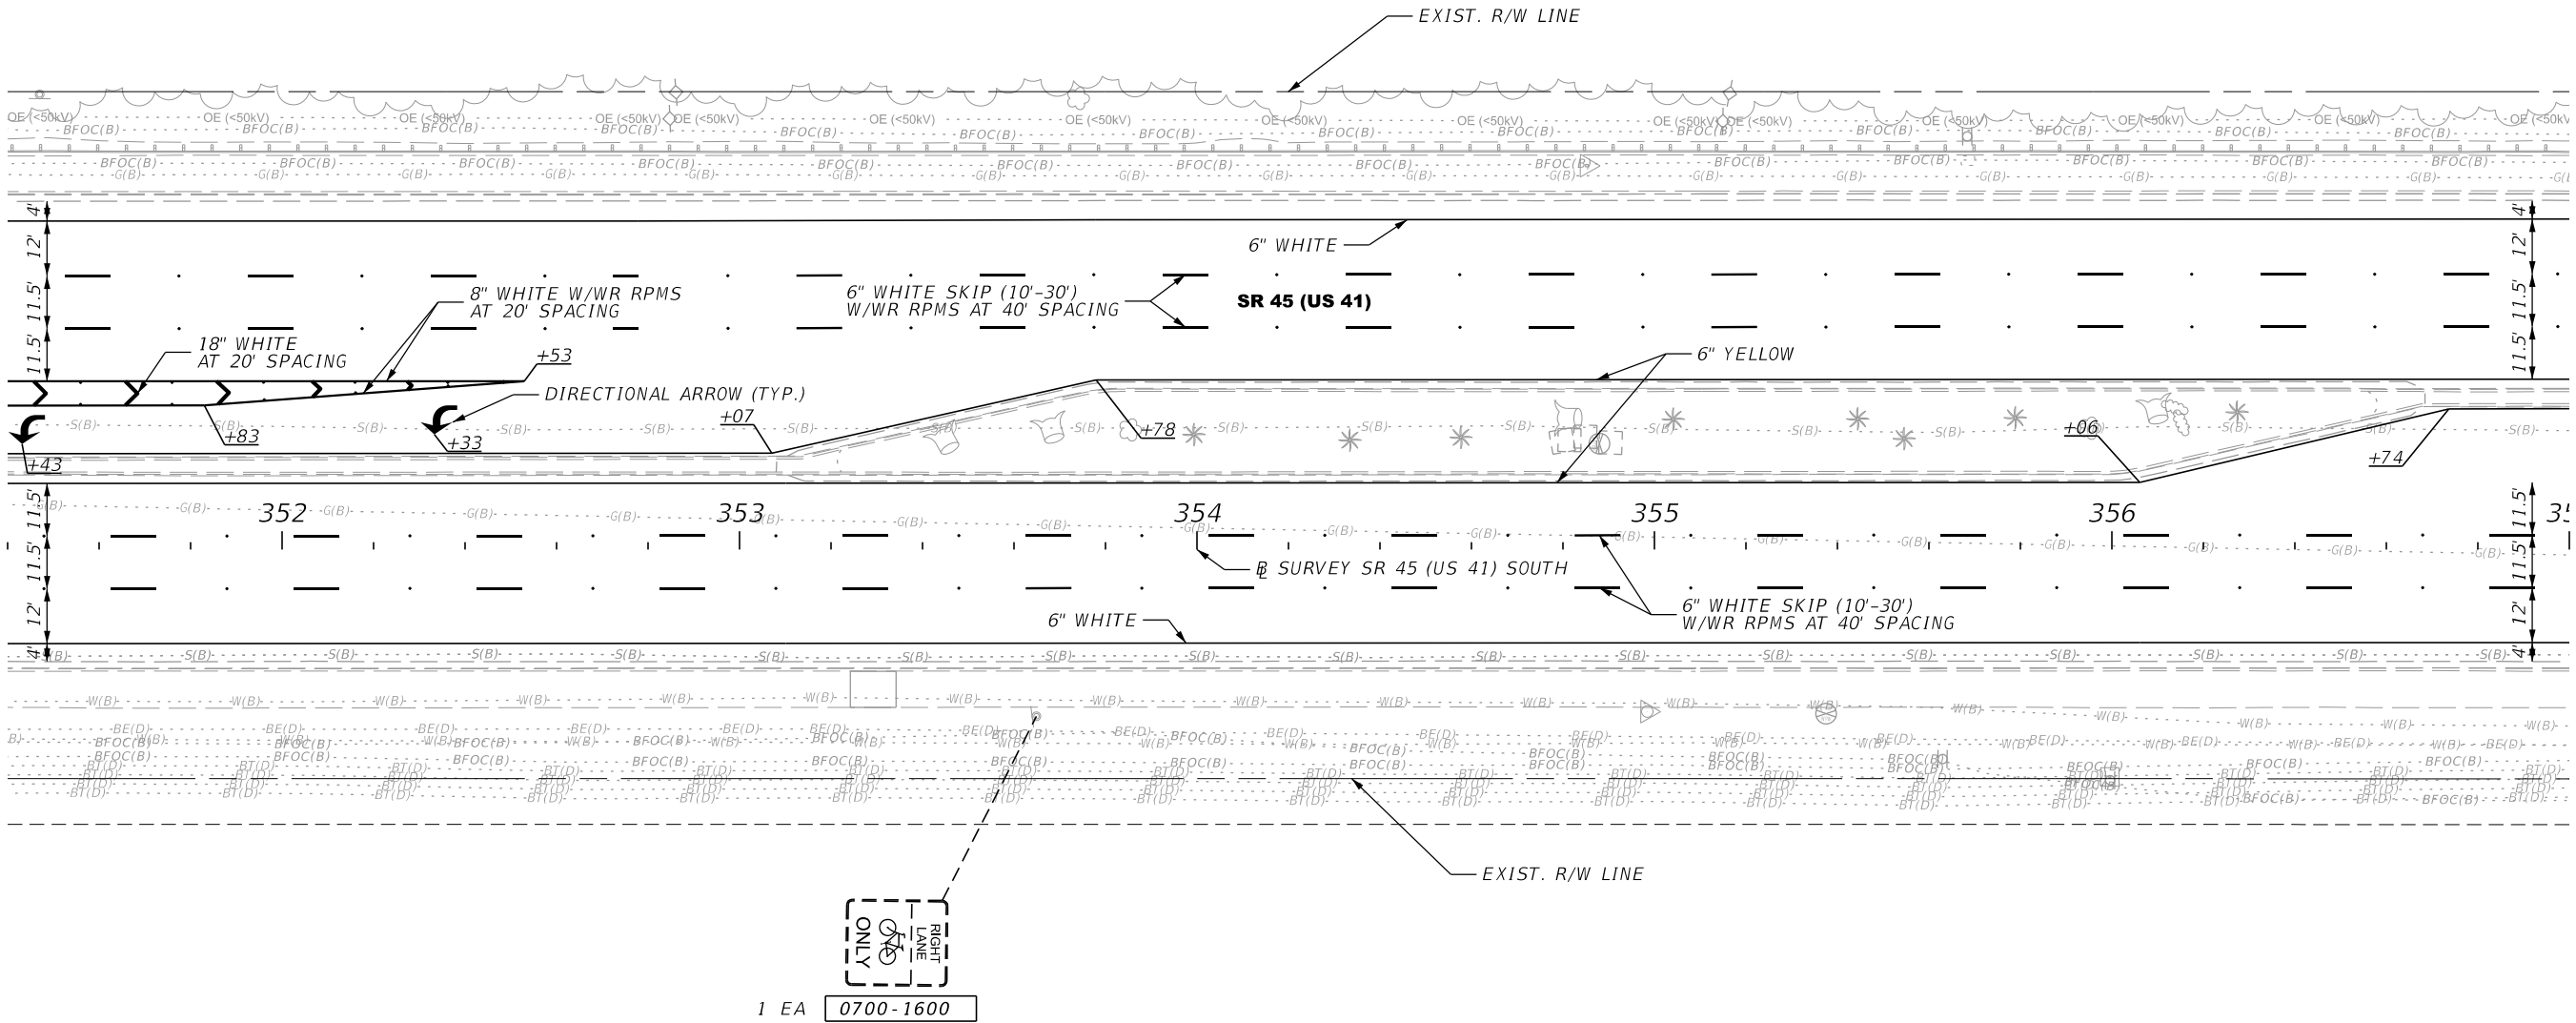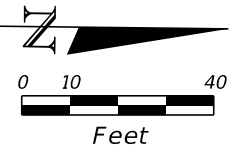

REVISIONS				ENGINEER OF RECORD		STATE OF FLORIDA DEPARTMENT OF TRANSPORTATION			SIGNING AND PAVEMENT MARKING PLAN	SHEET NO.
DATE	DESCRIPTION	DATE	DESCRIPTION	ADAM R. AGUILA, P.E. LICENSE NUMBER: 76008 AIM ENGINEERING & SURVEYING, INC. 201 E. KENNEDY BLVD., STE. 1800 TAMPA, FLORIDA 33602		ROAD NO.	COUNTY	FINANCIAL PROJECT ID		
						SR 45	COLLIER	441512-1-52-01		S-38

THE OFFICIAL RECORD OF THIS SHEET IS THE ELECTRONIC FILE DIGITALLY SIGNED AND SEALED UNDER RULE 61G15-23.004, F.A.C.

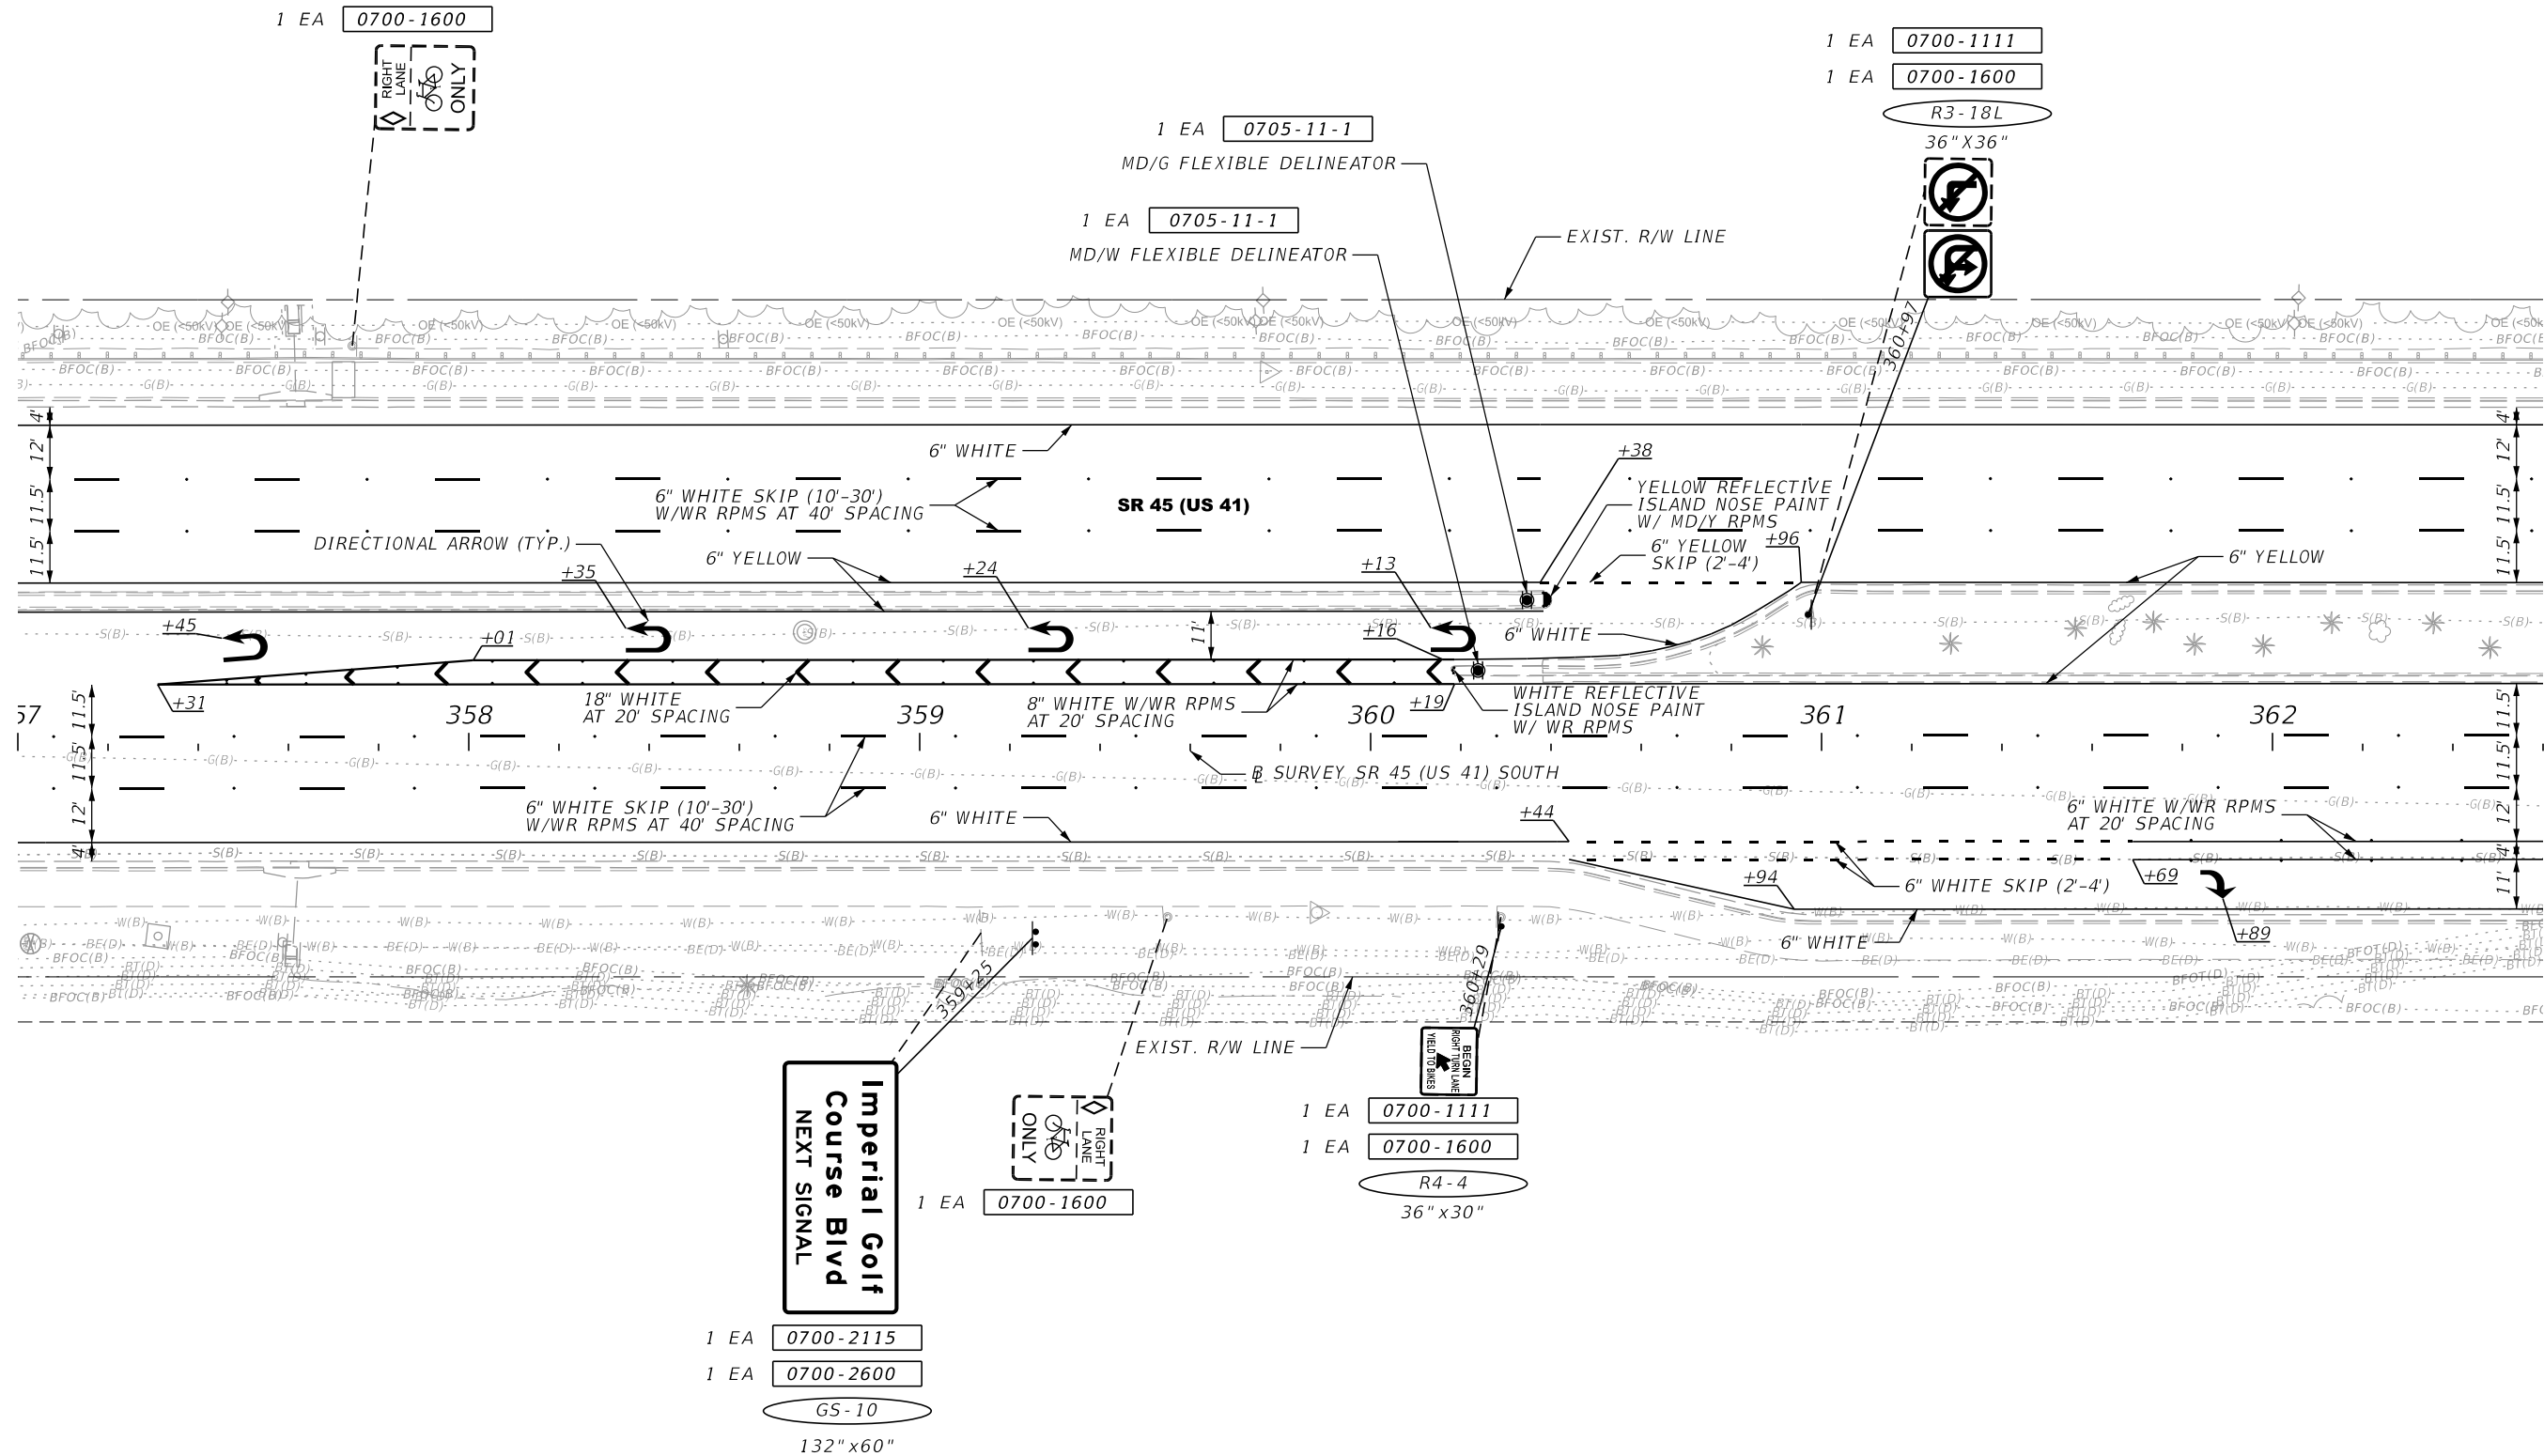
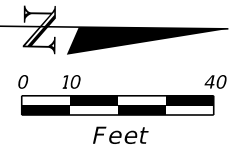


REVISIONS				ENGINEER OF RECORD	STATE OF FLORIDA DEPARTMENT OF TRANSPORTATION			SHEET NO.
DATE	DESCRIPTION	DATE	DESCRIPTION		ROAD NO.	COUNTY	FINANCIAL PROJECT ID	
					SR 45	COLLIER	441512-1-52-01	

ADAM R. AGUILA, P.E.
LICENSE NUMBER: 76008
AIM ENGINEERING & SURVEYING, INC.
201 E. KENNEDY BLVD., STE. 1800
TAMPA, FLORIDA 33602


SIGNING AND PAVEMENT
MARKING PLAN


THE OFFICIAL RECORD OF THIS SHEET IS THE ELECTRONIC FILE DIGITALLY SIGNED AND SEALED UNDER RULE 61G15-23.004, F.A.C.

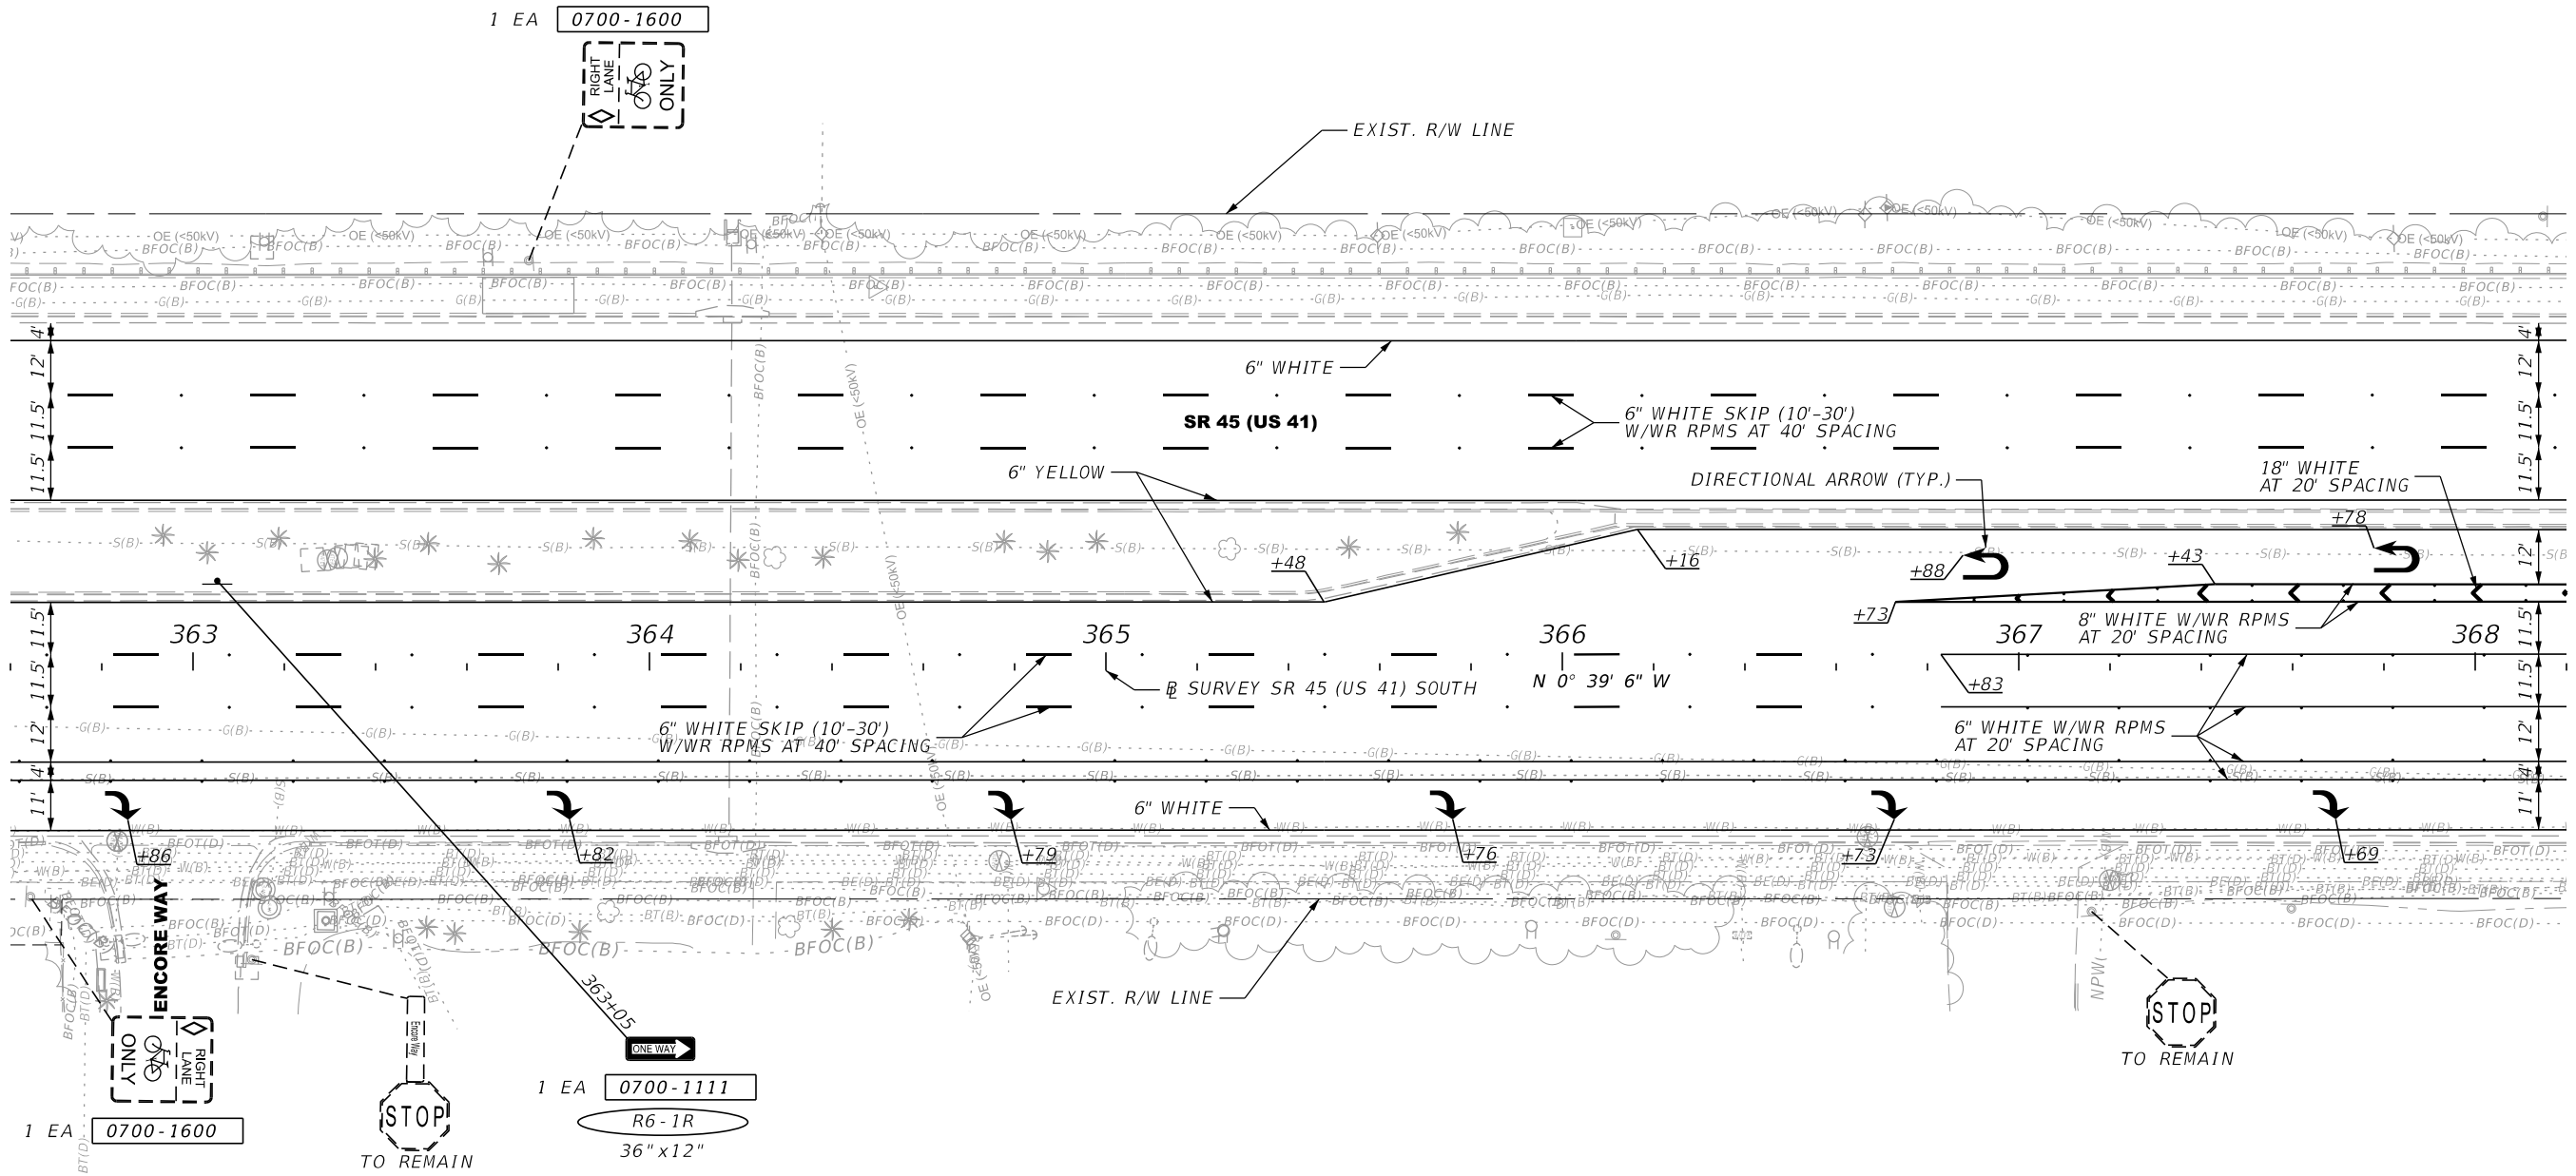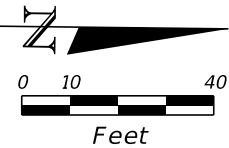


REVISIONS				ENGINEER OF RECORD		STATE OF FLORIDA DEPARTMENT OF TRANSPORTATION		SIGNING AND PAVEMENT MARKING PLAN	SHEET NO.
DATE	DESCRIPTION	DATE	DESCRIPTION	ADAM R. AGUILA, P.E. LICENSE NUMBER: 76008 AIM ENGINEERING & SURVEYING, INC. 201 E. KENNEDY BLVD., STE. 1800 TAMPA, FLORIDA 33602		ROAD NO.	COUNTY		
						SR 45	COLLIER	FINANCIAL PROJECT ID 441512-1-52-01	S-40

THE OFFICIAL RECORD OF THIS SHEET IS THE ELECTRONIC FILE DIGITALLY SIGNED AND SEALED UNDER RULE 61G15-23.004, F.A.C.

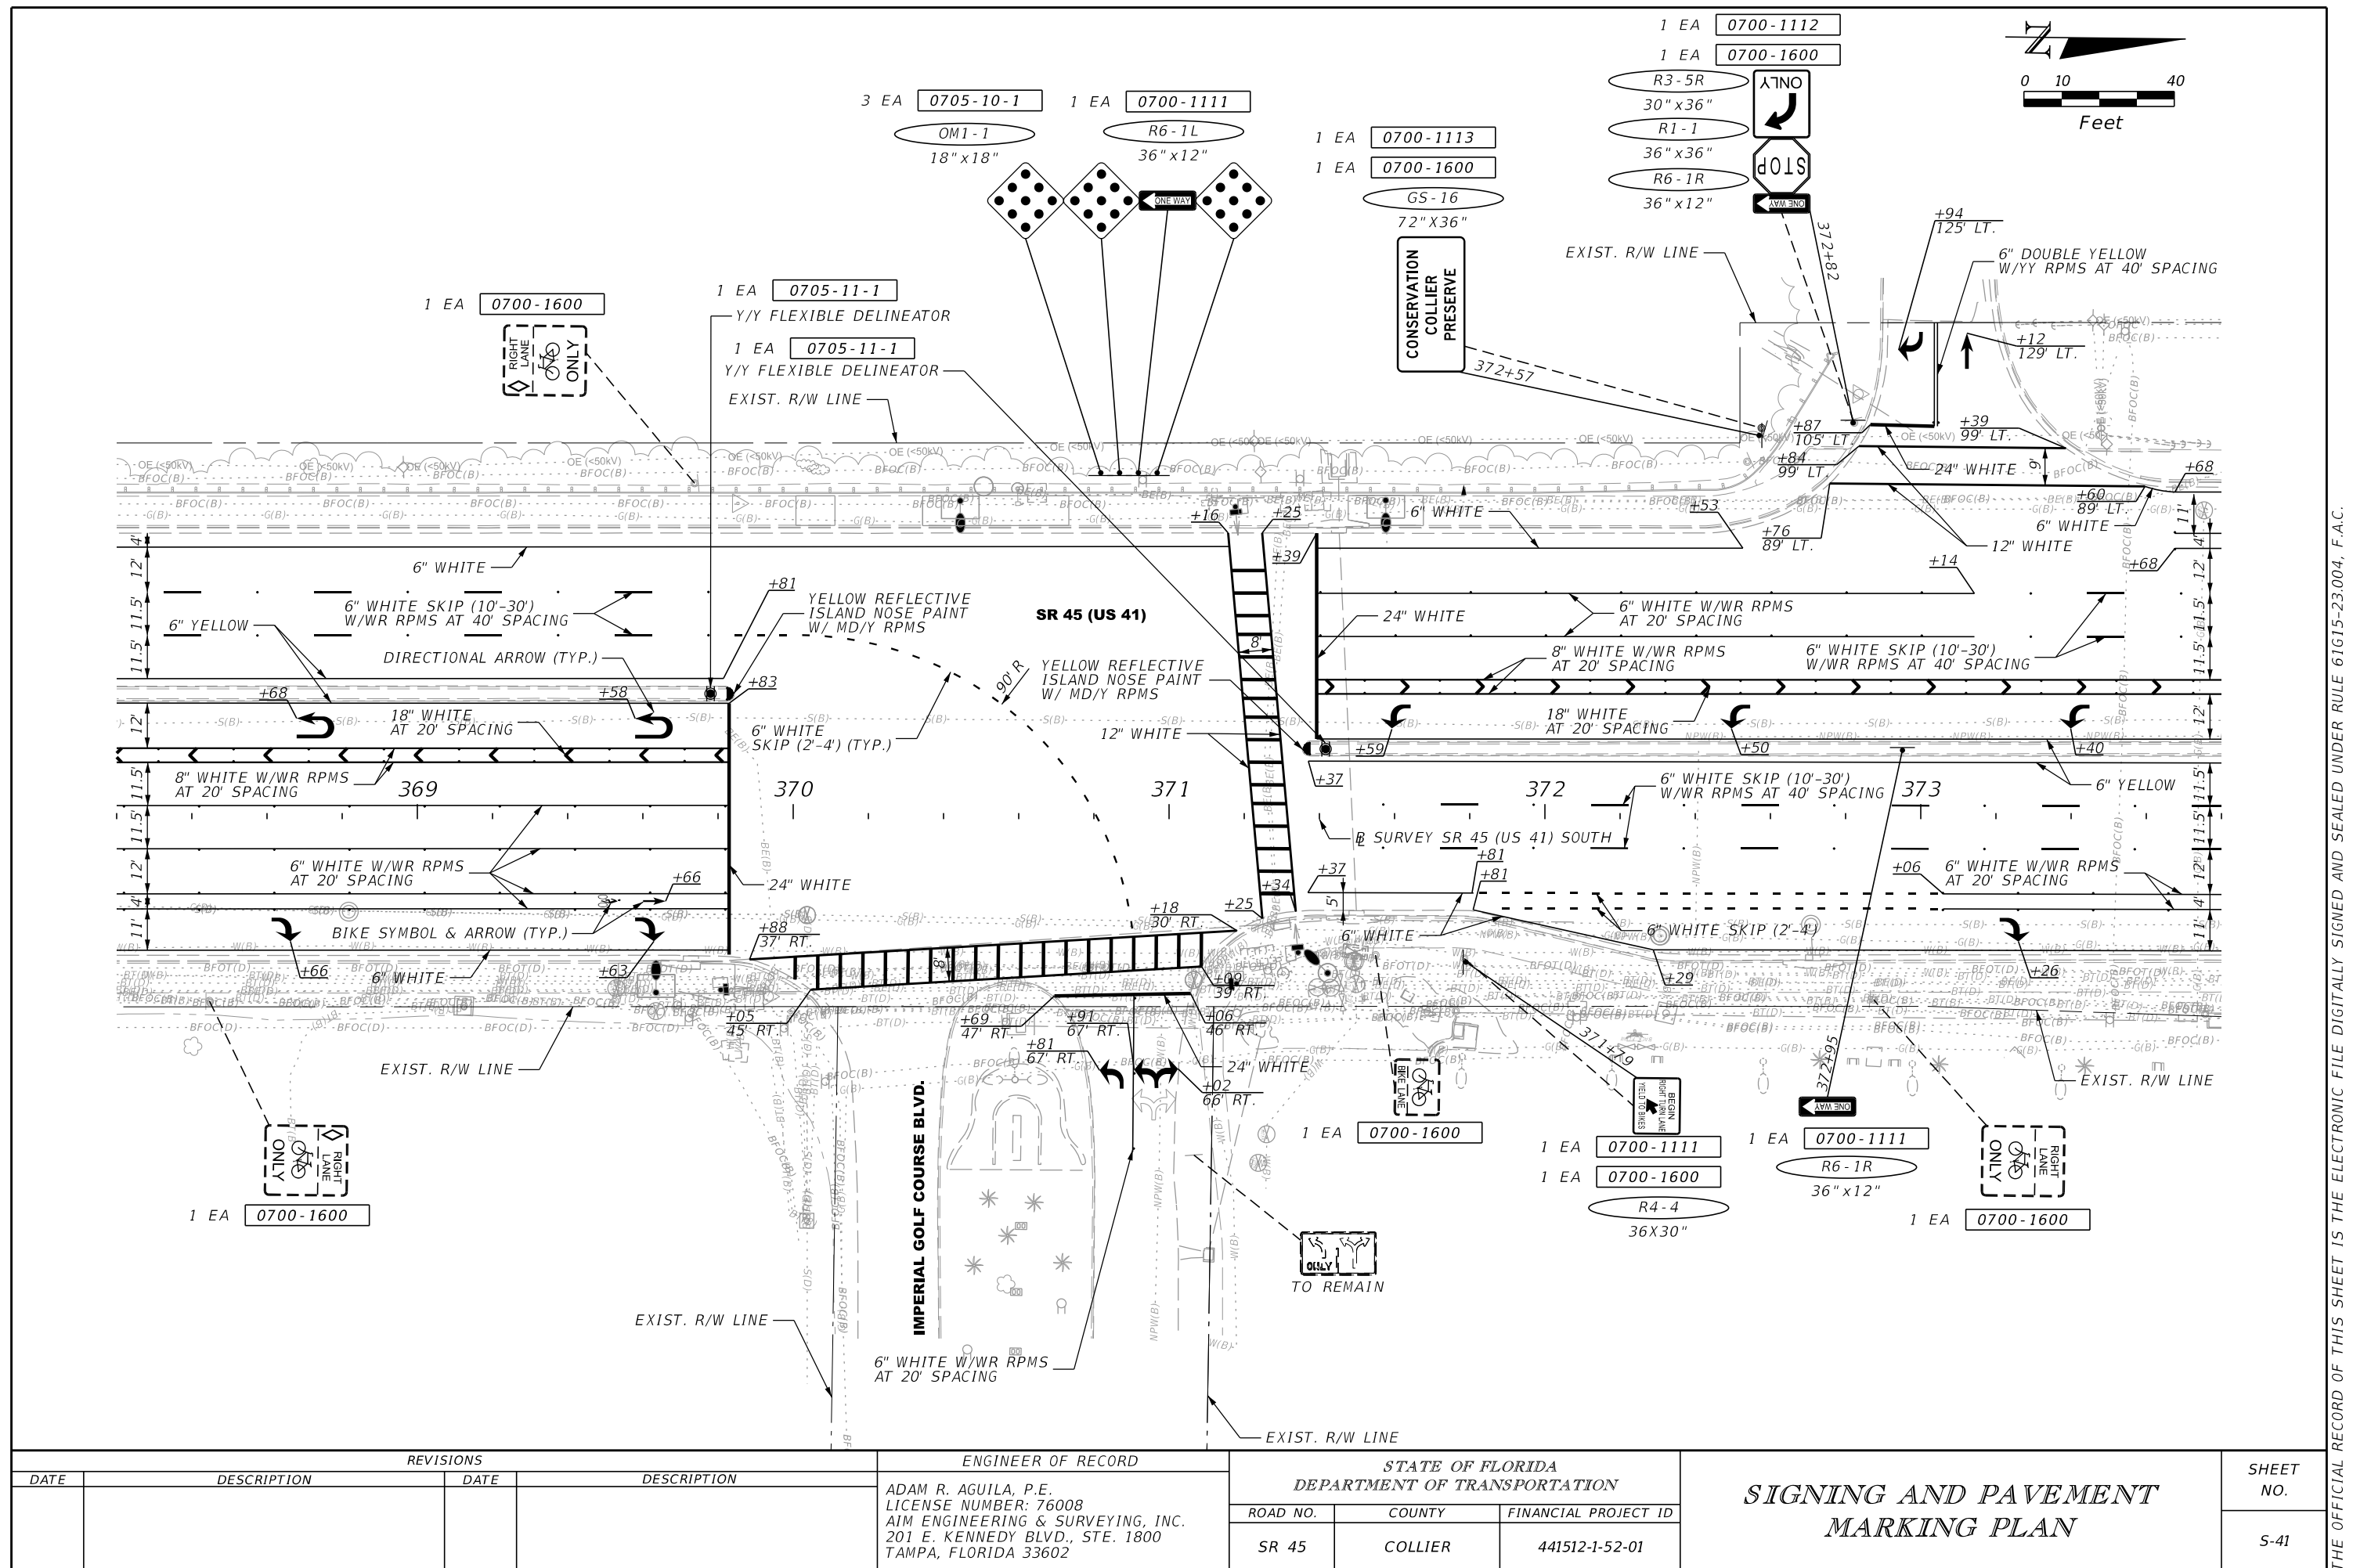

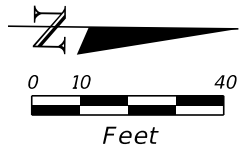


C:\PW\AIM\D1_US41\44151215201\SigningAndMarking\PLANS01.dgn : US41SOUTH - PLAN 40 [SHEET
AAquila 5/28/2026 11:21:06 PM


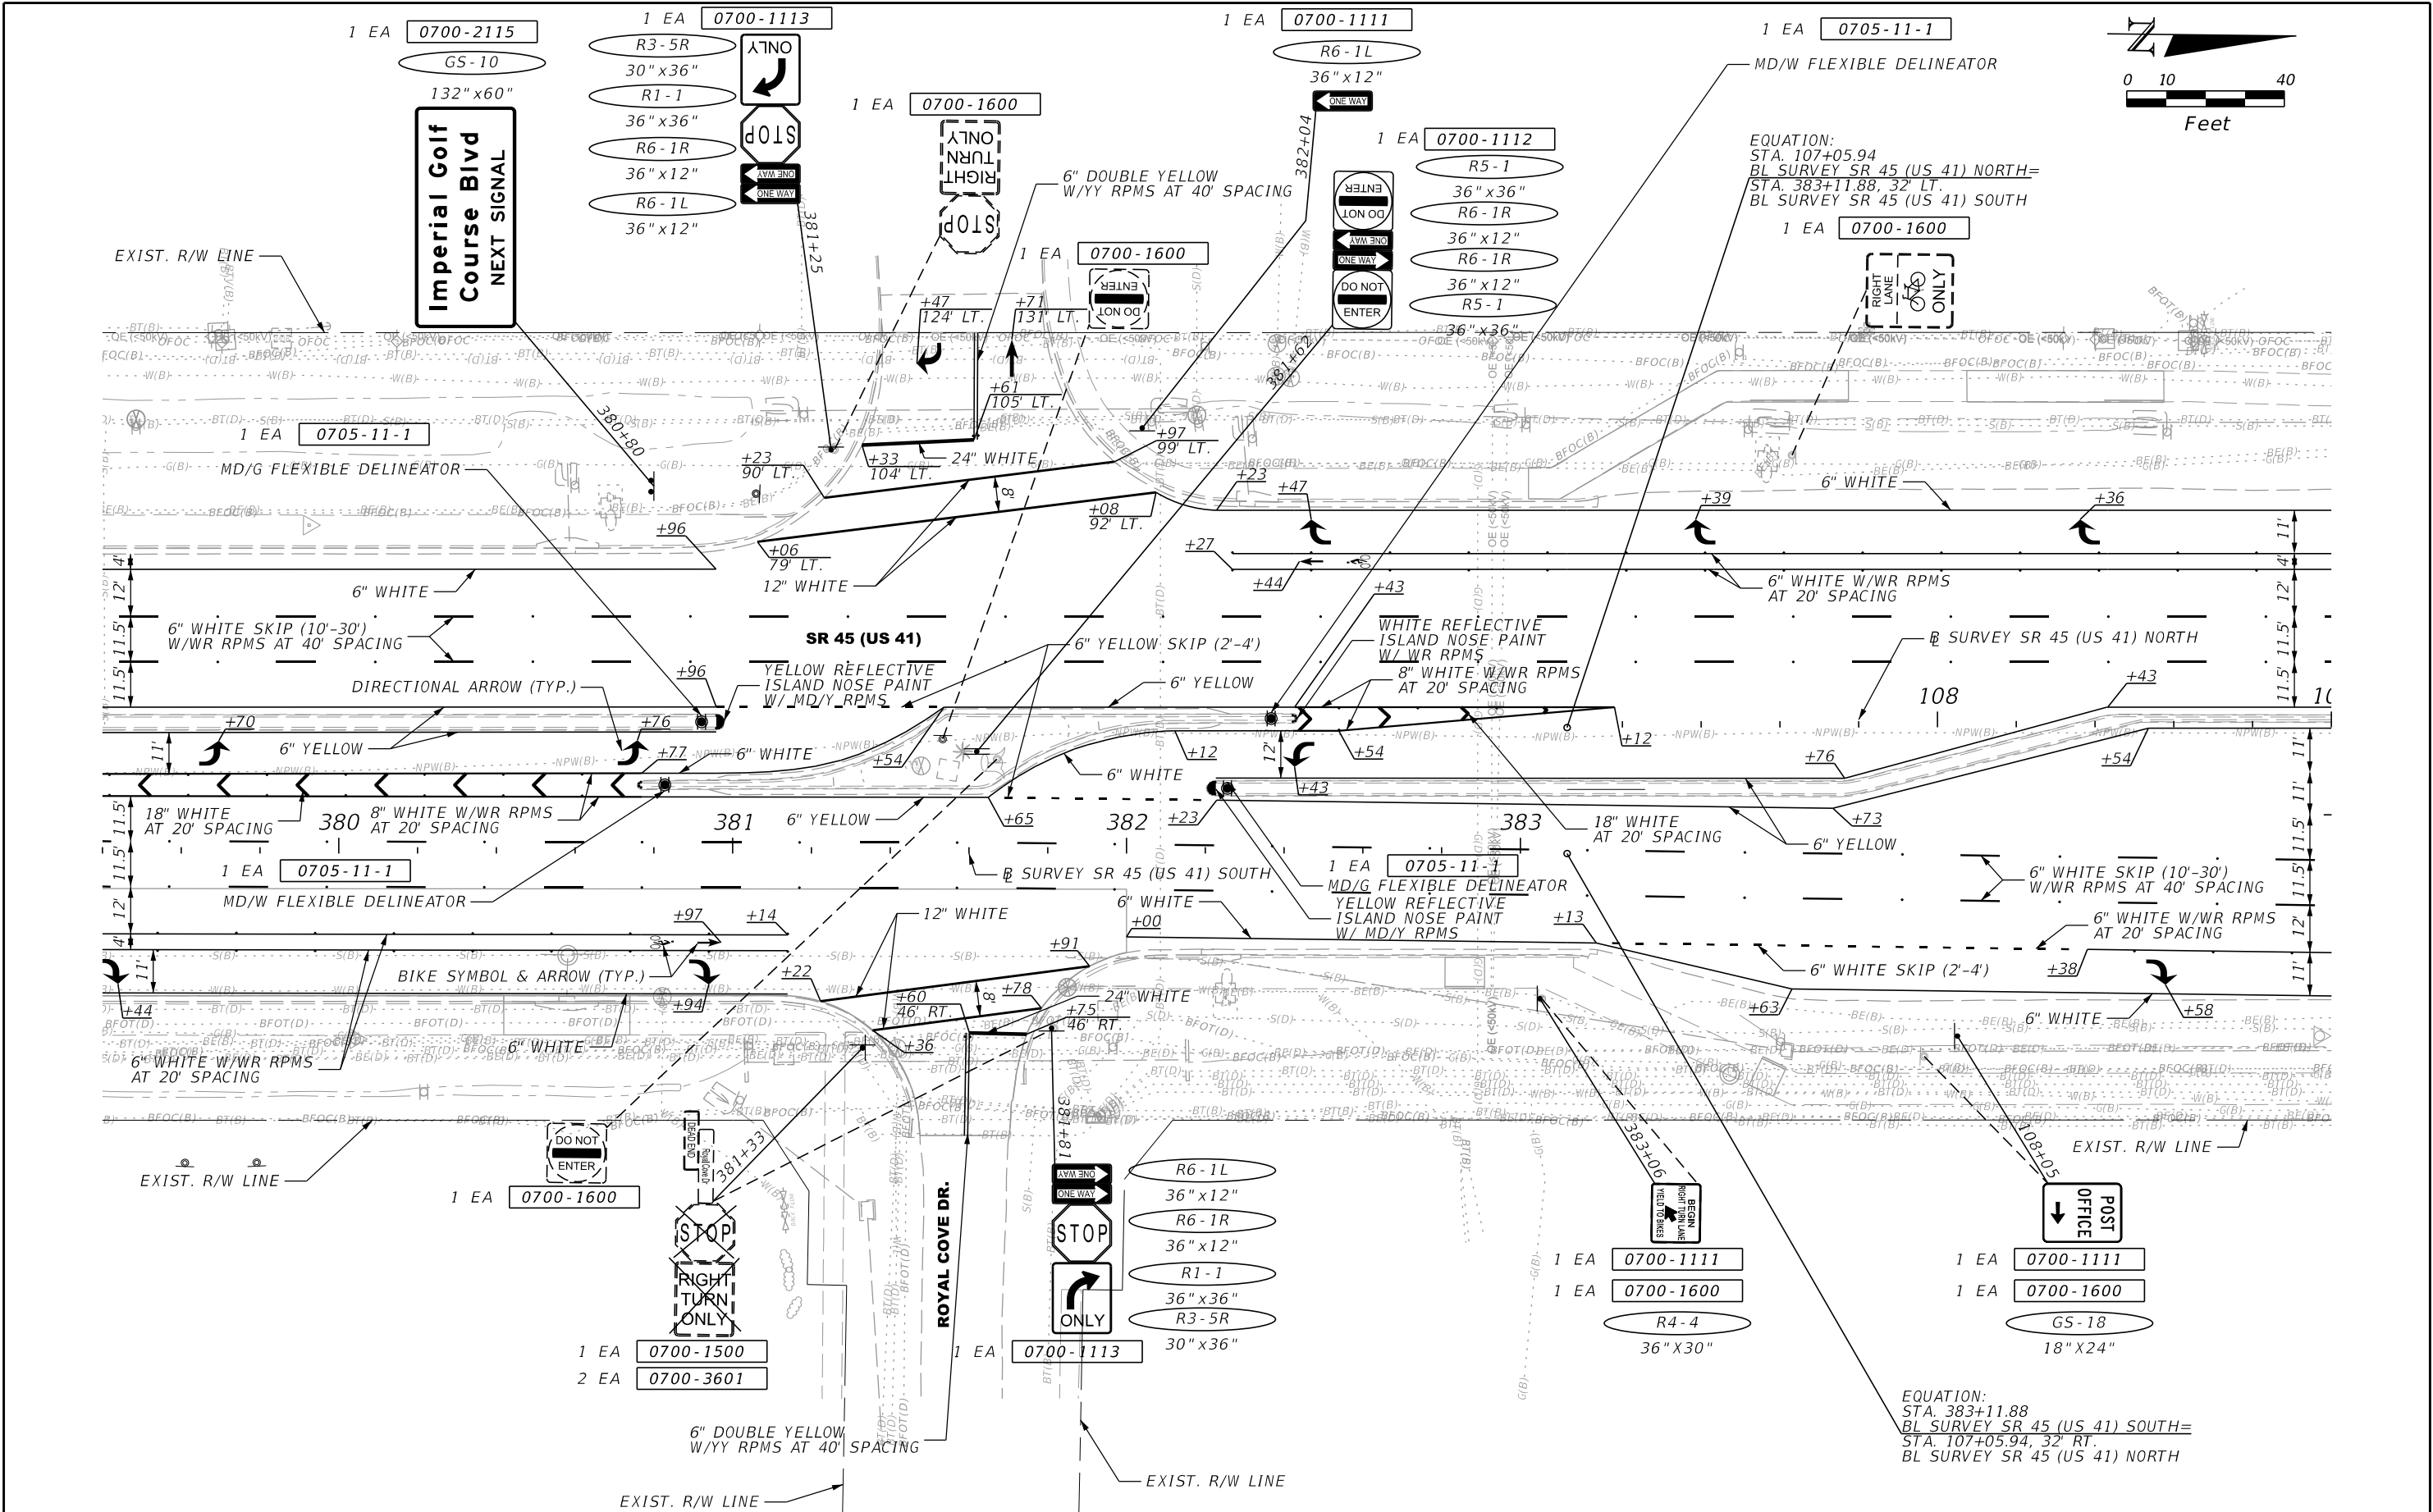


REVISIONS				ENGINEER OF RECORD	STATE OF FLORIDA DEPARTMENT OF TRANSPORTATION			SHEET NO.
DATE	DESCRIPTION	DATE	DESCRIPTION		ROAD NO.	COUNTY	FINANCIAL PROJECT ID	
					SR 45	COLLIER	441512-1-52-01	

SIGNING AND PAVEMENT
MARKING PLAN

THE OFFICIAL RECORD OF THIS SHEET IS THE ELECTRONIC FILE DIGITALLY SIGNED AND SEALED UNDER RULE 61G15-23.004, F.A.C.

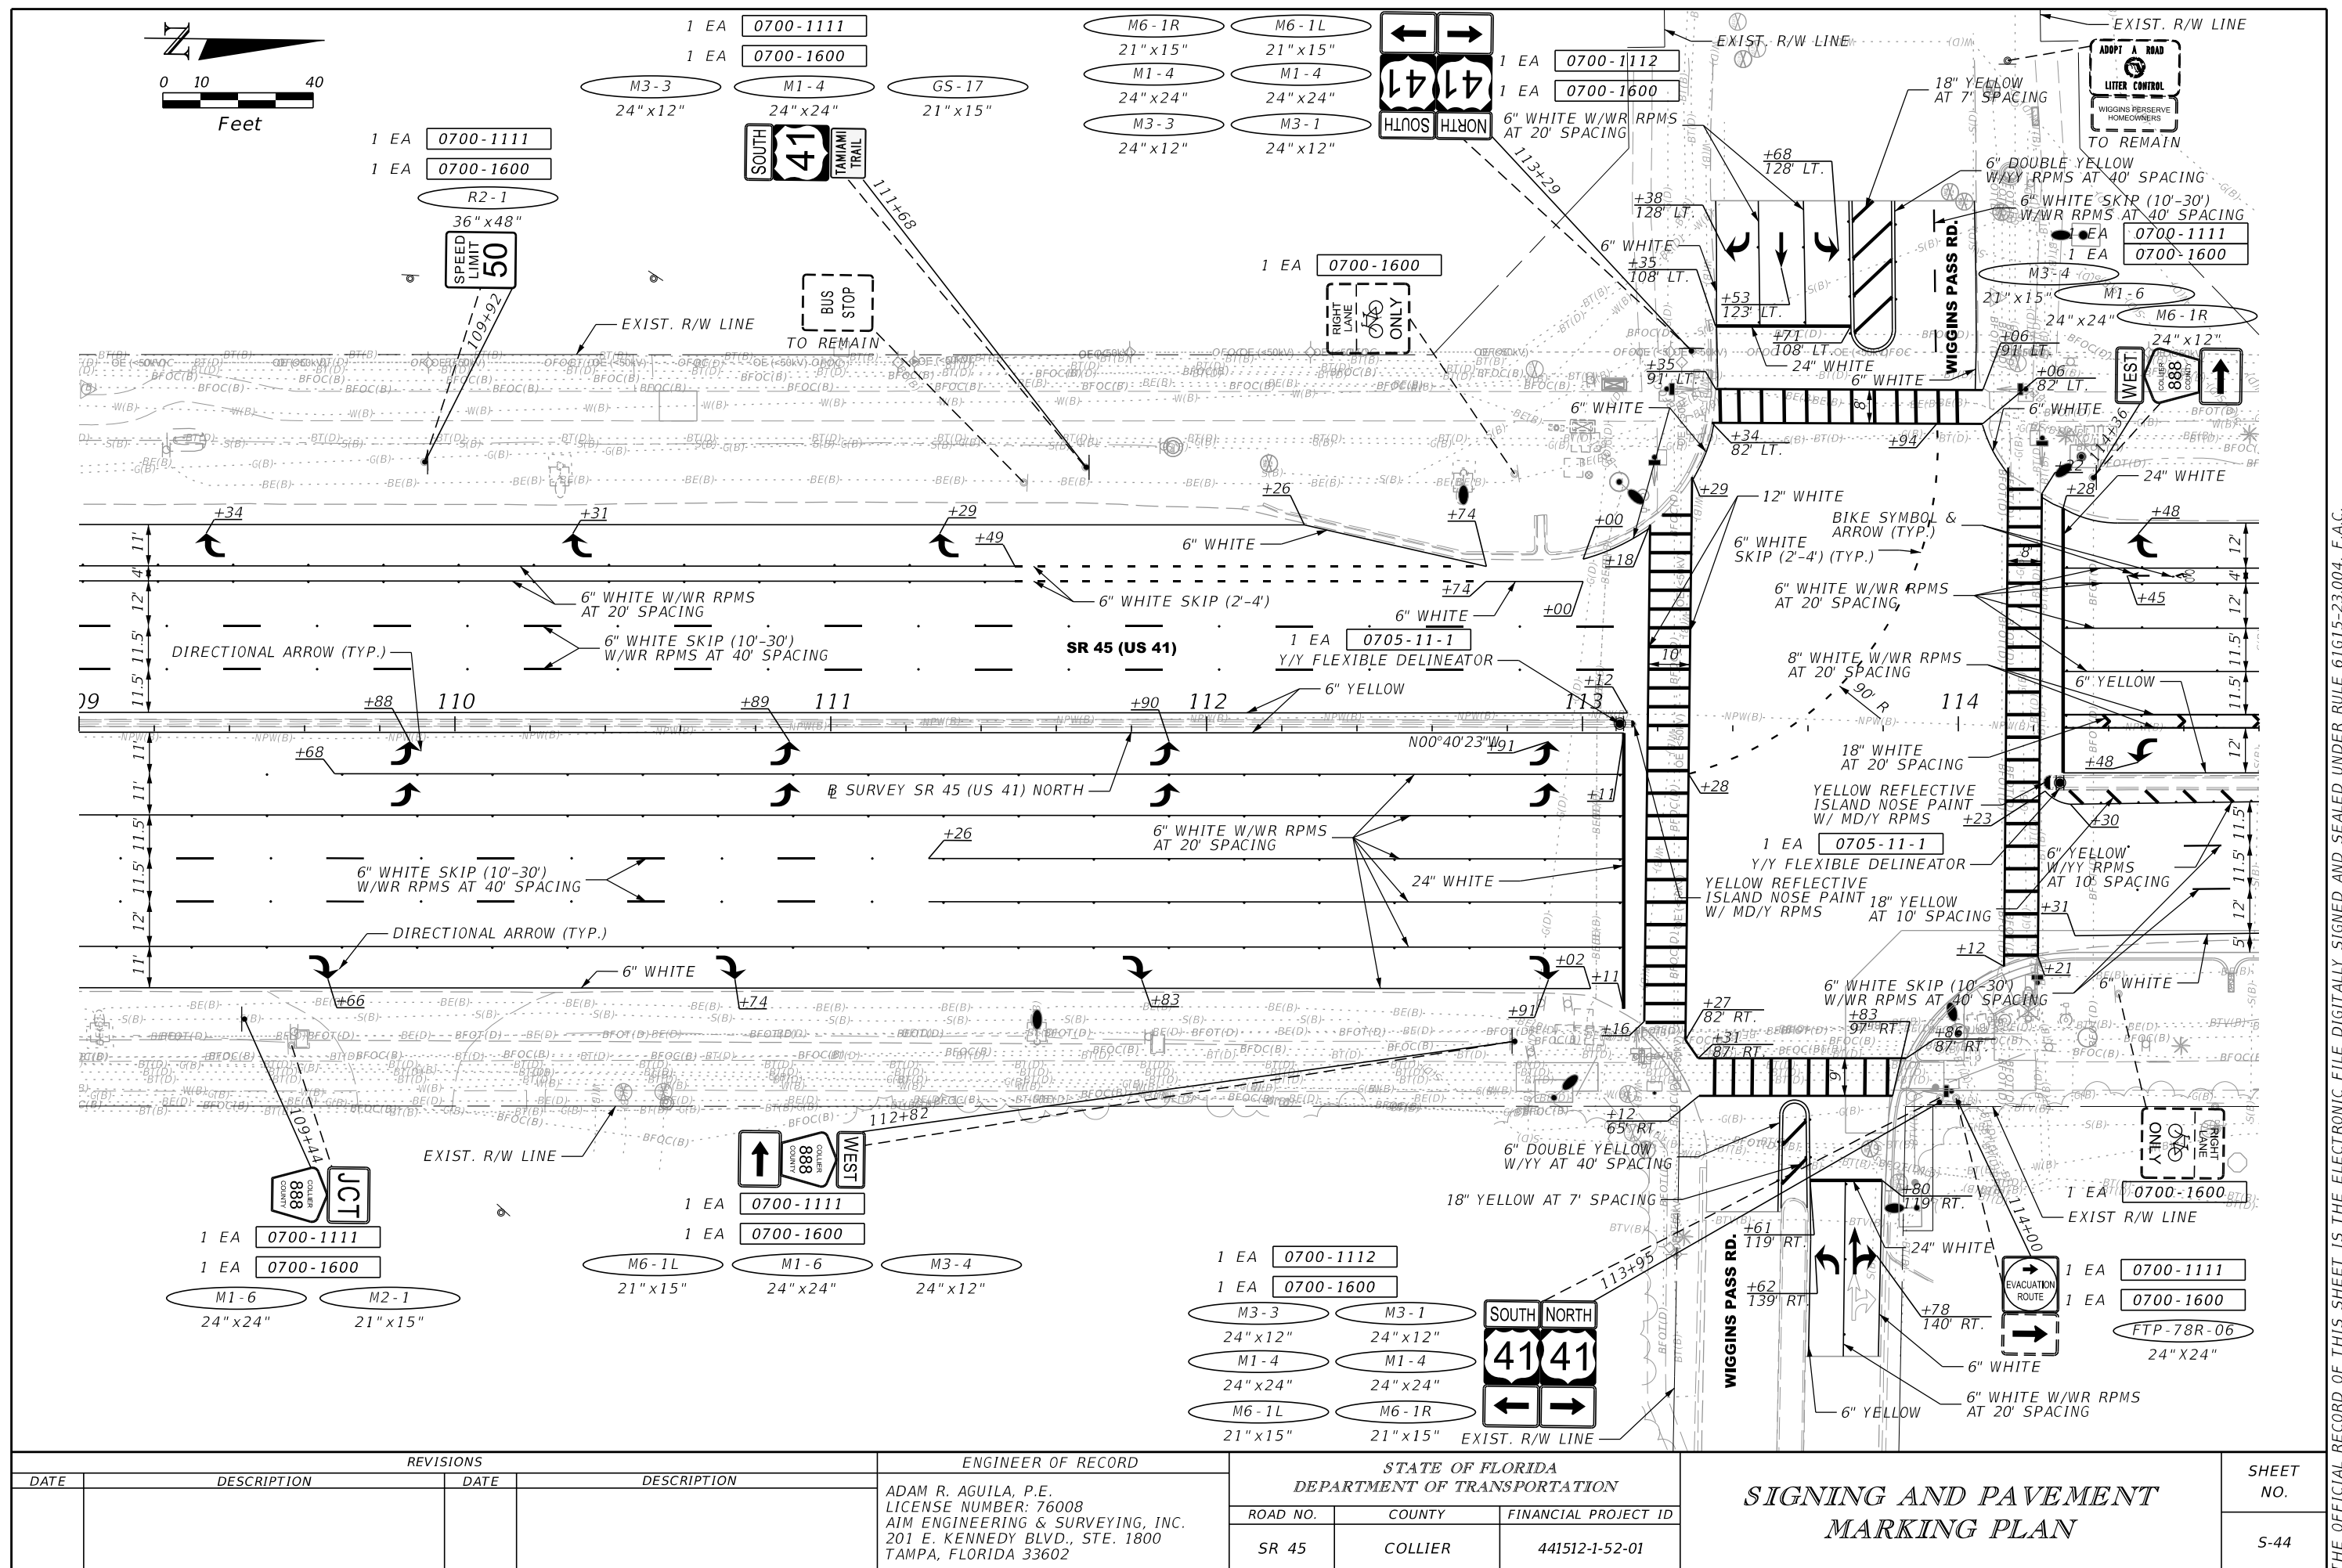


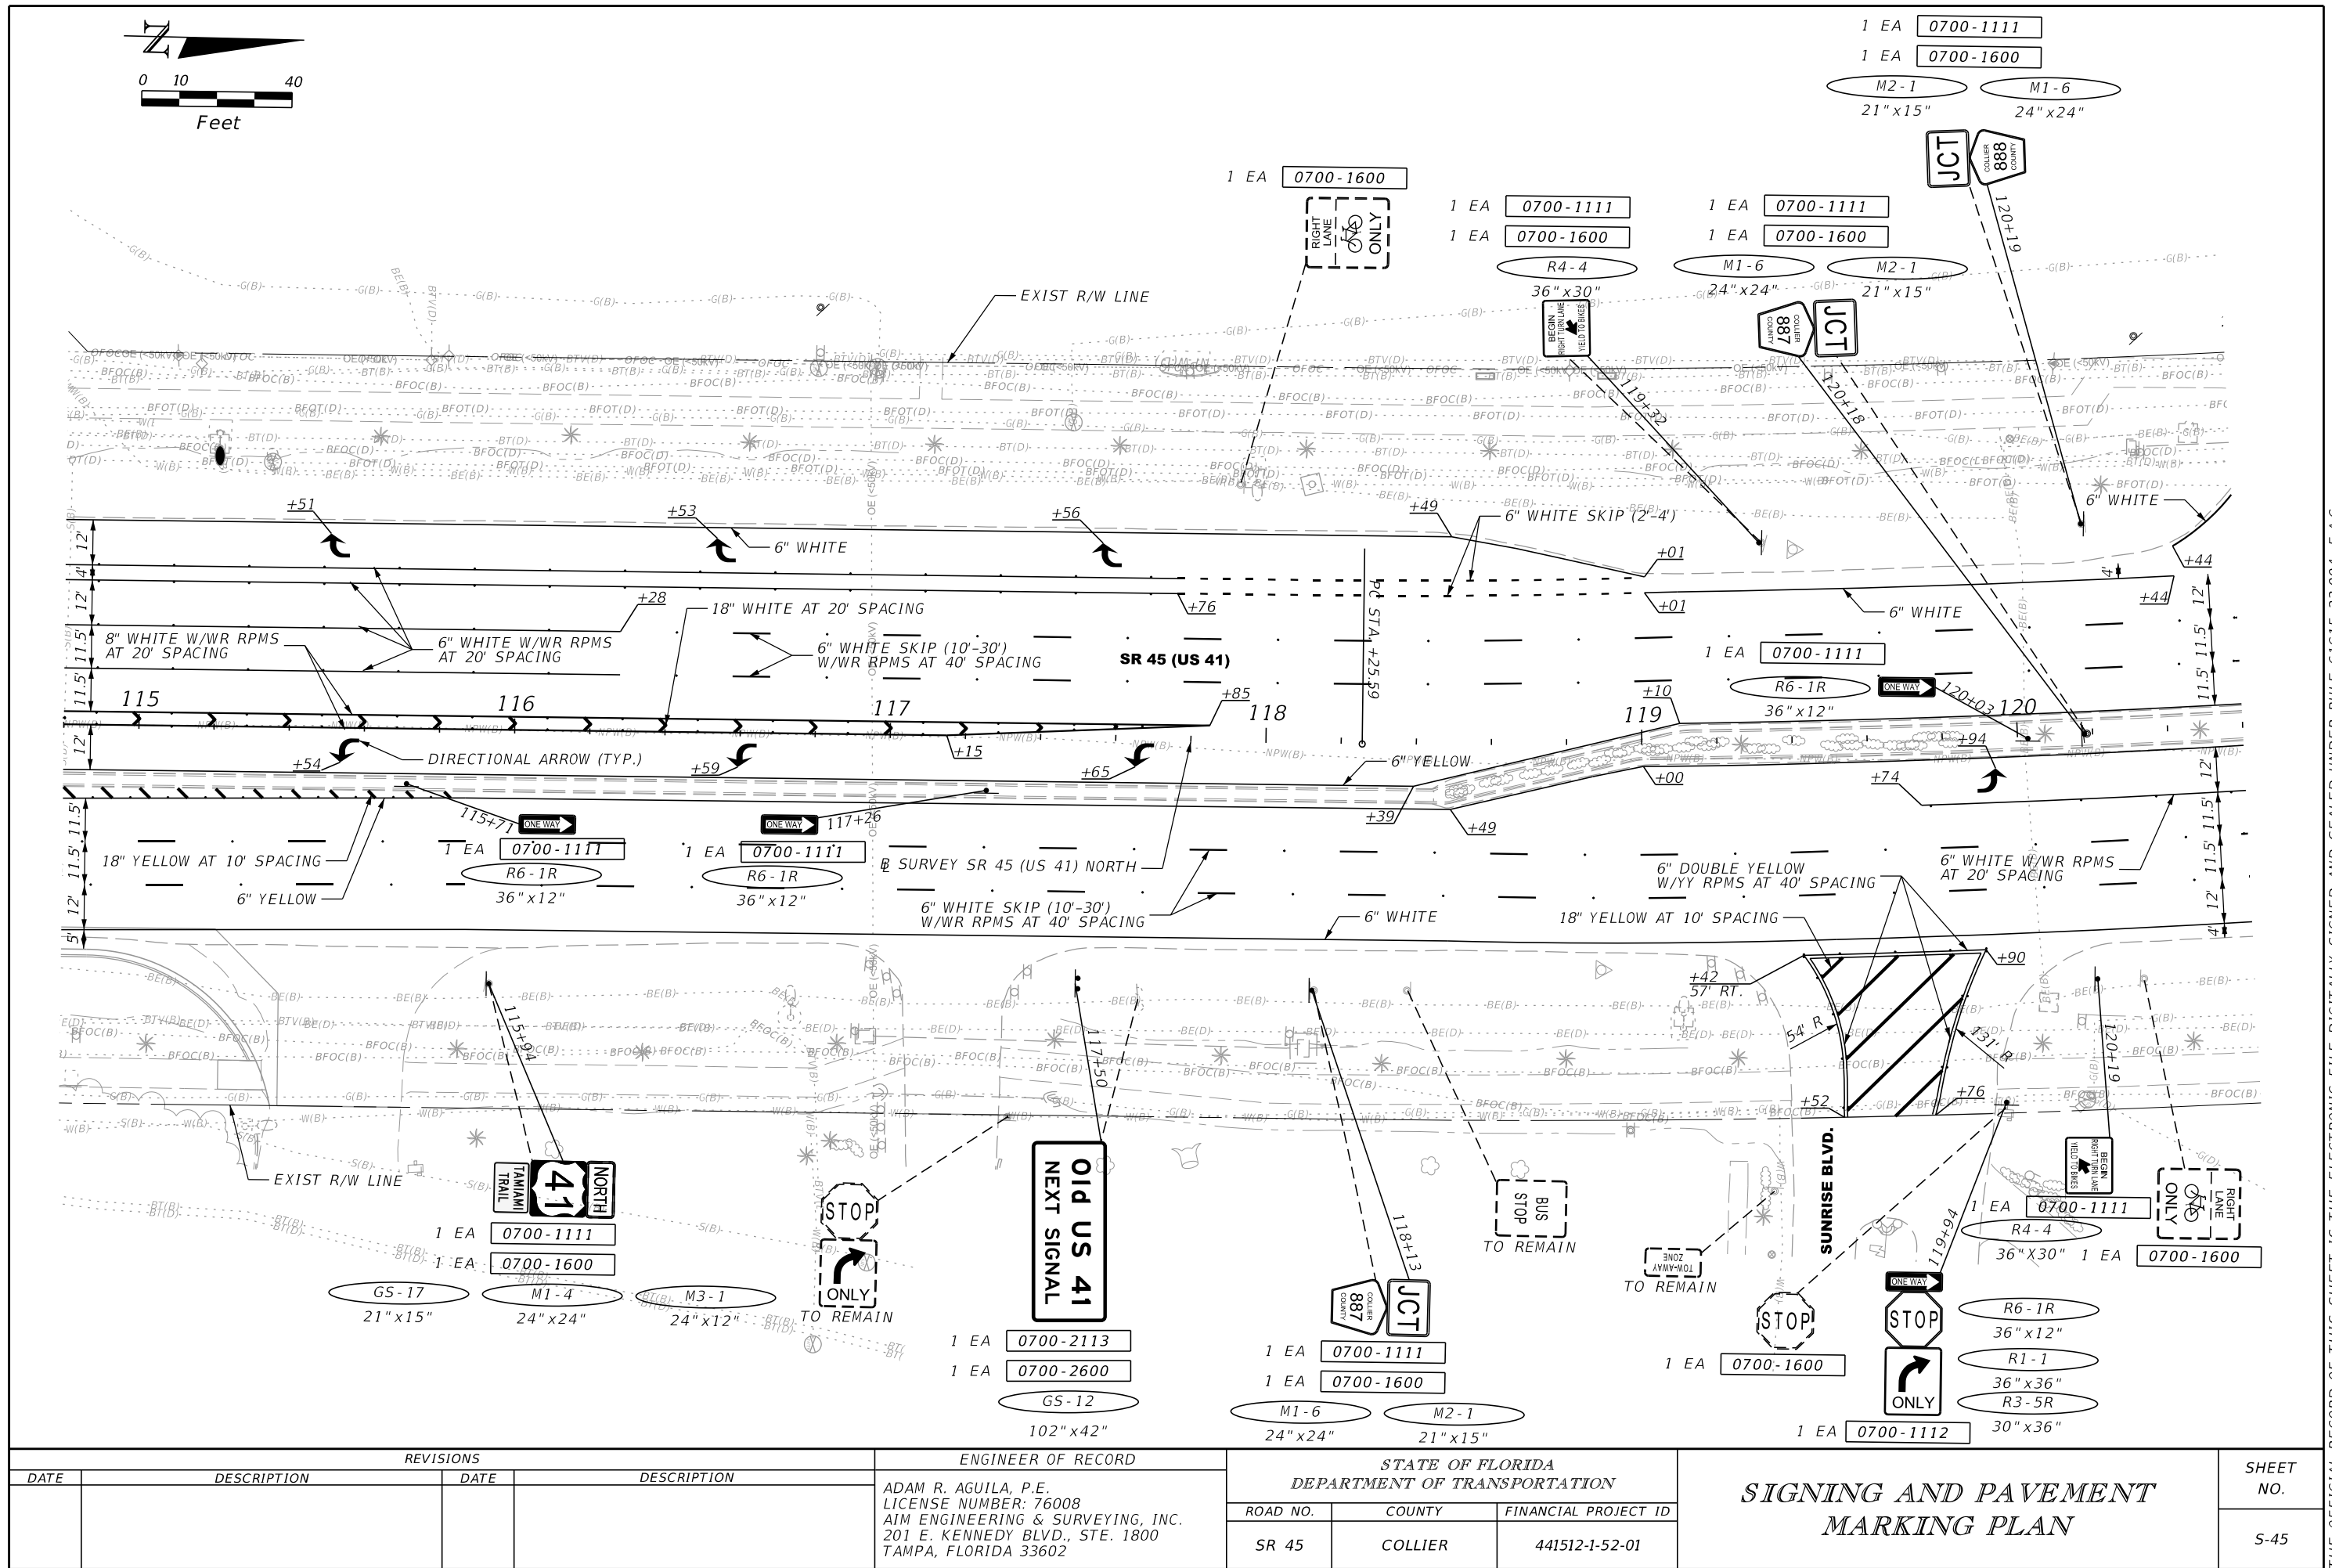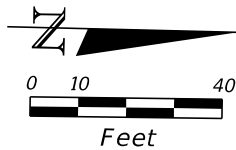

REVISIONS				ENGINEER OF RECORD			STATE OF FLORIDA DEPARTMENT OF TRANSPORTATION			SHEET NO.
DATE	DESCRIPTION	DATE	DESCRIPTION	ADAM R. AGUILA, P.E. LICENSE NUMBER: 76008 AIM ENGINEERING & SURVEYING, INC. 201 E. KENNEDY BLVD., STE. 1800 TAMPA, FLORIDA 33602			ROAD NO.	COUNTY	FINANCIAL PROJECT ID	
							SR 45	COLLIER	441512-1-52-01	

SIGNING AND PAVEMENT
MARKING PLAN


THE OFFICIAL RECORD OF THIS SHEET IS THE ELECTRONIC FILE DIGITALLY SIGNED AND SEALED UNDER RULE 61G15-23.004, F.A.C.

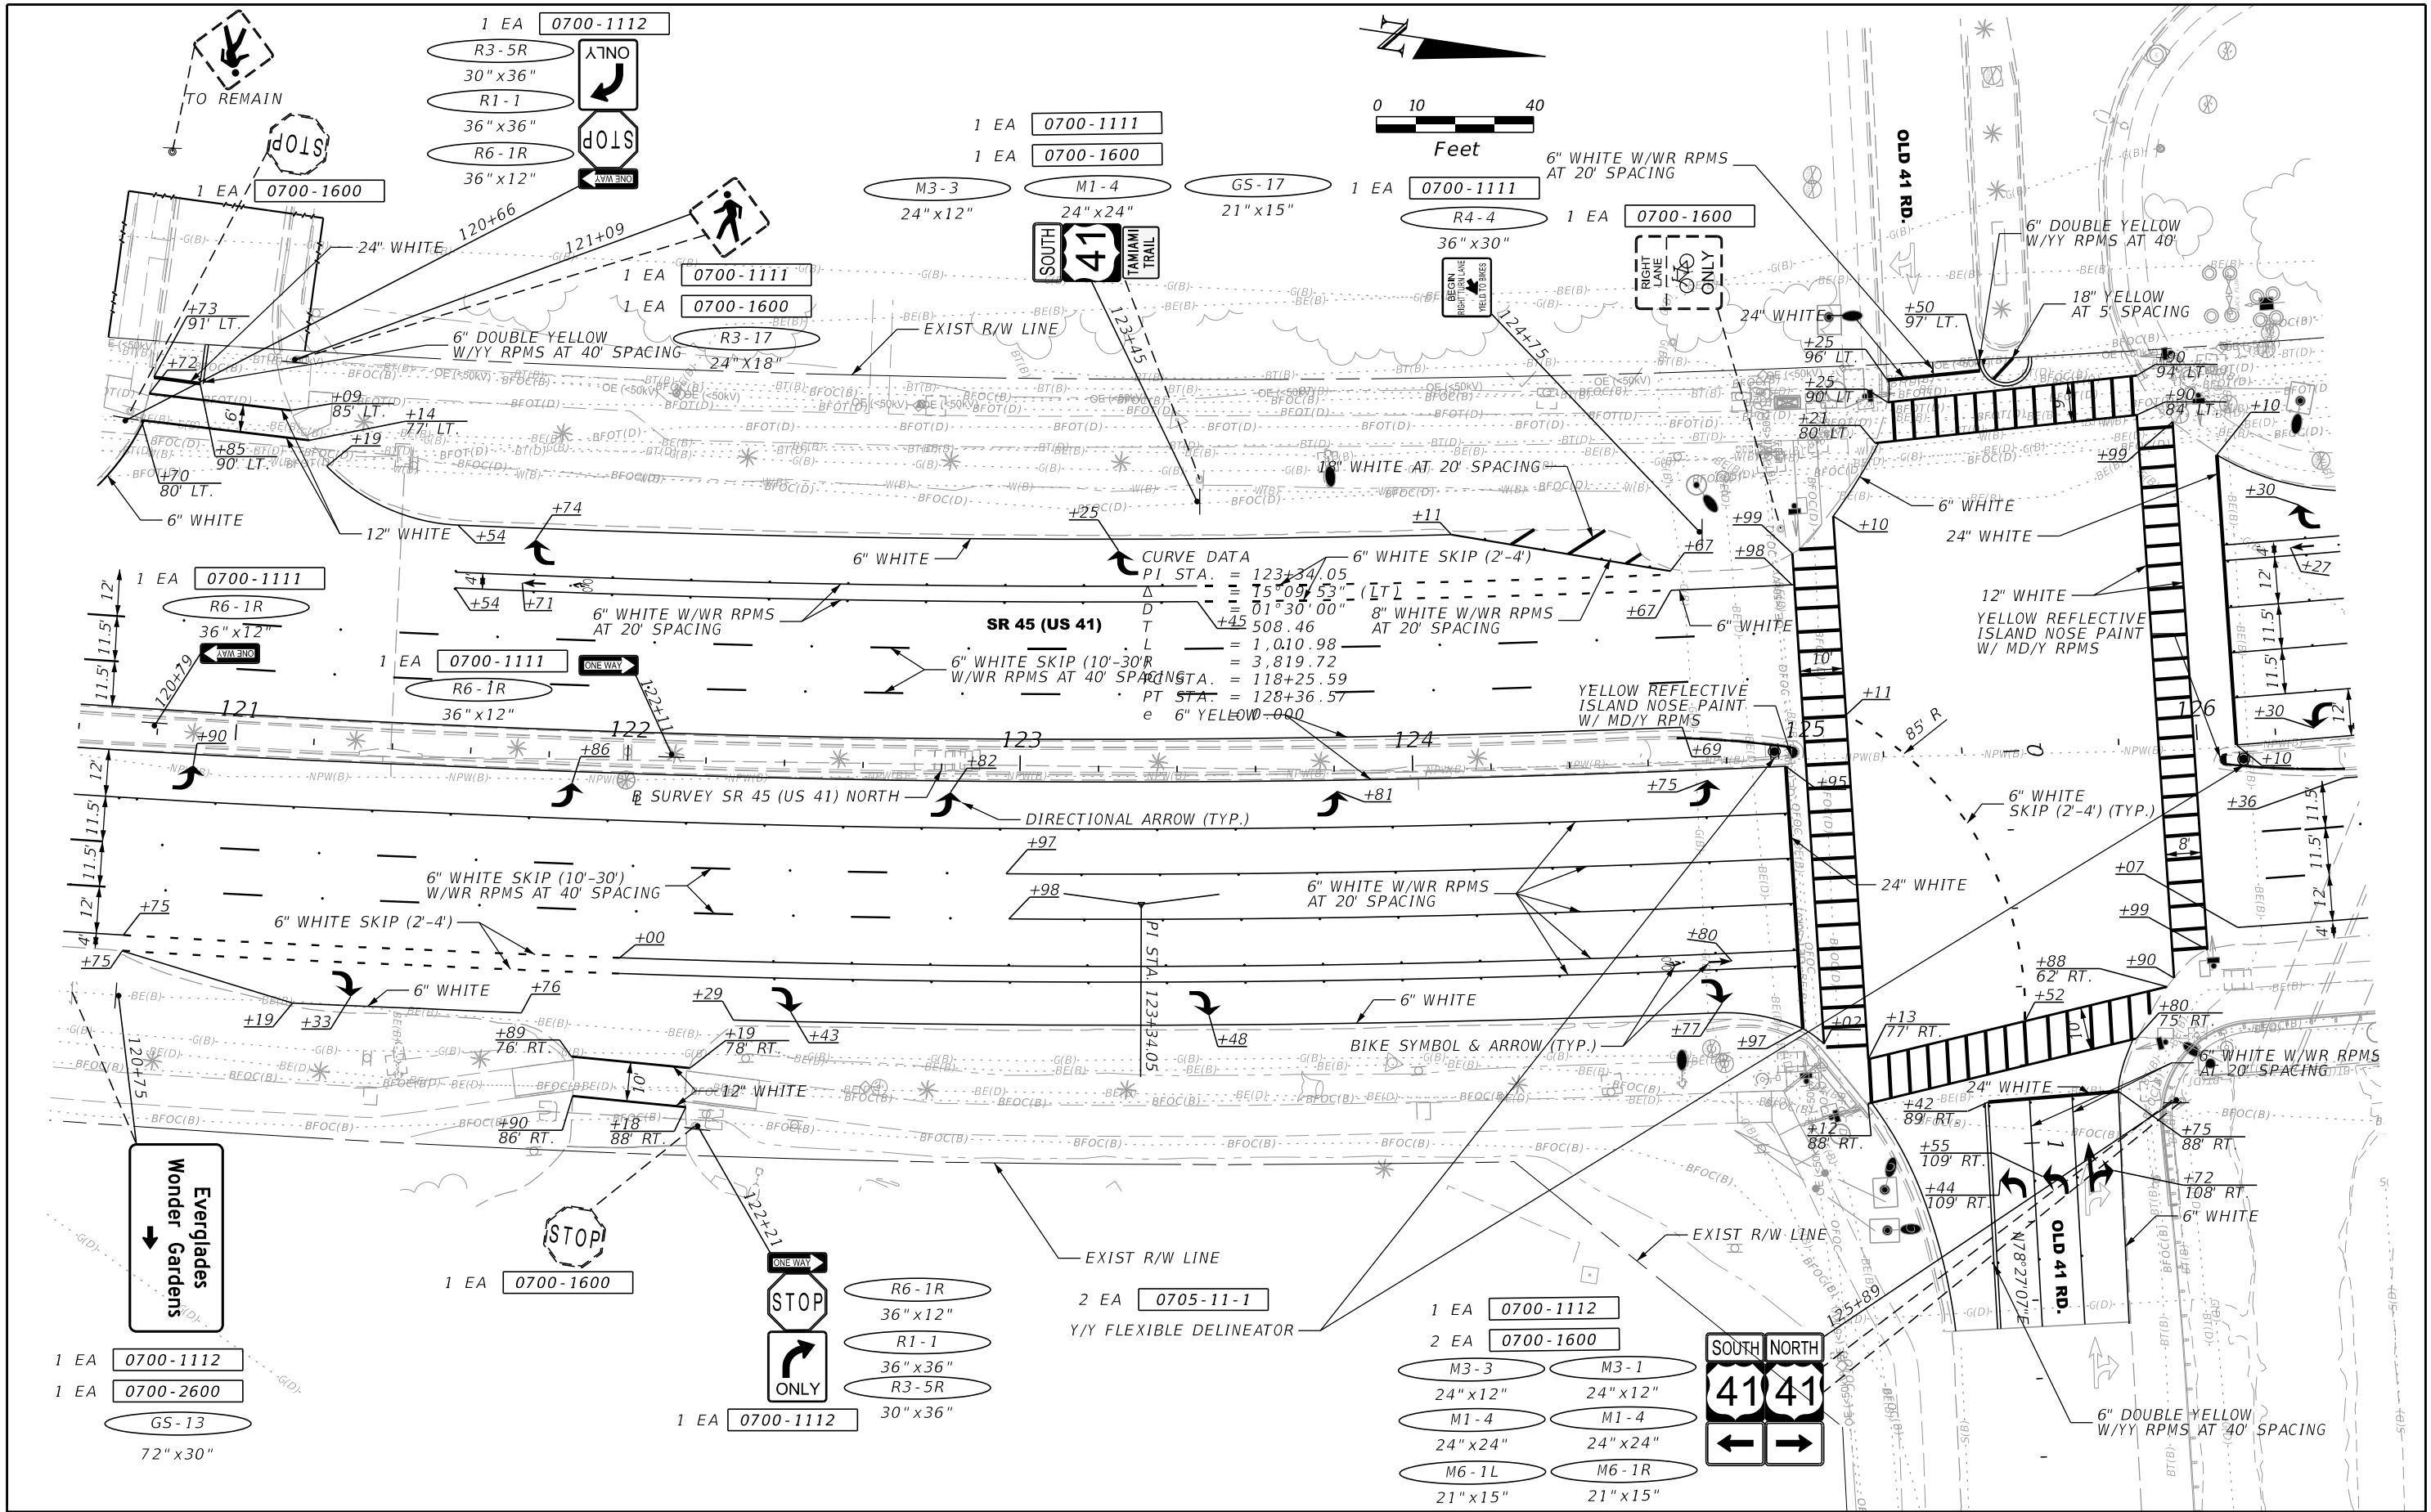

REVISIONS				ENGINEER OF RECORD		STATE OF FLORIDA DEPARTMENT OF TRANSPORTATION			SHEET NO.
DATE	DESCRIPTION	DATE	DESCRIPTION	ADAM R. AGUILA, P.E. LICENSE NUMBER: 76008 AIM ENGINEERING & SURVEYING, INC. 201 E. KENNEDY BLVD., STE. 1800 TAMPA, FLORIDA 33602		ROAD NO.	COUNTY	FINANCIAL PROJECT ID	
						SR 45	COLLIER	441512-1-52-01	


SIGNING AND PAVEMENT
MARKING PLAN

THE OFFICIAL RECORD OF THIS SHEET IS THE ELECTRONIC FILE DIGITALLY SIGNED AND SEALED UNDER RULE 61G15-23.004, F.A.C.

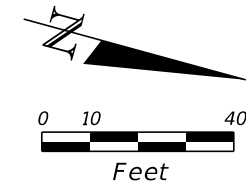

1 EA 0700-1111
R4-4
36" X 30"



END SIGNING &
PAVEMENT MARKINGS
STA. 131+73.57

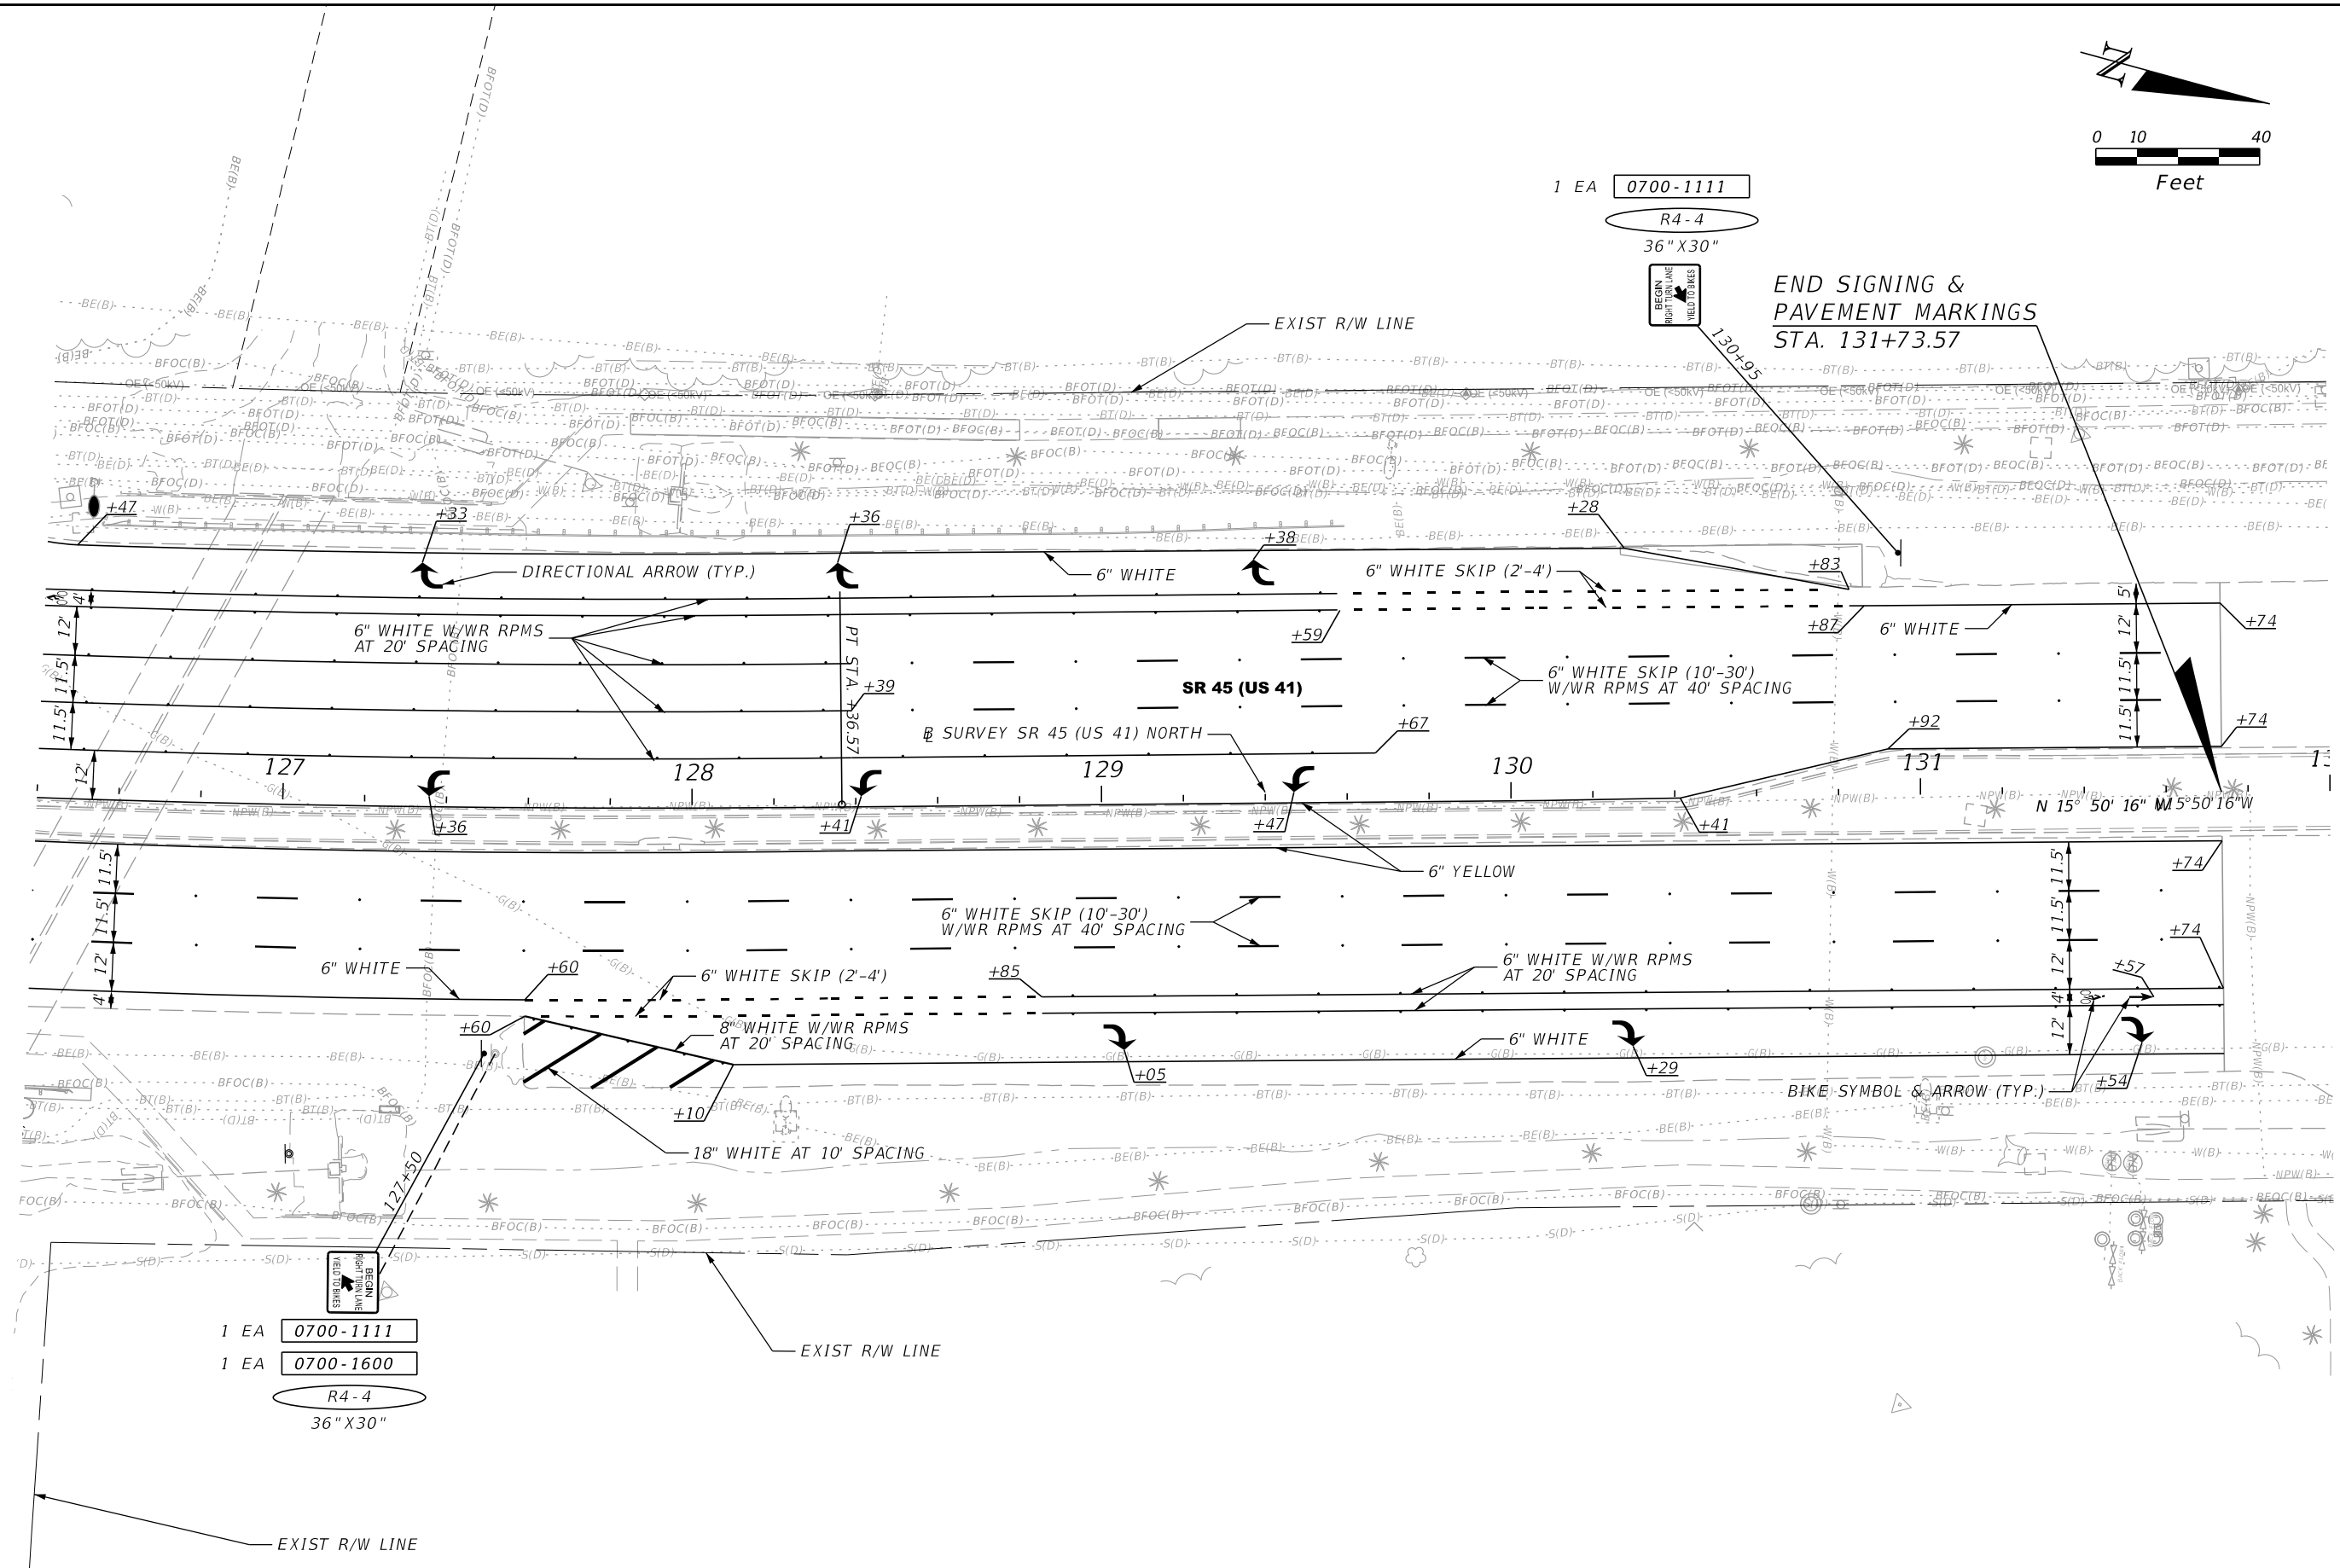

1 EA 0700-1111
1 EA 0700-1600
R4-4
36" X 30"

REVISIONS				ENGINEER OF RECORD			STATE OF FLORIDA DEPARTMENT OF TRANSPORTATION			SIGNING AND PAVEMENT MARKING PLAN	SHEET NO. S-47
DATE	DESCRIPTION	DATE	DESCRIPTION	ADAM R. AGUILA, P.E. LICENSE NUMBER: 76008 AIM ENGINEERING & SURVEYING, INC. 201 E. KENNEDY BLVD., STE. 1800 TAMPA, FLORIDA 33602			ROAD NO.	COUNTY	FINANCIAL PROJECT ID		
							SR 45	COLLIER	441512-1-52-01		

THE OFFICIAL RECORD OF THIS SHEET IS THE ELECTRONIC FILE DIGITALLY SIGNED AND SEALED UNDER RULE 61G15-23.004, F.A.C.

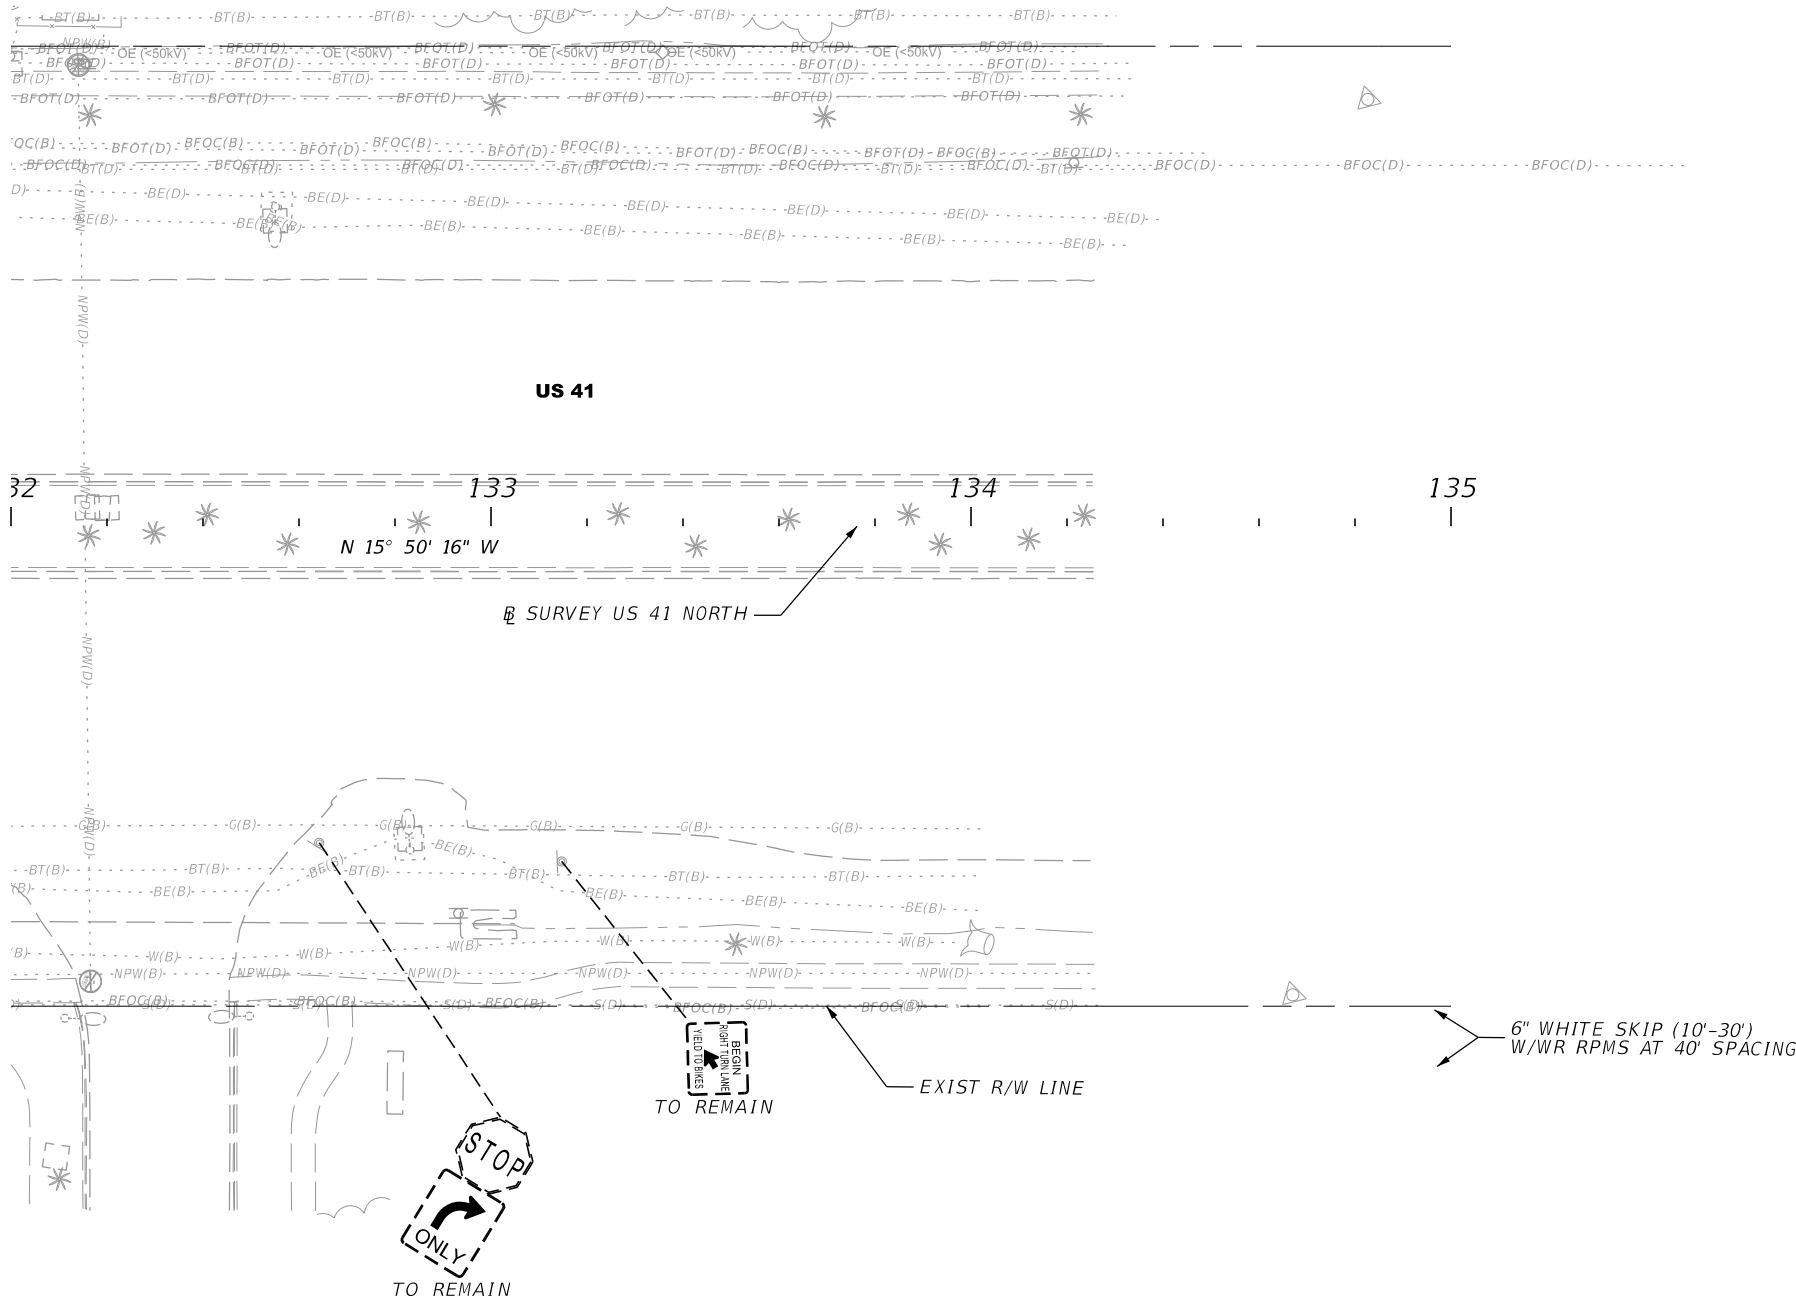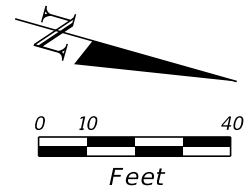

REVISIONS				ENGINEER OF RECORD	STATE OF FLORIDA DEPARTMENT OF TRANSPORTATION			SIGNING AND PAVEMENT MARKING PLAN	SHEET NO.
DATE	DESCRIPTION	DATE	DESCRIPTION	ADAM R. AGUILA, P.E. LICENSE NUMBER: 76008 AIM ENGINEERING & SURVEYING, INC. 201 E. KENNEDY BLVD., STE. 1800 TAMPA, FLORIDA 33602	ROAD NO.	COUNTY	FINANCIAL PROJECT ID		S-48
					SR 45	COLLIER	441512-1-52-01		

THE OFFICIAL RECORD OF THIS SHEET IS THE ELECTRONIC FILE DIGITALLY SIGNED AND SEALED UNDER RULE 61G15-23.004, F.A.C.

