STATE OF FLORIDA


DEPARTMENT OF TRANSPORTATION

CONTRACT PLANS

FINANCIAL PROJECT ID 445144-1-52-01
FINANCIAL PROJECT ID 445144-1-52-02
(FEDERAL FUNDS)
MANATEE COUNTY (13121) (13130)

STATE ROAD NO. 683
FROM S OF 25TH CT E TO S OF 13TH AVE E

SIGNING AND PAVEMENT MARKING PLANS

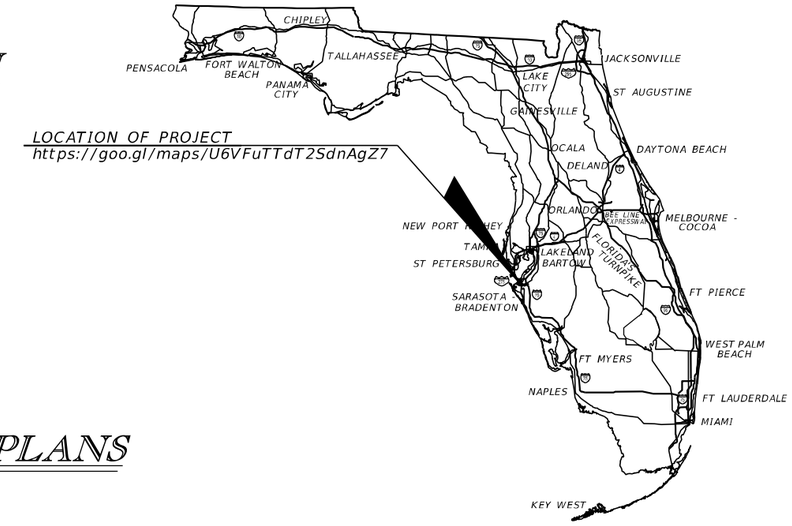

LOCATION OF PROJECT
https://goo.gl/maps/U6VFuTTdT2SdnAgZ7

INDEX OF SIGNING AND PAVEMENT MARKING PLANS

SHEET NO.	SHEET DESCRIPTION
S-1	KEY SHEET
S-2	GENERAL NOTES
S-3 - S-75	SIGNING & PAVEMENT MARKING PLAN
S-76 - S-79	GUIDE SIGN WORK SHEET AND DETAILS
S-80 - S-85	SIGN CROSS SECTIONS

PHASE IV SUBMITTAL
7/22/2022

PROJECT LOCATION URL:	https://tinyurl.com/2p9crhaw
PROJECT LIMITS:	BEGIN MP 0.392 TO MP 7.908 (13121) = MP 1.661 TO END MP 1.750 (13130)
EXCEPTIONS:	MP 2.629 TO MP 2.886 NB MP 2.729 TO MP 2.983 SB MP 4.236 TO MP 4.391
BRIDGE LIMITS:	BR#130080 MP 6.646 - MP 6.809 BR#130081 MP 6.673 - MP 6.787 BR#130083 MP 7.590 - MP 7.606
RAILROAD CROSSING:	DOT/AAR CROSSING NO. 624712-B RR MP AZA 917.00, CSXT, INC. MP 7.908 BK. = MP 1.661 AH.

JULIO A. ALEGRE
LICENSE
No 66265
STATE OF FLORIDA
PROFESSIONAL ENGINEER

THIS ITEM HAS BEEN DIGITALLY SIGNED AND SEALED BY:

ON THE DATE ADJACENT TO THE SEAL

PRINTED COPIES OF THIS DOCUMENT ARE NOT CONSIDERED SIGNED AND SEALED AND THE SIGNATURE MUST BE VERIFIED ON ANY ELECTRONIC COPIES.

SIGNING AND PAVEMENT MARKING PLANS ENGINEER OF RECORD:

JULIO A. ALEGRE P.E. NO.: 66265
PROTEAN DESIGN GROUP
100 EAST PINE STREET, SUITE 600
ORLANDO, FL 32801
(407) 246-0044
CONTRACT NO.: CAB34
VENDOR NO.: F59-3473441

FDOT PROJECT MANAGER:

KERI NELSON

CONSTRUCTION CONTRACT NO.	FISCAL YEAR	SHEET NO.
T1849	23	S-1

THE OFFICIAL RECORD OF THIS SHEET IS THE ELECTRONIC FILE DIGITALLY SIGNED AND SEALED UNDER RULE 61G15-23.004, F.A.C.

7/20/2022 9:36:25 AM yriviera
H:\Worksets\FDOT\445144152\01\SigningAndMarking\KEYSSP01.dgn

GENERAL NOTES:

1. ALL SIGNS MOUNTED OVER SIDEWALKS SHALL HAVE A VERTICAL CLEARANCE OF EIGHT FEET (8') STANDARD.


LEGEND:

BDWR = BI-DIRECTIONAL WHITE/RED
BDY = BI-DIRECTIONAL YELLOW
BDYR = BI-DIRECTIONAL YELLOW/RED
MDW = MONO-DIRECTIONAL WHITE

THE OFFICIAL RECORD OF THIS SHEET IS THE ELECTRONIC FILE DIGITALLY SIGNED AND SEALED UNDER RULE 61G15-23.004, F.A.C.

REVISIONS				ENGINEER OF RECORD	STATE OF FLORIDA DEPARTMENT OF TRANSPORTATION			GENERAL NOTES	SHEET NO.
DATE	DESCRIPTION	DATE	DESCRIPTION	JULIO A. ALEGRE, P.E. LICENSE NUMBER 66265 PROTEAN DESIGN GROUP 100 EAST PINE STREET, SUITE 600 ORLANDO, FL 32801	ROAD NO.	COUNTY	FINANCIAL PROJECT ID		S-2
					SR 683	MANATEE	445144-1-52-01		


7/20/2022 9:36:26 AM yrivera
H:\Worksets\FDOT\445144152\01\SignAndMarking\GNNTSR01.dgn

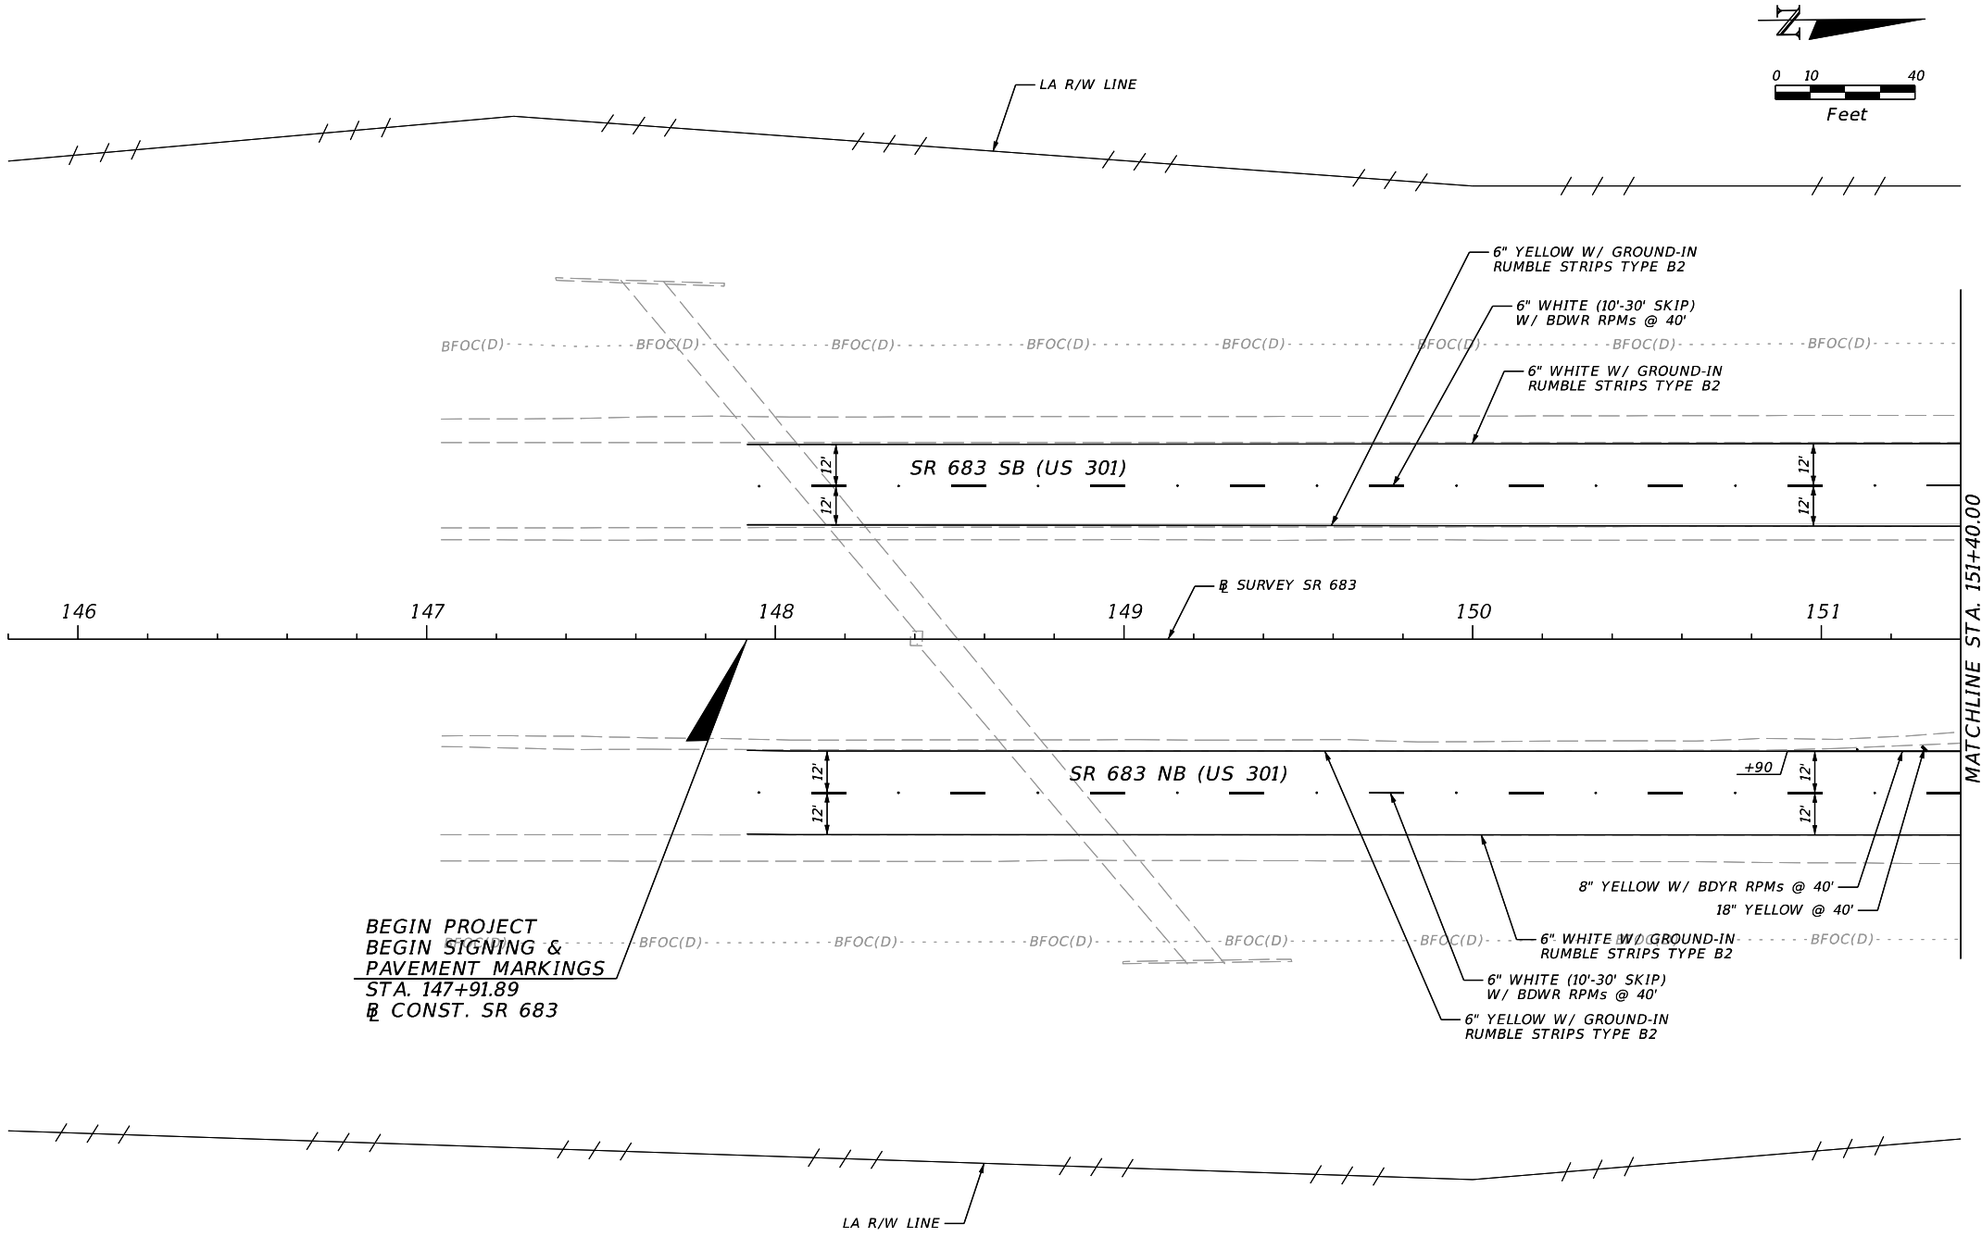

REVISIONS				ENGINEER OF RECORD	STATE OF FLORIDA DEPARTMENT OF TRANSPORTATION			SIGNING & PAVEMENT MARKING PLAN (1)	SHEET NO.
DATE	DESCRIPTION	DATE	DESCRIPTION	JULIO A. ALEGRE, P.E. LICENSE NUMBER 66265 PROTEAN DESIGN GROUP 100 EAST PINE STREET, SUITE 600 ORLANDO, FL 32801	ROAD NO.	COUNTY	FINANCIAL PROJECT ID		S-3
					SR 683	MANATEE	445144-1-52-01		

7/20/2022 9:36:37 AM yrivera
H:\Worksets\FDOT\445144152O1\SigningAndMarking\PLANSP01.dgn

THE OFFICIAL RECORD OF THIS SHEET IS THE ELECTRONIC FILE DIGITALLY SIGNED AND SEALED UNDER RULE 61G15-23.004, F.A.C.

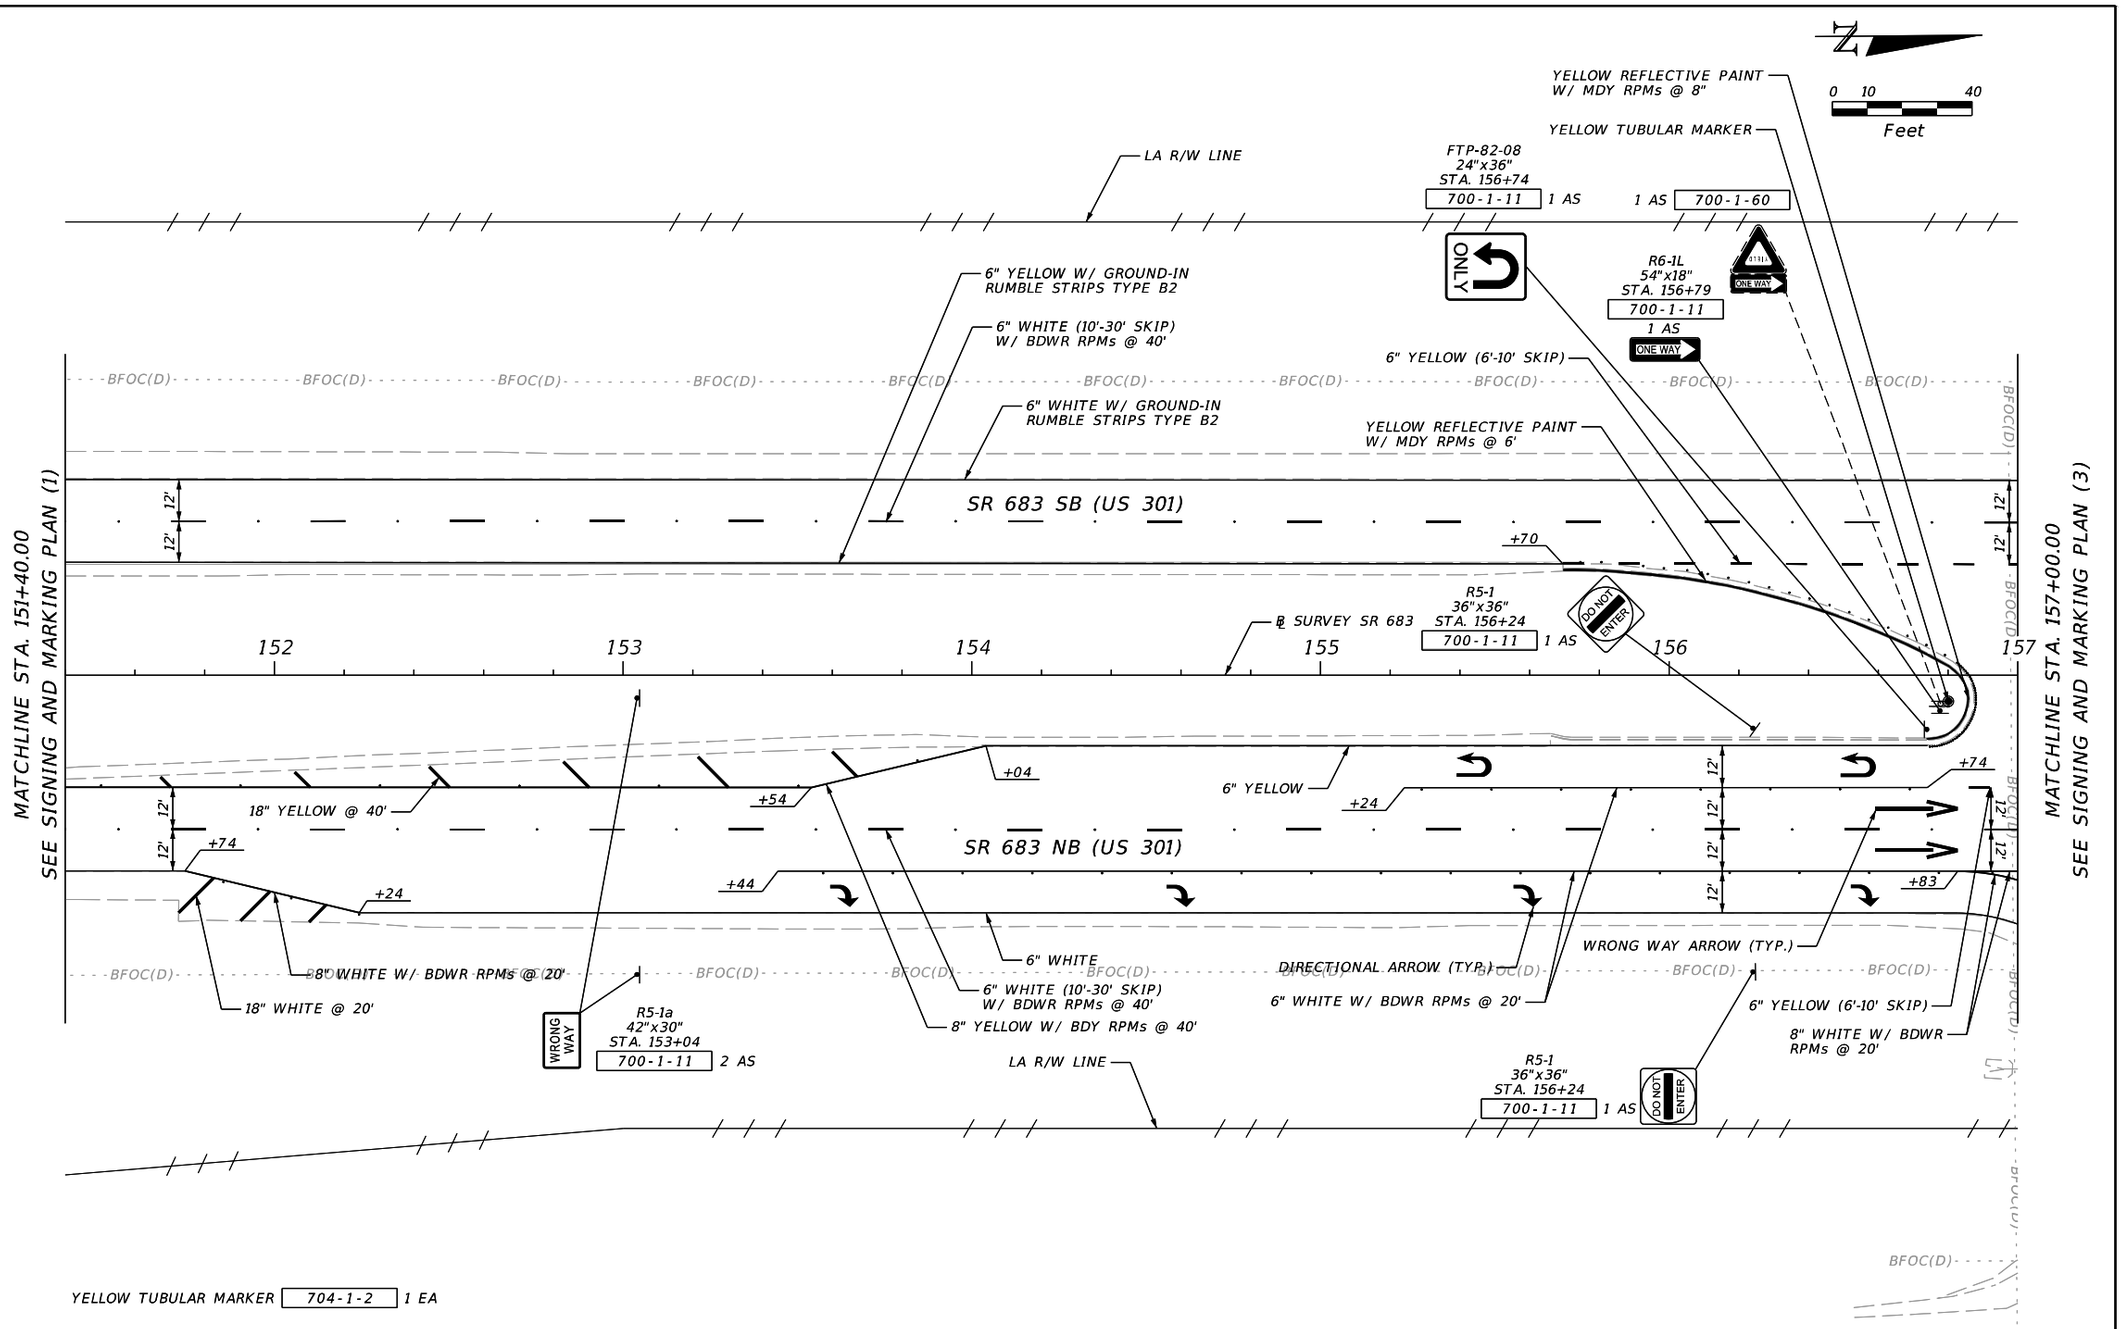

REVISIONS			
DATE	DESCRIPTION	DATE	DESCRIPTION

ENGINEER OF RECORD

JULIO A. ALEGRE, P.E.
LICENSE NUMBER 66265
PROTEAN DESIGN GROUP
100 EAST PINE STREET, SUITE 600
ORLANDO, FL 32801

STATE OF FLORIDA
DEPARTMENT OF TRANSPORTATION


ROAD NO.	COUNTY	FINANCIAL PROJECT ID
SR 683	MANATEE	445144-1-52-01

SIGNING & PAVEMENT MARKING PLAN (2)

SHEET NO. S-4

THE OFFICIAL RECORD OF THIS SHEET IS THE ELECTRONIC FILE DIGITALLY SIGNED AND SEALED UNDER RULE 61G15-23.004, F.A.C.


7/20/2022 9:36:37 AM yrivera
H:\Worksets\FDOT\445144152O1\SigningAndMarking\PLANSP01.dgn

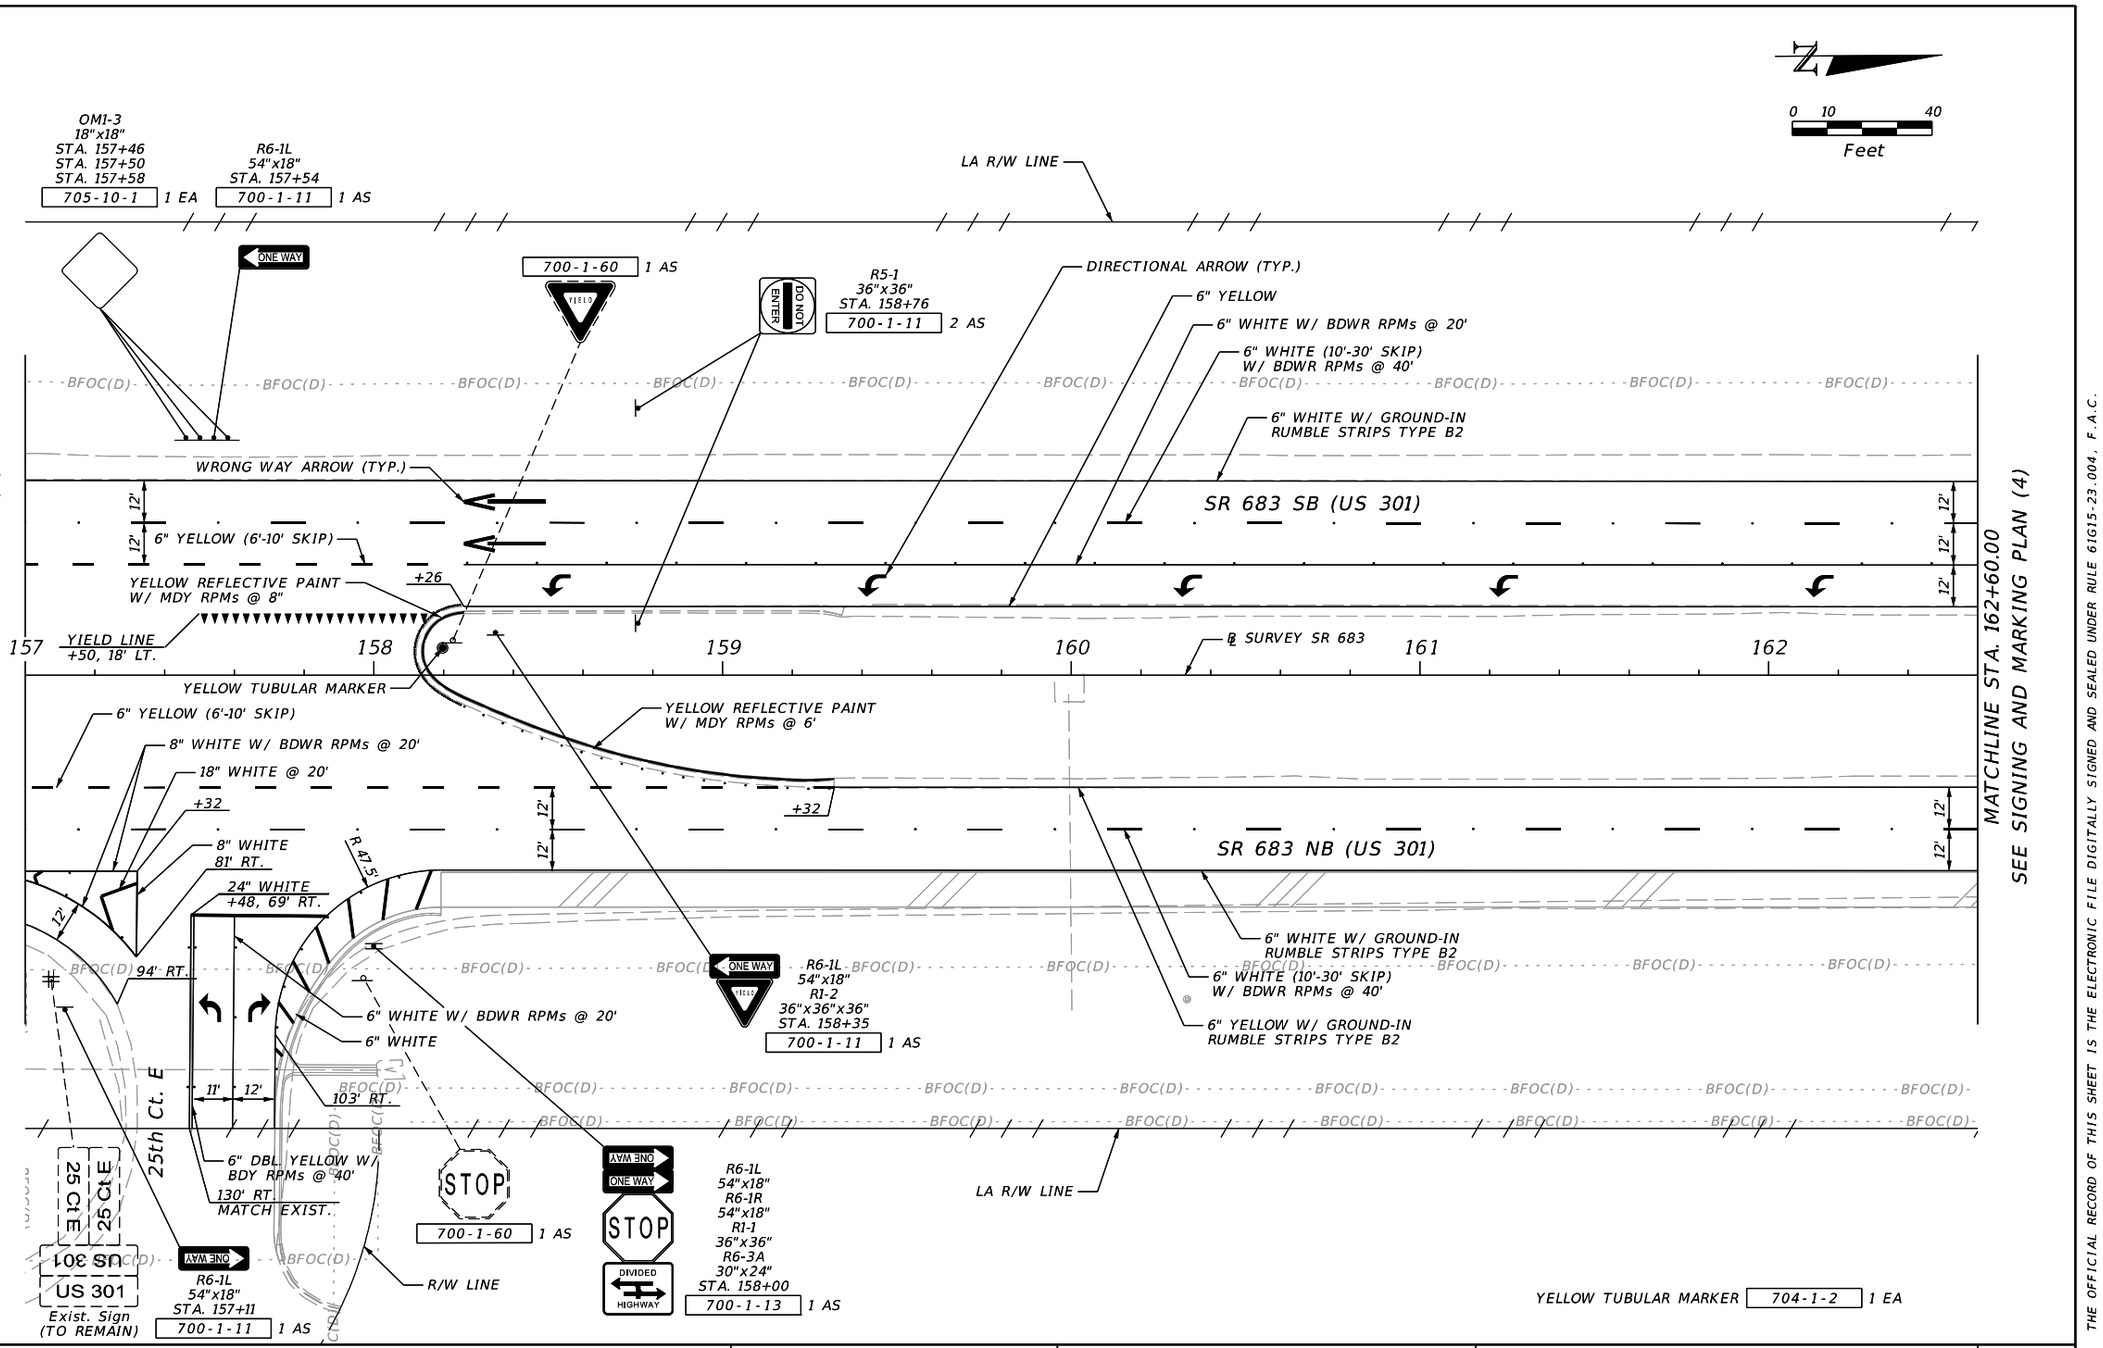

REVISIONS				ENGINEER OF RECORD	STATE OF FLORIDA DEPARTMENT OF TRANSPORTATION			SIGNING & PAVEMENT MARKING PLAN (3)	SHEET NO.
DATE	DESCRIPTION	DATE	DESCRIPTION	JULIO A. ALEGRE, P.E. LICENSE NUMBER 66265 PROTEAN DESIGN GROUP 100 EAST PINE STREET, SUITE 600 ORLANDO, FL 32801	ROAD NO.	COUNTY	FINANCIAL PROJECT ID		S-5
					SR 683	MANATEE	445144-1-52-01		

THE OFFICIAL RECORD OF THIS SHEET IS THE ELECTRONIC FILE DIGITALLY SIGNED AND SEALED UNDER RULE 61G15-23.004, F.A.C.


7/20/2022 9:36:38 AM yrivera
H:\Worksets\FDOT\445144152O1\SignAndMarking\PLANSP01.dgn

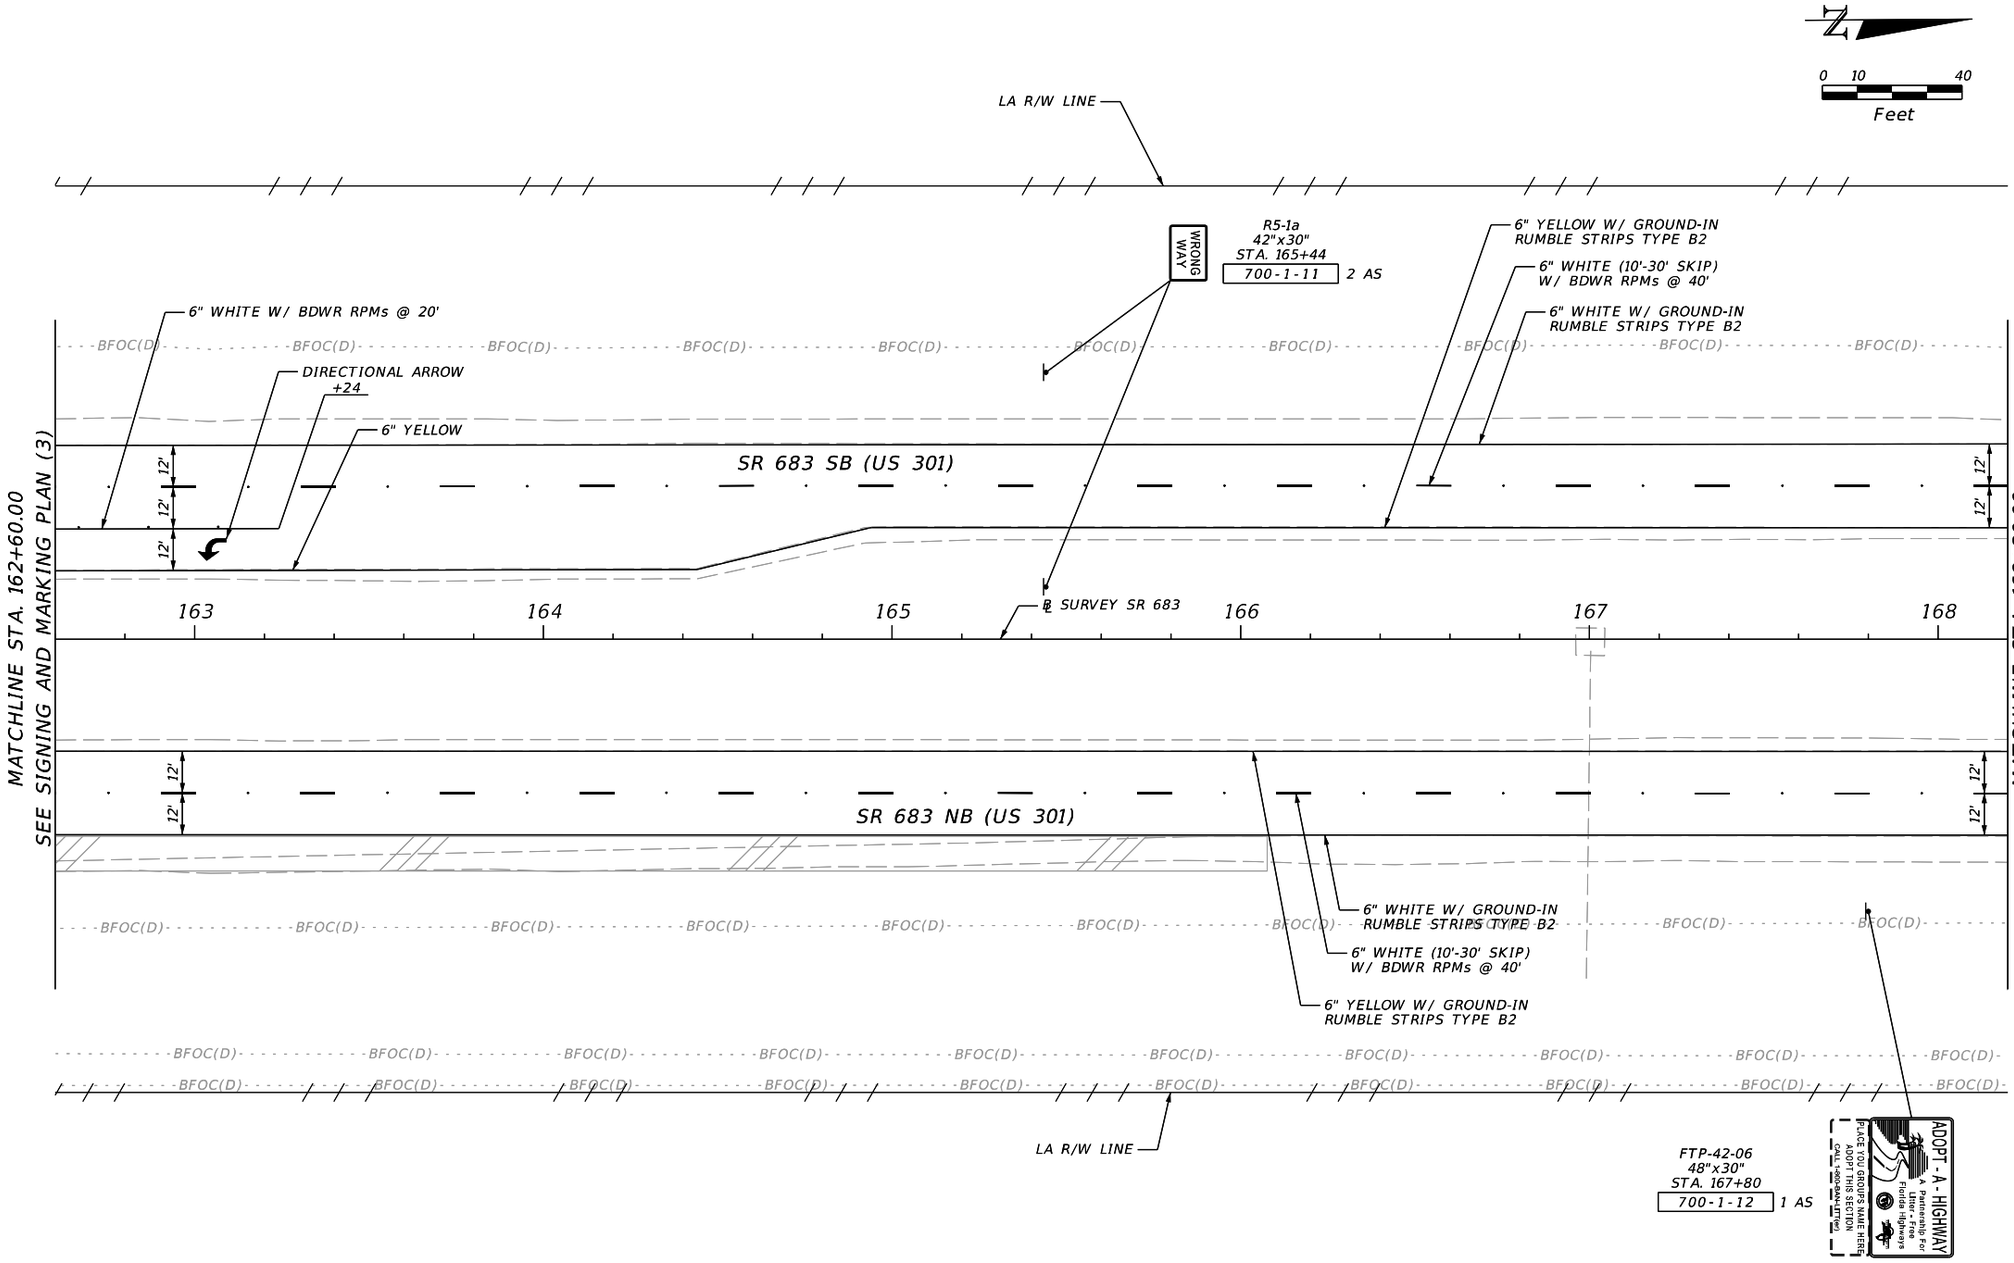

THE OFFICIAL RECORD OF THIS SHEET IS THE ELECTRONIC FILE DIGITALLY SIGNED AND SEALED UNDER RULE 61G15-23.004, F.A.C.

REVISIONS				ENGINEER OF RECORD	STATE OF FLORIDA DEPARTMENT OF TRANSPORTATION			SIGNING & PAVEMENT MARKING PLAN (4)	SHEET NO.
DATE	DESCRIPTION	DATE	DESCRIPTION	JULIO A. ALEGRE, P.E. LICENSE NUMBER 66265 PROTEAN DESIGN GROUP 100 EAST PINE STREET, SUITE 600 ORLANDO, FL 32801	ROAD NO.	COUNTY	FINANCIAL PROJECT ID		S-6
					SR 683	MANATEE	445144-1-52-01		

7/20/2022 9:36:39 AM yrivera
H:\Worksets\FDOT\445144152O1\SigningAndMarking\PLANSP01.dgn

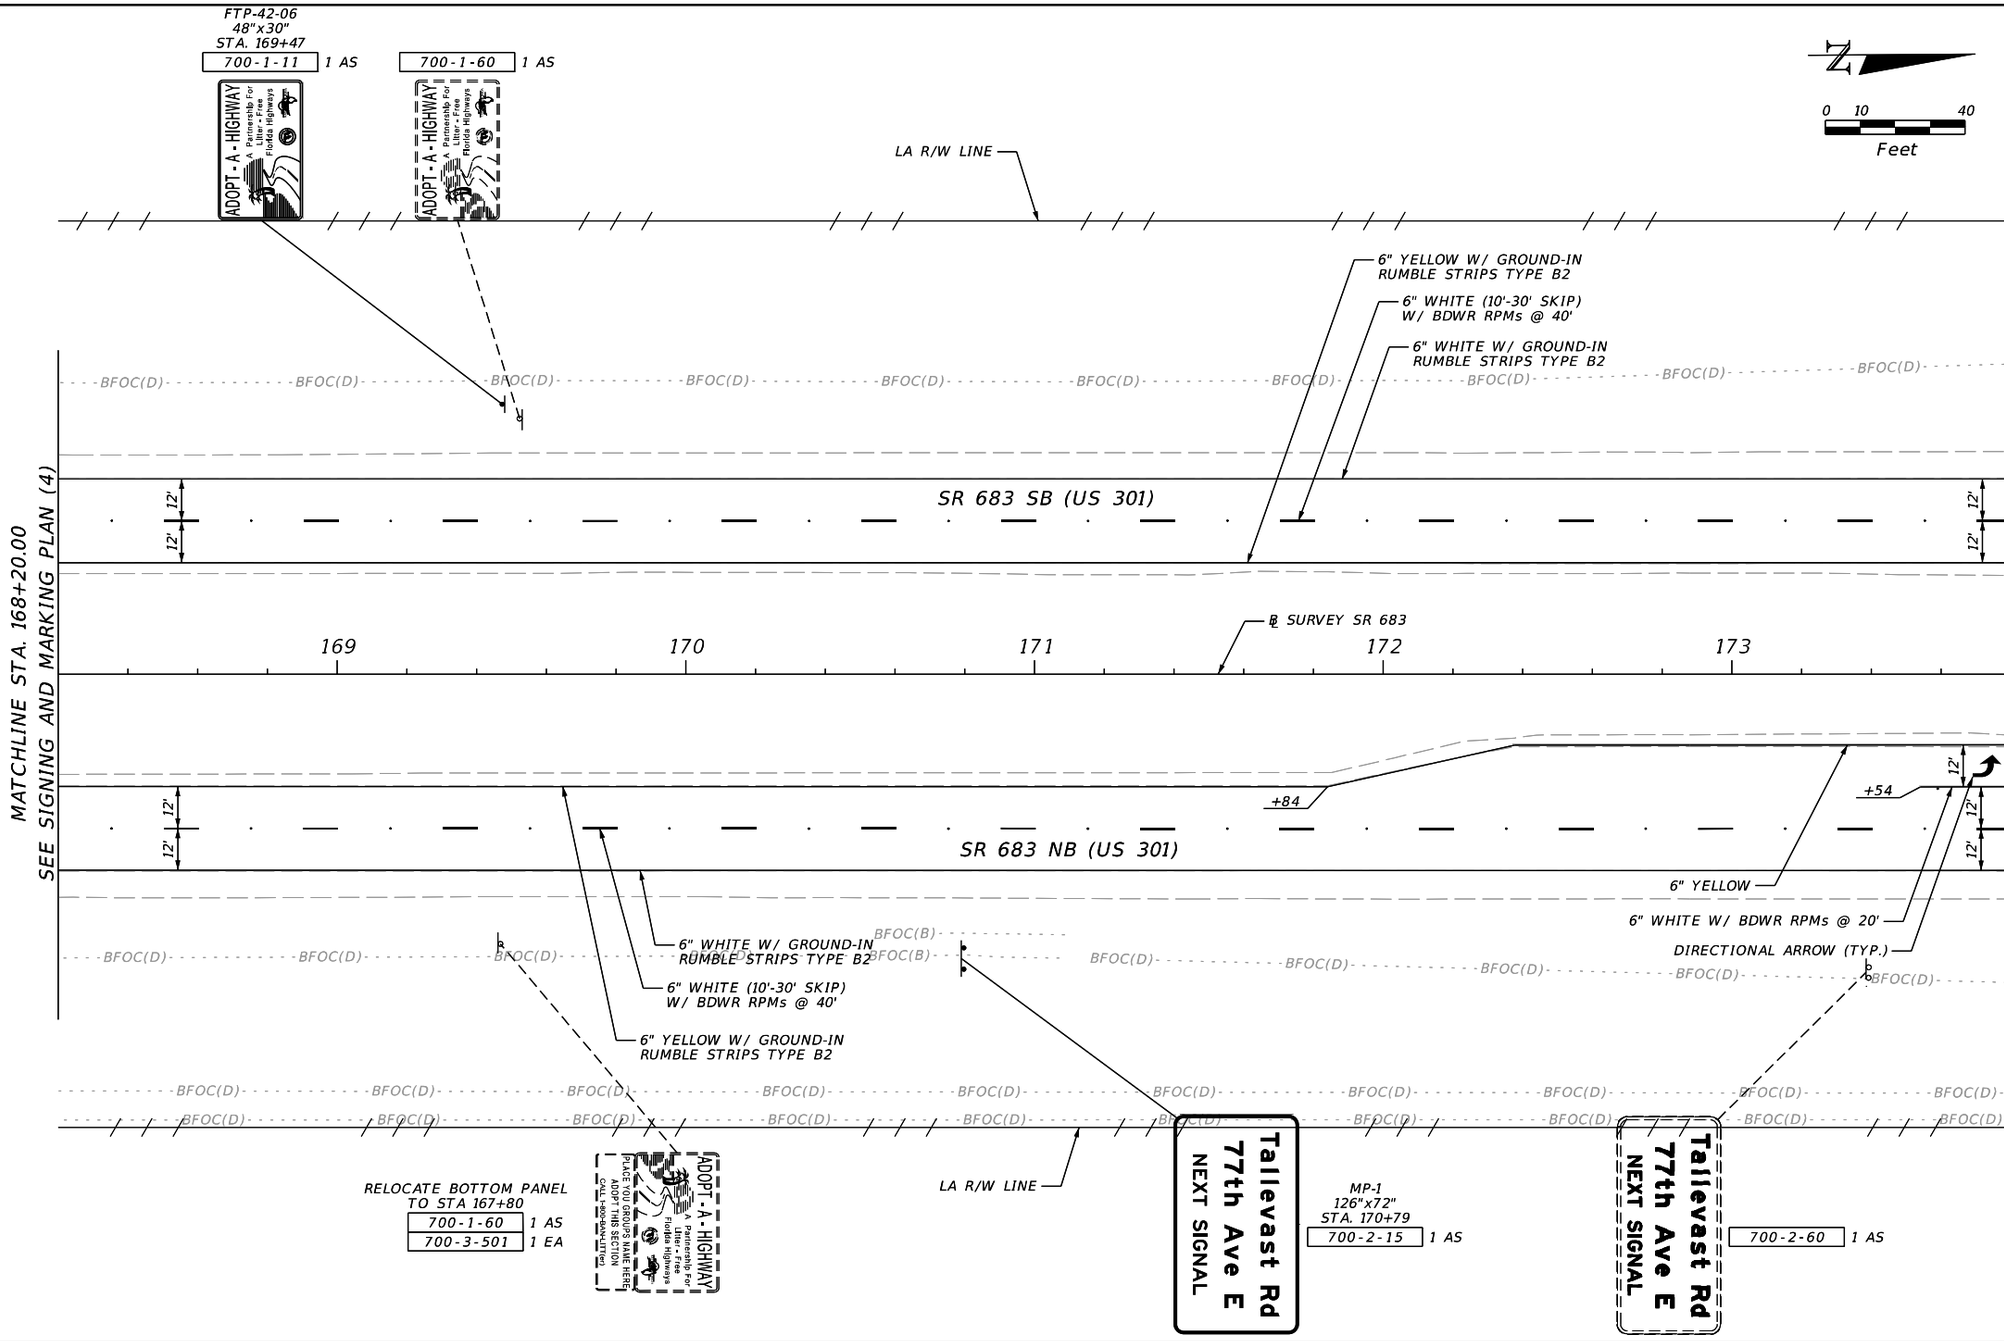

REVISIONS			
DATE	DESCRIPTION	DATE	DESCRIPTION

ENGINEER OF RECORD

JULIO A. ALEGRE, P.E.
LICENSE NUMBER 66265
PROTEAN DESIGN GROUP
100 EAST PINE STREET, SUITE 600
ORLANDO, FL 32801

STATE OF FLORIDA
DEPARTMENT OF TRANSPORTATION


ROAD NO.	COUNTY	FINANCIAL PROJECT ID
SR 683	MANATEE	445144-1-52-01

SIGNING & PAVEMENT MARKING PLAN (5)

SHEET NO. S-7

THE OFFICIAL RECORD OF THIS SHEET IS THE ELECTRONIC FILE DIGITALLY SIGNED AND SEALED UNDER RULE 61G15-23.004, F.A.C.


7/20/2022 9:36:39 AM yrivera
H:\Worksets\VDOT\445144152O1\SignAndMarking\PLANSP01.dgn

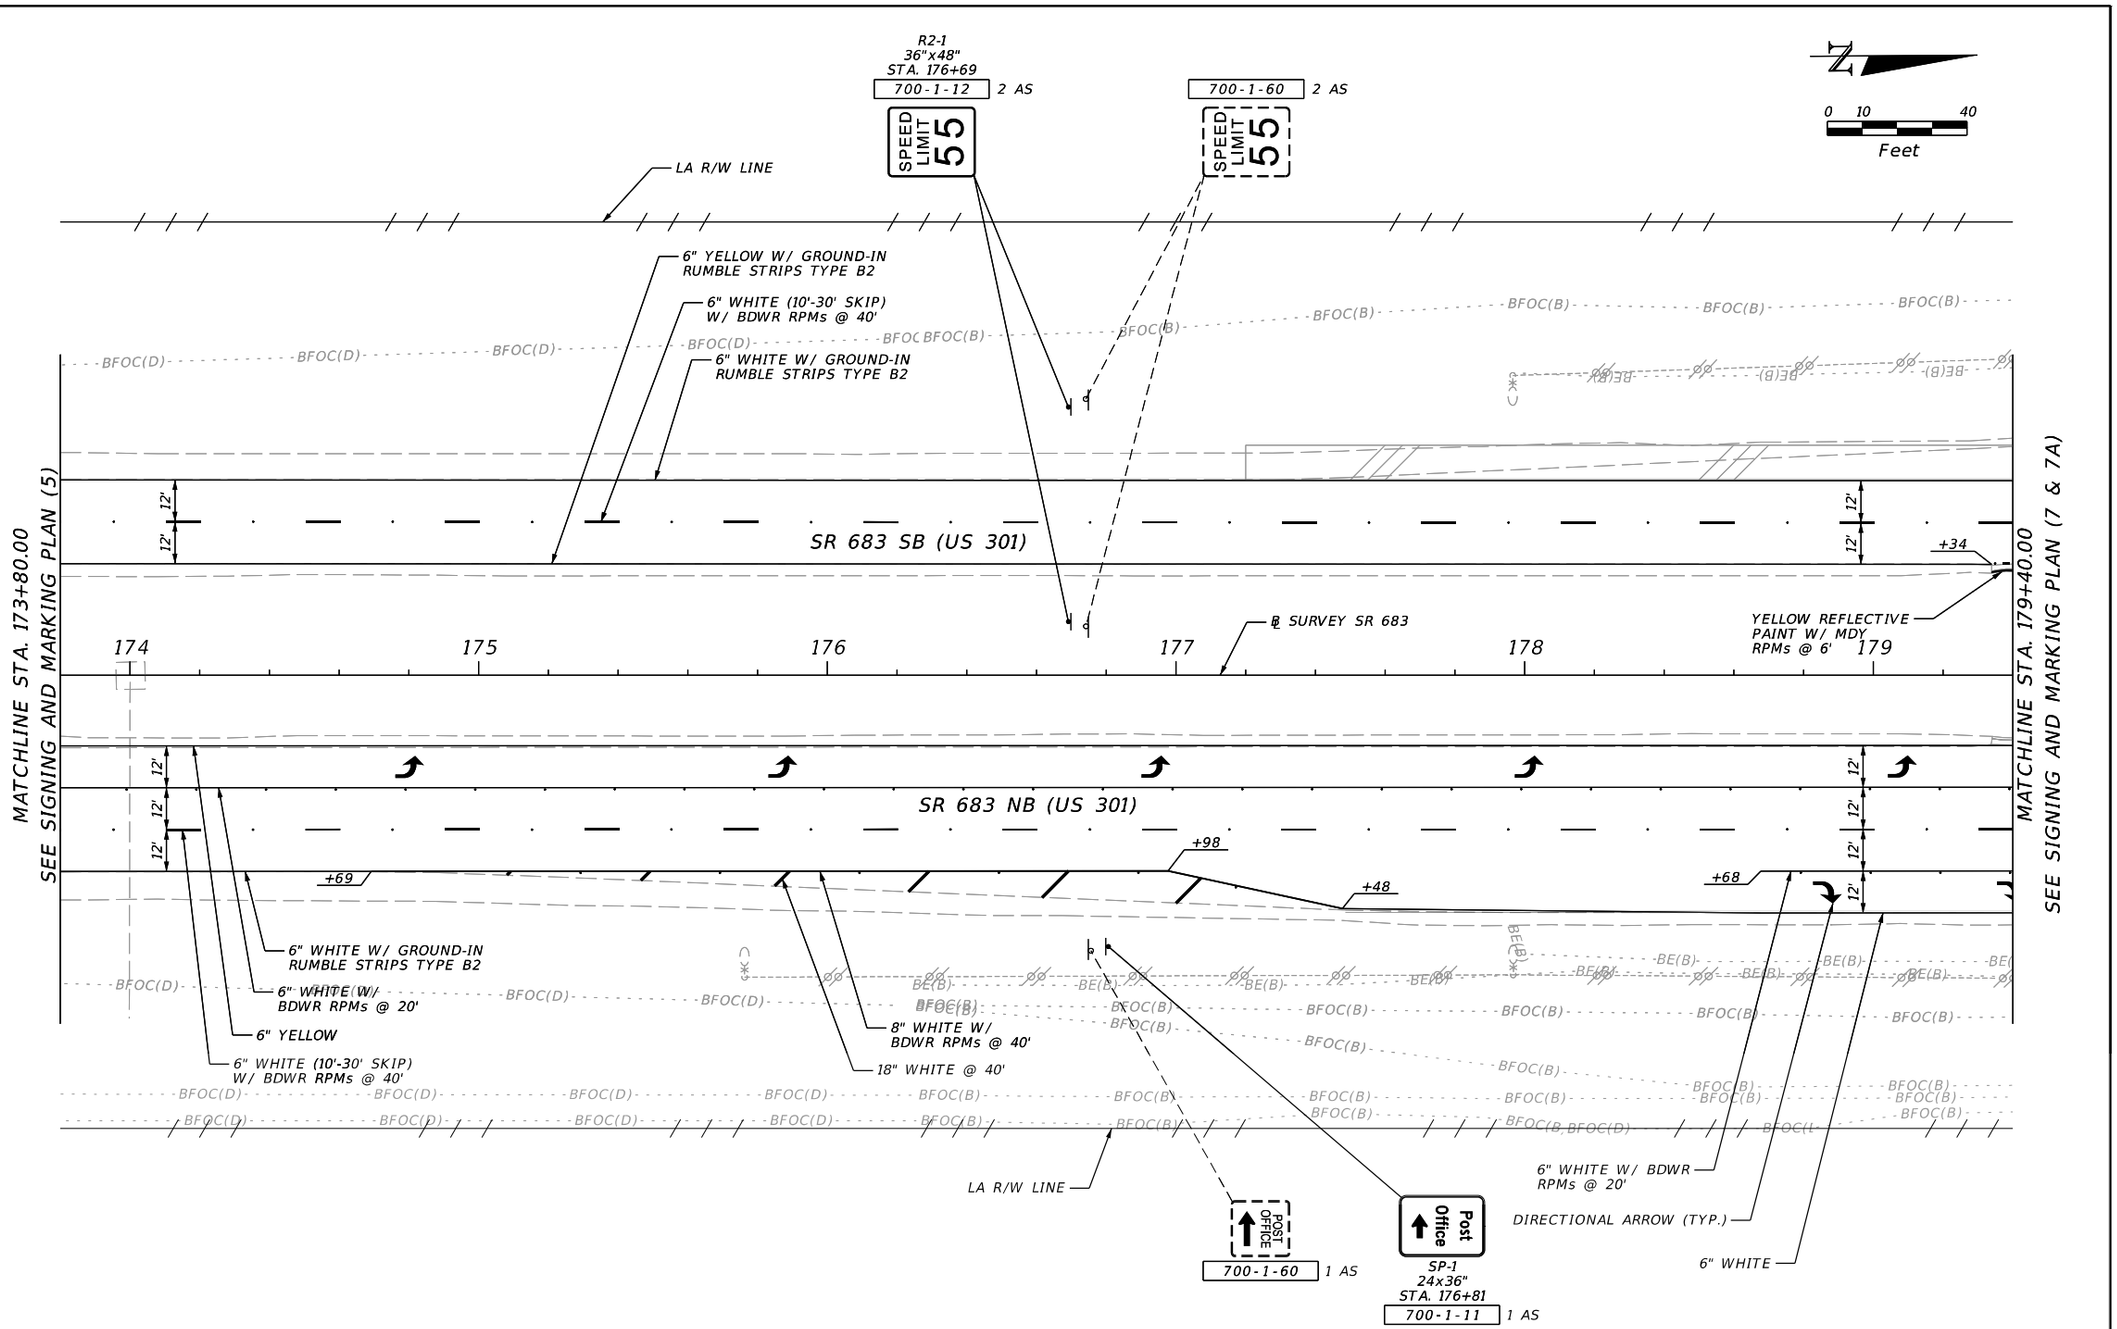

REVISIONS				ENGINEER OF RECORD	STATE OF FLORIDA DEPARTMENT OF TRANSPORTATION			SIGNING & PAVEMENT MARKING PLAN (6)	SHEET NO.
DATE	DESCRIPTION	DATE	DESCRIPTION	JULIO A. ALEGRE, P.E. LICENSE NUMBER 66265 PROTEAN DESIGN GROUP 100 EAST PINE STREET, SUITE 600 ORLANDO, FL 32801	ROAD NO.	COUNTY	FINANCIAL PROJECT ID		S-8
					SR 683	MANATEE	445144-1-52-01		

THE OFFICIAL RECORD OF THIS SHEET IS THE ELECTRONIC FILE DIGITALLY SIGNED AND SEALED UNDER RULE 61G15-23.004, F.A.C.

7/20/2022 9:36:40 AM yrivera
H:\Worksets\FDOT\445144152O1\SigningAndMarking\PLANSP01.dgn

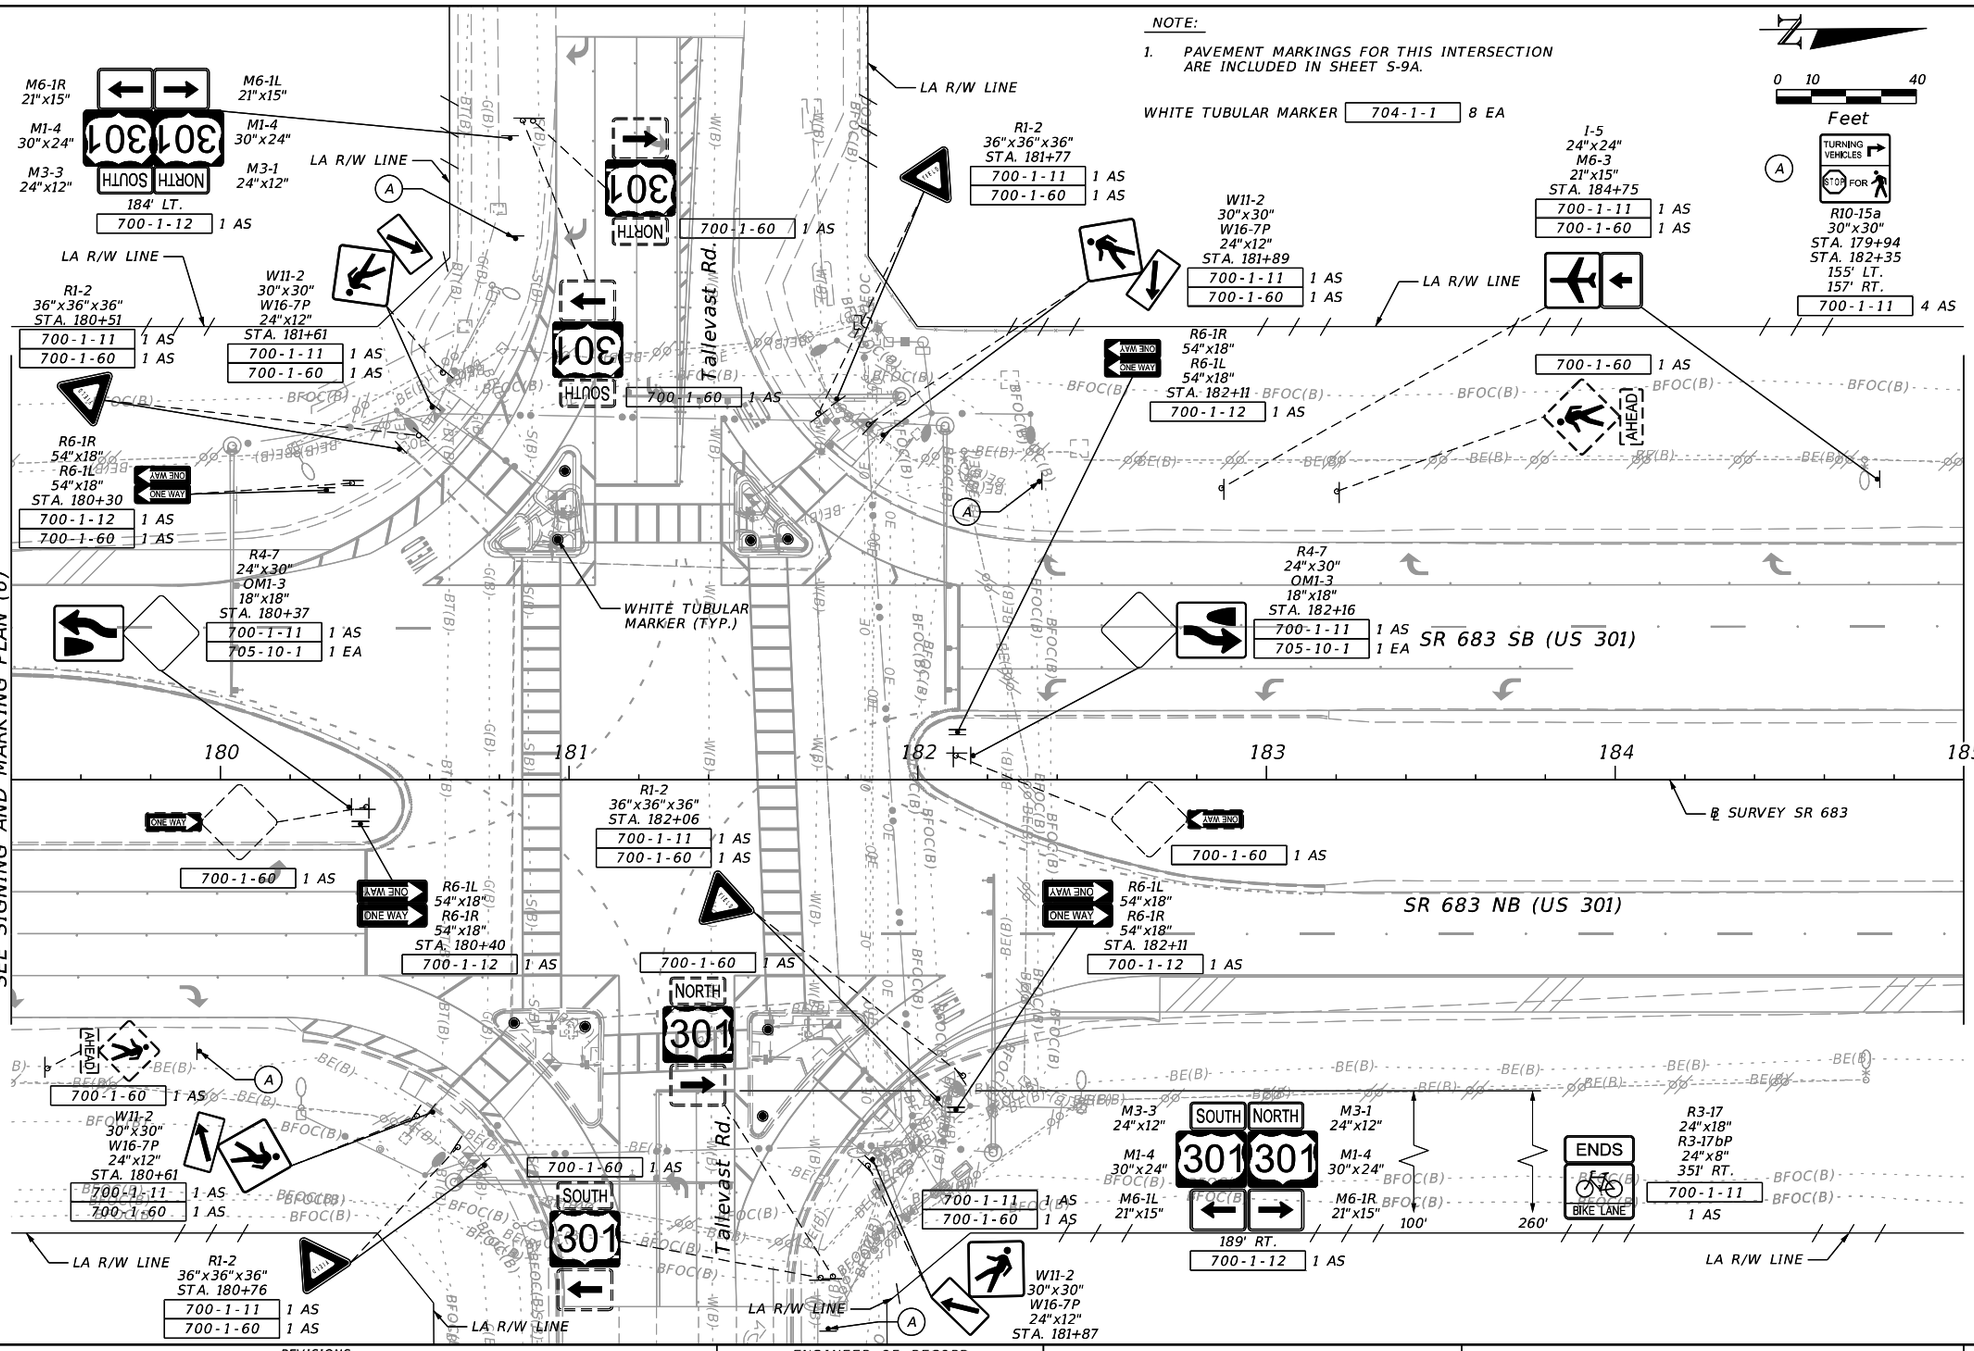

REVISIONS			
DATE	DESCRIPTION	DATE	DESCRIPTION

ENGINEER OF RECORD

JULIO A. ALEGRE, P.E.
LICENSE NUMBER 66265
PROTEAN DESIGN GROUP
100 EAST PINE STREET, SUITE 600
ORLANDO, FL 32801

STATE OF FLORIDA
DEPARTMENT OF TRANSPORTATION


ROAD NO.	COUNTY	FINANCIAL PROJECT ID
SR 683	MANATEE	445144-1-52-01

SIGNING & PAVEMENT MARKING PLAN (7)

SHEET NO. S-9

THE OFFICIAL RECORD OF THIS SHEET IS THE ELECTRONIC FILE DIGITALLY SIGNED AND SEALED UNDER RULE 61G15-23.004, F.A.C.

7/20/2022 9:36:41 AM yrivera
H:\Worksets\FDOT\445144152O1\SignAndMarking\PLANSP01.dgn

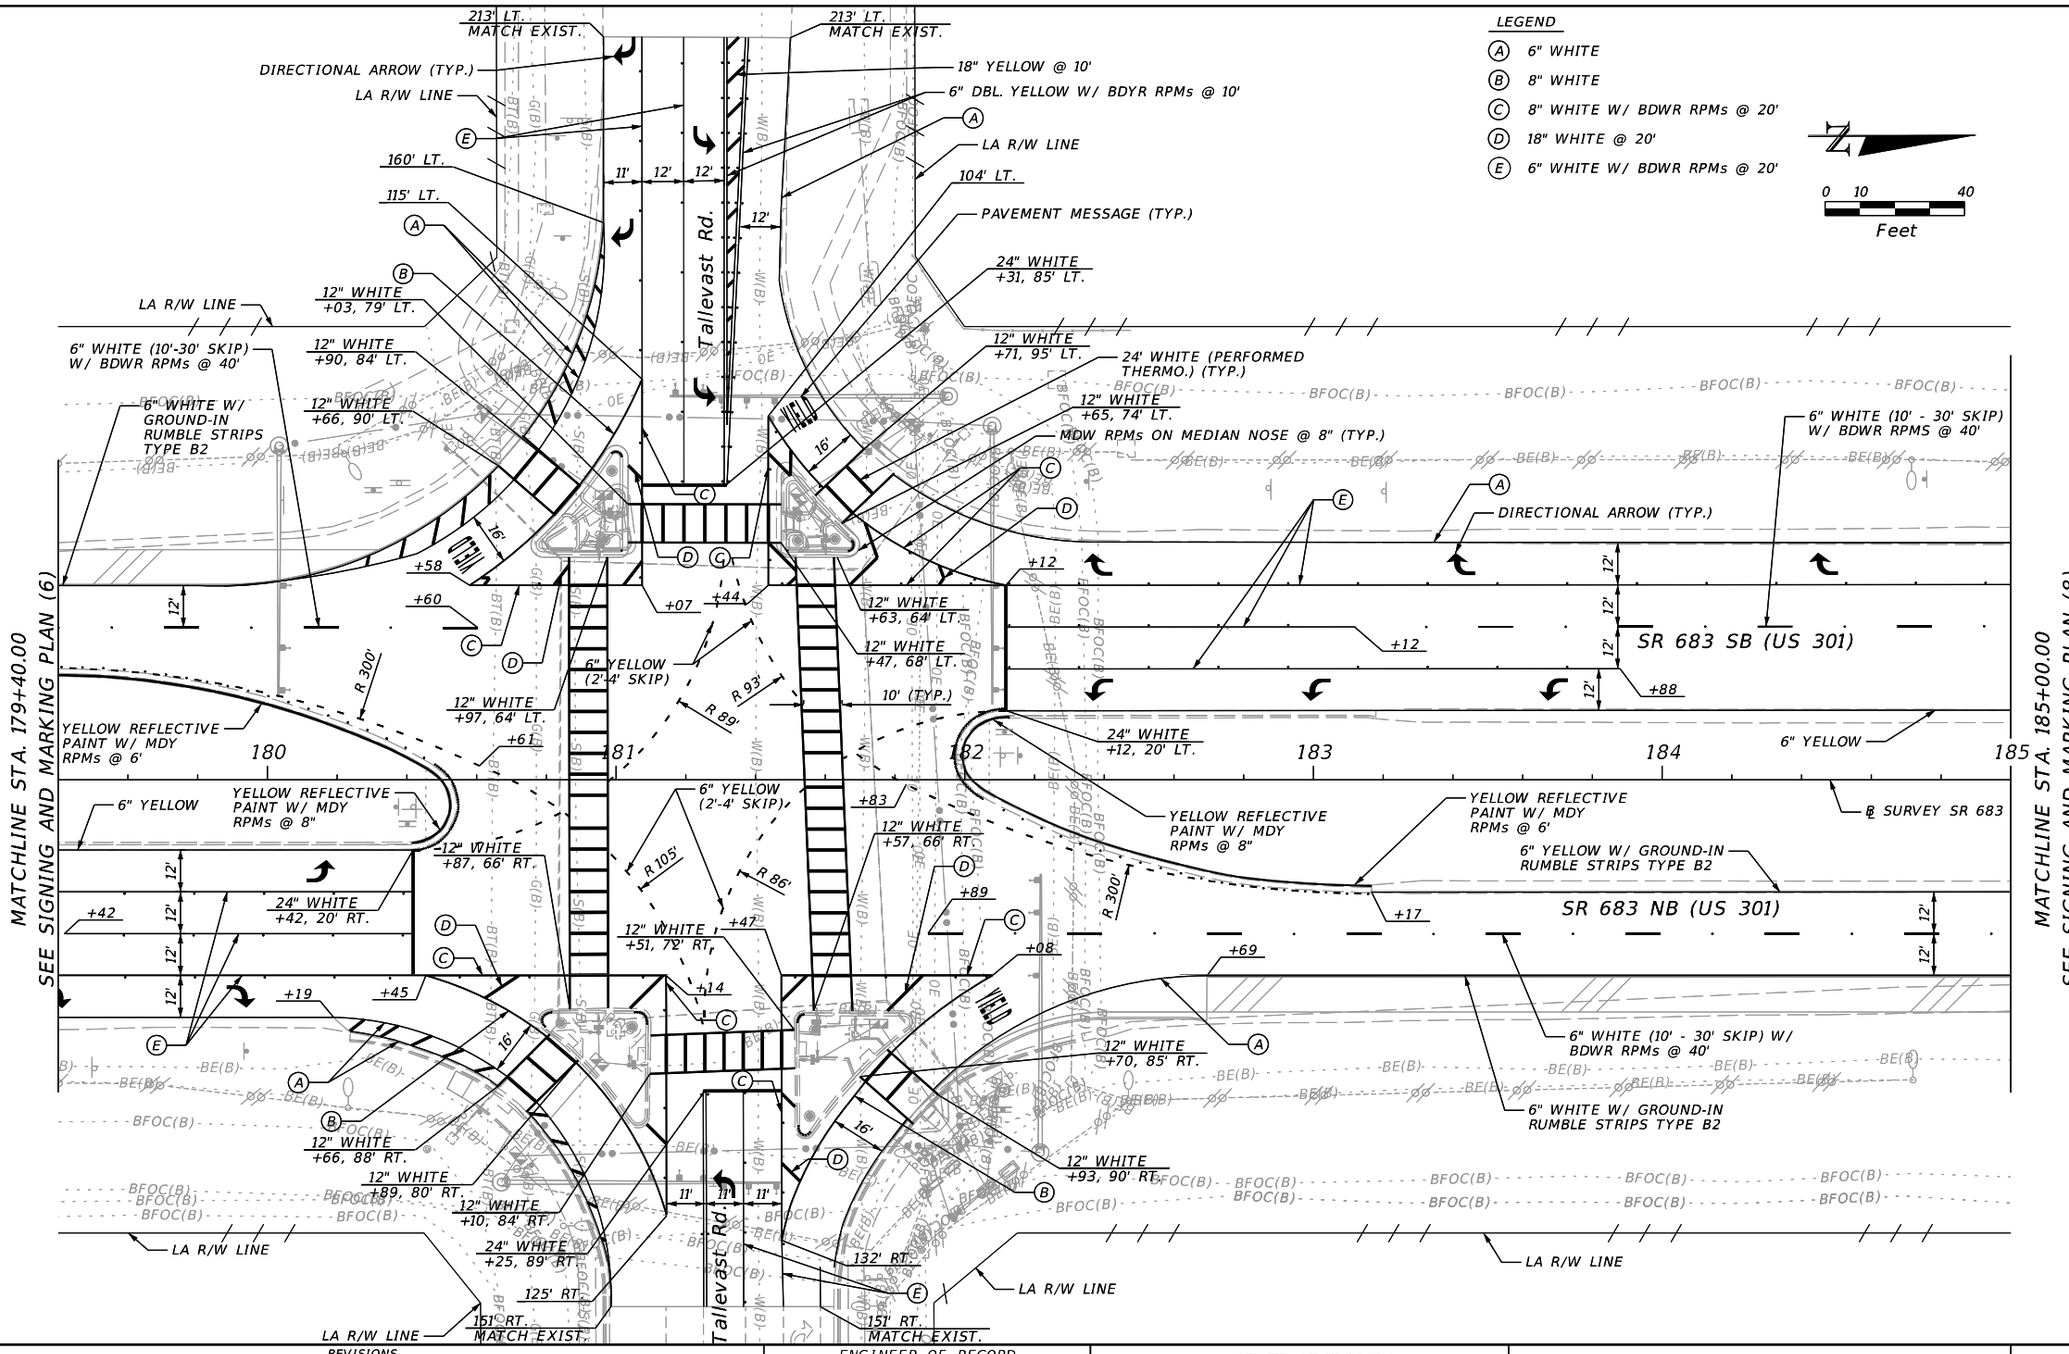

REVISIONS			
DATE	DESCRIPTION	DATE	DESCRIPTION

ENGINEER OF RECORD
JULIO A. ALEGRE, P.E.
LICENSE NUMBER 66265
PROTEAN DESIGN GROUP
100 EAST PINE STREET, SUITE 600
ORLANDO, FL 32801

STATE OF FLORIDA
DEPARTMENT OF TRANSPORTATION


ROAD NO.	COUNTY	FINANCIAL PROJECT ID
SR 683	MANATEE	445144-1-52-01

SIGNING & PAVEMENT MARKING PLAN (7A)

SHEET NO. S-9A

THE OFFICIAL RECORD OF THIS SHEET IS THE ELECTRONIC FILE DIGITALLY SIGNED AND SEALED UNDER RULE 61G15-23.004, F.A.C.


7/20/2022 9:36:42 AM yrivera
H:\Worksets\FDOT\445144152O1\SigningAndMarking\PLANSP01.dgn

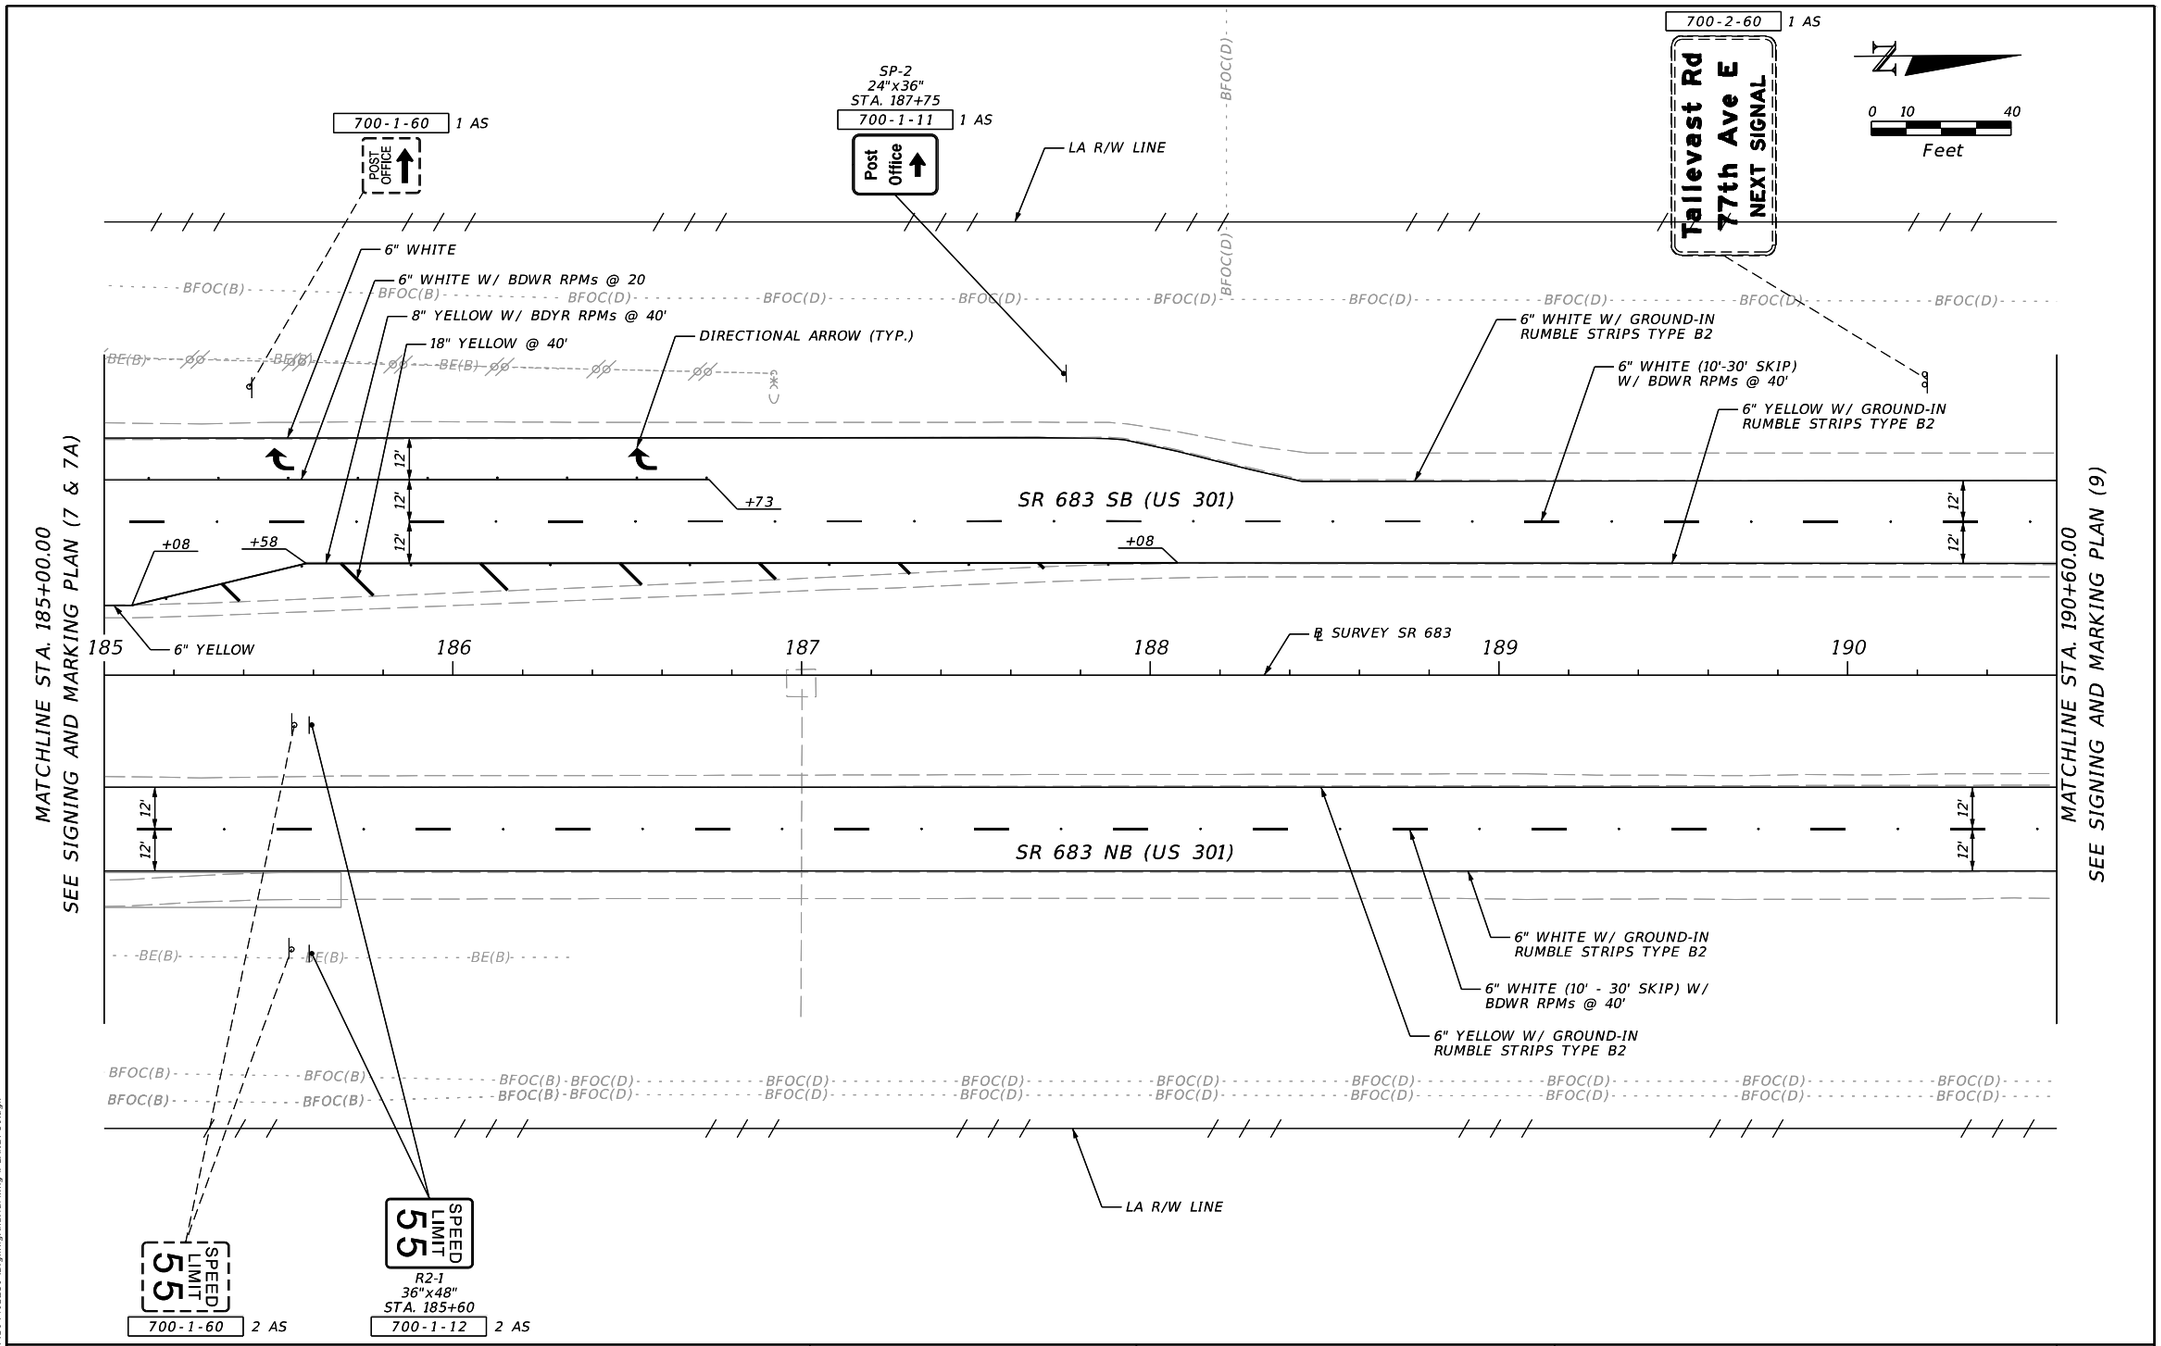

REVISIONS				ENGINEER OF RECORD	STATE OF FLORIDA DEPARTMENT OF TRANSPORTATION			SIGNING & PAVEMENT MARKING PLAN (8)	SHEET NO.
DATE	DESCRIPTION	DATE	DESCRIPTION	JULIO A. ALEGRE, P.E. LICENSE NUMBER 66265 PROTEAN DESIGN GROUP 100 EAST PINE STREET, SUITE 600 ORLANDO, FL 32801	ROAD NO.	COUNTY	FINANCIAL PROJECT ID		S-10
					SR 683	MANATEE	445144-1-52-01		

7/20/2022 9:36:43 AM yrivera
H:\Worksets\FDOT\445144152O1\SigningAndMarking\PLANSP01.dgn


THE OFFICIAL RECORD OF THIS SHEET IS THE ELECTRONIC FILE DIGITALLY SIGNED AND SEALED UNDER RULE 61G15-23.004, F.A.C.

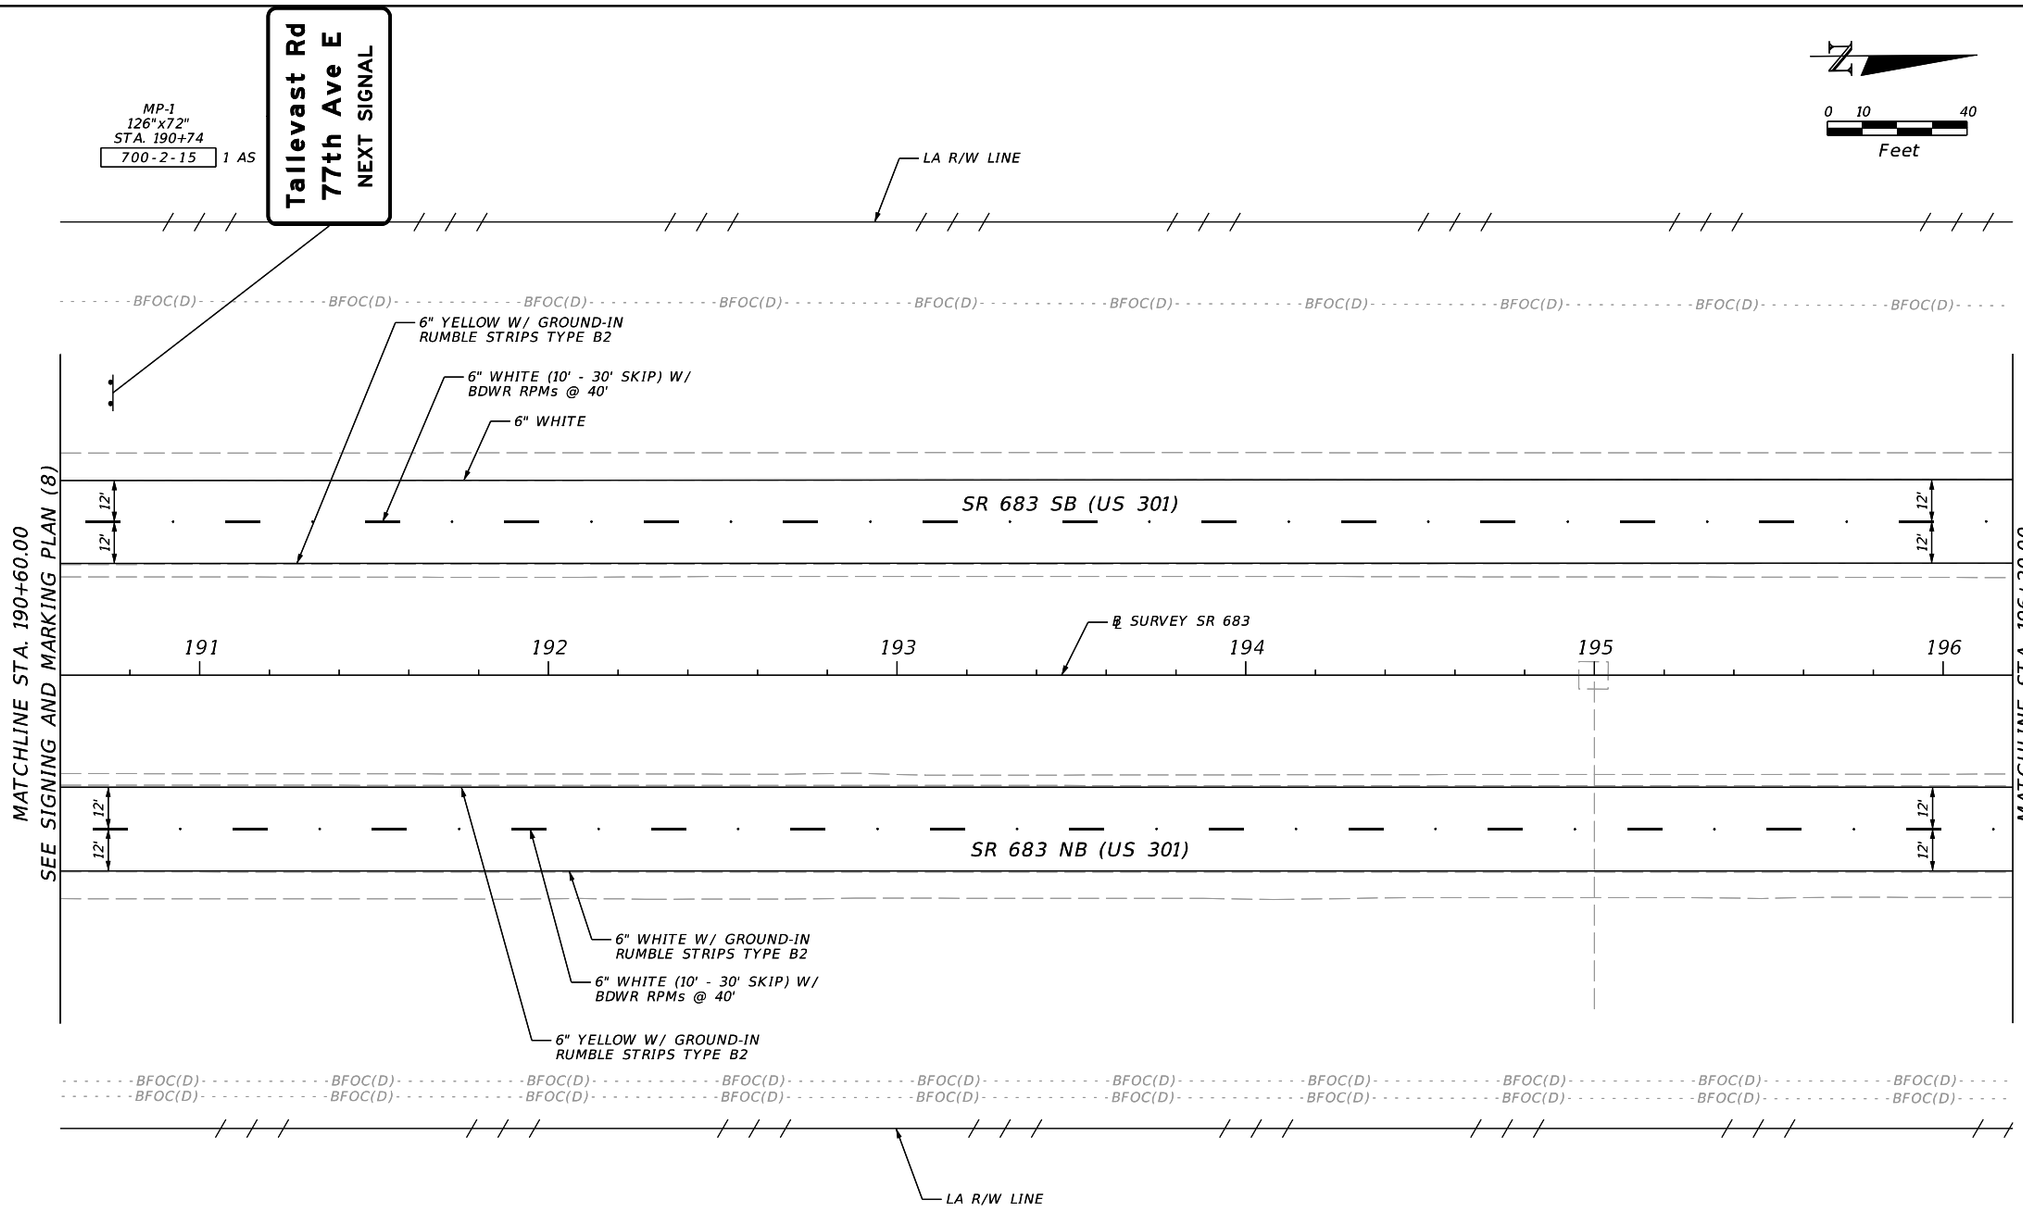

REVISIONS				ENGINEER OF RECORD	STATE OF FLORIDA DEPARTMENT OF TRANSPORTATION			SIGNING & PAVEMENT MARKING PLAN (9)	SHEET NO.
DATE	DESCRIPTION	DATE	DESCRIPTION	JULIO A. ALEGRE, P.E. LICENSE NUMBER 66265 PROTEAN DESIGN GROUP 100 EAST PINE STREET, SUITE 600 ORLANDO, FL 32801	ROAD NO.	COUNTY	FINANCIAL PROJECT ID		S-11
					SR 683	MANATEE	445144-1-52-01		

THE OFFICIAL RECORD OF THIS SHEET IS THE ELECTRONIC FILE DIGITALLY SIGNED AND SEALED UNDER RULE 61G15-23.004, F.A.C.


7/20/2022 9:36:44 AM yrivera
H:\Worksets\FDOT\445144152O1\SignAndMarking\PLANSP01.dgn

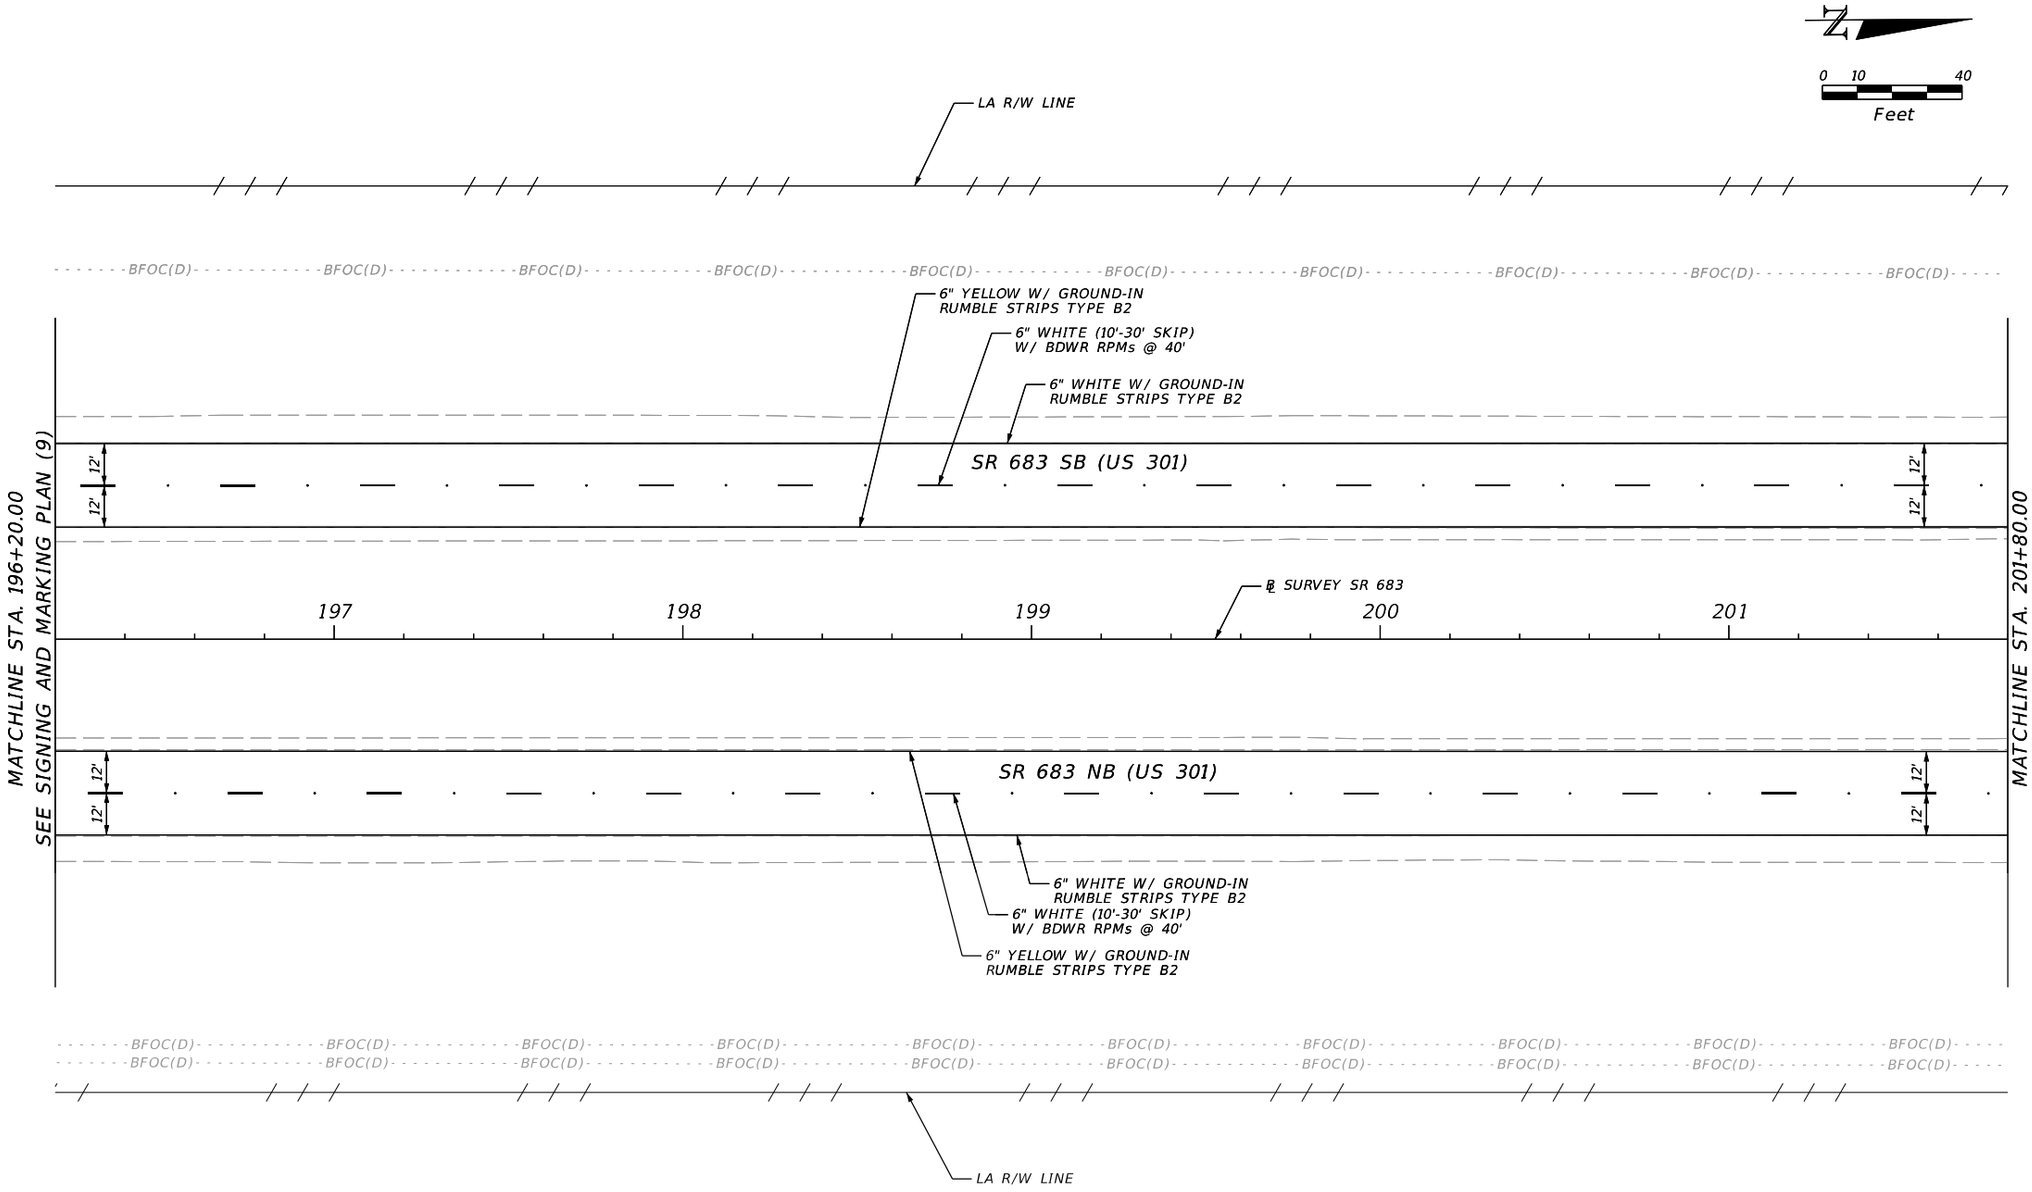

REVISIONS				ENGINEER OF RECORD	STATE OF FLORIDA DEPARTMENT OF TRANSPORTATION			SIGNING & PAVEMENT MARKING PLAN (10)	SHEET NO.
DATE	DESCRIPTION	DATE	DESCRIPTION	JULIO A. ALEGRE, P.E. LICENSE NUMBER 66265 PROTEAN DESIGN GROUP 100 EAST PINE STREET, SUITE 600 ORLANDO, FL 32801	ROAD NO.	COUNTY	FINANCIAL PROJECT ID		S-12
					SR 683	MANATEE	445144-1-52-01		

THE OFFICIAL RECORD OF THIS SHEET IS THE ELECTRONIC FILE DIGITALLY SIGNED AND SEALED UNDER RULE 61G15-23.004, F.A.C.


7/20/2022 9:36:44 AM yrivera
H:\Worksets\FDOT\445144152O1\SigningAndMarking\PLANSP01.dgn

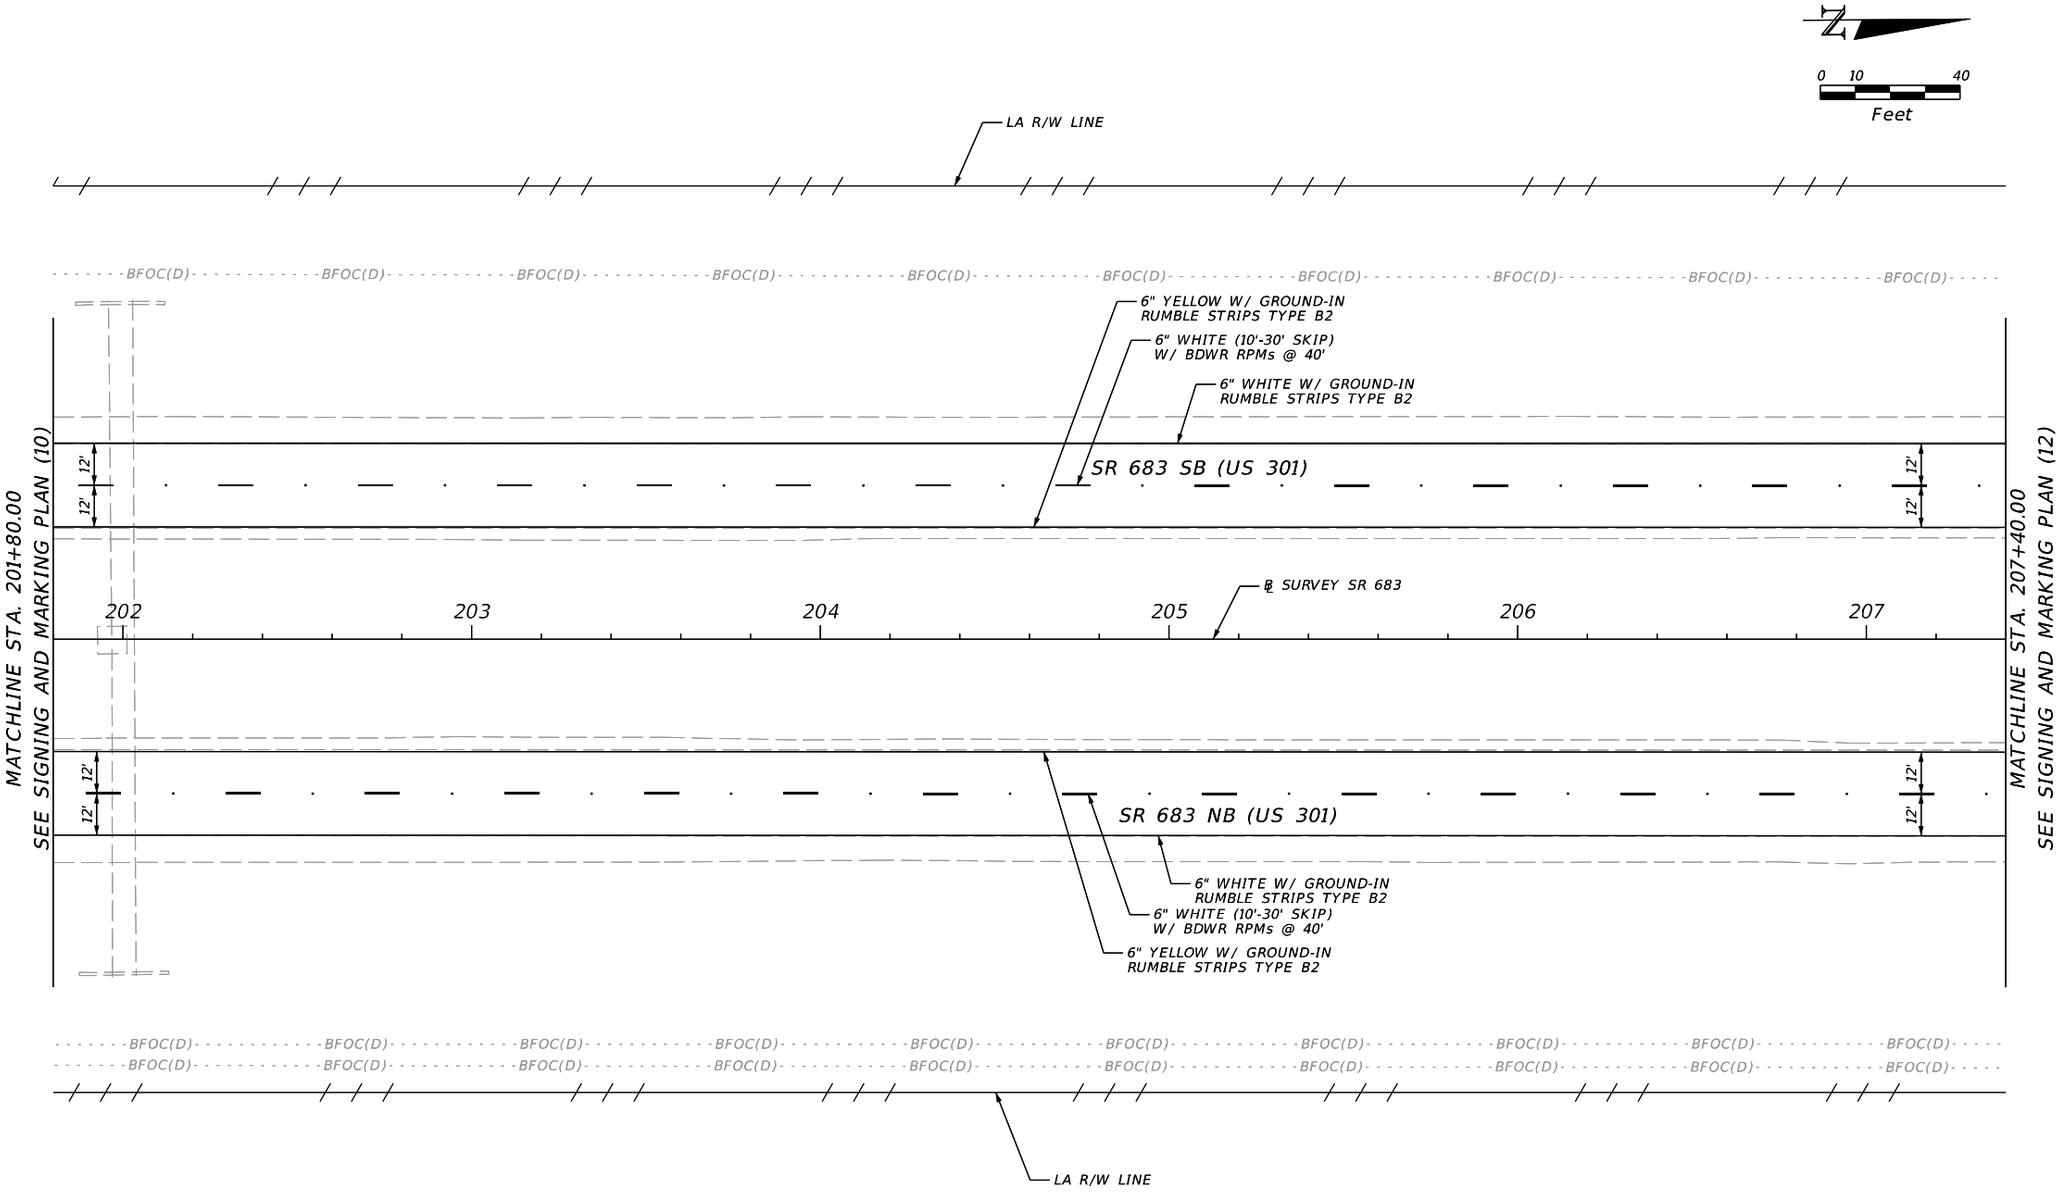

REVISIONS				ENGINEER OF RECORD	STATE OF FLORIDA DEPARTMENT OF TRANSPORTATION			SIGNING & PAVEMENT MARKING PLAN (11)	SHEET NO.
DATE	DESCRIPTION	DATE	DESCRIPTION	JULIO A. ALEGRE, P.E. LICENSE NUMBER 66265 PROTEAN DESIGN GROUP 100 EAST PINE STREET, SUITE 600 ORLANDO, FL 32801	ROAD NO.	COUNTY	FINANCIAL PROJECT ID		S-13
					SR 683	MANATEE	445144-1-52-01		

7/20/2022 9:36:45 AM yrivera
H:\Worksets\FDOT\445144152O1\SignAndMarking\PLANSP01.dgn


THE OFFICIAL RECORD OF THIS SHEET IS THE ELECTRONIC FILE DIGITALLY SIGNED AND SEALED UNDER RULE 61G15-23.004, F.A.C.

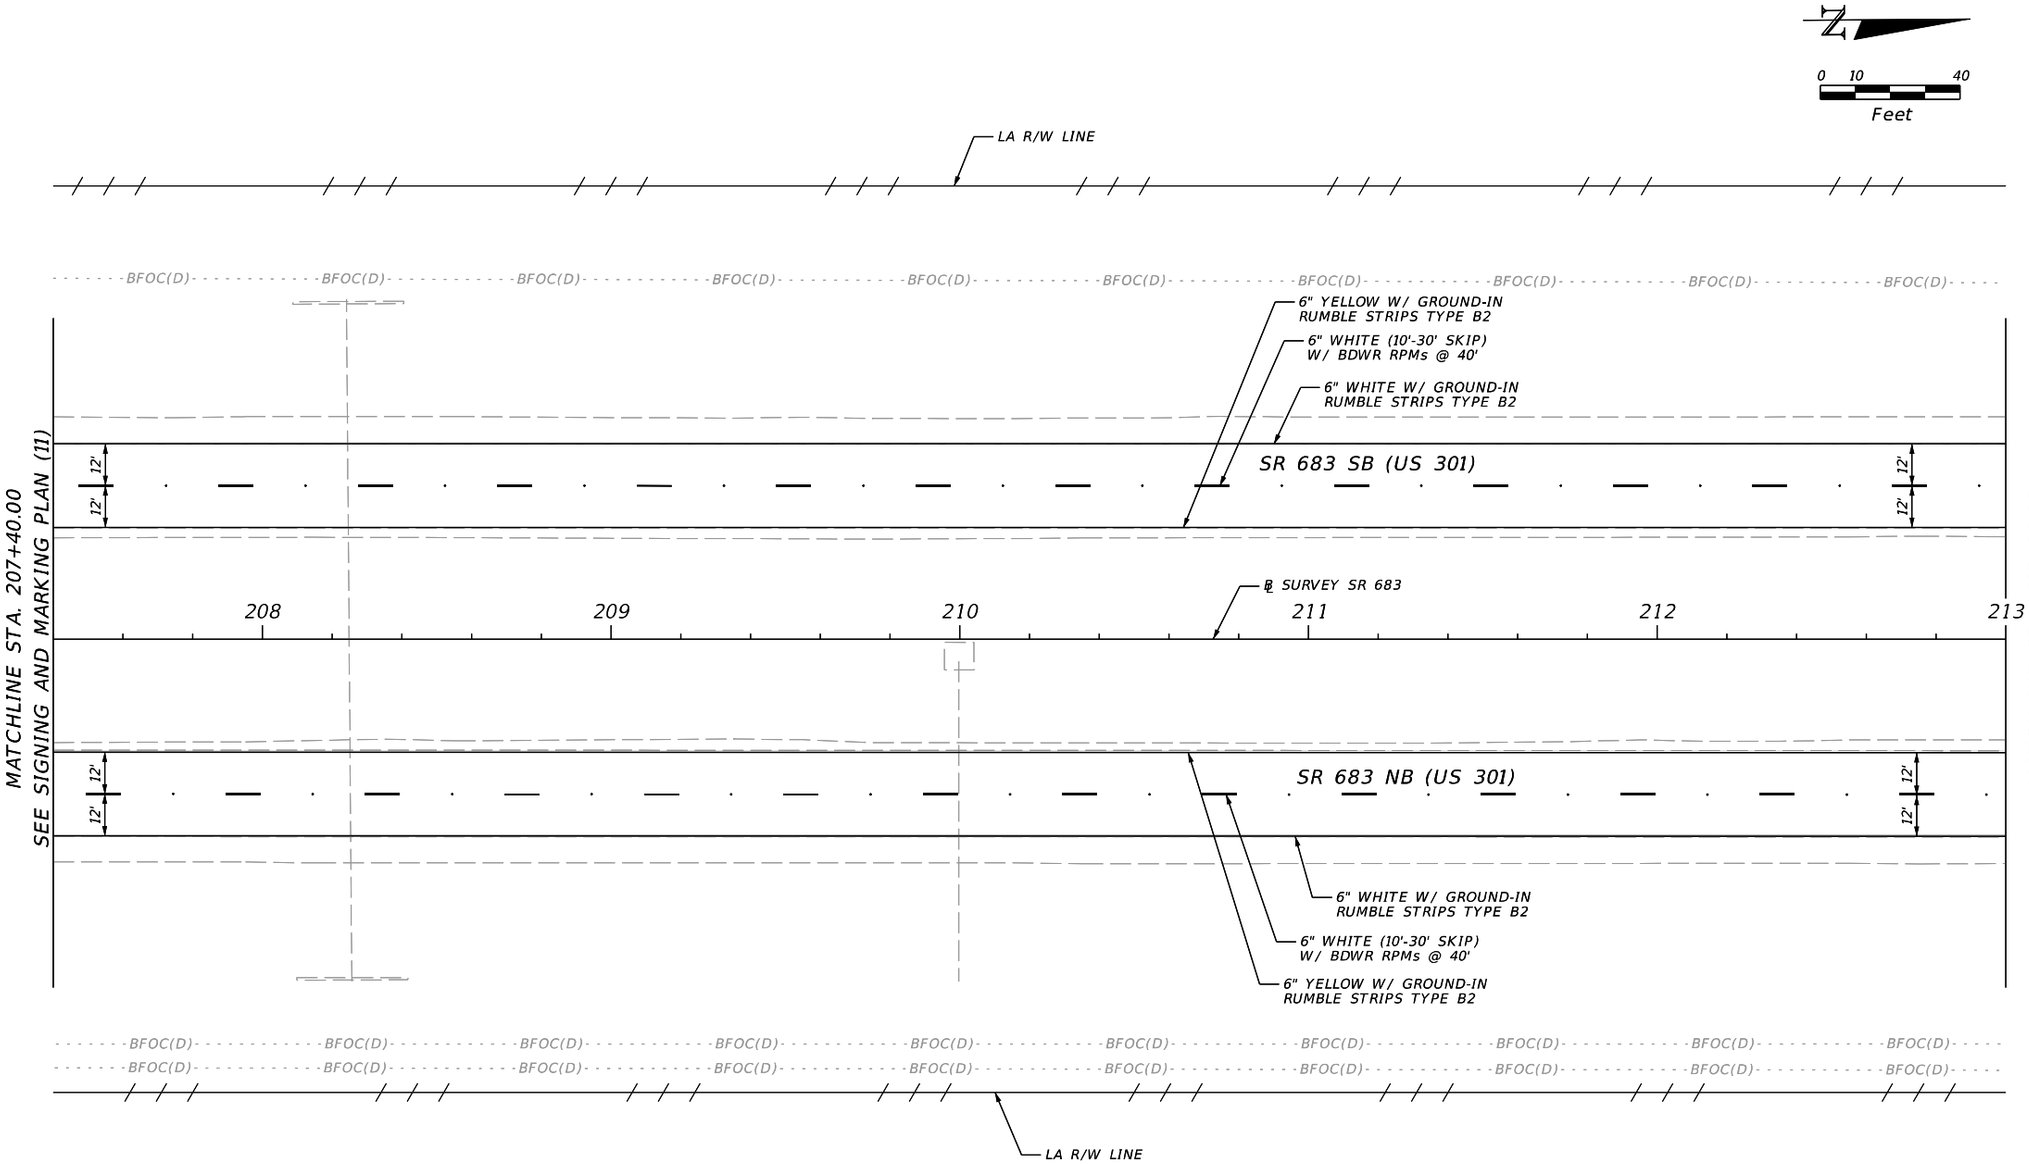

REVISIONS				ENGINEER OF RECORD	STATE OF FLORIDA DEPARTMENT OF TRANSPORTATION			SIGNING & PAVEMENT MARKING PLAN (12)	SHEET NO.
DATE	DESCRIPTION	DATE	DESCRIPTION	JULIO A. ALEGRE, P.E. LICENSE NUMBER 66265 PROTEAN DESIGN GROUP 100 EAST PINE STREET, SUITE 600 ORLANDO, FL 32801	ROAD NO.	COUNTY	FINANCIAL PROJECT ID		S-14
					SR 683	MANATEE	445144-1-52-01		

THE OFFICIAL RECORD OF THIS SHEET IS THE ELECTRONIC FILE DIGITALLY SIGNED AND SEALED UNDER RULE 61G15-23.004, F.A.C.


7/20/2022 9:36:45 AM yrivera
H:\Worksets\FDOT\445144152O1\SigningAndMarking\PLANSP01.dgn

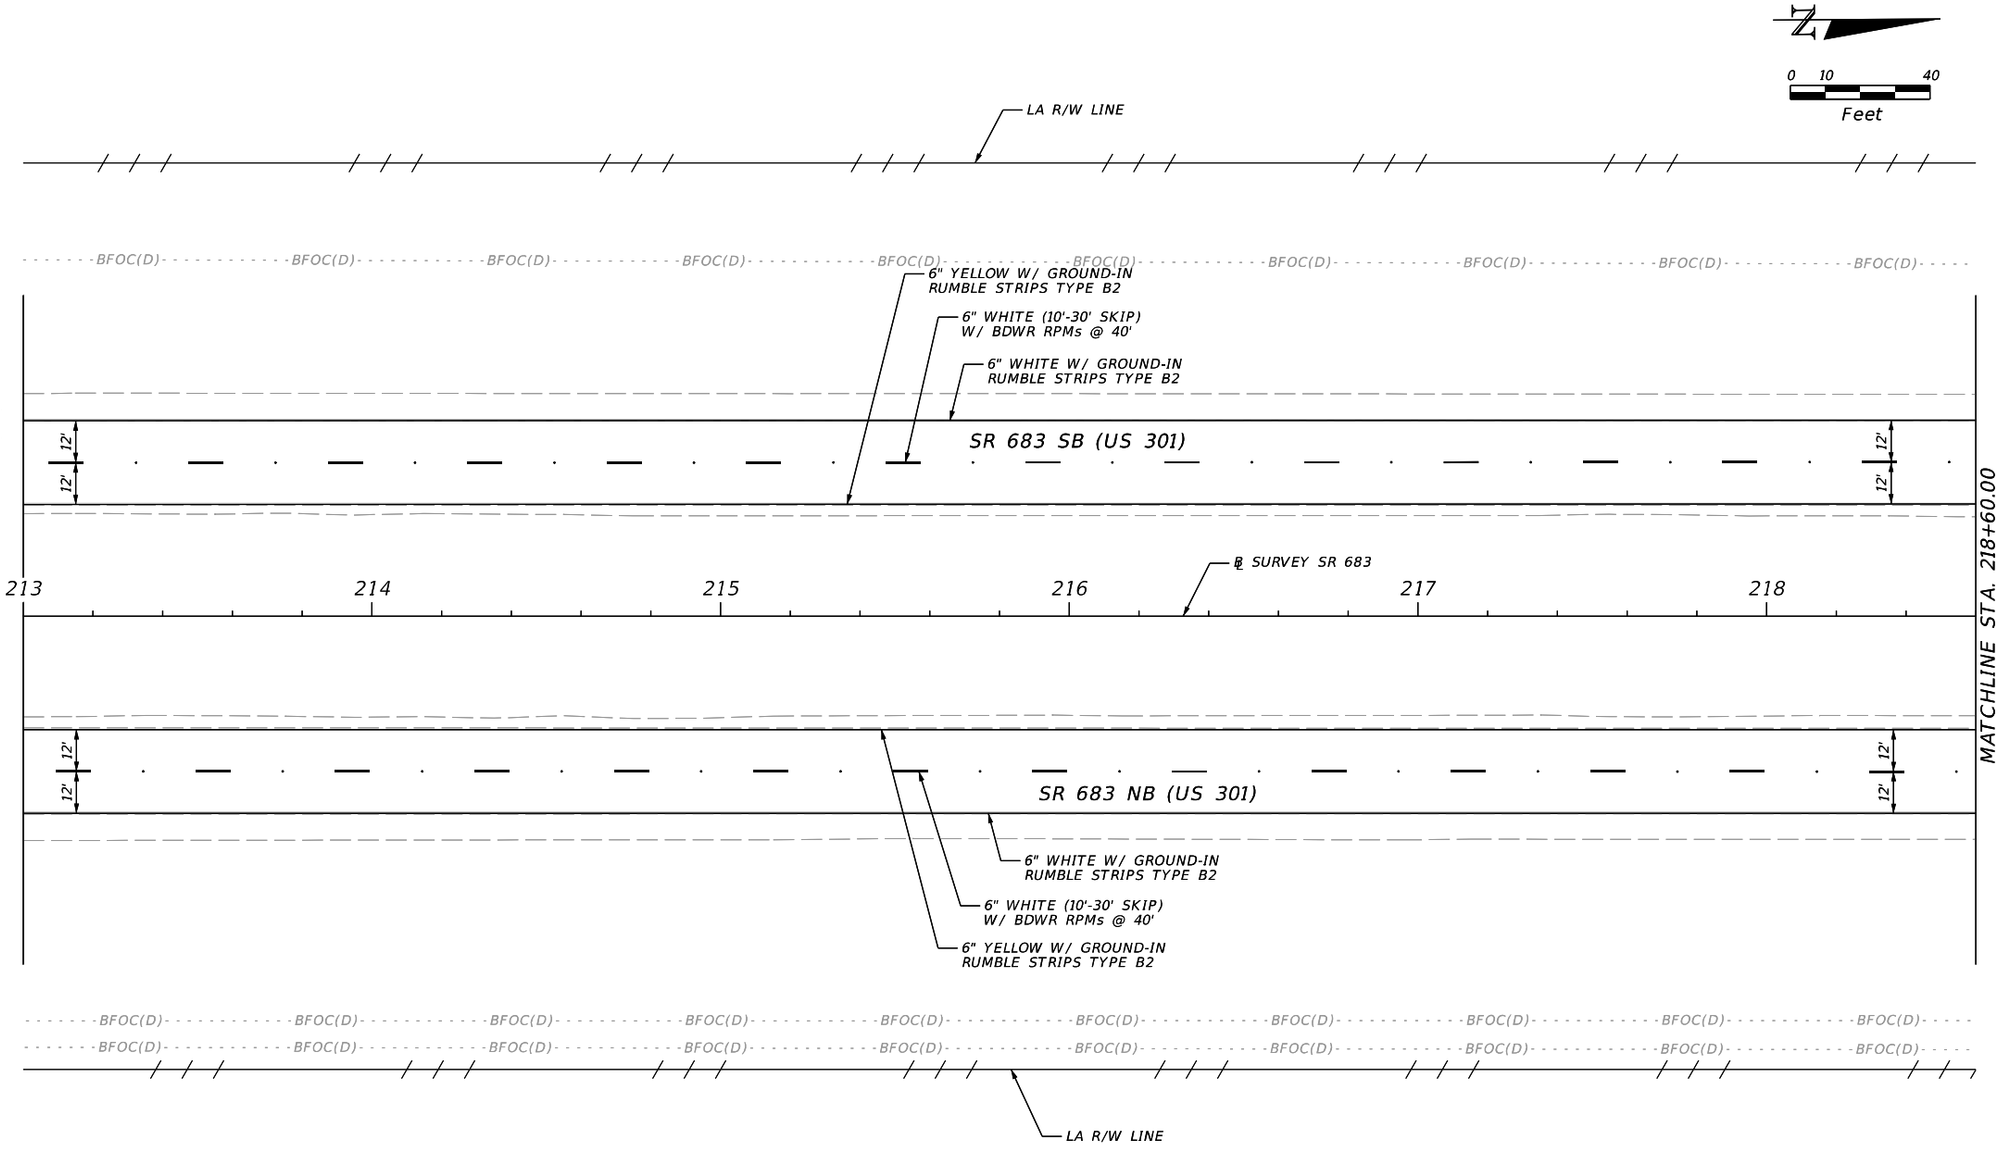

REVISIONS				ENGINEER OF RECORD	STATE OF FLORIDA DEPARTMENT OF TRANSPORTATION			SIGNING & PAVEMENT MARKING PLAN (13)	SHEET NO.
DATE	DESCRIPTION	DATE	DESCRIPTION	JULIO A. ALEGRE, P.E. LICENSE NUMBER 66265 PROTEAN DESIGN GROUP 100 EAST PINE STREET, SUITE 600 ORLANDO, FL 32801	ROAD NO.	COUNTY	FINANCIAL PROJECT ID		S-15
					SR 683	MANATEE	445144-1-52-01		

7/20/2022 9:36:46 AM yrivera
H:\Worksets\FDOT\445144152O1\SigningAndMarking\PLANSP01.dgn


THE OFFICIAL RECORD OF THIS SHEET IS THE ELECTRONIC FILE DIGITALLY SIGNED AND SEALED UNDER RULE 61G15-23.004, F.A.C.

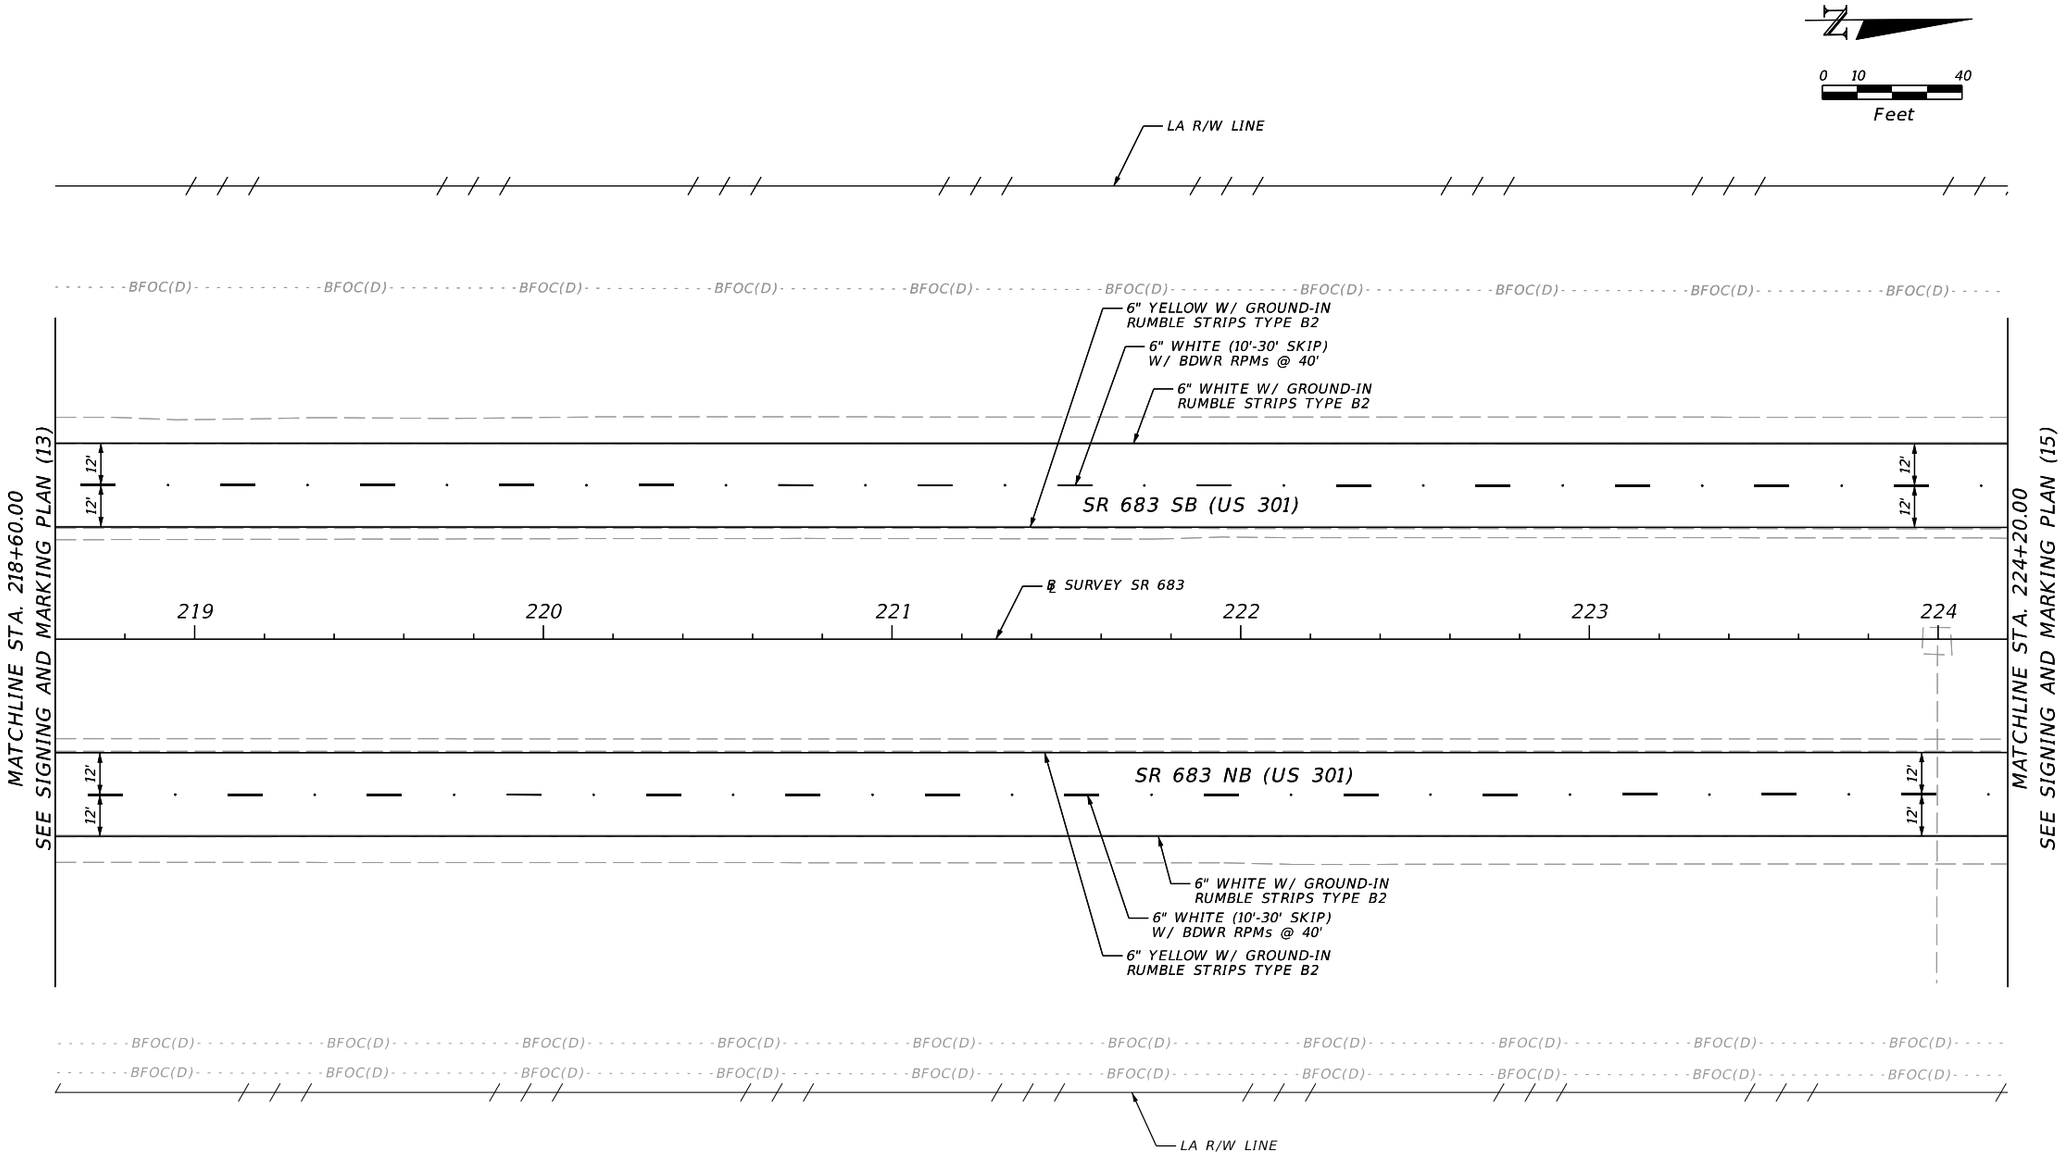

REVISIONS				ENGINEER OF RECORD	STATE OF FLORIDA DEPARTMENT OF TRANSPORTATION			SIGNING & PAVEMENT MARKING PLAN (14)	SHEET NO.
DATE	DESCRIPTION	DATE	DESCRIPTION	JULIO A. ALEGRE, P.E. LICENSE NUMBER 66265 PROTEAN DESIGN GROUP 100 EAST PINE STREET, SUITE 600 ORLANDO, FL 32801	ROAD NO.	COUNTY	FINANCIAL PROJECT ID		S-16
					SR 683	MANATEE	445144-1-52-01		

THE OFFICIAL RECORD OF THIS SHEET IS THE ELECTRONIC FILE DIGITALLY SIGNED AND SEALED UNDER RULE 61G15-23.004, F.A.C.


7/20/2022 9:36:46 AM yrivera
H:\Worksets\FDOT\445144152O1\SigningAndMarking\PLANSP01.dgn

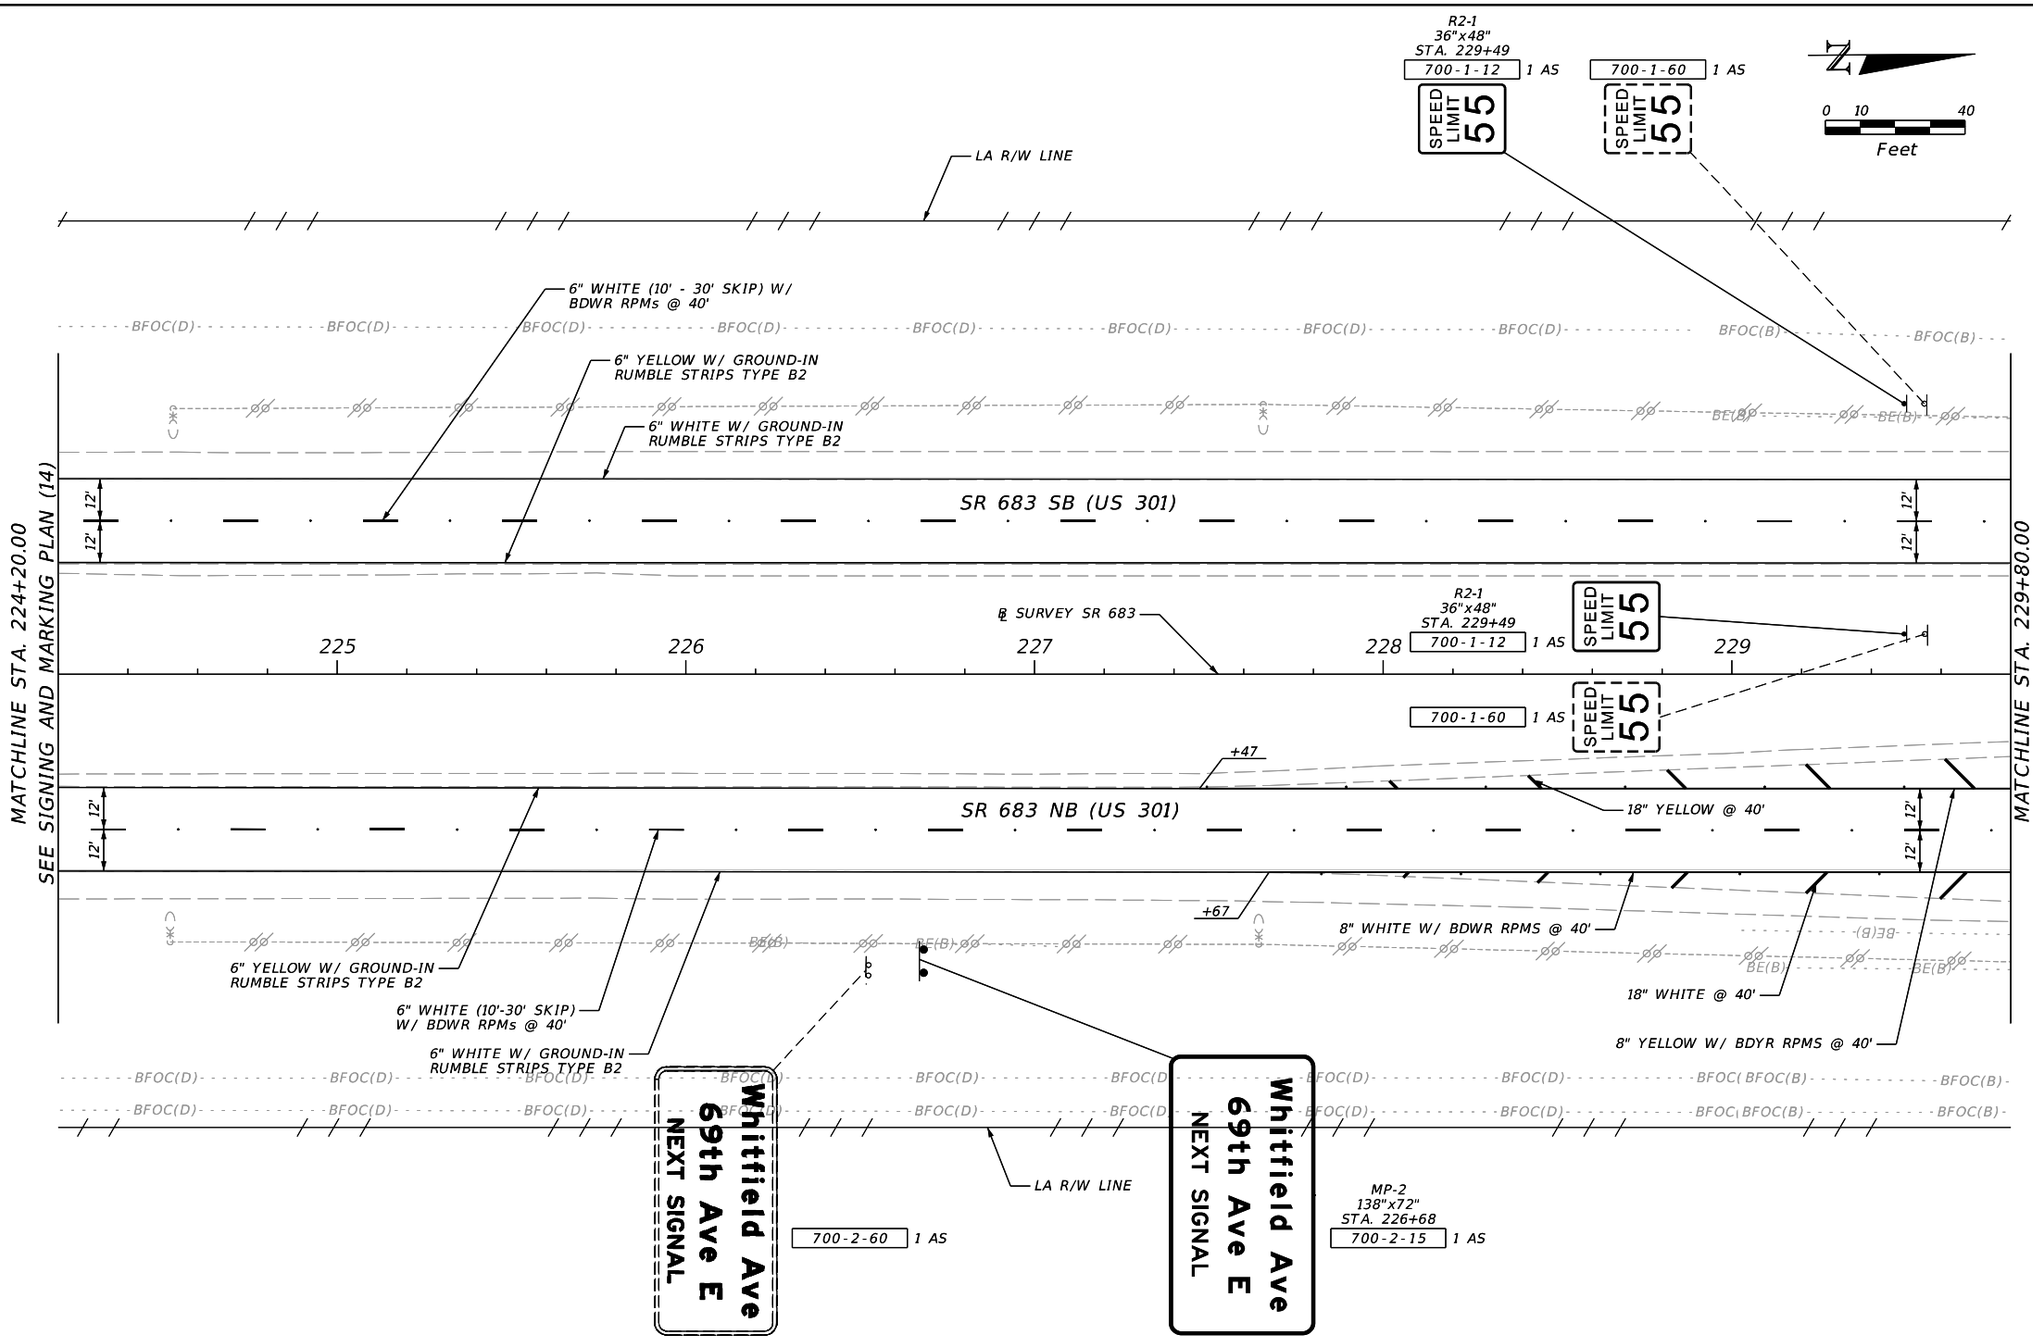

REVISIONS				ENGINEER OF RECORD	STATE OF FLORIDA DEPARTMENT OF TRANSPORTATION			SIGNING & PAVEMENT MARKING PLAN (15)	SHEET NO.
DATE	DESCRIPTION	DATE	DESCRIPTION	JULIO A. ALEGRE, P.E. LICENSE NUMBER 66265 PROTEAN DESIGN GROUP 100 EAST PINE STREET, SUITE 600 ORLANDO, FL 32801	ROAD NO.	COUNTY	FINANCIAL PROJECT ID		S-17
					SR 683	MANATEE	445144-1-52-01		

7/20/2022 9:36:47 AM yrivera
H:\Worksets\FDOT\445144152O1\SignAndMarking\PLANSP01.dgn

THE OFFICIAL RECORD OF THIS SHEET IS THE ELECTRONIC FILE DIGITALLY SIGNED AND SEALED UNDER RULE 61G15-23.004, F.A.C.

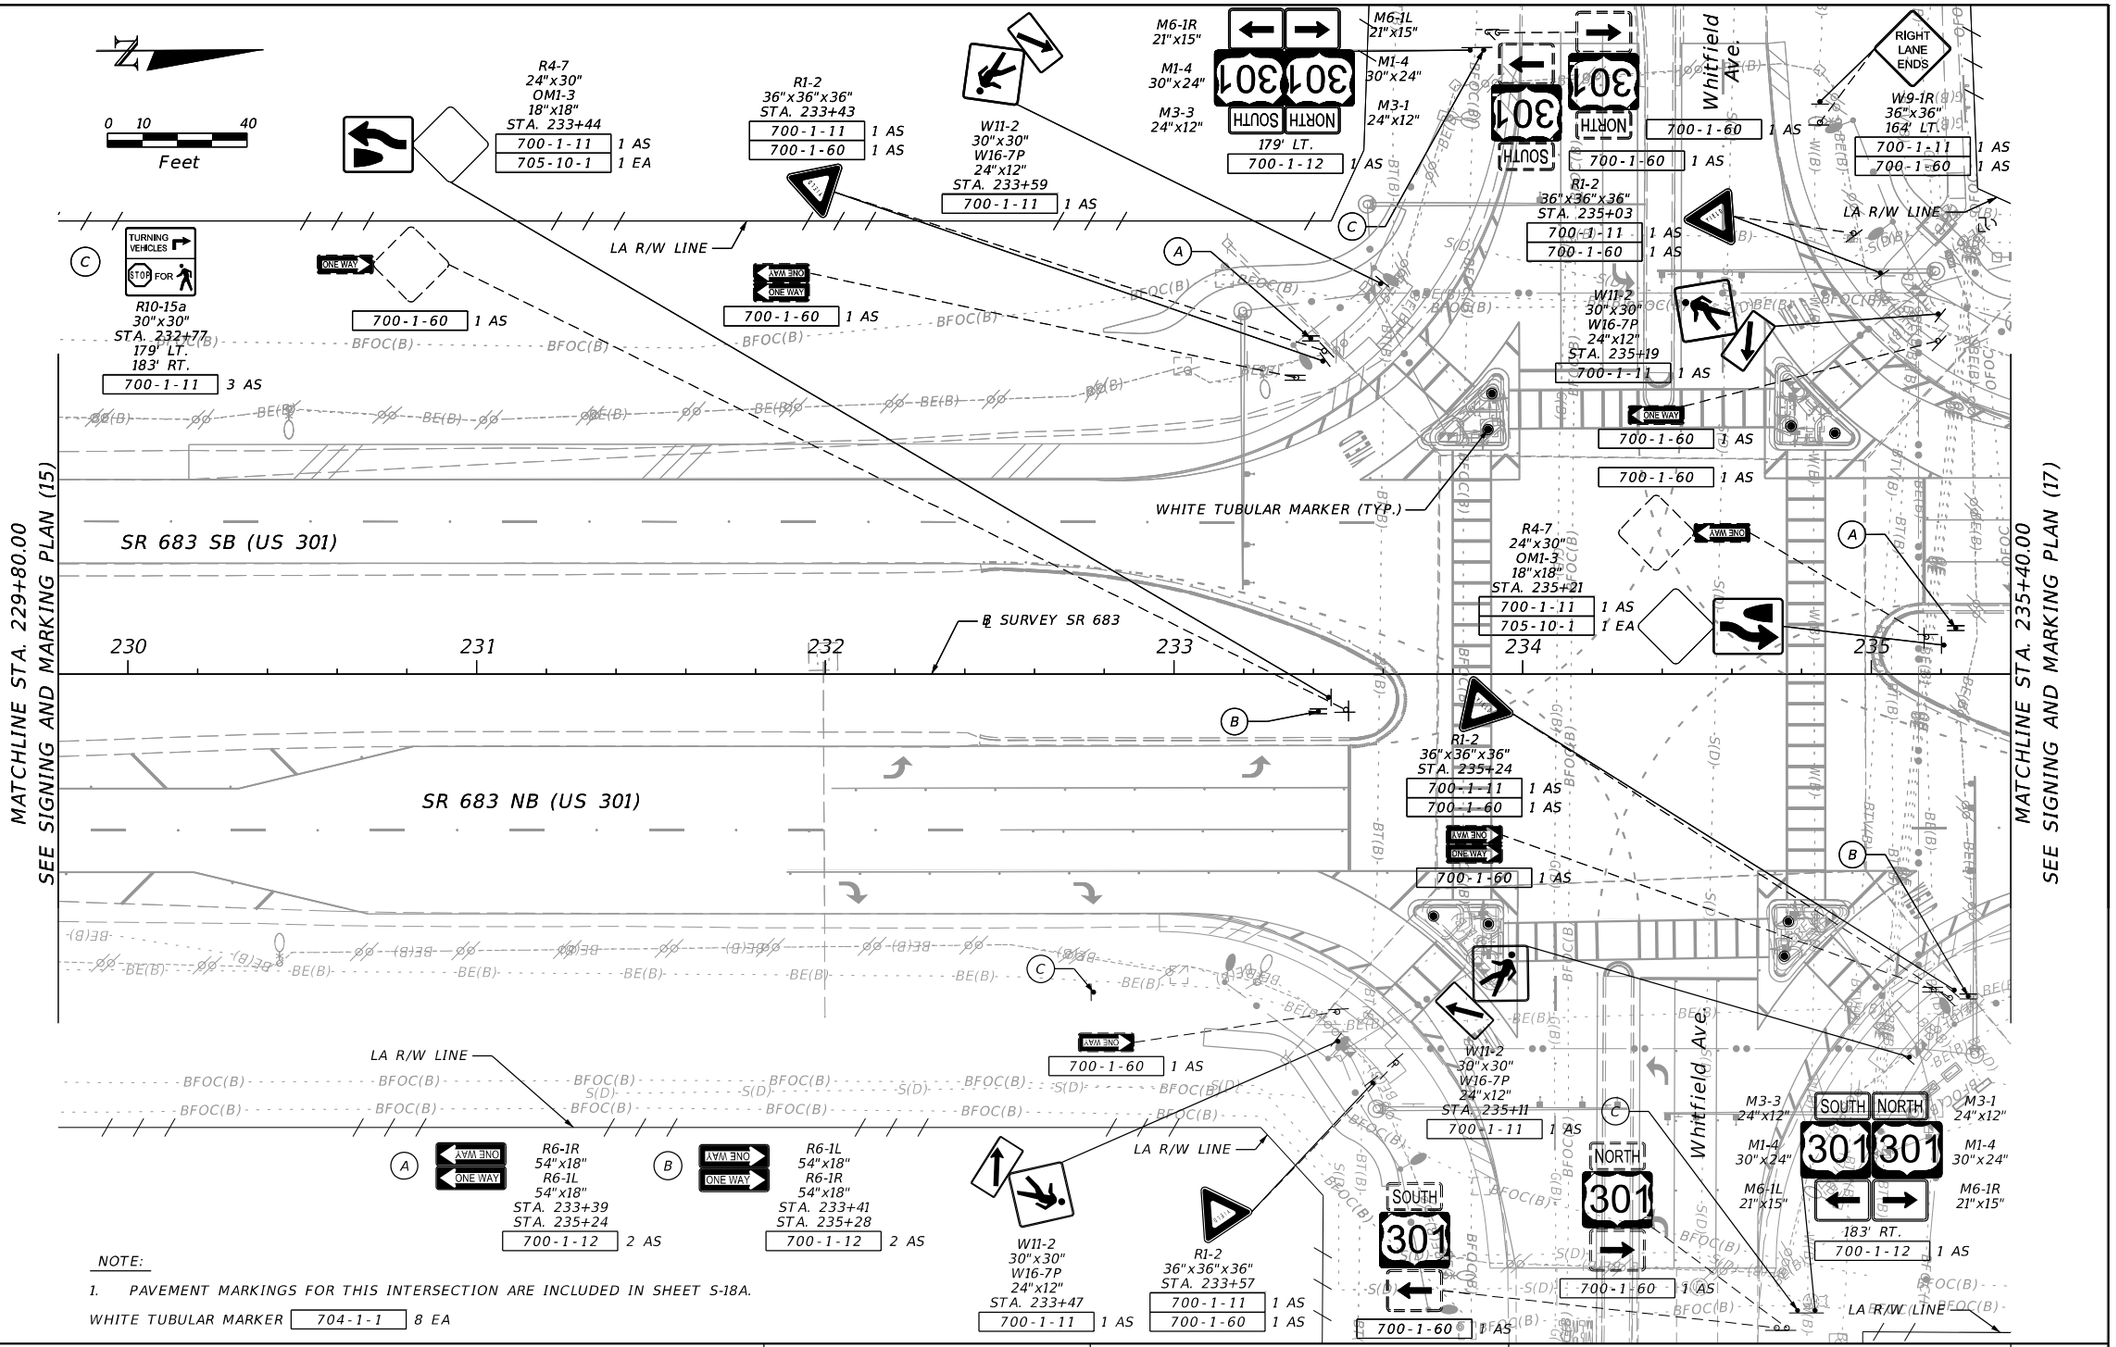

NOTE:


1. PAVEMENT MARKINGS FOR THIS INTERSECTION ARE INCLUDED IN SHEET S-18A.

WHITE TUBULAR MARKER 704-1-1 8 EA

REVISIONS				ENGINEER OF RECORD	STATE OF FLORIDA DEPARTMENT OF TRANSPORTATION			SIGNING & PAVEMENT MARKING PLAN (16)	SHEET NO.
DATE	DESCRIPTION	DATE	DESCRIPTION	JULIO A. ALEGRE, P.E. LICENSE NUMBER 66265 PROTEAN DESIGN GROUP 100 EAST PINE STREET, SUITE 600 ORLANDO, FL 32801	ROAD NO.	COUNTY	FINANCIAL PROJECT ID		S-18
					SR 683	MANATEE	445144-1-52-01		

THE OFFICIAL RECORD OF THIS SHEET IS THE ELECTRONIC FILE DIGITALLY SIGNED AND SEALED UNDER RULE 61G15-23.004, F.A.C.

7/20/2022 9:36:47 AM yrivera
H:\Worksets\FDOT\445144152O1\SigningAndMarking\PLANSP01.dgn

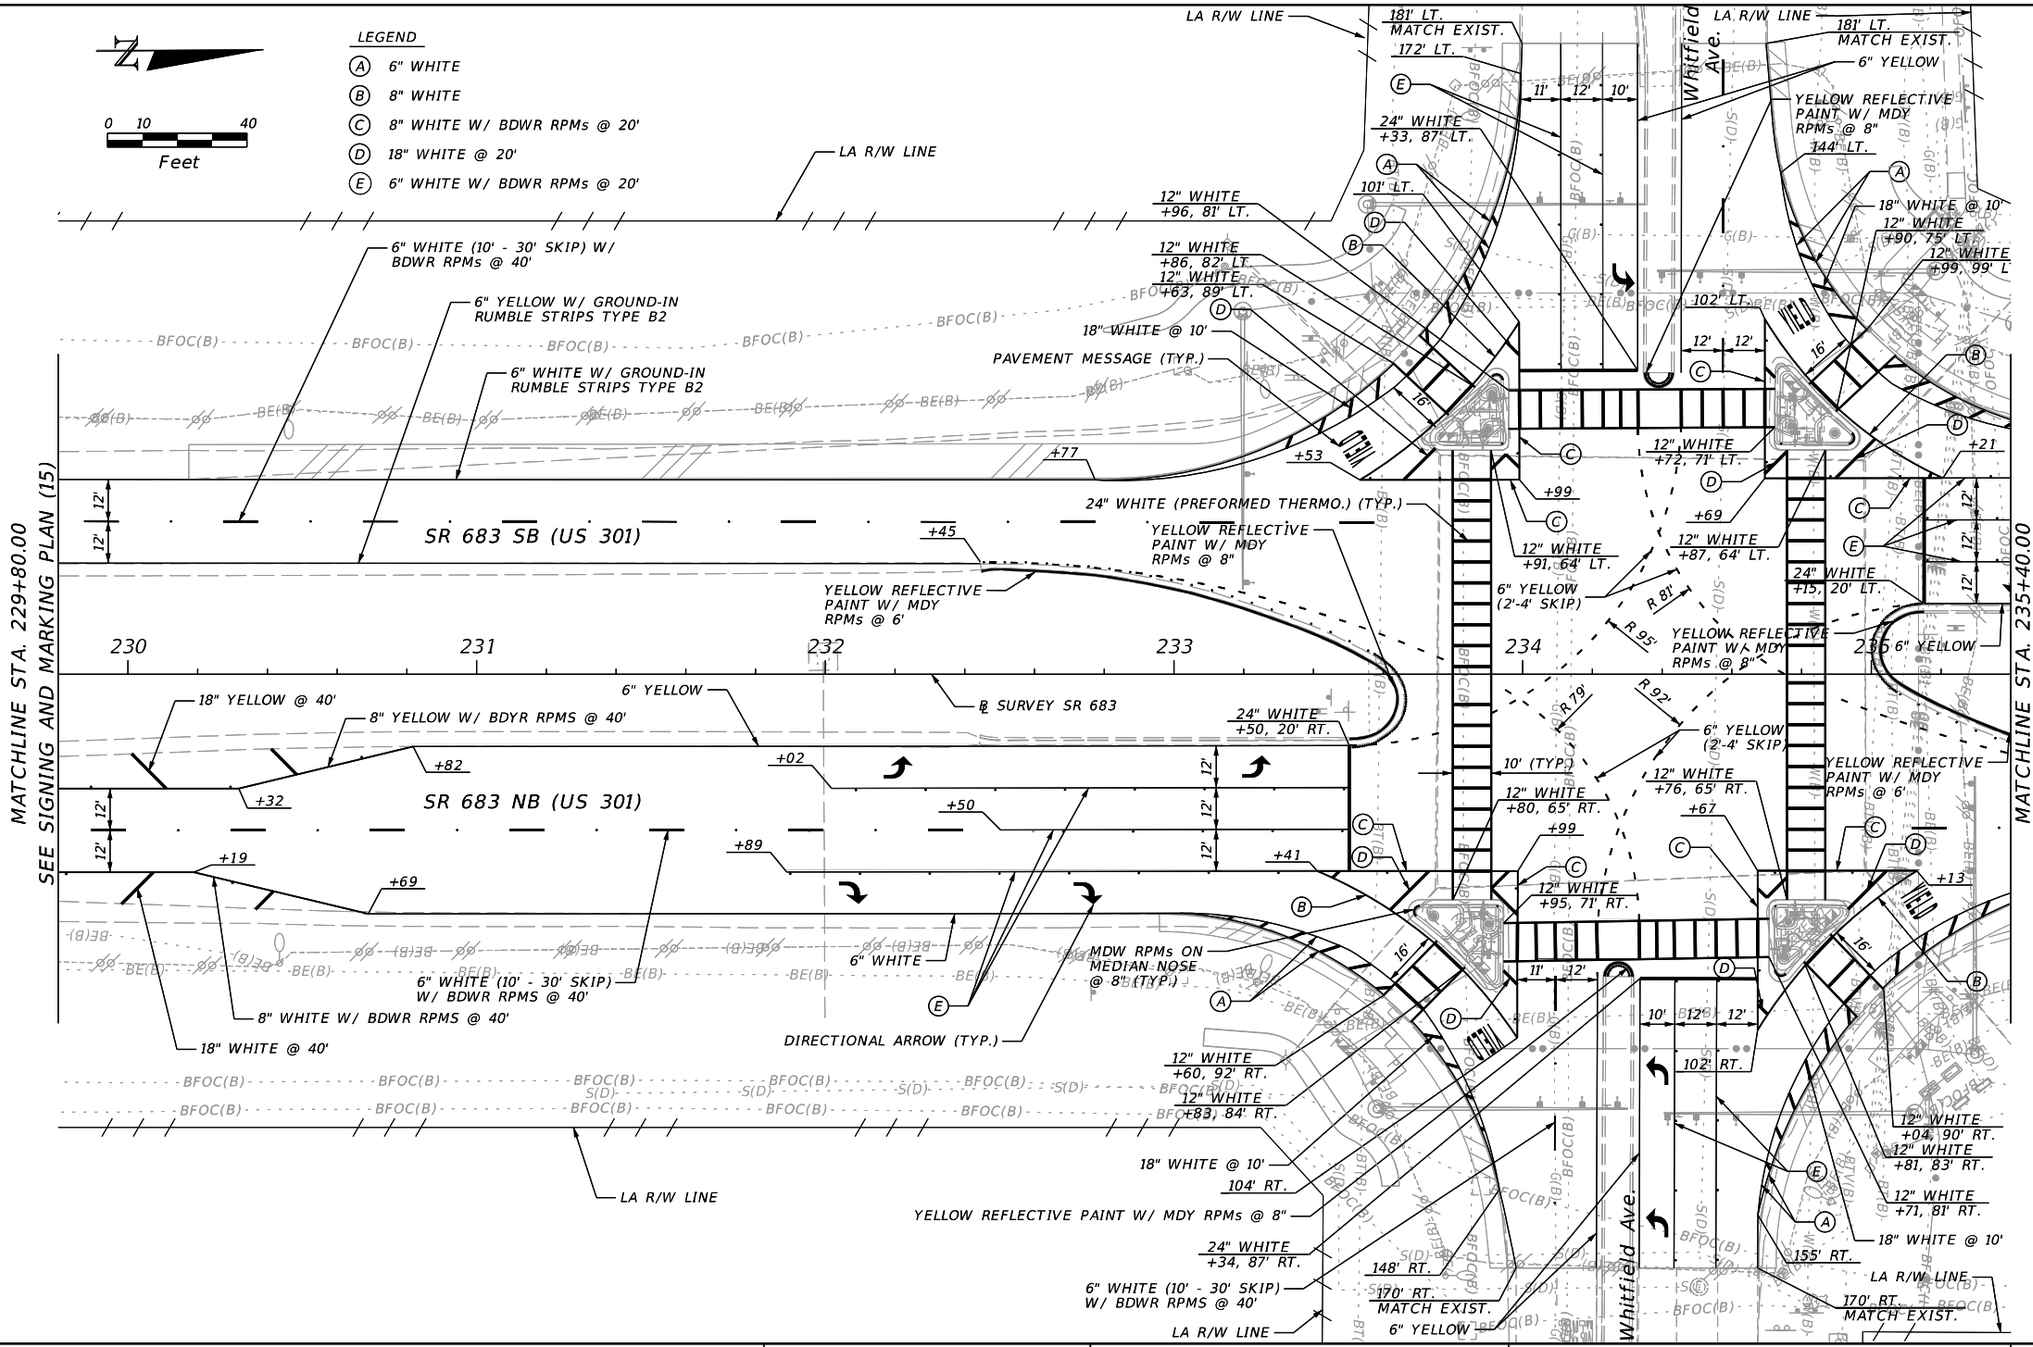

REVISIONS			
DATE	DESCRIPTION	DATE	DESCRIPTION

ENGINEER OF RECORD
JULIO A. ALEGRE, P.E.
LICENSE NUMBER 66265
PROTEAN DESIGN GROUP
100 EAST PINE STREET, SUITE 600
ORLANDO, FL 32801

STATE OF FLORIDA
DEPARTMENT OF TRANSPORTATION


ROAD NO.	COUNTY	FINANCIAL PROJECT ID
SR 683	MANATEE	445144-1-52-01

SIGNING & PAVEMENT MARKING PLAN (16A)

SHEET NO. S-18A

THE OFFICIAL RECORD OF THIS SHEET IS THE ELECTRONIC FILE DIGITALLY SIGNED AND SEALED UNDER RULE 61G15-23.004, F.A.C.


7/20/2022 9:36:48 AM yrivera
H:\Worksets\FDOT\445144152O1\SignAndMarking\PLANSP01.dgn

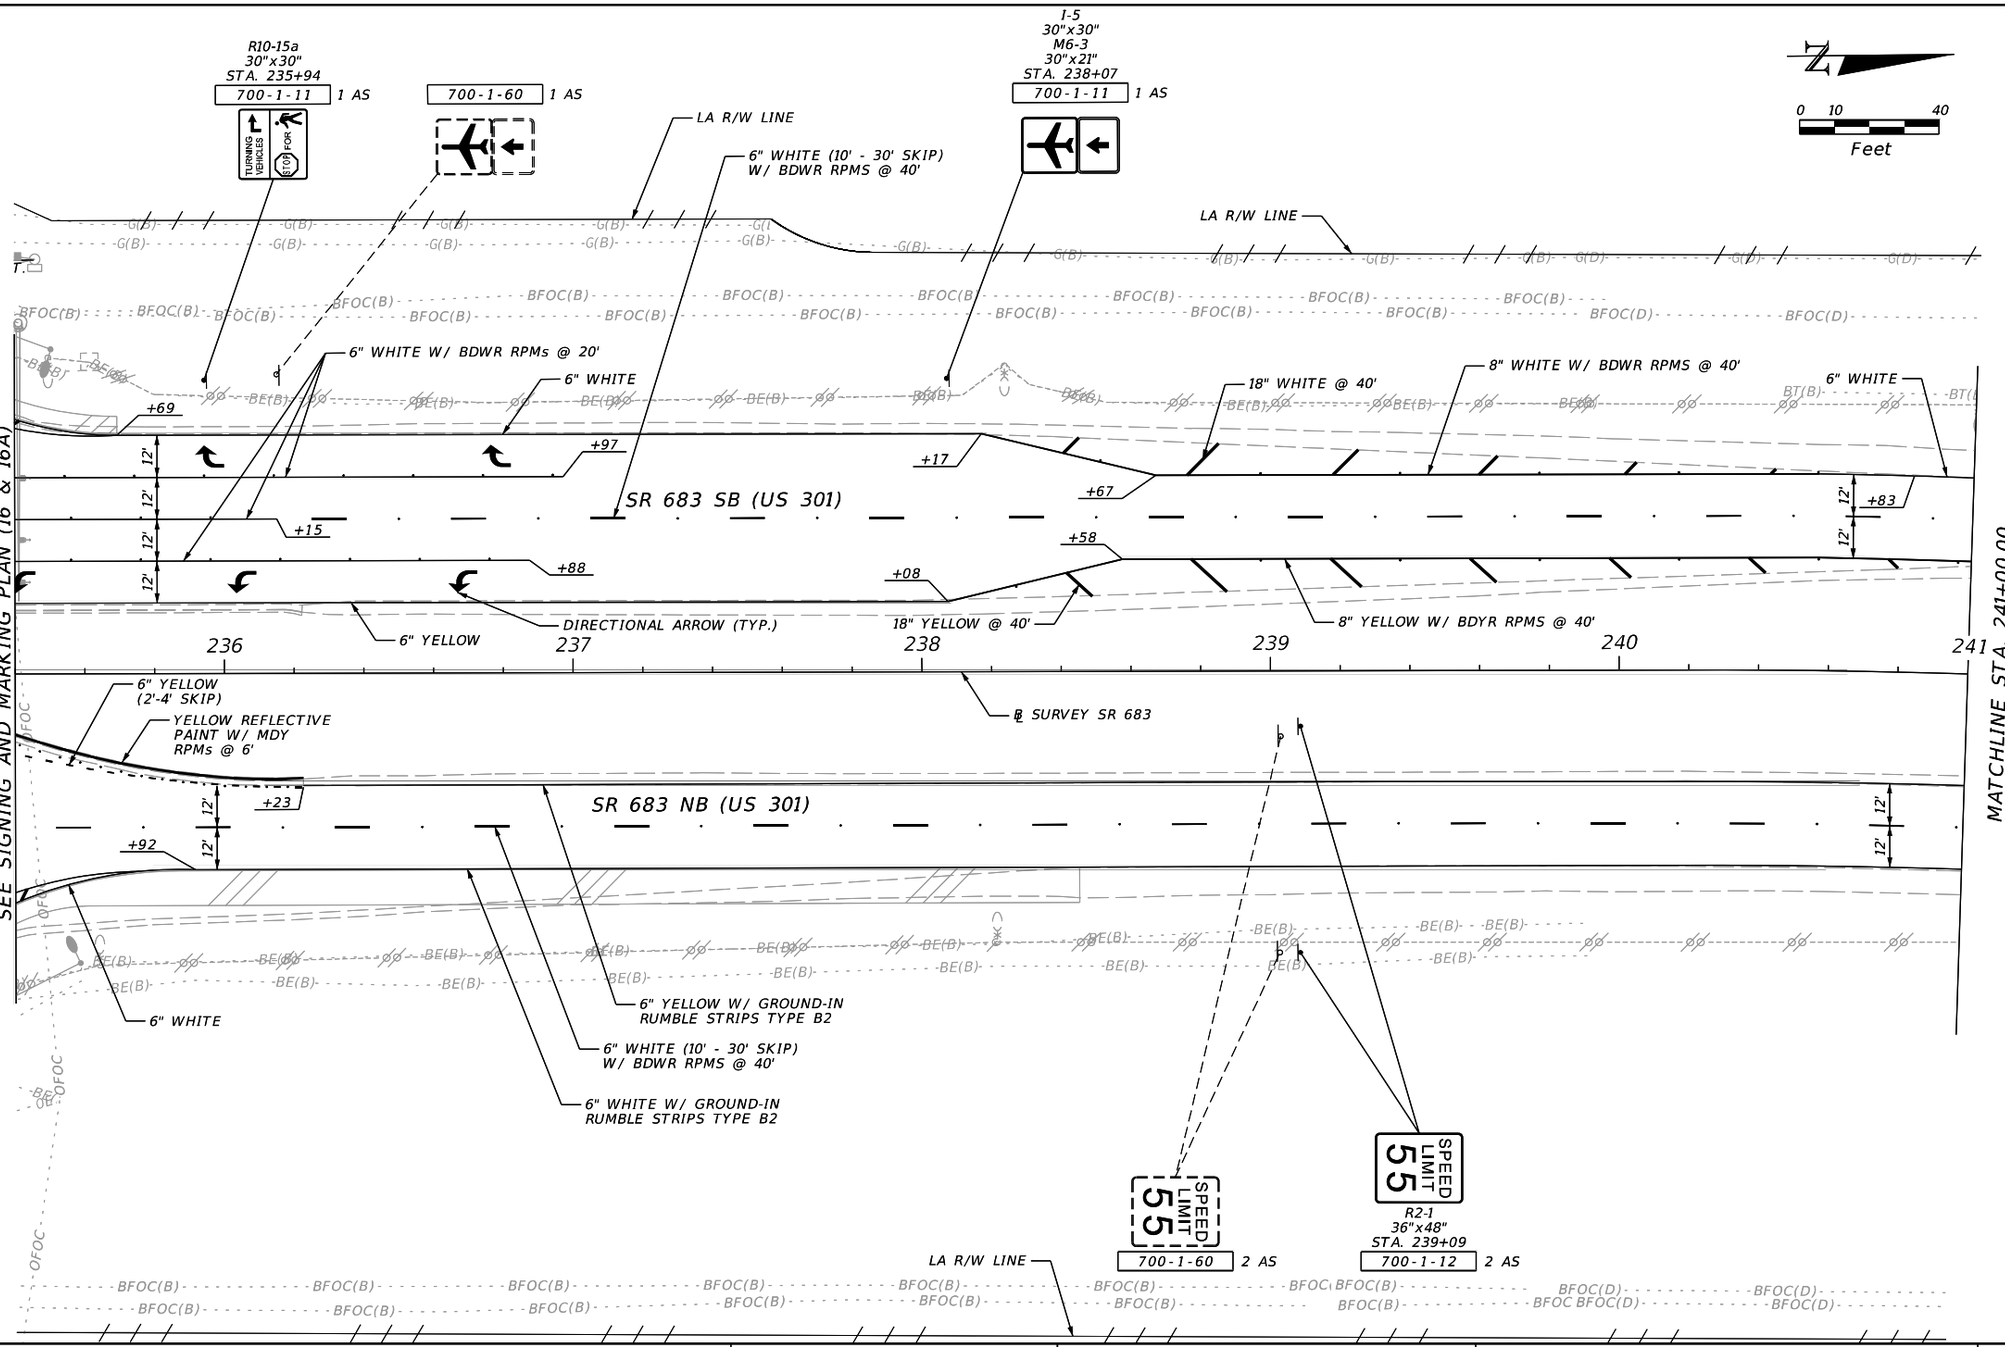

REVISIONS				ENGINEER OF RECORD	STATE OF FLORIDA DEPARTMENT OF TRANSPORTATION			SIGNING & PAVEMENT MARKING PLAN (17)	SHEET NO.
DATE	DESCRIPTION	DATE	DESCRIPTION	JULIO A. ALEGRE, P.E. LICENSE NUMBER 66265 PROTEAN DESIGN GROUP 100 EAST PINE STREET, SUITE 600 ORLANDO, FL 32801	ROAD NO.	COUNTY	FINANCIAL PROJECT ID		S-19
					SR 683	MANATEE	445144-1-52-01		

7/20/2022 9:36:49 AM yrivera
H:\Worksets\FDOT\445144152O1\SignAndMarking\PLANSP01.dgn


THE OFFICIAL RECORD OF THIS SHEET IS THE ELECTRONIC FILE DIGITALLY SIGNED AND SEALED UNDER RULE 61G15-23.004, F.A.C.

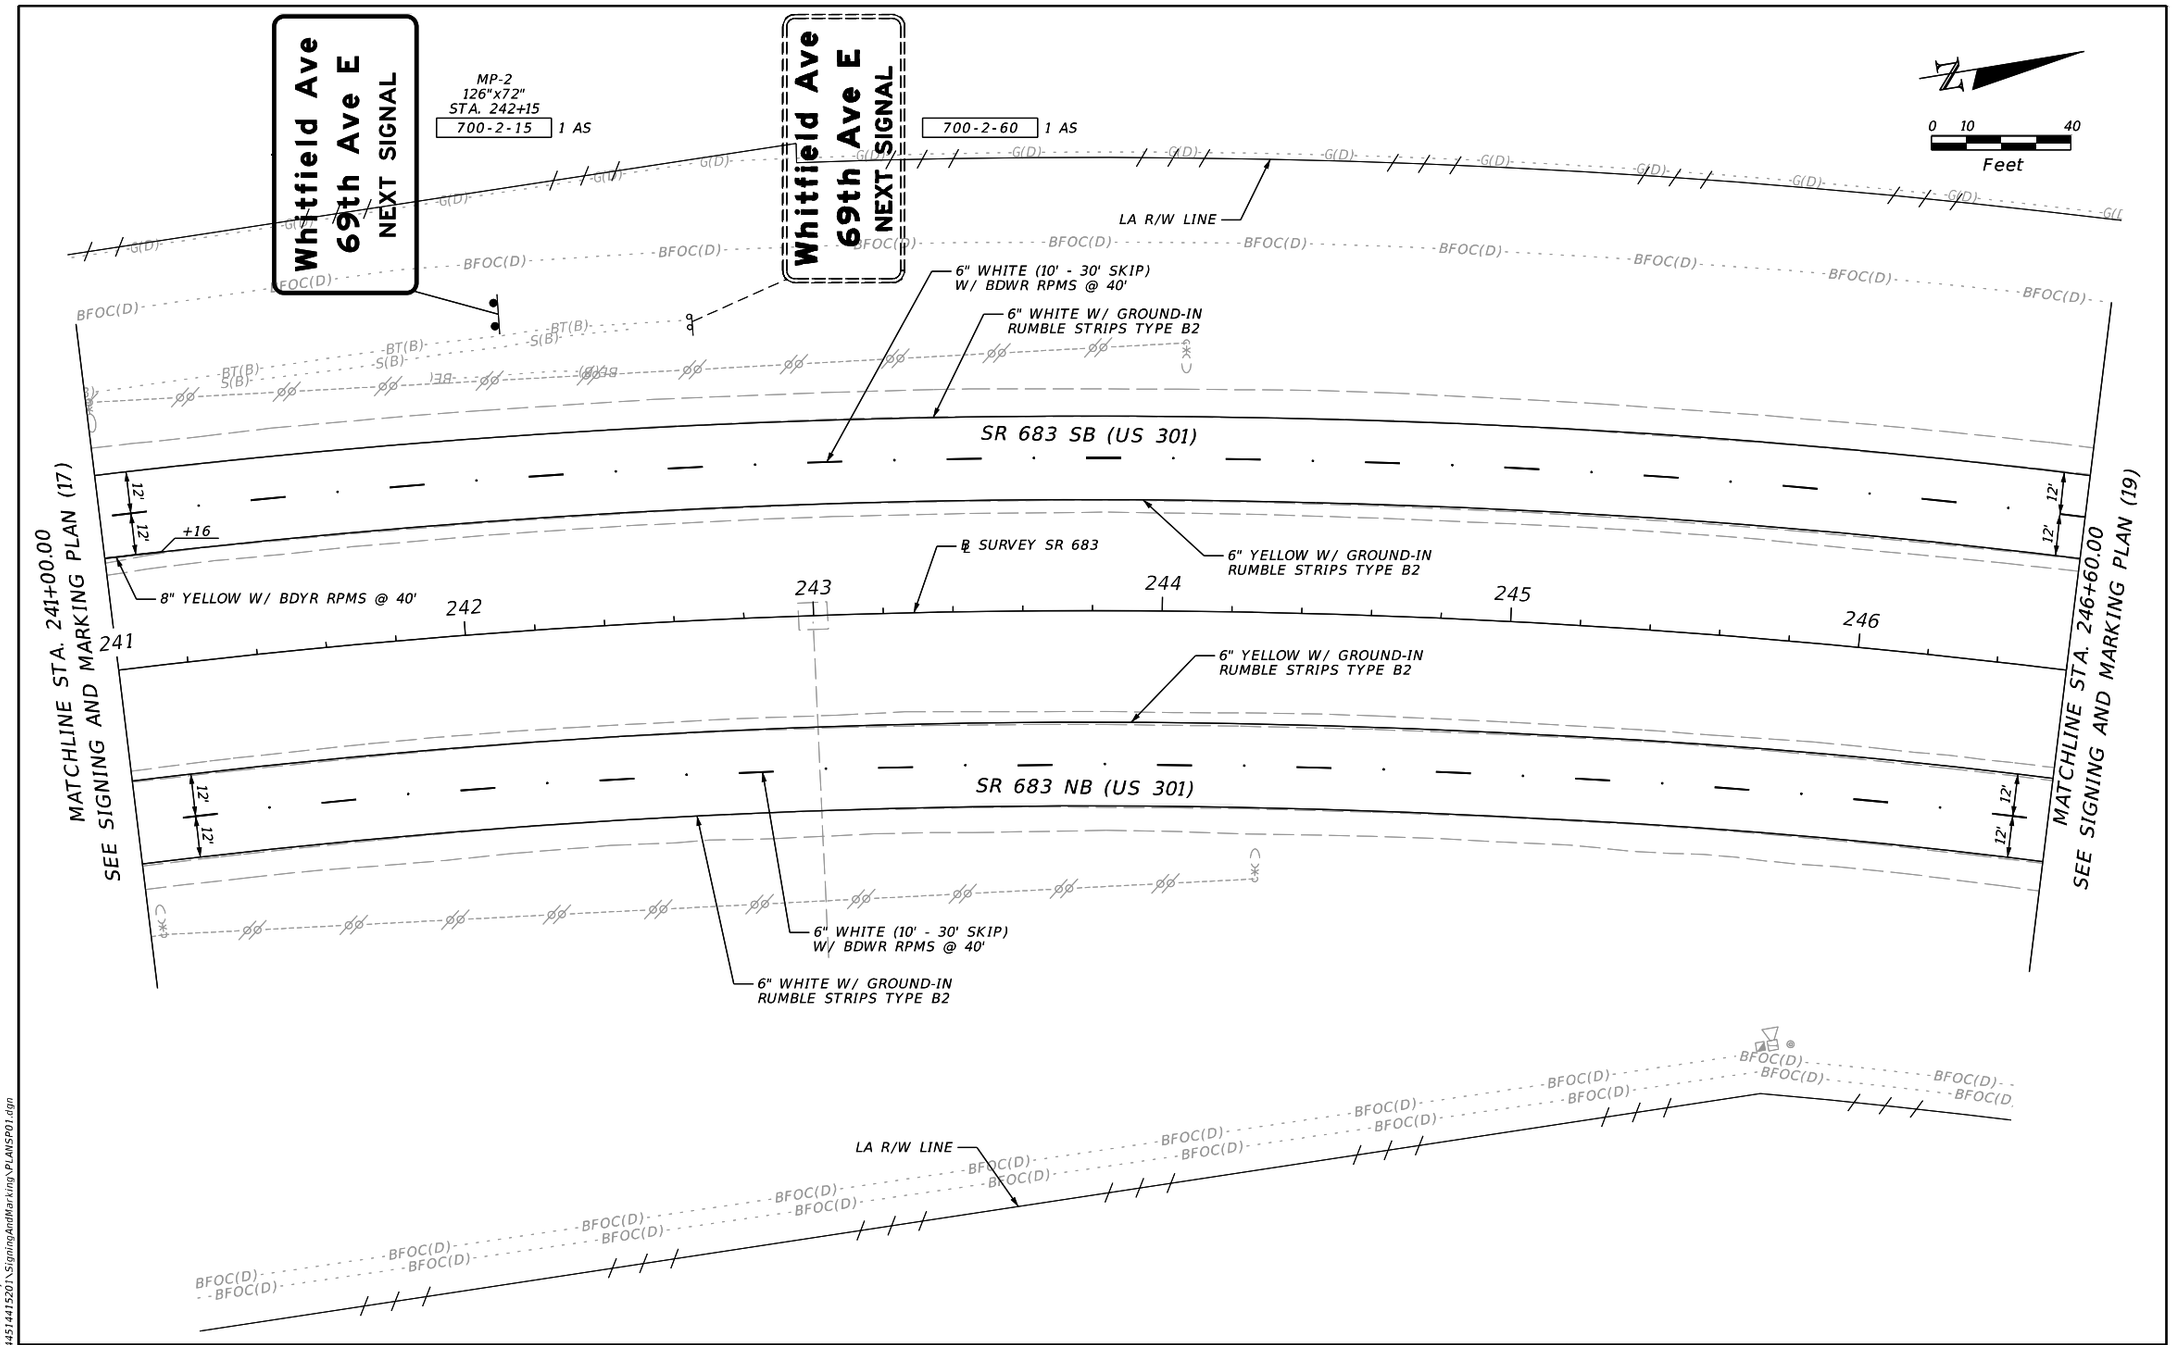

REVISIONS				ENGINEER OF RECORD	STATE OF FLORIDA DEPARTMENT OF TRANSPORTATION			SIGNING & PAVEMENT MARKING PLAN (18)	SHEET NO.
DATE	DESCRIPTION	DATE	DESCRIPTION	JULIO A. ALEGRE, P.E. LICENSE NUMBER 66265 PROTEAN DESIGN GROUP 100 EAST PINE STREET, SUITE 600 ORLANDO, FL 32801	ROAD NO.	COUNTY	FINANCIAL PROJECT ID		S-20
					SR 683	MANATEE	445144-1-52-01		

7/20/2022 9:36:50 AM yrivera
H:\Worksets\FDOT\445144152O1\SigningAndMarking\PLANSP01.dgn


THE OFFICIAL RECORD OF THIS SHEET IS THE ELECTRONIC FILE DIGITALLY SIGNED AND SEALED UNDER RULE 61G15-23.004, F.A.C.

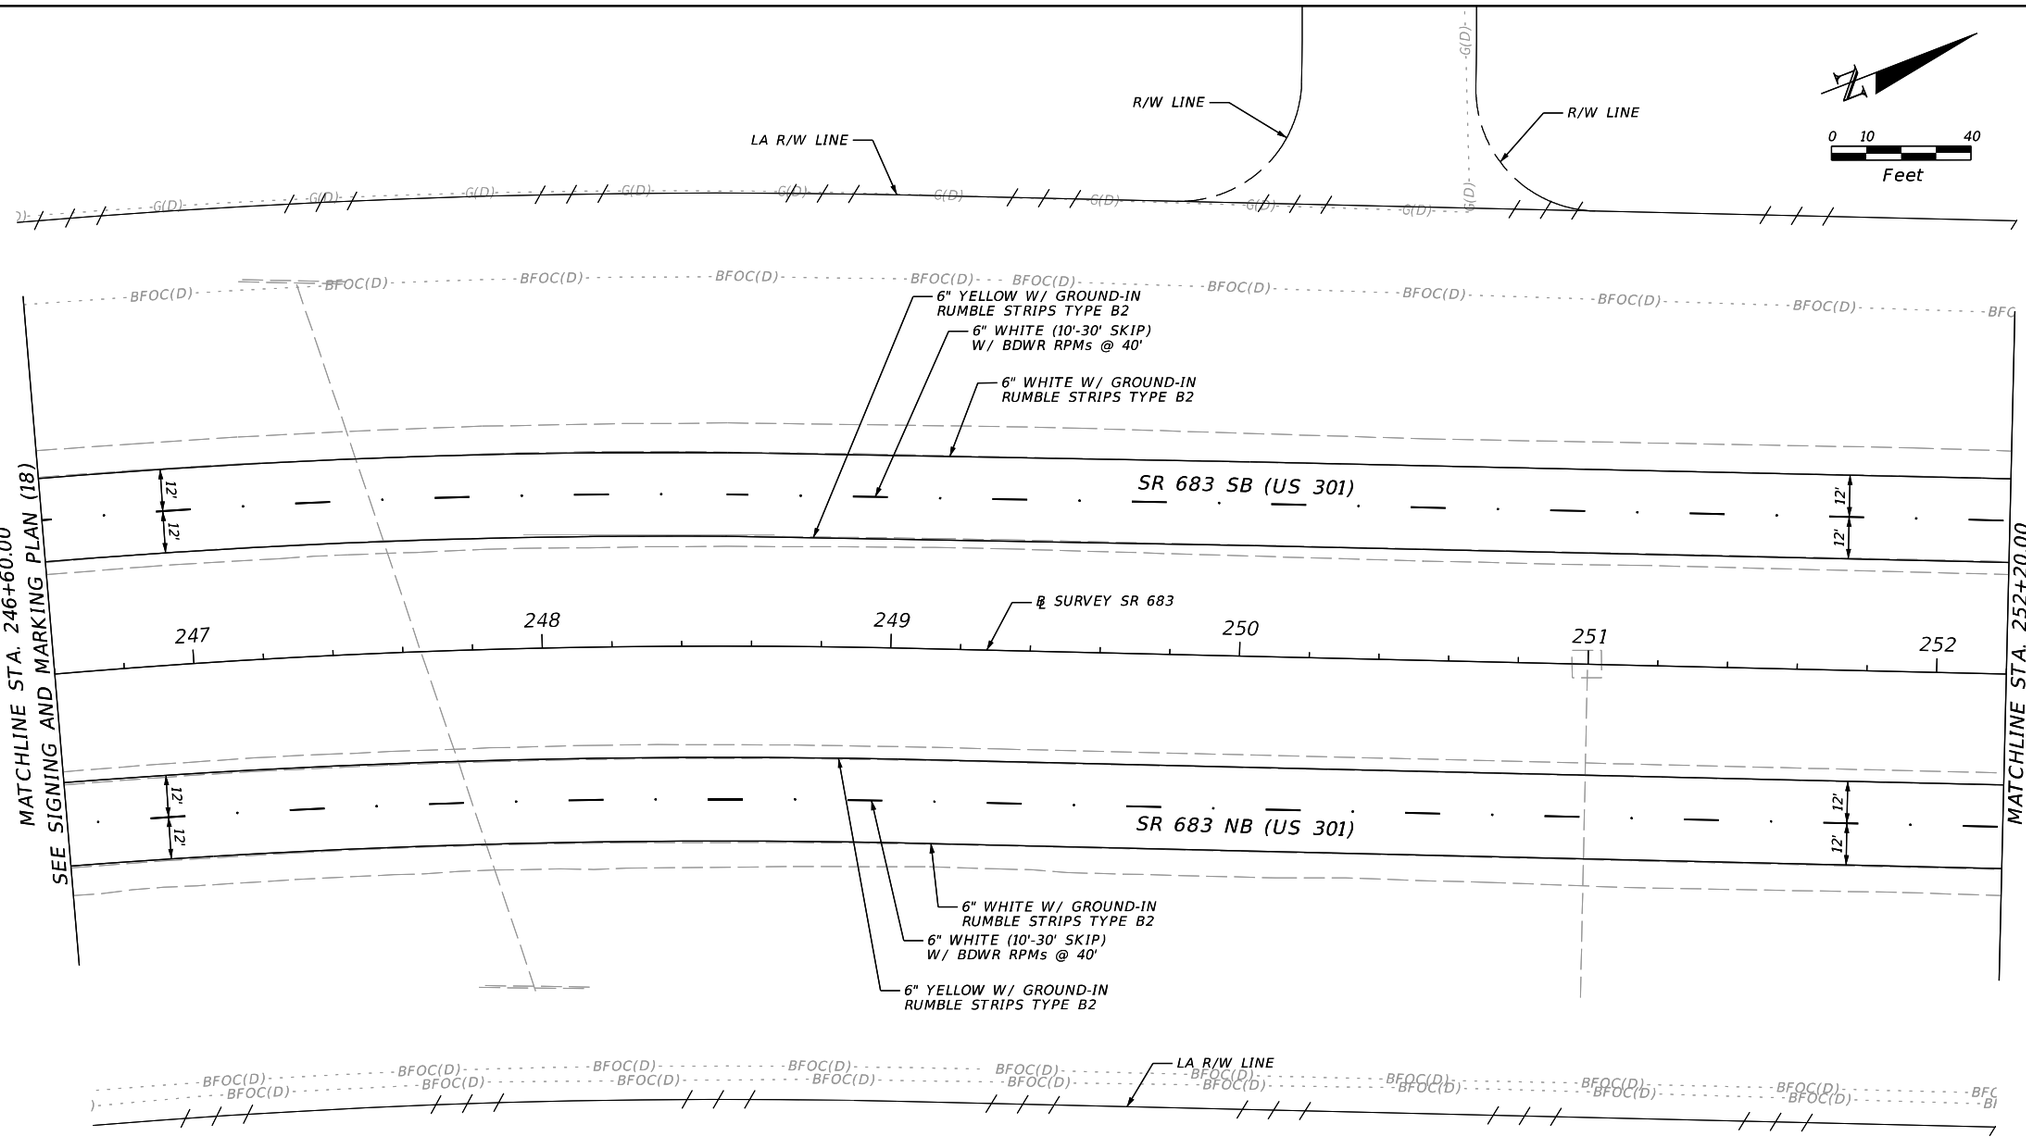

REVISIONS				ENGINEER OF RECORD	STATE OF FLORIDA DEPARTMENT OF TRANSPORTATION			SIGNING & PAVEMENT MARKING PLAN (19)	SHEET NO.
DATE	DESCRIPTION	DATE	DESCRIPTION	JULIO A. ALEGRE, P.E. LICENSE NUMBER 66265 PROTEAN DESIGN GROUP 100 EAST PINE STREET, SUITE 600 ORLANDO, FL 32801	ROAD NO.	COUNTY	FINANCIAL PROJECT ID		S-21
					SR 683	MANATEE	445144-1-52-01		

7/20/2022 9:36:50 AM yrivera
H:\Worksets\FDOT\445144152O1\SigningAndMarking\PLANSP01.dgn


THE OFFICIAL RECORD OF THIS SHEET IS THE ELECTRONIC FILE DIGITALLY SIGNED AND SEALED UNDER RULE 61G15-23.004, F.A.C.

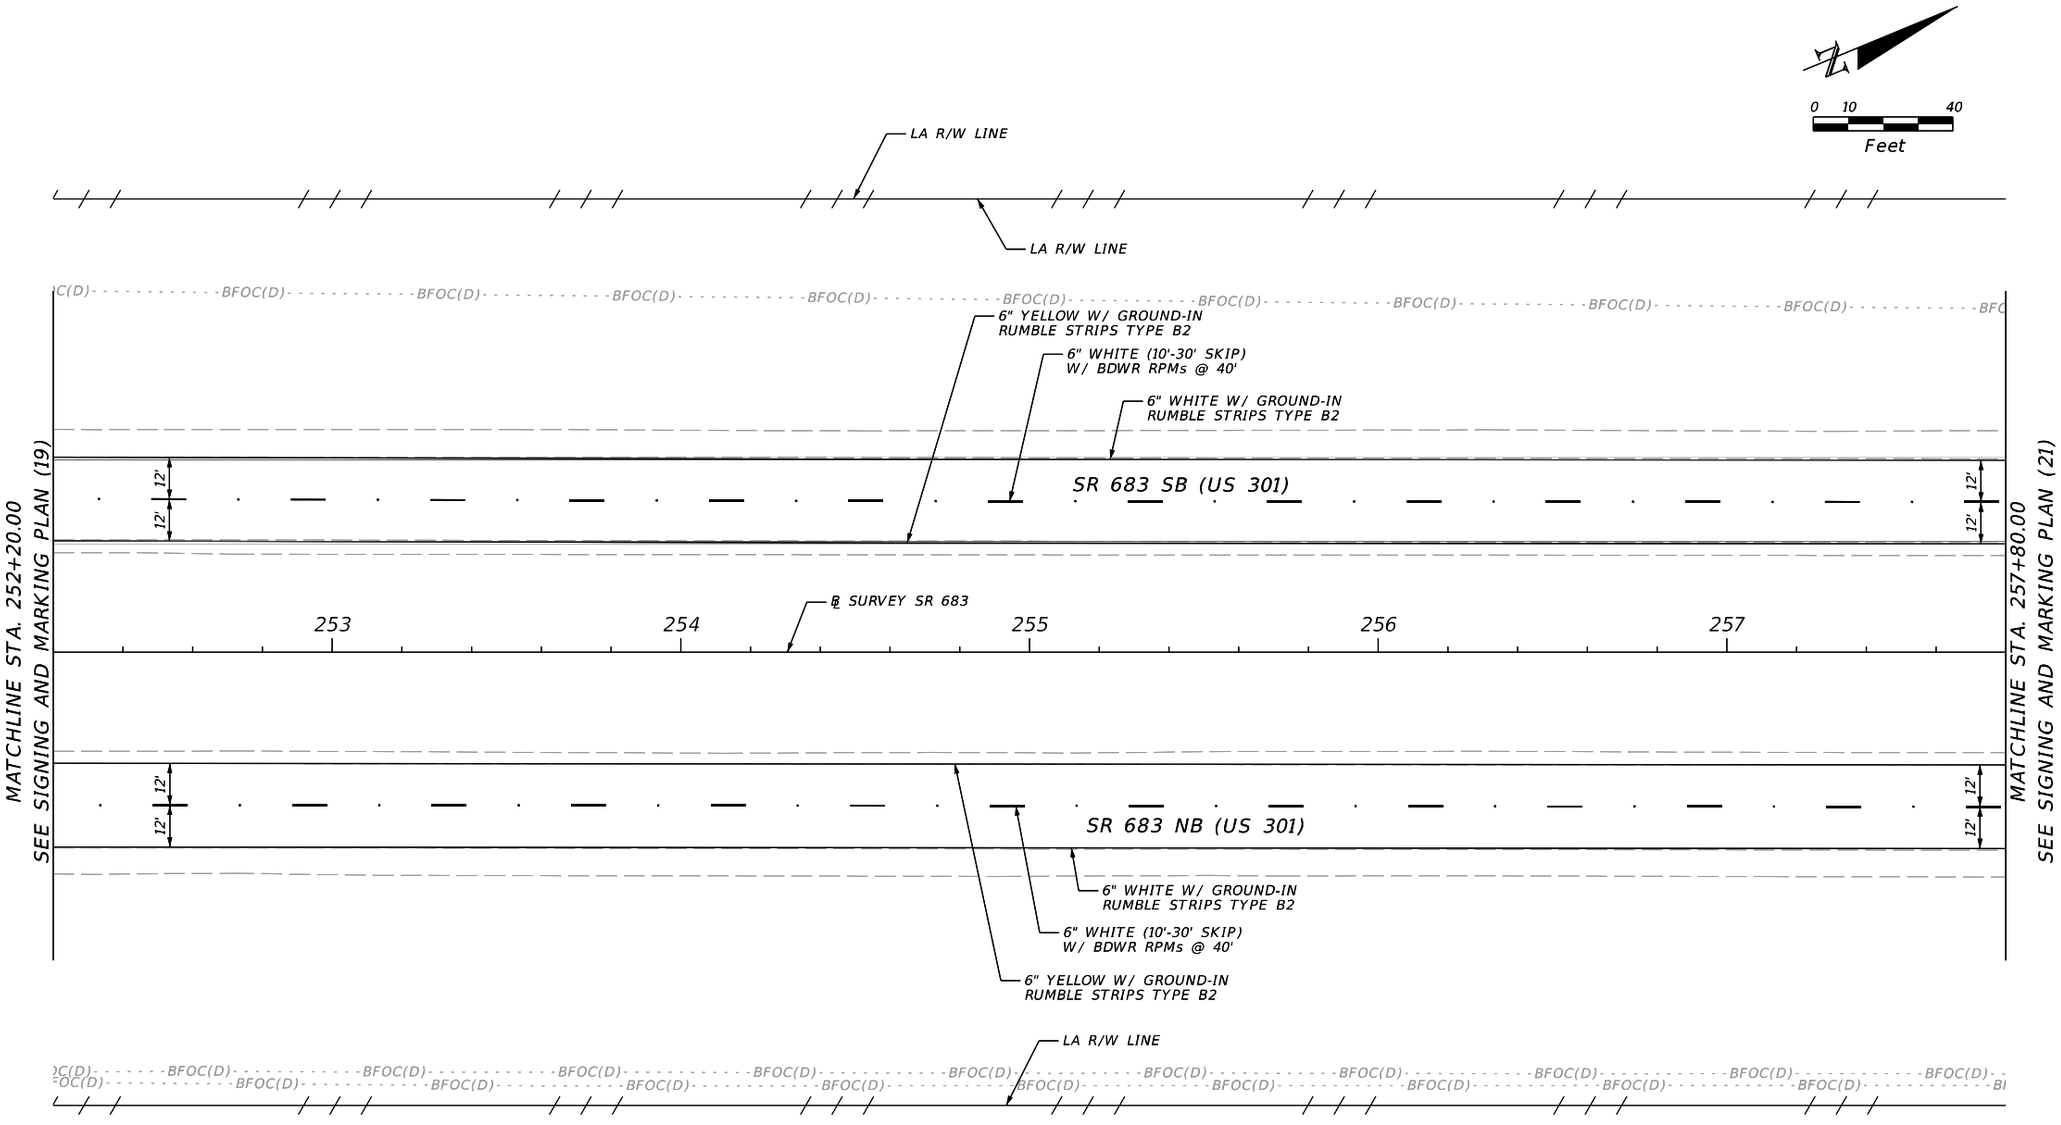

REVISIONS				ENGINEER OF RECORD	STATE OF FLORIDA DEPARTMENT OF TRANSPORTATION			SIGNING & PAVEMENT MARKING PLAN (20)	SHEET NO.
DATE	DESCRIPTION	DATE	DESCRIPTION	JULIO A. ALEGRE, P.E. LICENSE NUMBER 66265 PROTEAN DESIGN GROUP 100 EAST PINE STREET, SUITE 600 ORLANDO, FL 32801	ROAD NO.	COUNTY	FINANCIAL PROJECT ID		S-22
					SR 683	MANATEE	445144-1-52-01		

7/20/2022 9:36:51 AM yrivera
H:\Worksets\FDOT\445144152O1\SigningAndMarking\PLANSP01.dgn


THE OFFICIAL RECORD OF THIS SHEET IS THE ELECTRONIC FILE DIGITALLY SIGNED AND SEALED UNDER RULE 61G15-23.004, F.A.C.

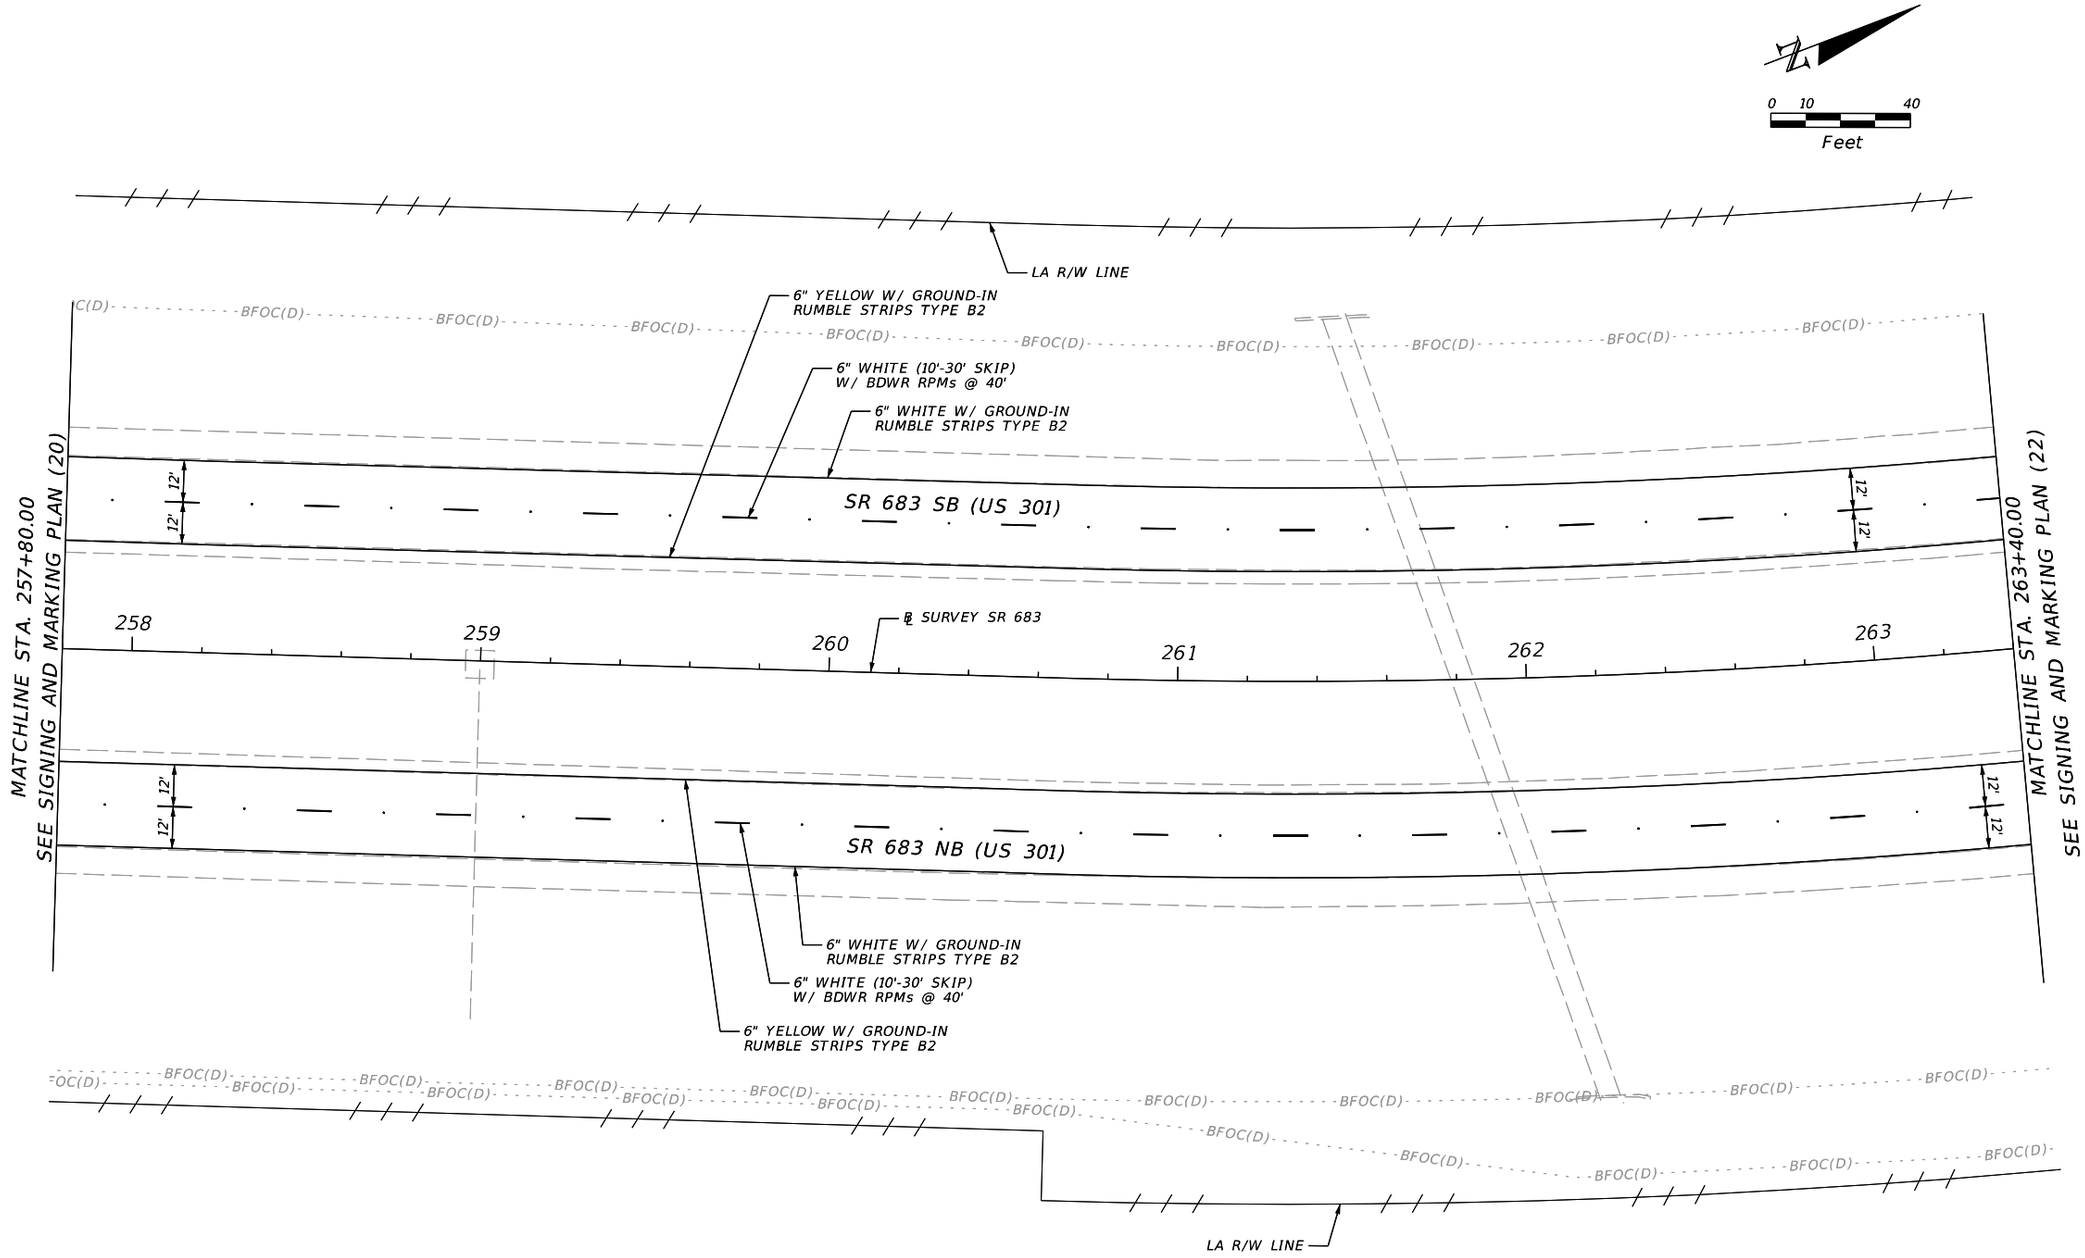

REVISIONS				ENGINEER OF RECORD	STATE OF FLORIDA DEPARTMENT OF TRANSPORTATION			SIGNING & PAVEMENT MARKING PLAN (21)	SHEET NO.
DATE	DESCRIPTION	DATE	DESCRIPTION	JULIO A. ALEGRE, P.E. LICENSE NUMBER 66265 PROTEAN DESIGN GROUP 100 EAST PINE STREET, SUITE 600 ORLANDO, FL 32801	ROAD NO.	COUNTY	FINANCIAL PROJECT ID		S-23
					SR 683	MANATEE	445144-1-52-01		

THE OFFICIAL RECORD OF THIS SHEET IS THE ELECTRONIC FILE DIGITALLY SIGNED AND SEALED UNDER RULE 61G15-23.004, F.A.C.


7/20/2022 9:36:51 AM yrivera
H:\Worksets\FDOT\445144152O1\SigningAndMarking\PLANSP01.dgn

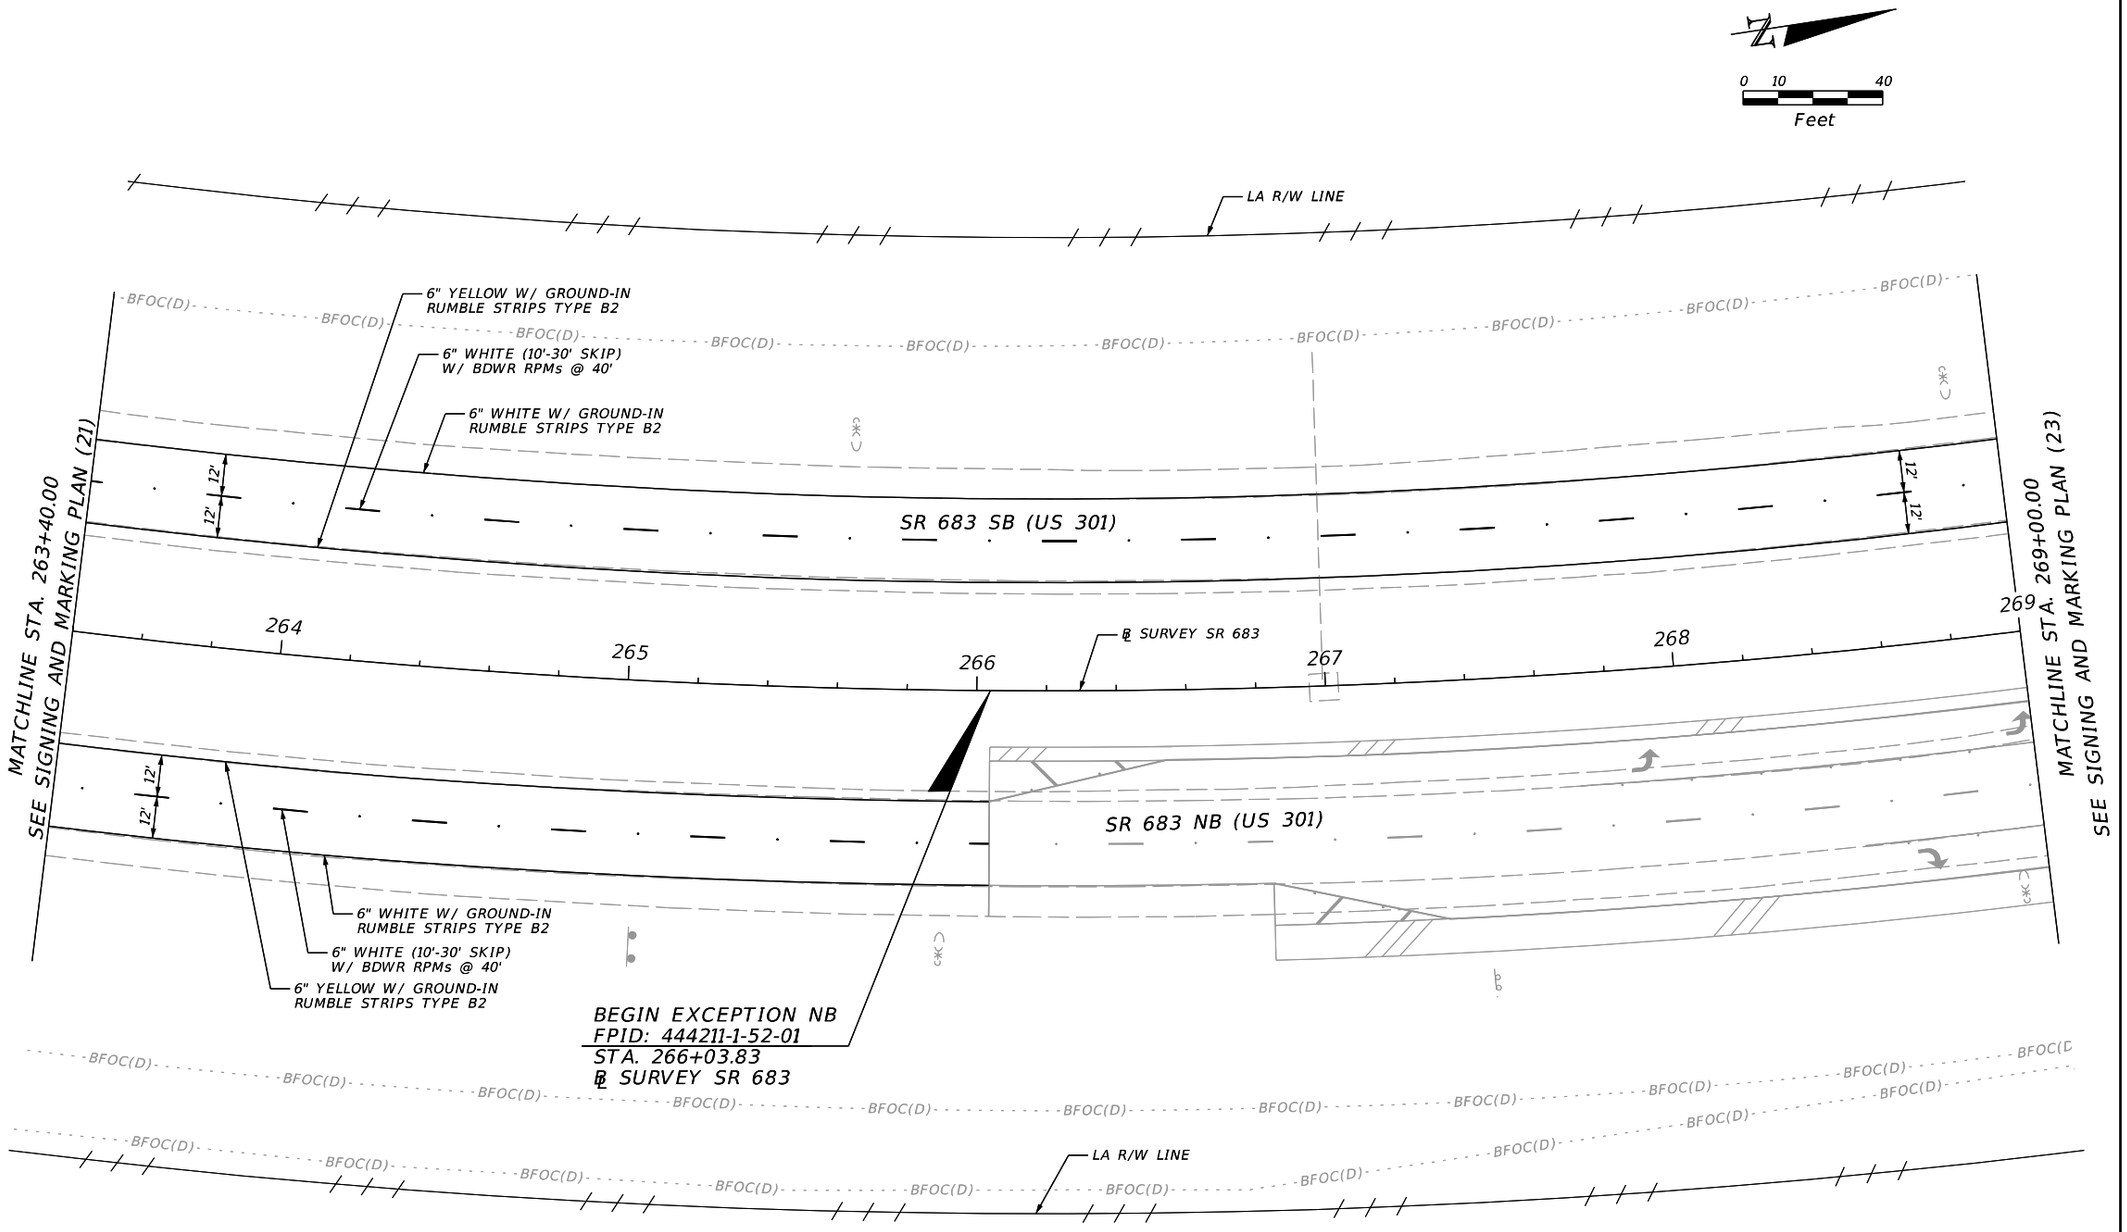

REVISIONS				ENGINEER OF RECORD	STATE OF FLORIDA DEPARTMENT OF TRANSPORTATION			SIGNING & PAVEMENT MARKING PLAN (22)	SHEET NO.
DATE	DESCRIPTION	DATE	DESCRIPTION	JULIO A. ALEGRE, P.E. LICENSE NUMBER 66265 PROTEAN DESIGN GROUP 100 EAST PINE STREET, SUITE 600 ORLANDO, FL 32801	ROAD NO.	COUNTY	FINANCIAL PROJECT ID		S-24
					SR 683	MANATEE	445144-1-52-01		

THE OFFICIAL RECORD OF THIS SHEET IS THE ELECTRONIC FILE DIGITALLY SIGNED AND SEALED UNDER RULE 61G15-23.004, F.A.C.


7/20/2022 9:36:52 AM yrivera
H:\Worksets\FDOT\445144152O1\SigningAndMarking\PLANSP01.dgn

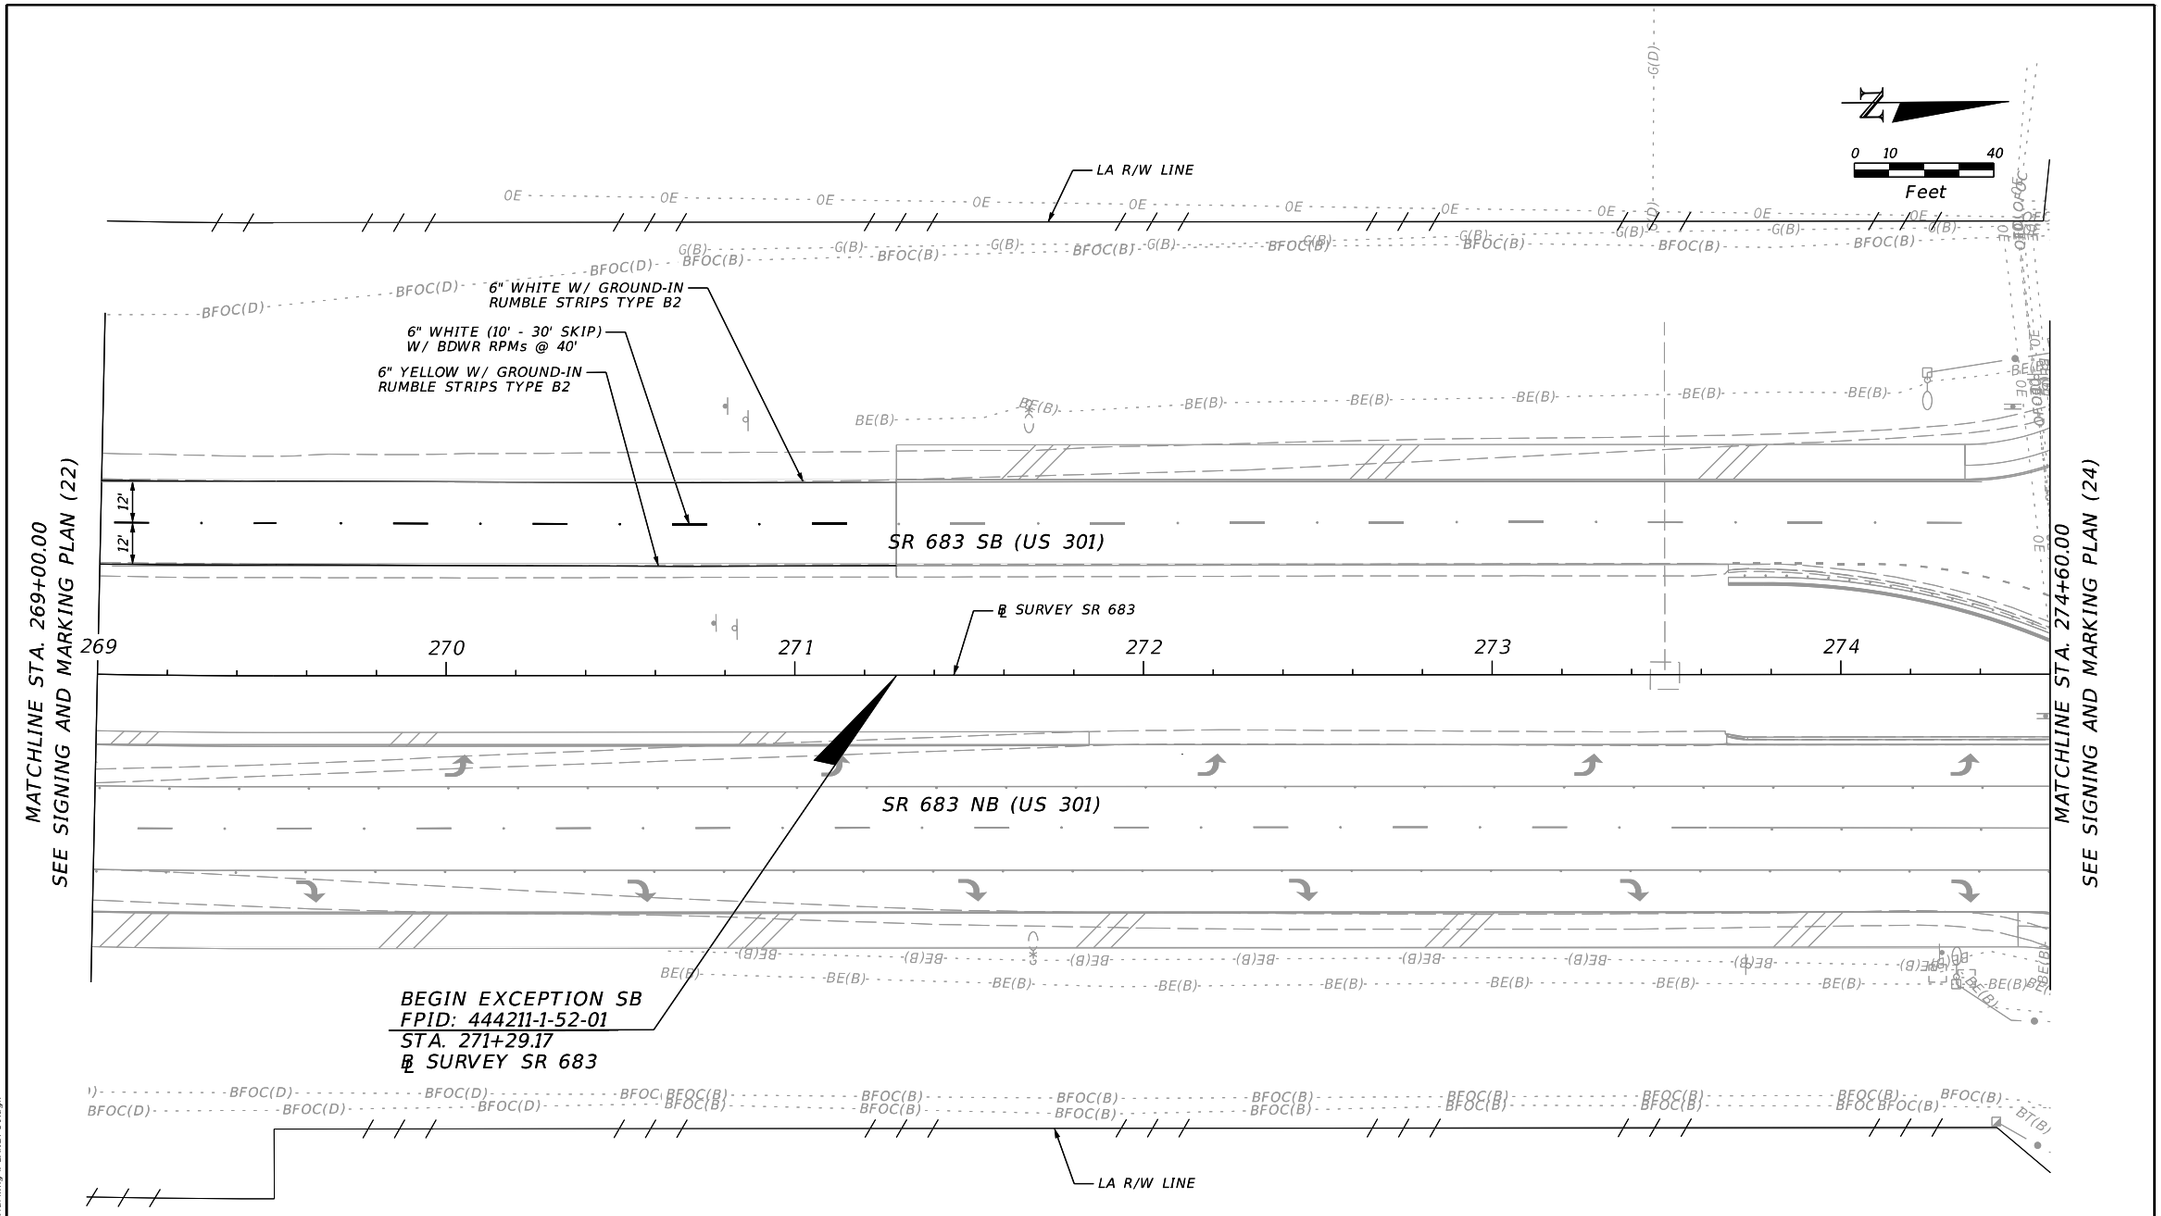

REVISIONS				ENGINEER OF RECORD	STATE OF FLORIDA DEPARTMENT OF TRANSPORTATION			SIGNING & PAVEMENT MARKING PLAN (23)	SHEET NO.
DATE	DESCRIPTION	DATE	DESCRIPTION	JULIO A. ALEGRE, P.E. LICENSE NUMBER 66265 PROTEAN DESIGN GROUP 100 EAST PINE STREET, SUITE 600 ORLANDO, FL 32801	ROAD NO.	COUNTY	FINANCIAL PROJECT ID		S-25
					SR 683	MANATEE	445144-1-52-01		

7/20/2022 9:36:53 AM yrivera
H:\Worksets\FDOT\445144152\01\SigningAndMarking\PLANSP01.dgn

THE OFFICIAL RECORD OF THIS SHEET IS THE ELECTRONIC FILE DIGITALLY SIGNED AND SEALED UNDER RULE 61G15-23.004, F.A.C.

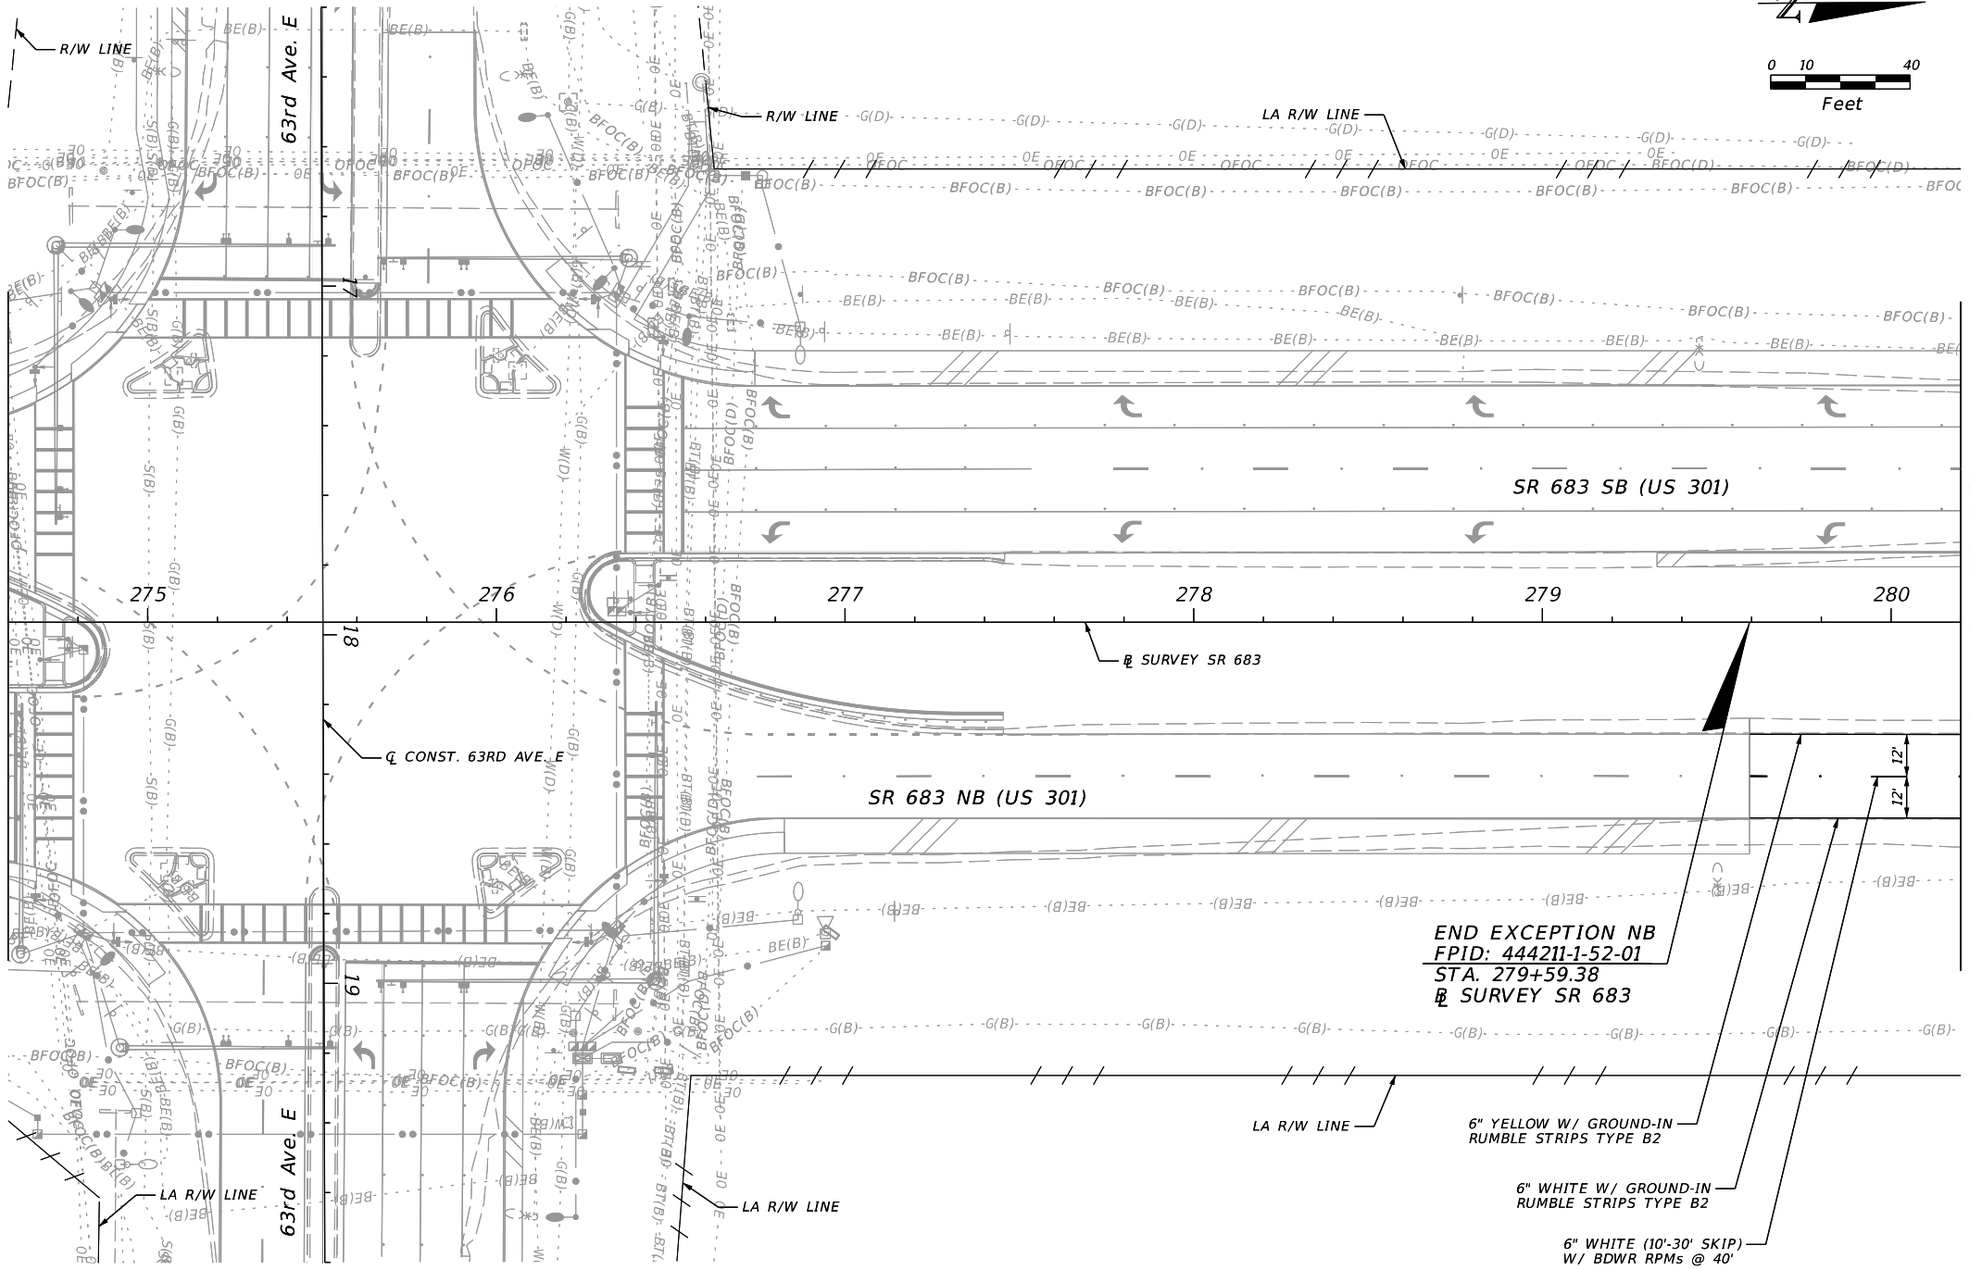

REVISIONS			
DATE	DESCRIPTION	DATE	DESCRIPTION

ENGINEER OF RECORD

JULIO A. ALEGRE, P.E.
LICENSE NUMBER 66265
PROTEAN DESIGN GROUP
100 EAST PINE STREET, SUITE 600
ORLANDO, FL 32801

STATE OF FLORIDA
DEPARTMENT OF TRANSPORTATION


ROAD NO.	COUNTY	FINANCIAL PROJECT ID
SR 683	MANATEE	445144-1-52-01

SIGNING & PAVEMENT MARKING PLAN (24)

SHEET NO.
S-26

THE OFFICIAL RECORD OF THIS SHEET IS THE ELECTRONIC FILE DIGITALLY SIGNED AND SEALED UNDER RULE 61G15-23.004, F.A.C.

7/20/2022 9:36:53 AM yrivera
H:\Worksets\FDOT\445144152O1\SigningAndMarking\PLANSP01.dgn

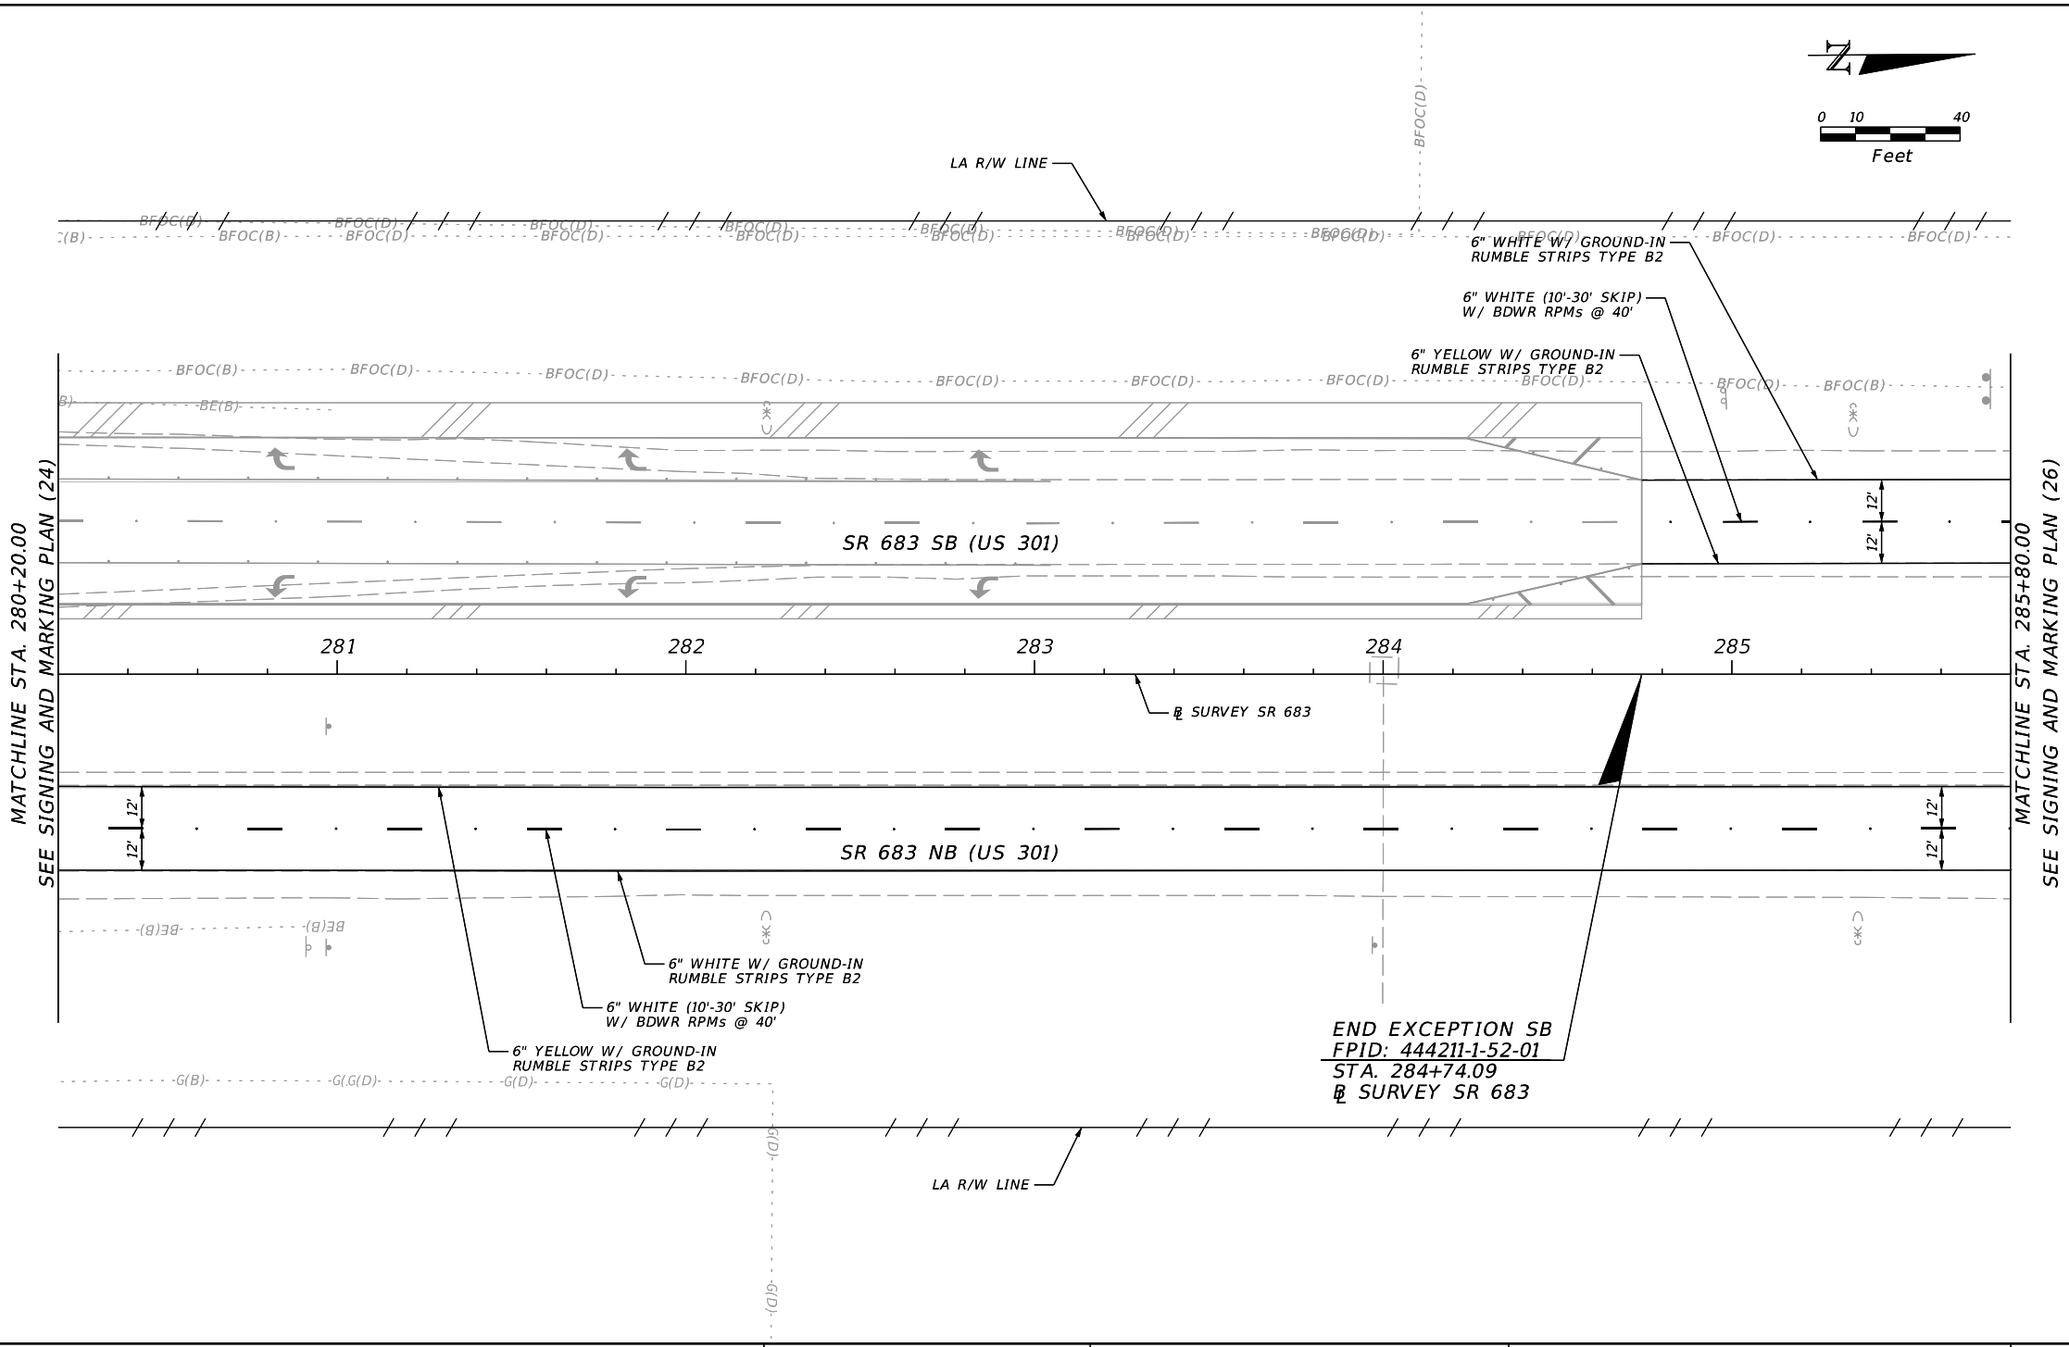

REVISIONS			
DATE	DESCRIPTION	DATE	DESCRIPTION

ENGINEER OF RECORD
JULIO A. ALEGRE, P.E.
LICENSE NUMBER 66265
PROTEAN DESIGN GROUP
100 EAST PINE STREET, SUITE 600
ORLANDO, FL 32801

STATE OF FLORIDA
DEPARTMENT OF TRANSPORTATION


ROAD NO.	COUNTY	FINANCIAL PROJECT ID
SR 683	MANATEE	445144-1-52-01

SIGNING & PAVEMENT MARKING PLAN (25)

SHEET NO. S-27

THE OFFICIAL RECORD OF THIS SHEET IS THE ELECTRONIC FILE DIGITALLY SIGNED AND SEALED UNDER RULE 61G15-23.004, F.A.C.


7/20/2022 9:36:54 AM yrivera
H:\Worksets\FDOT\445144152O1\SigningAndMarking\PLANSP01.dgn

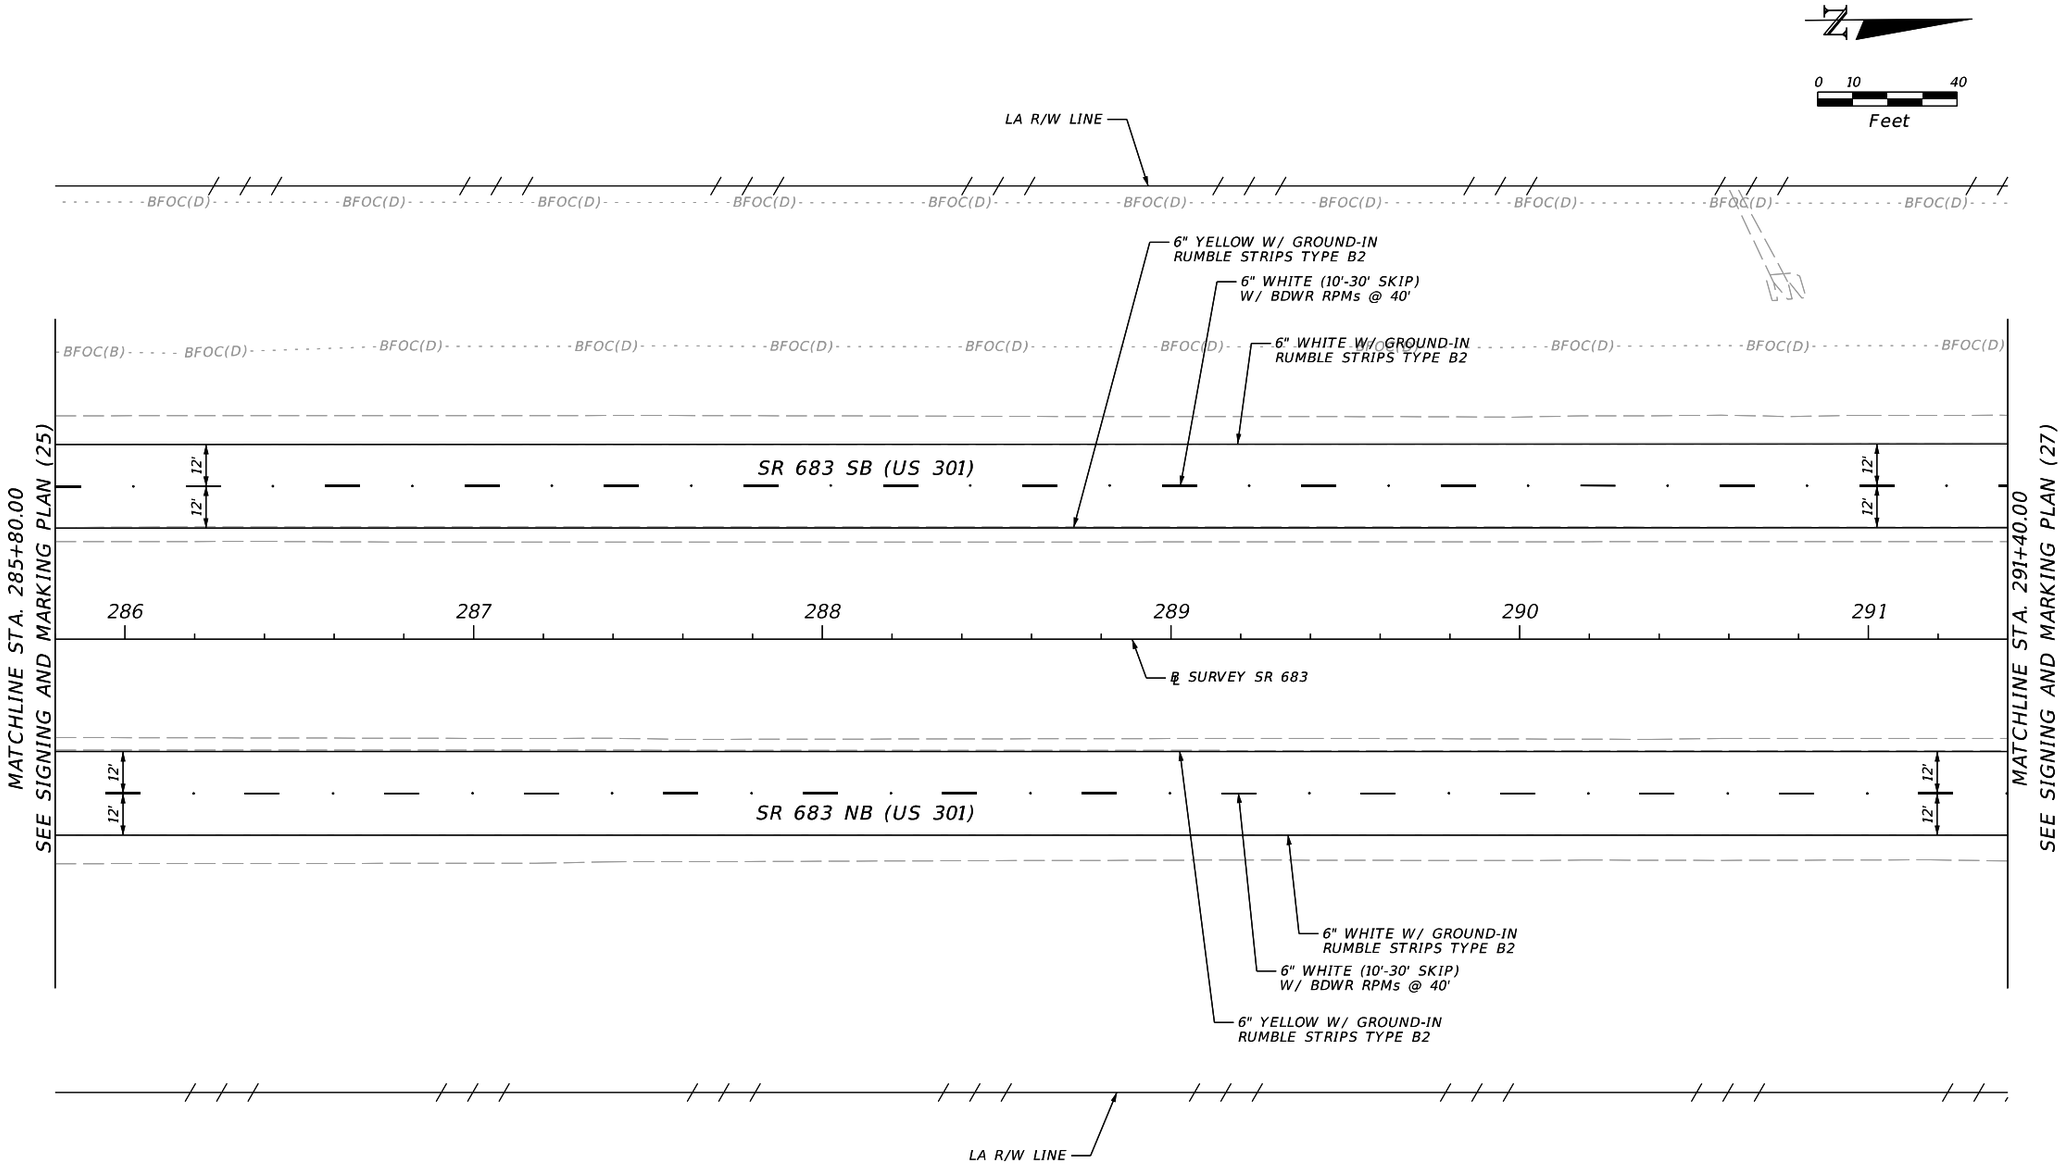

REVISIONS				ENGINEER OF RECORD	STATE OF FLORIDA DEPARTMENT OF TRANSPORTATION			SIGNING & PAVEMENT MARKING PLAN (26)	SHEET NO.
DATE	DESCRIPTION	DATE	DESCRIPTION	JULIO A. ALEGRE, P.E. LICENSE NUMBER 66265 PROTEAN DESIGN GROUP 100 EAST PINE STREET, SUITE 600 ORLANDO, FL 32801	ROAD NO.	COUNTY	FINANCIAL PROJECT ID		S-28
					SR 683	MANATEE	445144-1-52-01		

7/20/2022 9:36:54 AM yrivera
H:\Worksets\FDOT\445144152O1\SigningAndMarking\PLANSP01.dgn


THE OFFICIAL RECORD OF THIS SHEET IS THE ELECTRONIC FILE DIGITALLY SIGNED AND SEALED UNDER RULE 61G15-23.004, F.A.C.

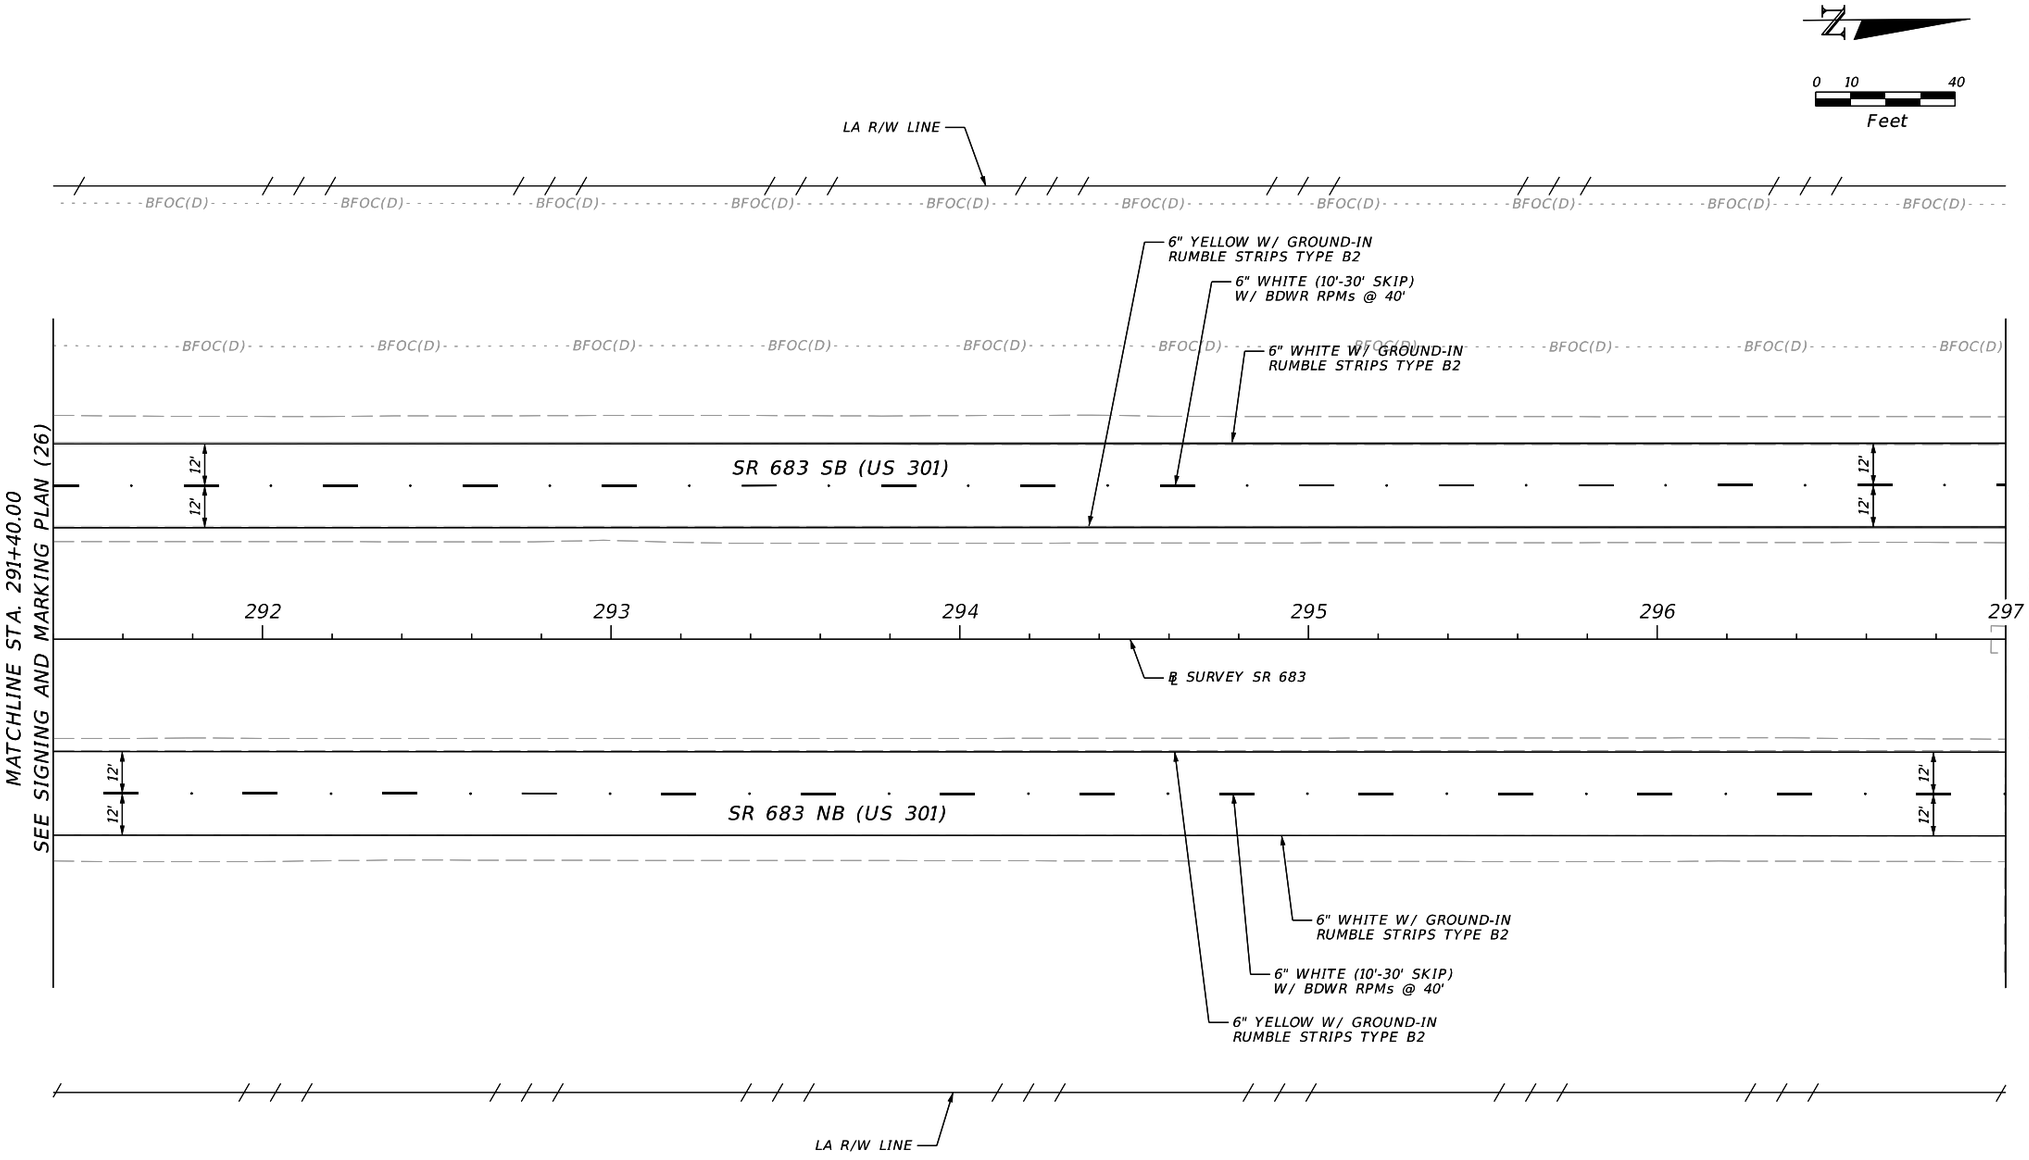

REVISIONS				ENGINEER OF RECORD	STATE OF FLORIDA DEPARTMENT OF TRANSPORTATION			SIGNING & PAVEMENT MARKING PLAN (27)	SHEET NO.
DATE	DESCRIPTION	DATE	DESCRIPTION	JULIO A. ALEGRE, P.E. LICENSE NUMBER 66265 PROTEAN DESIGN GROUP 100 EAST PINE STREET, SUITE 600 ORLANDO, FL 32801	ROAD NO.	COUNTY	FINANCIAL PROJECT ID		S-29
					SR 683	MANATEE	445144-1-52-01		

7/20/2022 9:36:55 AM yrivera
H:\Worksets\FDOT\445144152O1\SignAndMarking\PLANSP01.dgn


THE OFFICIAL RECORD OF THIS SHEET IS THE ELECTRONIC FILE DIGITALLY SIGNED AND SEALED UNDER RULE 61G15-23.004, F.A.C.

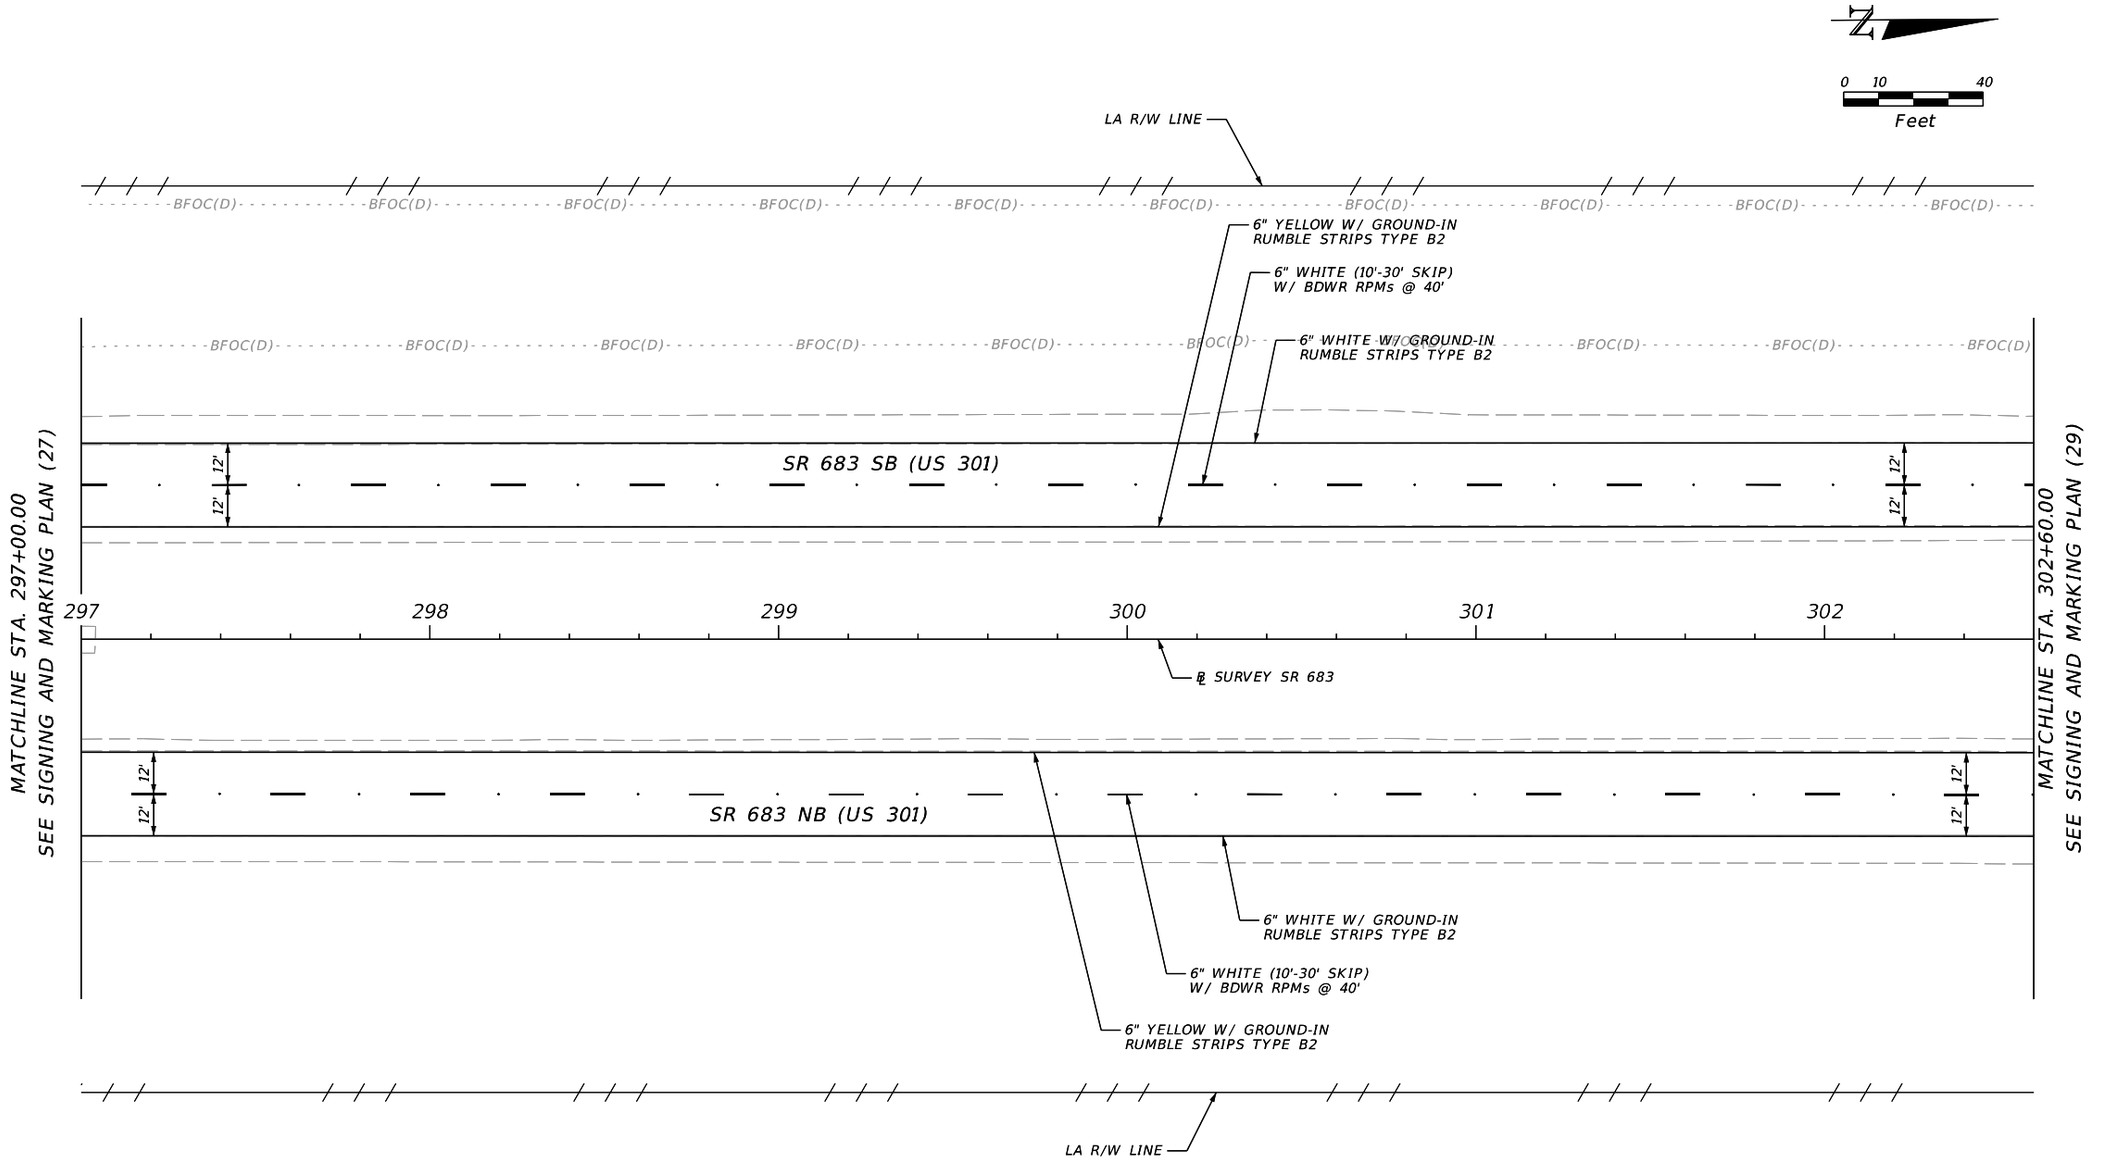

REVISIONS				ENGINEER OF RECORD	STATE OF FLORIDA DEPARTMENT OF TRANSPORTATION			SIGNING & PAVEMENT MARKING PLAN (28)	SHEET NO.
DATE	DESCRIPTION	DATE	DESCRIPTION	JULIO A. ALEGRE, P.E. LICENSE NUMBER 66265 PROTEAN DESIGN GROUP 100 EAST PINE STREET, SUITE 600 ORLANDO, FL 32801	ROAD NO.	COUNTY	FINANCIAL PROJECT ID		S-30
					SR 683	MANATEE	445144-1-52-01		

7/20/2022 9:36:55 AM yrivera
H:\Worksets\FDOT\445144152O1\SignAndMarking\PLANSP01.dgn


THE OFFICIAL RECORD OF THIS SHEET IS THE ELECTRONIC FILE DIGITALLY SIGNED AND SEALED UNDER RULE 61G15-23.004, F.A.C.

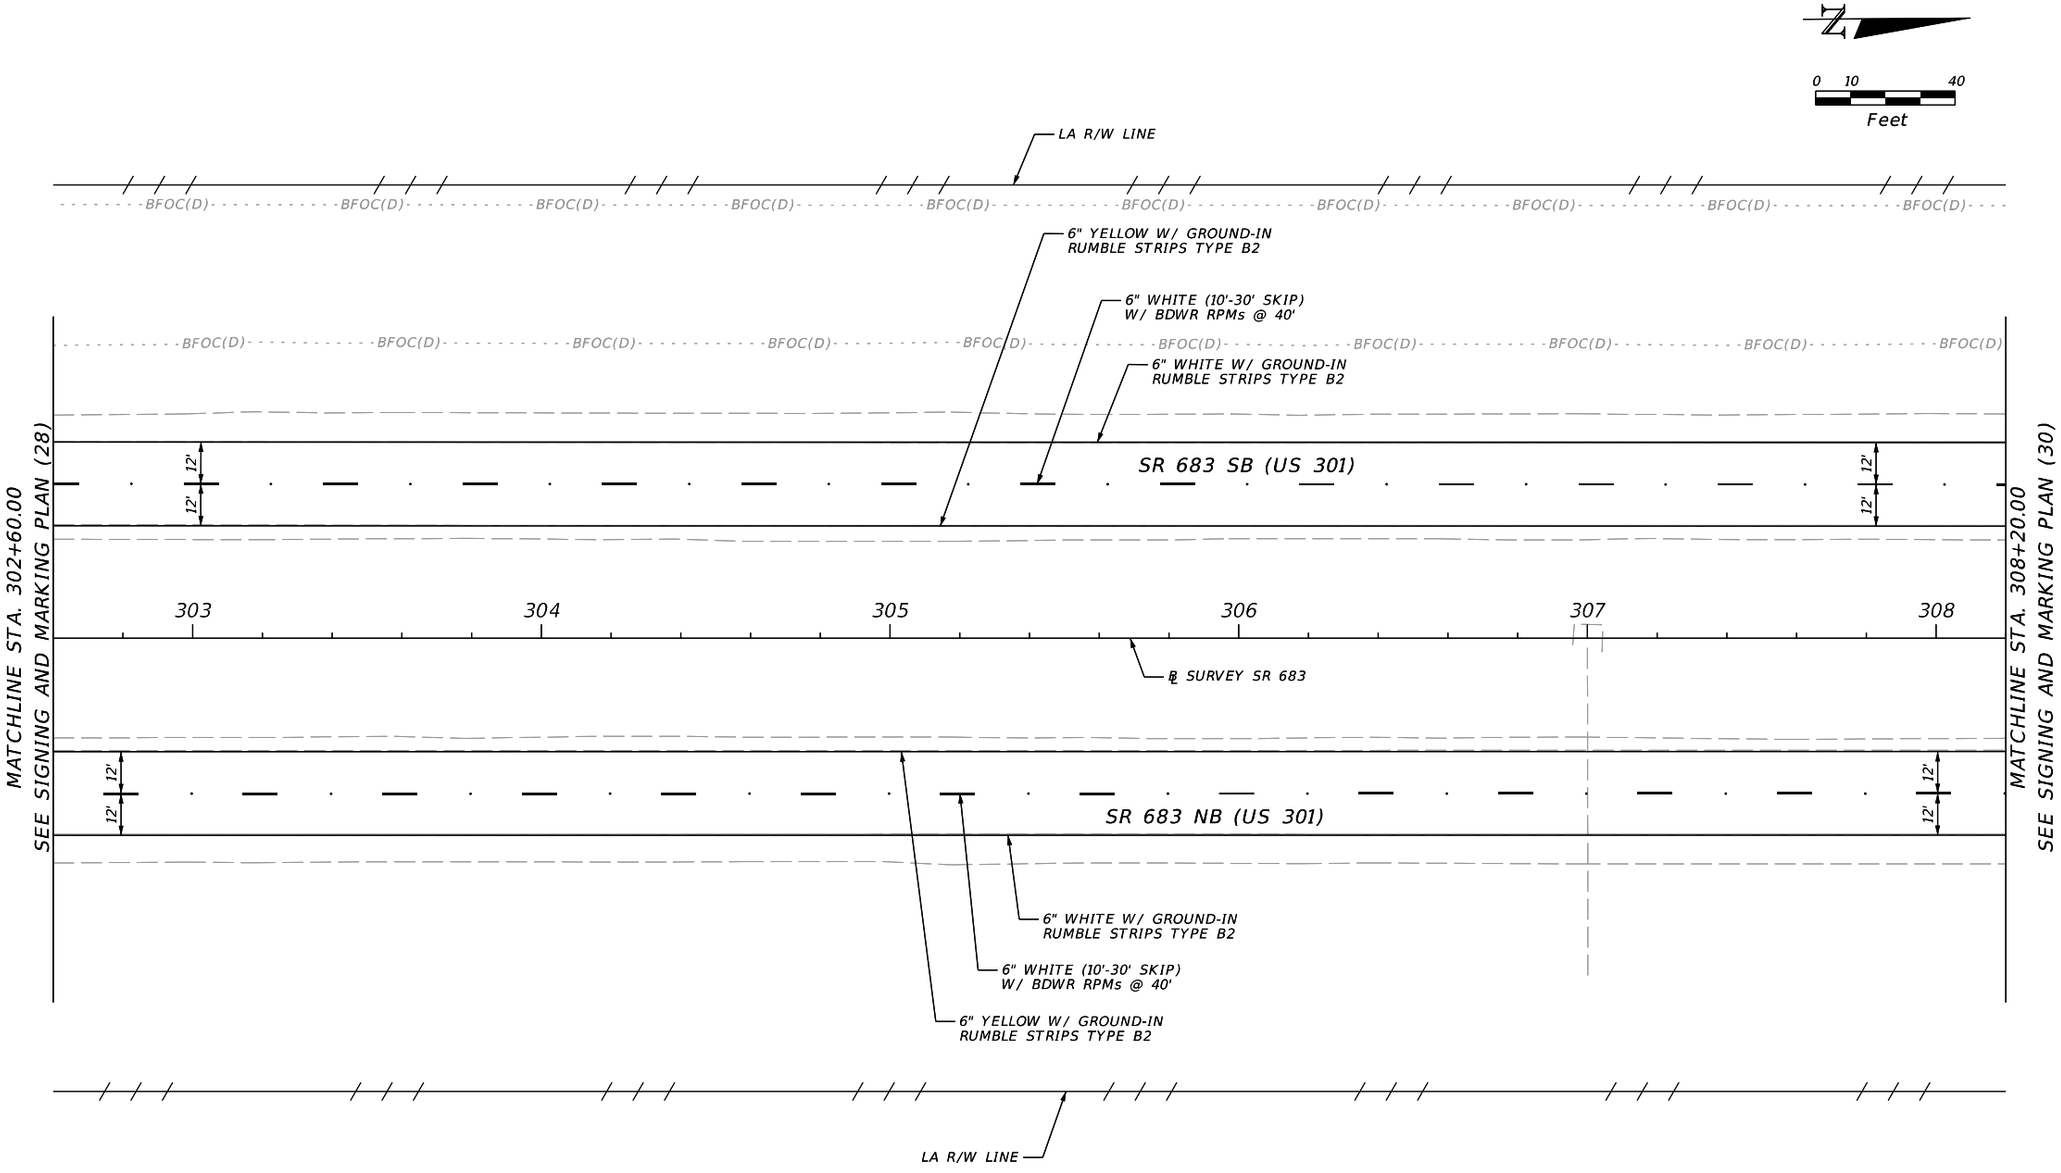

REVISIONS				ENGINEER OF RECORD	STATE OF FLORIDA DEPARTMENT OF TRANSPORTATION			SIGNING & PAVEMENT MARKING PLAN (29)	SHEET NO.
DATE	DESCRIPTION	DATE	DESCRIPTION	JULIO A. ALEGRE, P.E. LICENSE NUMBER 66265 PROTEAN DESIGN GROUP 100 EAST PINE STREET, SUITE 600 ORLANDO, FL 32801	ROAD NO.	COUNTY	FINANCIAL PROJECT ID		S-31
					SR 683	MANATEE	445144-1-52-01		

7/20/2022 9:36:56 AM yrivera
H:\Worksets\FDOT\445144152O1\SigningAndMarking\PLANSP01.dgn


THE OFFICIAL RECORD OF THIS SHEET IS THE ELECTRONIC FILE DIGITALLY SIGNED AND SEALED UNDER RULE 61G15-23.004, F.A.C.

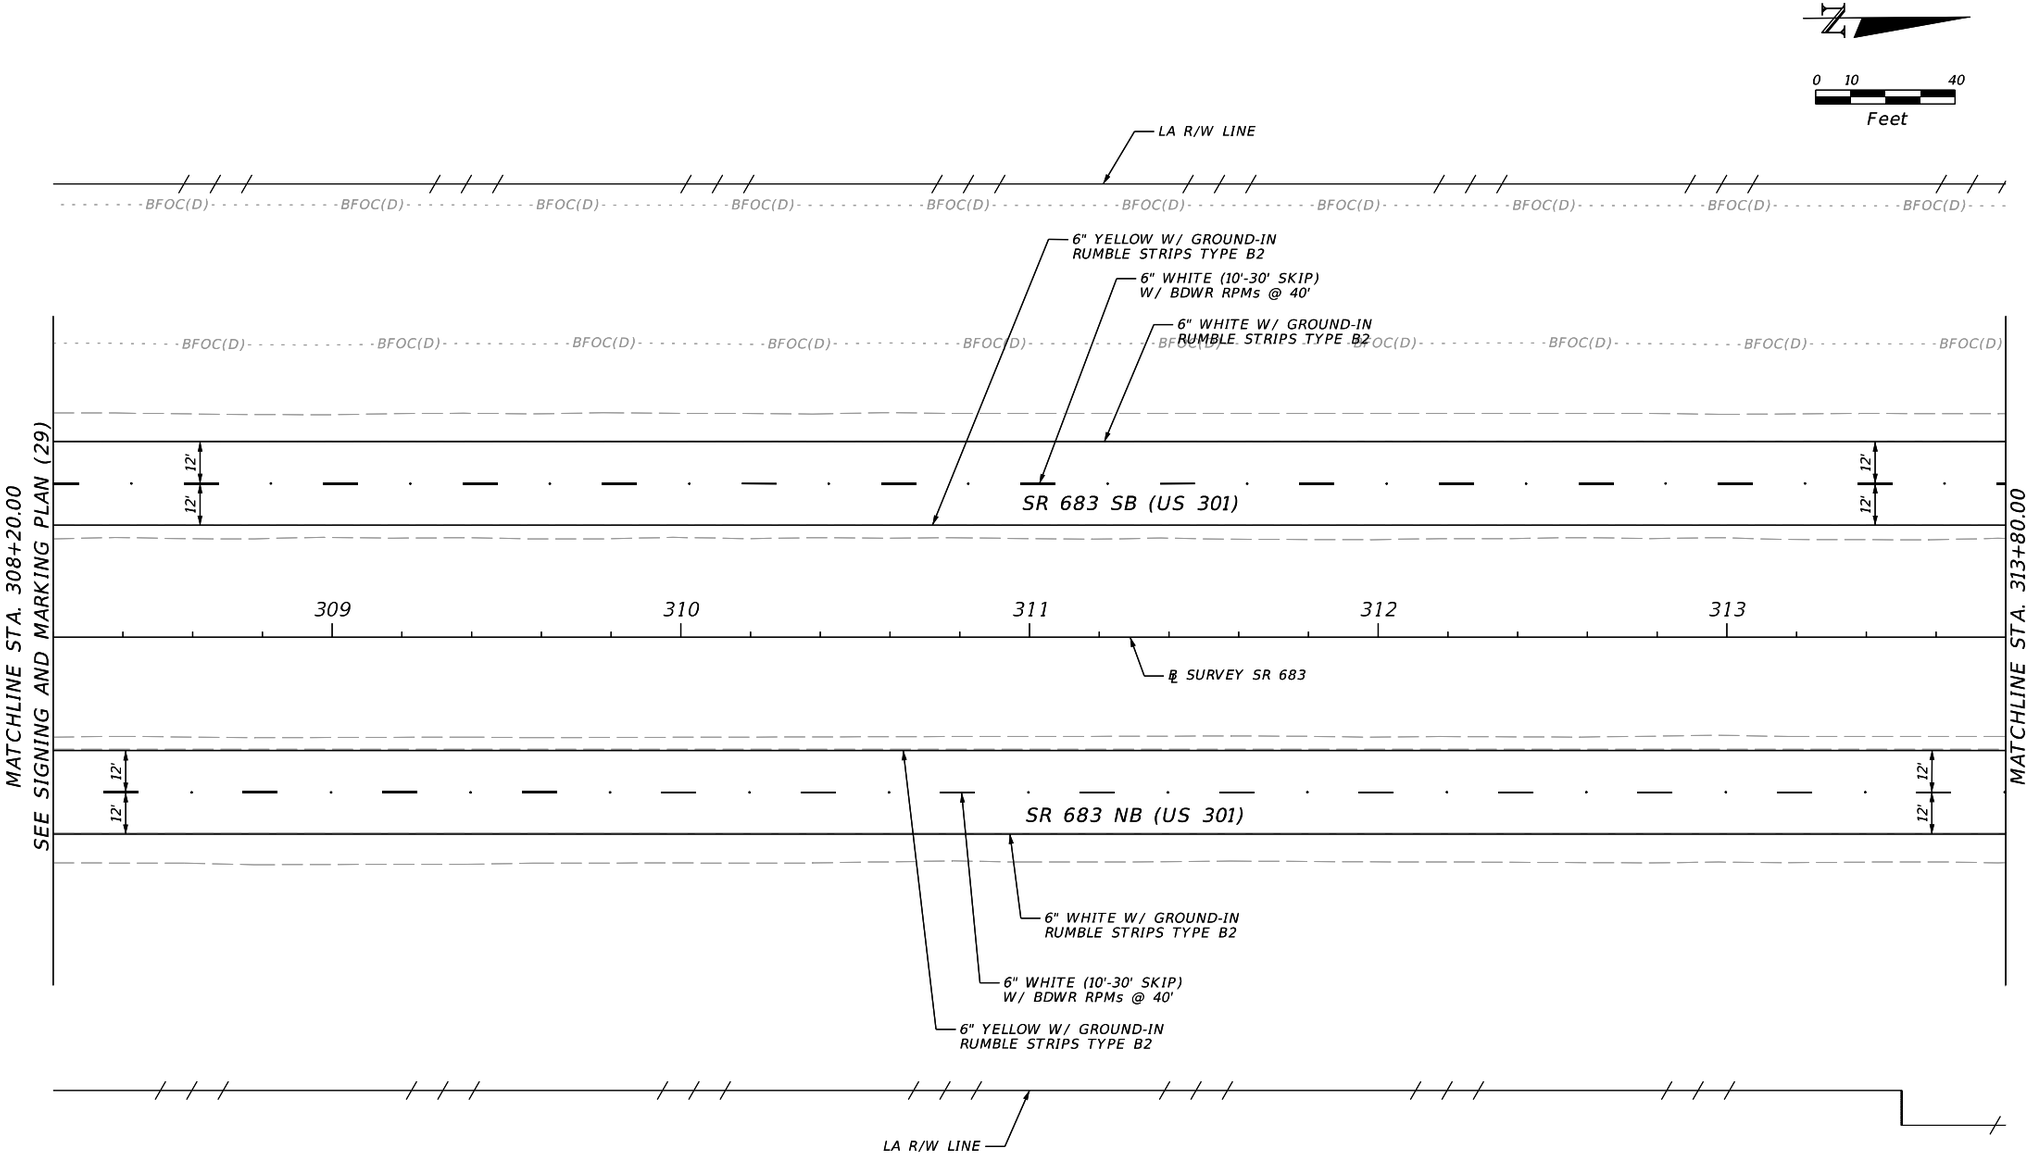

REVISIONS				ENGINEER OF RECORD	STATE OF FLORIDA DEPARTMENT OF TRANSPORTATION			SIGNING & PAVEMENT MARKING PLAN (30)	SHEET NO.
DATE	DESCRIPTION	DATE	DESCRIPTION	JULIO A. ALEGRE, P.E. LICENSE NUMBER 66265 PROTEAN DESIGN GROUP 100 EAST PINE STREET, SUITE 600 ORLANDO, FL 32801	ROAD NO.	COUNTY	FINANCIAL PROJECT ID		S-32
					SR 683	MANATEE	445144-1-52-01		

THE OFFICIAL RECORD OF THIS SHEET IS THE ELECTRONIC FILE DIGITALLY SIGNED AND SEALED UNDER RULE 61G15-23.004, F.A.C.


7/20/2022 9:36:56 AM yrivera
H:\Worksets\FDOT\445144152O1\SigningAndMarking\PLANSP01.dgn

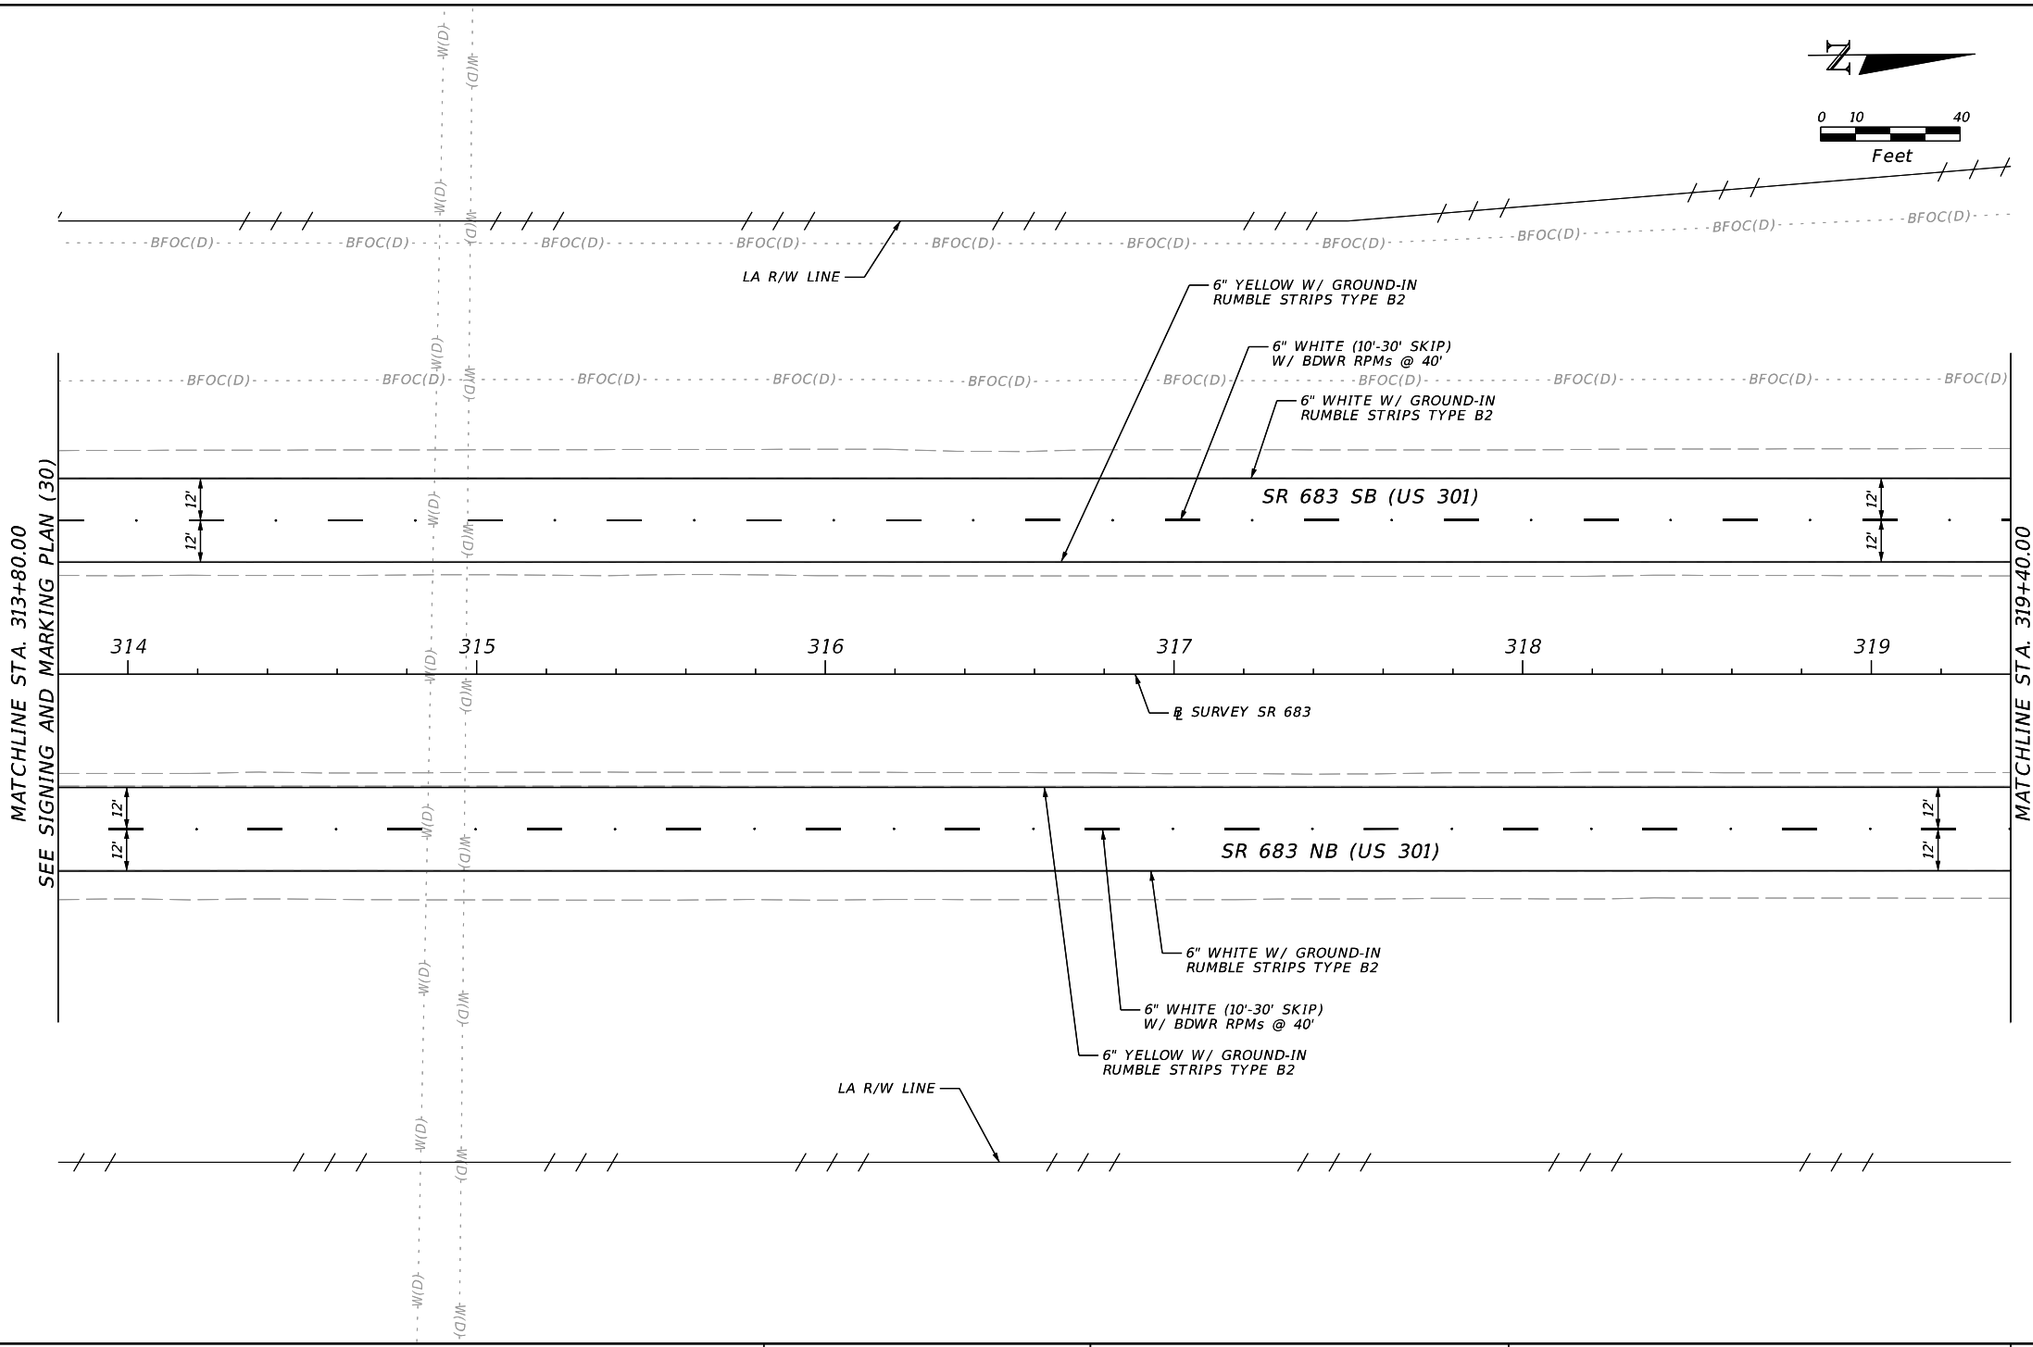

REVISIONS				ENGINEER OF RECORD	STATE OF FLORIDA DEPARTMENT OF TRANSPORTATION			SIGNING & PAVEMENT MARKING PLAN (31)	SHEET NO.
DATE	DESCRIPTION	DATE	DESCRIPTION	JULIO A. ALEGRE, P.E. LICENSE NUMBER 66265 PROTEAN DESIGN GROUP 100 EAST PINE STREET, SUITE 600 ORLANDO, FL 32801	ROAD NO.	COUNTY	FINANCIAL PROJECT ID		S-33
					SR 683	MANATEE	445144-1-52-01		

7/20/2022 9:36:57 AM yrivera
H:\Worksets\FDOT\445144152O1\SigningAndMarking\PLANSP01.dgn

THE OFFICIAL RECORD OF THIS SHEET IS THE ELECTRONIC FILE DIGITALLY SIGNED AND SEALED UNDER RULE 61G15-23.004, F.A.C.

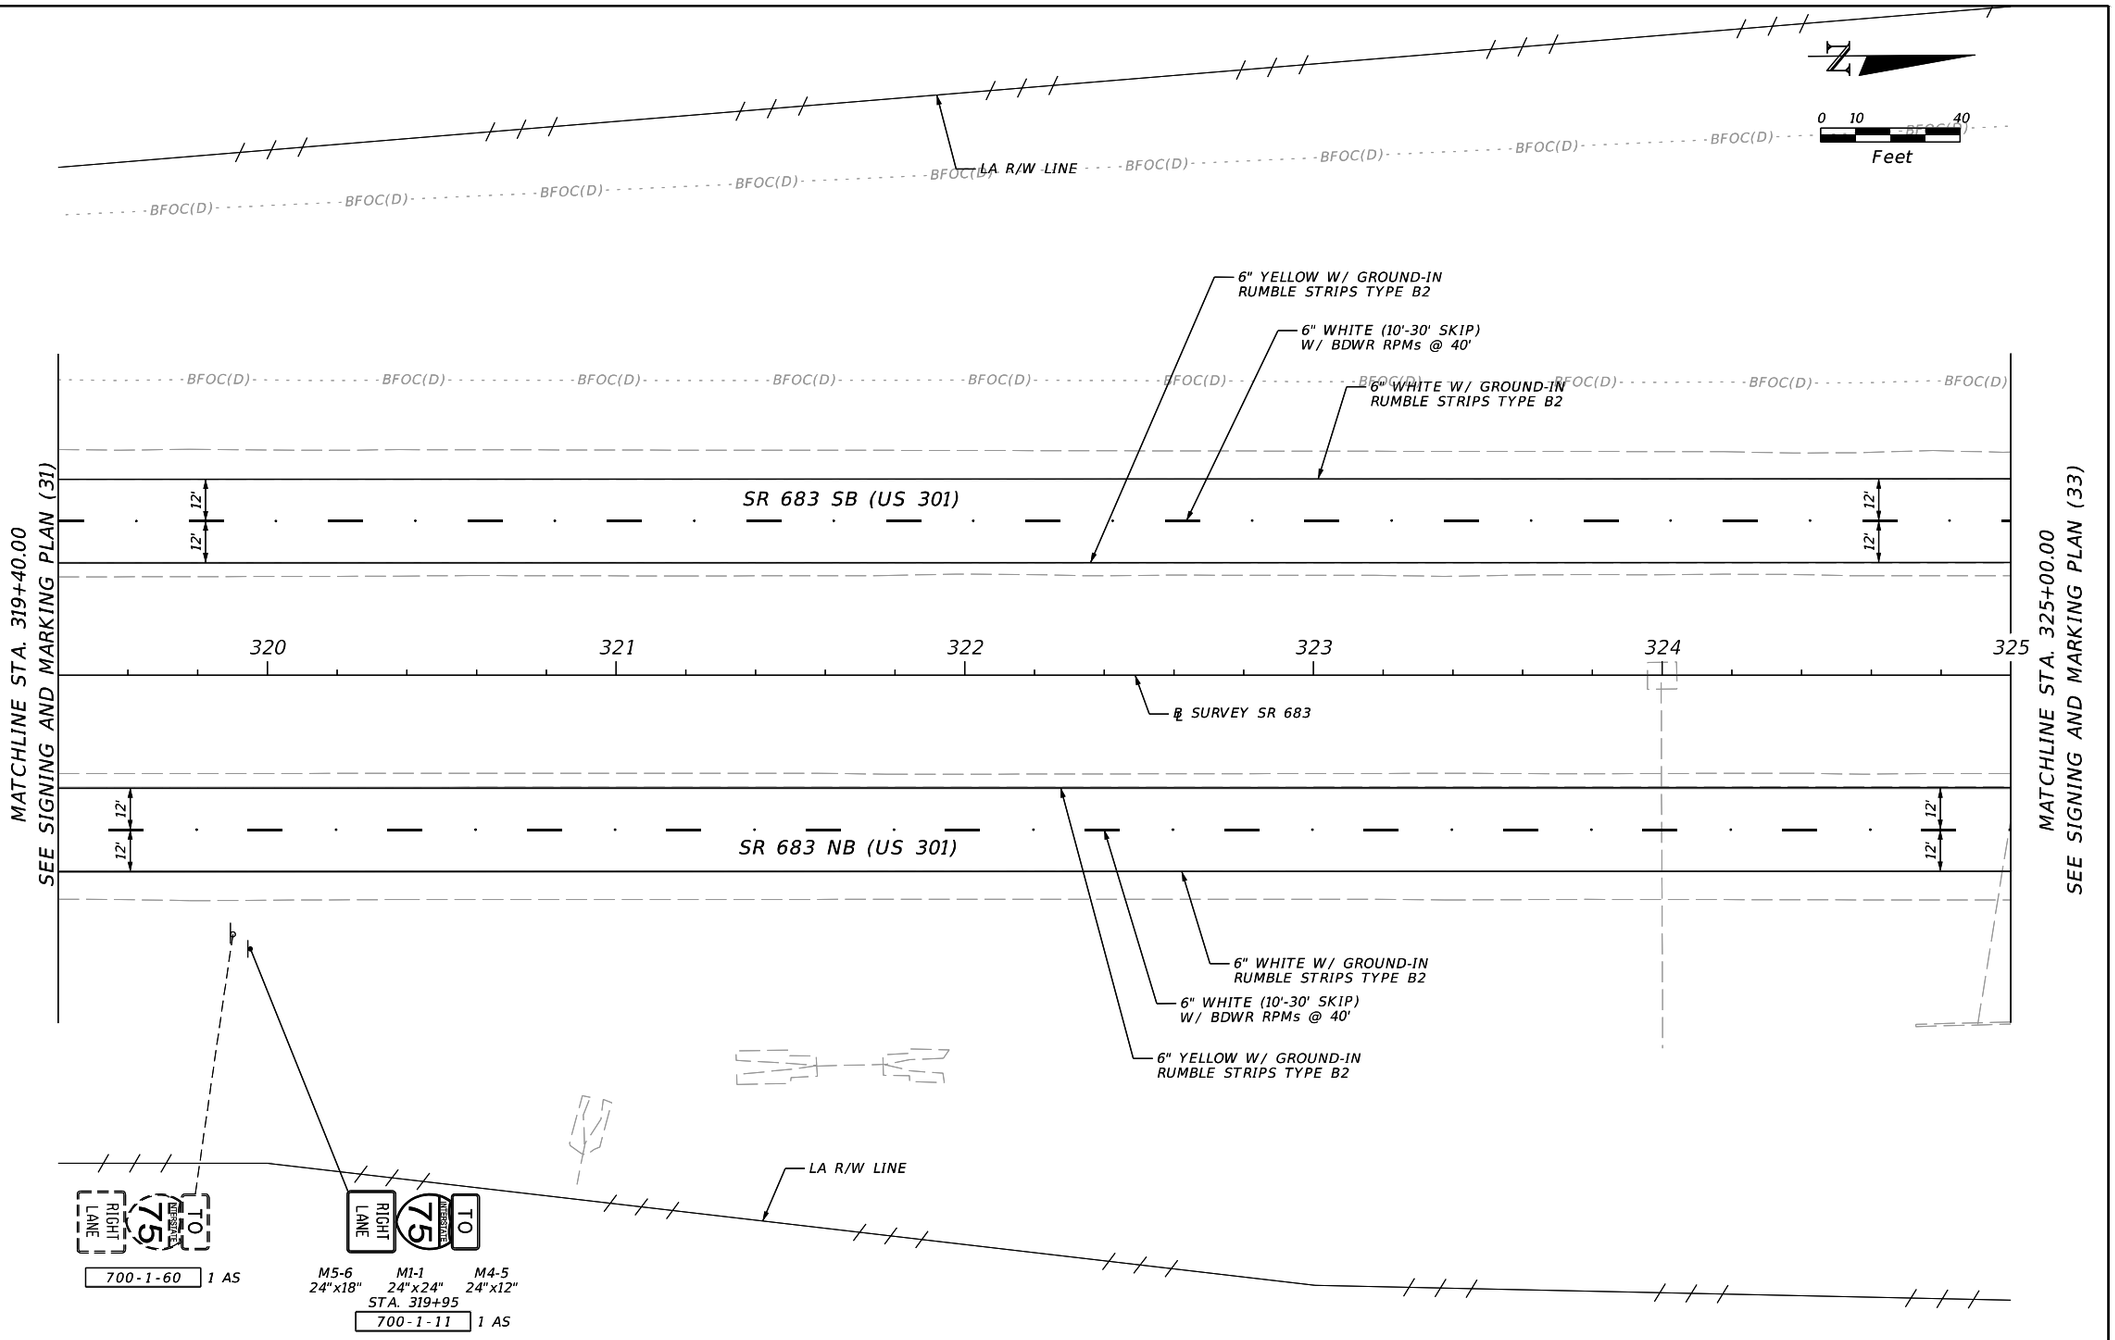

REVISIONS			
DATE	DESCRIPTION	DATE	DESCRIPTION

ENGINEER OF RECORD

JULIO A. ALEGRE, P.E.
LICENSE NUMBER 66265
PROTEAN DESIGN GROUP
100 EAST PINE STREET, SUITE 600
ORLANDO, FL 32801

STATE OF FLORIDA
DEPARTMENT OF TRANSPORTATION


ROAD NO.	COUNTY	FINANCIAL PROJECT ID
SR 683	MANATEE	445144-1-52-01

SIGNING & PAVEMENT MARKING PLAN (32)

SHEET NO. S-34

THE OFFICIAL RECORD OF THIS SHEET IS THE ELECTRONIC FILE DIGITALLY SIGNED AND SEALED UNDER RULE 61G15-23.004, F.A.C.


7/20/2022 9:36:57 AM yrivera
H:\Worksets\FDOT\445144152O1\SigningAndMarking\PLANSP01.dgn

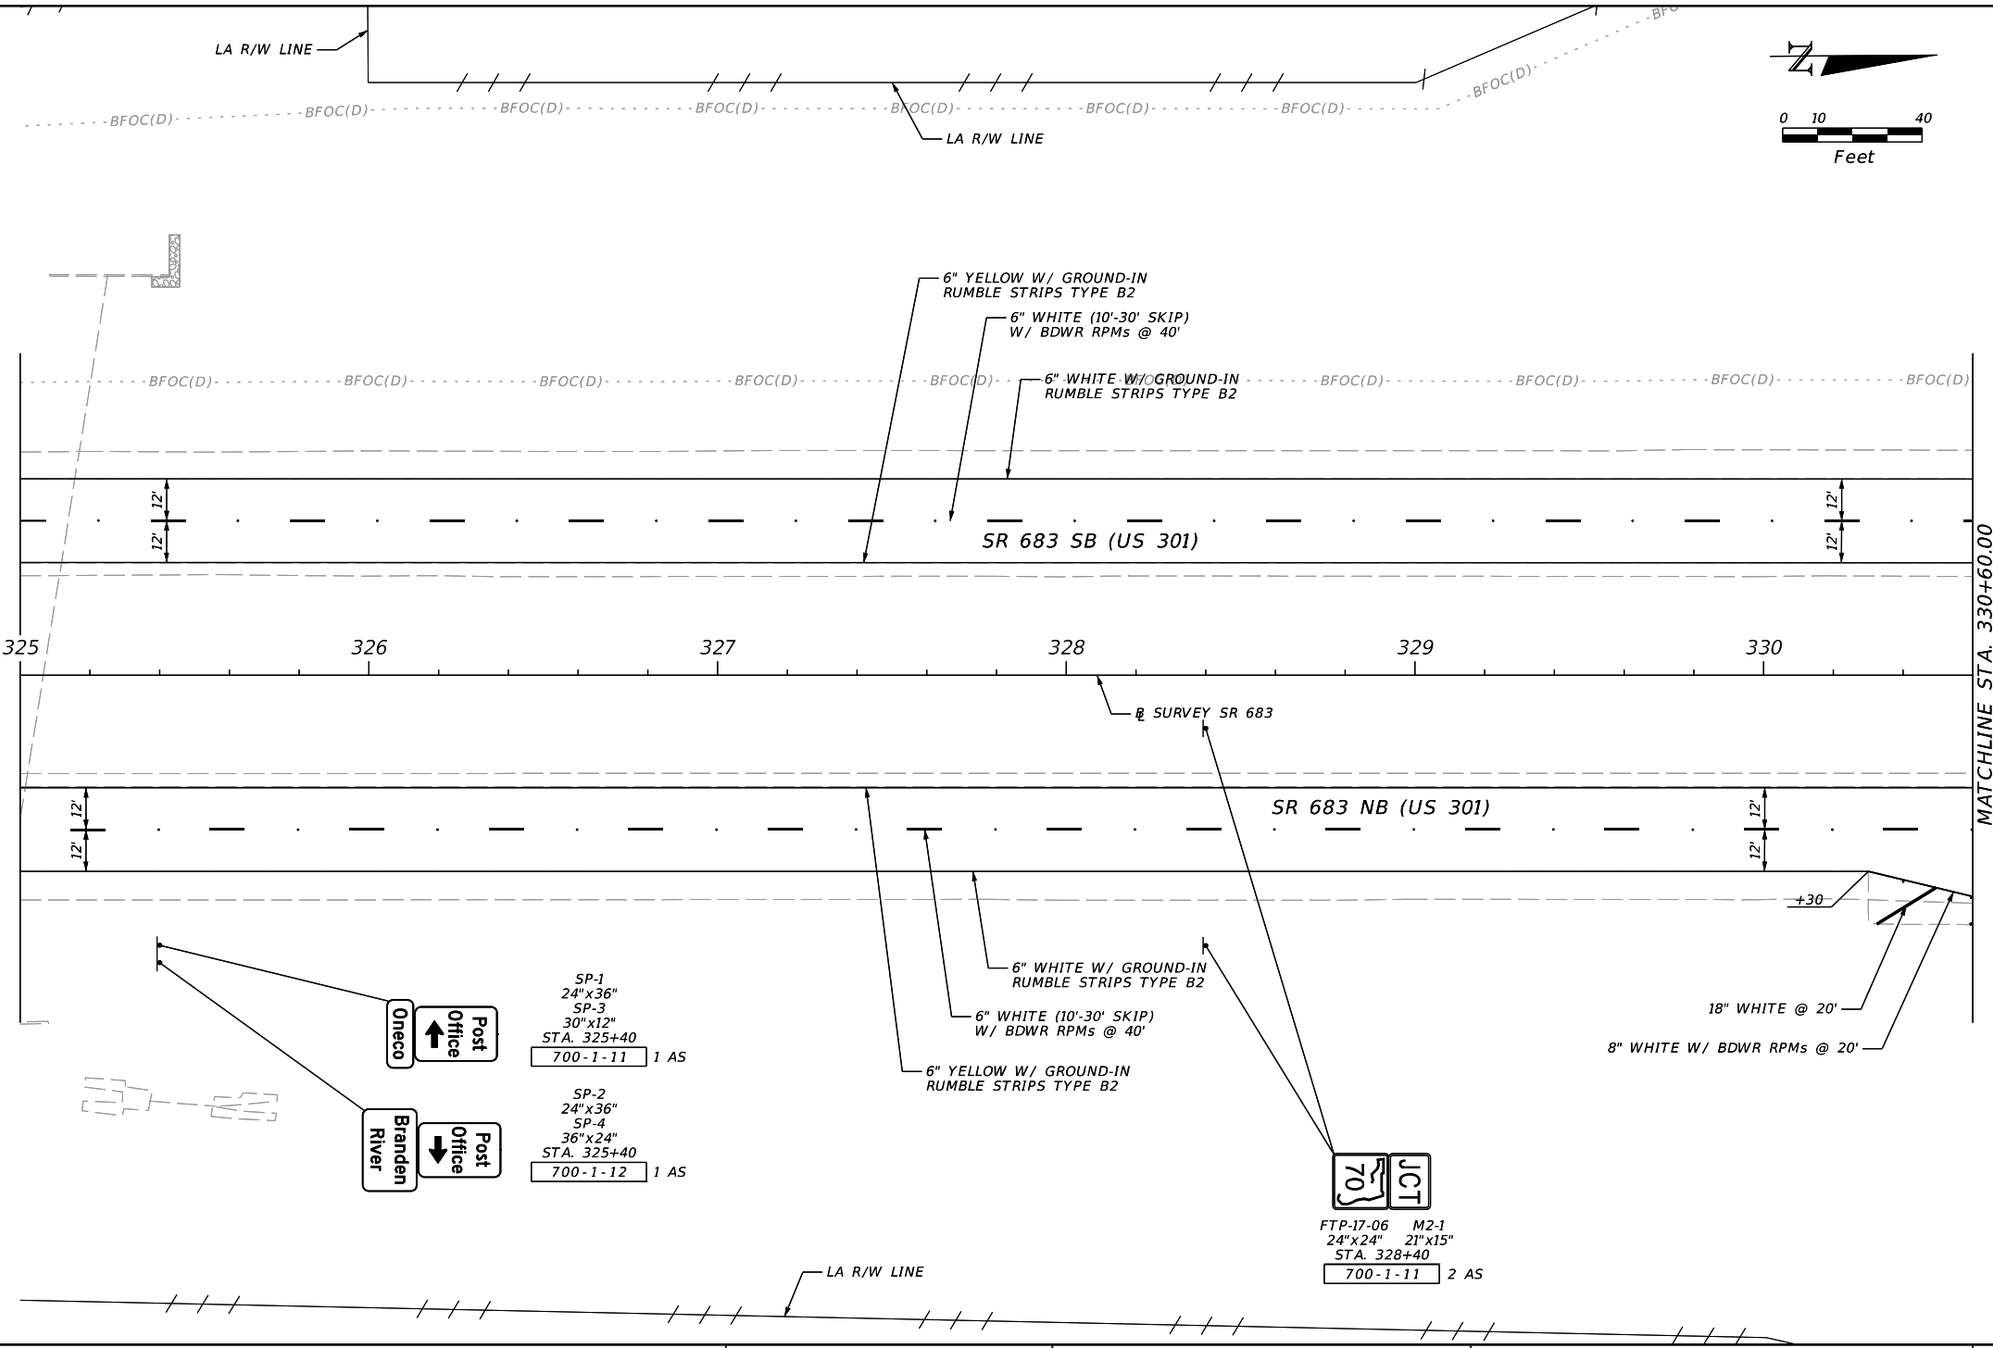

REVISIONS				ENGINEER OF RECORD	STATE OF FLORIDA DEPARTMENT OF TRANSPORTATION			SIGNING & PAVEMENT MARKING PLAN (33)	SHEET NO.
DATE	DESCRIPTION	DATE	DESCRIPTION	JULIO A. ALEGRE, P.E. LICENSE NUMBER 66265 PROTEAN DESIGN GROUP 100 EAST PINE STREET, SUITE 600 ORLANDO, FL 32801	ROAD NO.	COUNTY	FINANCIAL PROJECT ID		S-35
					SR 683	MANATEE	445144-1-52-01		

7/20/2022 9:36:58 AM yrivera
H:\Worksets\FDOT\445144152O1\SignAndMarking\PLANSP01.dgn


THE OFFICIAL RECORD OF THIS SHEET IS THE ELECTRONIC FILE DIGITALLY SIGNED AND SEALED UNDER RULE 61G15-23.004, F.A.C.

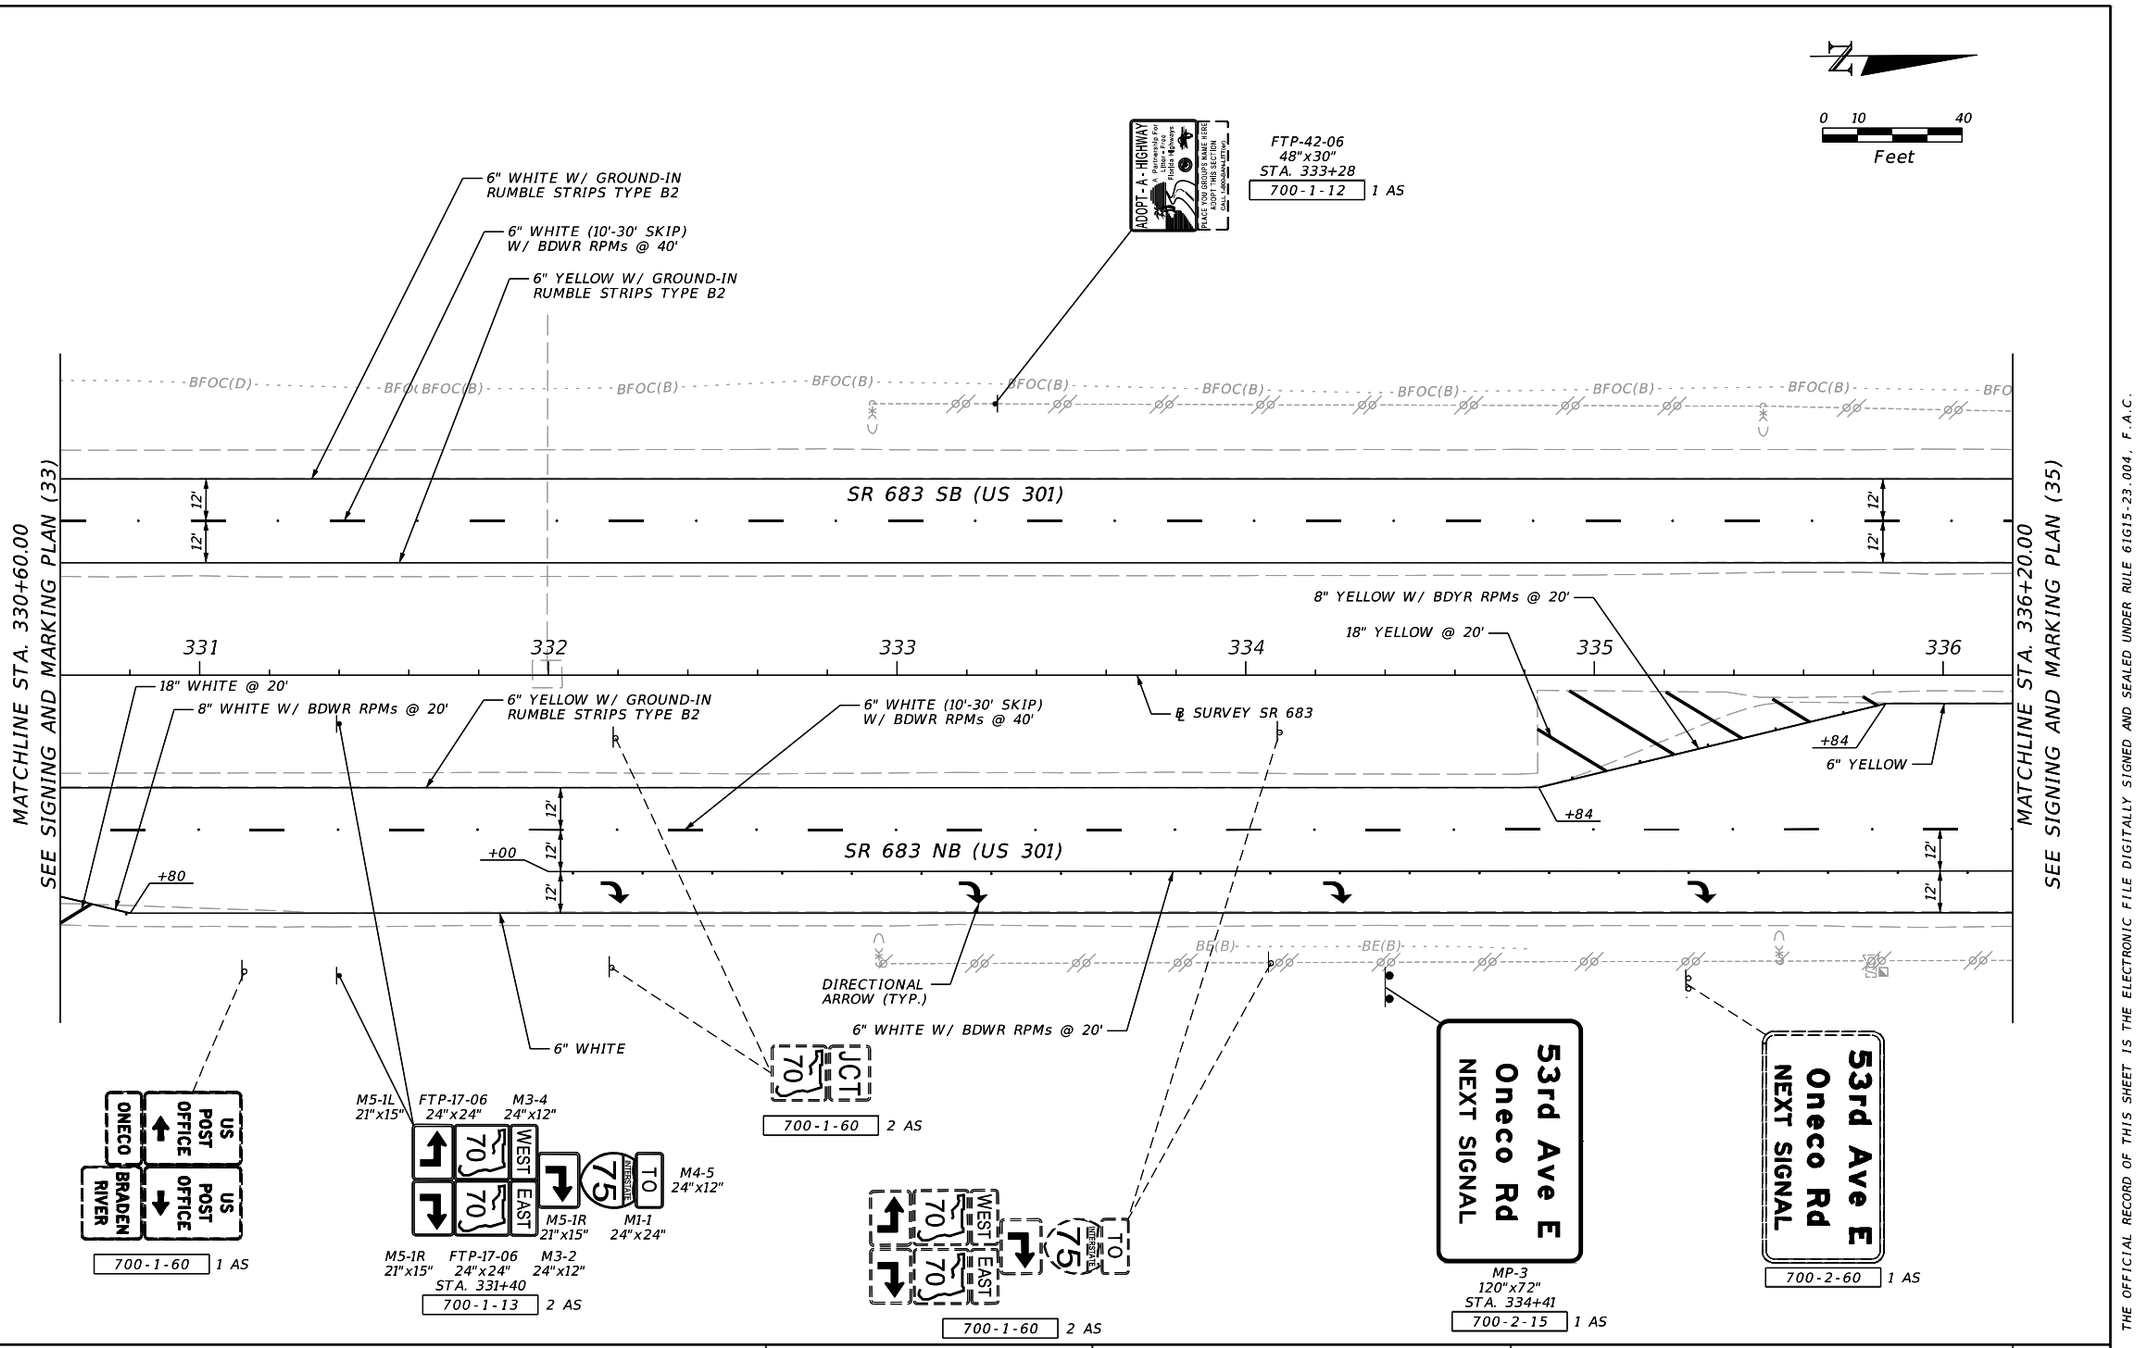

REVISIONS				ENGINEER OF RECORD	STATE OF FLORIDA DEPARTMENT OF TRANSPORTATION			SIGNING & PAVEMENT MARKING PLAN (34)	SHEET NO.
DATE	DESCRIPTION	DATE	DESCRIPTION	JULIO A. ALEGRE, P.E. LICENSE NUMBER 66265 PROTEAN DESIGN GROUP 100 EAST PINE STREET, SUITE 600 ORLANDO, FL 32801	ROAD NO.	COUNTY	FINANCIAL PROJECT ID		S-36
					SR 683	MANATEE	445144-1-52-01		

7/20/2022 9:36:59 AM yrivera
H:\Worksets\FDOT\445144152O1\SigningAndMarking\PLANSP01.dgn


THE OFFICIAL RECORD OF THIS SHEET IS THE ELECTRONIC FILE DIGITALLY SIGNED AND SEALED UNDER RULE 61G15-23.004, F.A.C.

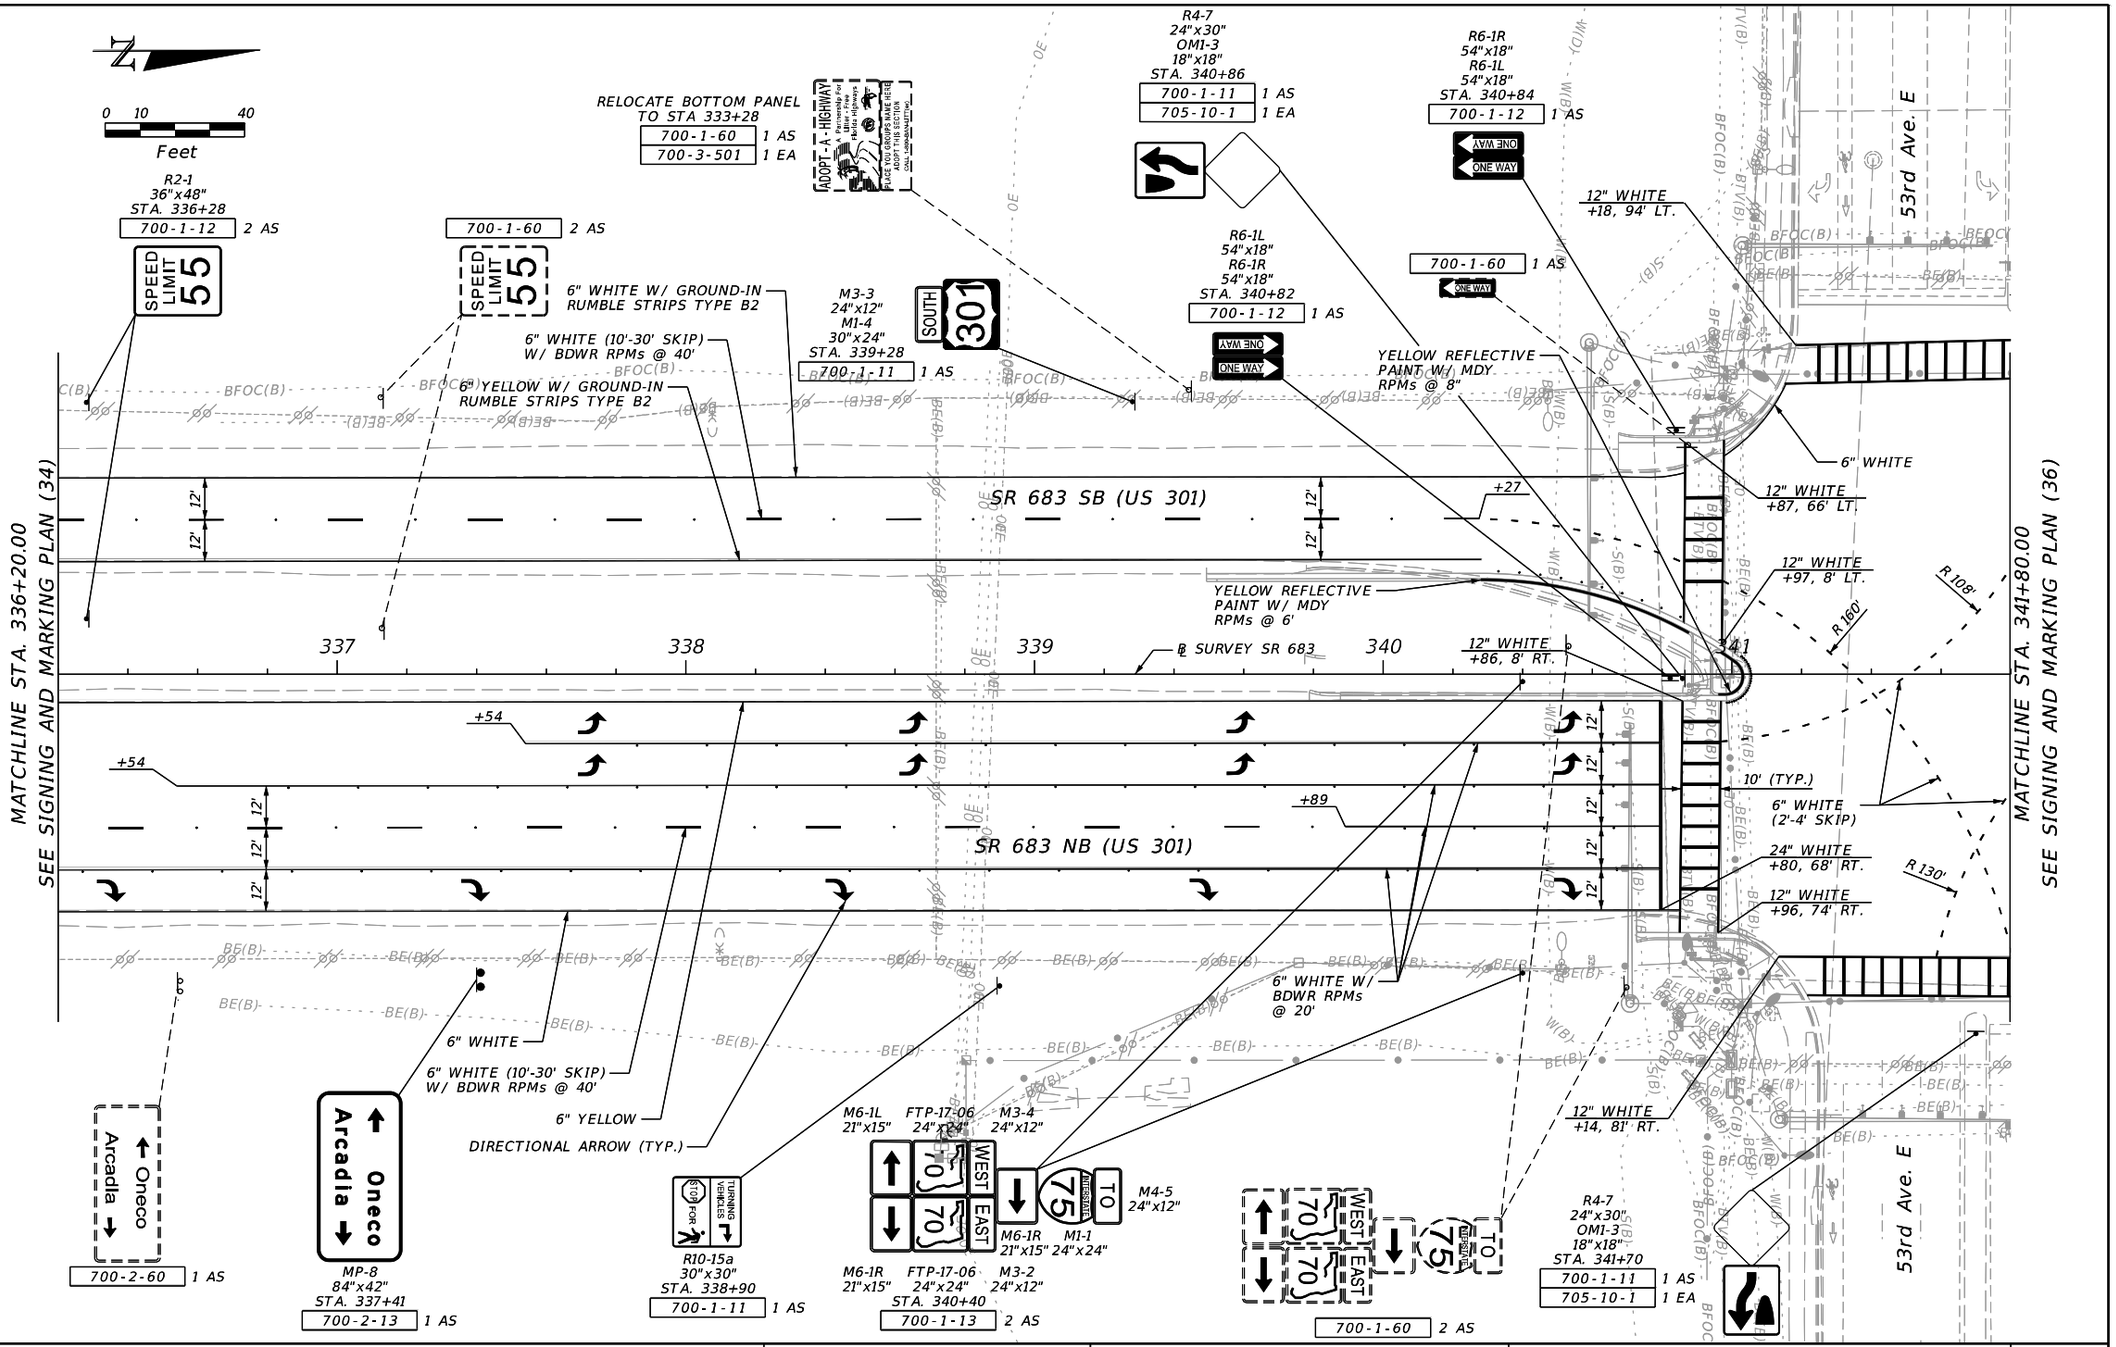

REVISIONS				ENGINEER OF RECORD	STATE OF FLORIDA DEPARTMENT OF TRANSPORTATION			SIGNING & PAVEMENT MARKING PLAN (35)	SHEET NO.
DATE	DESCRIPTION	DATE	DESCRIPTION	JULIO A. ALEGRE, P.E. LICENSE NUMBER 66265 PROTEAN DESIGN GROUP 100 EAST PINE STREET, SUITE 600 ORLANDO, FL 32801	ROAD NO.	COUNTY	FINANCIAL PROJECT ID		S-37
					SR 683	MANATEE	445144-1-52-01		

7/20/2022 9:37:00 AM yrivera
H:\Worksets\FDOT\445144152O1\SigningAndMarking\PLANSP01.dgn


THE OFFICIAL RECORD OF THIS SHEET IS THE ELECTRONIC FILE DIGITALLY SIGNED AND SEALED UNDER RULE 61G15-23.004, F.A.C.

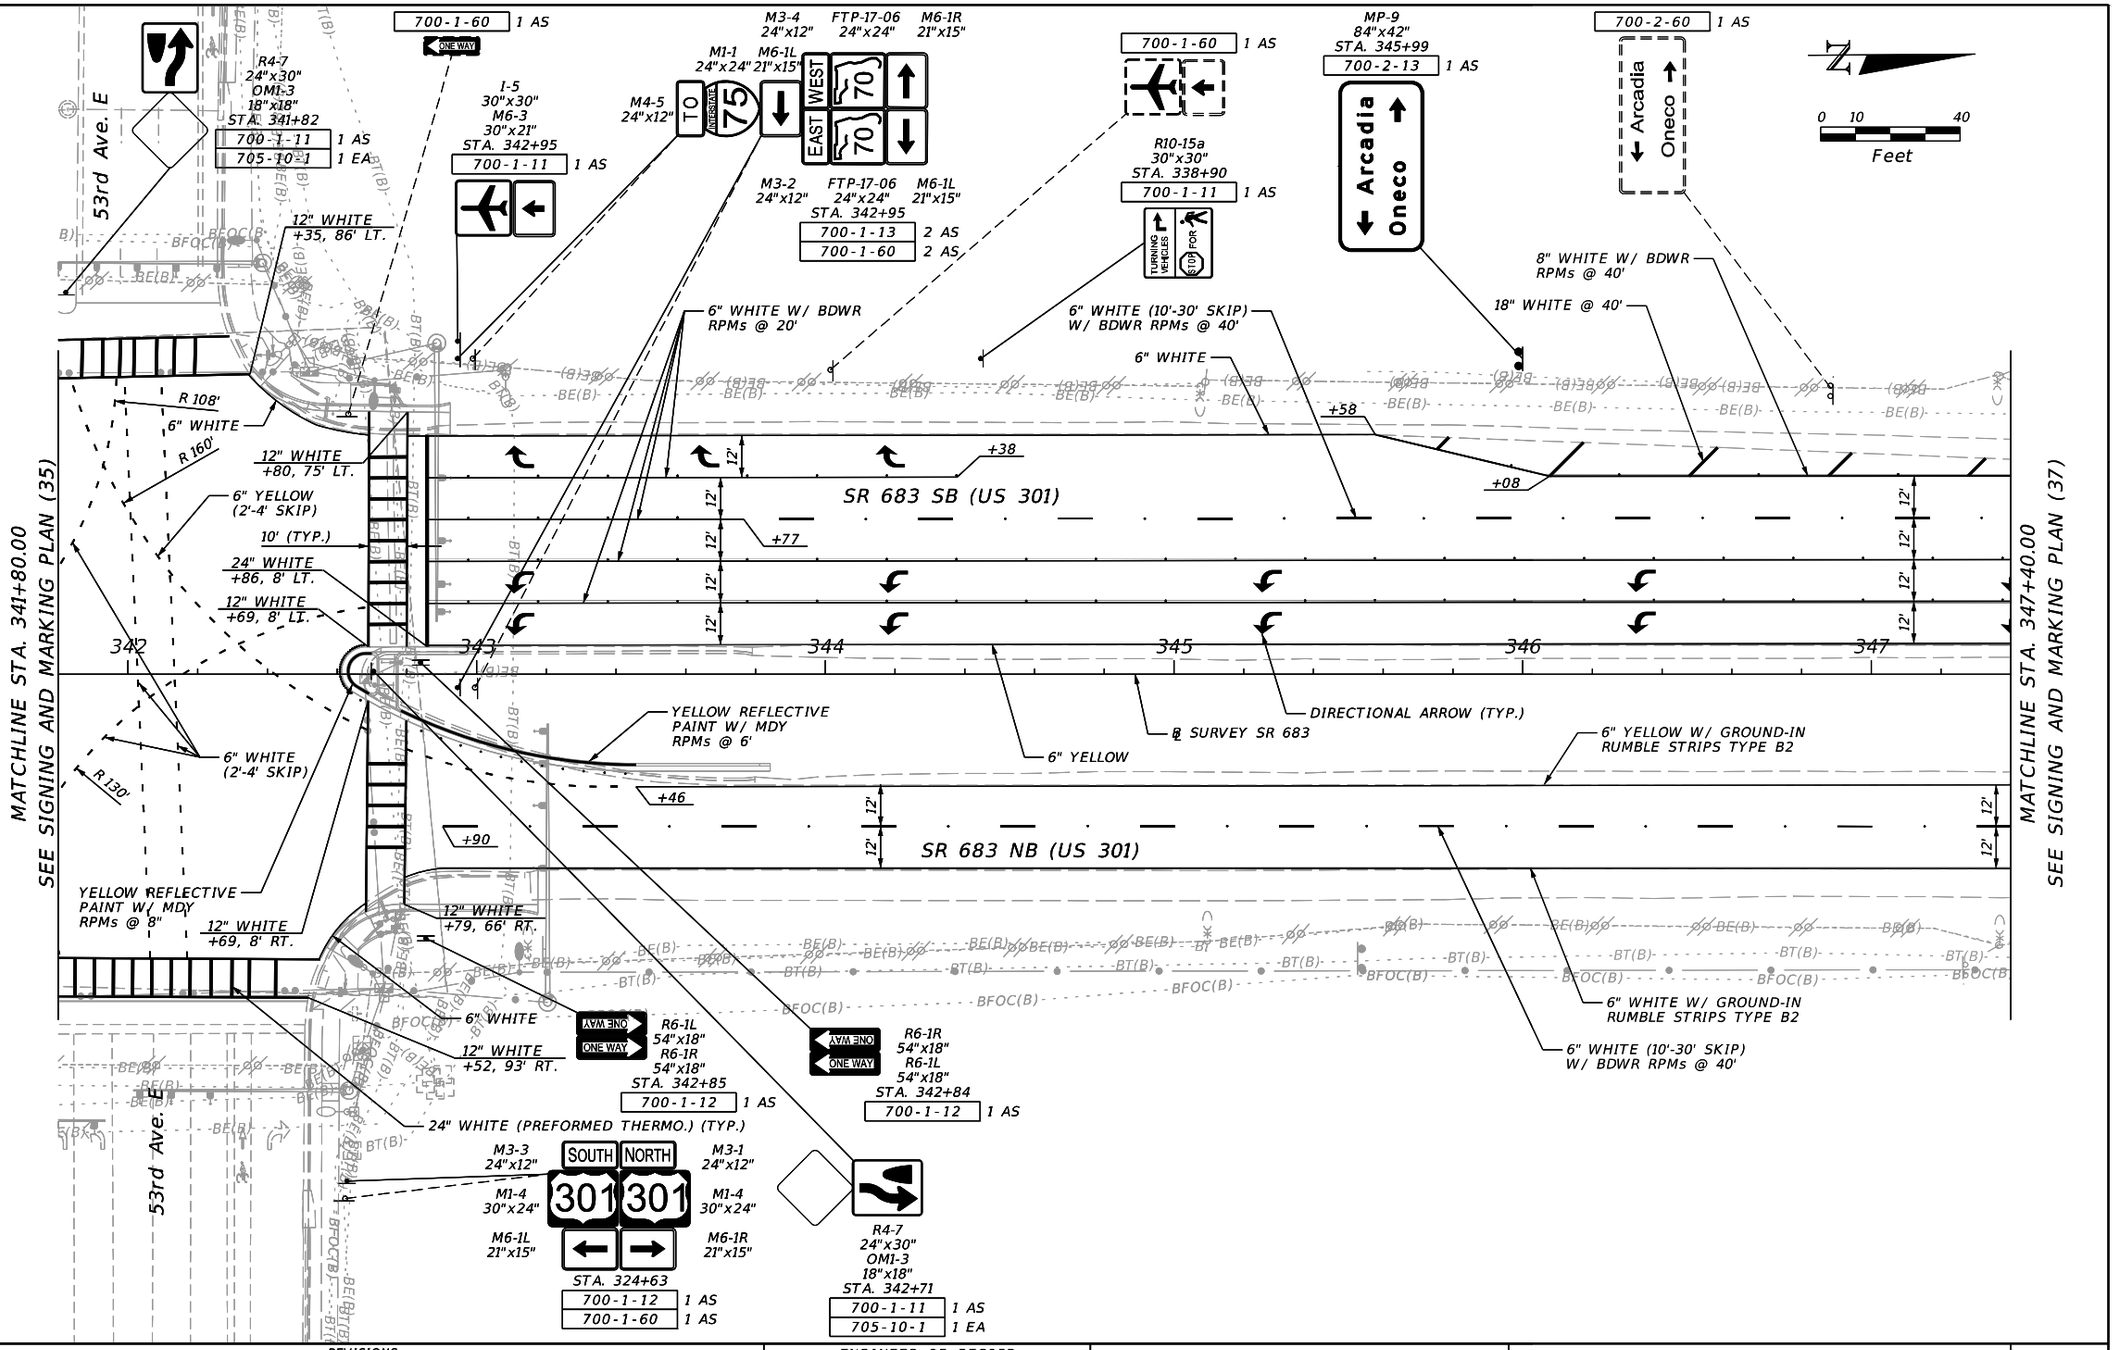

REVISIONS				ENGINEER OF RECORD	STATE OF FLORIDA DEPARTMENT OF TRANSPORTATION			SIGNING & PAVEMENT MARKING PLAN (36)	SHEET NO.
DATE	DESCRIPTION	DATE	DESCRIPTION	JULIO A. ALEGRE, P.E. LICENSE NUMBER 66265 PROTEAN DESIGN GROUP 100 EAST PINE STREET, SUITE 600 ORLANDO, FL 32801	ROAD NO.	COUNTY	FINANCIAL PROJECT ID		S-38
					SR 683	MANATEE	445144-1-52-01		

7/20/2022 9:37:00 AM yrivera
H:\Worksets\FDOT\445144152O1\SignAndMarking\PLANSP01.dgn


THE OFFICIAL RECORD OF THIS SHEET IS THE ELECTRONIC FILE DIGITALLY SIGNED AND SEALED UNDER RULE 61G15-23.004, F.A.C.

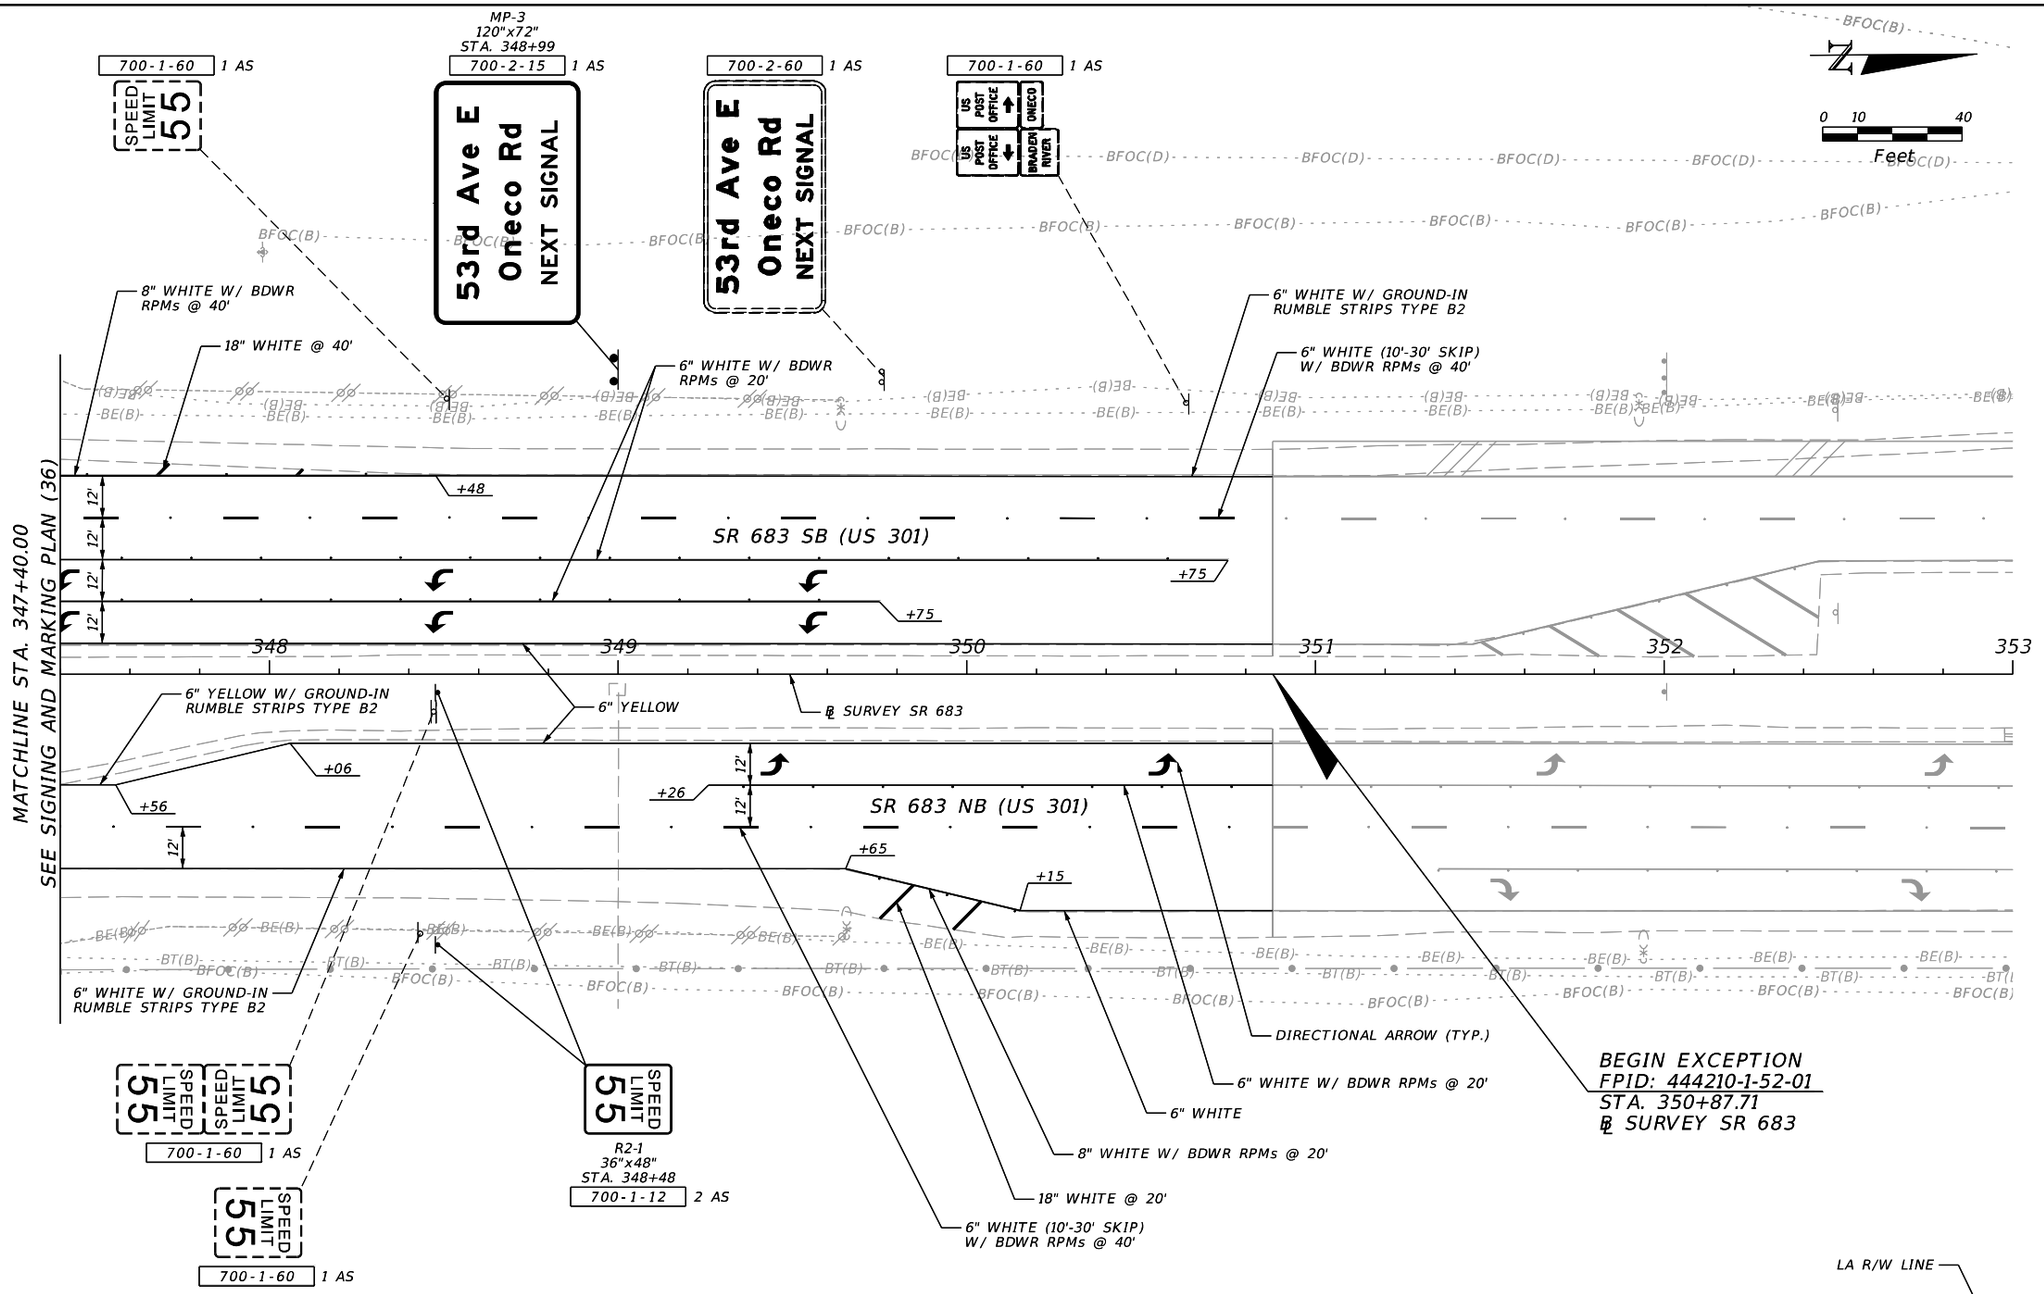

THE OFFICIAL RECORD OF THIS SHEET IS THE ELECTRONIC FILE DIGITALLY SIGNED AND SEALED UNDER RULE 61G15-23.004, F.A.C.

REVISIONS				ENGINEER OF RECORD	STATE OF FLORIDA DEPARTMENT OF TRANSPORTATION			SIGNING & PAVEMENT MARKING PLAN (37)	SHEET NO.
DATE	DESCRIPTION	DATE	DESCRIPTION	JULIO A. ALEGRE, P.E. LICENSE NUMBER 66265 PROTEAN DESIGN GROUP 100 EAST PINE STREET, SUITE 600 ORLANDO, FL 32801	ROAD NO.	COUNTY	FINANCIAL PROJECT ID		S-39
					SR 683	MANATEE	445144-1-52-01		


7/20/2022 9:37:01 AM yrivera
H:\Worksets\FDOT\445144152O1\SignAndMarking\PLANSP01.dgn

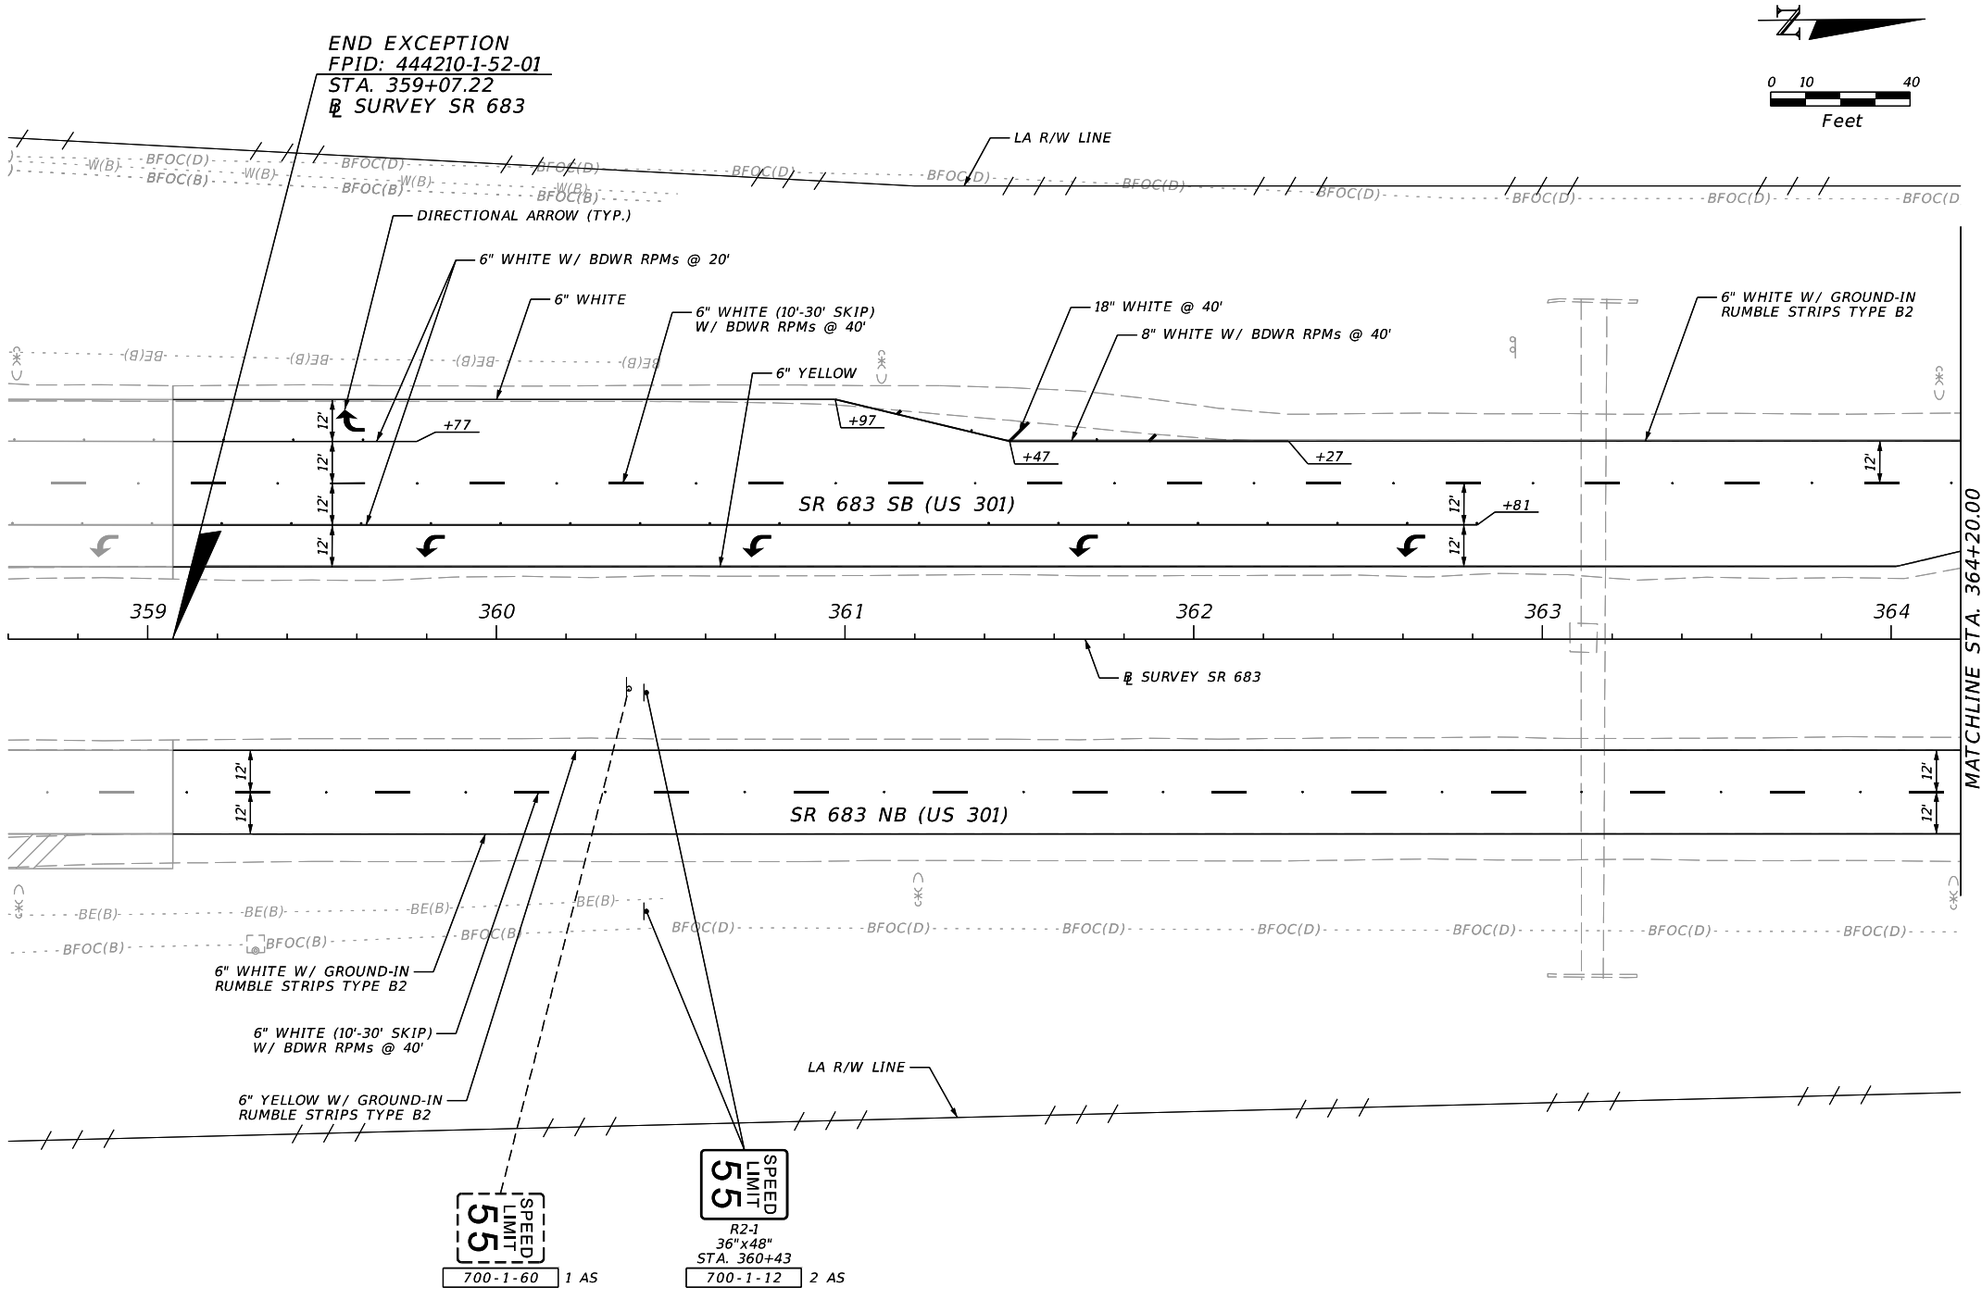

REVISIONS				ENGINEER OF RECORD	STATE OF FLORIDA DEPARTMENT OF TRANSPORTATION			SIGNING & PAVEMENT MARKING PLAN (38)	SHEET NO.
DATE	DESCRIPTION	DATE	DESCRIPTION	JULIO A. ALEGRE, P.E. LICENSE NUMBER 66265 PROTEAN DESIGN GROUP 100 EAST PINE STREET, SUITE 600 ORLANDO, FL 32801	ROAD NO.	COUNTY	FINANCIAL PROJECT ID		S-40
					SR 683	MANATEE	445144-1-52-01		

7/20/2022 9:37:02 AM yrivera
H:\Worksets\FDOT\445144152\01\SigningAndMarking\PLANSP01.dgn


THE OFFICIAL RECORD OF THIS SHEET IS THE ELECTRONIC FILE DIGITALLY SIGNED AND SEALED UNDER RULE 61G15-23.004, F.A.C.

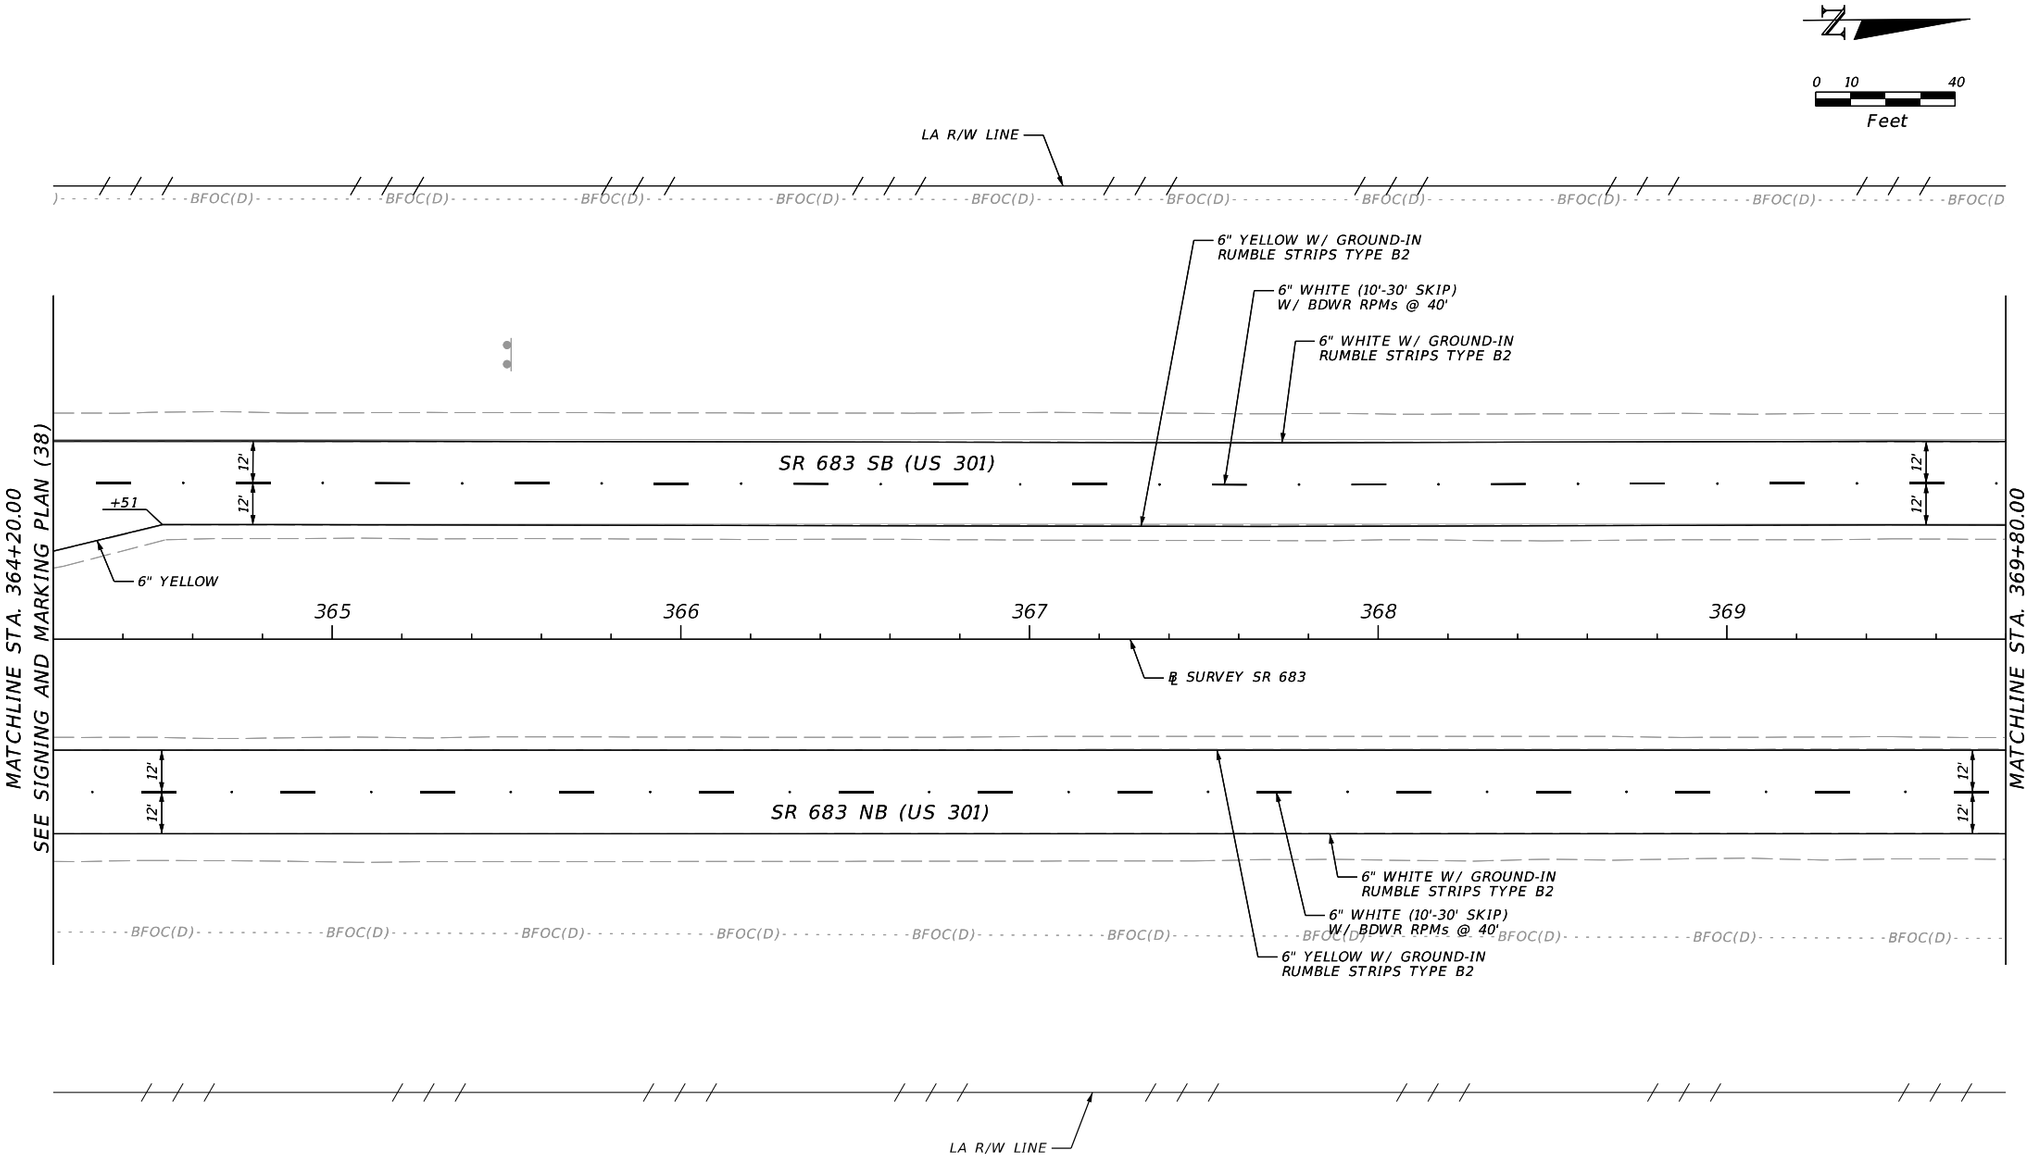

REVISIONS				ENGINEER OF RECORD	STATE OF FLORIDA DEPARTMENT OF TRANSPORTATION			SIGNING & PAVEMENT MARKING PLAN (39)	SHEET NO.
DATE	DESCRIPTION	DATE	DESCRIPTION	JULIO A. ALEGRE, P.E. LICENSE NUMBER 66265 PROTEAN DESIGN GROUP 100 EAST PINE STREET, SUITE 600 ORLANDO, FL 32801	ROAD NO.	COUNTY	FINANCIAL PROJECT ID		S-41
					SR 683	MANATEE	445144-1-52-01		

THE OFFICIAL RECORD OF THIS SHEET IS THE ELECTRONIC FILE DIGITALLY SIGNED AND SEALED UNDER RULE 61G15-23.004, F.A.C.


7/20/2022 9:37:02 AM yrivera
H:\Worksets\FDOT\445144152O1\SigningAndMarking\PLANSP01.dgn

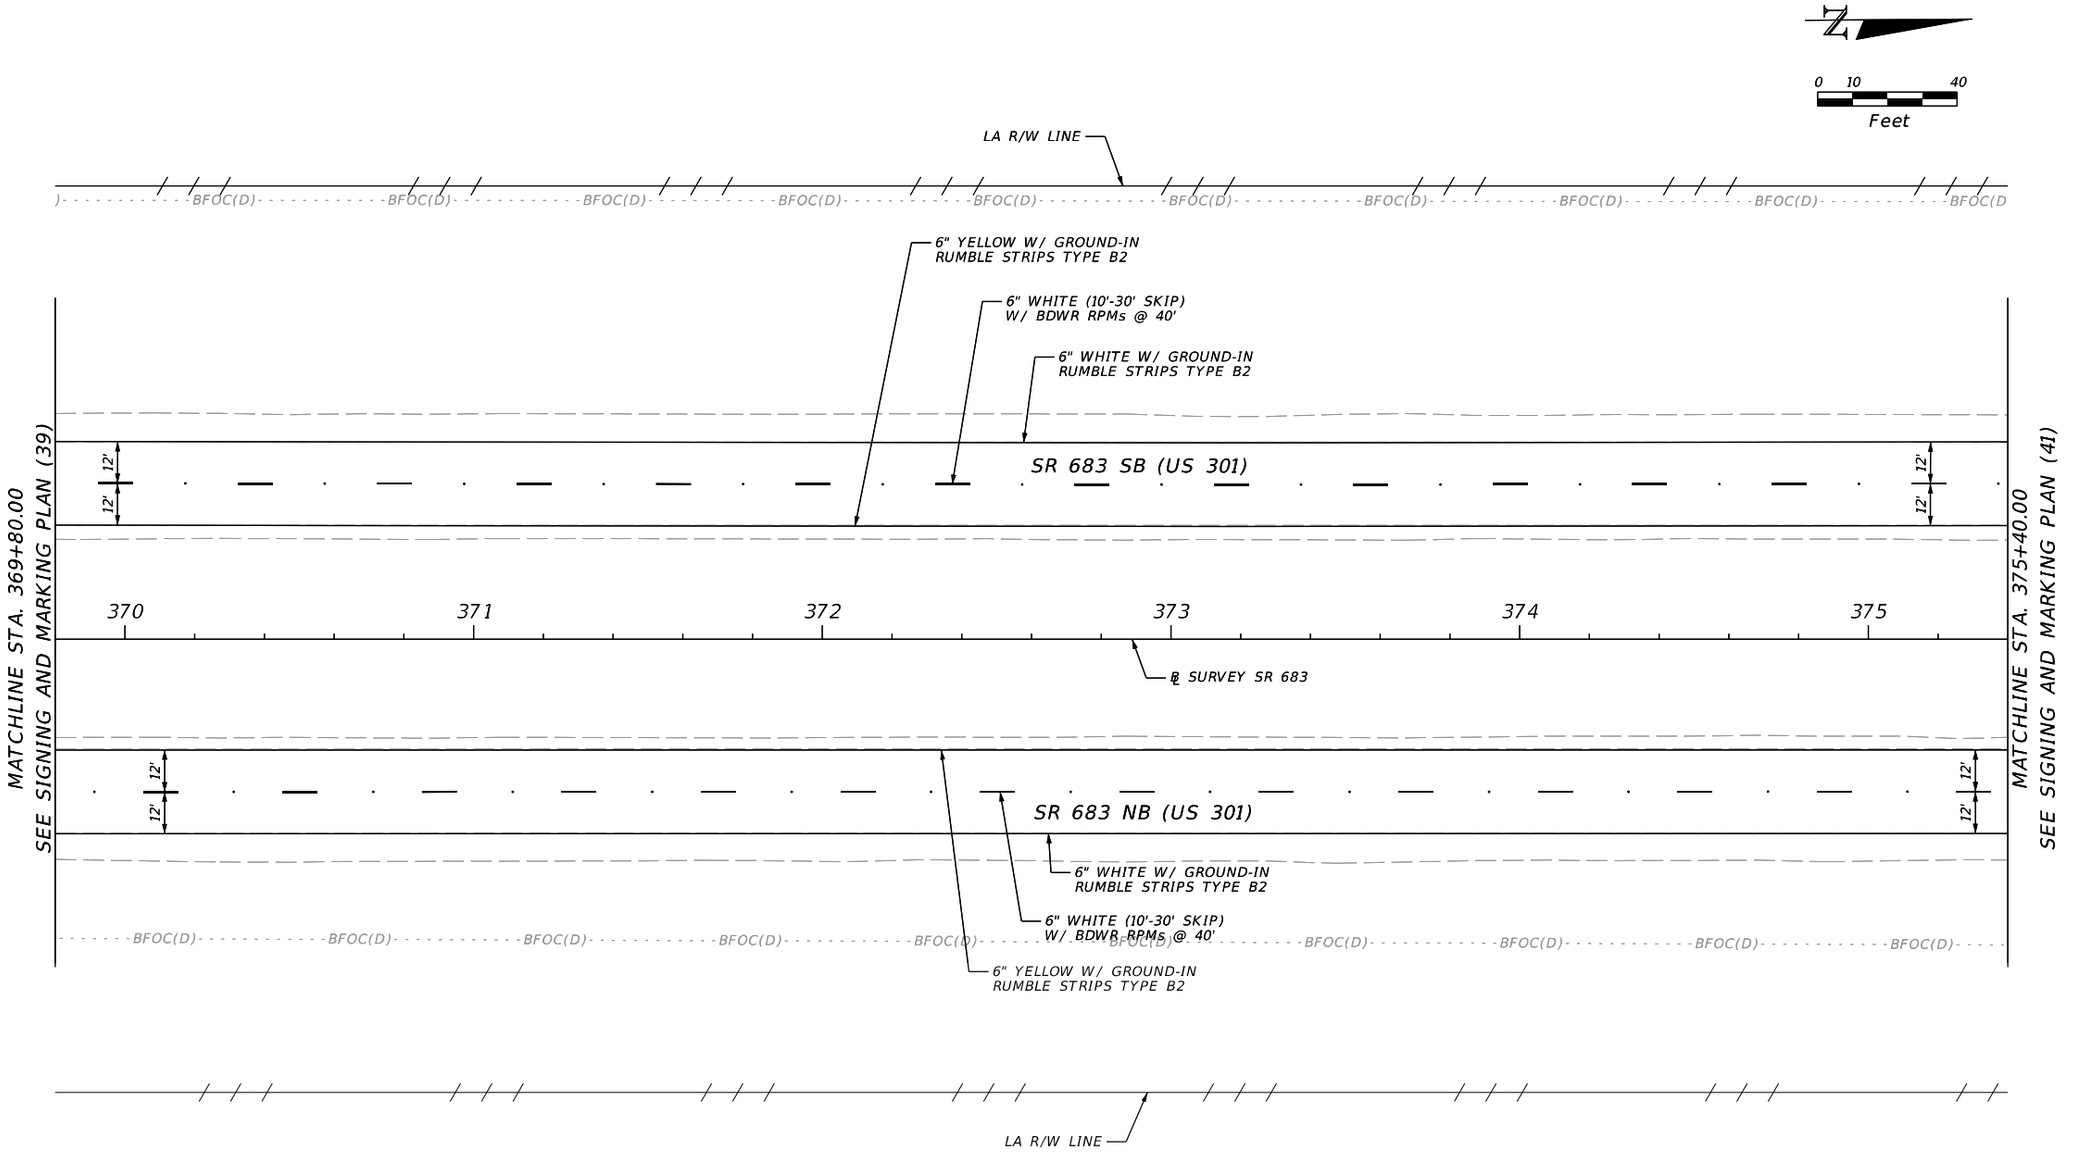

REVISIONS				ENGINEER OF RECORD	STATE OF FLORIDA DEPARTMENT OF TRANSPORTATION			SIGNING & PAVEMENT MARKING PLAN (40)	SHEET NO.
DATE	DESCRIPTION	DATE	DESCRIPTION	JULIO A. ALEGRE, P.E. LICENSE NUMBER 66265 PROTEAN DESIGN GROUP 100 EAST PINE STREET, SUITE 600 ORLANDO, FL 32801	ROAD NO.	COUNTY	FINANCIAL PROJECT ID		S-42
					SR 683	MANATEE	445144-1-52-01		

THE OFFICIAL RECORD OF THIS SHEET IS THE ELECTRONIC FILE DIGITALLY SIGNED AND SEALED UNDER RULE 61G15-23.004, F.A.C.

7/20/2022 9:37:03 AM yrivera
H:\Worksets\FDOT\445144152O1\SigningAndMarking\PLANSP01.dgn

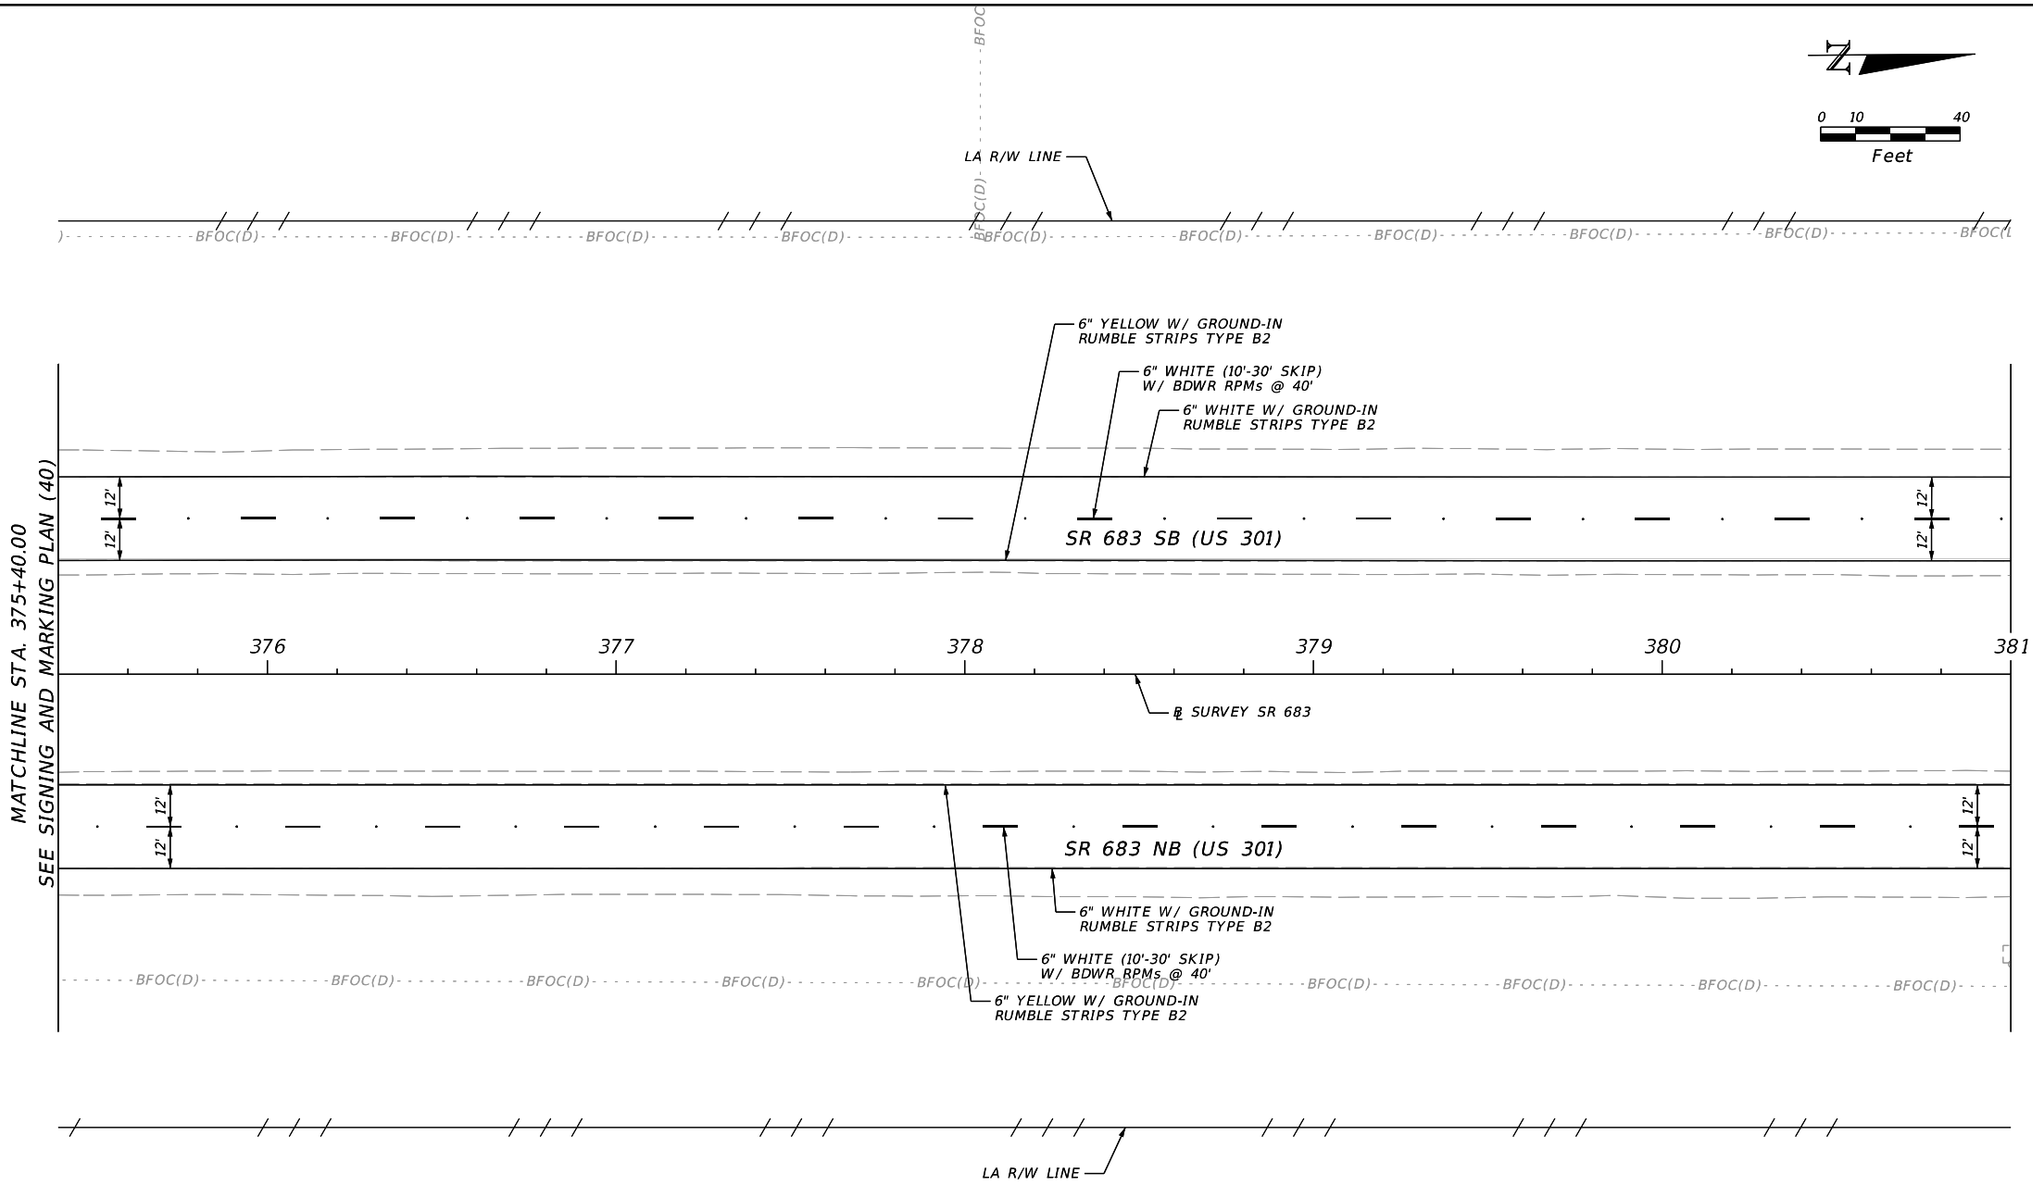

REVISIONS			
DATE	DESCRIPTION	DATE	DESCRIPTION

ENGINEER OF RECORD

JULIO A. ALEGRE, P.E.
LICENSE NUMBER 66265
PROTEAN DESIGN GROUP
100 EAST PINE STREET, SUITE 600
ORLANDO, FL 32801

STATE OF FLORIDA
DEPARTMENT OF TRANSPORTATION


ROAD NO.	COUNTY	FINANCIAL PROJECT ID
SR 683	MANATEE	445144-1-52-01

SIGNING & PAVEMENT MARKING PLAN (41)

SHEET NO. S-43

THE OFFICIAL RECORD OF THIS SHEET IS THE ELECTRONIC FILE DIGITALLY SIGNED AND SEALED UNDER RULE 61G15-23.004, F.A.C.


7/20/2022 9:37:03 AM yrivera
H:\Worksets\FDOT\445144152O1\SignAndMarking\PLANSP01.dgn

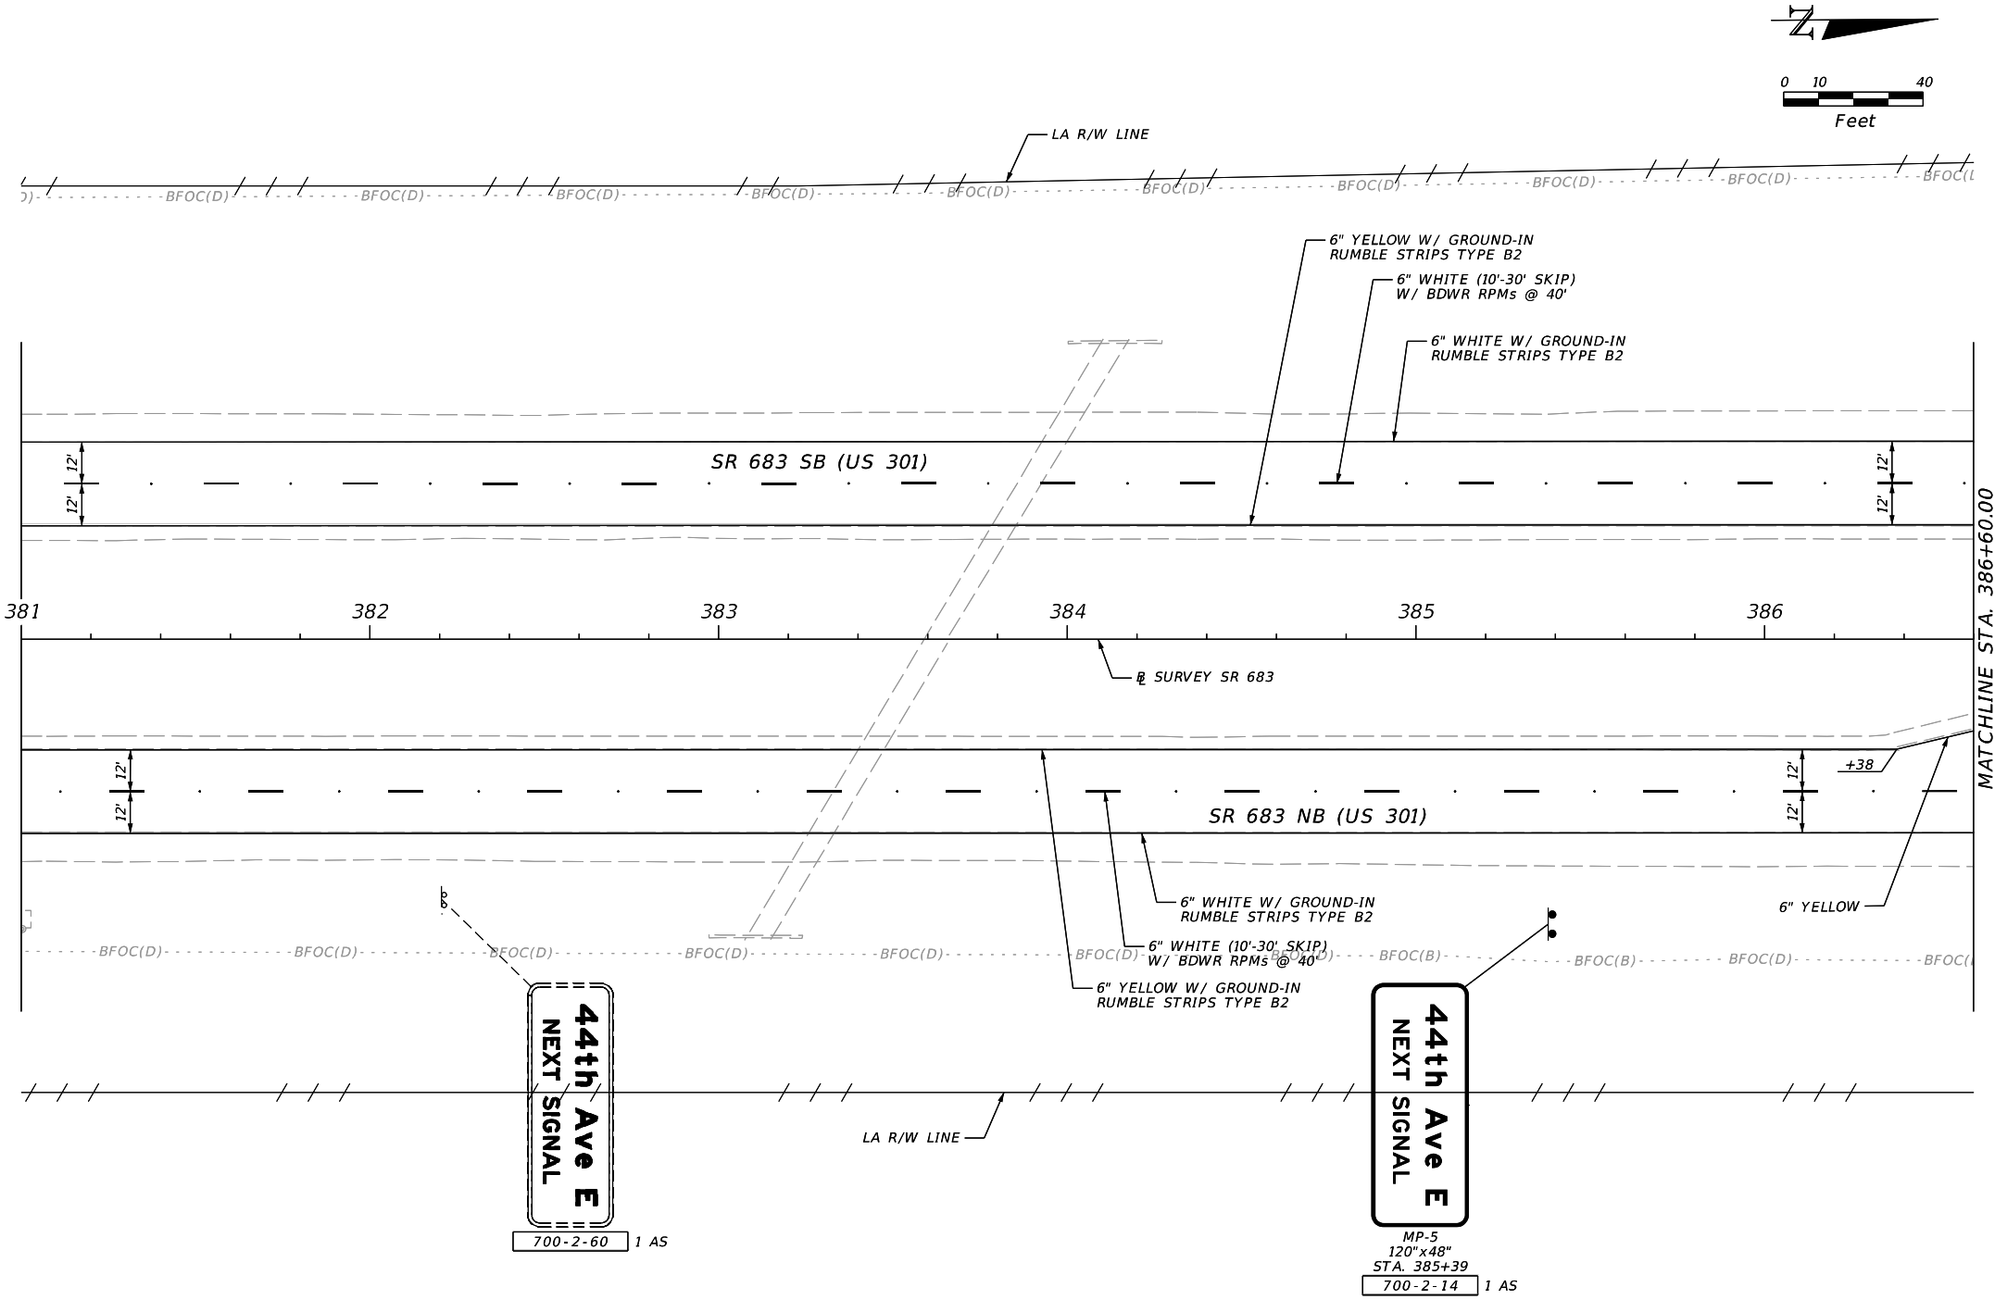

REVISIONS				ENGINEER OF RECORD	STATE OF FLORIDA DEPARTMENT OF TRANSPORTATION			SIGNING & PAVEMENT MARKING PLAN (42)	SHEET NO.
DATE	DESCRIPTION	DATE	DESCRIPTION	JULIO A. ALEGRE, P.E. LICENSE NUMBER 66265 PROTEAN DESIGN GROUP 100 EAST PINE STREET, SUITE 600 ORLANDO, FL 32801	ROAD NO.	COUNTY	FINANCIAL PROJECT ID		S-44
					SR 683	MANATEE	445144-1-52-01		

7/20/2022 9:37:04 AM yrivera
H:\Worksets\FDOT\445144152O1\SigningAndMarking\PLANSP01.dgn

THE OFFICIAL RECORD OF THIS SHEET IS THE ELECTRONIC FILE DIGITALLY SIGNED AND SEALED UNDER RULE 61G15-23.004, F.A.C.

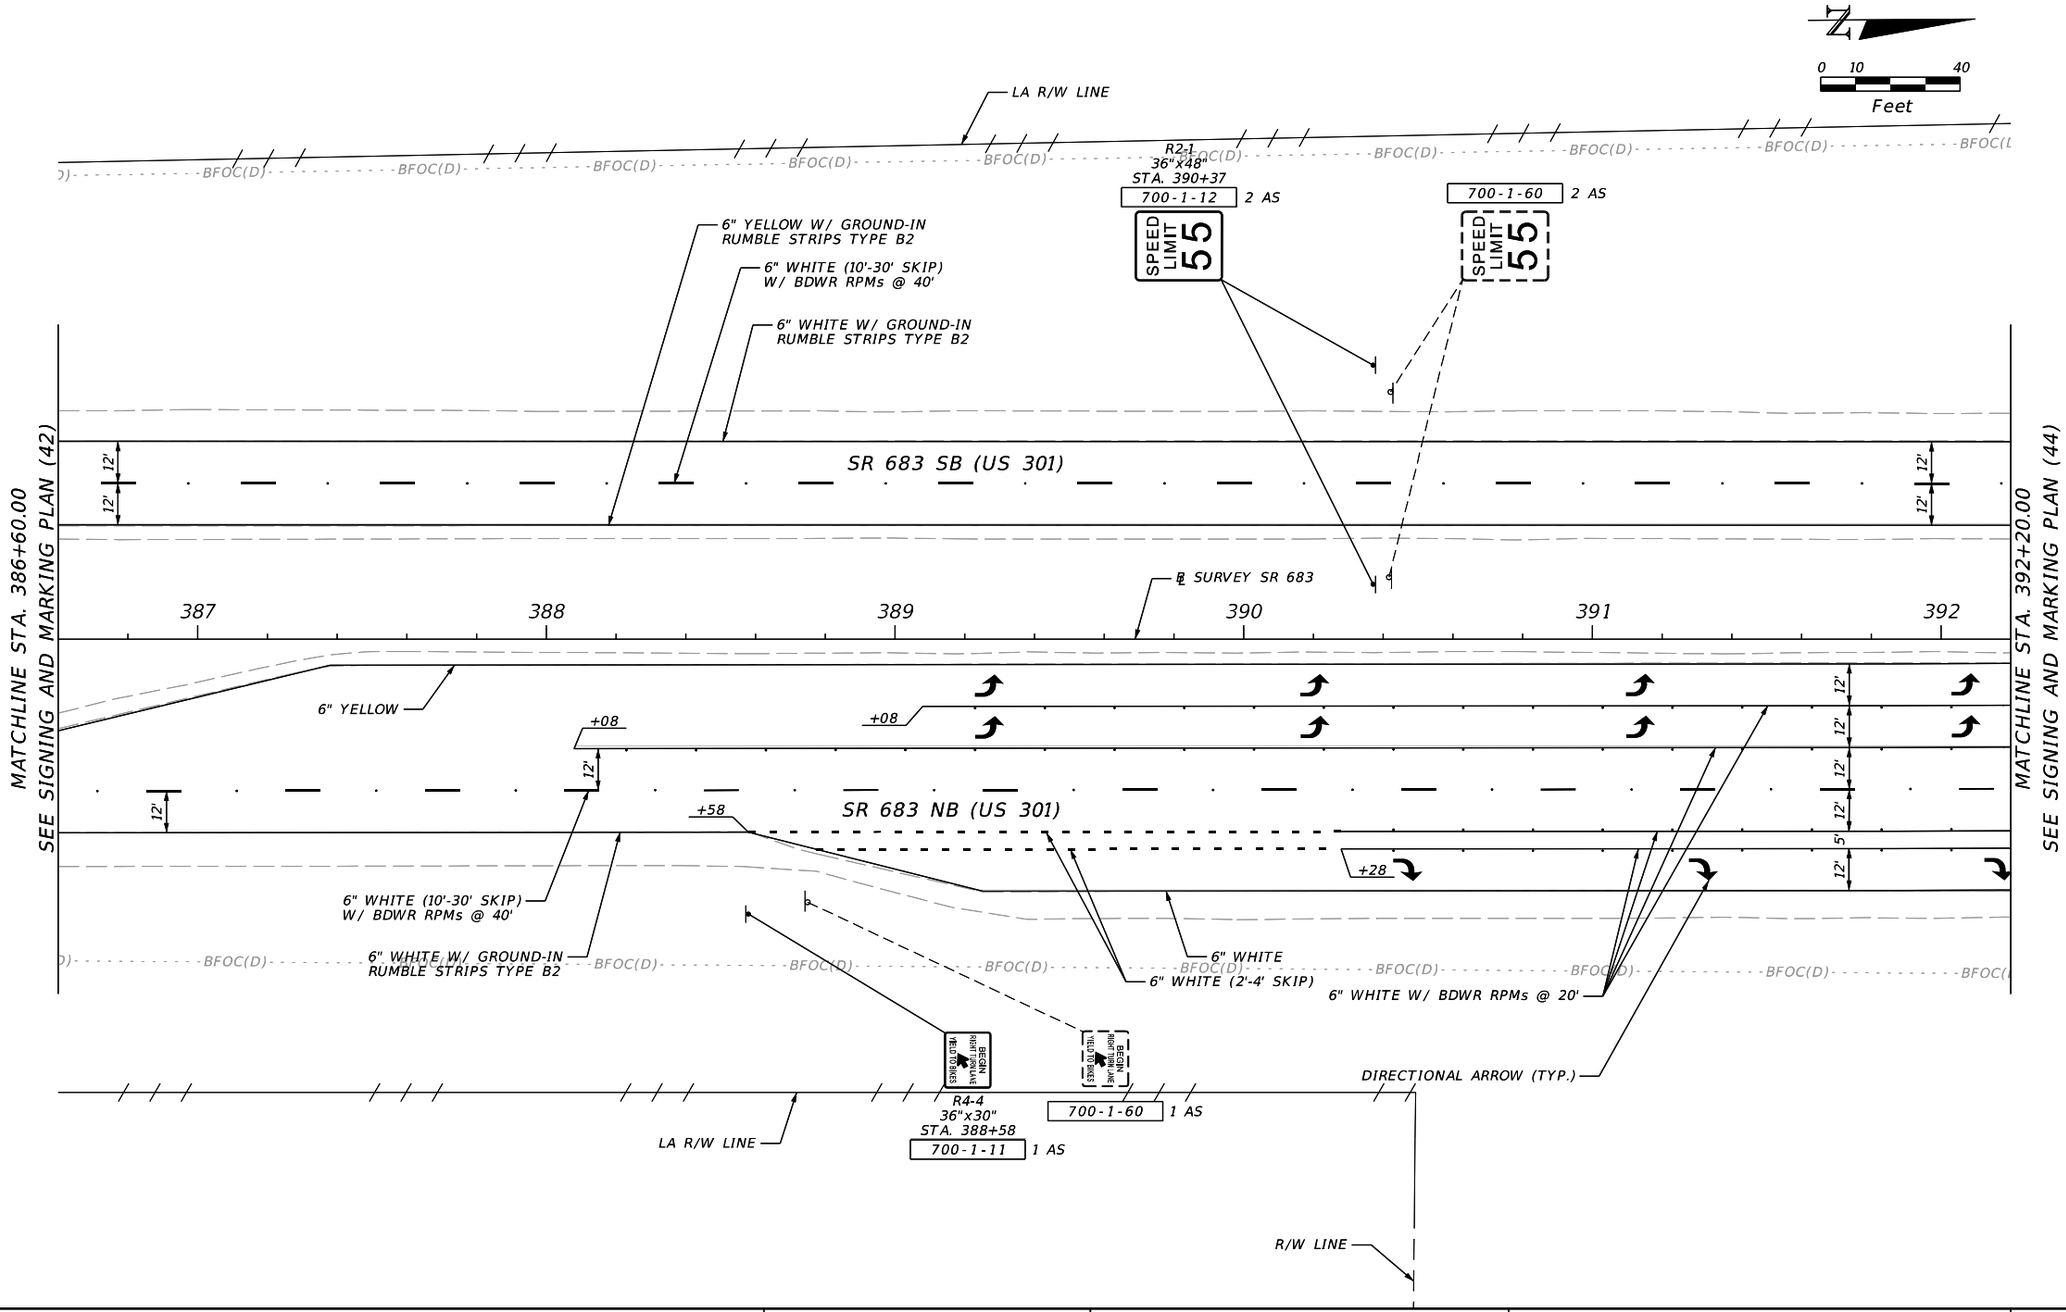

REVISIONS			
DATE	DESCRIPTION	DATE	DESCRIPTION

ENGINEER OF RECORD

JULIO A. ALEGRE, P.E.
LICENSE NUMBER 66265
PROTEAN DESIGN GROUP
100 EAST PINE STREET, SUITE 600
ORLANDO, FL 32801

STATE OF FLORIDA
DEPARTMENT OF TRANSPORTATION


ROAD NO.	COUNTY	FINANCIAL PROJECT ID
SR 683	MANATEE	445144-1-52-01

SIGNING & PAVEMENT MARKING PLAN (43)

SHEET NO. S-45

THE OFFICIAL RECORD OF THIS SHEET IS THE ELECTRONIC FILE DIGITALLY SIGNED AND SEALED UNDER RULE 61G15-23.004, F.A.C.

7/20/2022 9:37:04 AM yrivera
H:\Worksets\FDOT\445144152O1\SignAndMarking\PLANSP01.dgn

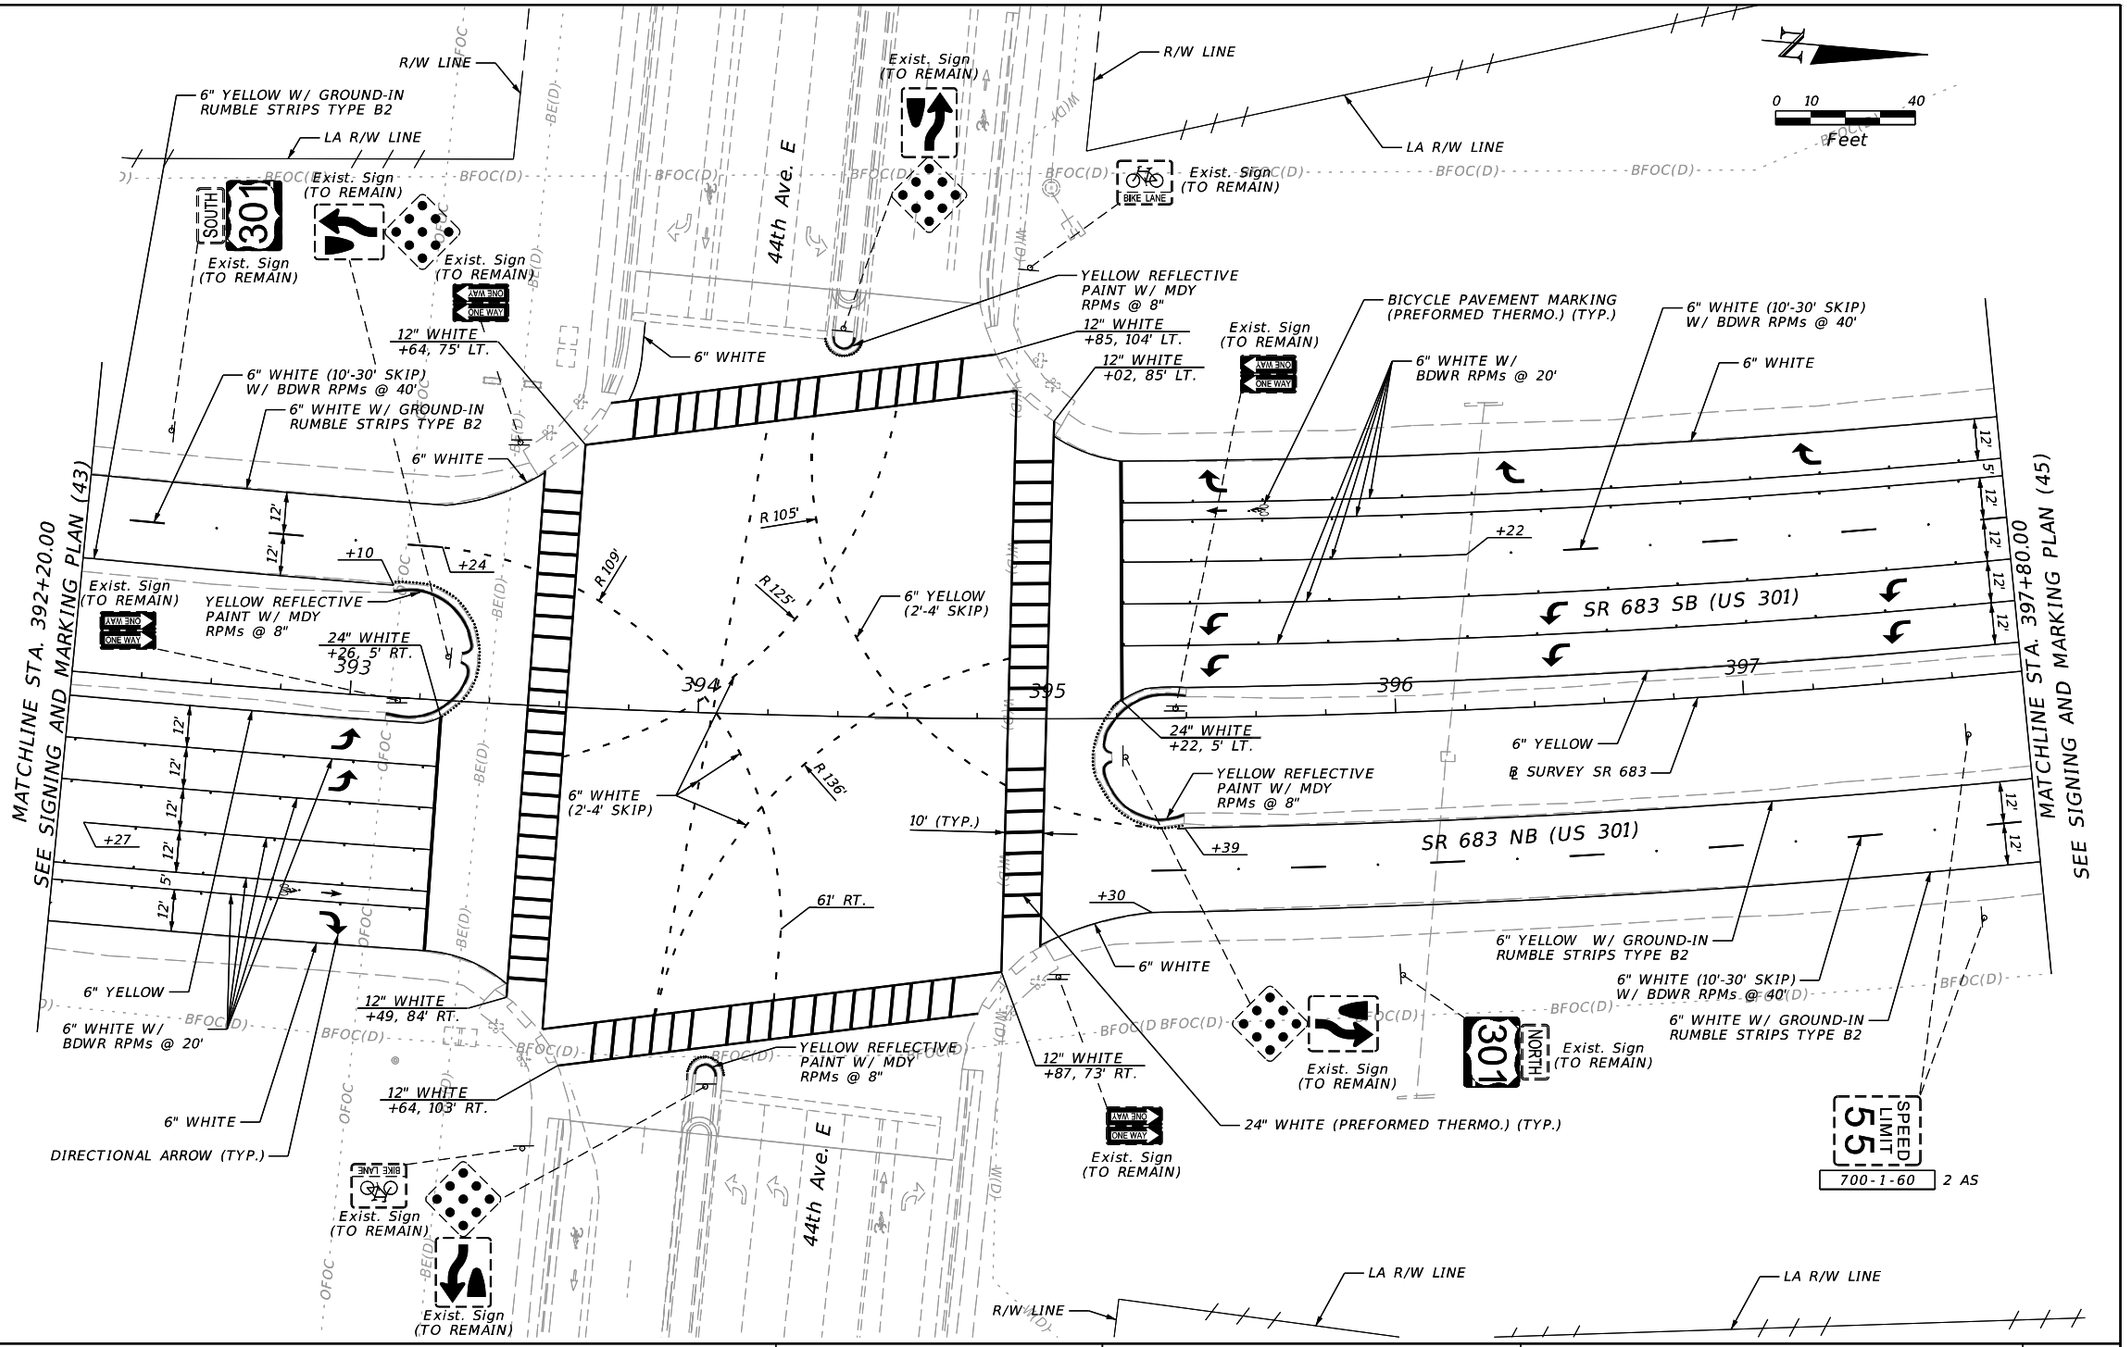

REVISIONS			
DATE	DESCRIPTION	DATE	DESCRIPTION

ENGINEER OF RECORD

JULIO A. ALEGRE, P.E.
LICENSE NUMBER 66265
PROTEAN DESIGN GROUP
100 EAST PINE STREET, SUITE 600
ORLANDO, FL 32801

STATE OF FLORIDA
DEPARTMENT OF TRANSPORTATION


ROAD NO.	COUNTY	FINANCIAL PROJECT ID
SR 683	MANATEE	445144-1-52-01

SIGNING & PAVEMENT MARKING PLAN (44)

SHEET NO. S-46

THE OFFICIAL RECORD OF THIS SHEET IS THE ELECTRONIC FILE DIGITALLY SIGNED AND SEALED UNDER RULE 61G15-23.004, F.A.C.


7/20/2022 9:37:05 AM yrivera
H:\Worksets\VDOT\445144152O1\SigningAndMarking\PLANSP01.dgn

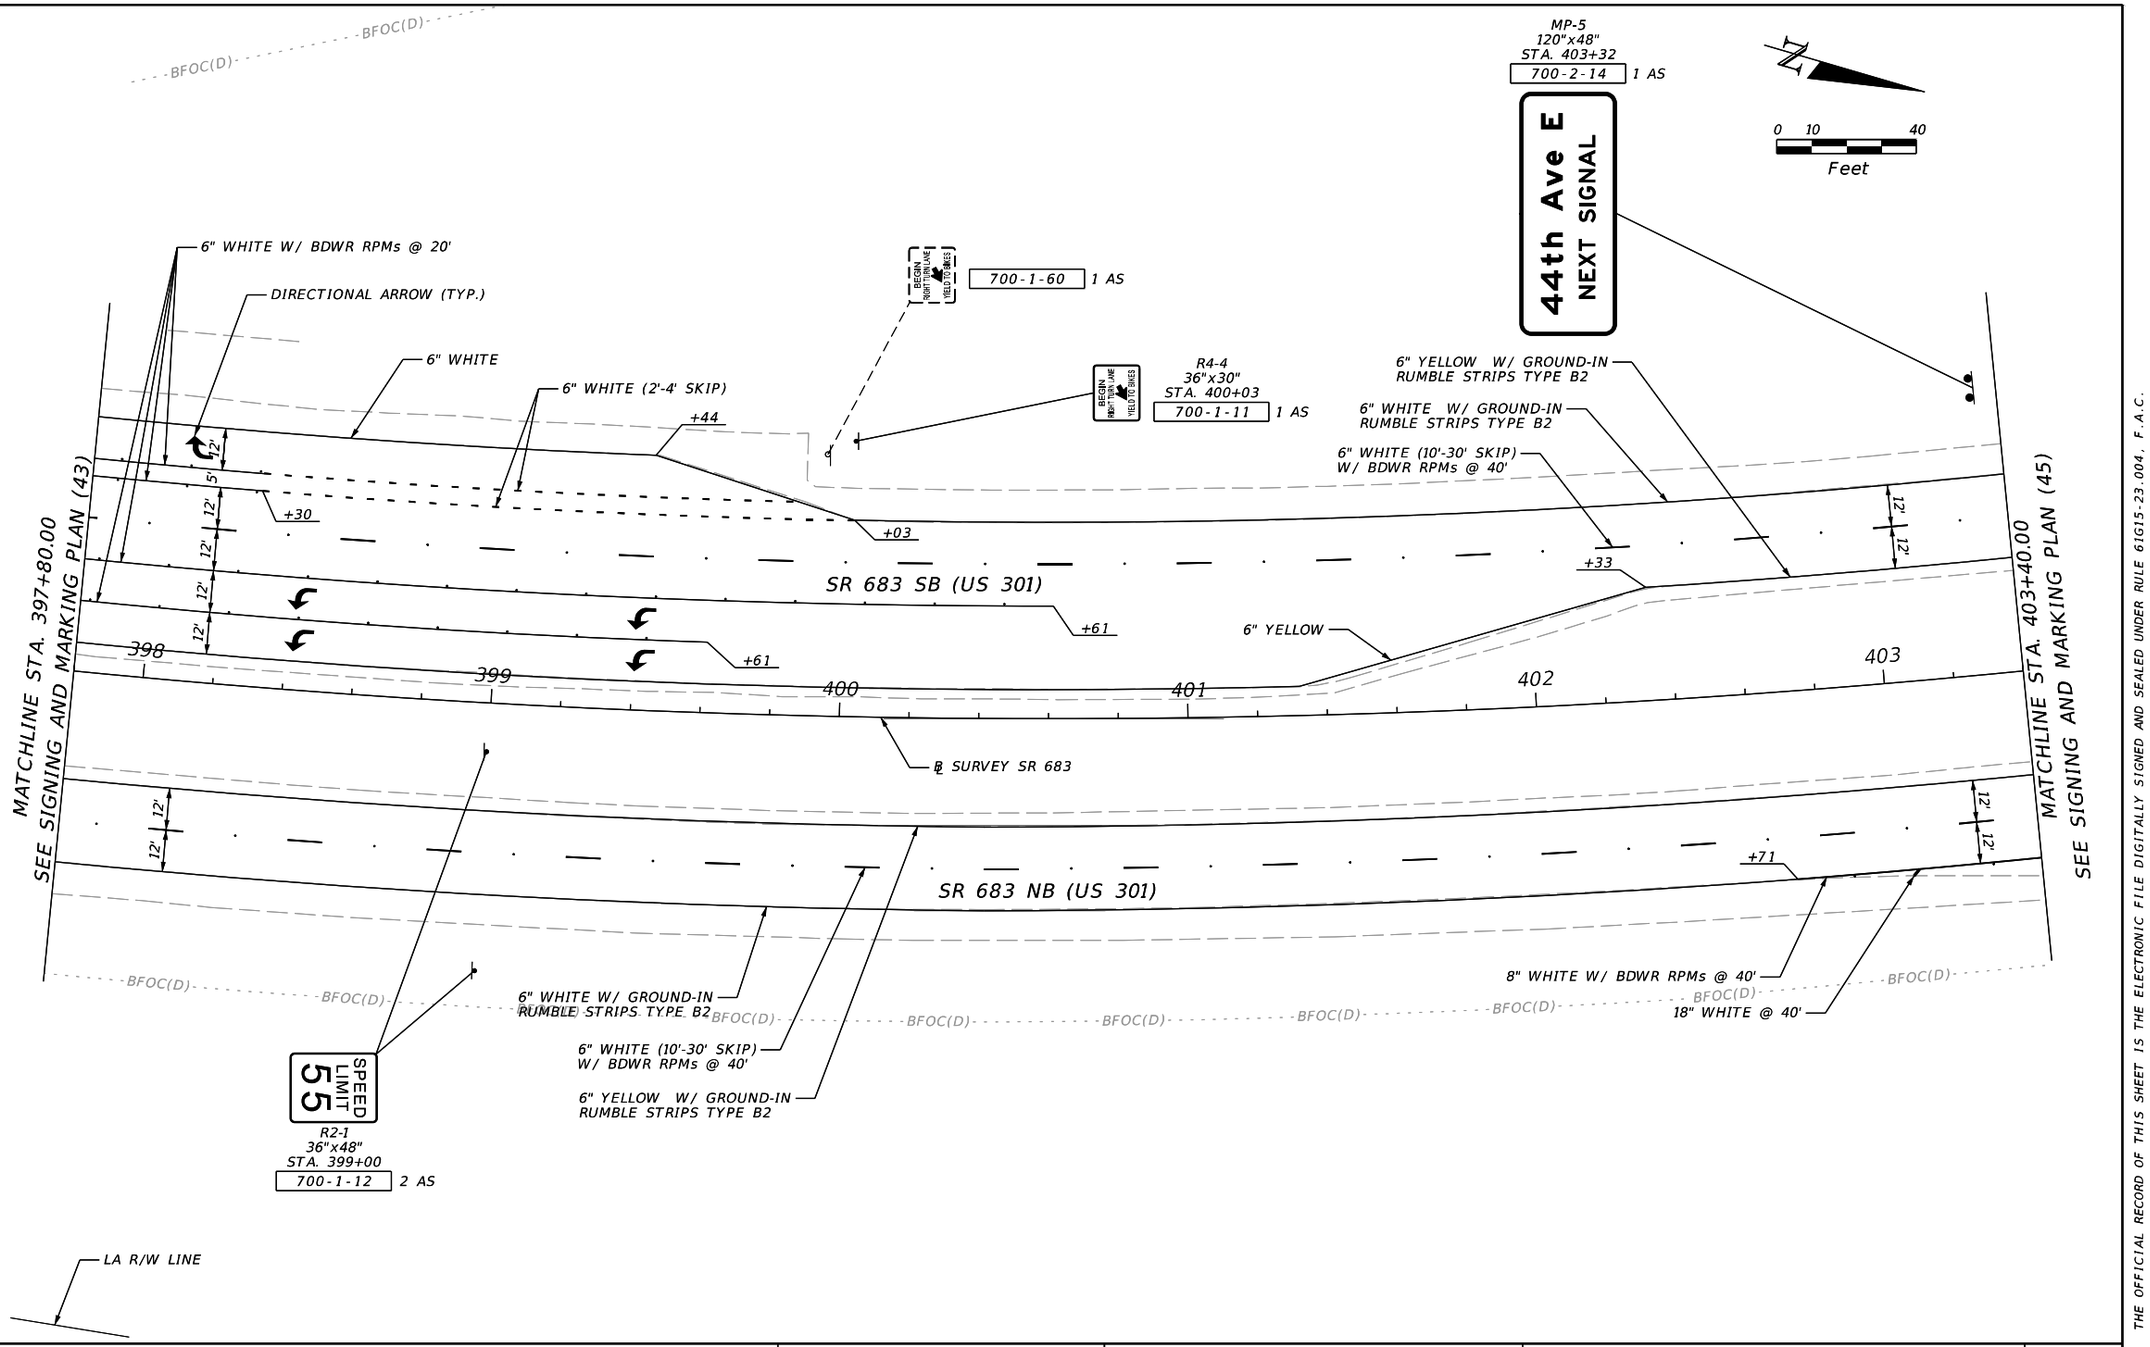

REVISIONS				ENGINEER OF RECORD	STATE OF FLORIDA DEPARTMENT OF TRANSPORTATION			SIGNING & PAVEMENT MARKING PLAN (45)	SHEET NO.
DATE	DESCRIPTION	DATE	DESCRIPTION	JULIO A. ALEGRE, P.E. LICENSE NUMBER 66265 PROTEAN DESIGN GROUP 100 EAST PINE STREET, SUITE 600 ORLANDO, FL 32801	ROAD NO.	COUNTY	FINANCIAL PROJECT ID		S-47
					SR 683	MANATEE	445144-1-52-01		

7/20/2022 9:37:06 AM yrivera
H:\Worksets\FDOT\445144152O1\SigningAndMarking\PLANSP01.dgn

THE OFFICIAL RECORD OF THIS SHEET IS THE ELECTRONIC FILE DIGITALLY SIGNED AND SEALED UNDER RULE 61G15-23.004, F.A.C.

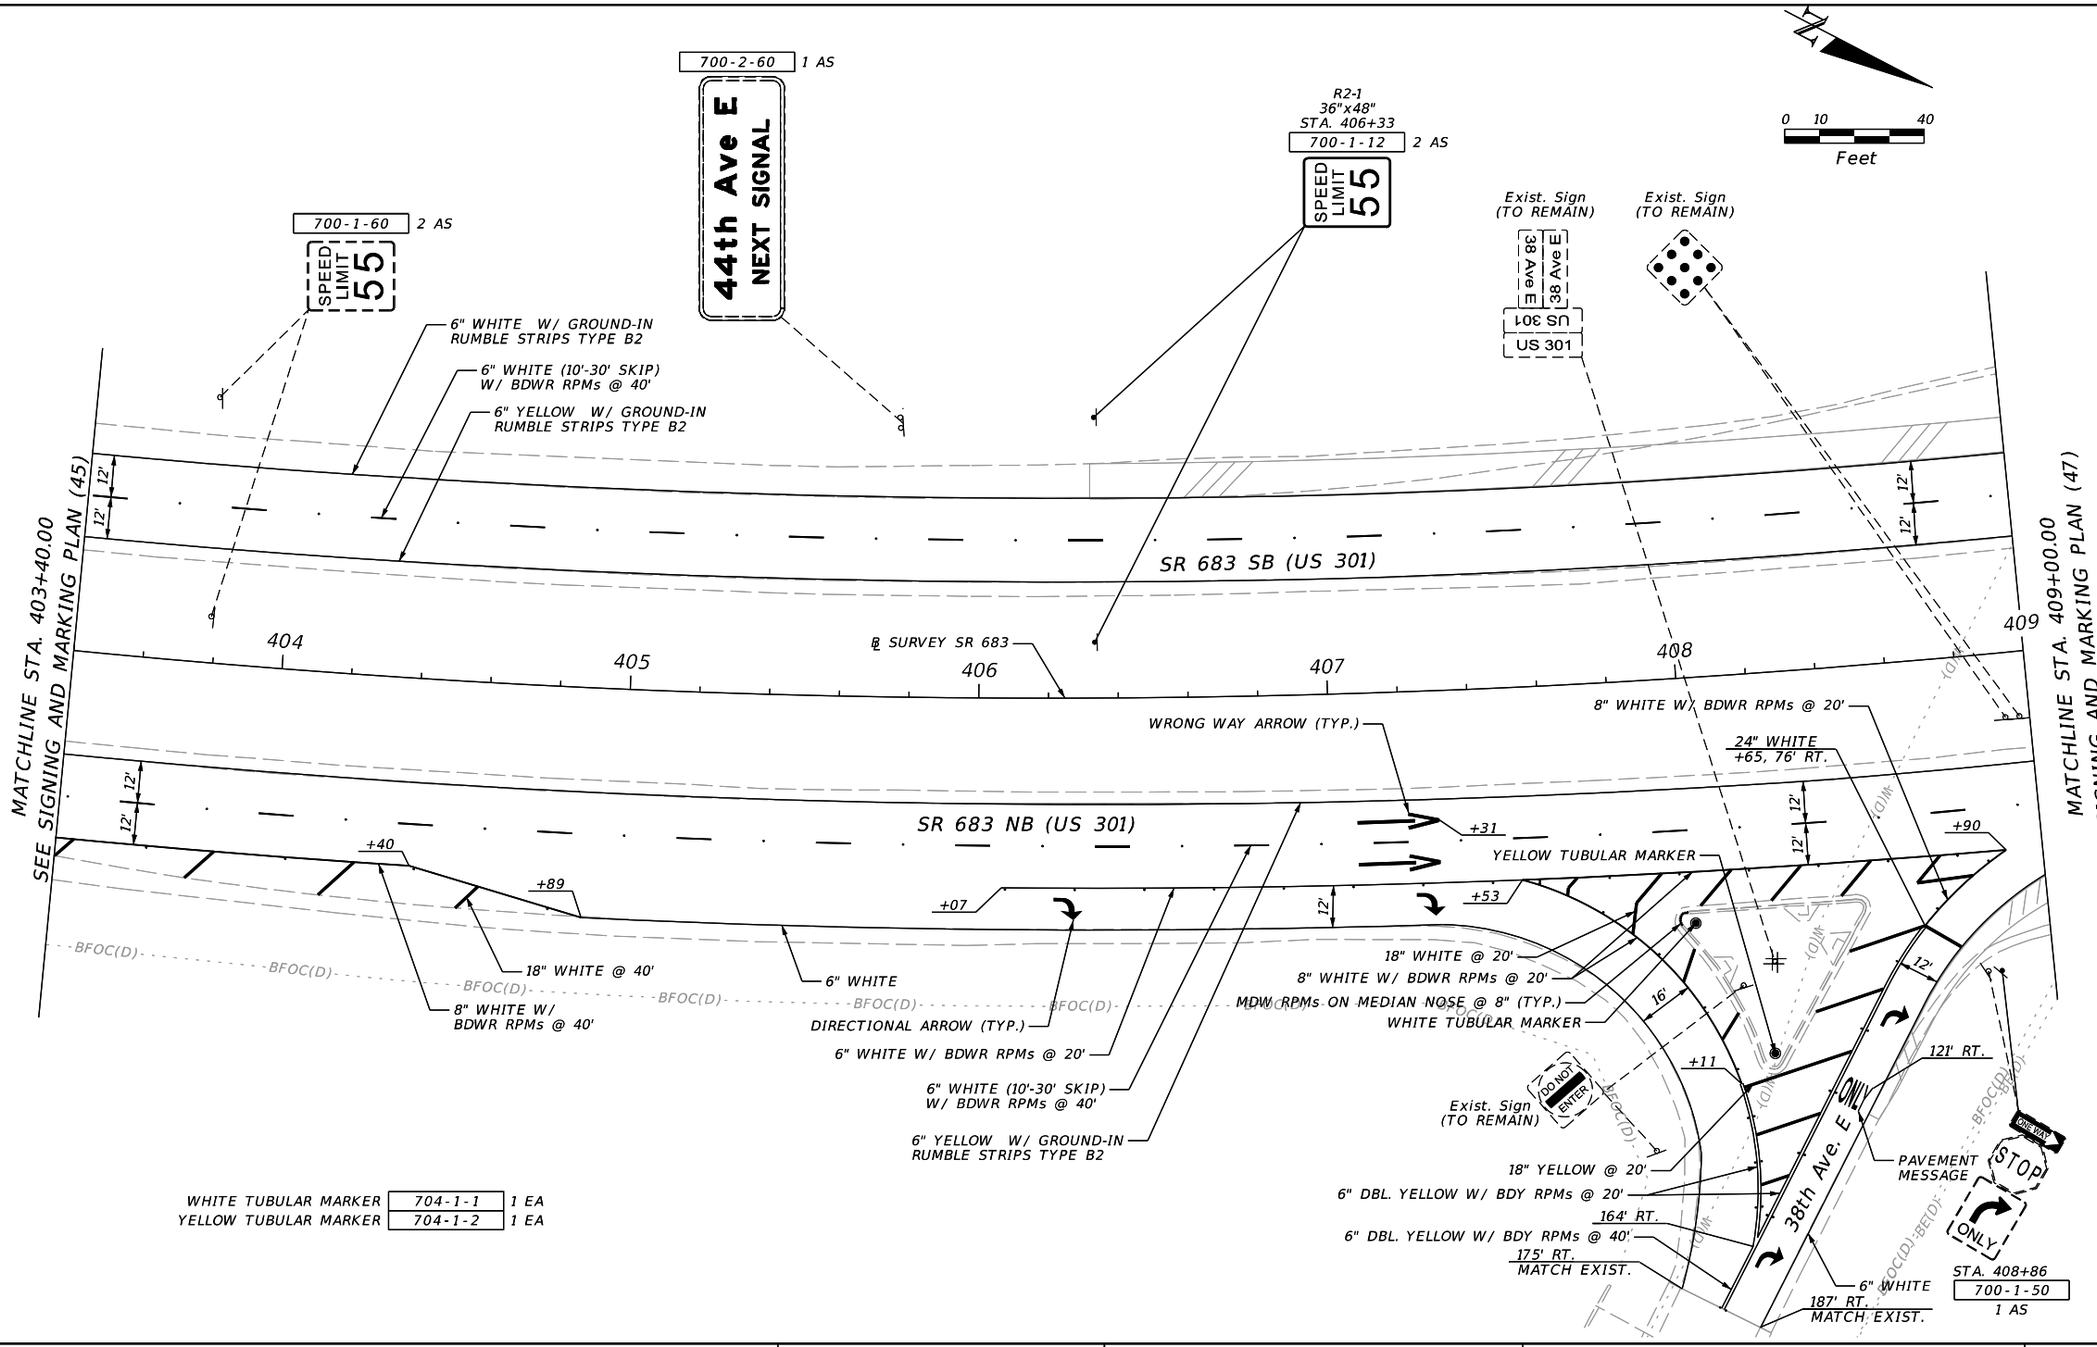

WHITE TUBULAR MARKER	704-1-1	1 EA
YELLOW TUBULAR MARKER	704-1-2	1 EA

REVISIONS			
DATE	DESCRIPTION	DATE	DESCRIPTION

ENGINEER OF RECORD
JULIO A. ALEGRE, P.E.
LICENSE NUMBER 66265
PROTEAN DESIGN GROUP
100 EAST PINE STREET, SUITE 600
ORLANDO, FL 32801

STATE OF FLORIDA
DEPARTMENT OF TRANSPORTATION


ROAD NO.	COUNTY	FINANCIAL PROJECT ID
SR 683	MANATEE	445144-1-52-01

SIGNING & PAVEMENT MARKING PLAN (46)

SHEET NO.
S-48

THE OFFICIAL RECORD OF THIS SHEET IS THE ELECTRONIC FILE DIGITALLY SIGNED AND SEALED UNDER RULE 61G15-23.004, F.A.C.


7/20/2022 9:37:06 AM yrivera
H:\Worksets\FDOT\445144152\01\SigningAndMarking\PLANS\P01.dgn

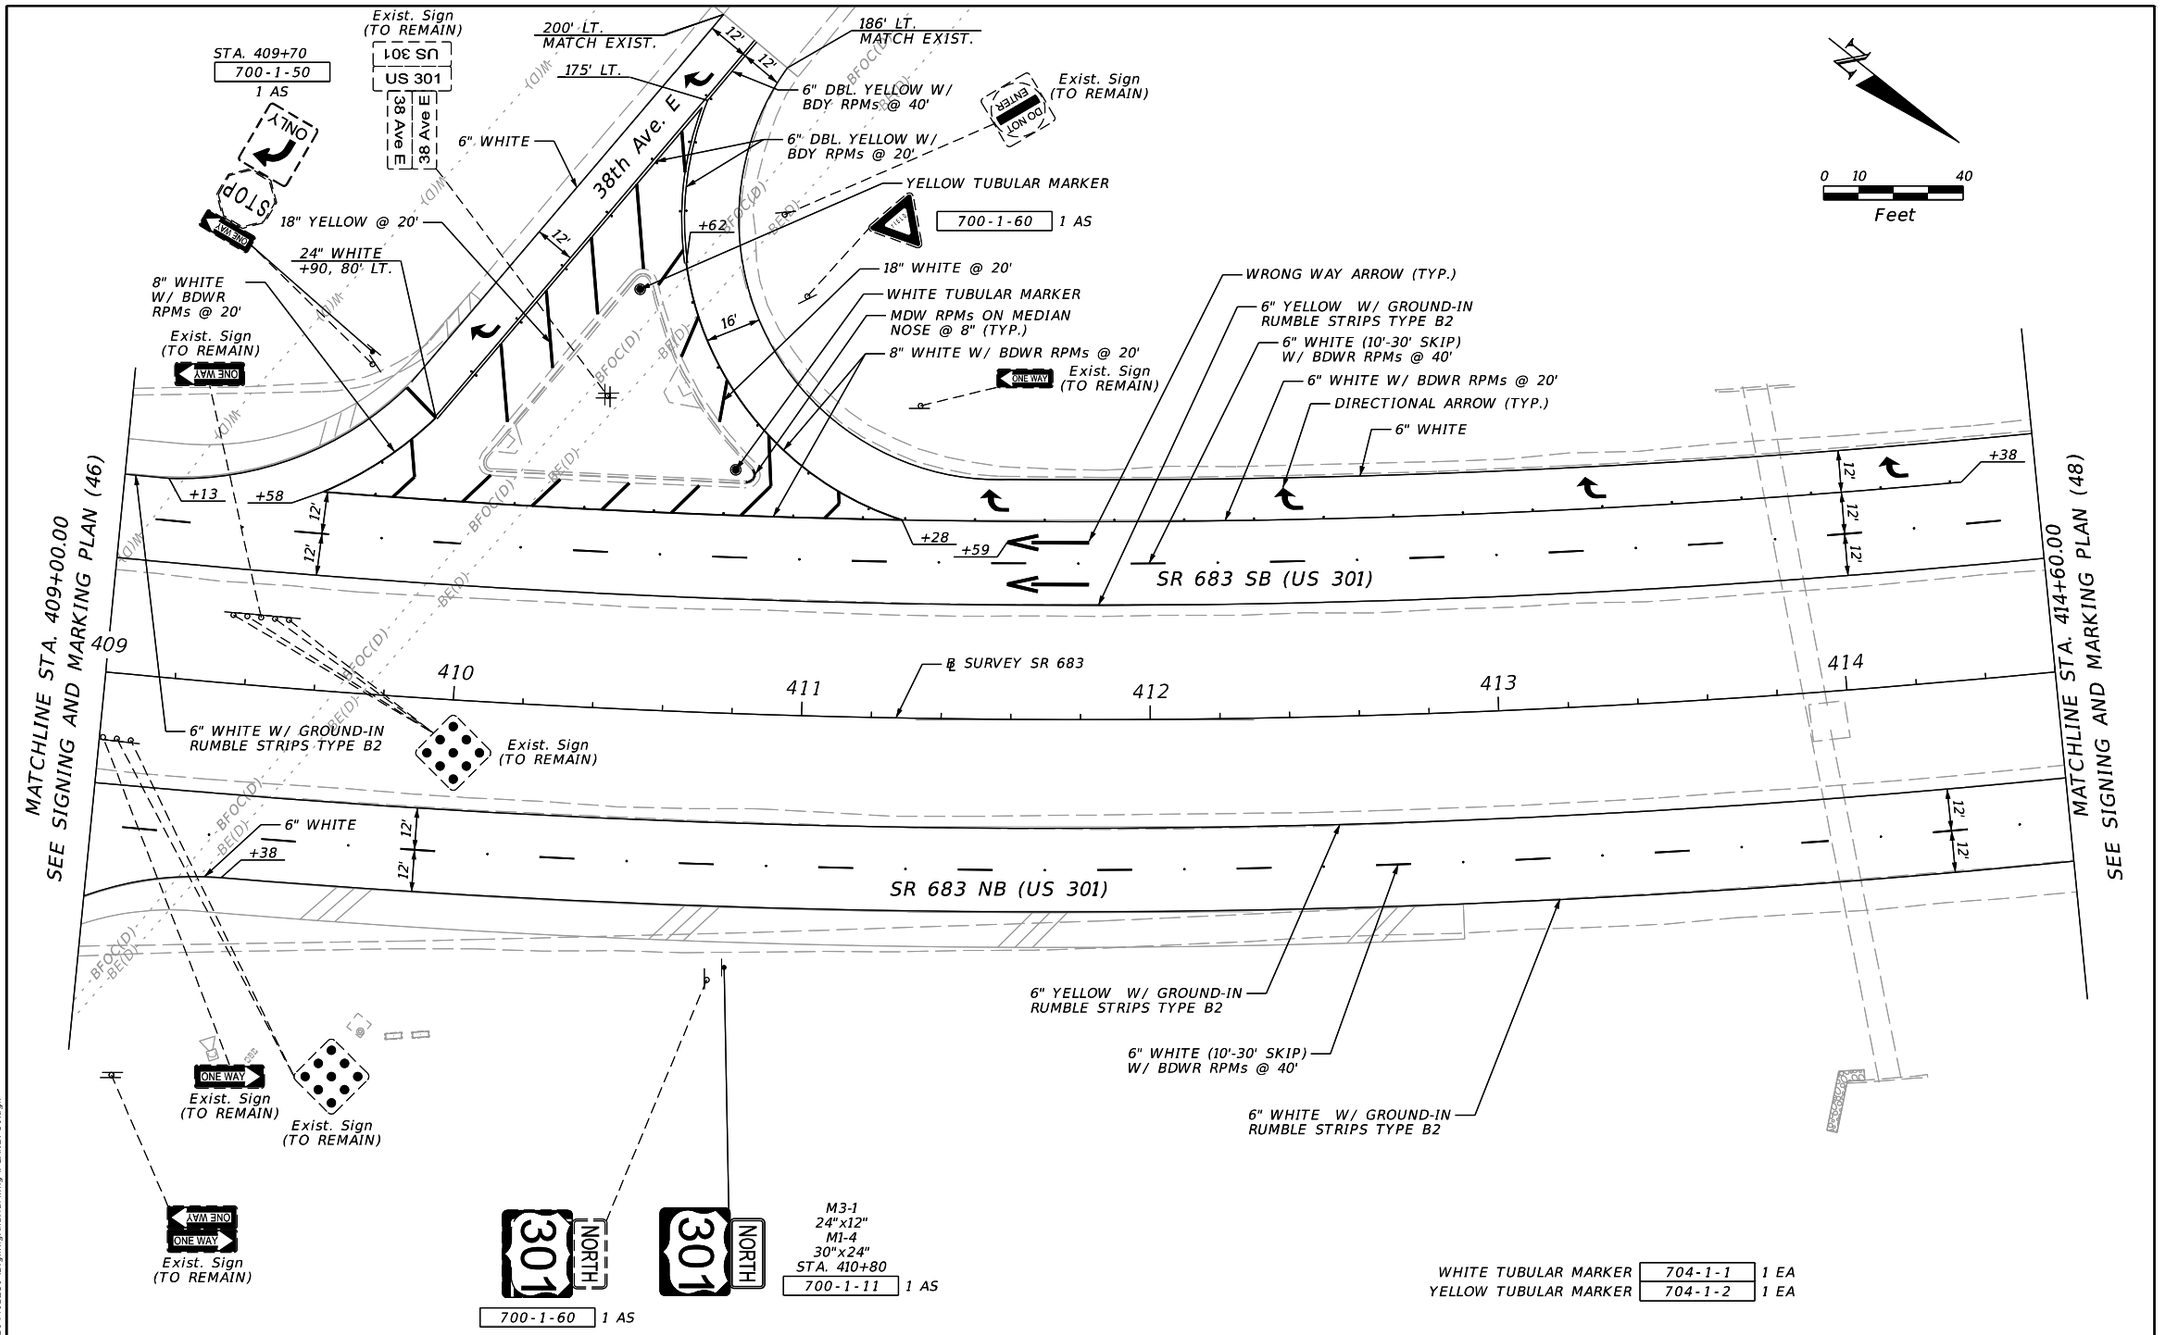

REVISIONS				ENGINEER OF RECORD	STATE OF FLORIDA DEPARTMENT OF TRANSPORTATION			SIGNING & PAVEMENT MARKING PLAN (47)	SHEET NO.
DATE	DESCRIPTION	DATE	DESCRIPTION	JULIO A. ALEGRE, P.E. LICENSE NUMBER 66265 PROTEAN DESIGN GROUP 100 EAST PINE STREET, SUITE 600 ORLANDO, FL 32801	ROAD NO.	COUNTY	FINANCIAL PROJECT ID		S-49
					SR 683	MANATEE	445144-1-52-01		

7/20/2022 9:37:07 AM yrivera
H:\Worksets\FDOT\445144152\01\SignAndMarking\PLANSP01.dgn


THE OFFICIAL RECORD OF THIS SHEET IS THE ELECTRONIC FILE DIGITALLY SIGNED AND SEALED UNDER RULE 61G15-23.004, F.A.C.

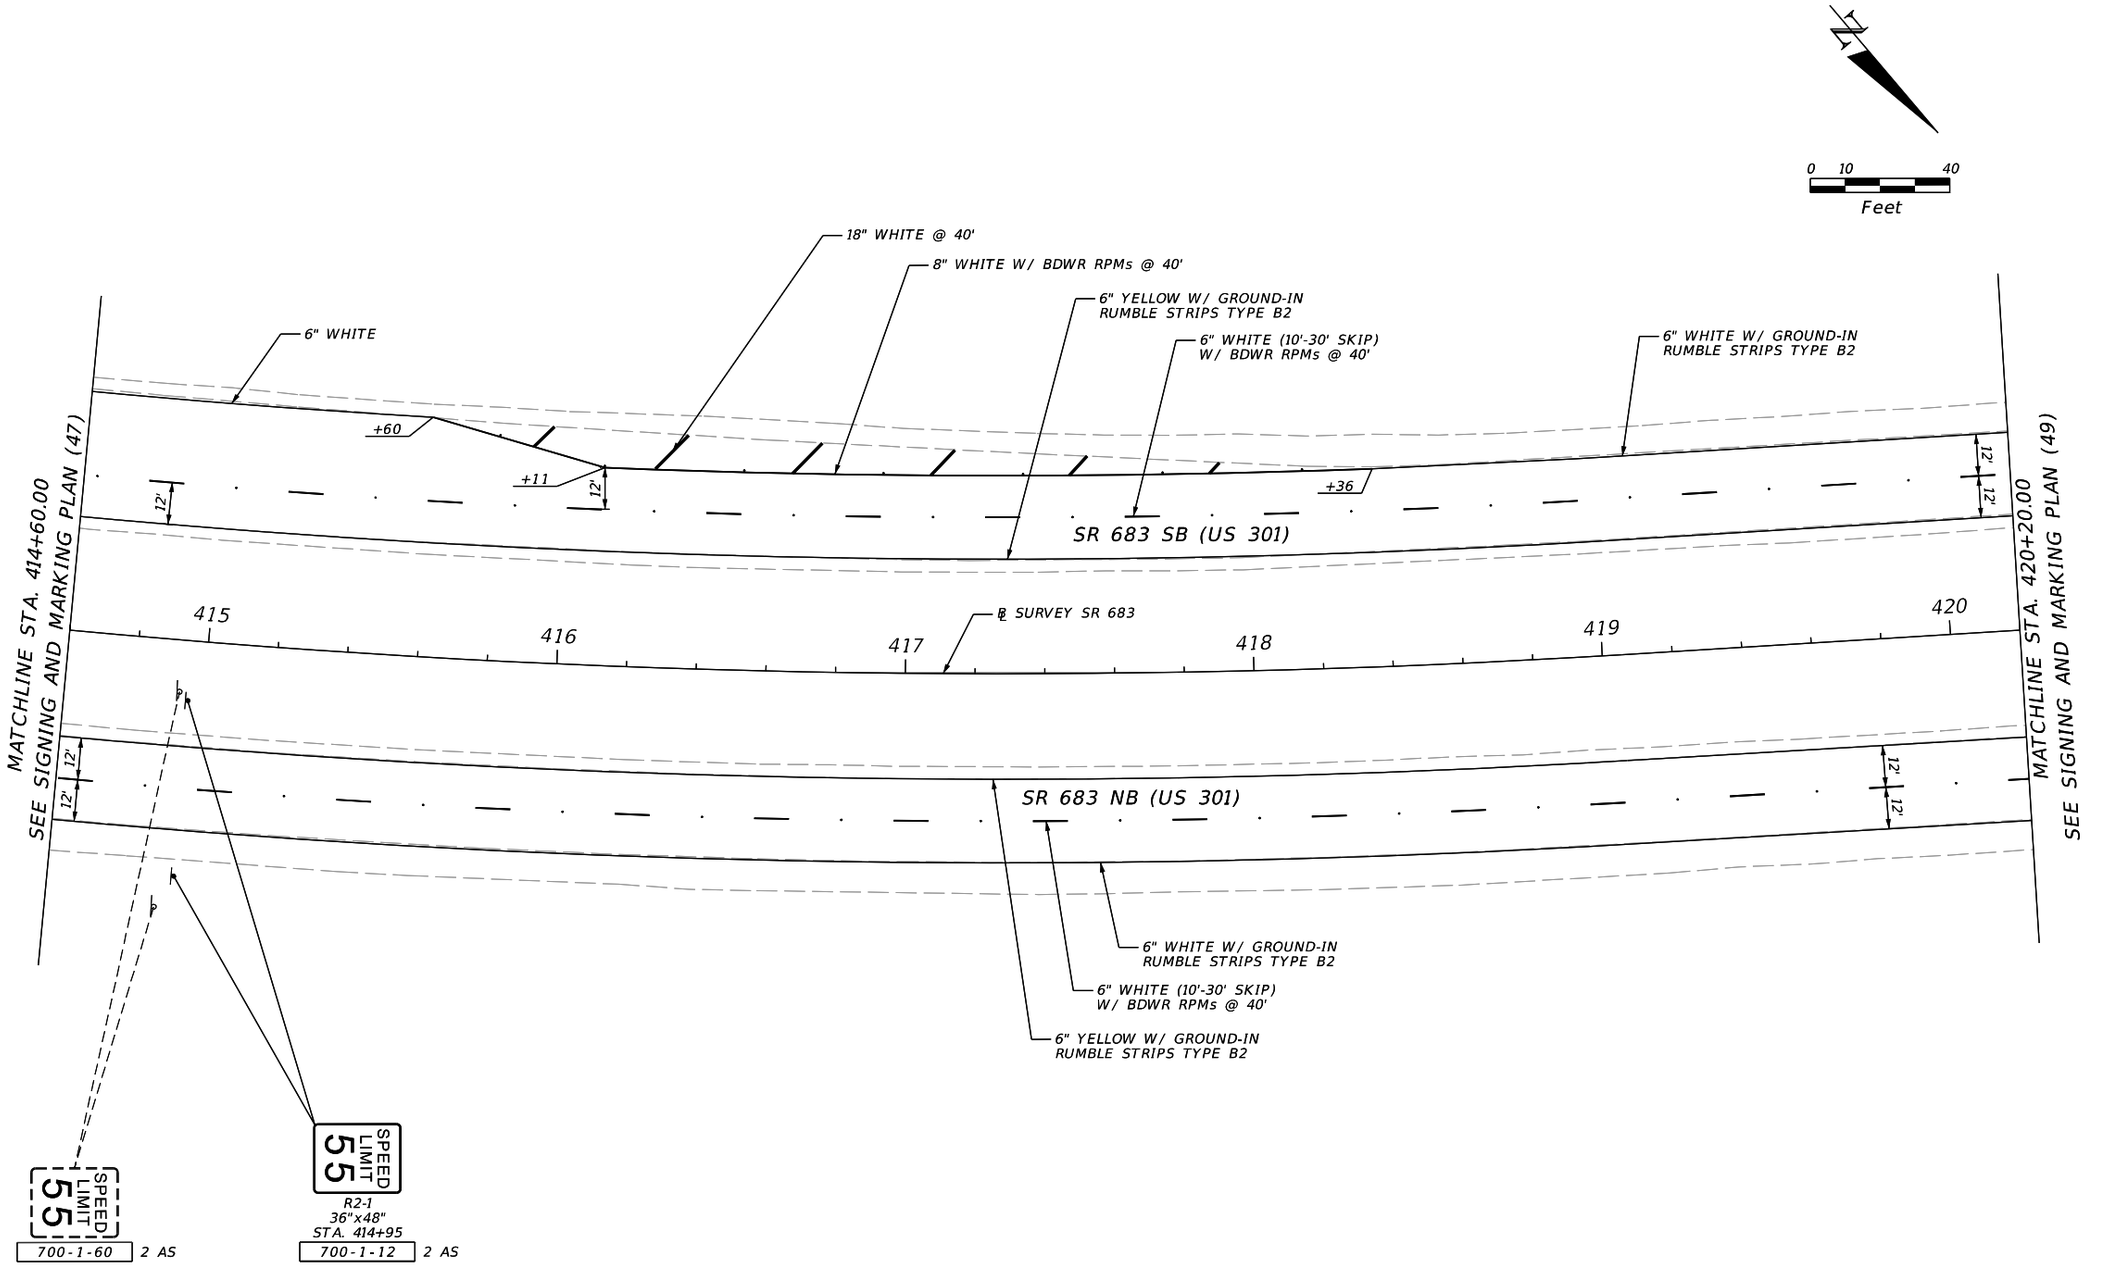

REVISIONS				ENGINEER OF RECORD	STATE OF FLORIDA DEPARTMENT OF TRANSPORTATION			SIGNING & PAVEMENT MARKING PLAN (48)	SHEET NO.
DATE	DESCRIPTION	DATE	DESCRIPTION	JULIO A. ALEGRE, P.E. LICENSE NUMBER 66265 PROTEAN DESIGN GROUP 100 EAST PINE STREET, SUITE 600 ORLANDO, FL 32801	ROAD NO.	COUNTY	FINANCIAL PROJECT ID		S-50
					SR 683	MANATEE	445144-1-52-01		

THE OFFICIAL RECORD OF THIS SHEET IS THE ELECTRONIC FILE DIGITALLY SIGNED AND SEALED UNDER RULE 61G15-23.004, F.A.C.


7/20/2022 9:37:08 AM yrivera
H:\Worksets\FDOT\445144152O1\SigningAndMarking\PLANSP01.dgn

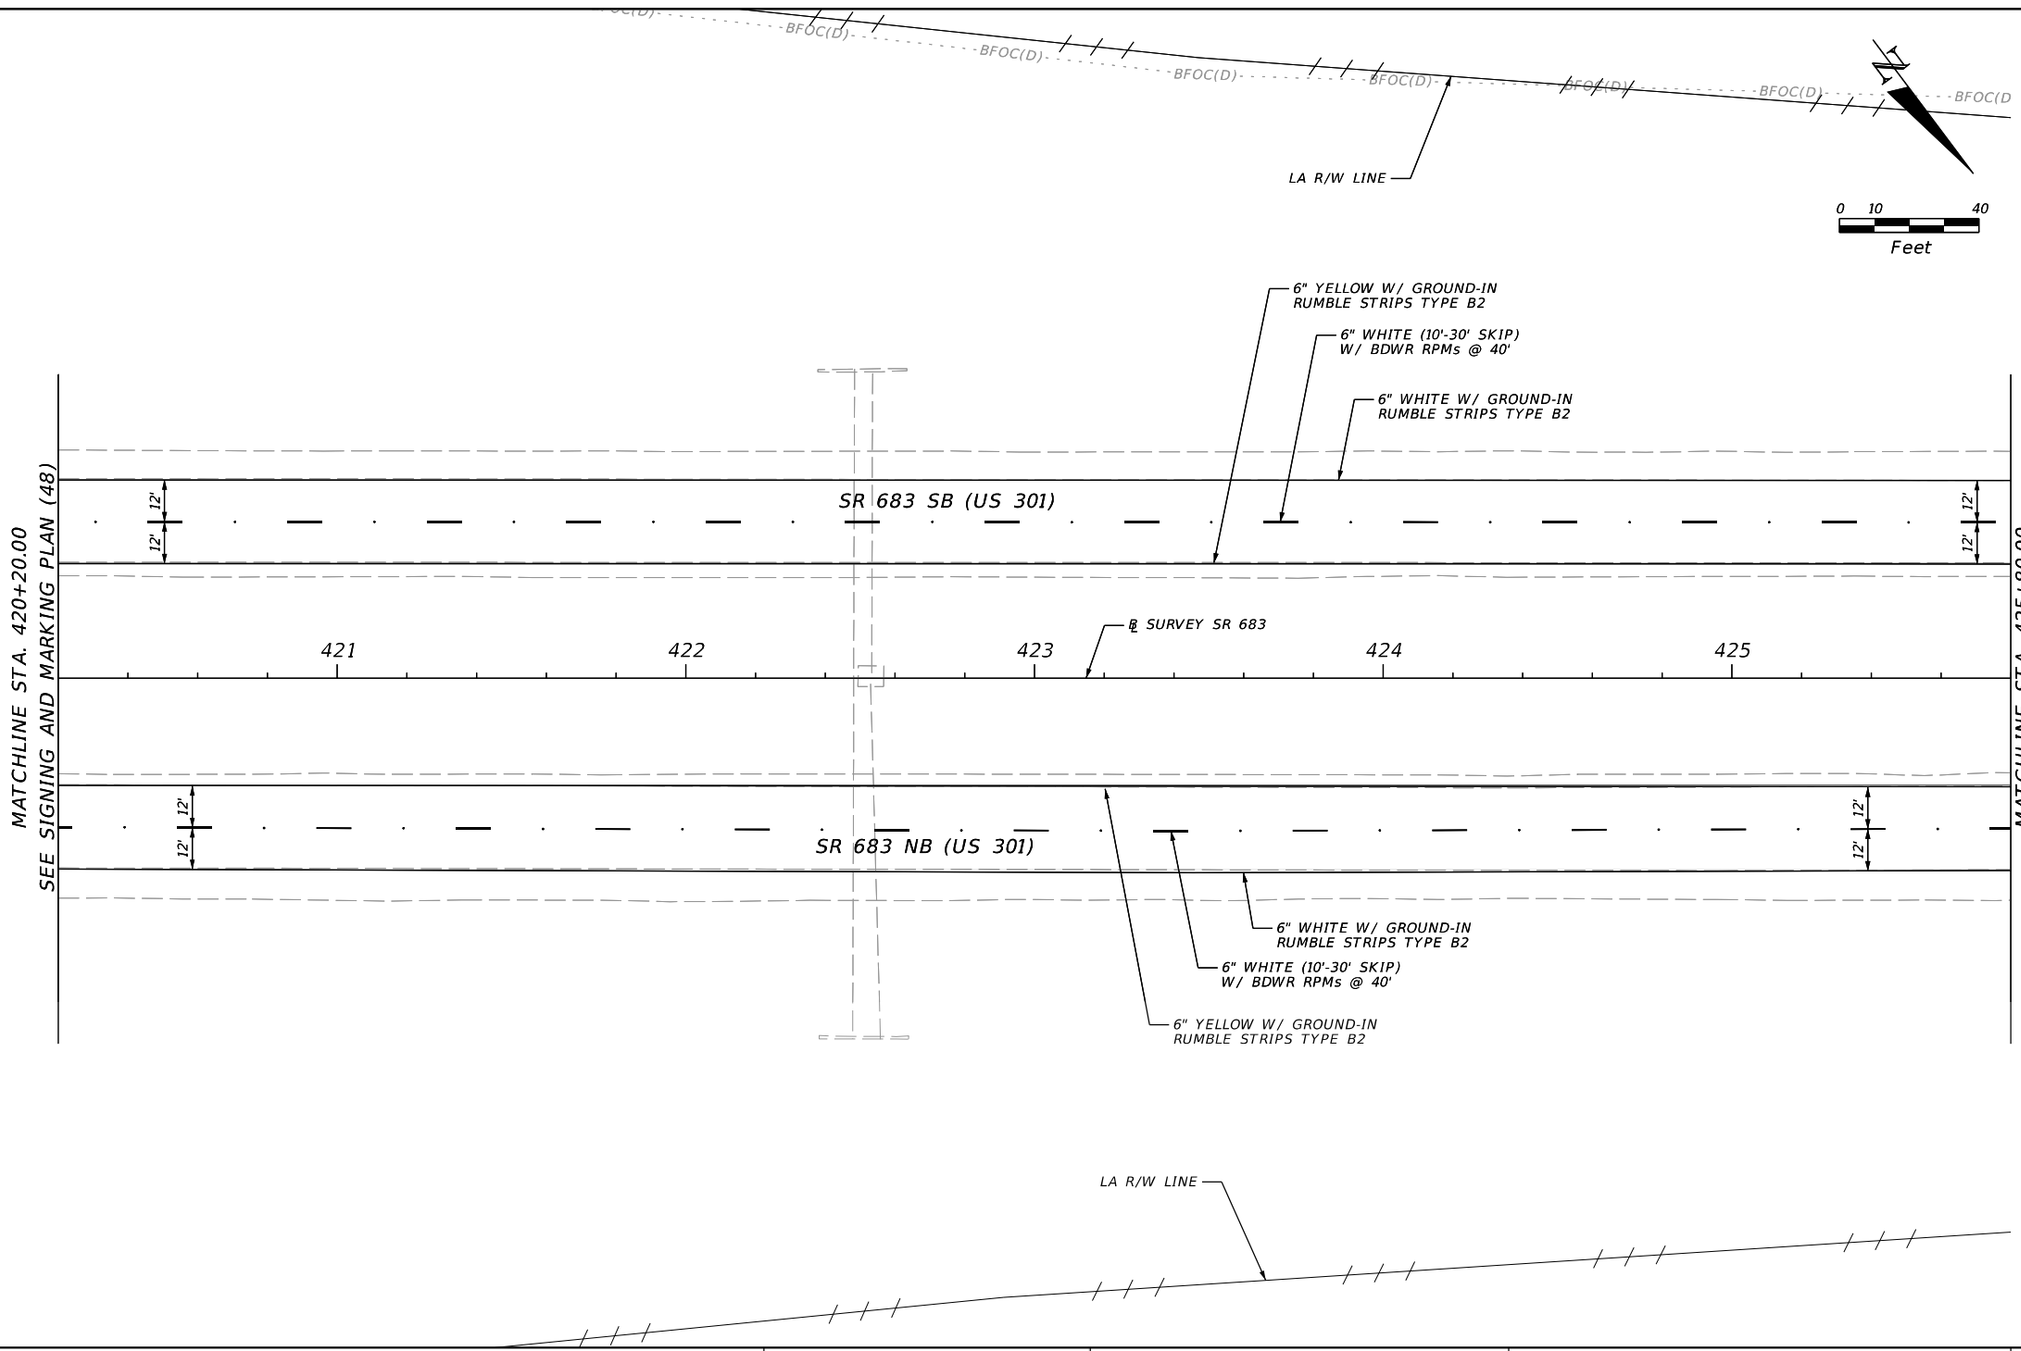

REVISIONS				ENGINEER OF RECORD	STATE OF FLORIDA DEPARTMENT OF TRANSPORTATION			SIGNING & PAVEMENT MARKING PLAN (49)	SHEET NO.
DATE	DESCRIPTION	DATE	DESCRIPTION	JULIO A. ALEGRE, P.E. LICENSE NUMBER 66265 PROTEAN DESIGN GROUP 100 EAST PINE STREET, SUITE 600 ORLANDO, FL 32801	ROAD NO.	COUNTY	FINANCIAL PROJECT ID		S-51
					SR 683	MANATEE	445144-1-52-01		

7/20/2022 9:37:08 AM yrivera
H:\Worksets\FDOT\445144152O1\SigningAndMarking\PLANSP01.dgn

THE OFFICIAL RECORD OF THIS SHEET IS THE ELECTRONIC FILE DIGITALLY SIGNED AND SEALED UNDER RULE 61G15-23.004, F.A.C.

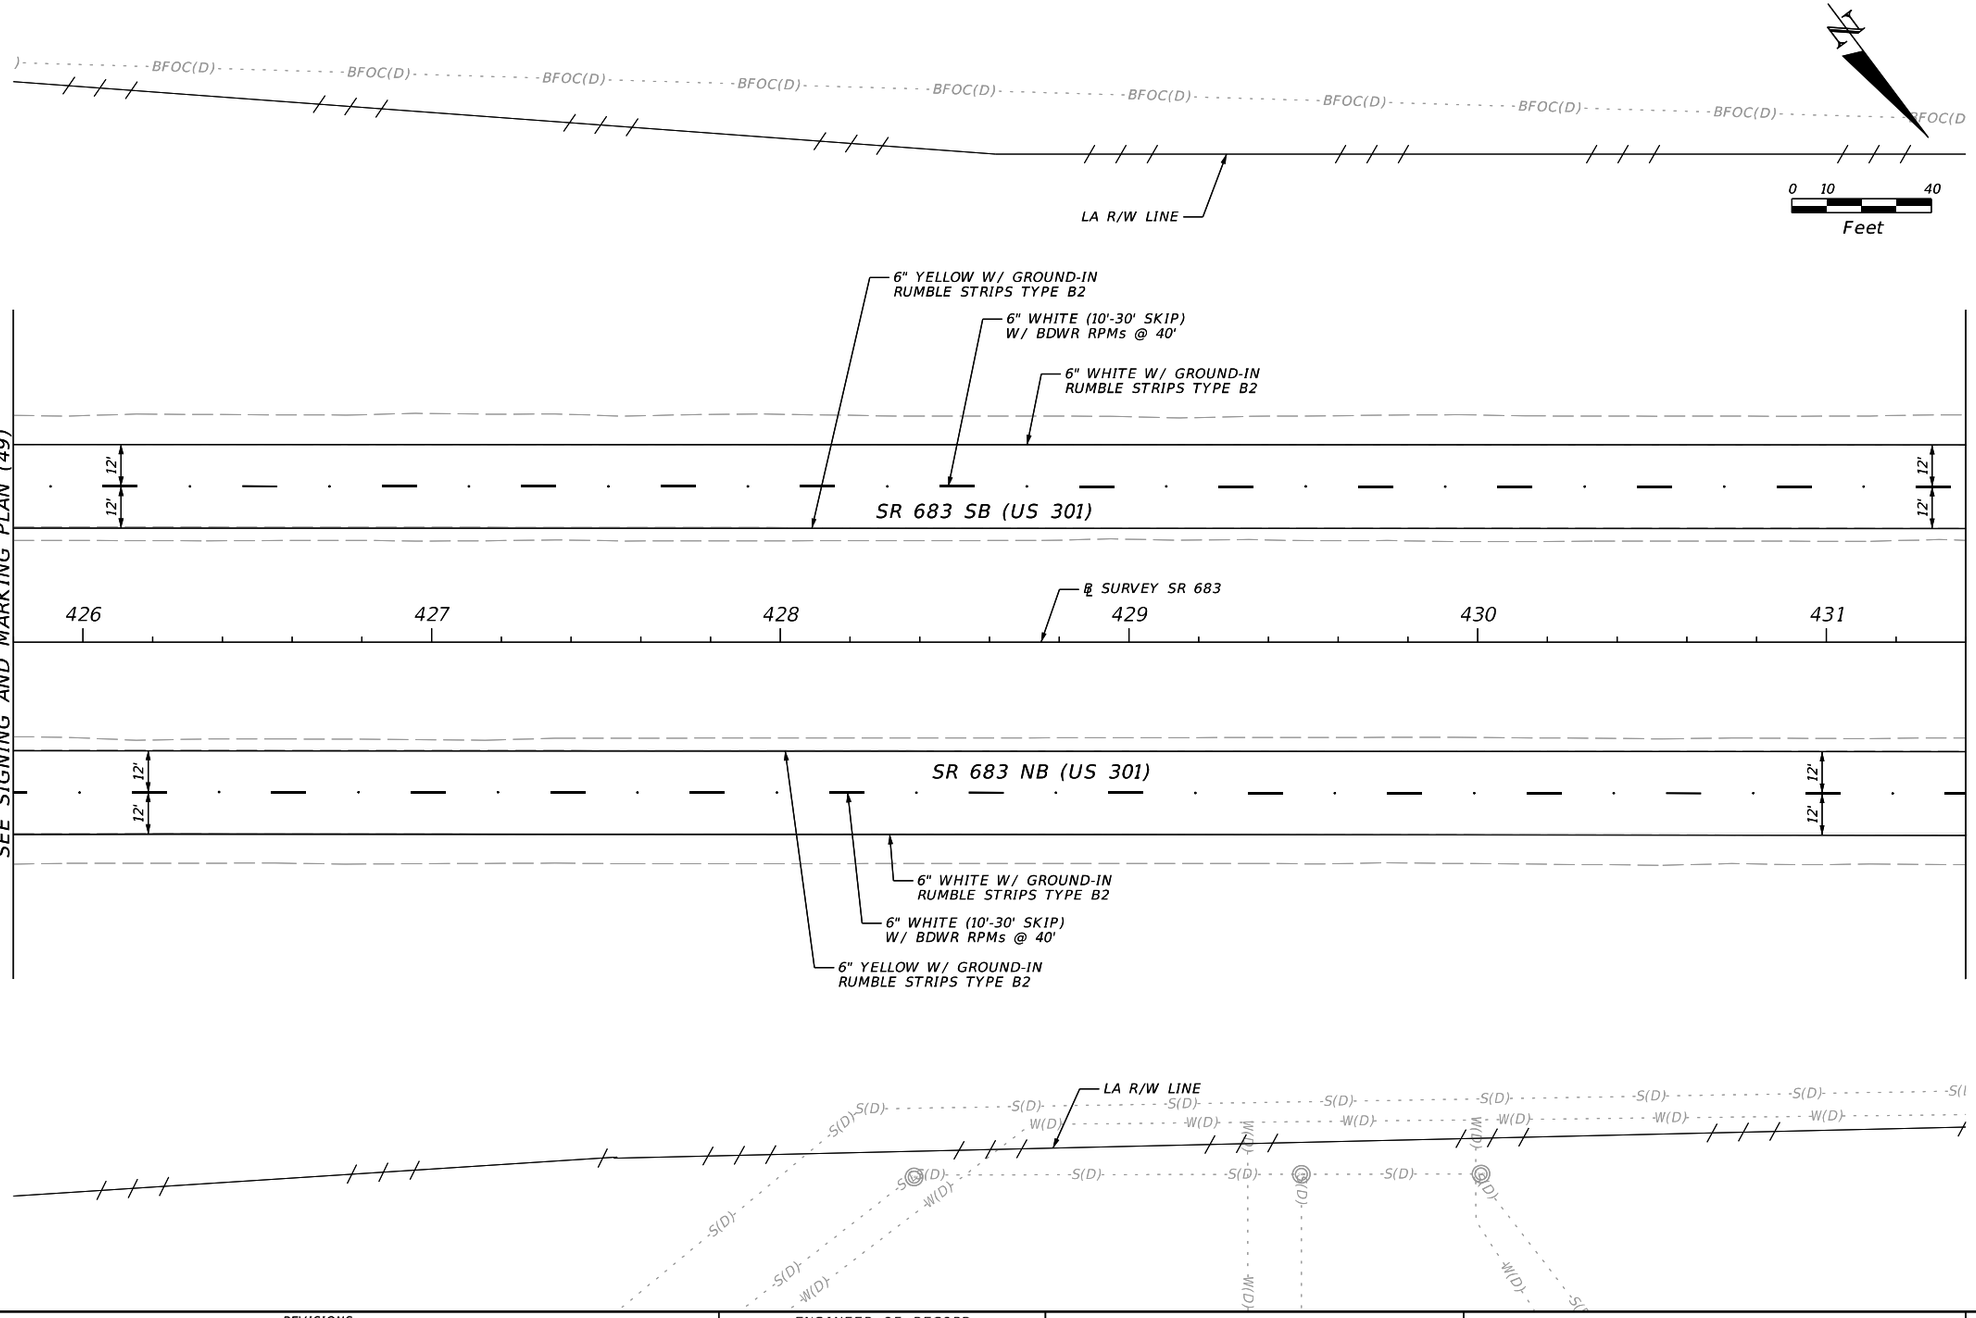

REVISIONS			
DATE	DESCRIPTION	DATE	DESCRIPTION

ENGINEER OF RECORD

JULIO A. ALEGRE, P.E.
LICENSE NUMBER 66265
PROTEAN DESIGN GROUP
100 EAST PINE STREET, SUITE 600
ORLANDO, FL 32801

STATE OF FLORIDA
DEPARTMENT OF TRANSPORTATION


ROAD NO.	COUNTY	FINANCIAL PROJECT ID
SR 683	MANATEE	445144-1-52-01

SIGNING & PAVEMENT MARKING PLAN (50)

SHEET NO. S-52

THE OFFICIAL RECORD OF THIS SHEET IS THE ELECTRONIC FILE DIGITALLY SIGNED AND SEALED UNDER RULE 61G15-23.004, F.A.C.


7/20/2022 9:37:09 AM yrivera
H:\Worksets\FDOT\445144152O1\SigningAndMarking\PLANSP01.dgn

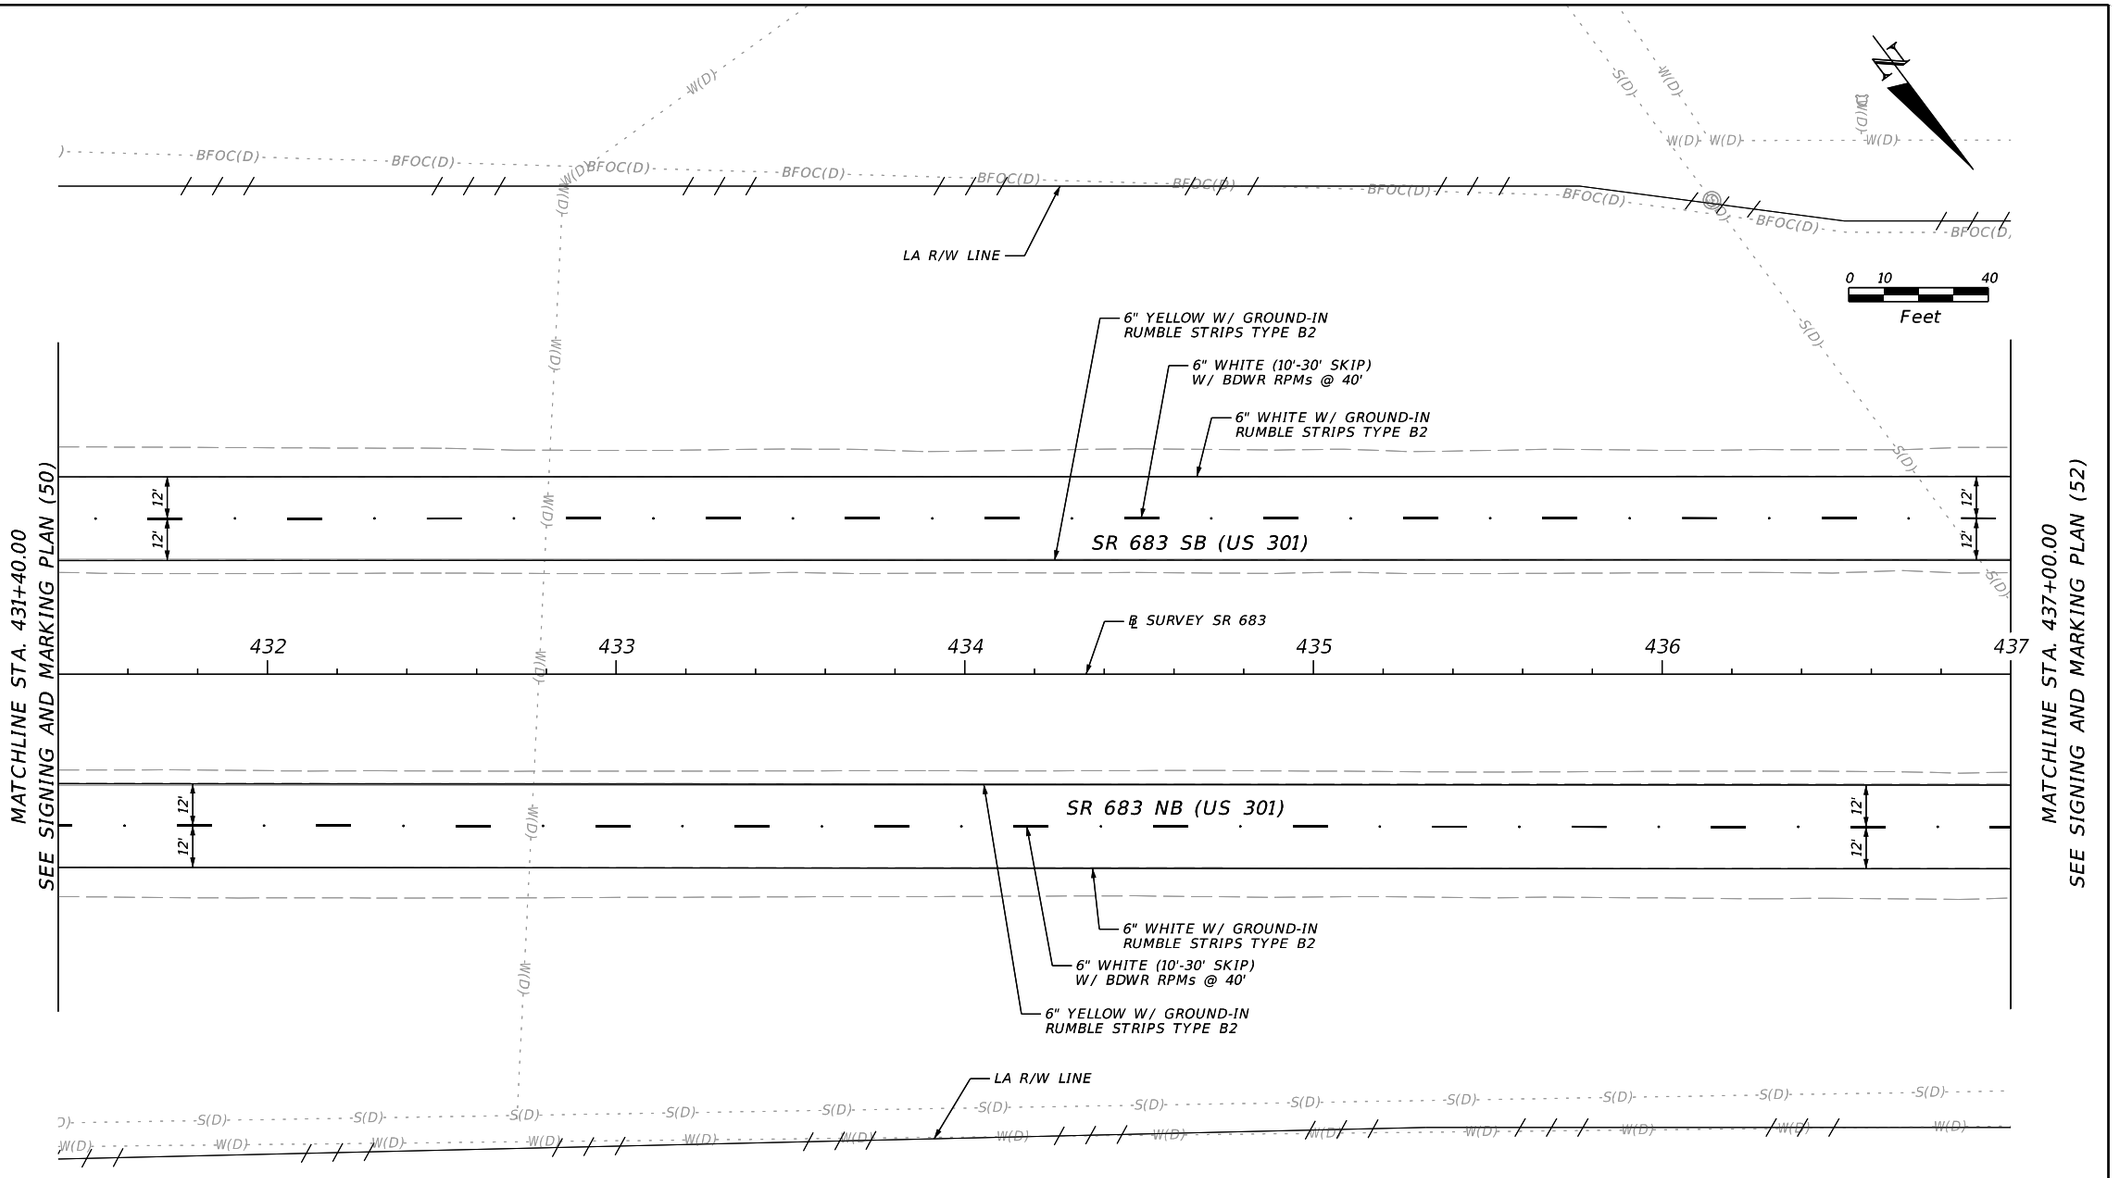

REVISIONS				ENGINEER OF RECORD	STATE OF FLORIDA DEPARTMENT OF TRANSPORTATION			SIGNING & PAVEMENT MARKING PLAN (51)	SHEET NO.
DATE	DESCRIPTION	DATE	DESCRIPTION	JULIO A. ALEGRE, P.E. LICENSE NUMBER 66265 PROTEAN DESIGN GROUP 100 EAST PINE STREET, SUITE 600 ORLANDO, FL 32801	ROAD NO.	COUNTY	FINANCIAL PROJECT ID		S-53
					SR 683	MANATEE	445144-1-52-01		

7/20/2022 9:37:09 AM yrivera
H:\Worksets\FDOT\445144152O1\SigningAndMarking\PLANSP01.dgn

THE OFFICIAL RECORD OF THIS SHEET IS THE ELECTRONIC FILE DIGITALLY SIGNED AND SEALED UNDER RULE 61G15-23.004, F.A.C.

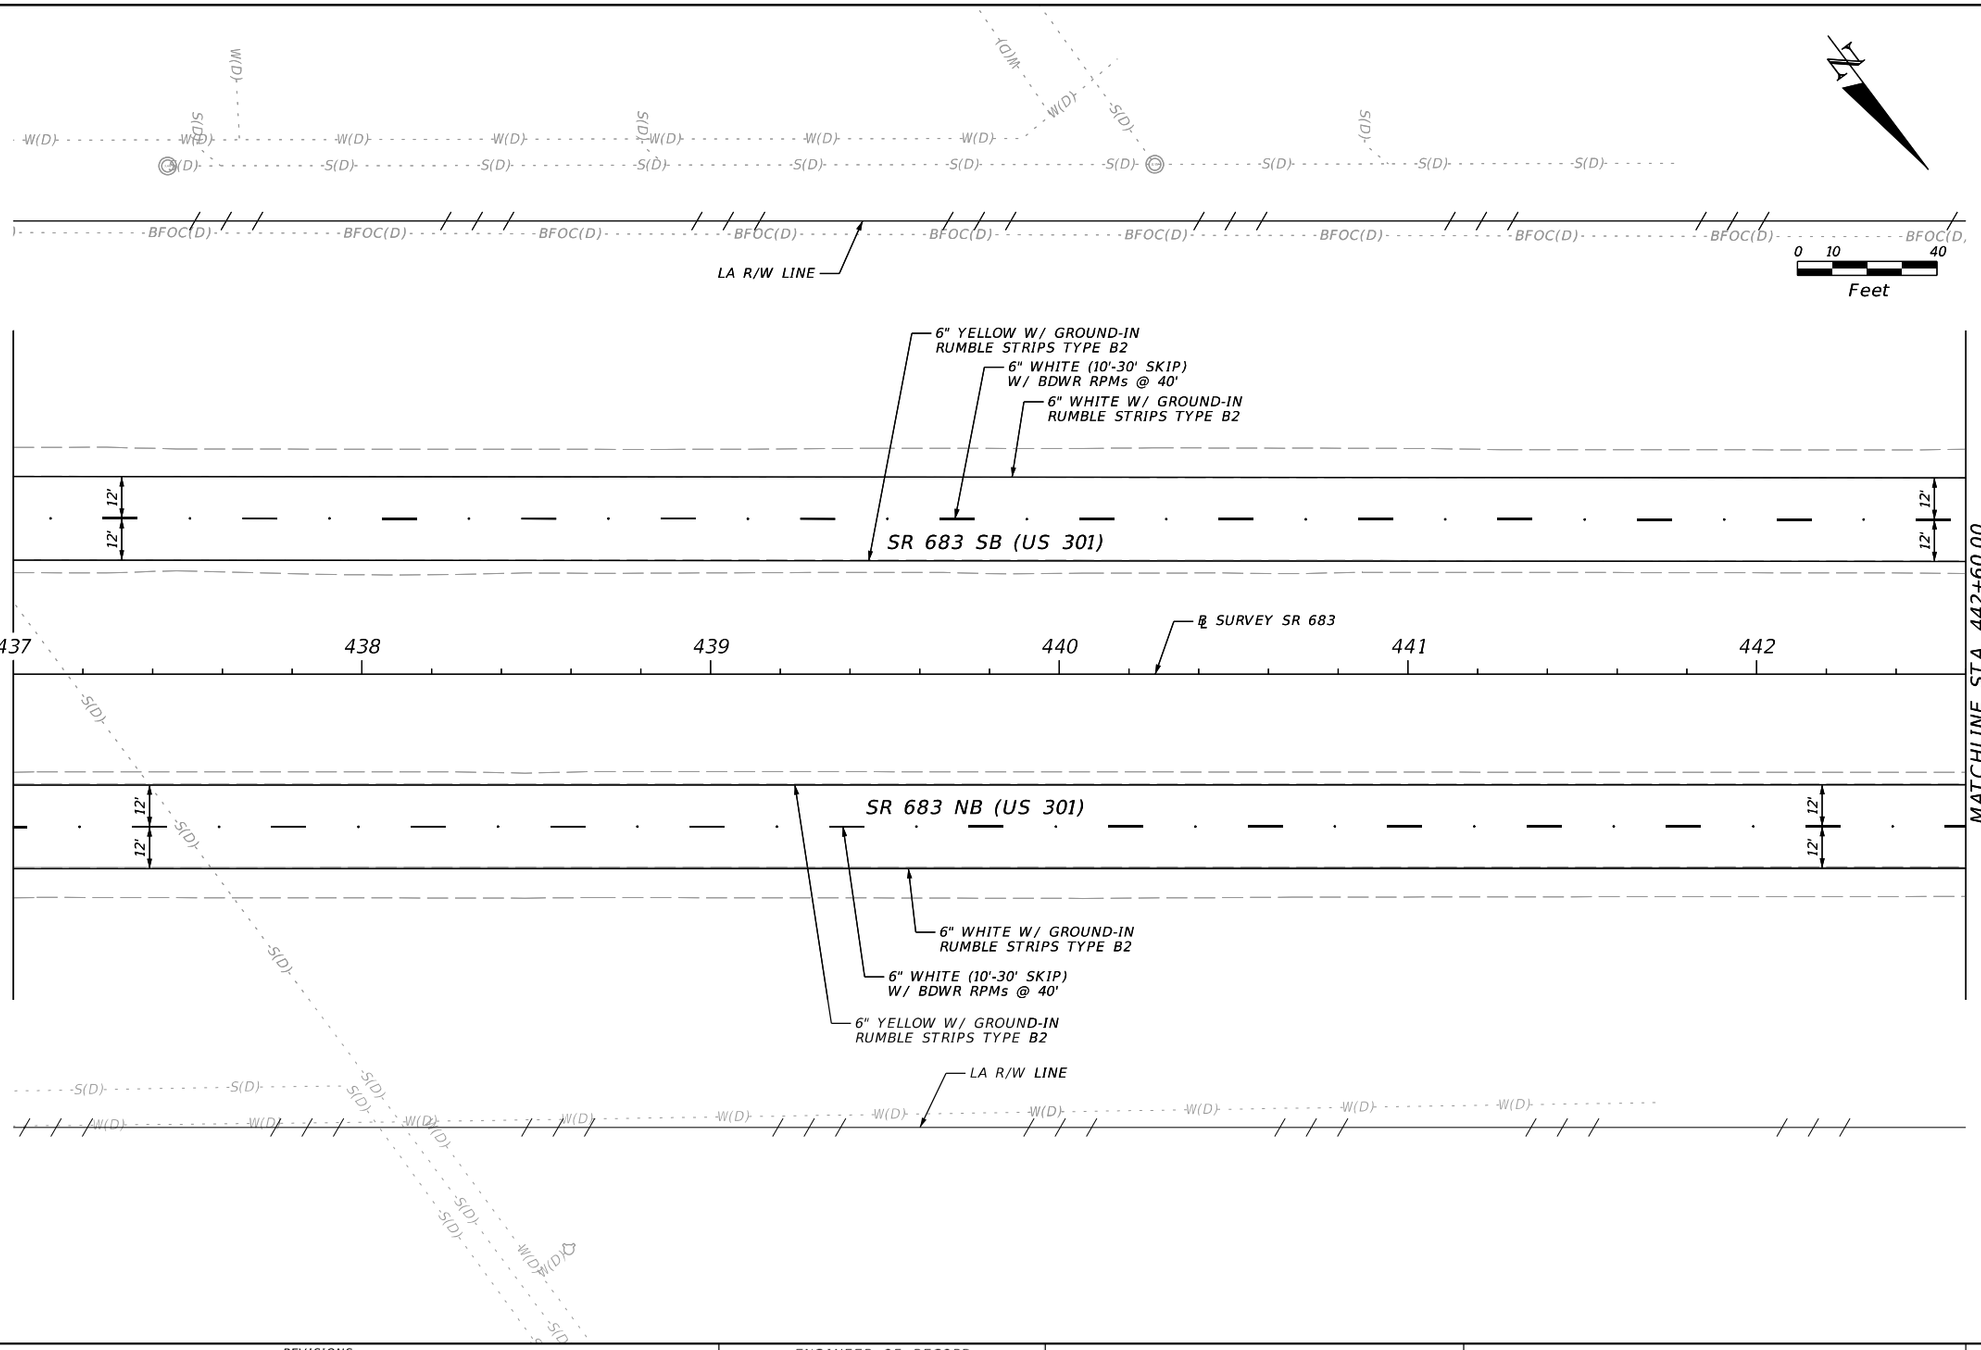

REVISIONS			
DATE	DESCRIPTION	DATE	DESCRIPTION

ENGINEER OF RECORD

JULIO A. ALEGRE, P.E.
LICENSE NUMBER 66265
PROTEAN DESIGN GROUP
100 EAST PINE STREET, SUITE 600
ORLANDO, FL 32801

STATE OF FLORIDA
DEPARTMENT OF TRANSPORTATION


ROAD NO.	COUNTY	FINANCIAL PROJECT ID
SR 683	MANATEE	445144-1-52-01

SIGNING & PAVEMENT MARKING PLAN (52)

SHEET NO. S-54

THE OFFICIAL RECORD OF THIS SHEET IS THE ELECTRONIC FILE DIGITALLY SIGNED AND SEALED UNDER RULE 61G15-23.004, F.A.C.

7/20/2022 9:37:10 AM yrivera
H:\Worksets\FDOT\445144152O1\SigningAndMarking\PLANSP01.dgn

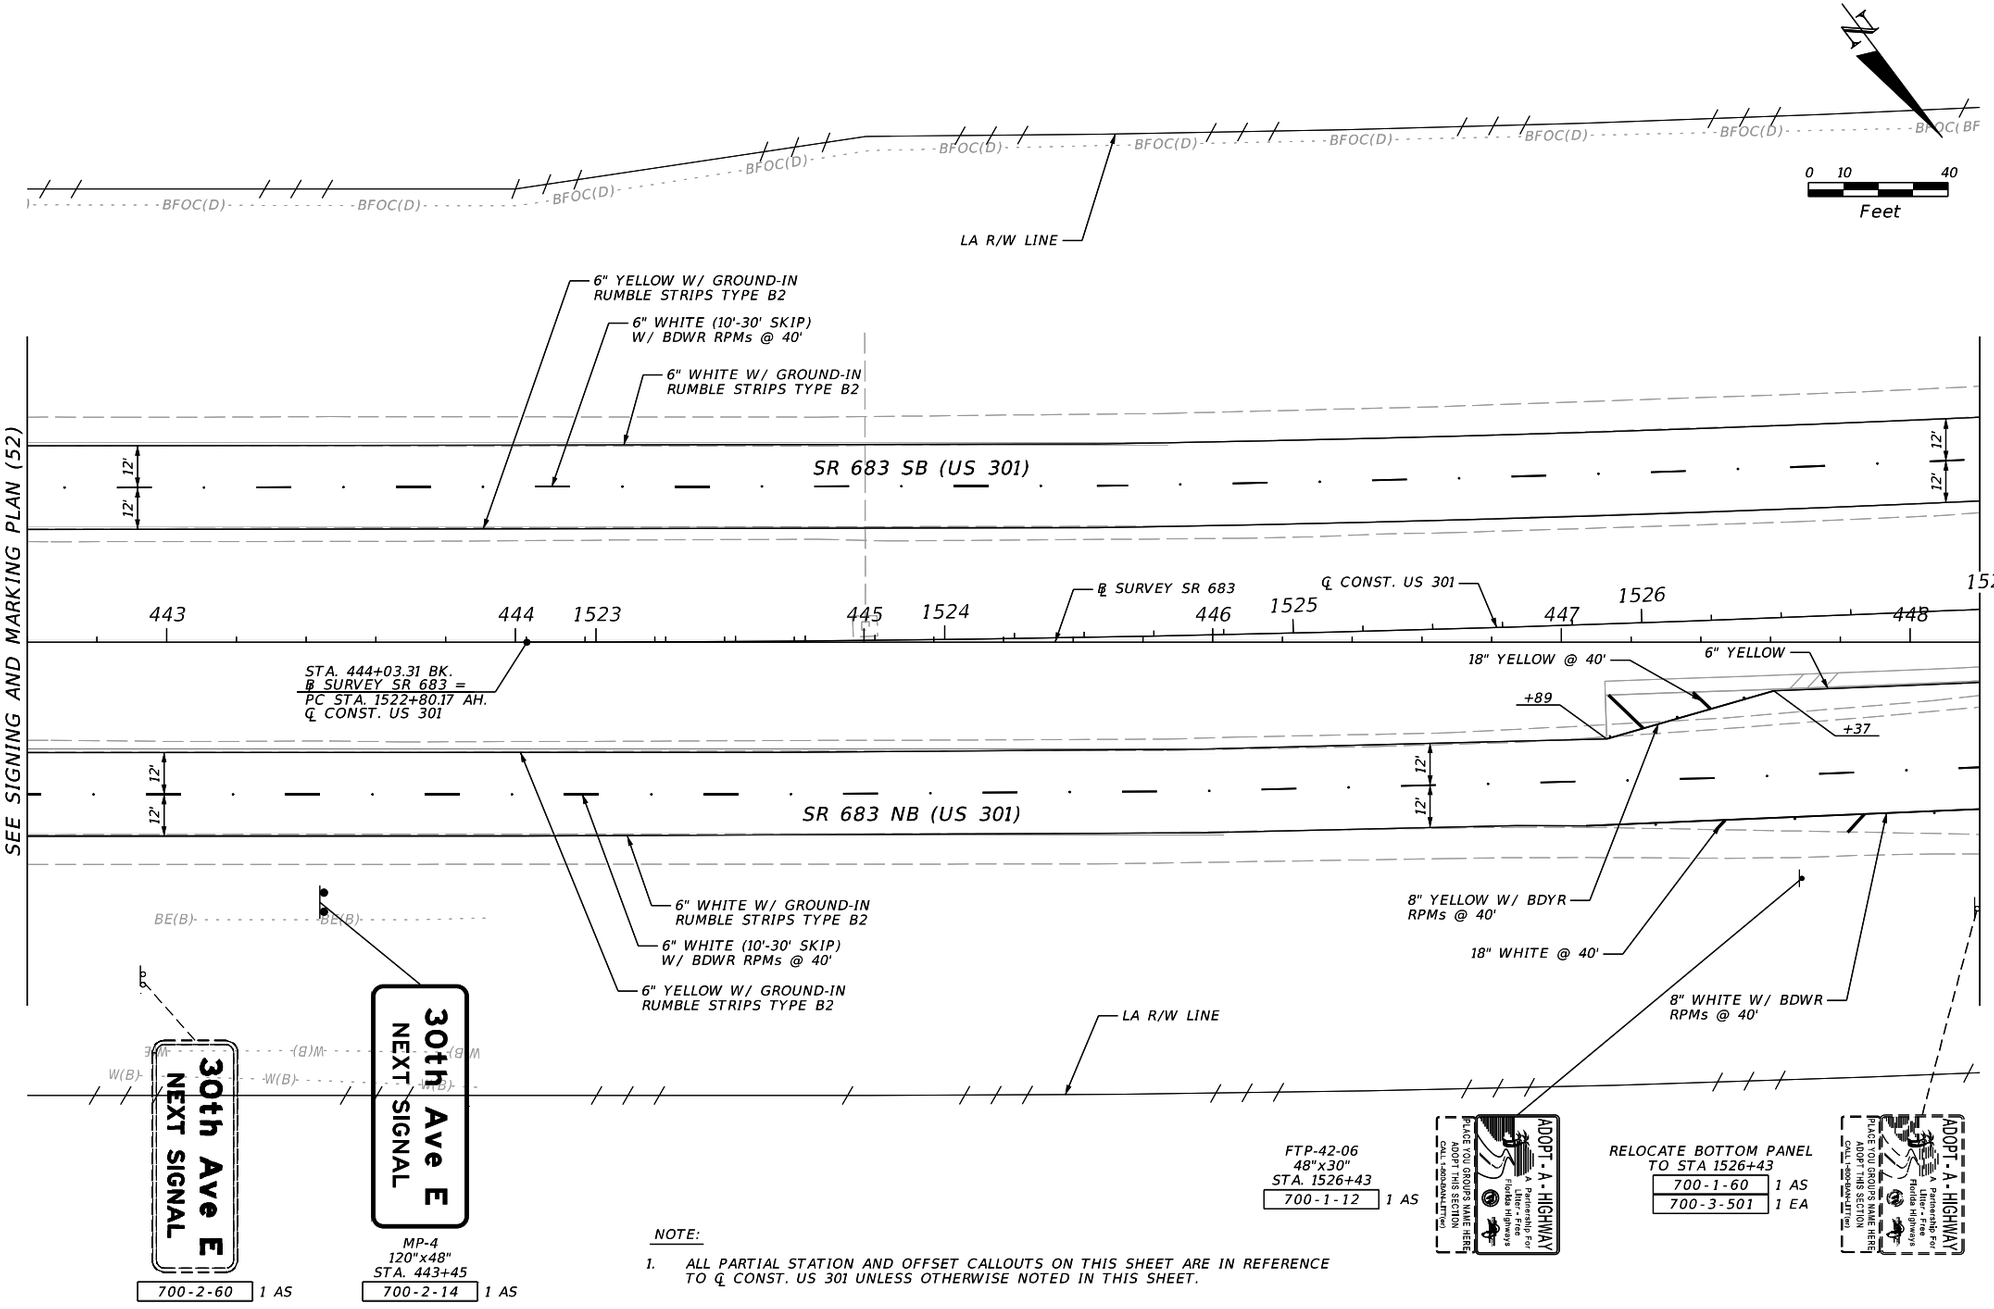


NOTE:

1. ALL PARTIAL STATION AND OFFSET CALLOUTS ON THIS SHEET ARE IN REFERENCE TO ℄ CONST. US 301 UNLESS OTHERWISE NOTED IN THIS SHEET.

REVISIONS				ENGINEER OF RECORD	STATE OF FLORIDA DEPARTMENT OF TRANSPORTATION			SIGNING & PAVEMENT MARKING PLAN (53)	SHEET NO.
DATE	DESCRIPTION	DATE	DESCRIPTION	JULIO A. ALEGRE, P.E. LICENSE NUMBER 66265 PROTEAN DESIGN GROUP 100 EAST PINE STREET, SUITE 600 ORLANDO, FL 32801	ROAD NO.	COUNTY	FINANCIAL PROJECT ID		S-55
					SR 683	MANATEE	445144-1-52-01		

THE OFFICIAL RECORD OF THIS SHEET IS THE ELECTRONIC FILE DIGITALLY SIGNED AND SEALED UNDER RULE 61G15-23.004, F.A.C.

7/20/2022 9:37:11 AM yrivera
H:\Worksets\FDOT\445144152O1\SignAndMarking\PLANS\P01.dgn

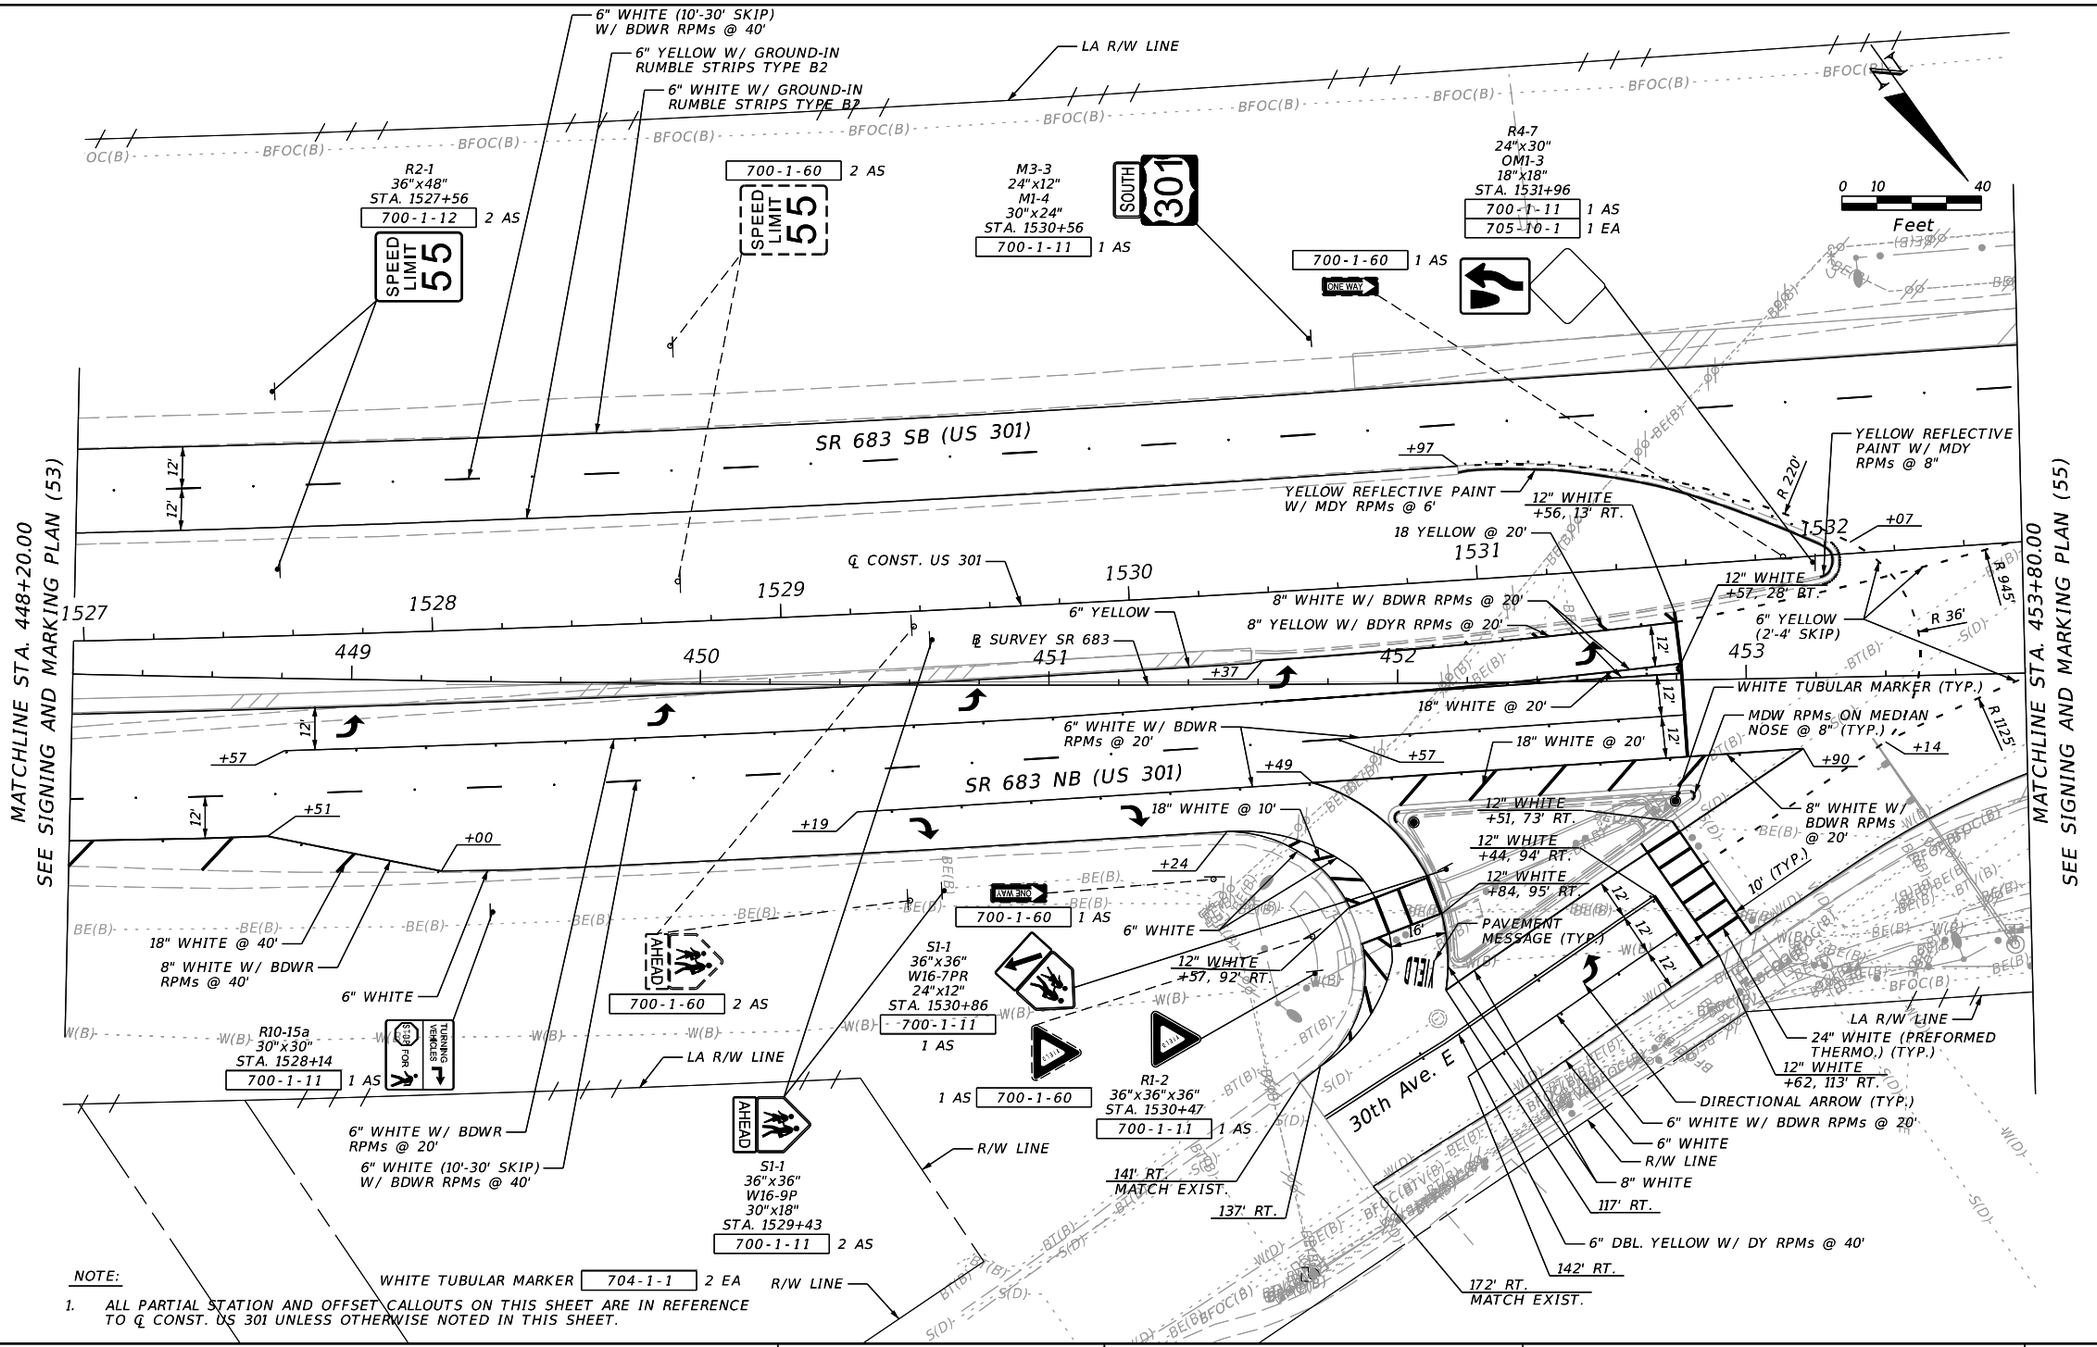

NOTE:

1. ALL PARTIAL STATION AND OFFSET CALLOUTS ON THIS SHEET ARE IN REFERENCE TO ℄ CONST. US 301 UNLESS OTHERWISE NOTED IN THIS SHEET.

REVISIONS			
DATE	DESCRIPTION	DATE	DESCRIPTION

ENGINEER OF RECORD

JULIO A. ALEGRE, P.E.
LICENSE NUMBER 66265
PROTEAN DESIGN GROUP
100 EAST PINE STREET, SUITE 600
ORLANDO, FL 32801

STATE OF FLORIDA
DEPARTMENT OF TRANSPORTATION


ROAD NO.	COUNTY	FINANCIAL PROJECT ID
SR 683	MANATEE	445144-1-52-01

SIGNING & PAVEMENT MARKING PLAN (54)

SHEET NO. S-56

THE OFFICIAL RECORD OF THIS SHEET IS THE ELECTRONIC FILE DIGITALLY SIGNED AND SEALED UNDER RULE 61G15-23.004, F.A.C.

7/20/2022 9:37:12 AM yrivera
H:\Worksets\FDOT\445144152\01\SignAndMarking\PLANSP01.dgn

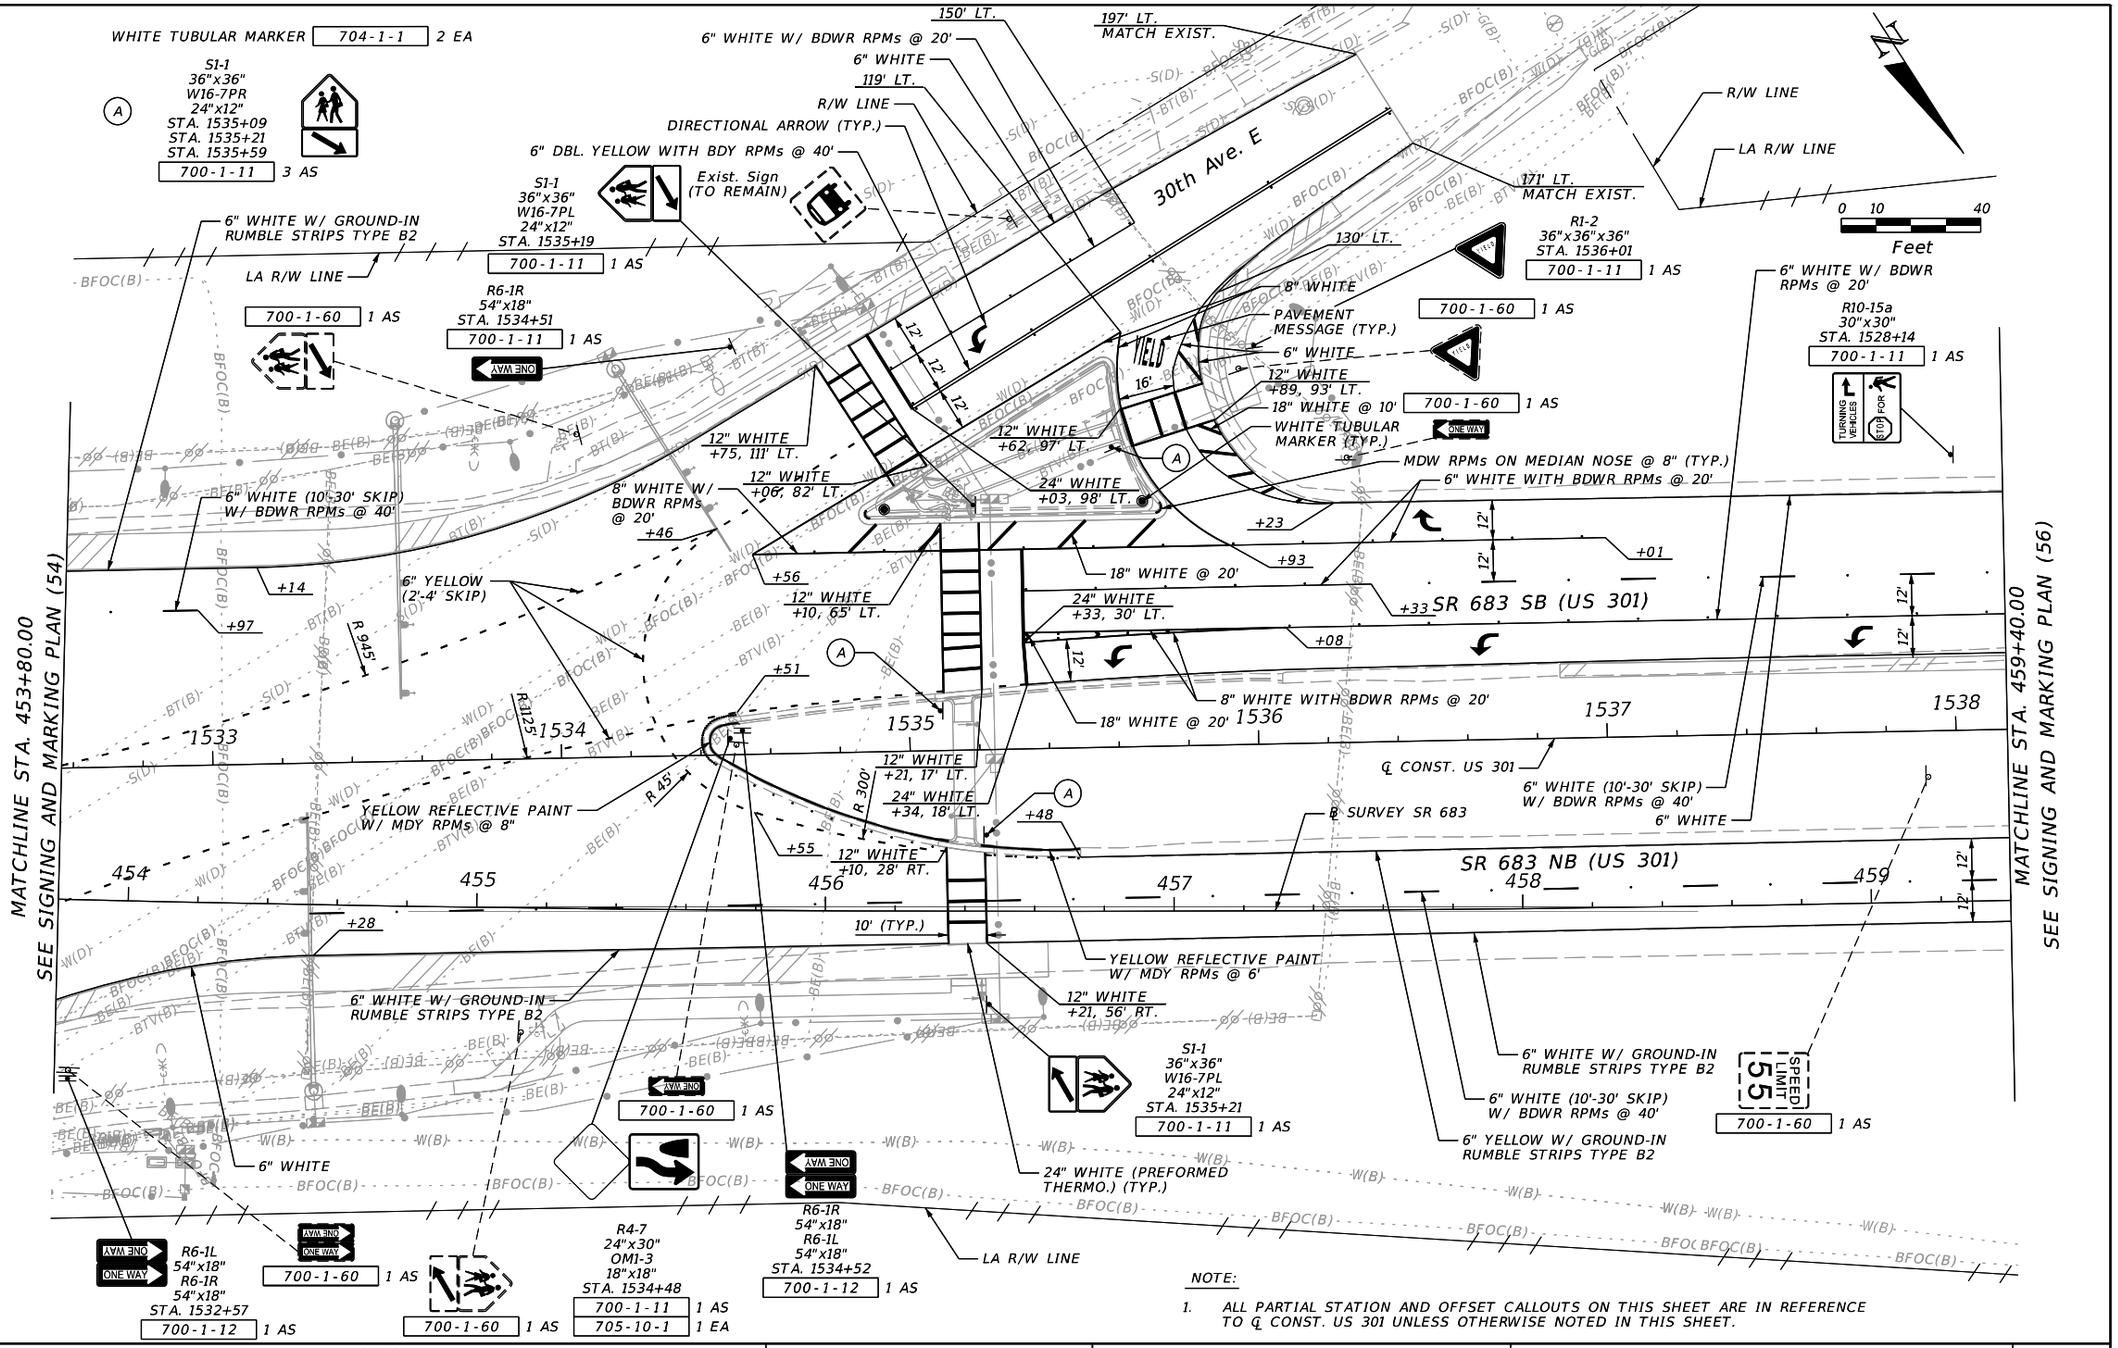

NOTE:

1. ALL PARTIAL STATION AND OFFSET CALLOUTS ON THIS SHEET ARE IN REFERENCE TO ℄ CONST. US 301 UNLESS OTHERWISE NOTED IN THIS SHEET.

REVISIONS			
DATE	DESCRIPTION	DATE	DESCRIPTION

ENGINEER OF RECORD
JULIO A. ALEGRE, P.E.
LICENSE NUMBER 66265
PROTEAN DESIGN GROUP
100 EAST PINE STREET, SUITE 600
ORLANDO, FL 32801

STATE OF FLORIDA
DEPARTMENT OF TRANSPORTATION


ROAD NO.	COUNTY	FINANCIAL PROJECT ID
SR 683	MANATEE	445144-1-52-01

SIGNING & PAVEMENT MARKING PLAN (55)

SHEET NO. S-57

THE OFFICIAL RECORD OF THIS SHEET IS THE ELECTRONIC FILE DIGITALLY SIGNED AND SEALED UNDER RULE 61G15-23.004, F.A.C.


7/20/2022 9:37:12 AM yrivera
H:\Worksets\FDOT\445144152O1\SigningAndMarking\PLANS\P01.dgn

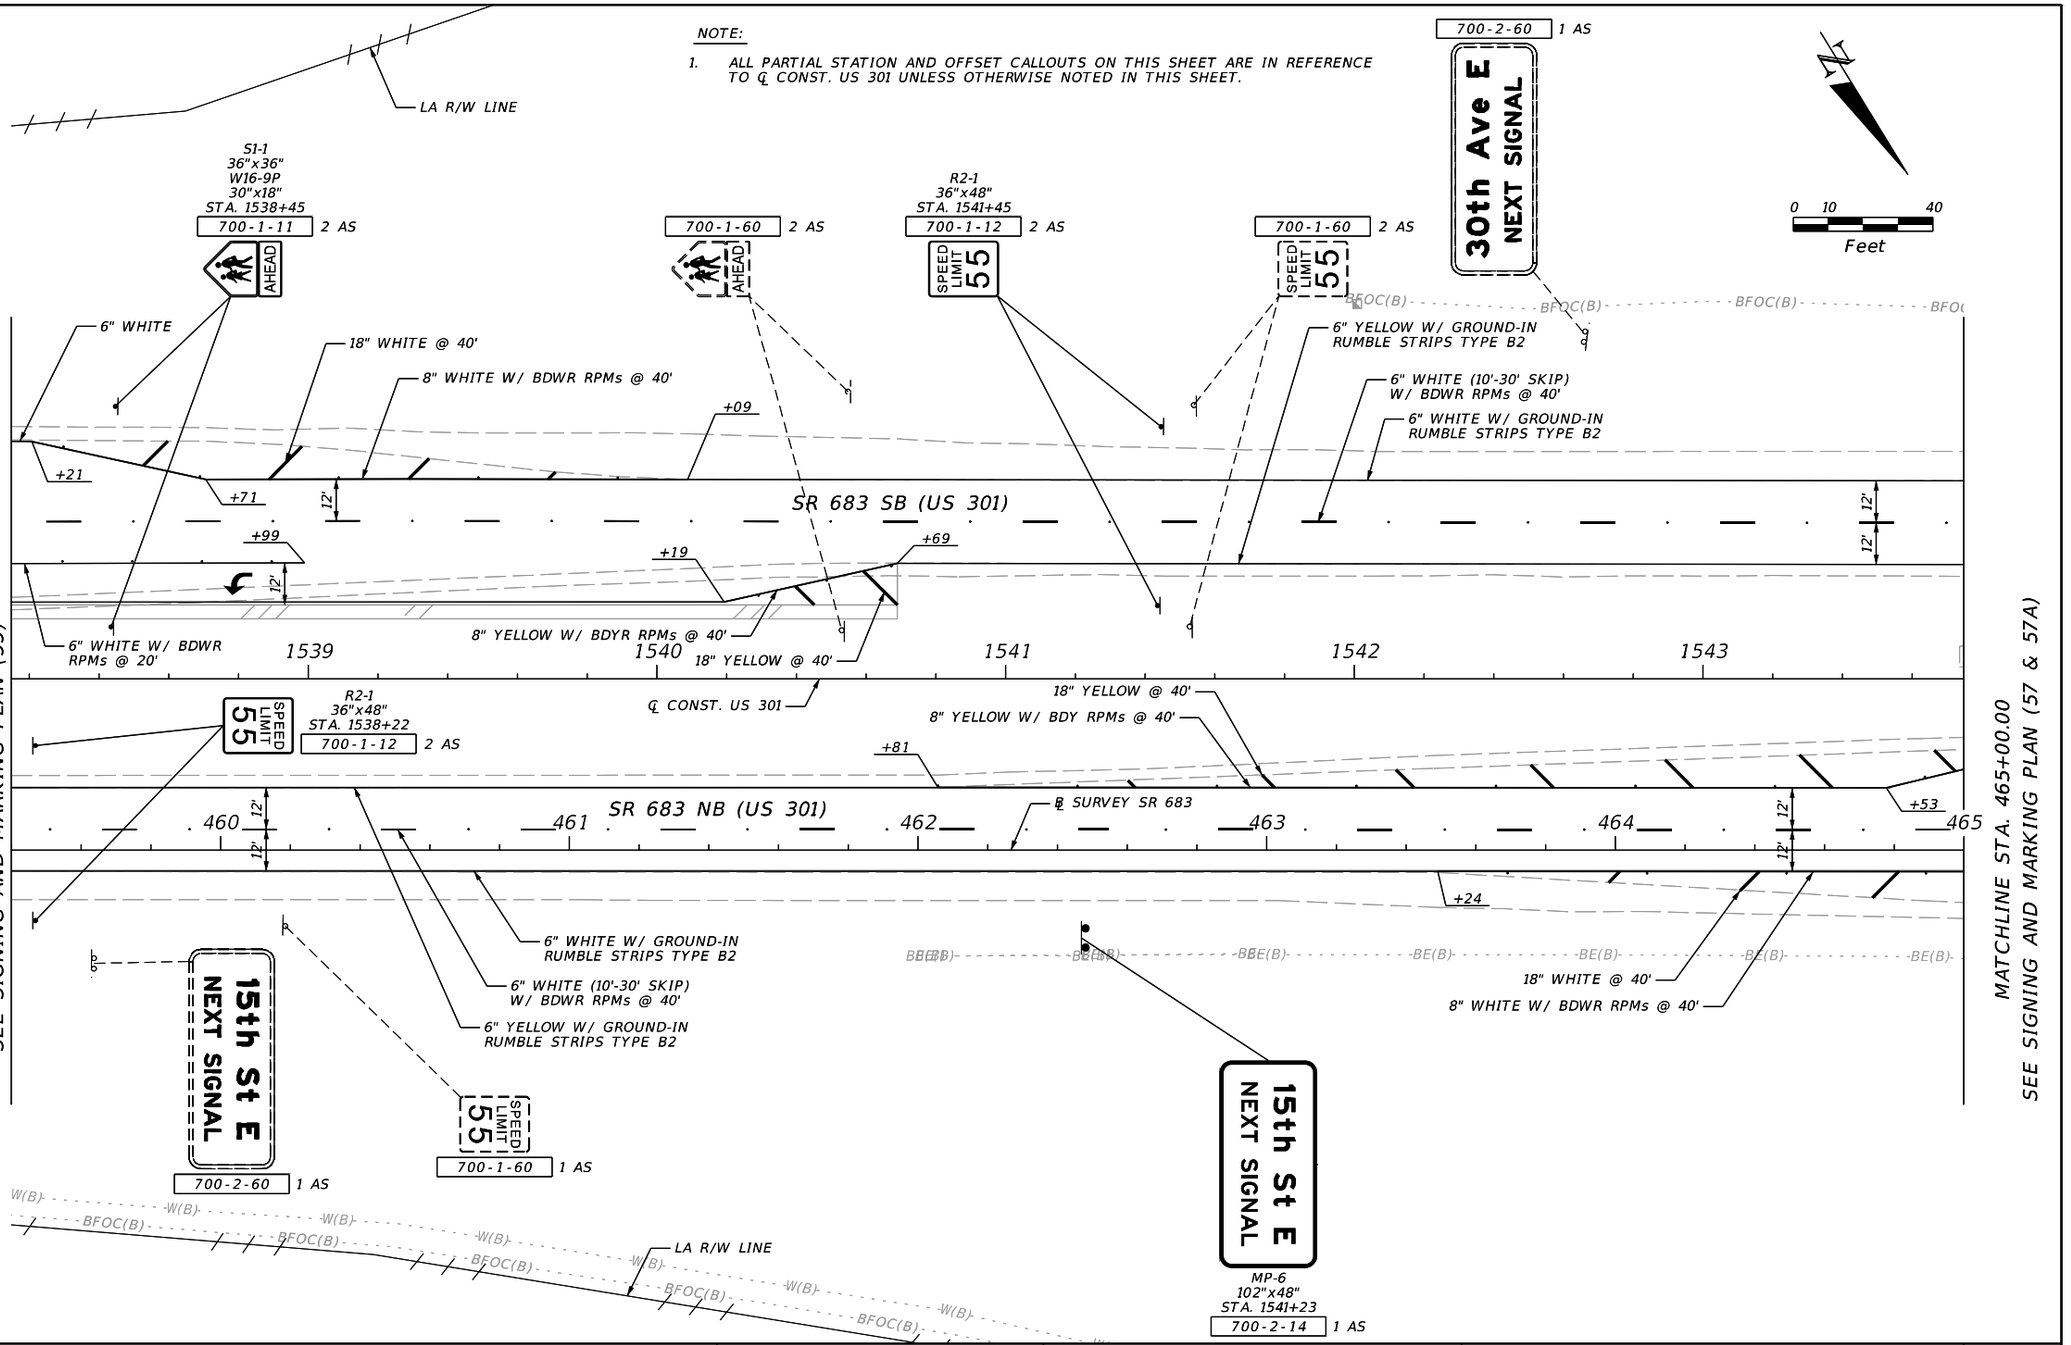

REVISIONS				ENGINEER OF RECORD	STATE OF FLORIDA DEPARTMENT OF TRANSPORTATION			SIGNING & PAVEMENT MARKING PLAN (56)	SHEET NO.
DATE	DESCRIPTION	DATE	DESCRIPTION	JULIO A. ALEGRE, P.E. LICENSE NUMBER 66265 PROTEAN DESIGN GROUP 100 EAST PINE STREET, SUITE 600 ORLANDO, FL 32801	ROAD NO.	COUNTY	FINANCIAL PROJECT ID		S-58
					SR 683	MANATEE	445144-1-52-01		

7/20/2022 9:37:13 AM yrivera
H:\Worksets\FDOT\445144152O1\SigningAndMarking\PLANSP01.dgn

THE OFFICIAL RECORD OF THIS SHEET IS THE ELECTRONIC FILE DIGITALLY SIGNED AND SEALED UNDER RULE 61G15-23.004, F.A.C.

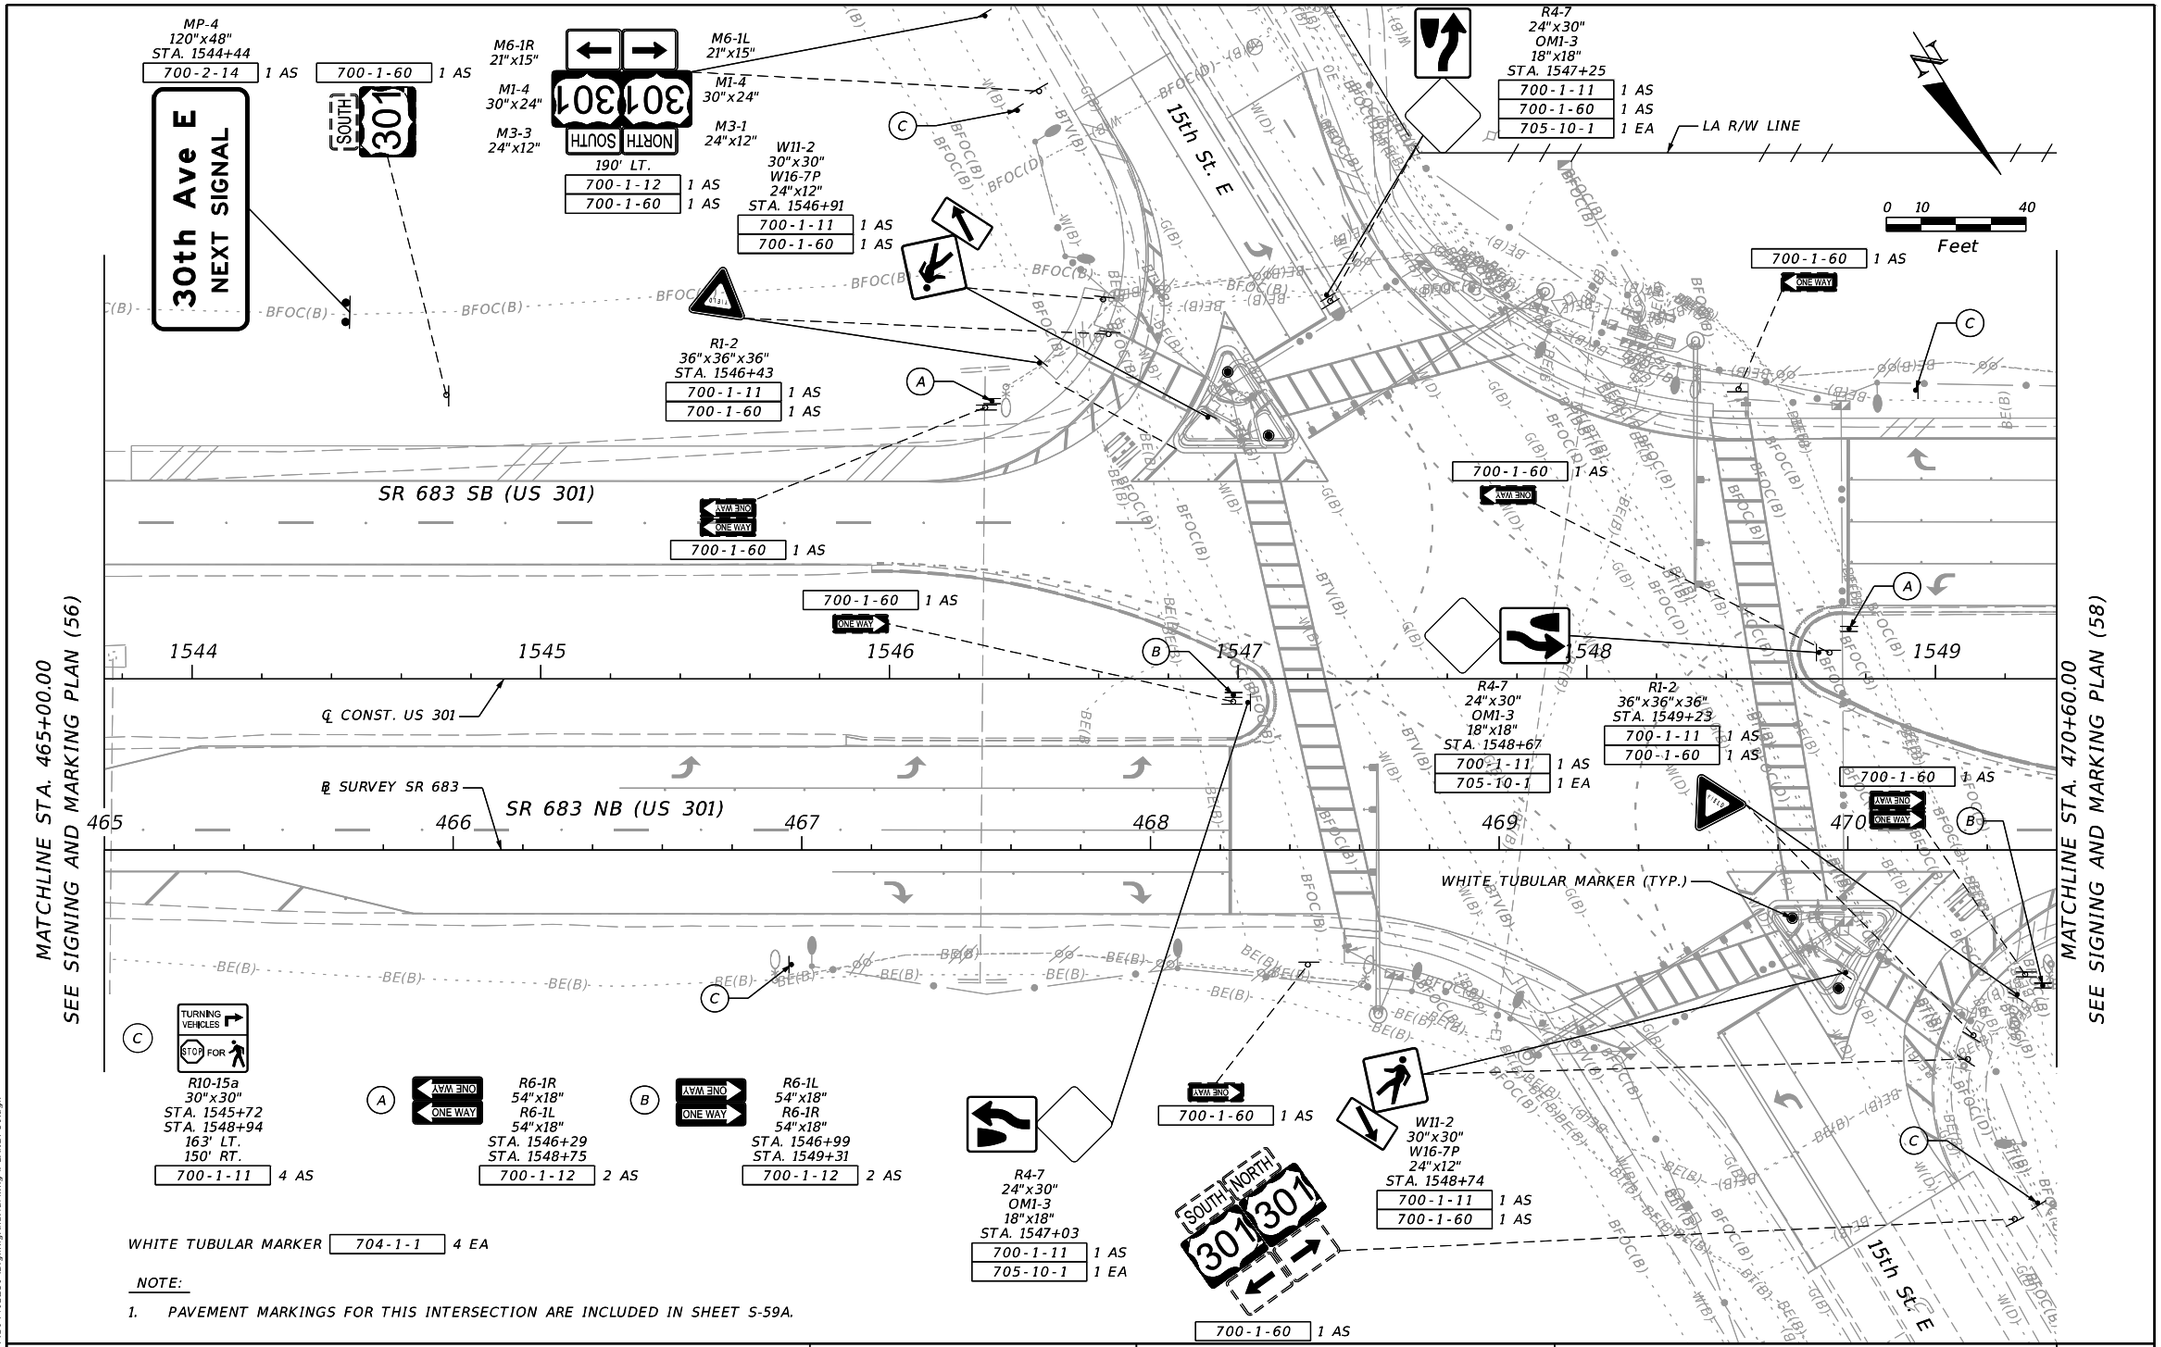


NOTE:

1. PAVEMENT MARKINGS FOR THIS INTERSECTION ARE INCLUDED IN SHEET S-59A.

REVISIONS				ENGINEER OF RECORD	STATE OF FLORIDA DEPARTMENT OF TRANSPORTATION			SIGNING & PAVEMENT MARKING PLAN (57)	SHEET NO.
DATE	DESCRIPTION	DATE	DESCRIPTION	JULIO A. ALEGRE, P.E. LICENSE NUMBER 66265 PROTEAN DESIGN GROUP 100 EAST PINE STREET, SUITE 600 ORLANDO, FL 32801	ROAD NO.	COUNTY	FINANCIAL PROJECT ID		S-59
					SR 683	MANATEE	445144-1-52-01		

7/20/2022 9:37:14 AM yrivera
H:\Worksets\FDOT\445144152O1\SignAndMarking\PLANSP01.dgn

THE OFFICIAL RECORD OF THIS SHEET IS THE ELECTRONIC FILE DIGITALLY SIGNED AND SEALED UNDER RULE 61G15-23.004, F.A.C.

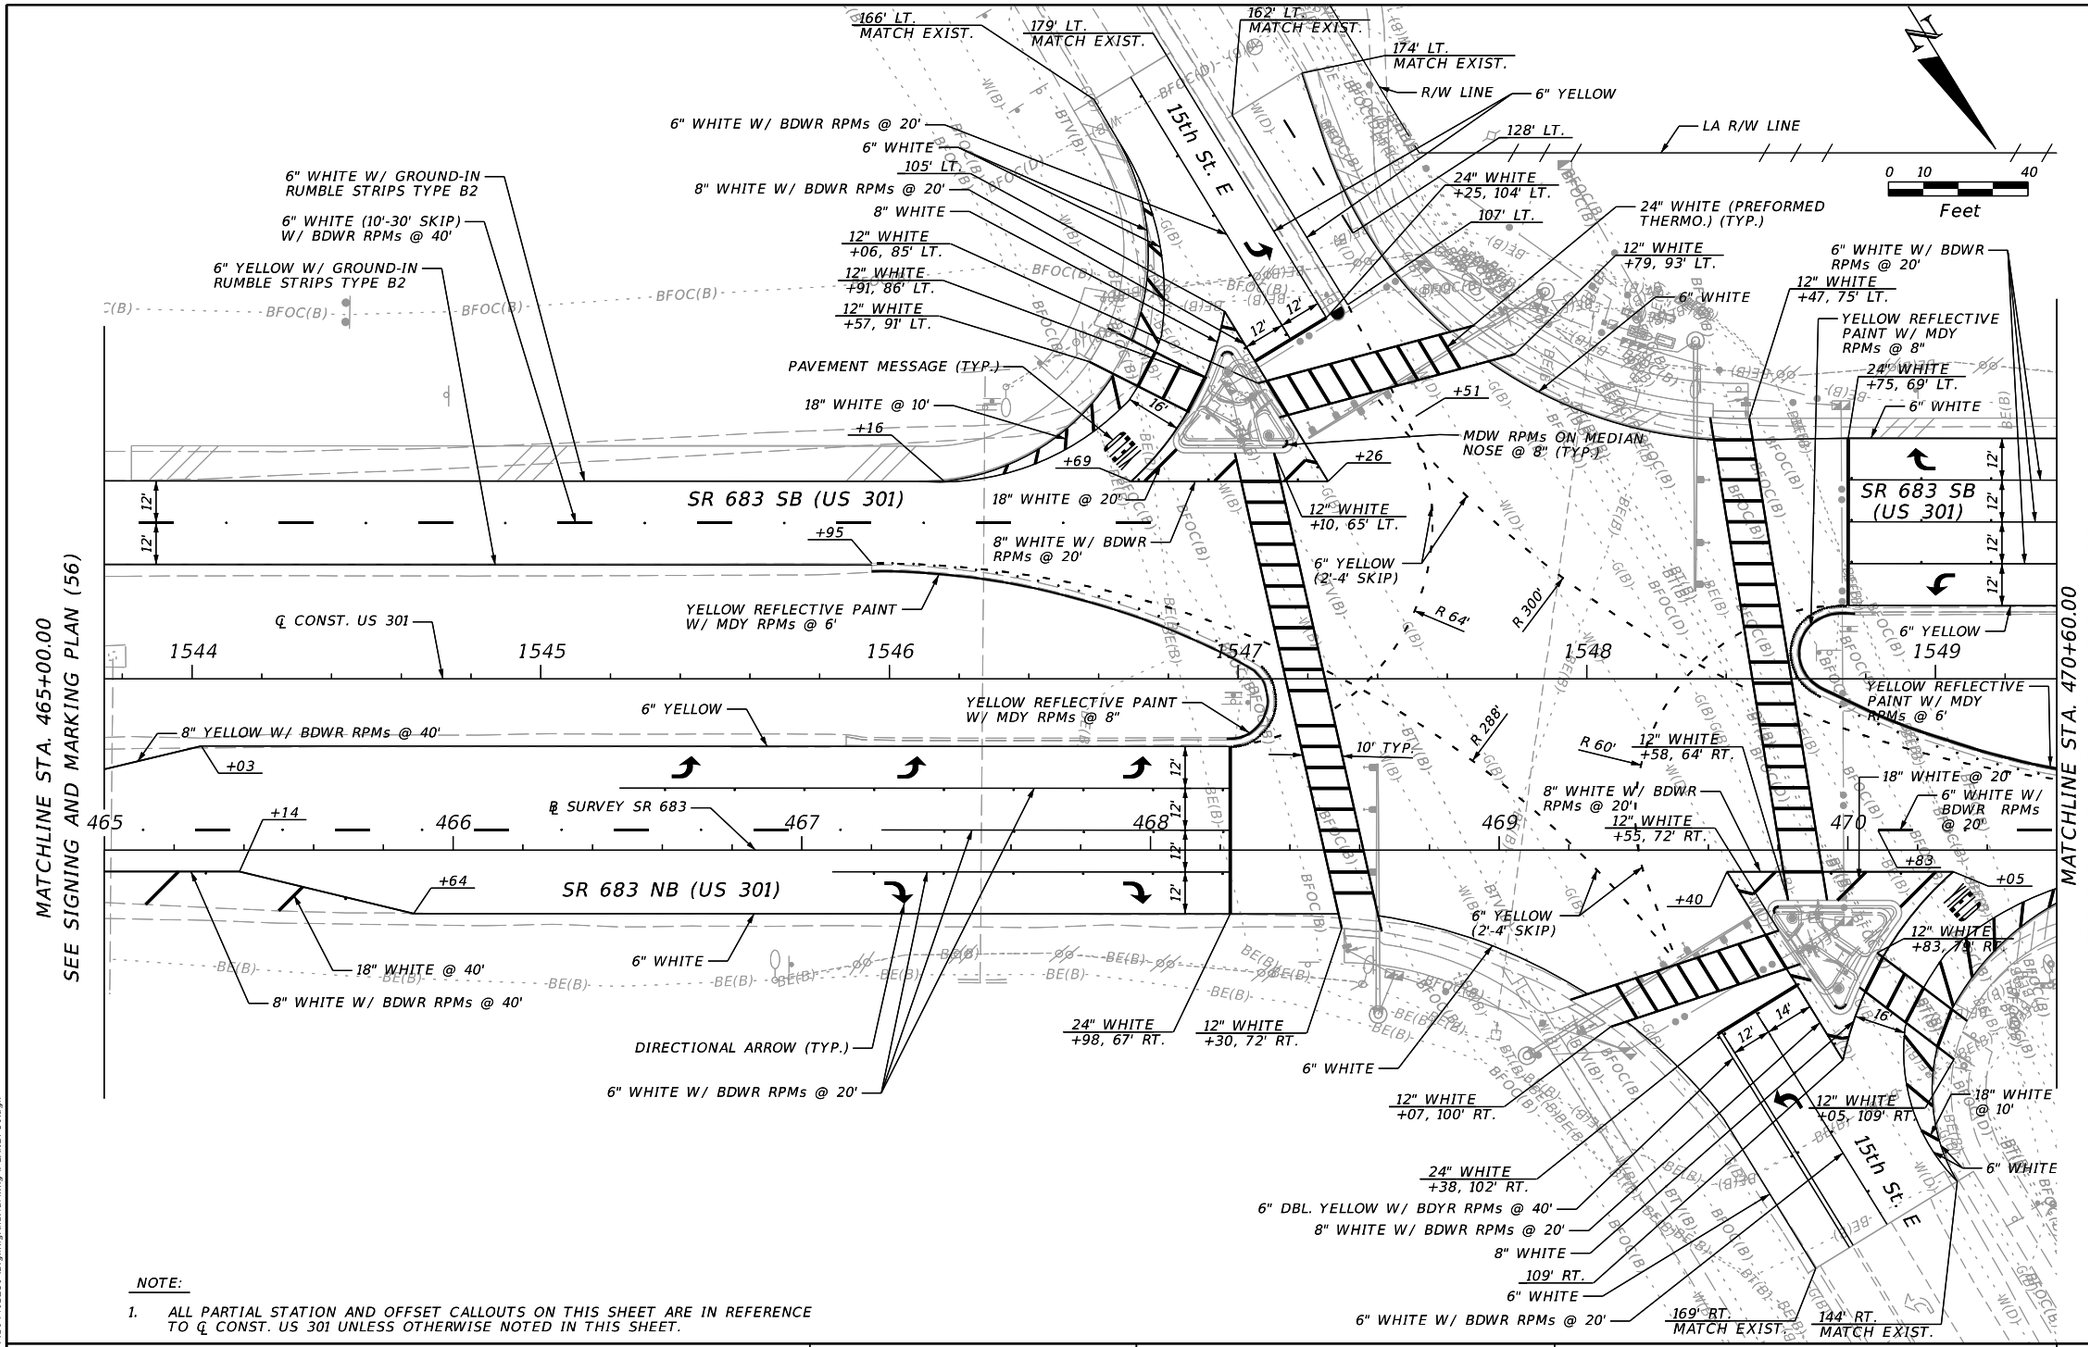

NOTE:

1. ALL PARTIAL STATION AND OFFSET CALLOUTS ON THIS SHEET ARE IN REFERENCE TO ℄ CONST. US 301 UNLESS OTHERWISE NOTED IN THIS SHEET.

REVISIONS			
DATE	DESCRIPTION	DATE	DESCRIPTION

ENGINEER OF RECORD

JULIO A. ALEGRE, P.E.
LICENSE NUMBER 66265
PROTEAN DESIGN GROUP
100 EAST PINE STREET, SUITE 600
ORLANDO, FL 32801

STATE OF FLORIDA
DEPARTMENT OF TRANSPORTATION


ROAD NO.	COUNTY	FINANCIAL PROJECT ID
SR 683	MANATEE	445144-1-52-01

SIGNING & PAVEMENT MARKING PLAN (57A)

SHEET NO. S-59A

THE OFFICIAL RECORD OF THIS SHEET IS THE ELECTRONIC FILE DIGITALLY SIGNED AND SEALED UNDER RULE 61G15-23.004, F.A.C.

7/20/2022 9:37:15 AM yrivera
H:\Worksets\FDOT\445144152O1\SigningAndMarking\PLANSP01.dgn

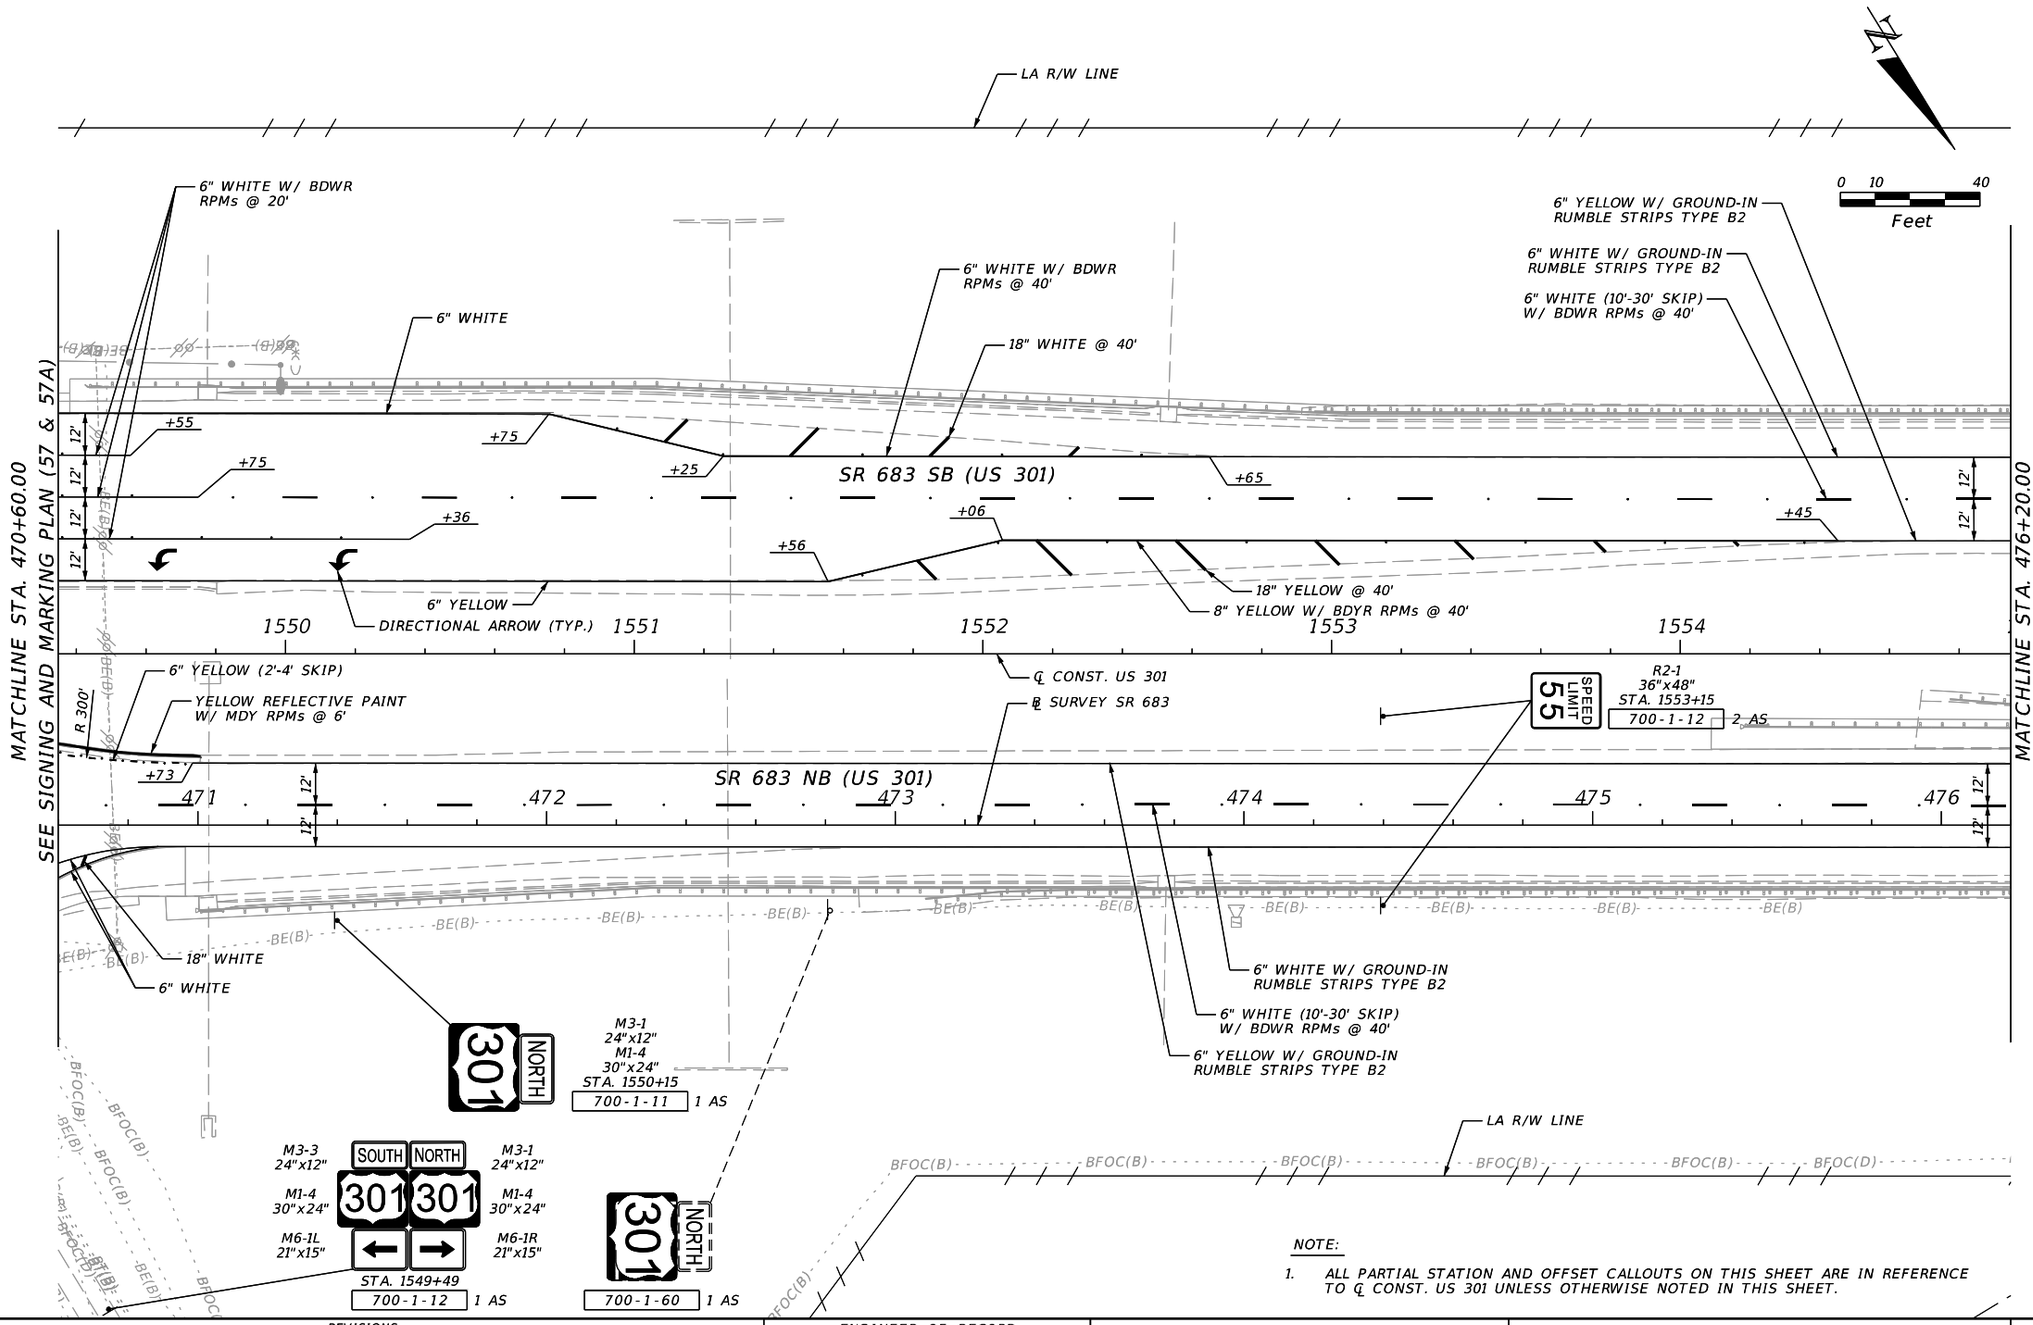

NOTE:

1. ALL PARTIAL STATION AND OFFSET CALLOUTS ON THIS SHEET ARE IN REFERENCE TO ℄ CONST. US 301 UNLESS OTHERWISE NOTED IN THIS SHEET.

REVISIONS			
DATE	DESCRIPTION	DATE	DESCRIPTION

ENGINEER OF RECORD

JULIO A. ALEGRE, P.E.
LICENSE NUMBER 66265
PROTEAN DESIGN GROUP
100 EAST PINE STREET, SUITE 600
ORLANDO, FL 32801

STATE OF FLORIDA
DEPARTMENT OF TRANSPORTATION


ROAD NO.	COUNTY	FINANCIAL PROJECT ID
SR 683	MANATEE	445144-1-52-01

SIGNING & PAVEMENT MARKING PLAN (58)

SHEET NO. S-60

THE OFFICIAL RECORD OF THIS SHEET IS THE ELECTRONIC FILE DIGITALLY SIGNED AND SEALED UNDER RULE 61G15-23.004, F.A.C.

7/20/2022 9:37:15 AM yrivera
H:\Worksets\FDOT\445144152O1\SignAndMarking\PLANSP01.dgn

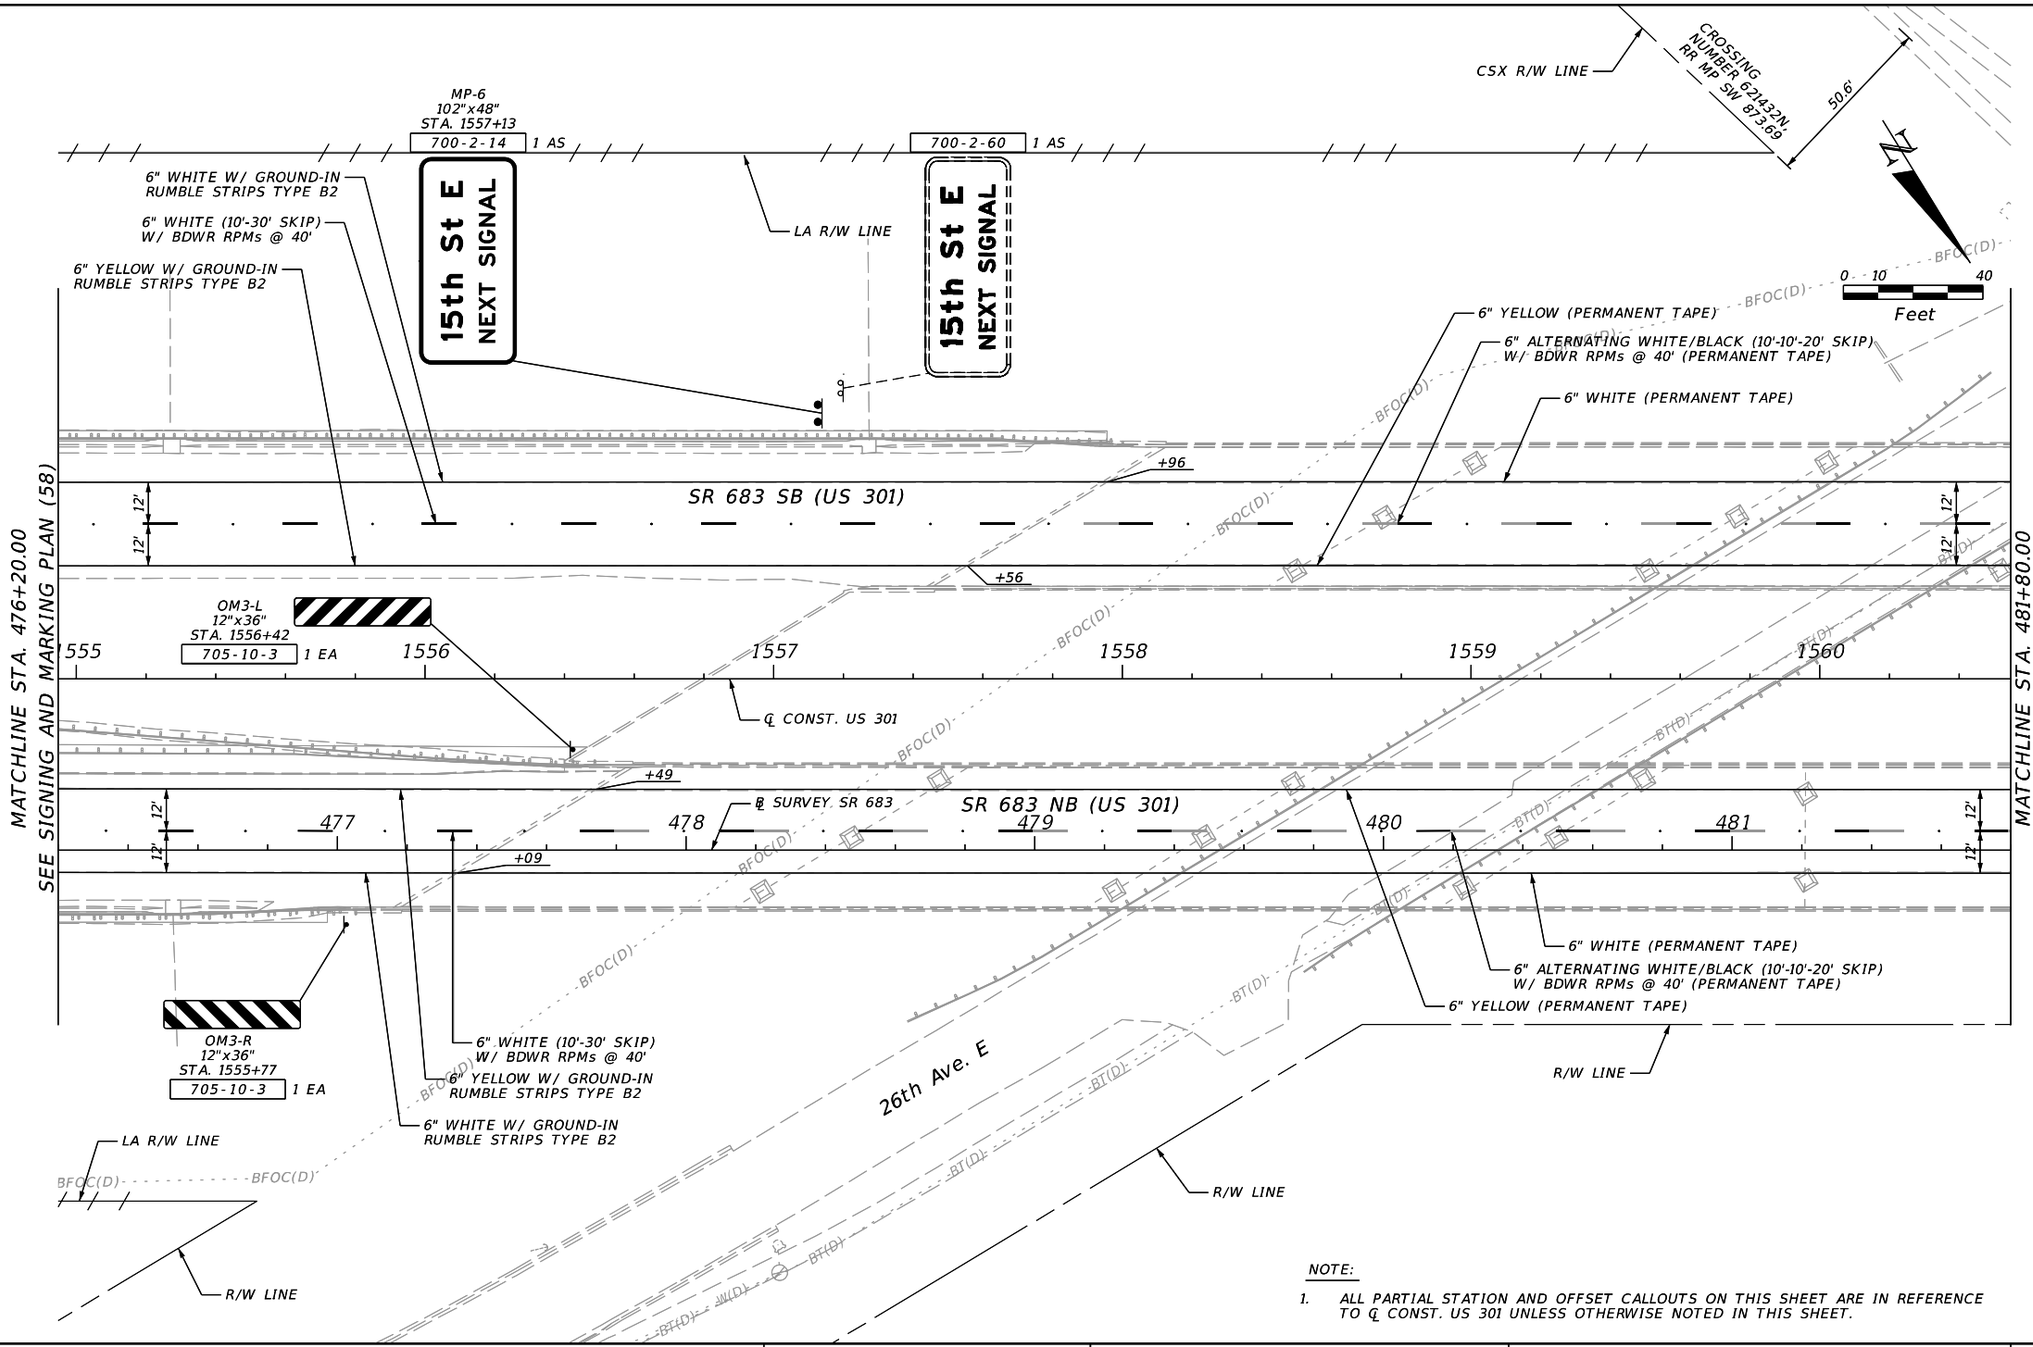


NOTE:

1. ALL PARTIAL STATION AND OFFSET CALLOUTS ON THIS SHEET ARE IN REFERENCE TO ℄ CONST. US 301 UNLESS OTHERWISE NOTED IN THIS SHEET.

REVISIONS				ENGINEER OF RECORD	STATE OF FLORIDA DEPARTMENT OF TRANSPORTATION			SIGNING & PAVEMENT MARKING PLAN (59)	SHEET NO.
DATE	DESCRIPTION	DATE	DESCRIPTION	JULIO A. ALEGRE, P.E. LICENSE NUMBER 66265 PROTEAN DESIGN GROUP 100 EAST PINE STREET, SUITE 600 ORLANDO, FL 32801	ROAD NO.	COUNTY	FINANCIAL PROJECT ID		S-61
					SR 683	MANATEE	445144-1-52-01		

THE OFFICIAL RECORD OF THIS SHEET IS THE ELECTRONIC FILE DIGITALLY SIGNED AND SEALED UNDER RULE 61G15-23.004, F.A.C.

7/20/2022 9:37:16 AM yrivera
H:\Worksets\FDOT\445144152\01\SigningAndMarking\PLANS\P01.dgn

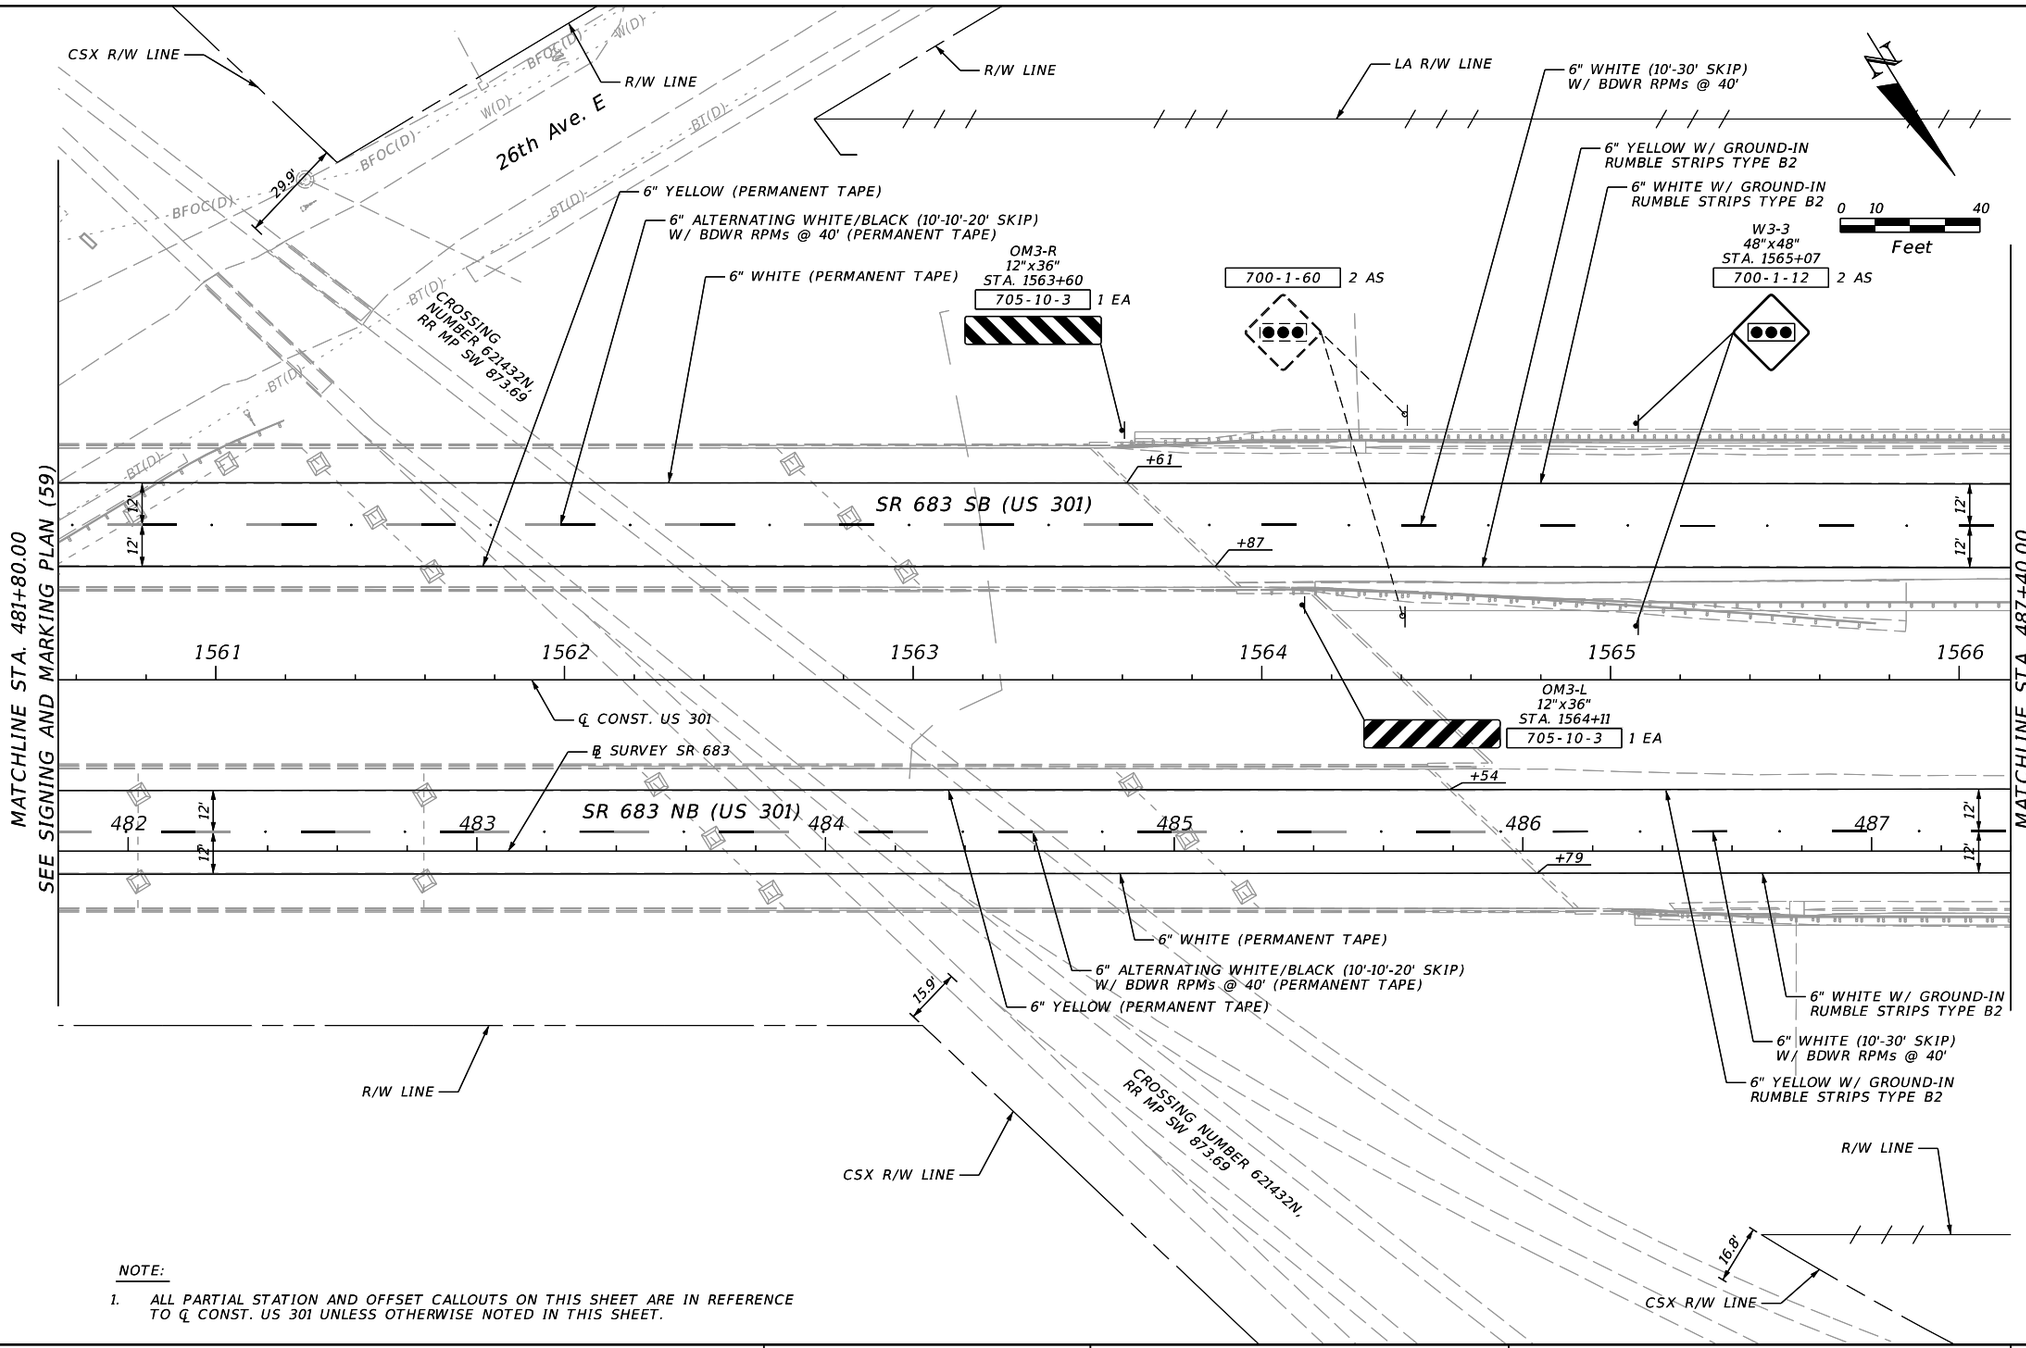

NOTE:

1. ALL PARTIAL STATION AND OFFSET CALLOUTS ON THIS SHEET ARE IN REFERENCE TO ℄ CONST. US 301 UNLESS OTHERWISE NOTED IN THIS SHEET.

REVISIONS			
DATE	DESCRIPTION	DATE	DESCRIPTION

ENGINEER OF RECORD

JULIO A. ALEGRE, P.E.
LICENSE NUMBER 66265
PROTEAN DESIGN GROUP
100 EAST PINE STREET, SUITE 600
ORLANDO, FL 32801

STATE OF FLORIDA
DEPARTMENT OF TRANSPORTATION


ROAD NO.	COUNTY	FINANCIAL PROJECT ID
SR 683	MANATEE	445144-1-52-01

SIGNING & PAVEMENT MARKING PLAN (60)

SHEET NO. S-62

THE OFFICIAL RECORD OF THIS SHEET IS THE ELECTRONIC FILE DIGITALLY SIGNED AND SEALED UNDER RULE 61G15-23.004, F.A.C.

7/20/2022 9:37:17 AM yrivera
H:\Worksets\FDOT\445144152\01\SignAndMarking\PLANSP01.dgn

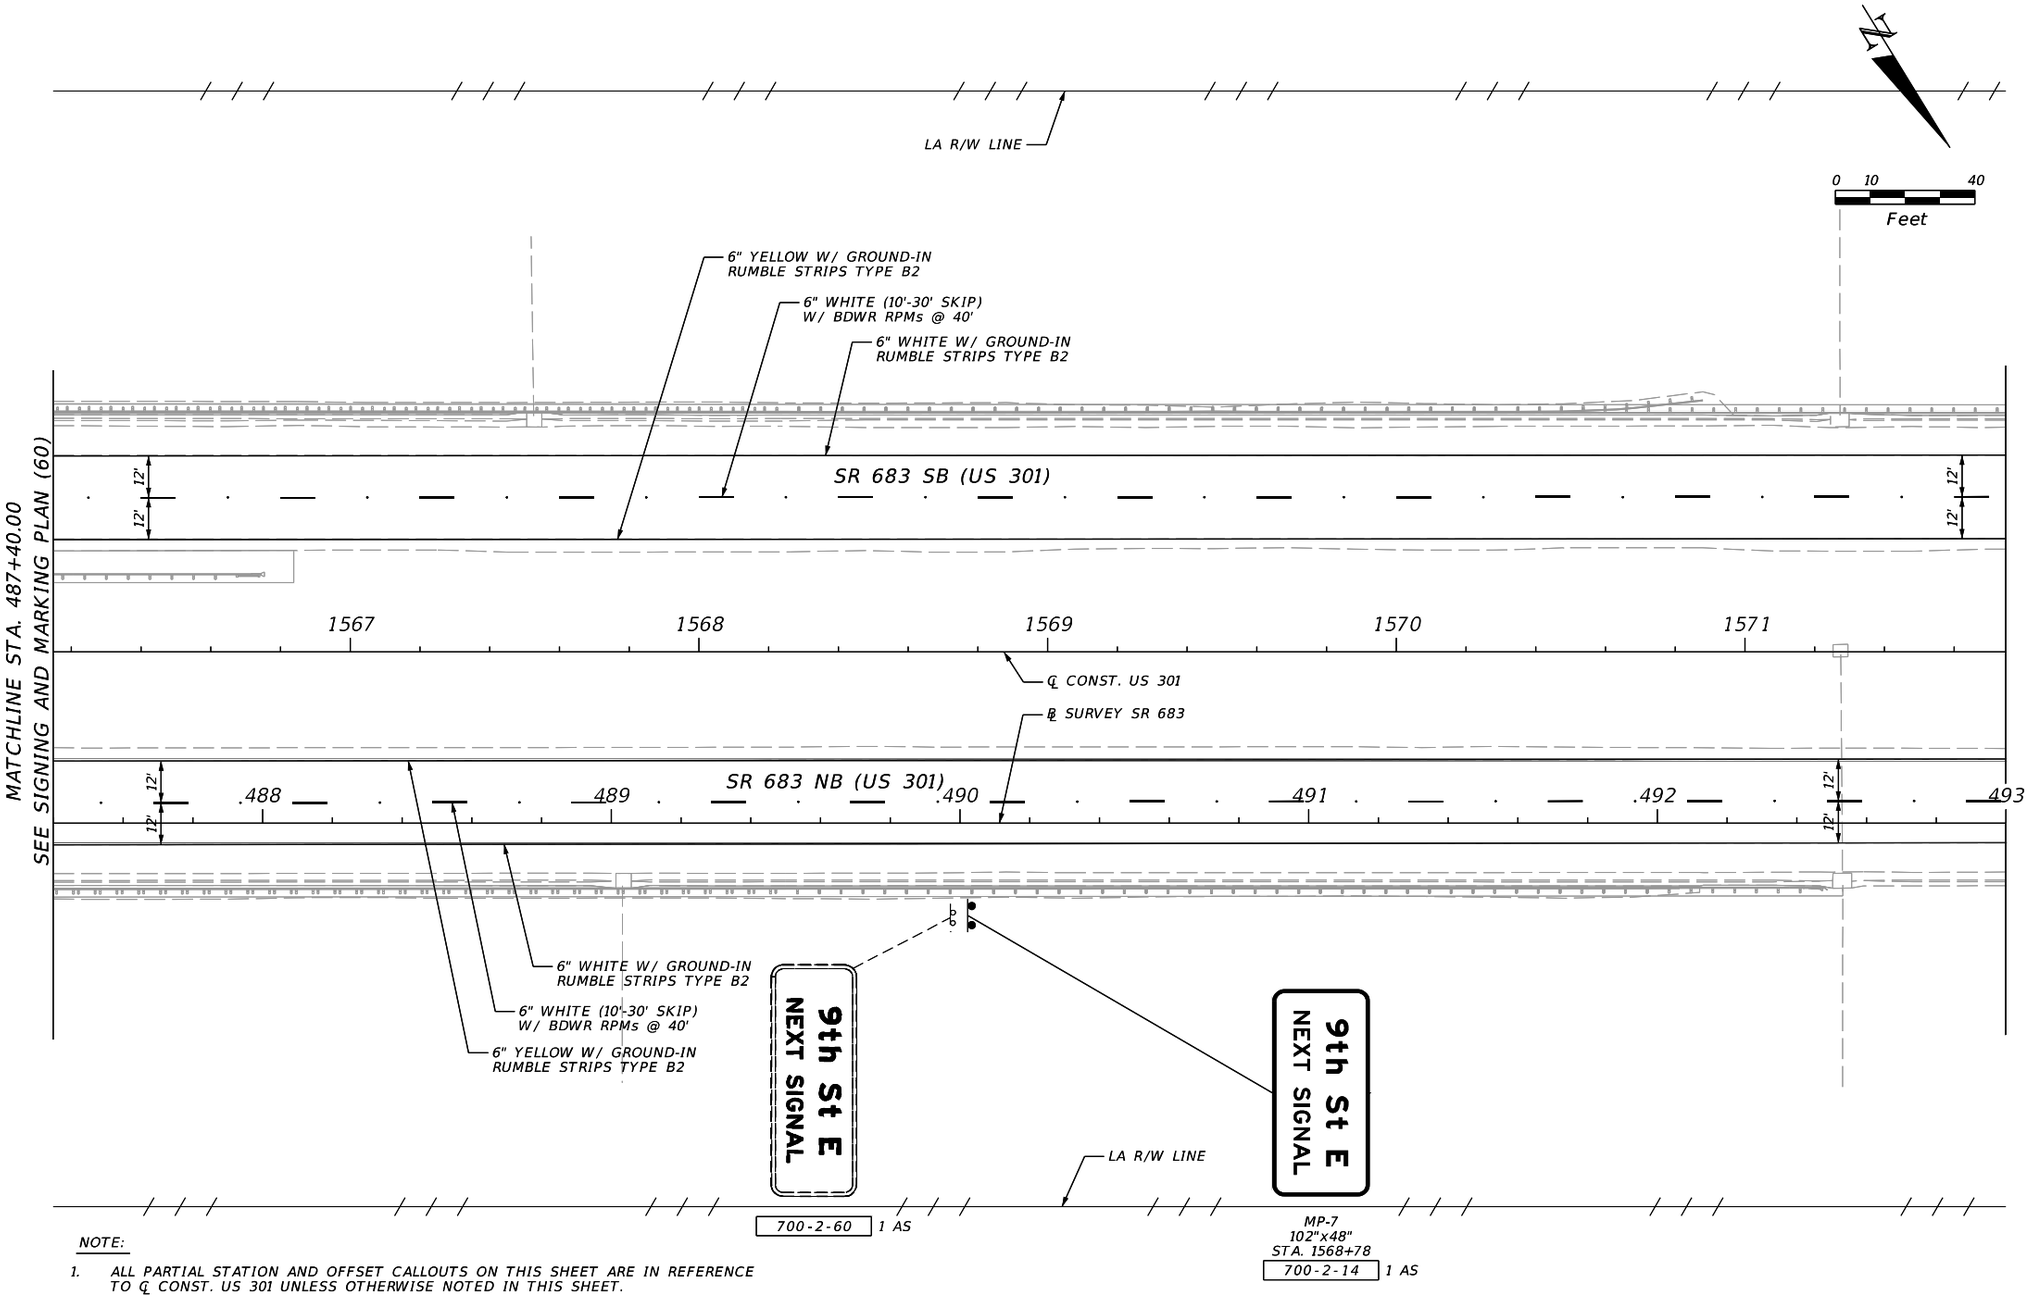


NOTE:

1. ALL PARTIAL STATION AND OFFSET CALLOUTS ON THIS SHEET ARE IN REFERENCE TO ℄ CONST. US 301 UNLESS OTHERWISE NOTED IN THIS SHEET.

REVISIONS				ENGINEER OF RECORD	STATE OF FLORIDA DEPARTMENT OF TRANSPORTATION			SIGNING & PAVEMENT MARKING PLAN (61)	SHEET NO.
DATE	DESCRIPTION	DATE	DESCRIPTION	JULIO A. ALEGRE, P.E. LICENSE NUMBER 66265 PROTEAN DESIGN GROUP 100 EAST PINE STREET, SUITE 600 ORLANDO, FL 32801	ROAD NO.	COUNTY	FINANCIAL PROJECT ID		S-63
					SR 683	MANATEE	445144-1-52-01		

7/20/2022 9:37:17 AM yrivera
H:\Worksets\FDOT\445144152O1\SignAndMarking\PLANSP01.dgn

THE OFFICIAL RECORD OF THIS SHEET IS THE ELECTRONIC FILE DIGITALLY SIGNED AND SEALED UNDER RULE 61G15-23.004, F.A.C.

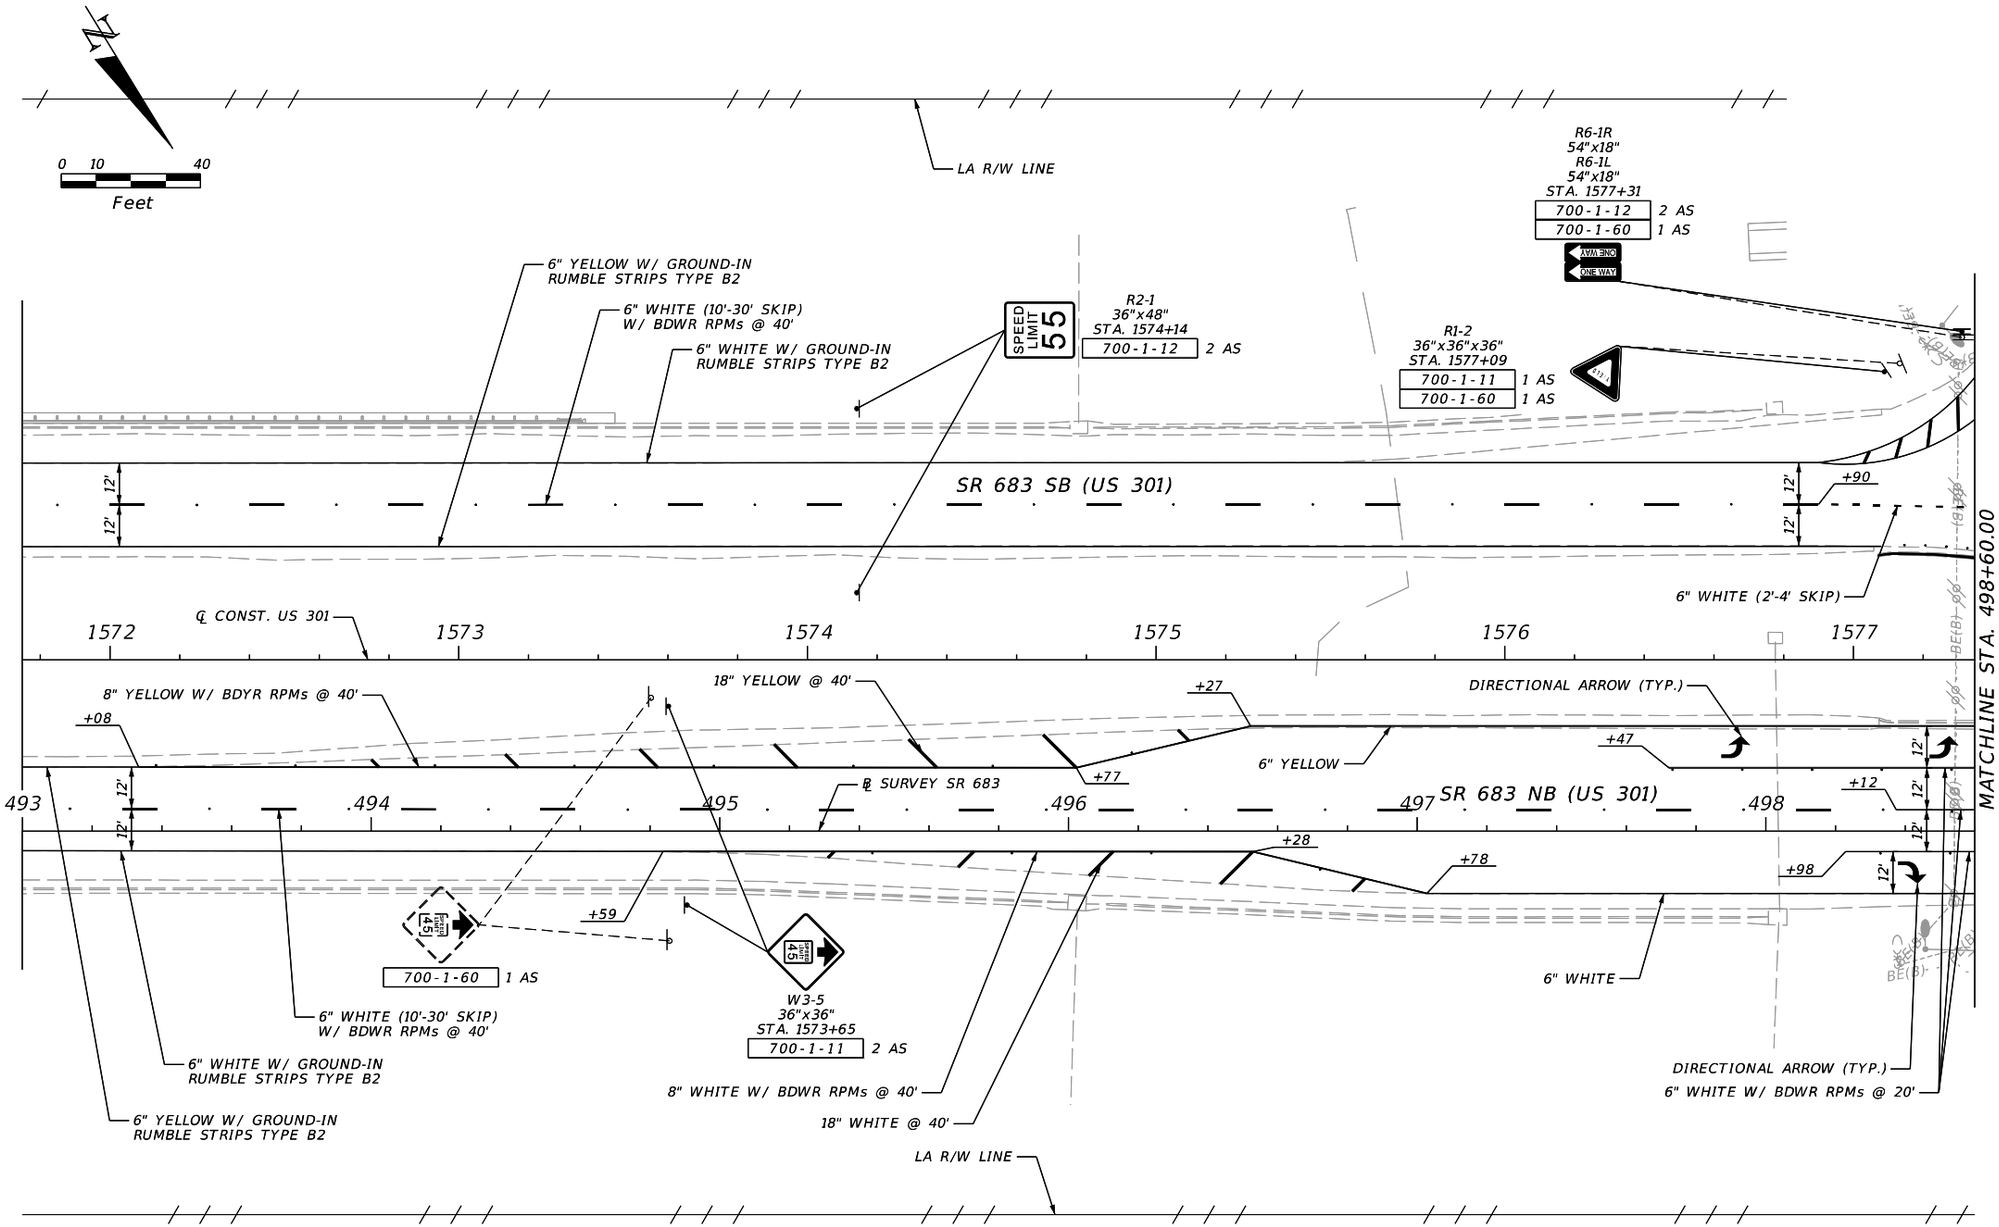


NOTE:

1. ALL PARTIAL STATION AND OFFSET CALLOUTS ON THIS SHEET ARE IN REFERENCE TO ℄ CONST. US 301 UNLESS OTHERWISE NOTED IN THIS SHEET.

REVISIONS				ENGINEER OF RECORD	STATE OF FLORIDA DEPARTMENT OF TRANSPORTATION			SIGNING & PAVEMENT MARKING PLAN (62)	SHEET NO.
DATE	DESCRIPTION	DATE	DESCRIPTION	JULIO A. ALEGRE, P.E. LICENSE NUMBER 66265 PROTEAN DESIGN GROUP 100 EAST PINE STREET, SUITE 600 ORLANDO, FL 32801	ROAD NO.	COUNTY	FINANCIAL PROJECT ID		S-64
					SR 683	MANATEE	445144-1-52-01		

7/20/2022 9:37:18 AM yrivera
H:\Worksets\FDOT\445144152O1\SignAndMarking\PLANSP01.dgn

THE OFFICIAL RECORD OF THIS SHEET IS THE ELECTRONIC FILE DIGITALLY SIGNED AND SEALED UNDER RULE 61G15-23.004, F.A.C.

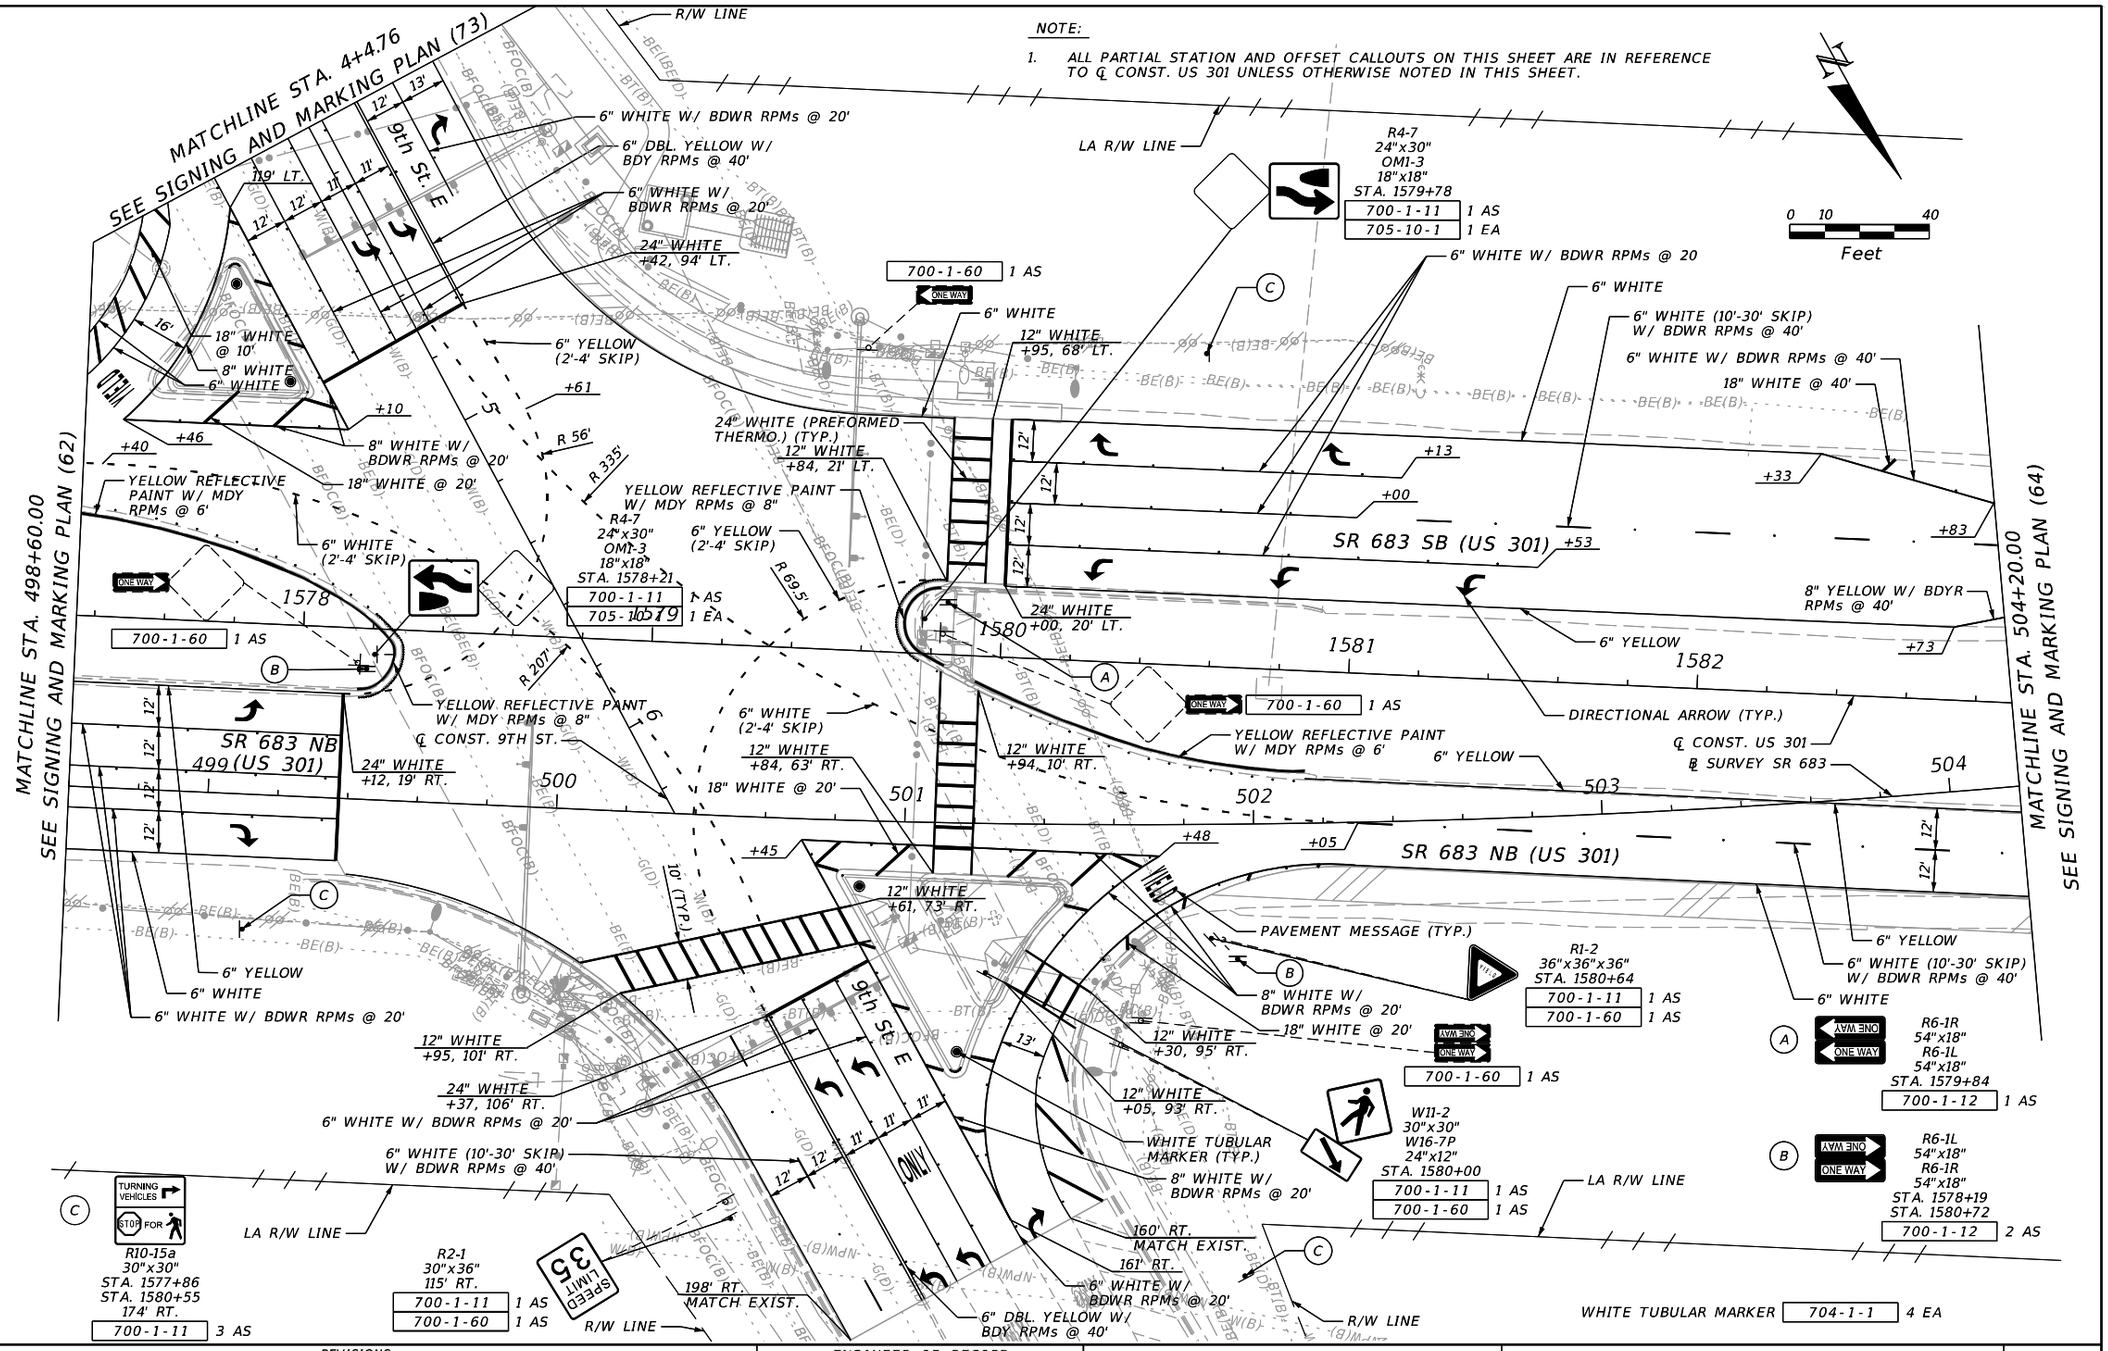

REVISIONS			
DATE	DESCRIPTION	DATE	DESCRIPTION

ENGINEER OF RECORD
JULIO A. ALEGRE, P.E.
LICENSE NUMBER 66265
PROTEAN DESIGN GROUP
100 EAST PINE STREET, SUITE 600
ORLANDO, FL 32801

STATE OF FLORIDA
DEPARTMENT OF TRANSPORTATION


ROAD NO.	COUNTY	FINANCIAL PROJECT ID
SR 683	MANATEE	445144-1-52-01

SIGNING & PAVEMENT MARKING PLAN (63)

SHEET NO. S-65

THE OFFICIAL RECORD OF THIS SHEET IS THE ELECTRONIC FILE DIGITALLY SIGNED AND SEALED UNDER RULE 61G15-23.004, F.A.C.

7/20/2022 9:37:18 AM yrivera
H:\Worksets\FDOT\445144152O1\SignAndMarking\PLANSP01.dgn

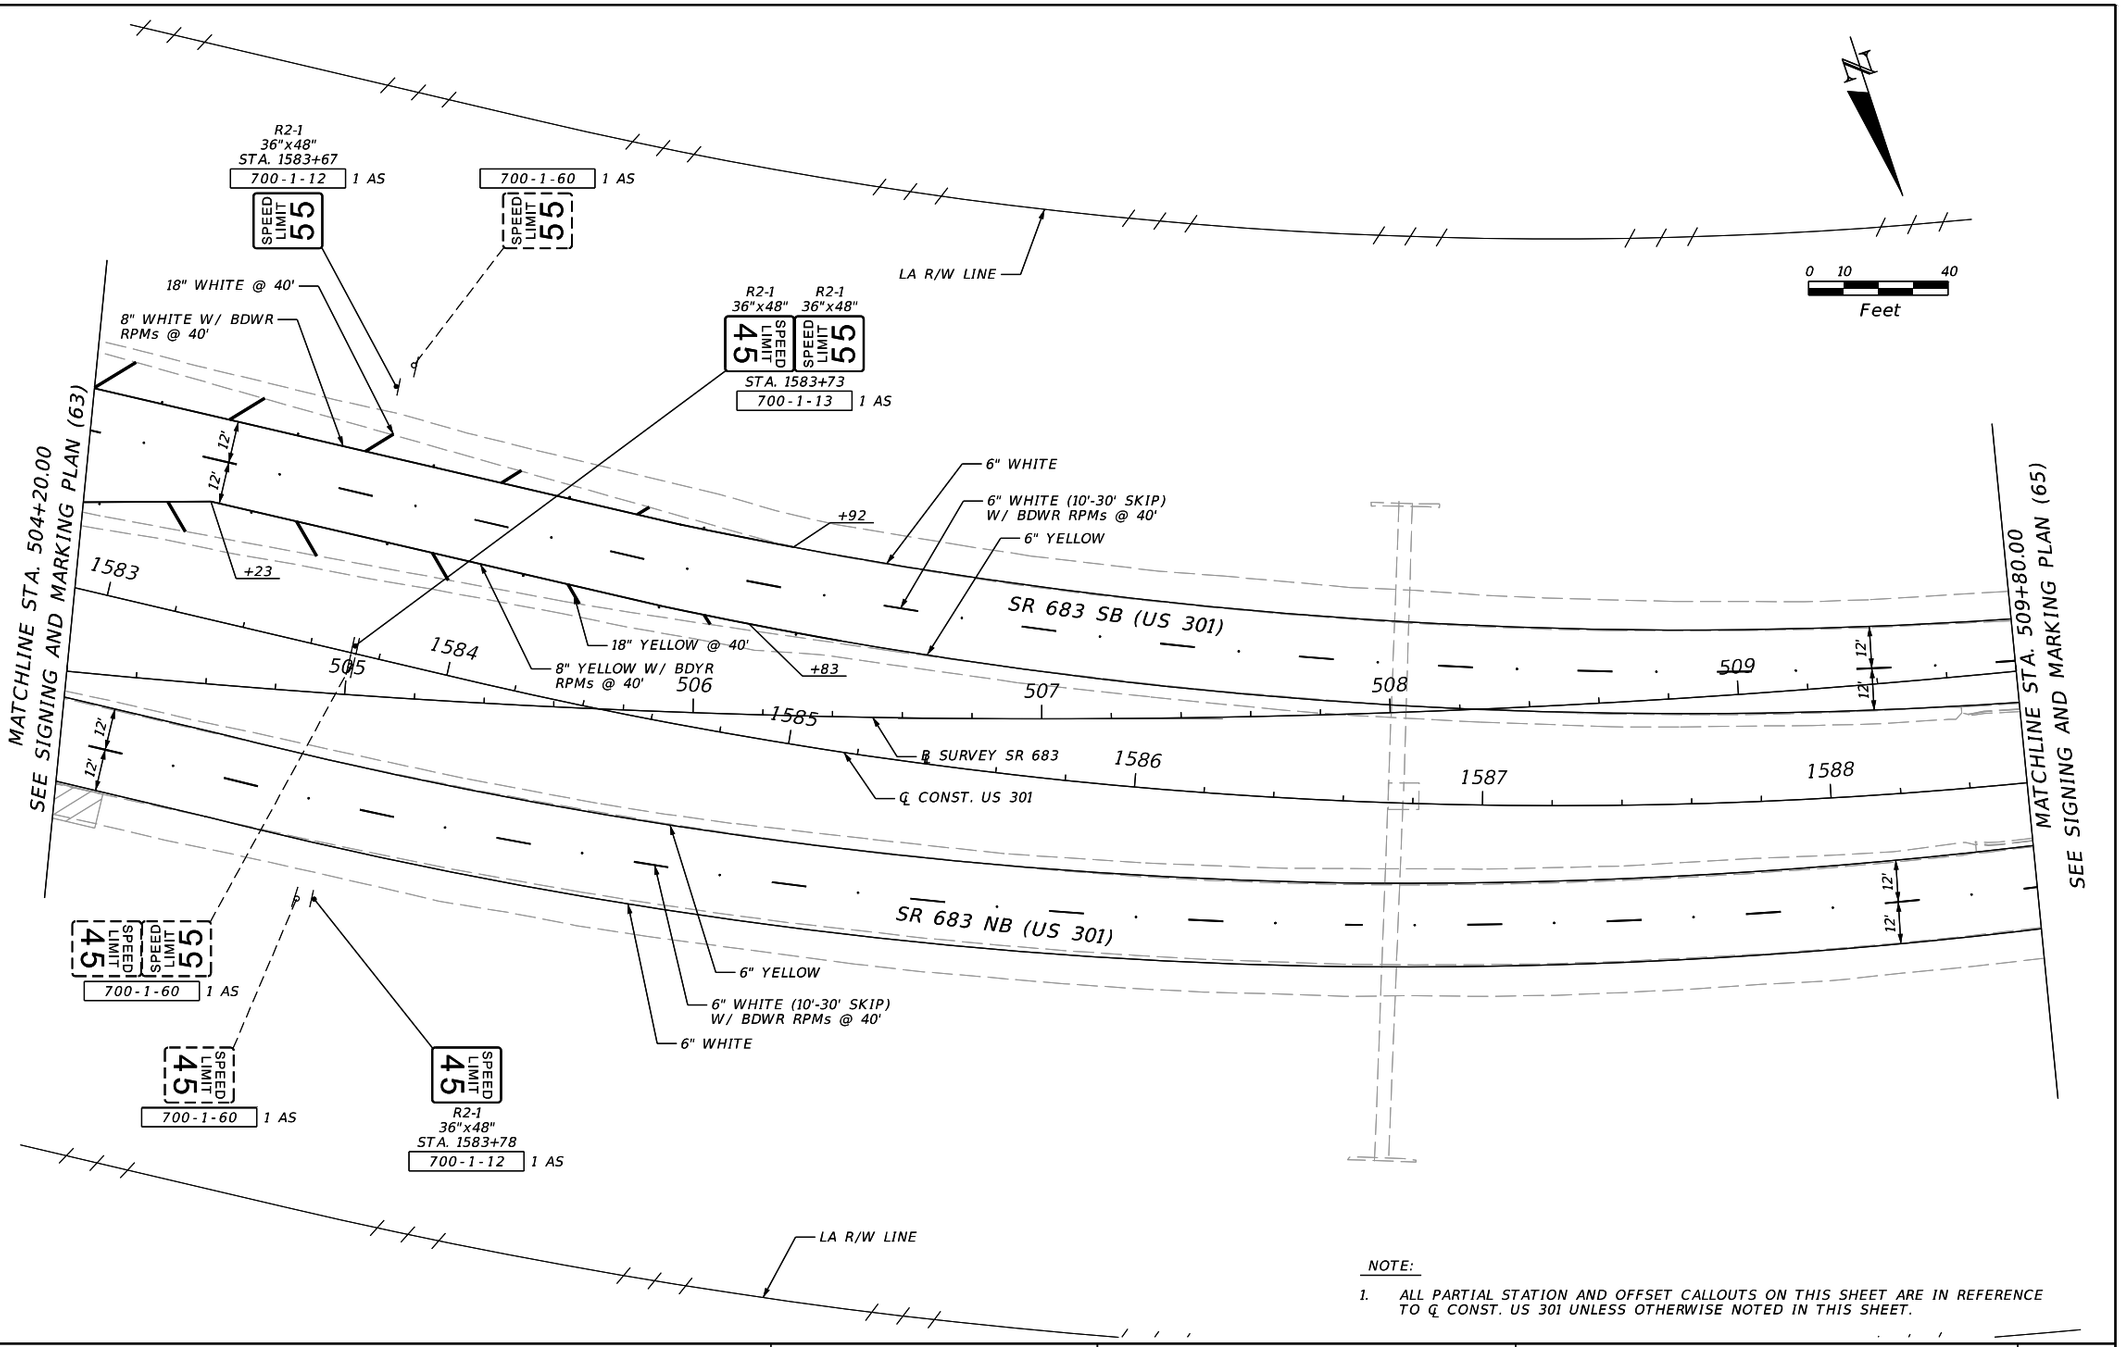


NOTE:

1. ALL PARTIAL STATION AND OFFSET CALLOUTS ON THIS SHEET ARE IN REFERENCE TO ℄ CONST. US 301 UNLESS OTHERWISE NOTED IN THIS SHEET.

REVISIONS				ENGINEER OF RECORD	STATE OF FLORIDA DEPARTMENT OF TRANSPORTATION			SIGNING & PAVEMENT MARKING PLAN (64)	SHEET NO.
DATE	DESCRIPTION	DATE	DESCRIPTION	JULIO A. ALEGRE, P.E. LICENSE NUMBER 66265 PROTEAN DESIGN GROUP 100 EAST PINE STREET, SUITE 600 ORLANDO, FL 32801	ROAD NO.	COUNTY	FINANCIAL PROJECT ID		S-66
					SR 683	MANATEE	445144-1-52-01		

7/20/2022 9:37:19 AM yrivera
H:\Worksets\FDOT\445144152O1\SignAndMarking\PLANSP01.dgn


THE OFFICIAL RECORD OF THIS SHEET IS THE ELECTRONIC FILE DIGITALLY SIGNED AND SEALED UNDER RULE 61G15-23.004, F.A.C.

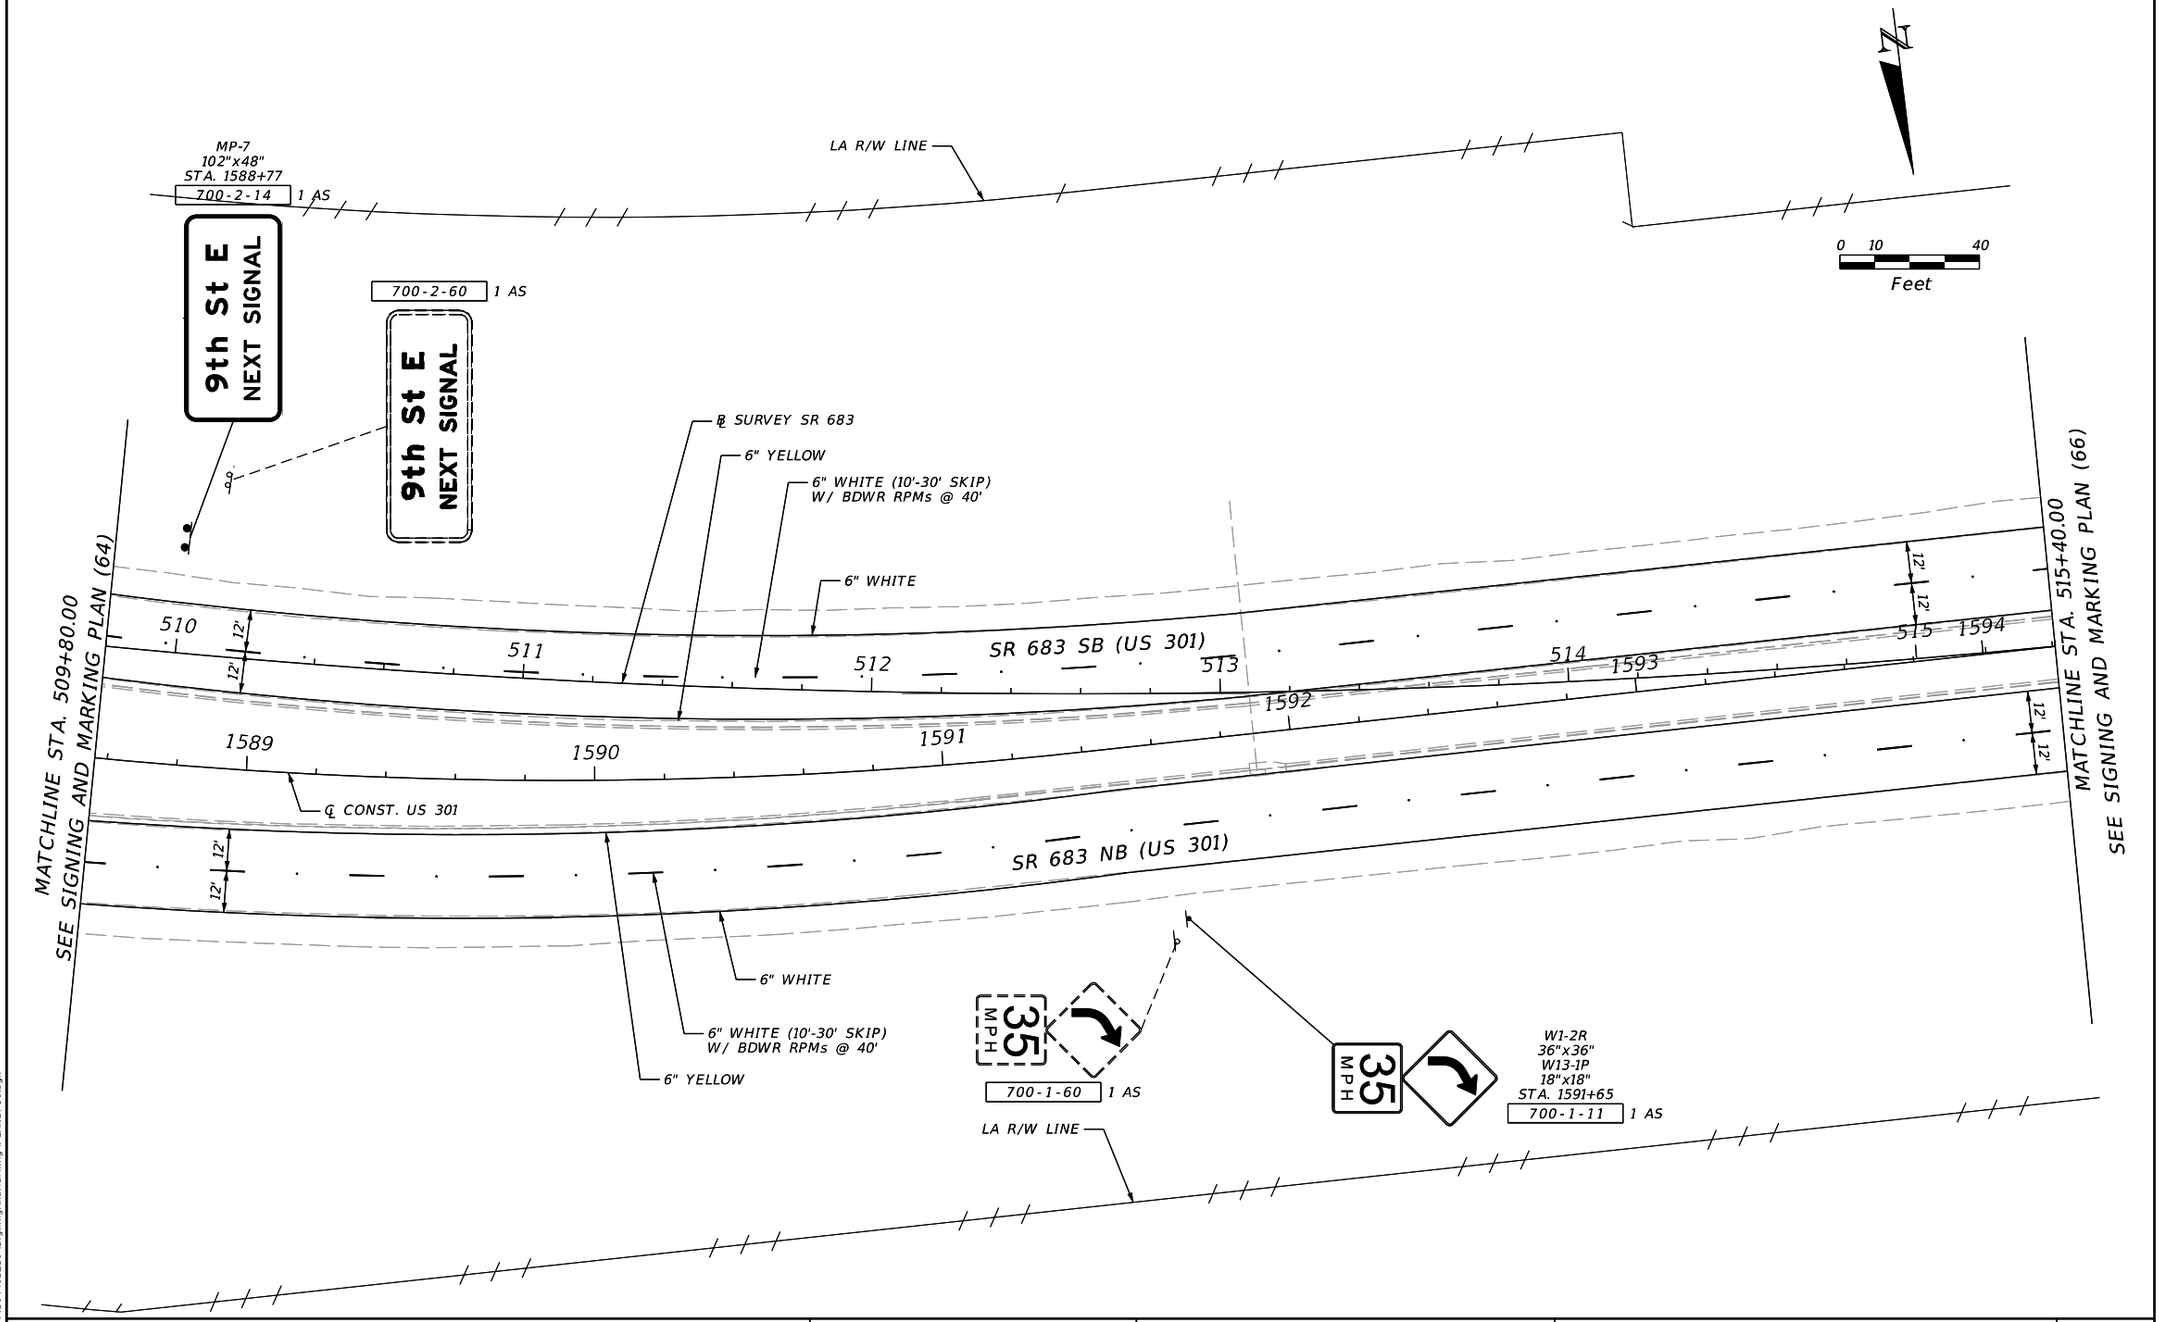

REVISIONS				ENGINEER OF RECORD	STATE OF FLORIDA DEPARTMENT OF TRANSPORTATION			SIGNING & PAVEMENT MARKING PLAN (65)	SHEET NO.
DATE	DESCRIPTION	DATE	DESCRIPTION	JULIO A. ALEGRE, P.E. LICENSE NUMBER 66265 PROTEAN DESIGN GROUP 100 EAST PINE STREET, SUITE 600 ORLANDO, FL 32801	ROAD NO.	COUNTY	FINANCIAL PROJECT ID		S-67
					SR 683	MANATEE	445144-1-52-01		

THE OFFICIAL RECORD OF THIS SHEET IS THE ELECTRONIC FILE DIGITALLY SIGNED AND SEALED UNDER RULE 61G15-23.004, F.A.C.


7/20/2022 9:37:20 AM yrivera
H:\Worksets\FDOT\445144152O1\SigningAndMarking\PLANSP01.dgn

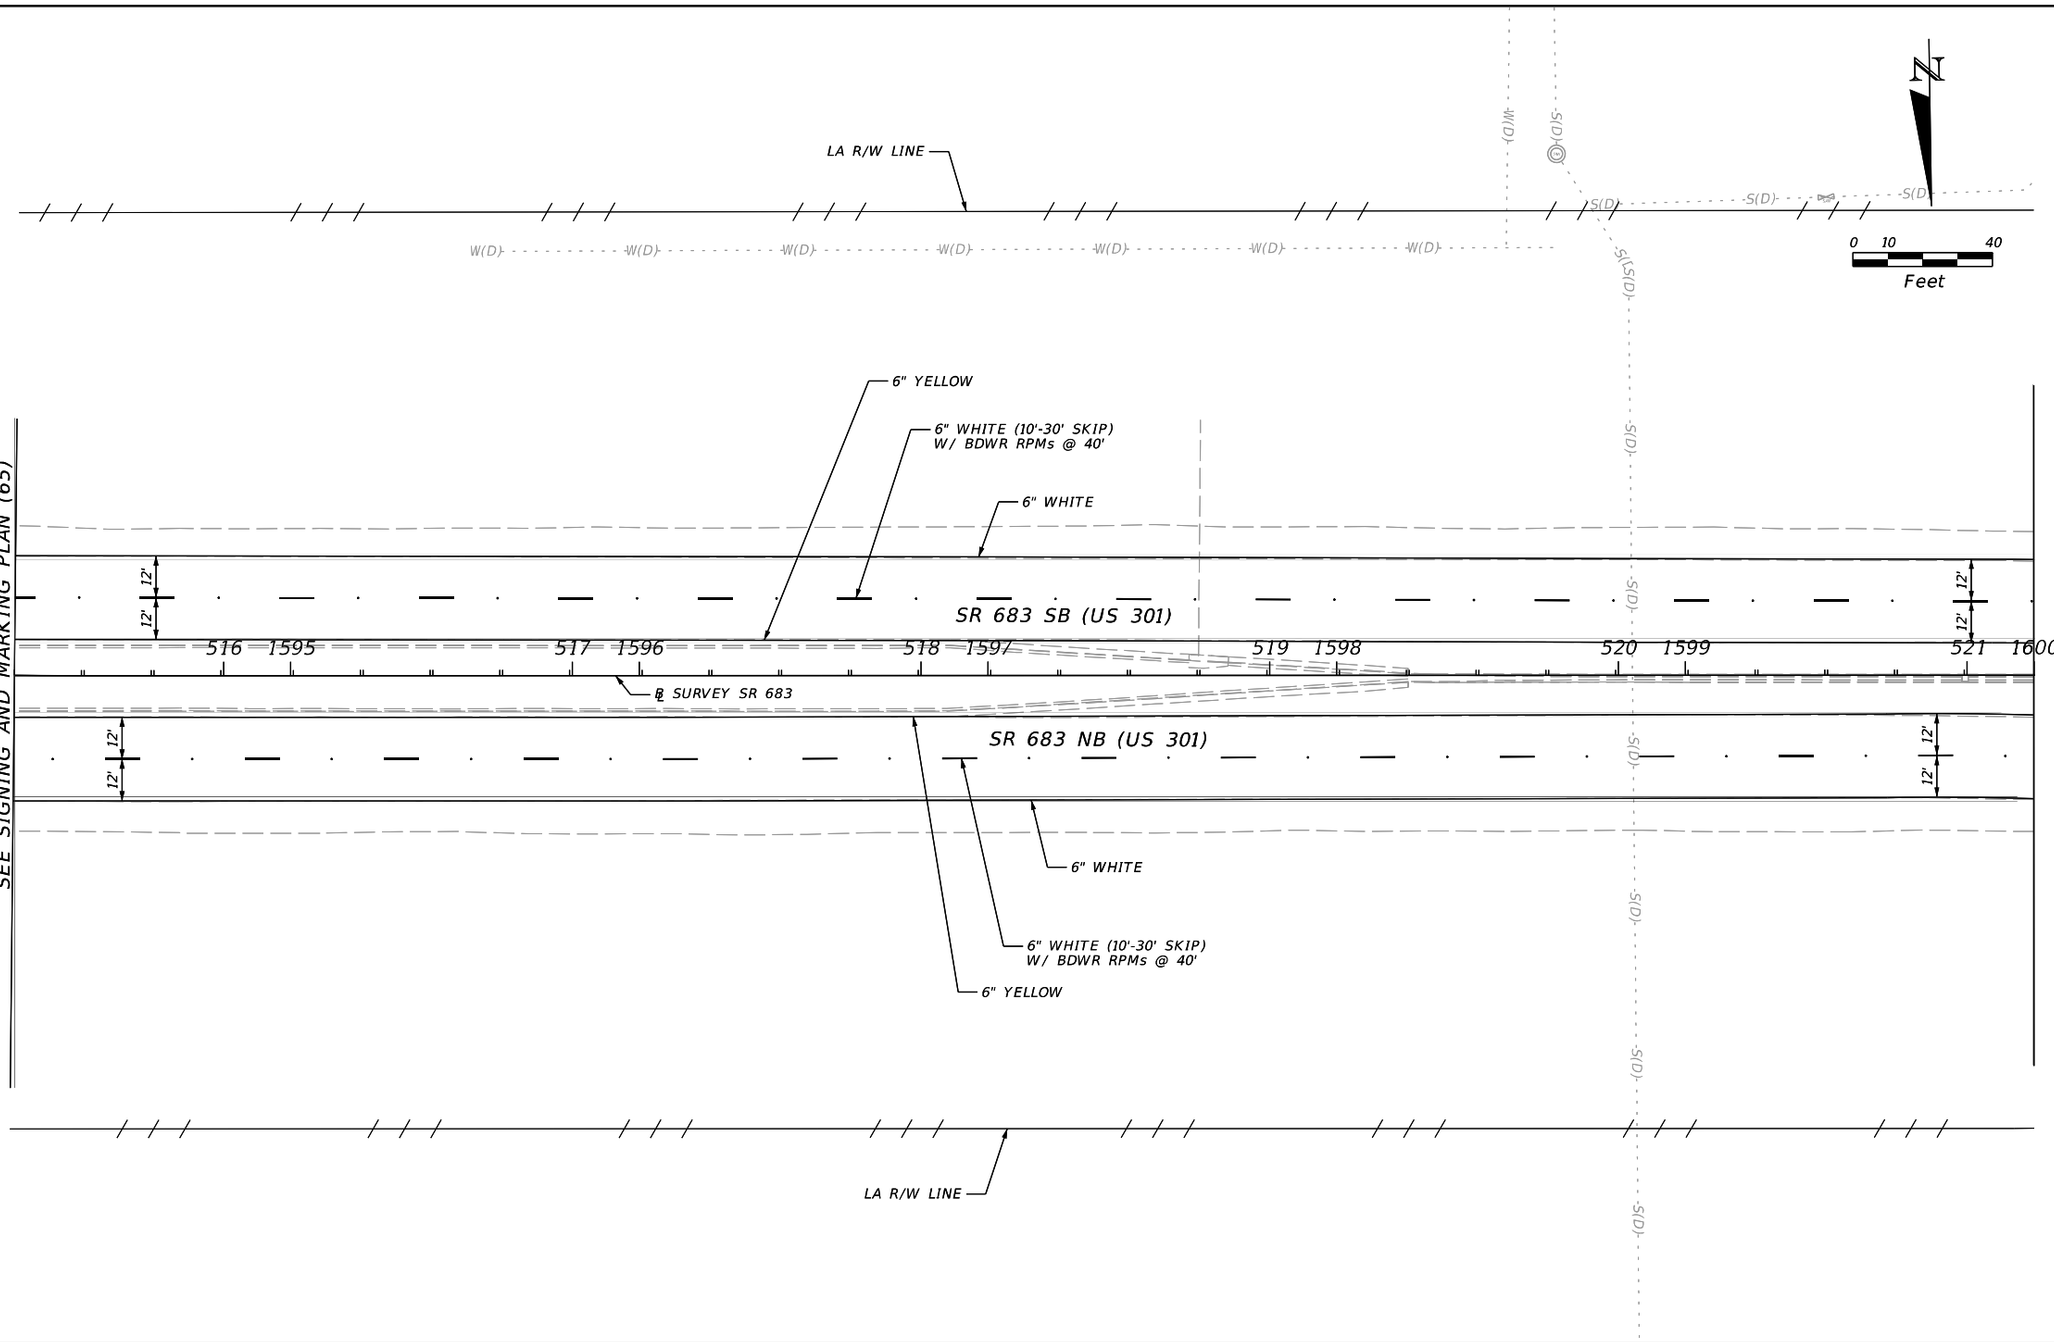

REVISIONS				ENGINEER OF RECORD	STATE OF FLORIDA DEPARTMENT OF TRANSPORTATION			SIGNING & PAVEMENT MARKING PLAN (66)	SHEET NO.
DATE	DESCRIPTION	DATE	DESCRIPTION	JULIO A. ALEGRE, P.E. LICENSE NUMBER 66265 PROTEAN DESIGN GROUP 100 EAST PINE STREET, SUITE 600 ORLANDO, FL 32801	ROAD NO.	COUNTY	FINANCIAL PROJECT ID		S-68
					SR 683	MANATEE	445144-1-52-01		

7/20/2022 9:37:20 AM yrivera
H:\Worksets\FDOT\445144152O1\SigningAndMarking\PLANSP01.dgn

THE OFFICIAL RECORD OF THIS SHEET IS THE ELECTRONIC FILE DIGITALLY SIGNED AND SEALED UNDER RULE 61G15-23.004, F.A.C.

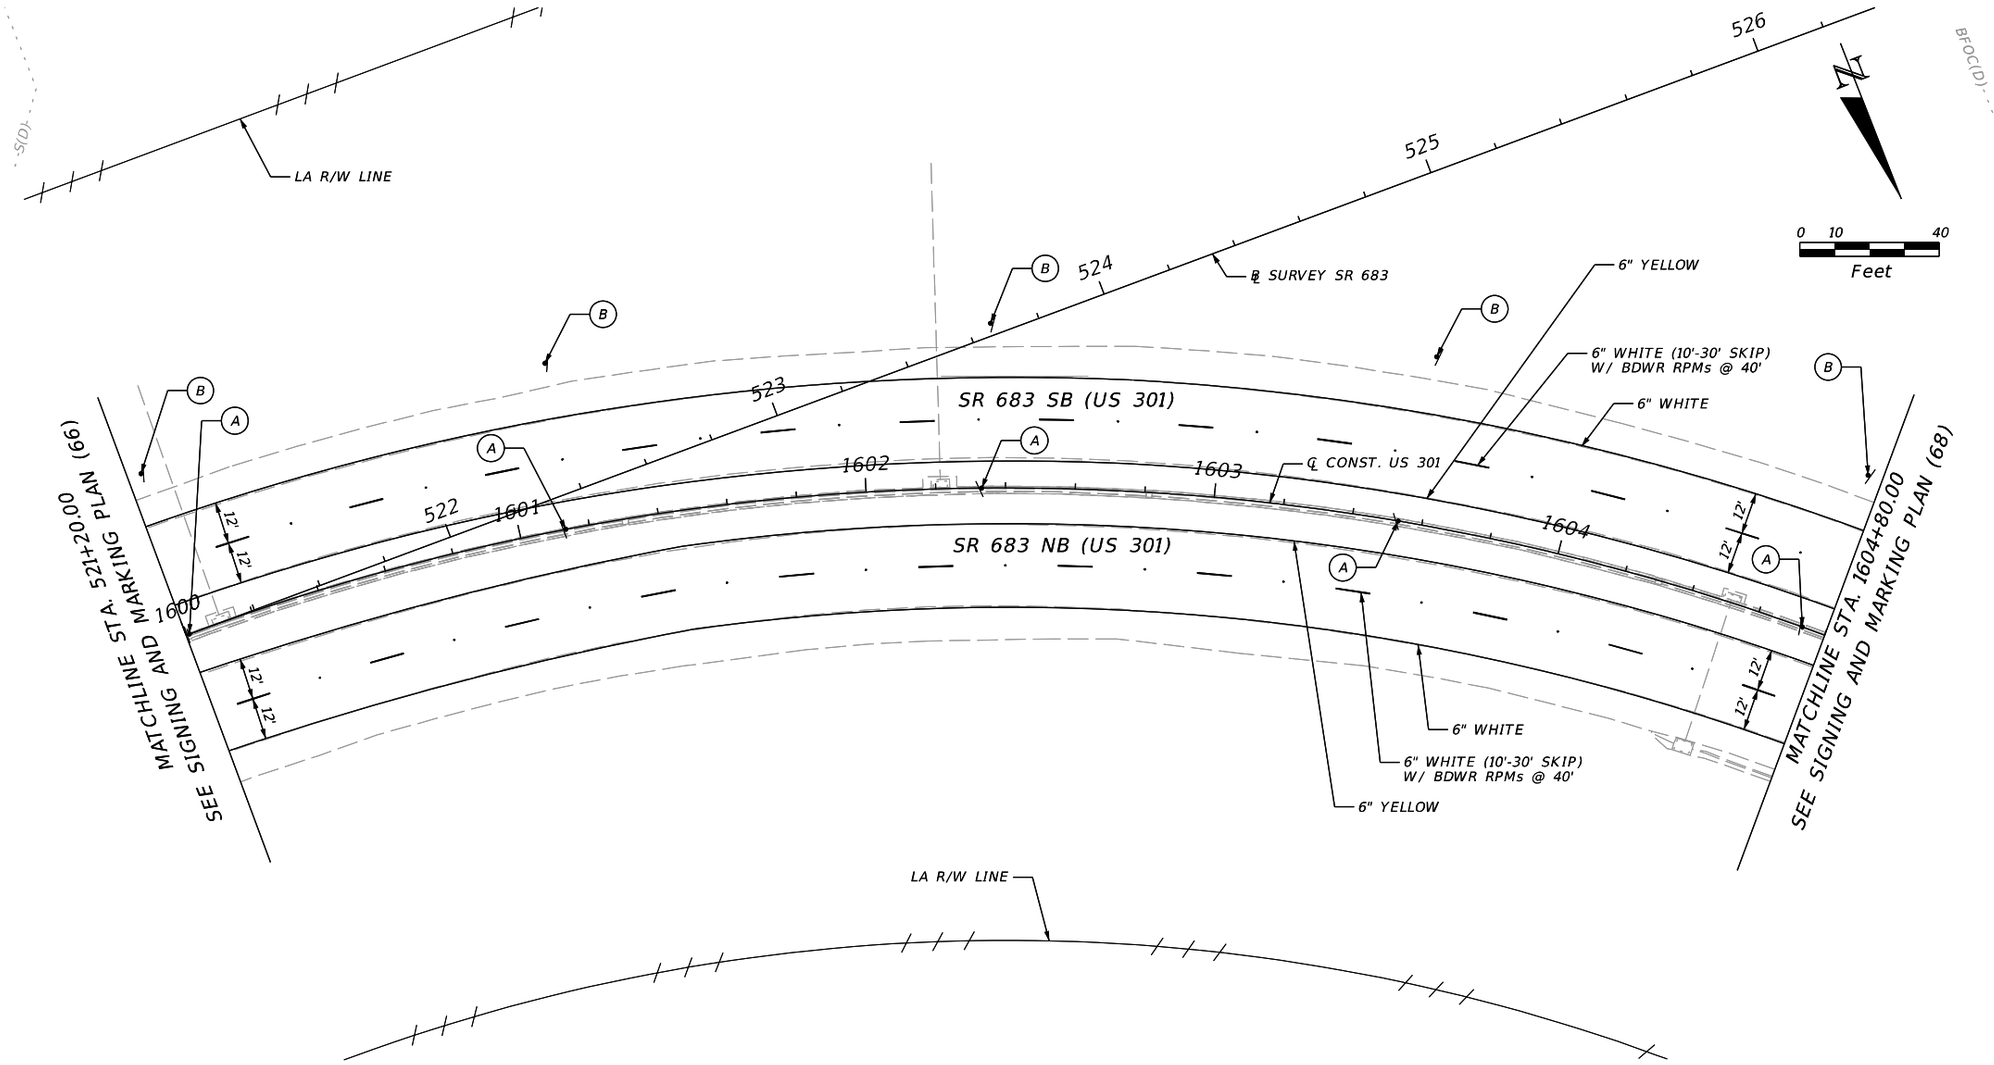

A — W1-8R, 18"x24"
STA. 1600+01
STA. 1601+13
STA. 1602+33
STA. 1603+53
STA. 1604+73
700-1-21
5 AS

B — W1-8L, 18"x24"
STA. 1600+04
STA. 1601+16
STA. 1602+36
STA. 1603+56
STA. 1604+76
700-1-11
5 AS

REVISIONS			
DATE	DESCRIPTION	DATE	DESCRIPTION

ENGINEER OF RECORD
JULIO A. ALEGRE, P.E.
LICENSE NUMBER 66265
PROTEAN DESIGN GROUP
100 EAST PINE STREET, SUITE 600
ORLANDO, FL 32801

STATE OF FLORIDA
DEPARTMENT OF TRANSPORTATION

ROAD NO.	COUNTY	FINANCIAL PROJECT ID
SR 683	MANATEE	445144-1-52-01

SIGNING & PAVEMENT MARKING PLAN (67)


SHEET NO. S-69

THE OFFICIAL RECORD OF THIS SHEET IS THE ELECTRONIC FILE DIGITALLY SIGNED AND SEALED UNDER RULE 61G15-23.004, F.A.C.

7/20/2022 9:37:21 AM yrivera
H:\Worksets\FDOT\445144152O1\SigningAndMarking\PLANSP01.dgn

NOTE:


1. ALL PARTIAL STATION AND OFFSET CALLOUTS ON THIS SHEET ARE IN REFERENCE TO ℄ CONST. US 301 UNLESS OTHERWISE NOTED IN THIS SHEET.

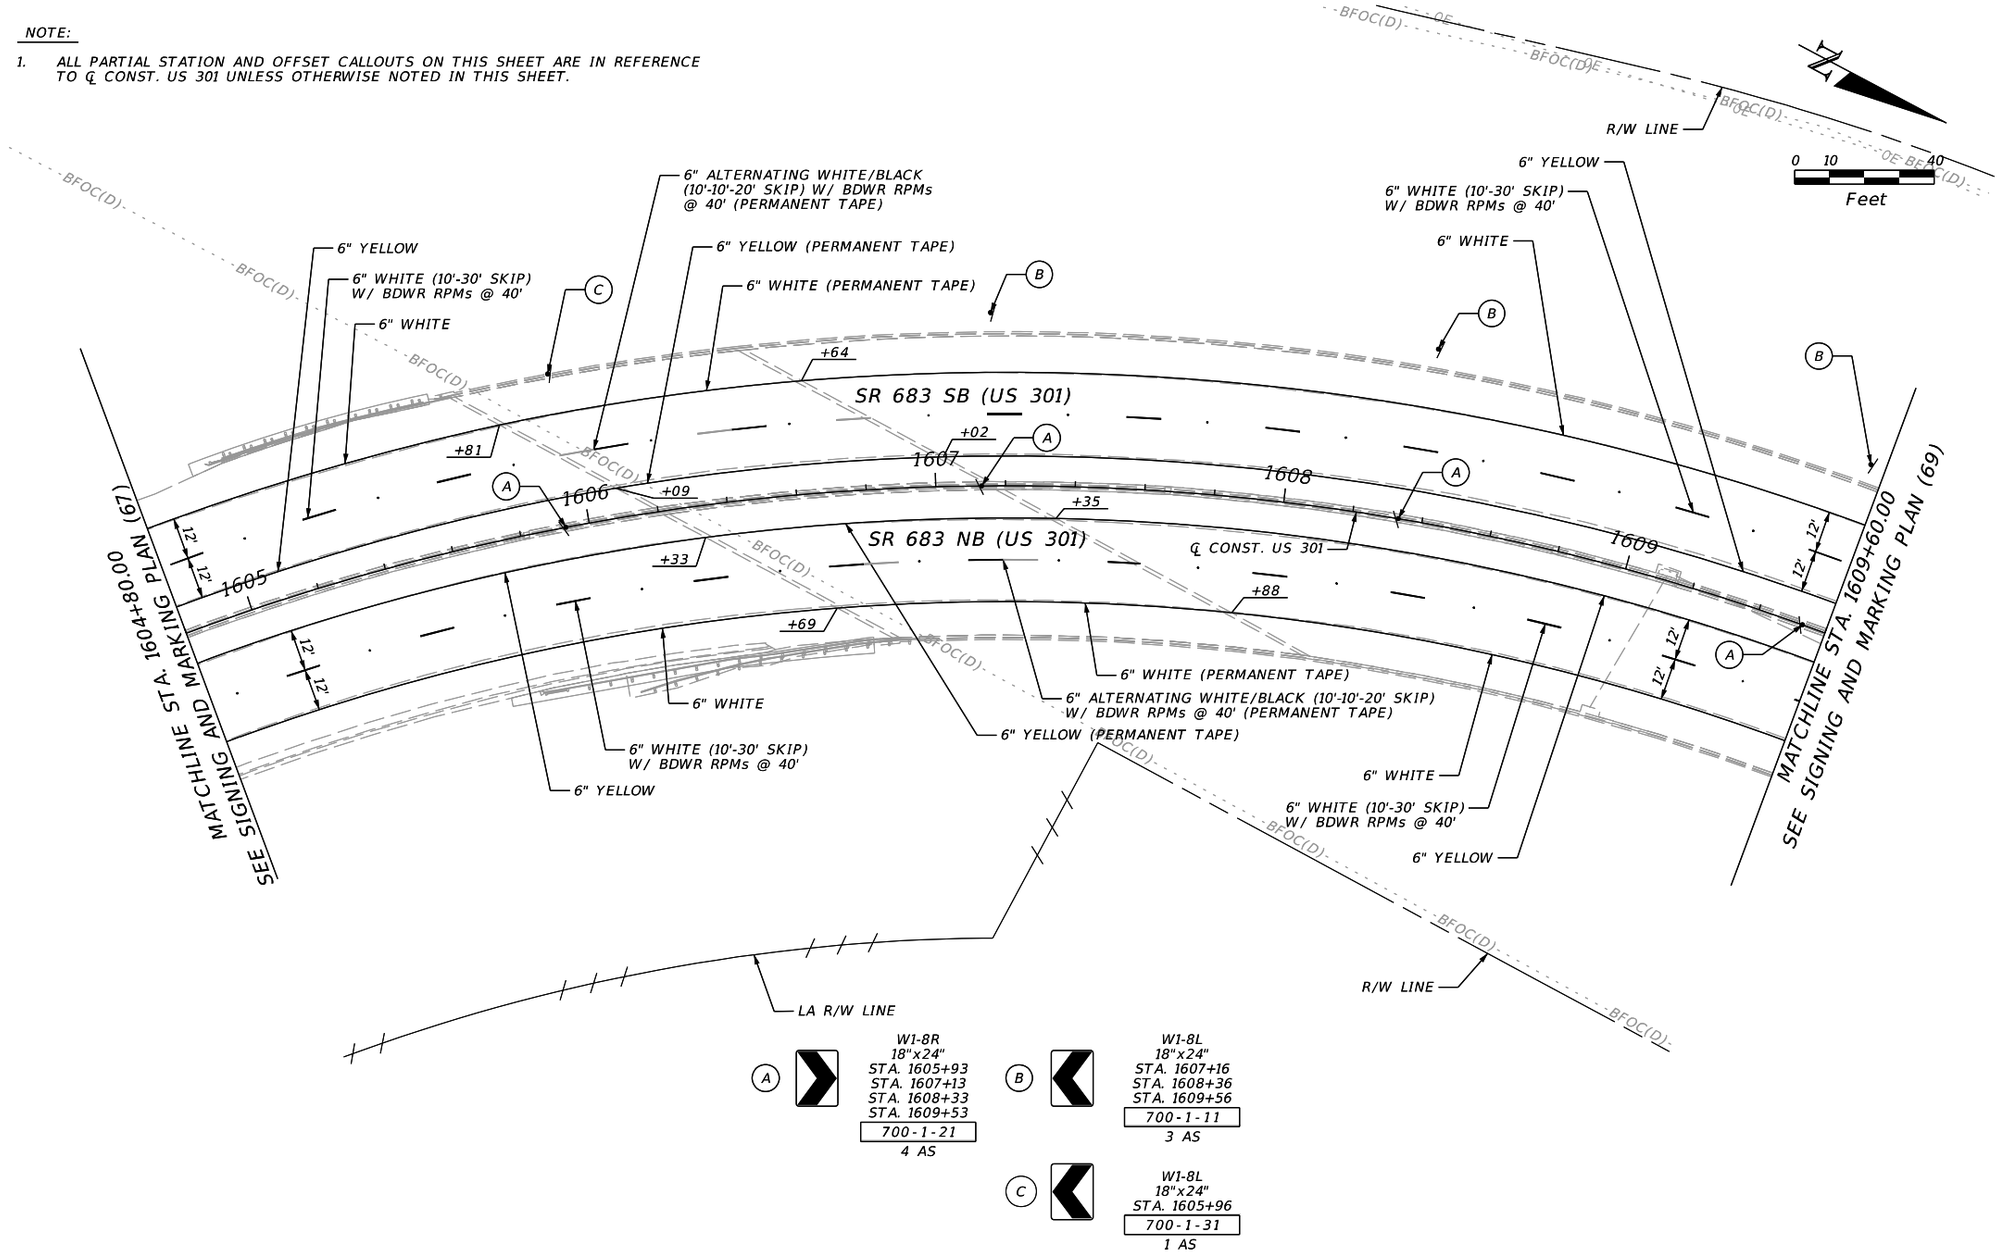

REVISIONS				ENGINEER OF RECORD	STATE OF FLORIDA DEPARTMENT OF TRANSPORTATION			SIGNING & PAVEMENT MARKING PLAN (68)	SHEET NO.
DATE	DESCRIPTION	DATE	DESCRIPTION	JULIO A. ALEGRE, P.E. LICENSE NUMBER 66265 PROTEAN DESIGN GROUP 100 EAST PINE STREET, SUITE 600 ORLANDO, FL 32801	ROAD NO.	COUNTY	FINANCIAL PROJECT ID		S-70
					SR 683	MANATEE	445144-1-52-01		

THE OFFICIAL RECORD OF THIS SHEET IS THE ELECTRONIC FILE DIGITALLY SIGNED AND SEALED UNDER RULE 61G15-23.004, F.A.C.

7/20/2022 9:37:21 AM yrivera
H:\Worksets\FDOT\445144152O1\SigningAndMarking\PLANSP01.dgn

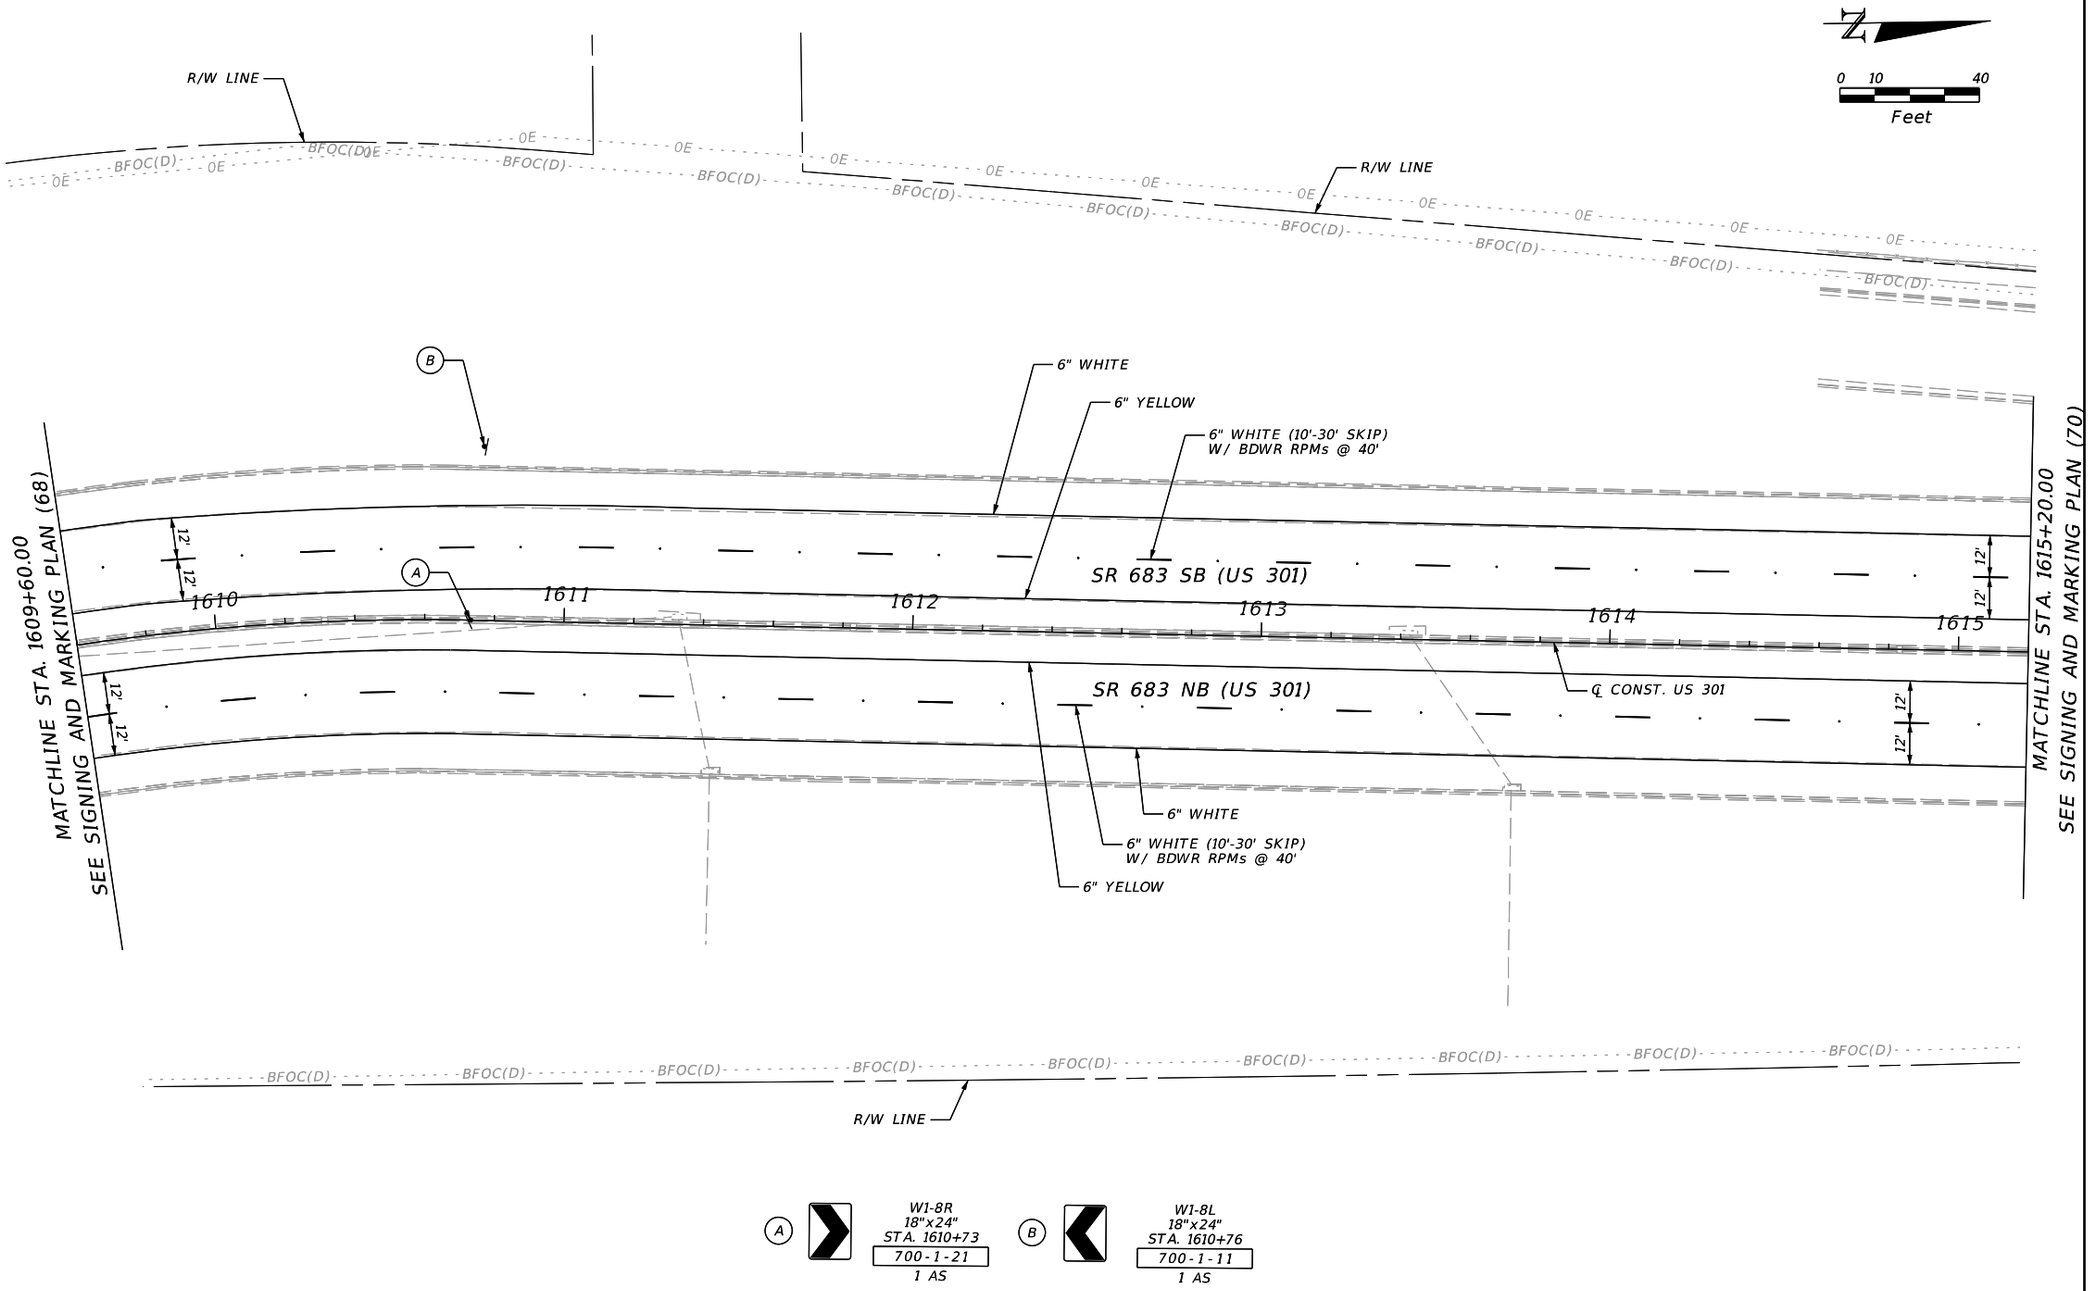

A W1-8R 18"x24" STA. 1610+73 700-1-21 1 AS

B W1-8L 18"x24" STA. 1610+76 700-1-11 1 AS

REVISIONS			
DATE	DESCRIPTION	DATE	DESCRIPTION

ENGINEER OF RECORD
JULIO A. ALEGRE, P.E.
LICENSE NUMBER 66265
PROTEAN DESIGN GROUP
100 EAST PINE STREET, SUITE 600
ORLANDO, FL 32801

STATE OF FLORIDA
DEPARTMENT OF TRANSPORTATION


ROAD NO.	COUNTY	FINANCIAL PROJECT ID
SR 683	MANATEE	445144-1-52-01

SIGNING & PAVEMENT MARKING PLAN (69)

SHEET NO. S-71

THE OFFICIAL RECORD OF THIS SHEET IS THE ELECTRONIC FILE DIGITALLY SIGNED AND SEALED UNDER RULE 61G15-23.004, F.A.C.

7/20/2022 9:37:22 AM yrivera
H:\Worksets\FDOT\445144152\01\SigningAndMarking\PLANSP01.dgn

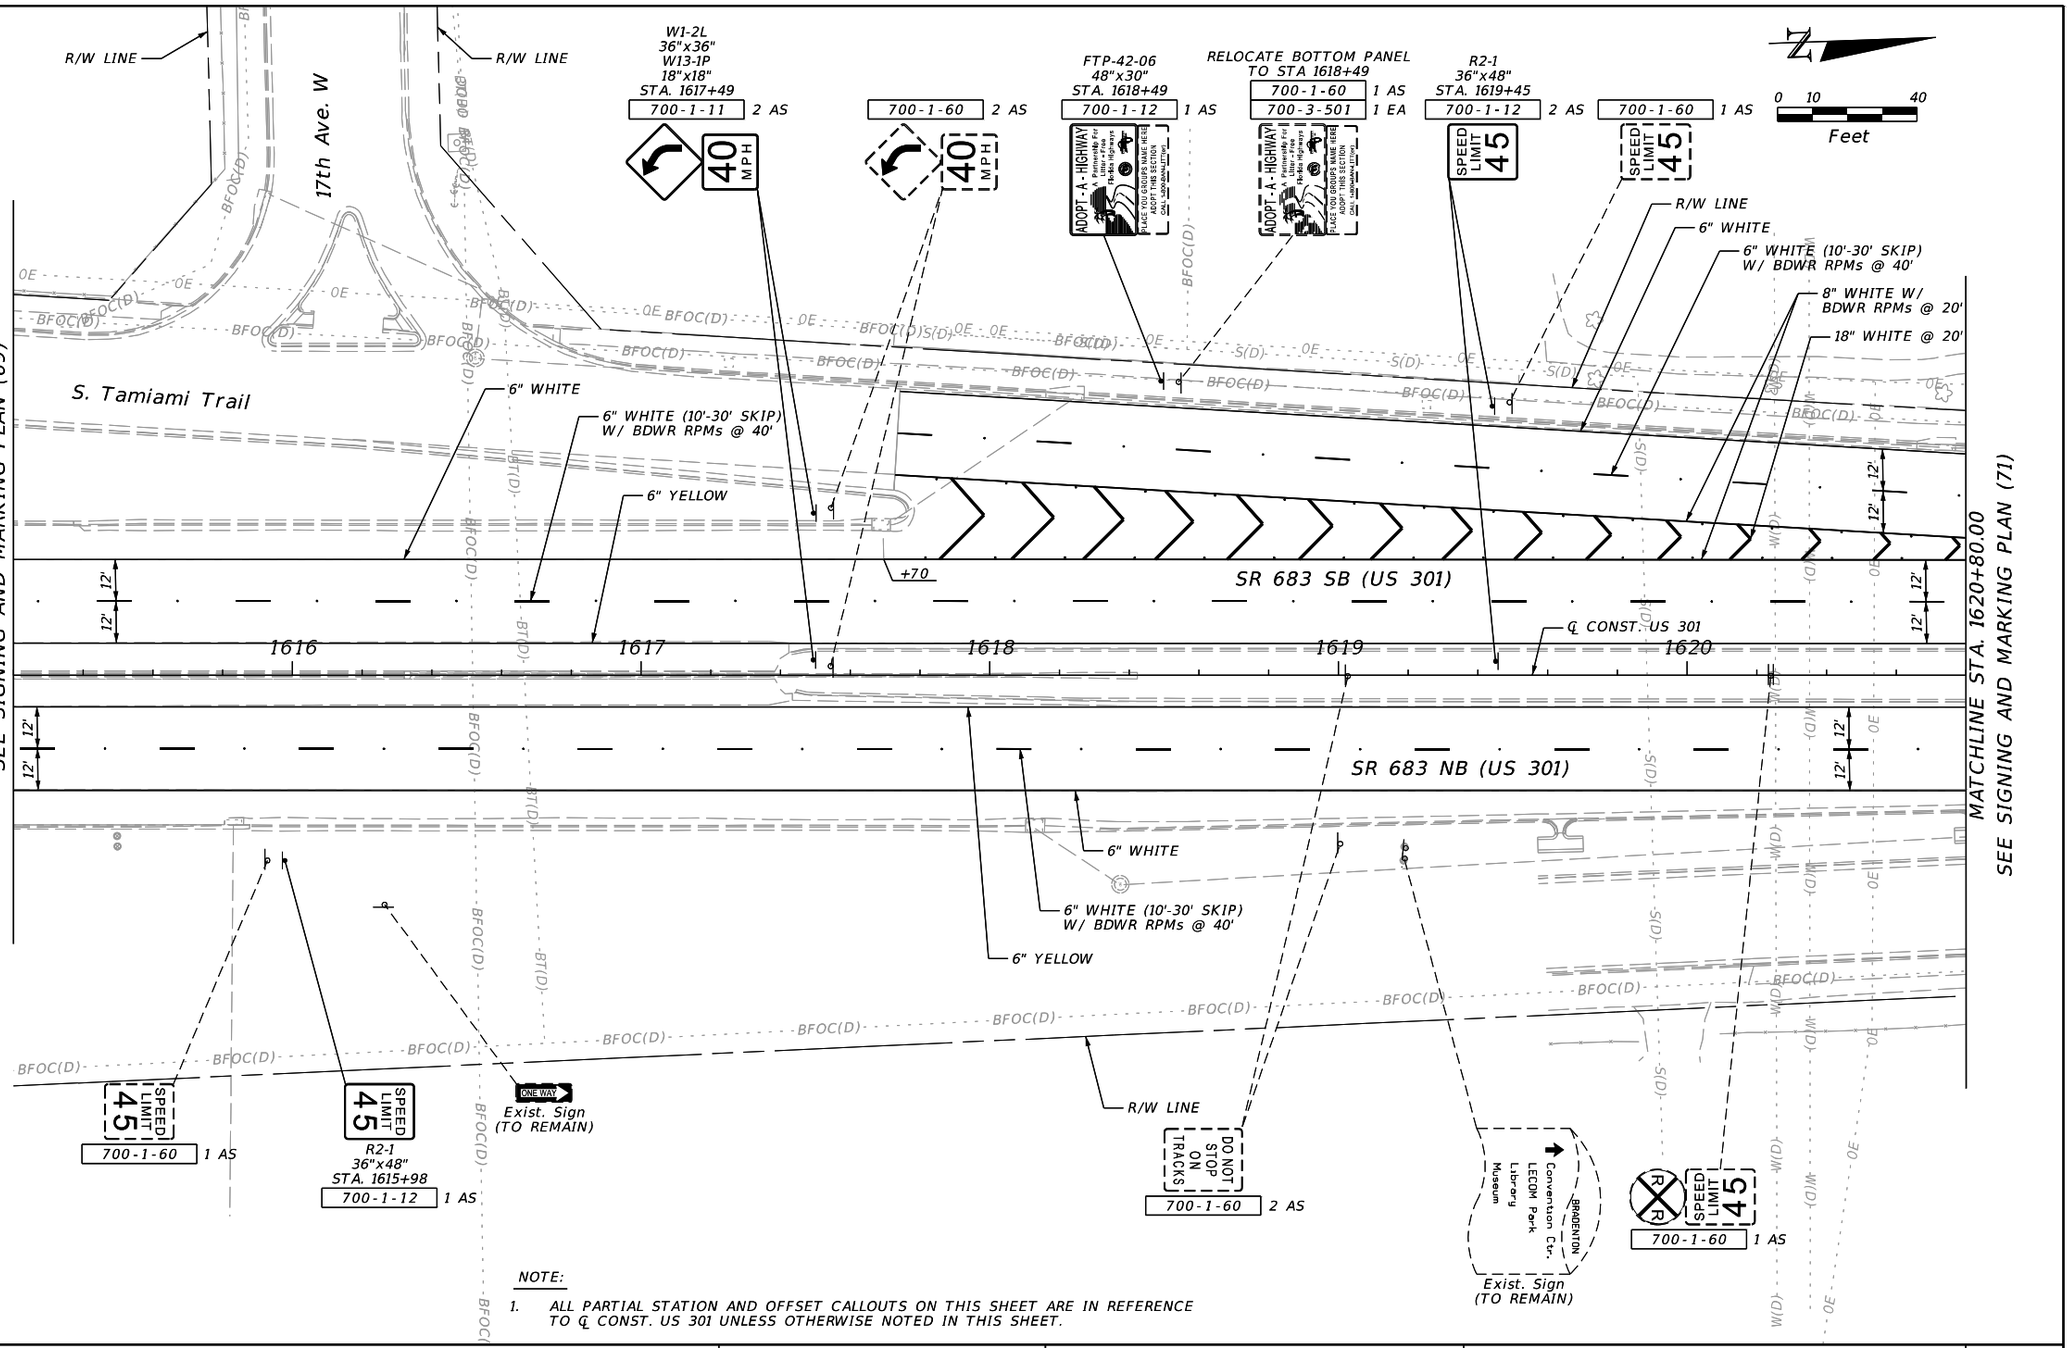


NOTE:

1. ALL PARTIAL STATION AND OFFSET CALLOUTS ON THIS SHEET ARE IN REFERENCE TO ℄ CONST. US 301 UNLESS OTHERWISE NOTED IN THIS SHEET.

REVISIONS				ENGINEER OF RECORD	STATE OF FLORIDA DEPARTMENT OF TRANSPORTATION			SIGNING & PAVEMENT MARKING PLAN (70)	SHEET NO.
DATE	DESCRIPTION	DATE	DESCRIPTION	JULIO A. ALEGRE, P.E. LICENSE NUMBER 66265 PROTEAN DESIGN GROUP 100 EAST PINE STREET, SUITE 600 ORLANDO, FL 32801	ROAD NO.	COUNTY	FINANCIAL PROJECT ID		S-72
					SR 683	MANATEE	445144-1-52-01		

THE OFFICIAL RECORD OF THIS SHEET IS THE ELECTRONIC FILE DIGITALLY SIGNED AND SEALED UNDER RULE 61G15-23.004, F.A.C.

7/20/2022 9:37:22 AM yrivera
H:\Worksets\FDOT\445144152O1\SignAndMarking\PLANS\P01.dgn

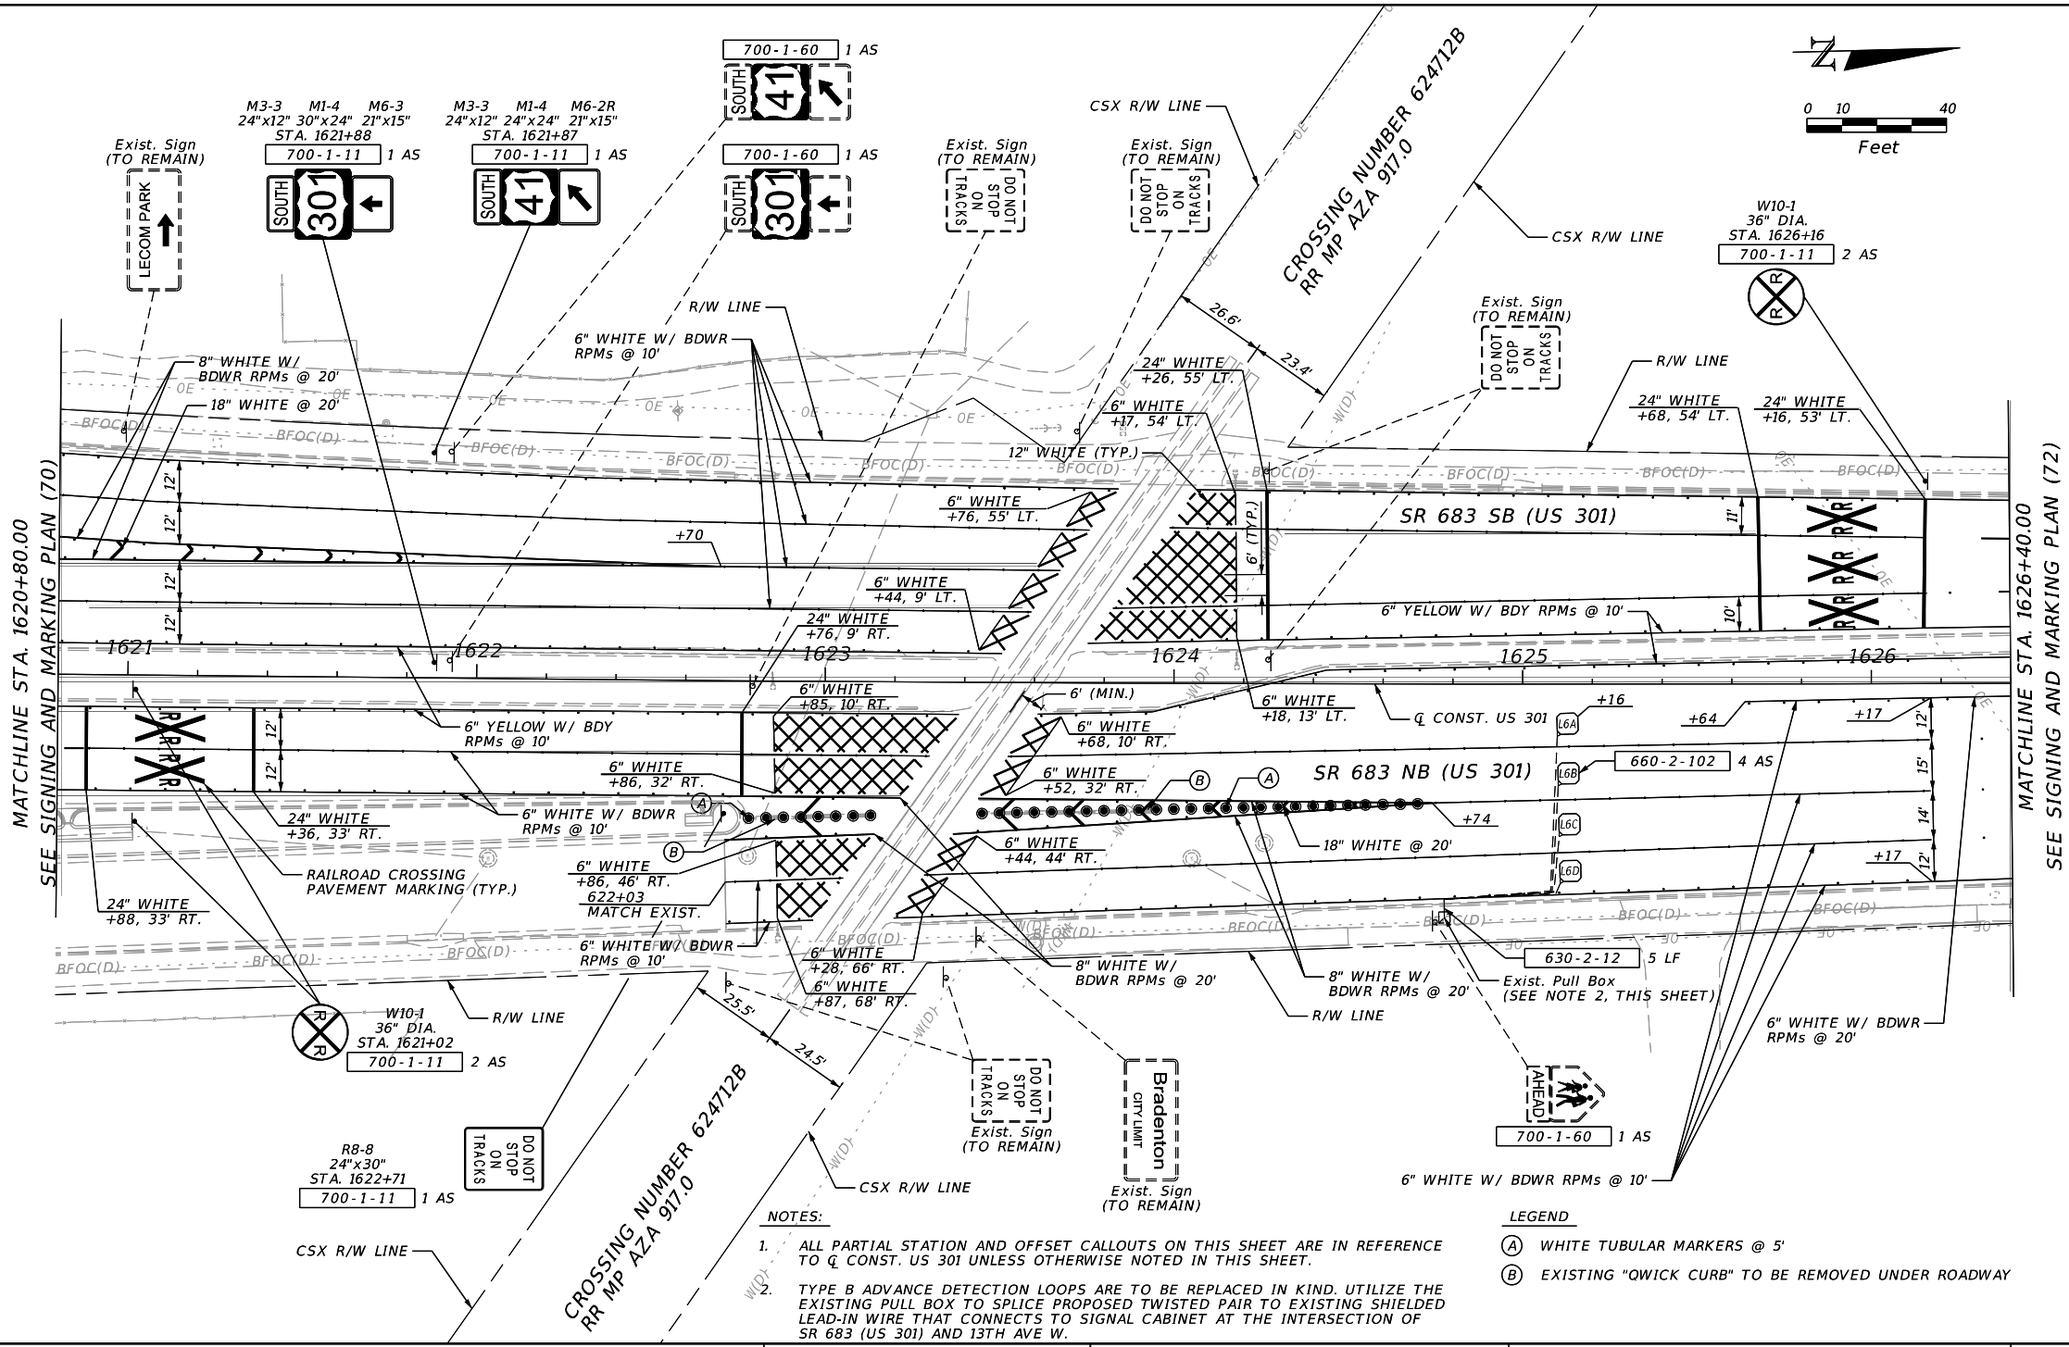

NOTES:

1. ALL PARTIAL STATION AND OFFSET CALLOUTS ON THIS SHEET ARE IN REFERENCE TO ℄ CONST. US 301 UNLESS OTHERWISE NOTED IN THIS SHEET.
2. TYPE B ADVANCE DETECTION LOOPS ARE TO BE REPLACED IN KIND. UTILIZE THE EXISTING PULL BOX TO SPLICE PROPOSED TWISTED PAIR TO EXISTING SHIELDED LEAD-IN WIRE THAT CONNECTS TO SIGNAL CABINET AT THE INTERSECTION OF SR 683 (US 301) AND 13TH AVE W.

LEGEND

(A) WHITE TUBULAR MARKERS @ 5'

(B) EXISTING "QWICK CURB" TO BE REMOVED UNDER ROADWAY

REVISIONS			
DATE	DESCRIPTION	DATE	DESCRIPTION

ENGINEER OF RECORD

JULIO A. ALEGRE, P.E.
LICENSE NUMBER 66265
PROTEAN DESIGN GROUP
100 EAST PINE STREET, SUITE 600
ORLANDO, FL 32801

STATE OF FLORIDA
DEPARTMENT OF TRANSPORTATION


ROAD NO.	COUNTY	FINANCIAL PROJECT ID
SR 683	MANATEE	445144-1-52-01

SIGNING & PAVEMENT MARKING PLAN (71)

SHEET NO. S-73

THE OFFICIAL RECORD OF THIS SHEET IS THE ELECTRONIC FILE DIGITALLY SIGNED AND SEALED UNDER RULE 61G15-23.004, F.A.C.

7/20/2022 10:26:40 AM yrivera
H:\Worksets\FDOT\445144152O1\SigningAndMarking\PLANSP01.dgn

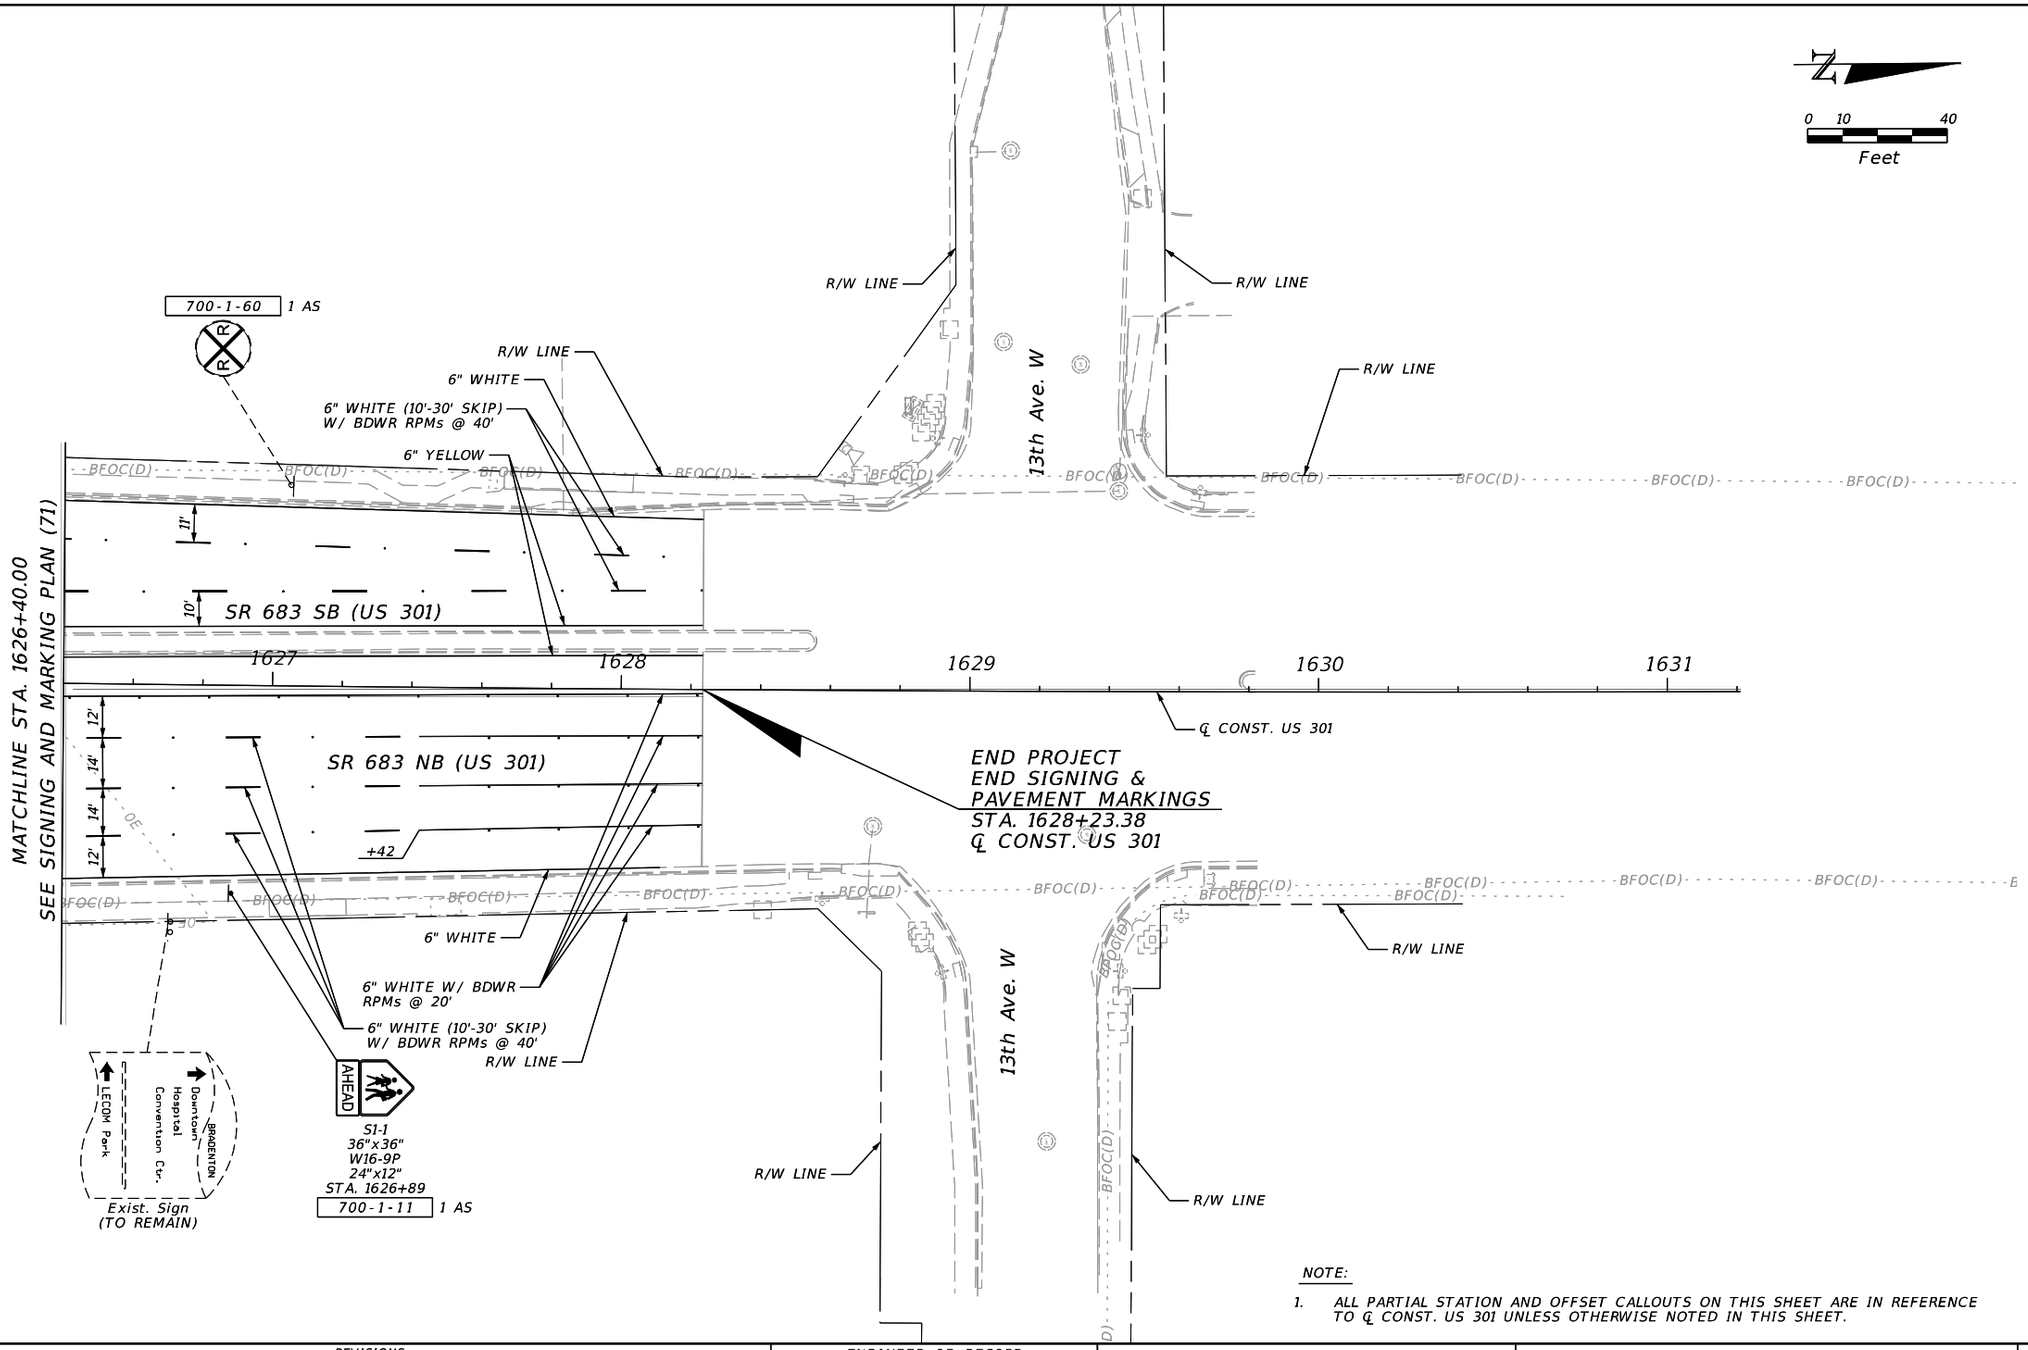

NOTE:

1. ALL PARTIAL STATION AND OFFSET CALLOUTS ON THIS SHEET ARE IN REFERENCE TO ℄ CONST. US 301 UNLESS OTHERWISE NOTED IN THIS SHEET.

REVISIONS			
DATE	DESCRIPTION	DATE	DESCRIPTION

ENGINEER OF RECORD

JULIO A. ALEGRE, P.E.
LICENSE NUMBER 66265
PROTEAN DESIGN GROUP
100 EAST PINE STREET, SUITE 600
ORLANDO, FL 32801

STATE OF FLORIDA
DEPARTMENT OF TRANSPORTATION


ROAD NO.	COUNTY	FINANCIAL PROJECT ID
SR 683	MANATEE	445144-1-52-01

SIGNING & PAVEMENT MARKING PLAN (72)

SHEET NO. S-74

THE OFFICIAL RECORD OF THIS SHEET IS THE ELECTRONIC FILE DIGITALLY SIGNED AND SEALED UNDER RULE 61G15-23.004, F.A.C.

7/20/2022 9:37:24 AM yrivera
H:\Worksets\FDOT\445144152\01\SigningAndMarking\PLANSP01.dgn

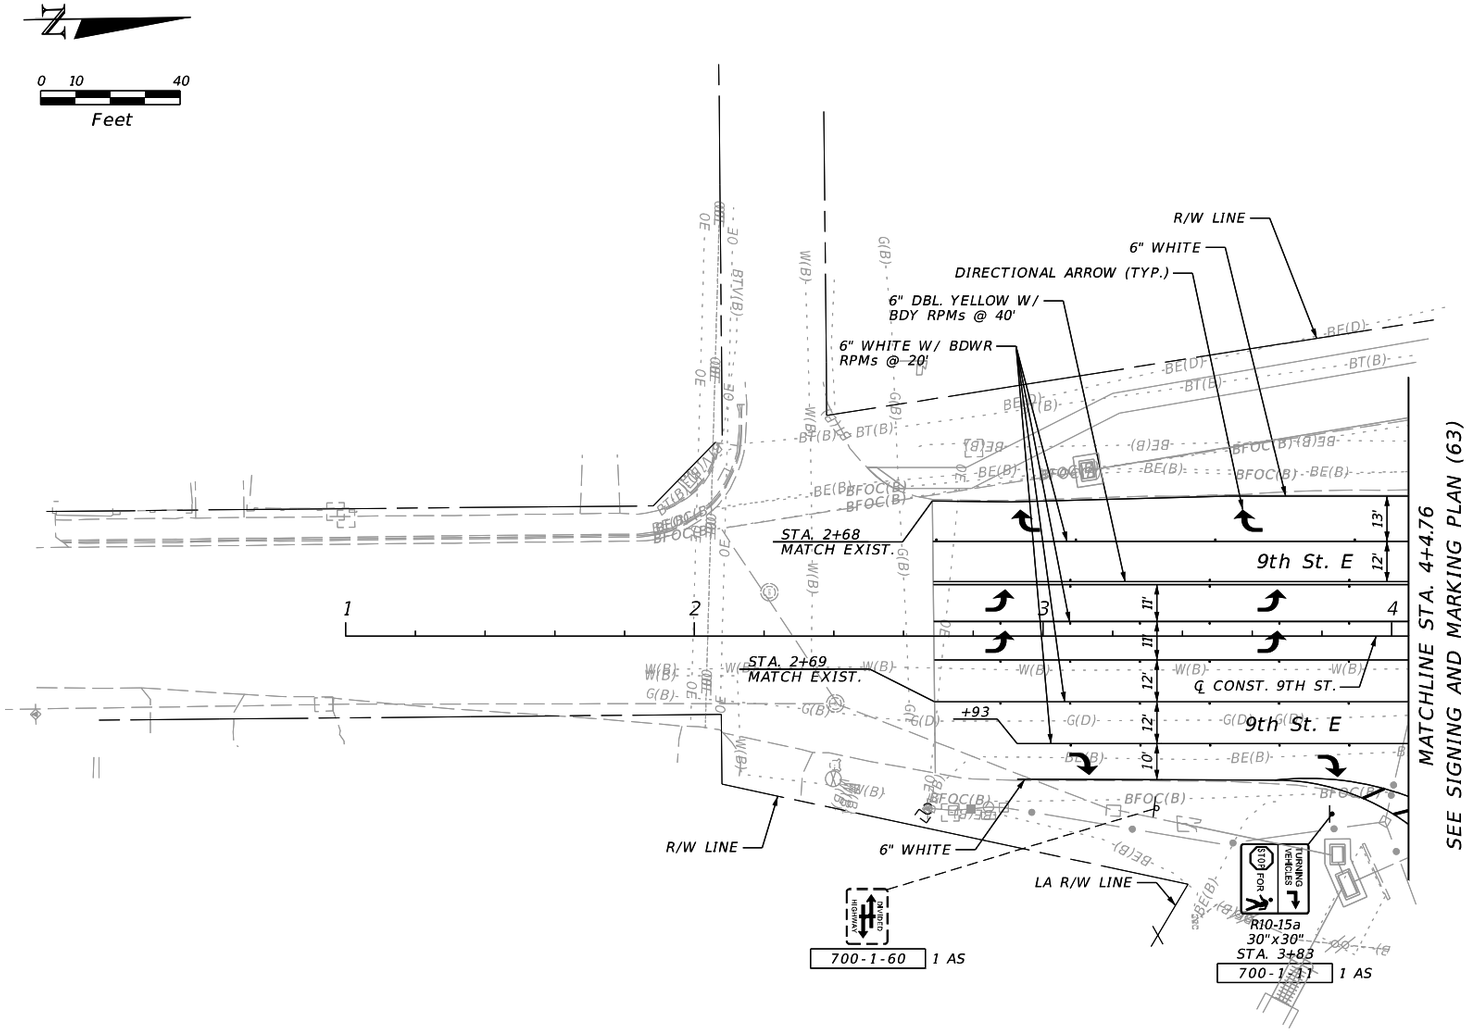

REVISIONS				ENGINEER OF RECORD	STATE OF FLORIDA DEPARTMENT OF TRANSPORTATION			SIGNING & PAVEMENT MARKING PLAN (73)	SHEET NO.
DATE	DESCRIPTION	DATE	DESCRIPTION	JULIO A. ALEGRE, P.E. LICENSE NUMBER 66265 PROTEAN DESIGN GROUP 100 EAST PINE STREET, SUITE 600 ORLANDO, FL 32801	ROAD NO.	COUNTY	FINANCIAL PROJECT ID		S-75
					SR 683	MANATEE	445144-1-52-01		

THE OFFICIAL RECORD OF THIS SHEET IS THE ELECTRONIC FILE DIGITALLY SIGNED AND SEALED UNDER RULE 61G15-23.004, F.A.C.

7/20/2022 9:37:24 AM yrivera
H:\Worksets\FDOT\445144152O1\SignAndMarking\PLANSP01.dgn

SIGN NAME	MP-1	QTY	2	SIGN NUMBER	STATION(S)
PANEL	BORDER			1	170+80
WIDTH	10'-6"	WIDTH	2"	2	190+74
HEIGHT	6'-0"	RADII	6"		
LEGEND	White	COLOR	White		
COLOR	Green				

SYMBOL(S)	ANGLE	X	Y	WID	HT

SIGN NUMBER	NUMBER OF POSTS	CLEARANCE Edge Of Lane	COLUMN SIZE STEEL		AVERAGE LENGTH
1	2	12' EOPS	W6x12		14.40'
2	2	12' EOPS	W6x12		14.49'



NO. OF LIGHT FIXTURES | FIXTURE SPACING | PHOTOMETRIC CURVE | WATT | VOLTAGE

COPY		T	a	l	l	e	v	a	s	t		R	d		L																				
SPACE	10.3	9.5	11.3	6.4	5.4	9.2	10.3	10.1	9.3	5.5	10.7	10.6	7	10.3	105.4																				
COPY		7	7	t	h		A	v	e		E		L																						
SPACE	15	10.3	10.8	9	7	10.7	12.2	10.3	7	10.7	7.9	15	95.9																						
COPY		N	E	X	T		S	l	G	N	A	L		L																						
SPACE	22.7	8.6	7.1	7.8	6	8	8.1	3.3	8.3	7.8	9.5	6	22.7	80.6																						
COPY																																			
SPACE																																			
COPY																																			
SPACE																																			
COPY																																			
SPACE																																			

SIGN NAME	MP-2	QTY	2	SIGN NUMBER	STATION(S)
PANEL	BORDER			1	226+68
WIDTH	11'-6"	WIDTH	2"	2	242+16
HEIGHT	6'-0"	RADII	6"		
LEGEND	White	COLOR	White		
COLOR	Green				

SYMBOL(S)	ANGLE	X	Y	WID	HT

SIGN NUMBER	NUMBER OF POSTS	CLEARANCE Edge Of Lane	COLUMN SIZE STEEL		AVERAGE LENGTH
1	2	14' EOPS	W6x12		15.11'
2	2	21.5' EOPS	W6x12		15.66'



NO. OF LIGHT FIXTURES | FIXTURE SPACING | PHOTOMETRIC CURVE | WATT | VOLTAGE

COPY		W	h	i	t	f	i	e	l	d		A	v	e		L																			
SPACE	11.6	13.9	11.3	5.3	7.9	7.8	5.4	10.3	5.4	7	10.7	12.2	10.3	7	11.6	114.7																			
COPY		6	9	t	h		A	v	e		E		L																						
SPACE	21	10.8	10.8	9	7	10.7	12.2	10.3	7	10.7	7.9	20.6	96.4																						
COPY		N	E	X	T		S	l	G	N	A	L		L																						
SPACE	28.7	8.6	7.1	7.8	6	8	8.1	3.3	8.3	7.8	9.5	6	28.7	80.6																						
COPY																																			
SPACE																																			
COPY																																			
SPACE																																			
COPY																																			
SPACE																																			

SIGN NAME	MP-3	QTY	2	SIGN NUMBER	STATION(S)
PANEL	BORDER			1	334+41
WIDTH	10'-0"	WIDTH	2"	2	348+99
HEIGHT	6'-0"	RADII	6"		
LEGEND	White	COLOR	White		
COLOR	Green				

SYMBOL(S)	ANGLE	X	Y	WID	HT

SIGN NUMBER	NUMBER OF POSTS	CLEARANCE Edge Of Lane	COLUMN SIZE STEEL		AVERAGE LENGTH
1	2	12' EOPS	W6x12		15.23'
2	2	17' EOPS	W6x12		15.04'




NO. OF LIGHT FIXTURES | FIXTURE SPACING | PHOTOMETRIC CURVE | WATT | VOLTAGE

COPY		5	3	r	d		A	v	e		E		L																						
SPACE	12.5	10.3	11.8	6.9	7	10.7	12.2	10.3	7	10.7	7.9	12.5	95																						
COPY		O	n	e	c	o		R	d		L																								
SPACE	22	12.2	10.3	9.4	9.4	7.3	10.7	10.6	7	21.2	76.8																								
COPY		N	E	X	T		S	l	G	N	A	L		L																						
SPACE	20	8.6	7.1	7.8	6	8	8.1	3.3	8.3	7.8	9.5	6	19.5	80.6																						
COPY																																			
SPACE																																			
COPY																																			
SPACE																																			
COPY																																			
SPACE																																			

SIGN NAME	MP-4	QTY	2	SIGN NUMBER	STATION(S)
PANEL	BORDER			1	443+45
WIDTH	10'-0"	WIDTH	2"	2	1544+44
HEIGHT	4'-0"	RADII	6"		
LEGEND	White	COLOR	White		
COLOR	Green				

SYMBOL(S)	ANGLE	X	Y	WID	HT

SIGN NUMBER	NUMBER OF POSTS	CLEARANCE Edge Of Lane	COLUMN SIZE STEEL		AVERAGE LENGTH
1	2	6' EOPS	W6x12		11.82'
2	2	6' EOPS	W6x12		12.81'

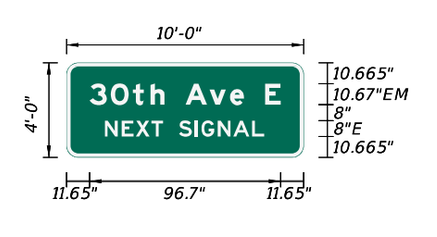

NO. OF LIGHT FIXTURES | FIXTURE SPACING | PHOTOMETRIC CURVE | WATT | VOLTAGE

COPY		3	0	t	h		A	v	e		E		L																						
SPACE	11.7	10.8	11.1	9	7	10.7	12.2	10.3	7	10.7	7.9	11.7	96.7																						
COPY		N	E	X	T		S	l	G	N	A	L		L																						
SPACE	19.3	8.6	7.1	7.8	6	8	8.1	3.3	8.3	7.8	9.5	6	20.1	80.6																						
COPY																																			
SPACE																																			
COPY																																			
SPACE																																			
COPY																																			
SPACE																																			

THE OFFICIAL RECORD OF THIS SHEET IS THE ELECTRONIC FILE DIGITALLY SIGNED AND SEALED UNDER RULE 61G15-23.004, F.A.C.

7/20/2022 5:25:23 PM yrivera
H:\Worksets\FDOT\445144152O1\SignAndMarking\GSWKSP01.dgn

REVISIONS			
DATE	DESCRIPTION	DATE	DESCRIPTION

ENGINEER OF RECORD
JULIO A. ALEGRE, P.E.
LICENSE NUMBER 66265
PROTEAN DESIGN GROUP
100 EAST PINE STREET, SUITE 600
ORLANDO, FL 32801

STATE OF FLORIDA
DEPARTMENT OF TRANSPORTATION

ROAD NO.	COUNTY	FINANCIAL PROJECT ID
SR 683	MANATEE	445144-1-52-01

GUIDE SIGN WORK SHEET AND DETAILS (1)

SHEET NO. S-76

SIGN NAME	MP-5	QTY	2	SIGN NUMBER	STATION(S)
PANEL	BORDER			1	385+39
WIDTH	10'-0"	WIDTH	2"	2	403+32
HEIGHT	4'-0"	RADII	6"		
LEGEND	White	COLOR	White		
COLOR	Green				

SYMBOL(S)	ANGLE	X	Y	WID	HT

SIGN NUMBER	NUMBER OF POSTS	CLEARANCE Edge Of Lane	COLUMN SIZE STEEL		AVERAGE LENGTH
1	2	12' EOPS	W6x12		13.56'
2	2	12' EOPS	W6x12		13.19'




NO. OF LIGHT FIXTURES | FIXTURE SPACING | PHOTOMETRIC CURVE | WATT | VOLTAGE

COPY		4	4	t	h		A	v	e		E		L																										
SPACE	10.5	11.7	12.5	9	7	10.7	12.2	10.3	7	10.7	7.9	10.5	99																										
COPY		N	E	X	T		S	I	G	N	A	L		L																										
SPACE	18.2	8.6	7.1	7.8	6	8	8.1	3.3	8.3	7.8	9.5	6	21.3	80.6																										
COPY																																							
SPACE																																							
COPY																																							
SPACE																																							
COPY																																							
SPACE																																							
COPY																																							
SPACE																																							

SIGN NAME	MP-6	QTY	2	SIGN NUMBER	STATION(S)
PANEL	BORDER			1	1541+23
WIDTH	8'-6"	WIDTH	2"	2	1557+13
HEIGHT	4'-0"	RADII	6"		
LEGEND	White	COLOR	White		
COLOR	Green				

SYMBOL(S)	ANGLE	X	Y	WID	HT

SIGN NUMBER	NUMBER OF POSTS	CLEARANCE Edge Of Lane	COLUMN SIZE STEEL		AVERAGE LENGTH
1	2	6' EOPS	W6x12		12.16'
2	2	3.21' FOGR	W6x12		13.13'

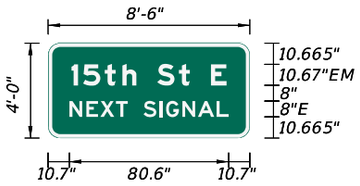


NO. OF LIGHT FIXTURES | FIXTURE SPACING | PHOTOMETRIC CURVE | WATT | VOLTAGE

COPY		1	5	t	h		S	t		E		L																											
SPACE	11.8	5.9	10.9	9	7	10.7	10.9	5.5	10.7	7.9	11.7	78.4																											
COPY		N	E	X	T		S	I	G	N	A	L		L																										
SPACE	10.7	8.6	7.1	7.8	6	8	8.1	3.3	8.3	7.8	9.5	6	10.7	80.6																										
COPY																																							
SPACE																																							
COPY																																							
SPACE																																							
COPY																																							
SPACE																																							

SIGN NAME	MP-7	QTY	2	SIGN NUMBER	STATION(S)
PANEL	BORDER			1	1568+78
WIDTH	8'-6"	WIDTH	2"	2	1588+77
HEIGHT	4'-0"	RADII	6"		
LEGEND	White	COLOR	White		
COLOR	Green				

SYMBOL(S)	ANGLE	X	Y	WID	HT

SIGN NUMBER	NUMBER OF POSTS	CLEARANCE Edge Of Lane	COLUMN SIZE STEEL		AVERAGE LENGTH
1	2	3.21 FOGR	W6x12		12.72'
2	2	6' EOPS	W6x12		12.72'

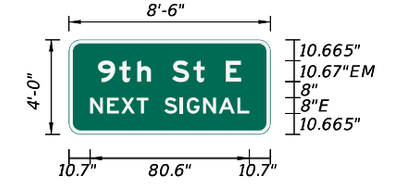

NO. OF LIGHT FIXTURES | FIXTURE SPACING | PHOTOMETRIC CURVE | WATT | VOLTAGE

COPY		9	t	h		S	t		E		L																												
SPACE	14.8	10.8	9	7	10.7	10.9	5.5	10.7	7.9	14.8	72.4																												
COPY		N	E	X	T		S	I	G	N	A	L		L																										
SPACE	10.7	8.6	7.1	7.8	6	8	8.1	3.3	8.3	7.8	9.5	6	10.7	80.6																										
COPY																																							
SPACE																																							
COPY																																							
SPACE																																							
COPY																																							
SPACE																																							

SIGN NAME	MP-8	QTY	1	SIGN NUMBER	STATION(S)
PANEL	BORDER			1	337+41
WIDTH	7'-0"	WIDTH	1.75"		
HEIGHT	3'-6"	RADII	6"		
LEGEND	White	COLOR	White		
COLOR	Green				

SYMBOL(S)	ANGLE	X	Y	WID	HT
AR_Type D	90	8.1	25	8	12
AR_Type D	270	63.9	9	8	12

SIGN NUMBER	NUMBER OF POSTS	CLEARANCE Edge Of Lane	COLUMN SIZE STEEL		AVERAGE LENGTH
1	2	12' EOPS	W3x5.7		11.65'



NO. OF LIGHT FIXTURES | FIXTURE SPACING | PHOTOMETRIC CURVE | WATT | VOLTAGE

COPY		O	n	e	c	o		L																															
SPACE	39.5	9.1	7.8	7	7	5.4	8.1	36.4																															
COPY		A	r	c	a	d	i	a		L																													
SPACE	8.1	10	5.2	7	7.8	8.5	4.1	5.3	28.1	47.8																													
COPY																																							
SPACE																																							
COPY																																							
SPACE																																							
COPY																																							
SPACE																																							

REVISIONS			
DATE	DESCRIPTION	DATE	DESCRIPTION

ENGINEER OF RECORD

JULIO A. ALEGRE, P.E.
LICENSE NUMBER 66265
PROTEAN DESIGN GROUP
100 EAST PINE STREET, SUITE 600
ORLANDO, FL 32801

STATE OF FLORIDA
DEPARTMENT OF TRANSPORTATION

ROAD NO.	COUNTY	FINANCIAL PROJECT ID
SR 683	MANATEE	445144-1-52-01

GUIDE SIGN WORK SHEET AND DETAILS (2)

SHEET NO. S-77


THE OFFICIAL RECORD OF THIS SHEET IS THE ELECTRONIC FILE DIGITALLY SIGNED AND SEALED UNDER RULE 61G15-23.004, F.A.C.

7/20/2022 5:25:24 PM yrivera
H:\Worksets\FDOT\445144152O1\SignAndMarking\GSWKSP01.dgn

SIGN NAME	MP-9	QTY	1	SIGN NUMBER	STATION(S)
PANEL		BORDER		1	345+99
WIDTH	7'-0"	WIDTH	1.75"		
HEIGHT	3'-6"	RADII	6"		
LEGEND	White	COLOR	White		
COLOR	Green				

SYMBOL(S)	ANGLE	X	Y	WID	HT
AR_Type D	90	8.1	25	8	12
AR_Type D	270	63.9	9	8	12

SIGN NUMBER	NUMBER OF POSTS	CLEARANCE Edge Of Lane	COLUMN SIZE STEEL		AVERAGE LENGTH
1	2	16' EOPS	W3x5.7		12.38'

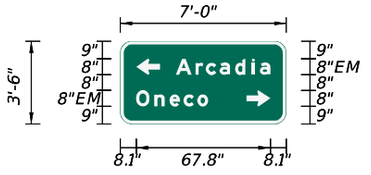

NO. OF LIGHT FIXTURES | FIXTURE SPACING | PHOTOMETRIC CURVE | WATT | VOLTAGE

COPY		A	r	c	a	d	i	a		L															
SPACE	28.1	10	5.2	7	7.8	8.5	4.1	5.3	8.1	47.8															
COPY		O	n	e	c	o		L																	
SPACE	8.1	9.1	7.8	7	7	5.4	39.5	36.4																	
COPY																									
SPACE																									
COPY																									
SPACE																									
COPY																									
SPACE																									
COPY																									
SPACE																									

SIGN NAME		QTY		SIGN NUMBER	STATION(S)
PANEL		BORDER			
WIDTH		WIDTH			
HEIGHT		RADII			
LEGEND		COLOR			
COLOR					

SYMBOL(S)	ANGLE	X	Y	WID	HT

SIGN NUMBER	NUMBER OF POSTS	CLEARANCE Edge Of Lane	COLUMN SIZE		AVERAGE LENGTH

NO. OF LIGHT FIXTURES | FIXTURE SPACING | PHOTOMETRIC CURVE | WATT | VOLTAGE

COPY																									
SPACE																									
COPY																									
SPACE																									
SIGN NAME		QTY		SIGN NUMBER	STATION(S)
PANEL		BORDER			
WIDTH		WIDTH			
HEIGHT		RADII			
LEGEND		COLOR			
COLOR					

SYMBOL(S)	ANGLE	X	Y	WID	HT

SIGN NUMBER	NUMBER OF POSTS	CLEARANCE Edge Of Lane	COLUMN SIZE		AVERAGE LENGTH

NO. OF LIGHT FIXTURES | FIXTURE SPACING | PHOTOMETRIC CURVE | WATT | VOLTAGE

COPY																									
SPACE																									
COPY																									
SPACE																									
REVISIONS			
DATE	DESCRIPTION	DATE	DESCRIPTION

ENGINEER OF RECORD

JULIO A. ALEGRE, P.E.
LICENSE NUMBER 66265
PROTEAN DESIGN GROUP
100 EAST PINE STREET, SUITE 600
ORLANDO, FL 32801

STATE OF FLORIDA
DEPARTMENT OF TRANSPORTATION

ROAD NO.	COUNTY	FINANCIAL PROJECT ID
SR 683	MANATEE	445144-1-52-01

GUIDE SIGN WORK SHEET AND DETAILS (3)

SHEET NO. S-78


THE OFFICIAL RECORD OF THIS SHEET IS THE ELECTRONIC FILE DIGITALLY SIGNED AND SEALED UNDER RULE 61G15-23.004, F.A.C.

7/20/2022 5:25:24 PM yrivera
H:\Worksets\FDOT\445144152O1\SignAndMarking\GSWKSP01.dgn

SIGN NAME	SP-1	QTY	2	SIGN NUMBER	STATION(S)
PANEL		BORDER			176+81
WIDTH	2'-0"	WIDTH	0.75"		325+40
HEIGHT	3'-0"	RADII	3"		
LEGEND	White	COLOR	White		
COLOR	Green				

SYMBOL(S)	ANGLE	X	Y	WID	HT
AR_Type D	90	6	4.7	8	12

SIGN NUMBER	NUMBER OF POSTS	CLEARANCE Edge Of Lane	COLUMN SIZE		AVERAGE LENGTH

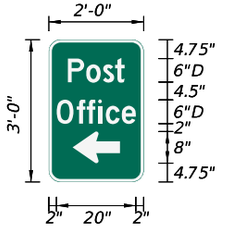


NO. OF LIGHT FIXTURES | FIXTURE SPACING | PHOTOMETRIC CURVE | WATT | VOLTAGE

COPY		P	o	s	t		L																		
SPACE	4.8	4.6	4.3	3.1	2.4	4.8	14.3																		
COPY		O	f	f	i	c	e		L																
SPACE	2	5.1	2.5	2.9	1.9	4.1	3.5	2	20																
COPY																									
SPACE																									
COPY																									
SPACE																									
COPY																									
SPACE																									
COPY																									
SPACE																									

SIGN NAME	SP-2	QTY	2	SIGN NUMBER	STATION(S)
PANEL		BORDER			187+75
WIDTH	2'-0"	WIDTH	0.75"		325+40
HEIGHT	3'-0"	RADII	3"		
LEGEND	White	COLOR	White		
COLOR	Green				

SYMBOL(S)	ANGLE	X	Y	WID	HT
AR_Type D	270	6	4.7	8	12

SIGN NUMBER	NUMBER OF POSTS	CLEARANCE Edge Of Lane	COLUMN SIZE		AVERAGE LENGTH

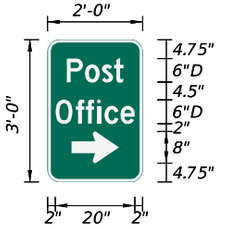


NO. OF LIGHT FIXTURES | FIXTURE SPACING | PHOTOMETRIC CURVE | WATT | VOLTAGE

COPY		P	o	s	t		L																		
SPACE	4.8	4.6	4.3	3.1	2.4	4.8	14.3																		
COPY		O	f	f	i	c	e		L																
SPACE	2	5.1	2.5	2.9	1.9	4.1	3.5	2	20																
COPY																									
SPACE																									
COPY																									
SPACE																									
COPY																									
SPACE																									
COPY																									
SPACE																									

SIGN NAME	SP-3	QTY	1	SIGN NUMBER	STATION(S)
PANEL		BORDER			325+40
WIDTH	2'-6"	WIDTH	0.75"		
HEIGHT	1'-0"	RADII	3"		
LEGEND	White	COLOR	White		
COLOR	Green				

SYMBOL(S)	ANGLE	X	Y	WID	HT

SIGN NUMBER	NUMBER OF POSTS	CLEARANCE Edge Of Lane	COLUMN SIZE		AVERAGE LENGTH

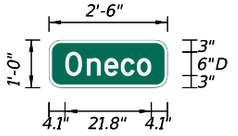

NO. OF LIGHT FIXTURES | FIXTURE SPACING | PHOTOMETRIC CURVE | WATT | VOLTAGE

COPY		O	n	e	c	o		L																	
SPACE	4.1	5.5	4.4	4.1	4.1	3.7	4.1	21.8																	
COPY																									
SPACE																									
COPY																									
SPACE																									
SIGN NAME	SP-4	QTY	1	SIGN NUMBER	STATION(S)
PANEL		BORDER			325+40
WIDTH	3'-0"	WIDTH	0.75"		
HEIGHT	2'-0"	RADII	3"		
LEGEND	White	COLOR	White		
COLOR	Green				

SYMBOL(S)	ANGLE	X	Y	WID	HT

SIGN NUMBER	NUMBER OF POSTS	CLEARANCE Edge Of Lane	COLUMN SIZE		AVERAGE LENGTH



NO. OF LIGHT FIXTURES | FIXTURE SPACING | PHOTOMETRIC CURVE | WATT | VOLTAGE

COPY		B	r	a	n	d	e	n		L															
SPACE	3.4	5	2.7	4.6	4.4	4.6	4.4	3.5	3.4	29.2															
COPY		R	i	v	e	r		L																	
SPACE	9	5	1.7	4.7	4.4	2.3	9	18.1																	
COPY																									
SPACE																									
COPY																									
SPACE																									
COPY																									
SPACE																									
COPY																									
SPACE																									

THE OFFICIAL RECORD OF THIS SHEET IS THE ELECTRONIC FILE DIGITALLY SIGNED AND SEALED UNDER RULE 61G15-23.004, F.A.C.

7/20/2022 5:25:25 PM yrivera
H:\Worksets\FDOT\445144152O1\SigningAndMarking\GSWKSP01.dgn

REVISIONS			
DATE	DESCRIPTION	DATE	DESCRIPTION


ENGINEER OF RECORD
JULIO A. ALEGRE, P.E.
LICENSE NUMBER 66265
PROTEAN DESIGN GROUP
100 EAST PINE STREET, SUITE 600
ORLANDO, FL 32801

STATE OF FLORIDA
DEPARTMENT OF TRANSPORTATION


ROAD NO.	COUNTY	FINANCIAL PROJECT ID
SR 683	MANATEE	445144-1-52-01

GUIDE SIGN WORK SHEET AND DETAILS (4)


SHEET NO. S-79

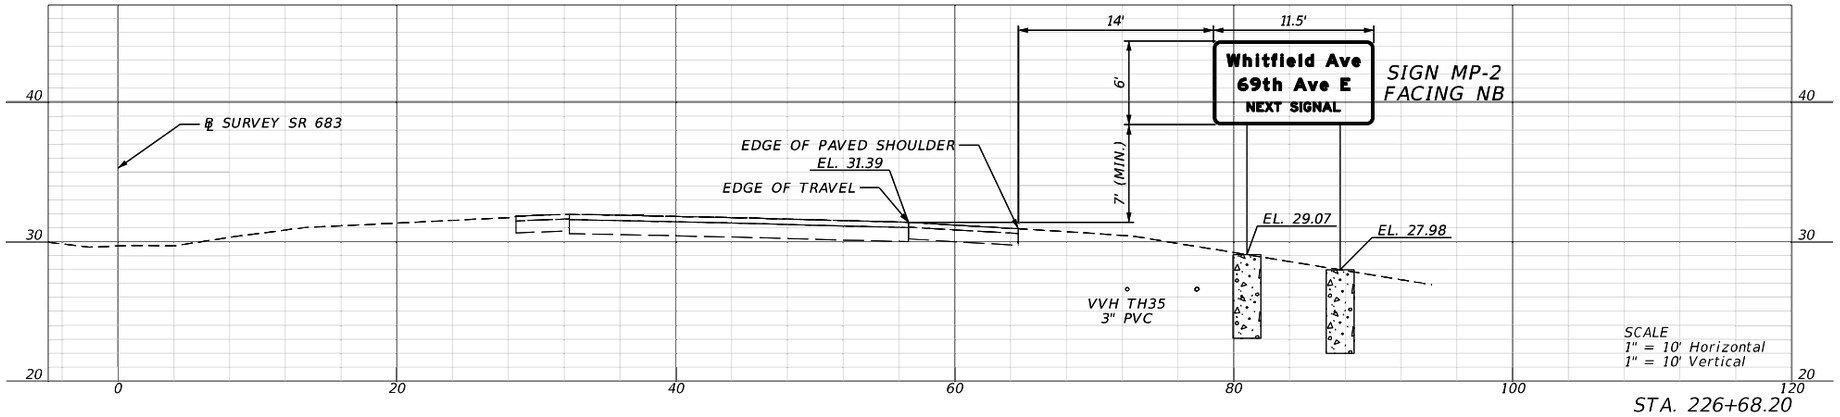

STA. 226+68.20

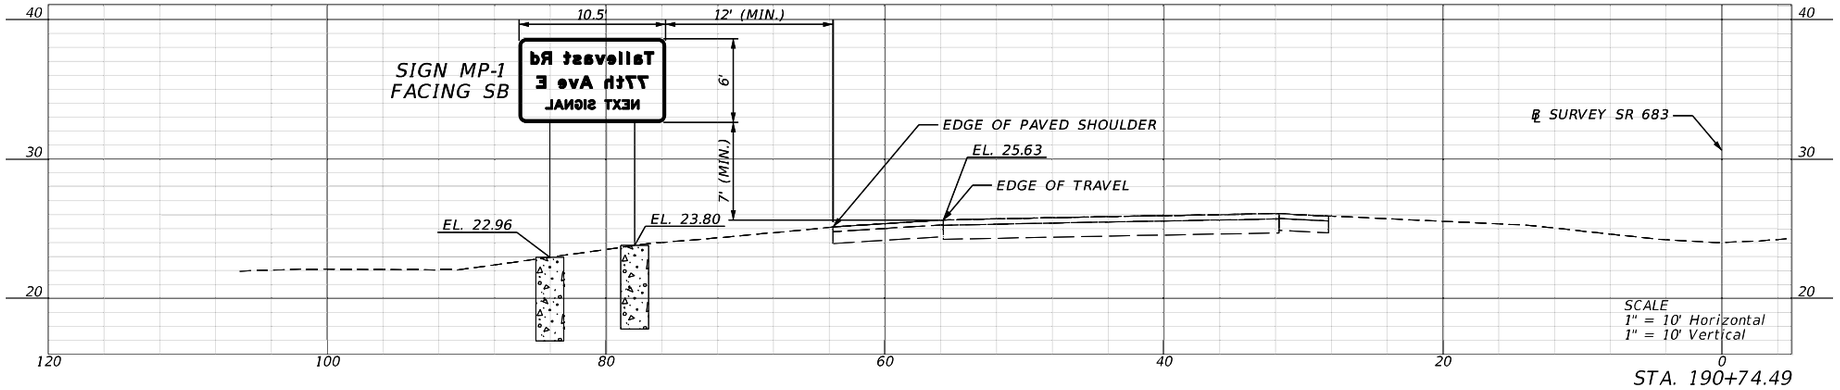

STA. 190+74.49

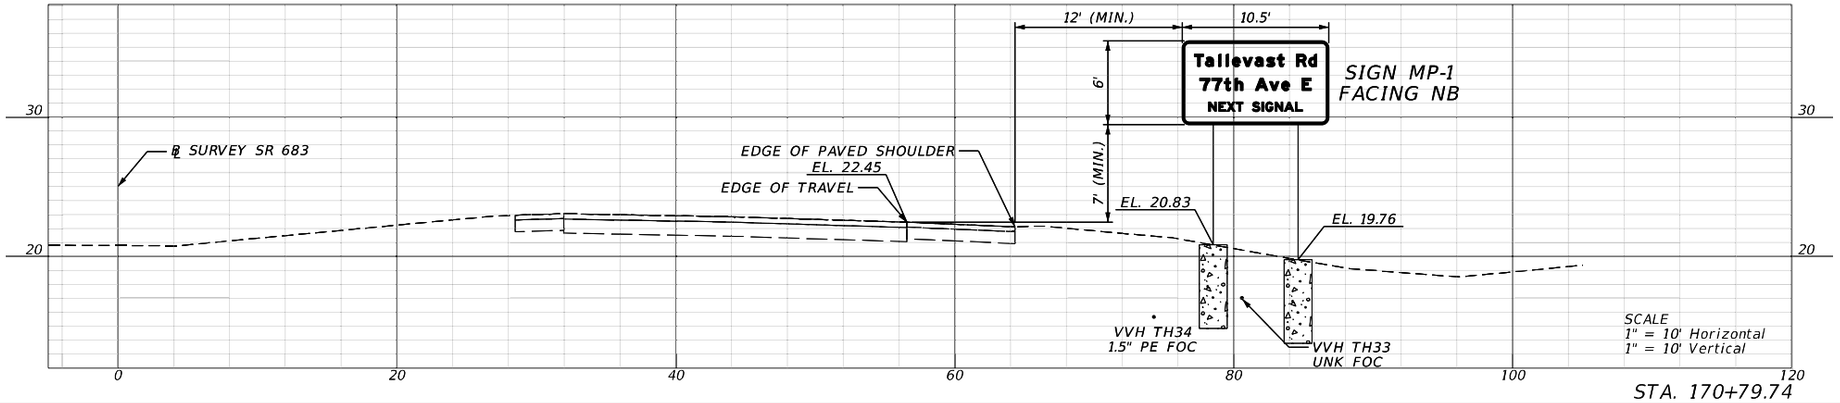



STA. 170+79.74


REVISIONS				ENGINEER OF RECORD	STATE OF FLORIDA DEPARTMENT OF TRANSPORTATION			SIGN CROSS SECTIONS (1)	SHEET NO.
DATE	DESCRIPTION	DATE	DESCRIPTION	JULIO A. ALEGRE, P.E. LICENSE NUMBER 66265 PROTEAN DESIGN GROUP 100 EAST PINE STREET, SUITE 600 ORLANDO, FL 32801	ROAD NO.	COUNTY	FINANCIAL PROJECT ID		S-80
					SR 683	MANATEE	445144-1-52-01		

THE OFFICIAL RECORD OF THIS SHEET IS THE ELECTRONIC FILE DIGITALLY SIGNED AND SEALED UNDER RULE 61G15-23.004, F.A.C.

7/20/2022 9:38:12 AM yrivera
H:\Worksets\FDOT\445144152O1\SignAndMarking\RDXSSP01.dgn

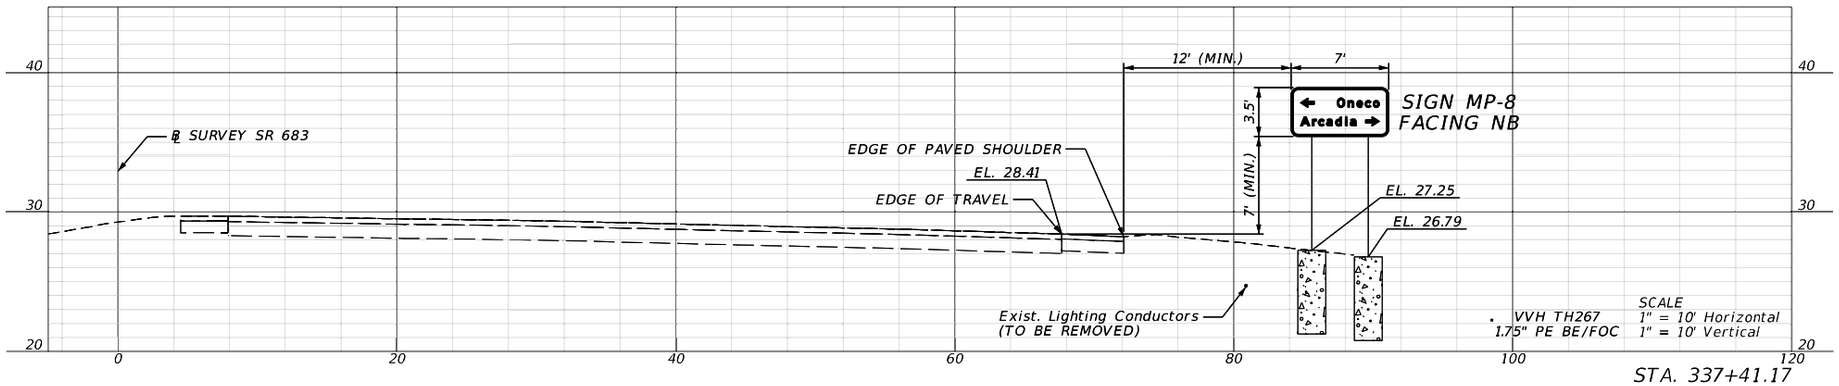

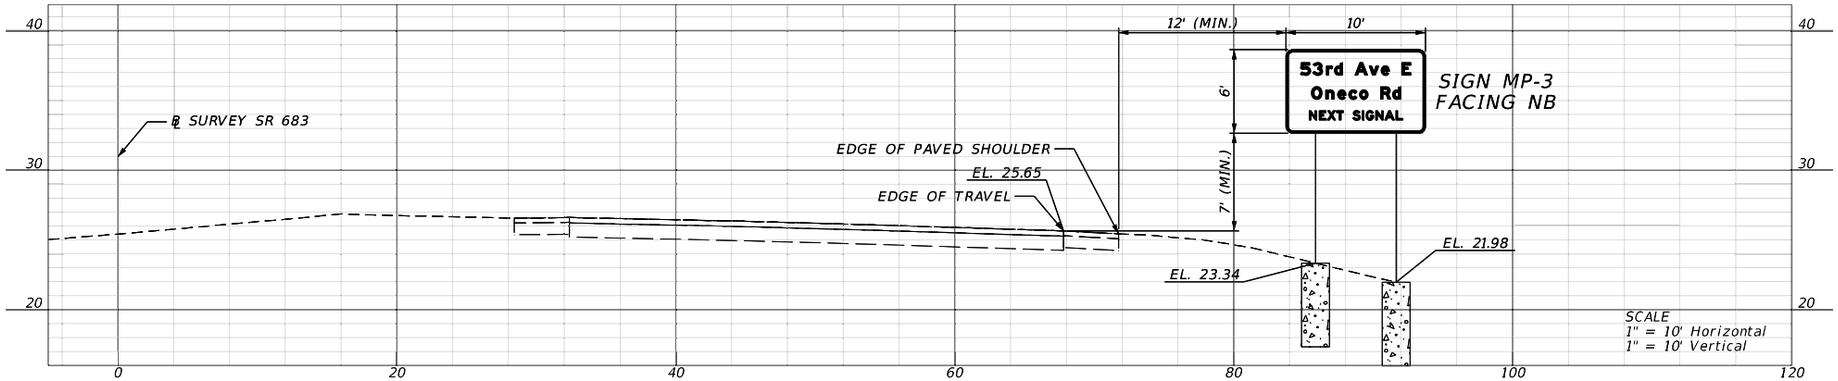


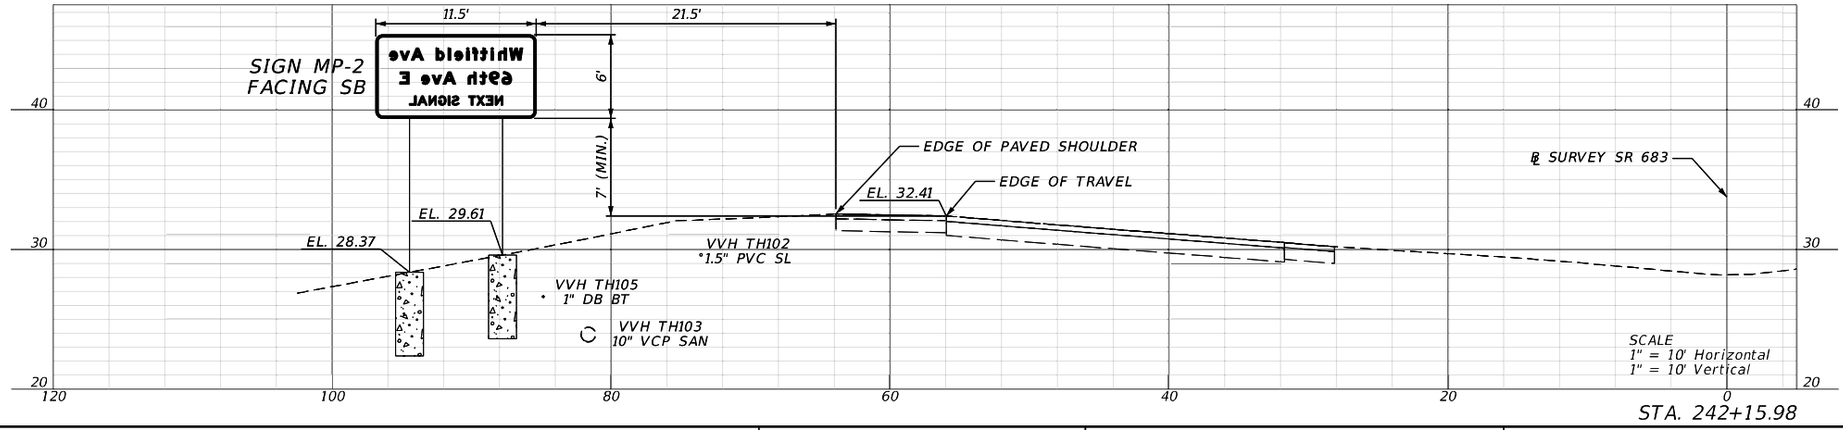



REVISIONS				ENGINEER OF RECORD	STATE OF FLORIDA DEPARTMENT OF TRANSPORTATION			SIGN CROSS SECTIONS (2)	SHEET NO.
DATE	DESCRIPTION	DATE	DESCRIPTION	JULIO A. ALEGRE, P.E. LICENSE NUMBER 66265 PROTEAN DESIGN GROUP 100 EAST PINE STREET, SUITE 600 ORLANDO, FL 32801	ROAD NO.	COUNTY	FINANCIAL PROJECT ID		S-81
					SR 683	MANATEE	445144-1-52-01		

THE OFFICIAL RECORD OF THIS SHEET IS THE ELECTRONIC FILE DIGITALLY SIGNED AND SEALED UNDER RULE 61G15-23.004, F.A.C.

7/20/2022 9:38:20 AM yrivera
H:\Worksets\FDOT\445144152\01\SignAndMarking\XDXSSP01.dgn

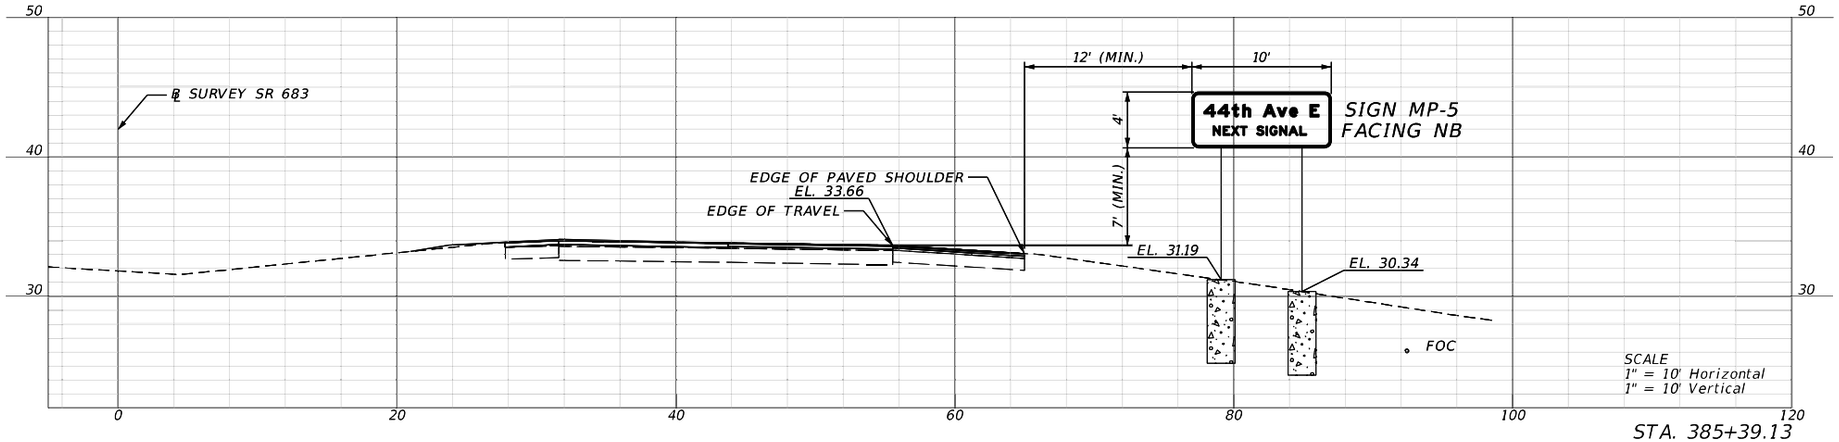

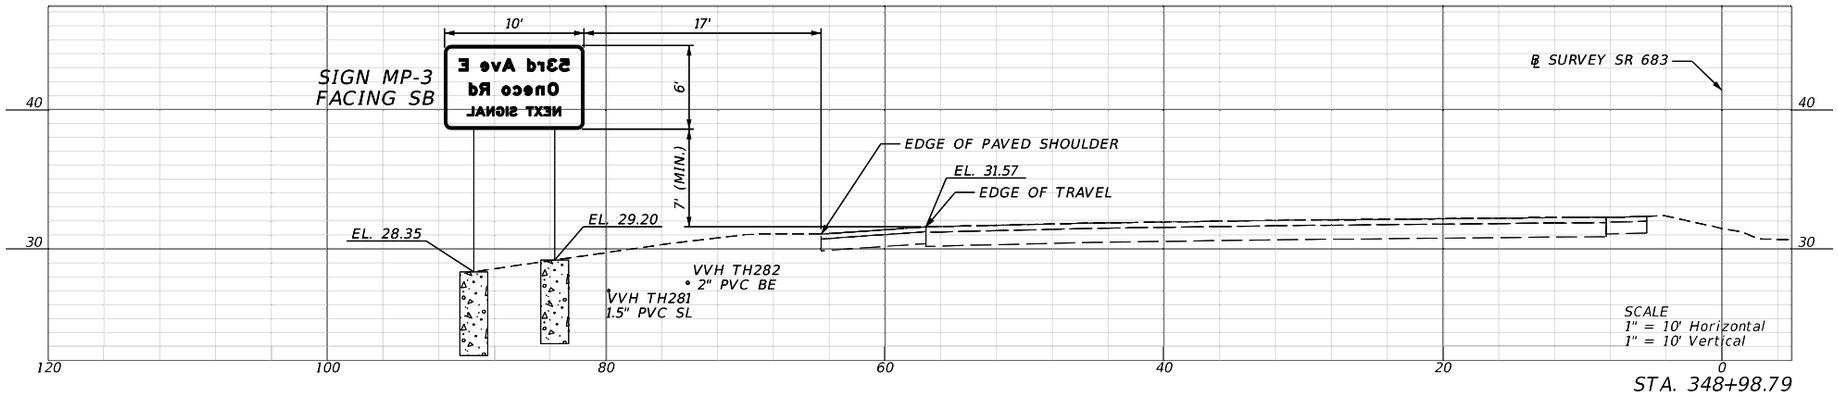


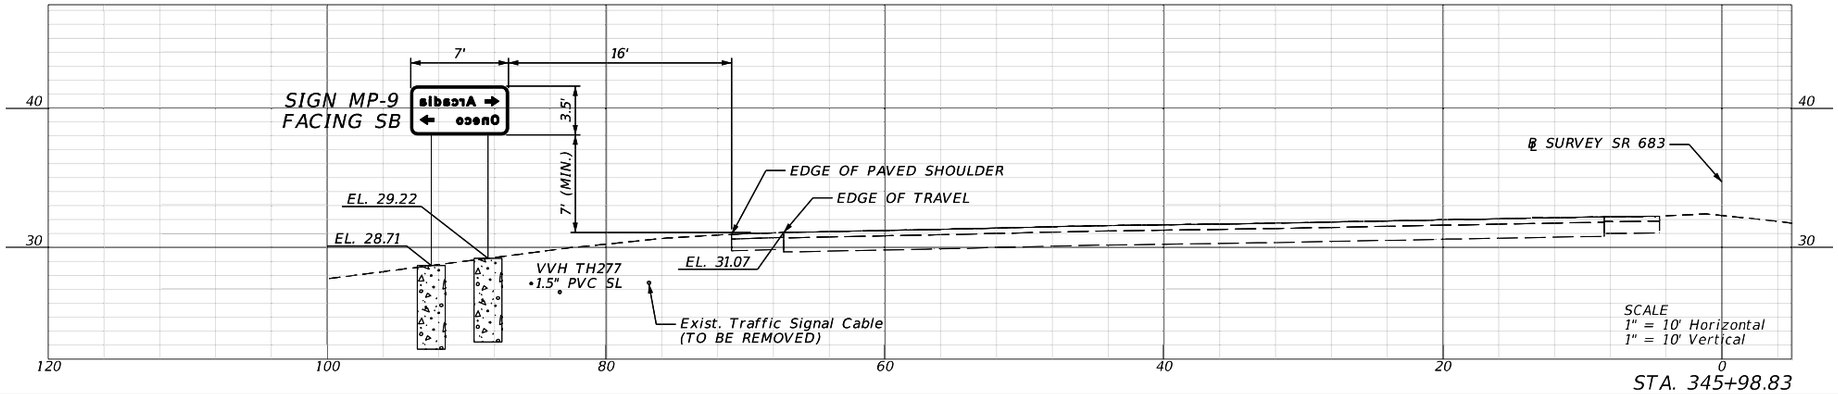


REVISIONS				ENGINEER OF RECORD	STATE OF FLORIDA DEPARTMENT OF TRANSPORTATION			SIGN CROSS SECTIONS (3)	SHEET NO.
DATE	DESCRIPTION	DATE	DESCRIPTION	JULIO A. ALEGRE, P.E. LICENSE NUMBER 66265 PROTEAN DESIGN GROUP 100 EAST PINE STREET, SUITE 600 ORLANDO, FL 32801	ROAD NO.	COUNTY	FINANCIAL PROJECT ID		S-82
					SR 683	MANATEE	445144-1-52-01		

THE OFFICIAL RECORD OF THIS SHEET IS THE ELECTRONIC FILE DIGITALLY SIGNED AND SEALED UNDER RULE 61G15-23.004, F.A.C.


7/20/2022 9:38:25 AM yrivera
H:\Worksets\FDOT\445144152O1\SignAndMarking\RDXSSP01.dgn

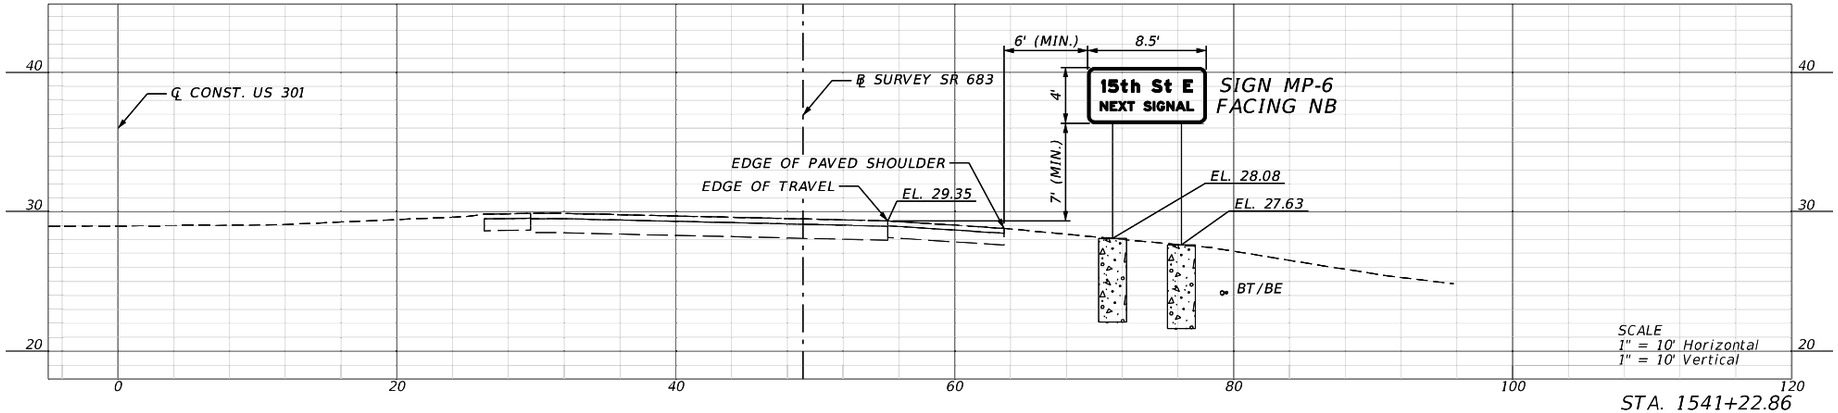

STA. 1541+22.86

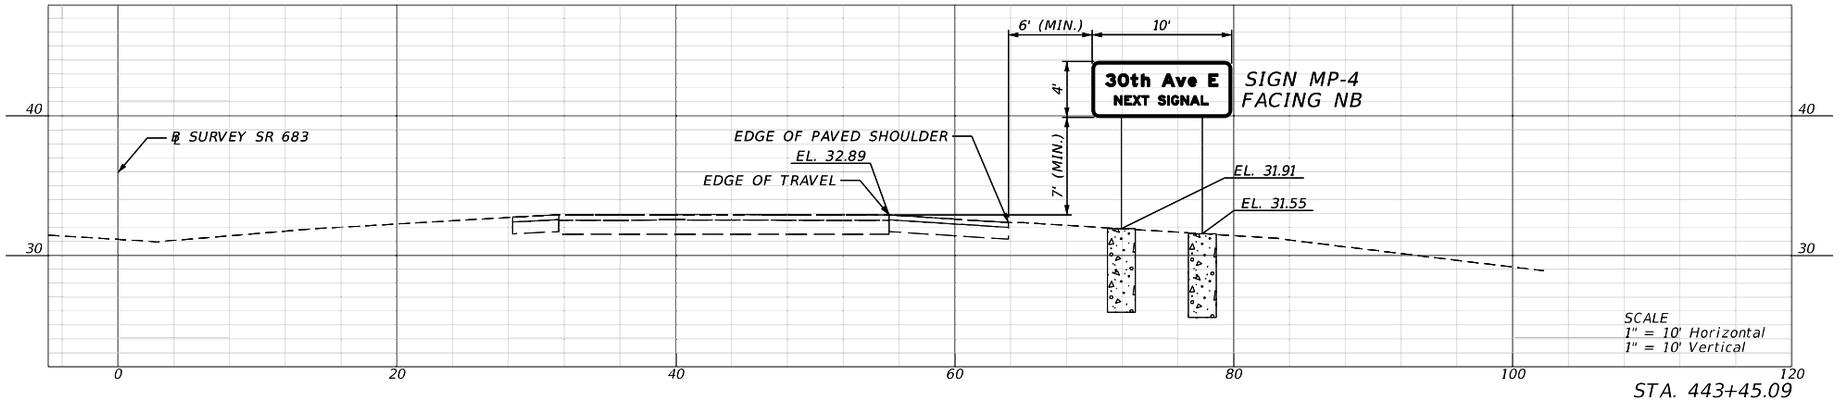

STA. 443+45.09

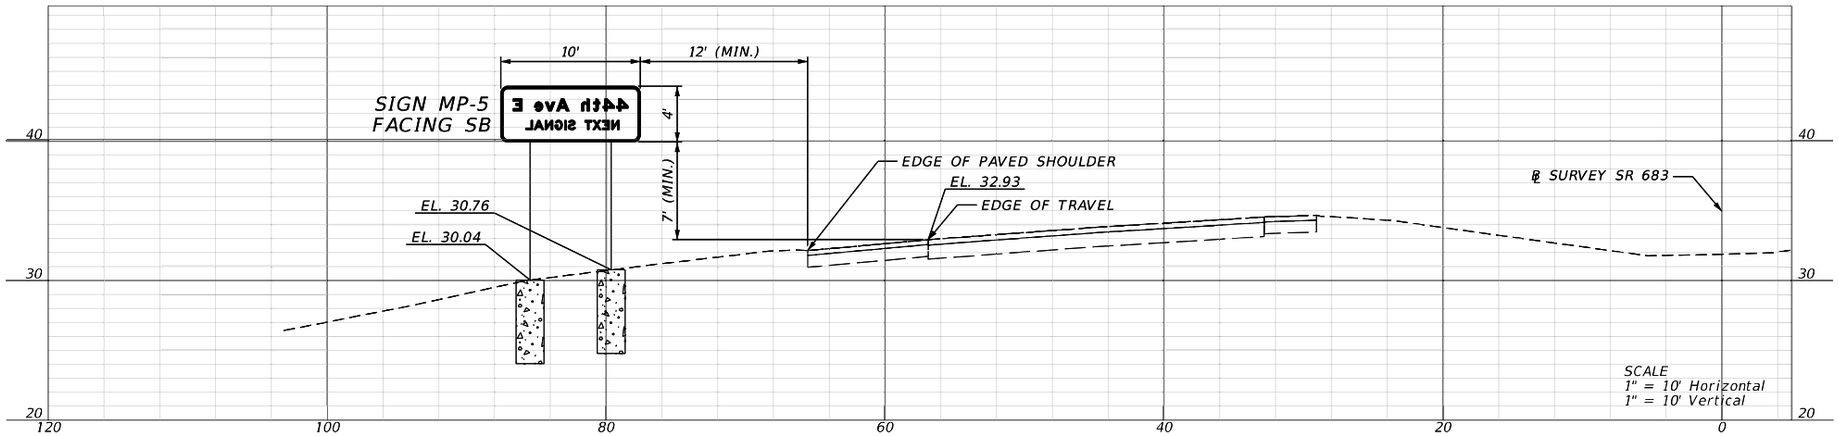


STA. 403+32.13


REVISIONS				ENGINEER OF RECORD	STATE OF FLORIDA DEPARTMENT OF TRANSPORTATION			SIGN CROSS SECTIONS (4)	SHEET NO.
DATE	DESCRIPTION	DATE	DESCRIPTION	JULIO A. ALEGRE, P.E. LICENSE NUMBER 66265 PROTEAN DESIGN GROUP 100 EAST PINE STREET, SUITE 600 ORLANDO, FL 32801	ROAD NO.	COUNTY	FINANCIAL PROJECT ID		S-83
					SR 683	MANATEE	445144-1-52-01		

THE OFFICIAL RECORD OF THIS SHEET IS THE ELECTRONIC FILE DIGITALLY SIGNED AND SEALED UNDER RULE 61G15-23.004, F.A.C.

7/20/2022 9:38:31 AM yrivera
H:\Worksets\FDOT\445144152\01\SignAndMarking\XRDXSSP01.dgn

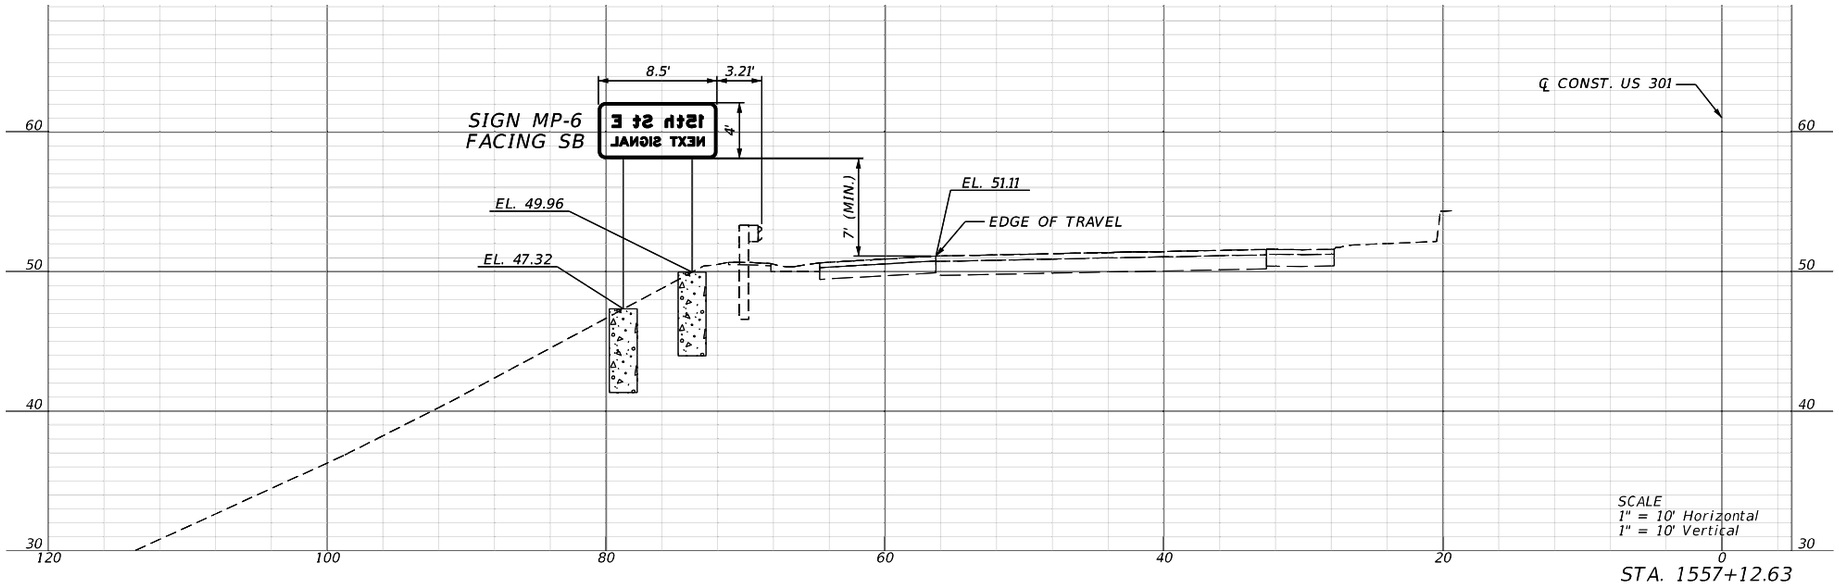

STA. 1557+12.63

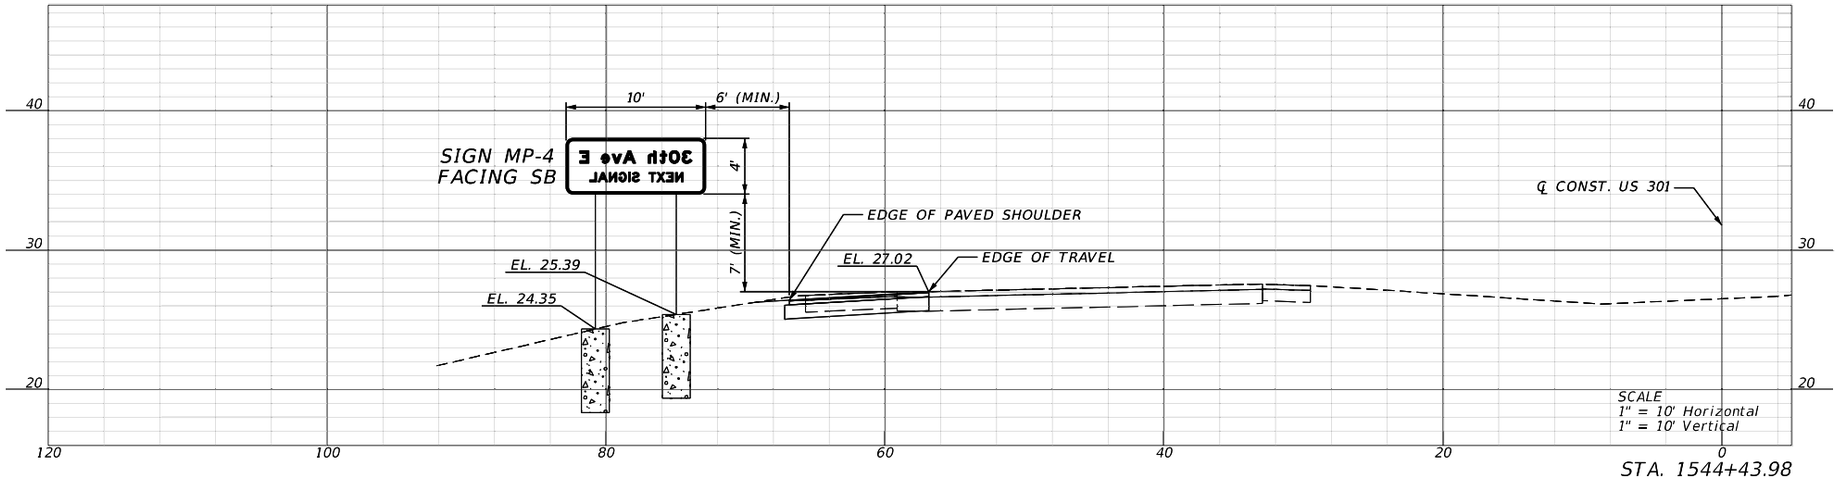


STA. 1544+43.98


REVISIONS				ENGINEER OF RECORD	STATE OF FLORIDA DEPARTMENT OF TRANSPORTATION			SIGN CROSS SECTIONS (5)	SHEET NO.
DATE	DESCRIPTION	DATE	DESCRIPTION	JULIO A. ALEGRE, P.E. LICENSE NUMBER 66265 PROTEAN DESIGN GROUP 100 EAST PINE STREET, SUITE 600 ORLANDO, FL 32801	ROAD NO.	COUNTY	FINANCIAL PROJECT ID		S-84
					SR 683	MANATEE	445144-1-52-01		

7/20/2022 9:38:34 AM yrivera
H:\Worksets\FDOT\445144152\01\SignAndMarking\RDXSSP01.dgn

THE OFFICIAL RECORD OF THIS SHEET IS THE ELECTRONIC FILE DIGITALLY SIGNED AND SEALED UNDER RULE 61G15-23.004, F.A.C.

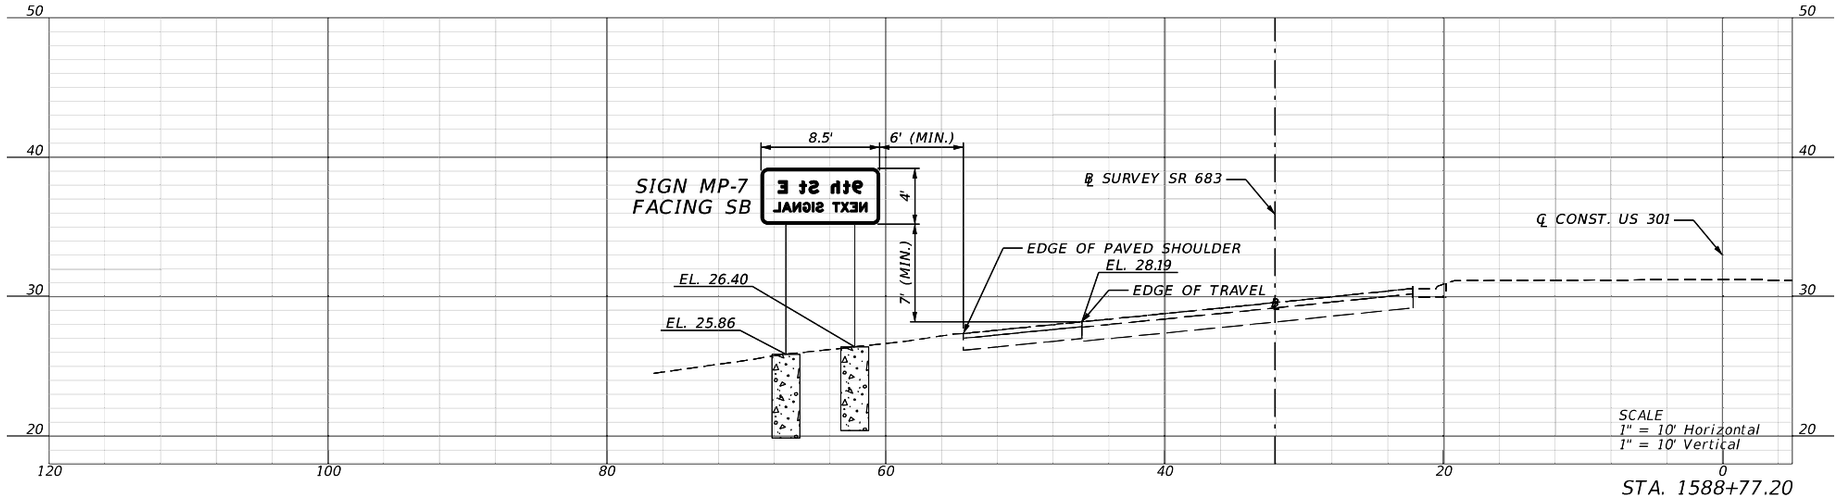

STA. 1588+77.20

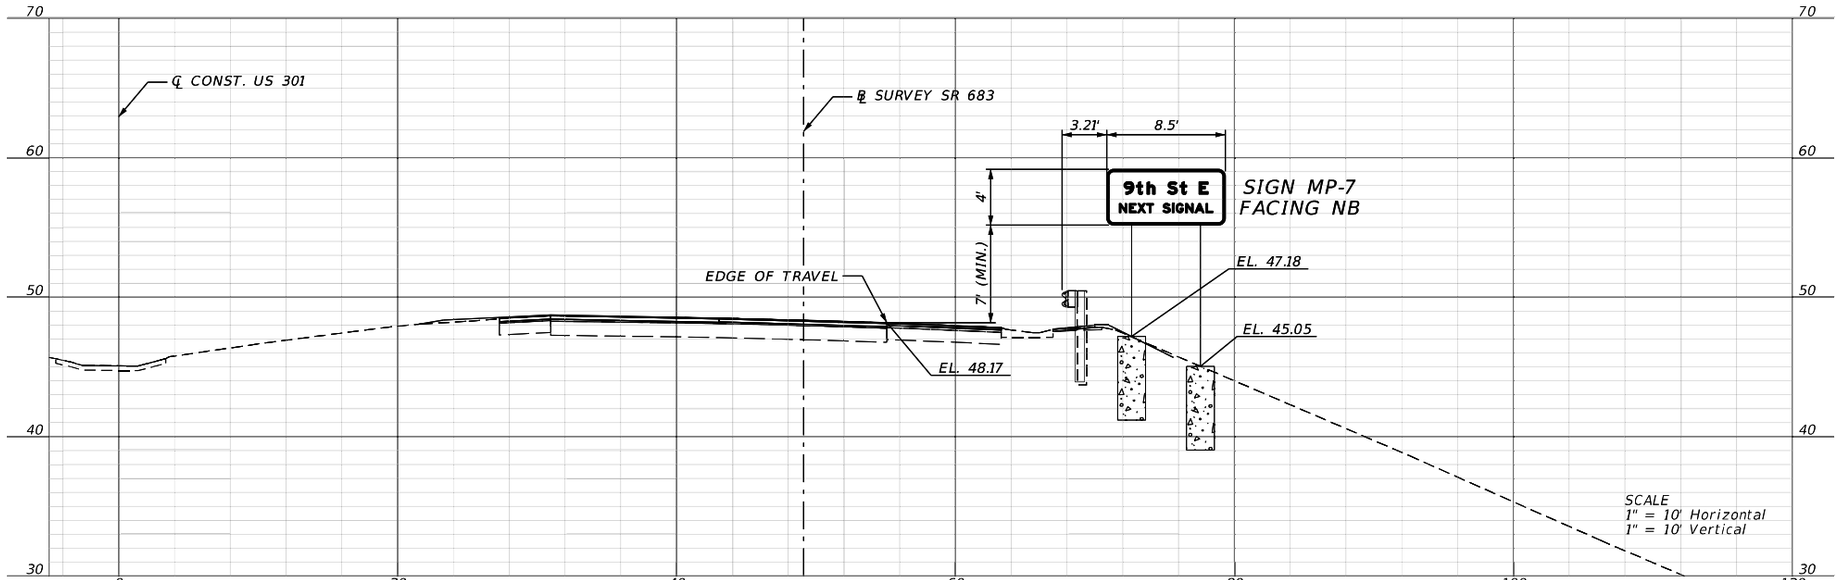

STA. 1568+78.21

REVISIONS				ENGINEER OF RECORD	STATE OF FLORIDA DEPARTMENT OF TRANSPORTATION			SIGN CROSS SECTIONS (6)	SHEET NO.
DATE	DESCRIPTION	DATE	DESCRIPTION	JULIO A. ALEGRE, P.E. LICENSE NUMBER 66265 PROTEAN DESIGN GROUP 100 EAST PINE STREET, SUITE 600 ORLANDO, FL 32801	ROAD NO.	COUNTY	FINANCIAL PROJECT ID		S-85
					SR 683	MANATEE	445144-1-52-01		

THE OFFICIAL RECORD OF THIS SHEET IS THE ELECTRONIC FILE DIGITALLY SIGNED AND SEALED UNDER RULE 61G15-23.004, F.A.C.

7/20/2022 9:38:38 AM yrivera
H:\Worksets\FDOT\445144152O1\SignAndMarking\XRDXSSP01.dgn