

CONTRACT PLANS COMPONENTS
ROADWAY
SIGNING AND PAVEMENT MARKING

STATE OF FLORIDA
DEPARTMENT OF TRANSPORTATION

THIS PROJECT TO BE LET TO CONTRACT
WITH FINANCIAL PROJECT ID:
446205-1-52-01

ROADWAY PLANS

FINANCIAL PROJECT ID 446204-1-52-01
HARDEE COUNTY (06010 AND 16030)
STATE ROAD NO. 35 (US 17)

PAVEMENT ONLY PROJECT FROM S OF HEARTLAND WAY TO N OF HILTON RD

INDEX OF ROADWAY PLANS

SHEET NO.	SHEET DESCRIPTION
1	KEY SHEET
2 - 4	TYPICAL SECTIONS
5 - 12	PROJECT CONTROL
13	GENERAL NOTES
14 - 55	ROADWAY PLAN
56 - 59	SPECIAL DETAILS CURB RAMP
60 - 63	CONCRETE REMOVAL DETAILS
64 - 68	TEMPORARY TRAFFIC CONTROL PLAN
UTV-1 - UTV-2*	VERIFIED UTILITY LOCATE SHEET

*THESE SHEETS ARE INCLUDED IN THE INDEX OF ROADWAY PLANS ONLY TO INDICATE THAT THEY ARE PART OF THE ROADWAY PLANS. THESE SHEETS ARE CONTAINED IN A SEPARATE DIGITALLY SIGNED AND SEALED DOCUMENT.



GOVERNING STANDARD PLANS:

Florida Department of Transportation, FY 2026-27 Standard Plans for Road and Bridge Construction and applicable Interim Revisions (IRs).


Standard Plans for Road Construction and associated IRs are available at the following website: <http://www.fdot.gov/design/standardplans>

GOVERNING STANDARD SPECIFICATIONS:

Florida Department of Transportation, FY 2026-27 Standard Specifications for Road and Bridge Construction at the following website: <http://www.fdot.gov/programmanagement/Implemented/SpecBooks>

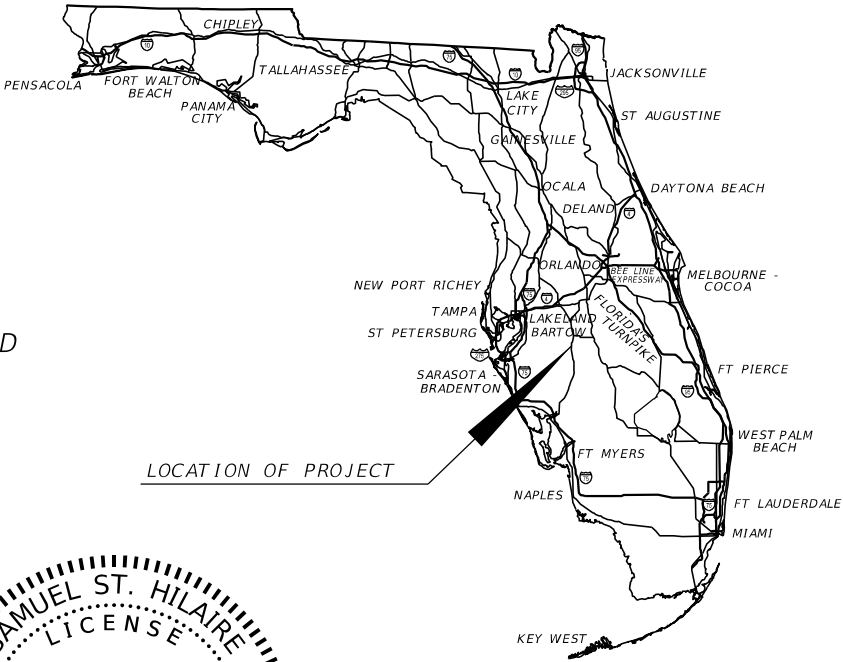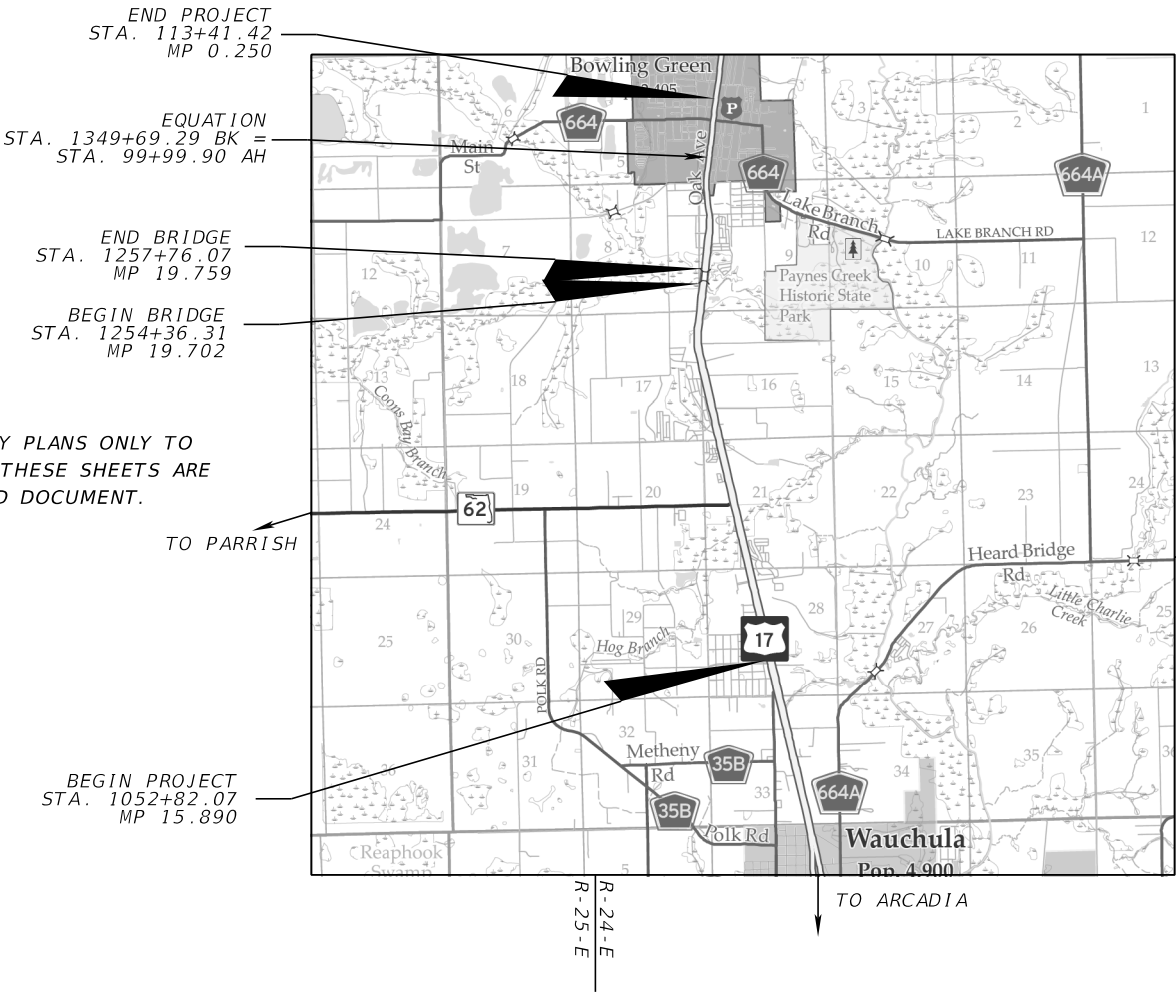

LOCATION OF PROJECT

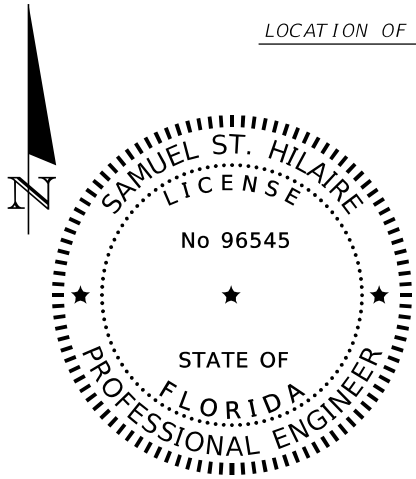

THIS ITEM HAS BEEN DIGITALLY
SIGNED AND SEALED BY:

ON THE DATE ADJACENT TO THE SEAL
SIGNATURE MUST BE VERIFIED ON ANY
ELECTRONIC COPIES.


ROADWAY PLANS
ENGINEER OF RECORD:

SAMUEL ST. HILAIRE, P.E.
P.E. LICENSE NUMBER 96545
FLORIDA DEPT. OF TRANSPORTATION
801 N. BROADWAY AVENUE
BARTOW, FL 33830-3809
(863) 519-2300

FDOT PROJECT MANAGER:

SAMUEL ST. HILAIRE, P.E.

CONSTRUCTION CONTRACT NO.	FISCAL YEAR	SHEET NO.
EIY40	27	1

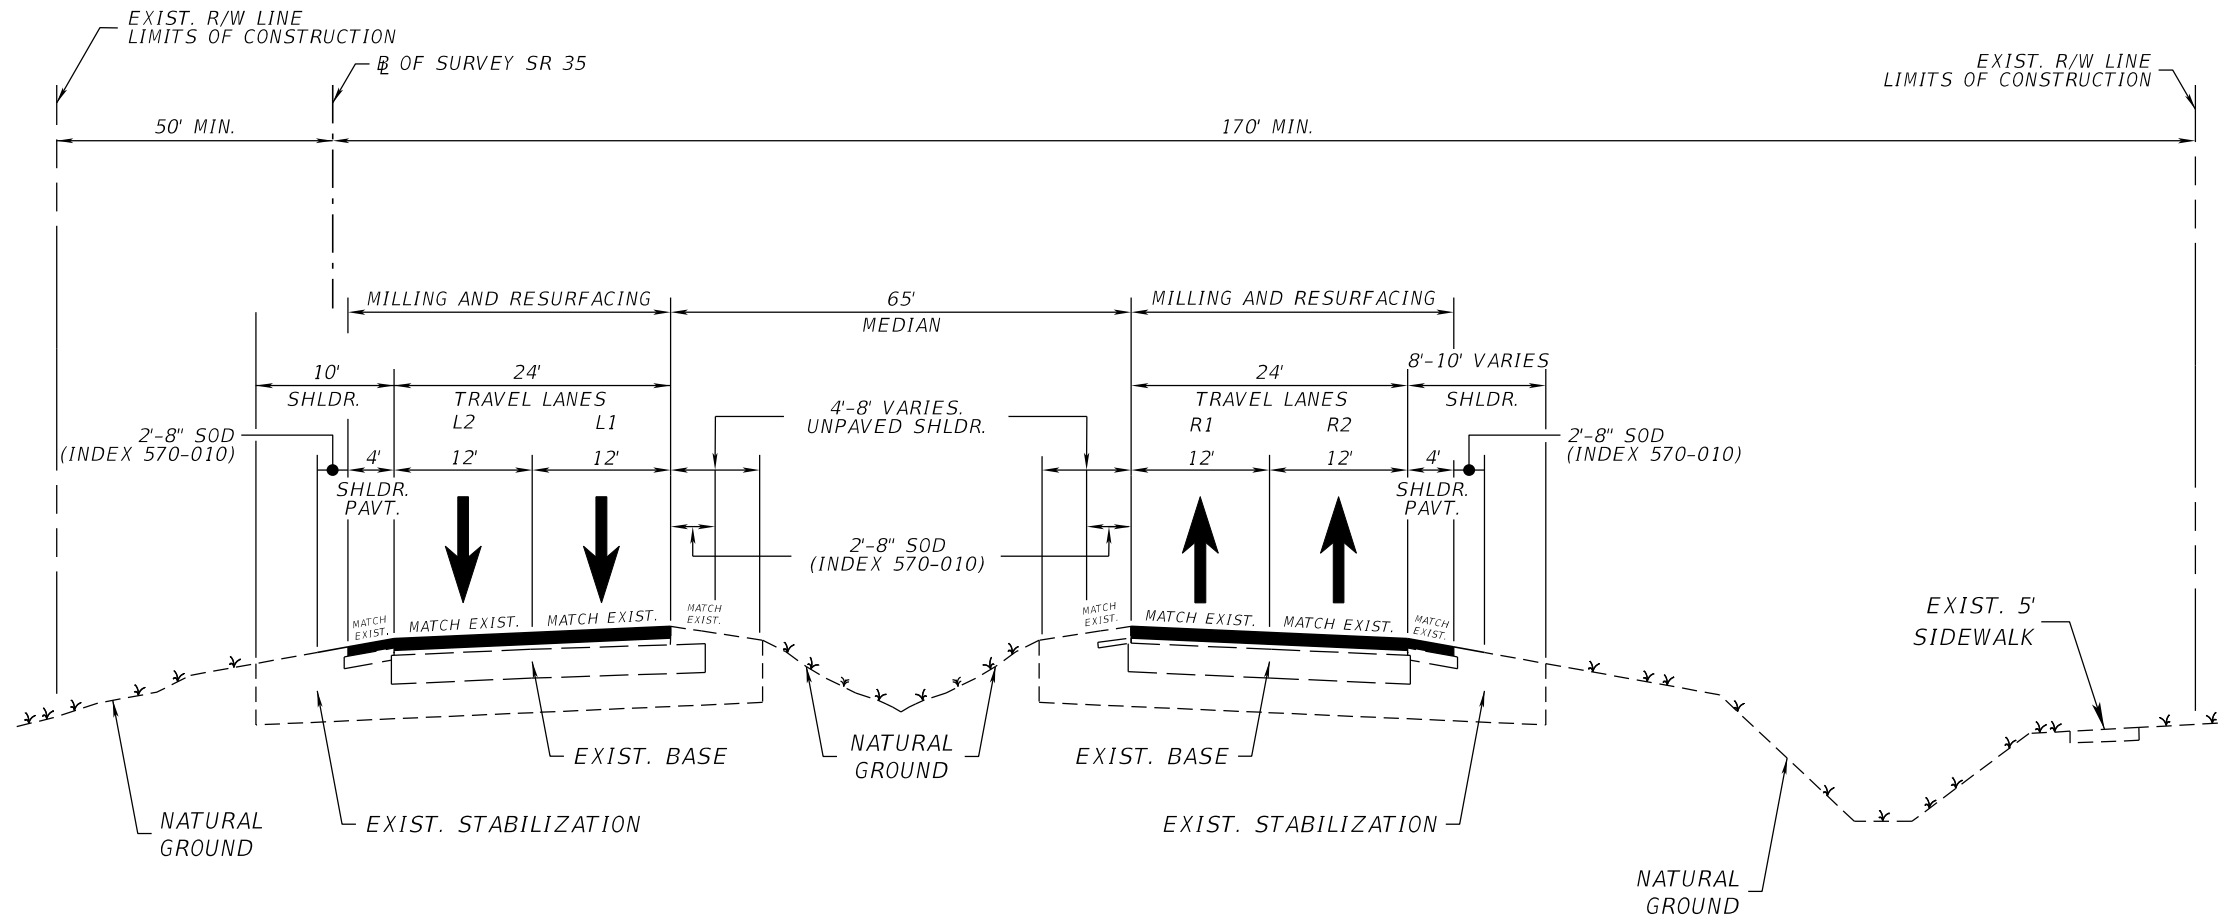

TYPICAL SECTION NO. 1
SR 35 (US 17)

FROM STA. 1052+82.07 TO STA. 1254+36.31
& STA. 1257+76.07 TO STA. 1294+64.47

SMOOTHNESS CLASS 2

MAINLINE L1, L2, R1, R2 AND TURN LANES

MILL EXISTING ASPHALT PAVEMENT FOR DEPTH (3 ¾")
TYPE SP STRUCTURAL COURSE SP-12.5 (TRAFFIC E) (3") (PG 76-22)
FRICTION COURSE FC-5 (¾") (PG 76-22)

PAVED SHOULDERS

MILL EXISTING ASPHALT PAVEMENT FOR DEPTH (2 ¼")
TYPE SP STRUCTURAL COURSE SP-12.5 (TRAFFIC E) (1 ½") (PG 76-22)
FRICTION COURSE FC-5 (¾") (PG 76-22)

SIDE STREETS

MILL EXISTING ASPHALT PAVEMENT FOR DEPTH (1 ½")
FRICTION COURSE FC-12.5 (TRAFFIC E) (1 ½") (PG 76-22)

CROSSOVERS

MILL EXISTING ASPHALT PAVEMENT FOR DEPTH (1 ½")
TYPE SP STRUCTURAL COURSE SP-12.5 (TRAFFIC E) (1 ½") (PG 76-22)

SIDE STREET SR 62
(STA 1159+97.32 LT TO 1161+20.52 LT)


MILL EXISTING ASPHALT PAVEMENT FOR DEPTH (3 ¾")
TYPE SP STRUCTURAL COURSE SP-12.5 (TRAFFIC E) (3") (PG 76-22)
FRICTION COURSE FC-5 (¾") (PG 76-22)

TRAFFIC DATA

CURRENT YEAR = 2026 AADT = 24,400
ESTIMATED OPENING YEAR = 2027 AADT = 24,900
ESTIMATED DESIGN YEAR = 2046 AADT = 34,000
K = 9.0% D = 60.0% T = 20.3% (24 HOUR)
DESIGN HOUR T = 10.2%
DESIGN SPEED = 65 MPH (MP 15.890 TO MP 20.140)
CONTEXT CLASSIFICATION = C3C SUBURBAN COMMERCIAL (MP 15.895 TO MP 17.890)
C2 RURAL (MP 17.890 TO MP 20.132)

NOT TO SCALE

REVISIONS				ENGINEER OF RECORD		STATE OF FLORIDA DEPARTMENT OF TRANSPORTATION			TYPICAL SECTION	SHEET NO.
DATE	DESCRIPTION	DATE	DESCRIPTION	SAMUEL ST. HILAIRE LICENSE NUMBER: 96545 FLORIDA DEPT. OF TRANSPORTATION 801 N. BROADWAY AVENUE BARTOW, FL 33830-3809		ROAD NO.	COUNTY	FINANCIAL PROJECT ID		
						SR 35	HARDEE	446204-1-52-01		2

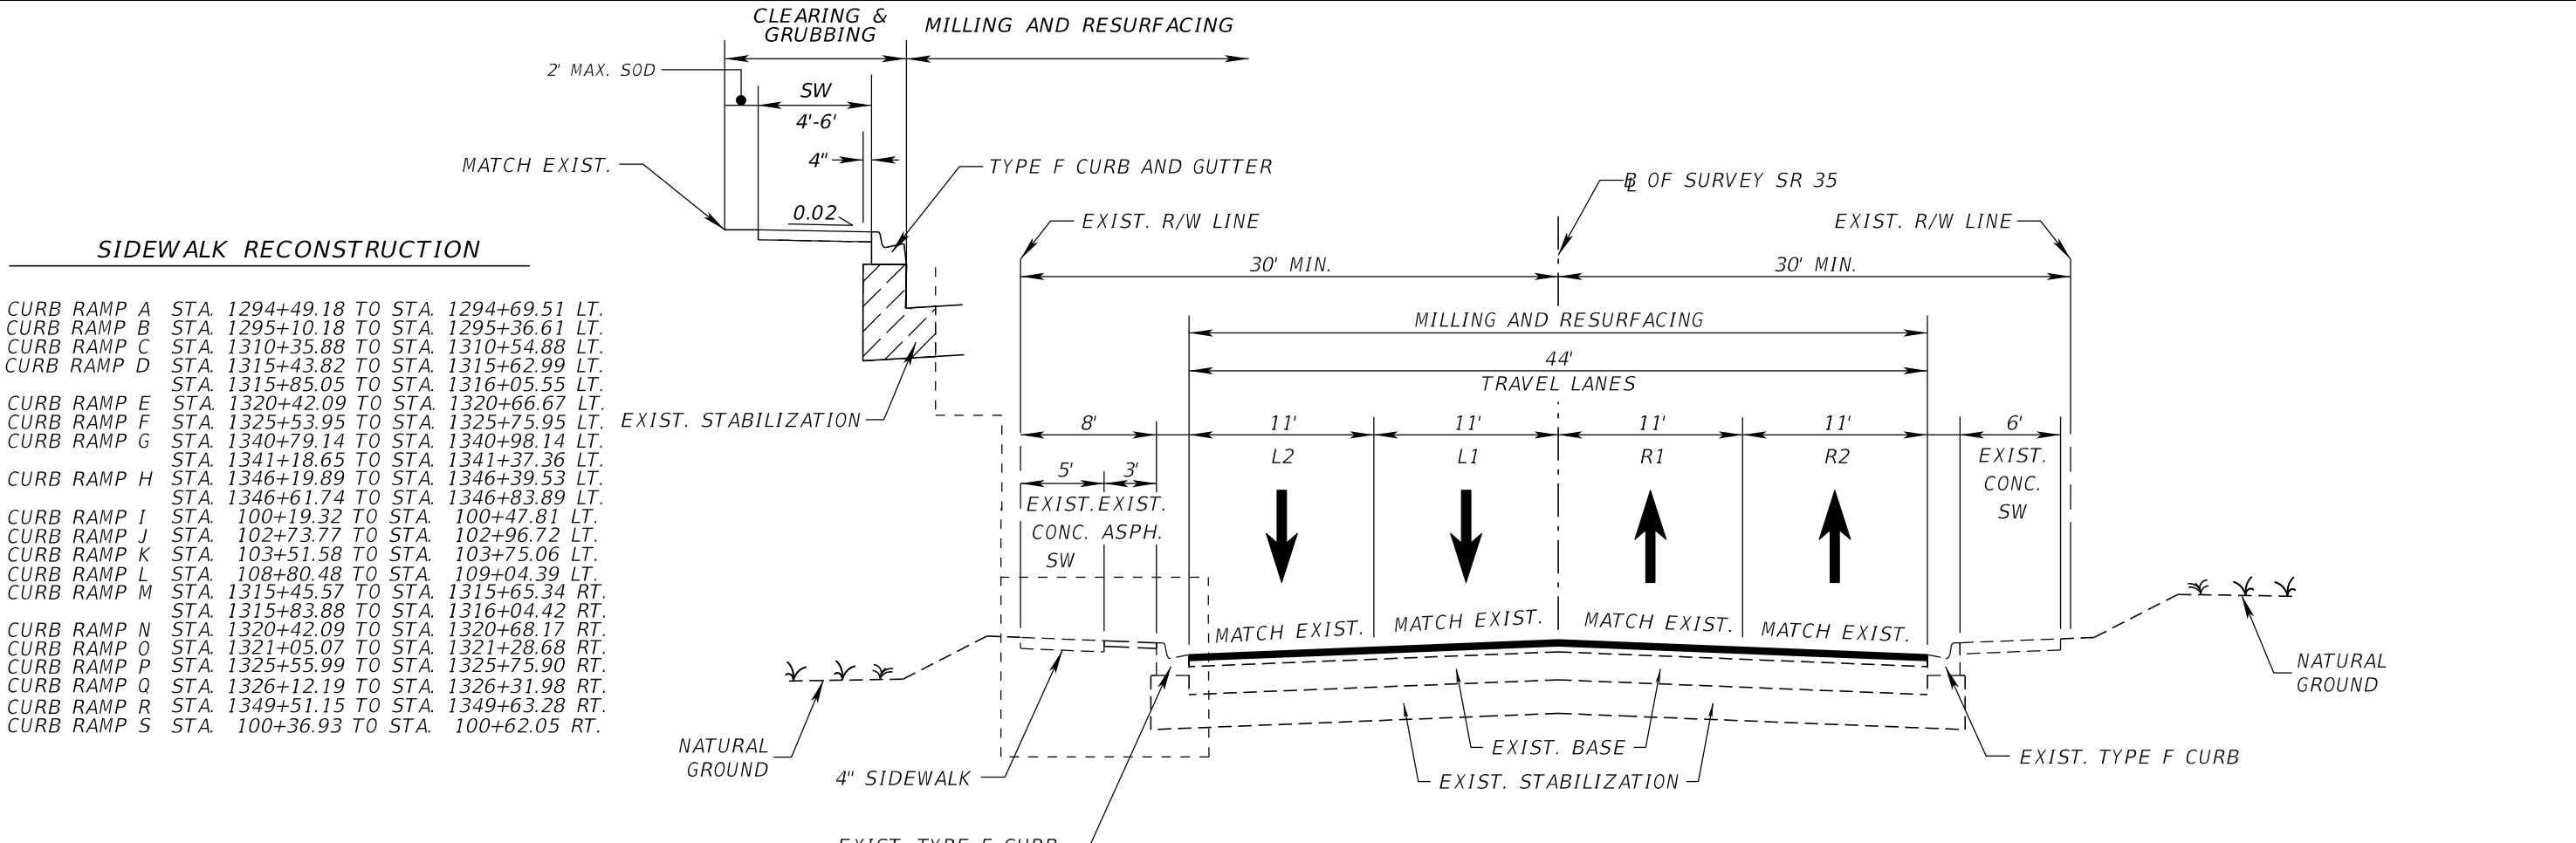

STA. 1294+64.47 TO STA. 1349+69.29 BK. =
STA. 99+99.90 AH. TO STA. 113+41.42

MAINLINE L1 & L2 - STA. 1294+64.47 TO 1349+69.29 - BK.

MILL EXISTING ASPHALT PAVEMENT FOR DEPTH (3")
TYPE SP STRUCTURAL COURSE SP-12.5 (TRAFFIC E) (1½") (HP)
FRICTION COURSE FC-12.5 (TRAFFIC E) (1 ½") (HP)

MAINLINE R1 & R2 - STA. 1294+64.47 TO 1349+69.29 - BK.

MILL EXISTING ASPHALT PAVEMENT FOR DEPTH (3")
*GEOSYNTHETIC LAYER
TYPE SP STRUCTURAL COURSE SP-12.5 (TRAFFIC E) (1½") (PG 76-22)
FRICTION COURSE FC-12.5 (TRAFFIC E) (1 ½") (PG 76-22)

MAINLINE - 99+99.90 AH. TO STA. 113+41.42

MILL EXISTING ASPHALT PAVEMENT FOR DEPTH (3")
TYPE SP STRUCTURAL COURSE SP-12.5 (TRAFFIC E) (1½") (PG 76-22)
FRICTION COURSE FC-12.5 (TRAFFIC E) (1 ½") (PG 76-22)

TURN LANES & SIDE STREETS

MILL EXISTING ASPHALT PAVEMENT FOR DEPTH (1½")
FRICTION COURSE FC-12.5 (TRAFFIC E) (1 ½") (PG 76-22)

CROSSOVERS

MILL EXISTING ASPHALT PAVEMENT FOR DEPTH (1½")
TYPE SP STRUCTURAL COURSE SP-12.5 (TRAFFIC E) (1 ½") (PG 76-22)

TRAFFIC DATA

CURRENT YEAR = 2026 AADT = 24,400
ESTIMATED OPENING YEAR = 2027 AADT = 24,900
ESTIMATED DESIGN YEAR = 2046 AADT = 34,000
K = 9.0% D = 60.0% T = 20.3% (24 HOUR)
DESIGN HOUR T = 10.2%
DESIGN SPEED = 45 MPH
CONTEXT CLASSIFICATION = C2T RURAL TOWN (MP 20.132 TO MP 21.500) (06010)
(MP 0.000 TO MP 0.250) (16030)

*APPLY GEOSYNTHETIC LAYER PRIOR TO RESURFACING.


NOT TO SCALE

REVISIONS				ENGINEER OF RECORD		STATE OF FLORIDA DEPARTMENT OF TRANSPORTATION			SHEET NO.
DATE	DESCRIPTION	DATE	DESCRIPTION	SAMUEL ST. HILAIRE LICENSE NUMBER: 96545 FLORIDA DEPT. OF TRANSPORTATION 801 N. BROADWAY AVENUE BARTOW, FL 33830-3809		ROAD NO.	COUNTY	FINANCIAL PROJECT ID	
						SR 35	HARDEE	446204-1-52-01	

TYPICAL SECTION

3

THE OFFICIAL RECORD OF THIS SHEET IS THE ELECTRONIC FILE DIGITALLY SIGNED AND SEALED UNDER RULE 61G15-23.004, F.A.C.

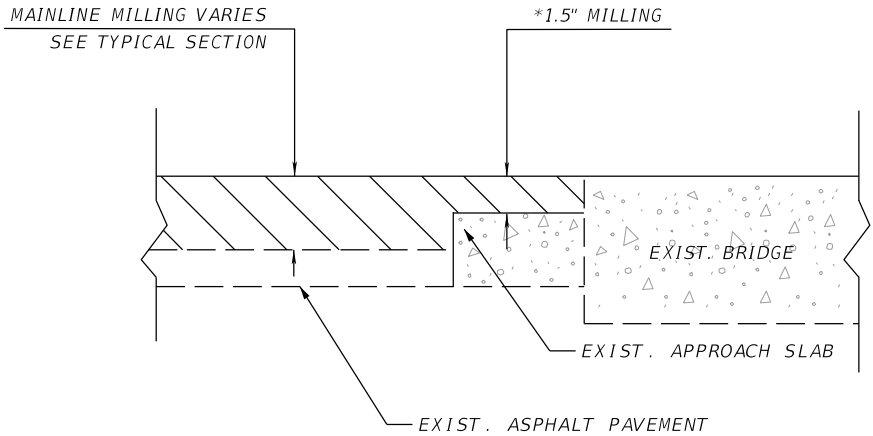

BRIDGE APPROACH DETAIL 1

STA. 1254+36.31 TO STA. 1257+76.07

MILLING

MILL EXISTING ASPHALT PAVEMENT FOR DEPTH (1½")


RESURFACING

FRICTION COURSE FC-12.5 (TRAFFIC E) (1 ½") (PG 76-22)

* DEPTH OF ASPHALT ABOVE APPROACH SLAB
TO BE VERIFIED PRIOR THE MILLING OPERATION.

TRAFFIC DATA

CURRENT YEAR = 2026 AADT = 24,400
ESTIMATED OPENING YEAR = 2027 AADT = 24,900
ESTIMATED DESIGN YEAR = 2046 AADT = 34,000
K = 9% D = 57.3% T = 16.4% (24 HOUR)
DESIGN HOUR T = 8.2%
DESIGN SPEED = 65 MPH (MP 15.890 TO MP 20.140)
CONTEXT CLASSIFICATION = C3C SUBURBAN COMMERCIAL (MP 15.895 TO MP 17.890)
C2 RURAL (MP 17.890 TO MP 20.132)

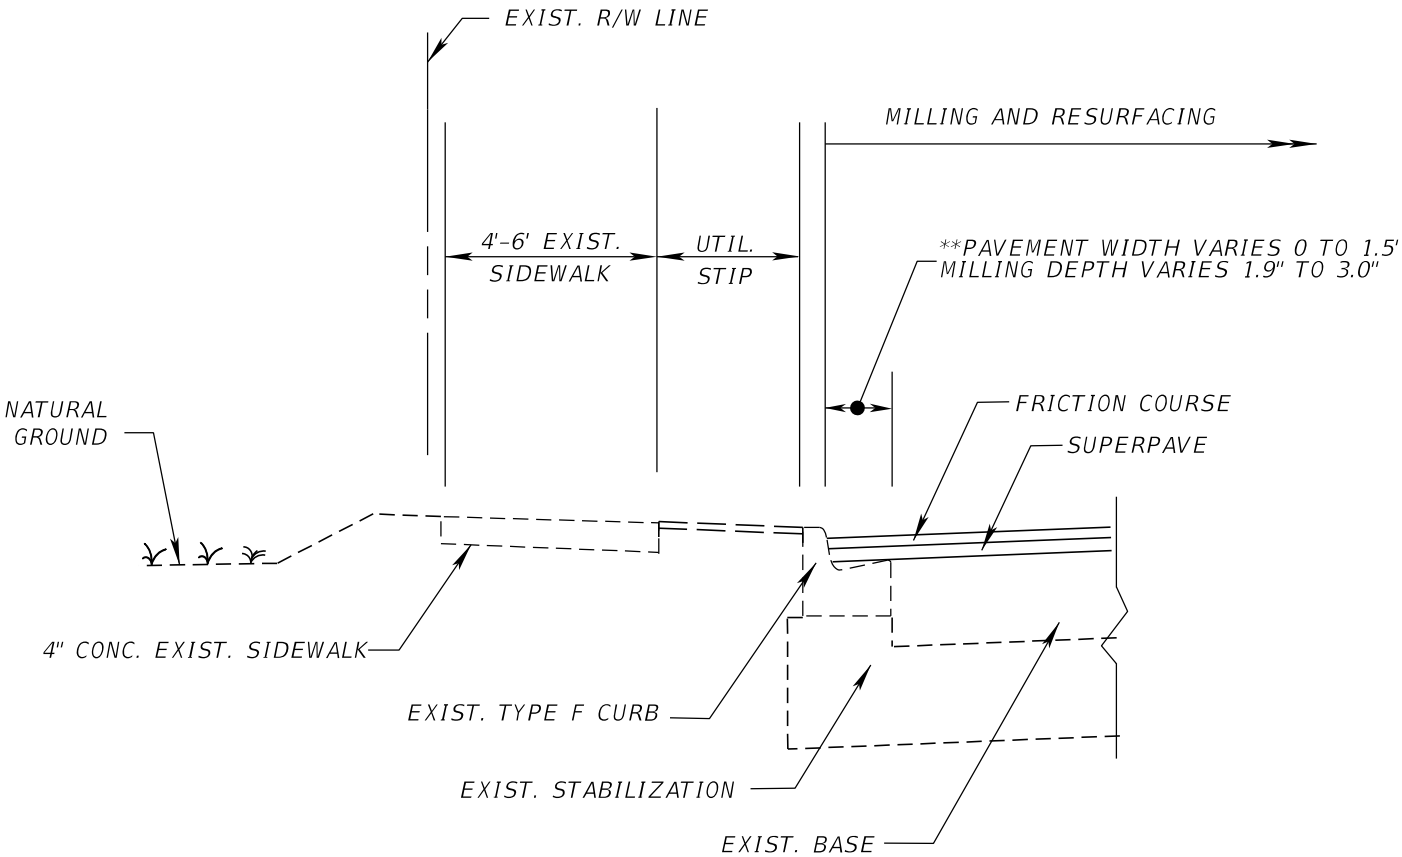

PAVEMENT IN THE GUTTER PAN DETAIL 2

SEE ROADWAY PLAN FOR LIMITS
MIRROR TYPICAL DETAIL TO THE RIGHT

MILLING

MILL EXISTING ASPHALT PAVEMENT FOR DEPTH (3")

RESURFACING

TYPE SP STRUCTURAL COURSE SP-12.5 (TRAFFIC E) (1½") (HP)
FRICTION COURSE FC-12.5 (TRAFFIC E) (1 ½") (HP)

** DEPTH OF ASPHALT ABOVE THE GUTTER PAN NEEDS
TO BE VERIFIED PRIOR THE MILLING OPERATION. MILL THE
PAVEMENT WITHIN THE GUTTER PANS, CLEAN THOROUGHLY,
AND RESURFACE.

NOT TO SCALE

REVISIONS				ENGINEER OF RECORD			STATE OF FLORIDA DEPARTMENT OF TRANSPORTATION			TYPICAL SECTION DETAILS	SHEET NO.
DATE	DESCRIPTION		DATE	DESCRIPTION			ROAD NO.	COUNTY	FINANCIAL PROJECT ID		
						SAMUEL ST. HILAIRE LICENSE NUMBER: 96545 FLORIDA DEPT. OF TRANSPORTATION 801 N. BROADWAY AVENUE BARTOW, FL 33830-3809	SR 35	HARDEE	446204-1-52-01		4

VERTICAL CONTROL						
POINT	Y (NORTHING)	X (EASTING)	ELEVATION	STATION	OFFSET	DESCRIPTION
BM 1337	1174882	716196	118.878'	1052+03.99	174.50' RT.	FCM W/ FDOT ALUMINIUM DISK
BM 1054	1175023	715933	120.044'	1053+98.24	52.60' LT.	FCM W/ FDOT BRASS DISK
BM 1345	1175722	716012	117.012'	1060+64.13	172.53' RT.	FCM W/ FDOT ALUMINIUM DISK
BM 1066	1176161	715684	117.119'	1065+62.00	55.90' LT.	FCM W/ FDOT BRASS DISK
BM 1355	1176702	715807	117.666'	1070+64.89	179.44' RT.	FCM W/ FDOT ALUMINIUM DISK
BM 130	1177129	715711	106.649'	1075+03.00	176.10' RT.	FCM W/ FDOT BRASS DISK
BM 131	1178106	715501	116.279'	1085+02.00	177.20' RT.	FCM W/ FDOT BRASS DISK
BM 132	1179034	715060	114.820'	1095+02.00	57.30' LT.	FCM W/ FDOT BRASS DISK
BM 133	1179963	715102	113.925'	1104+01.81	180.96' RT.	FCM W/ FDOT BRASS DISK
P703	1180238	714920	114.490'	1107+09.00	60.90' RT.	FCM W/ FLDEP BRASS DISK
BM 134	1180943	714893	110.297'	1114+03.73	183.27' RT.	FCM W/ FDOT BRASS DISK
BM 135	1181917	714680	105.328'	1124+01.15	181.65' RT.	FCM W/ FDOT BRASS DISK
14885A1	1182662	714168	106.773'	1132+37.00	161.20' LT.	FCM W/ BRASS DISK
BM 136	1183825	714024	98.953'	1144+04.44	55.83' LT.	FCM W/ FDOT BRASS DISK
BM144	1185428	713638	93.029'	1160+53.06	92.96' LT.	FCM W/ FDOT BRASS DISK
BM 1161	1185546	713892	92.834'	1161+14.00	179.50' RT.	FCM W/ BRASS DISK
BM1170	1186378	713721	106.082'	1169+64.08	188.89' RT.	FCM W/ FDOT BRASS DISK
BM Q703	1186467	713686	107.010'	1170+58.05	173.60' RT.	FCM 12" POURED W/ FLDEP BRASS DISK
BM1189	1188171	713057	106.627'	1188+56.51	80.65' LT.	FCM W/ FDOT BRASS DISK
BM 1198	1189160	713167	107.670'	1197+99.96	237.44' RT.	FCM W/ FDOT BRASS DISK
BM1209	1190163	712644	108.280'	1208+90.85	60.66' LT.	FCM W/ FDOT BRASS DISK
BM1219	1191131	712427	108.804'	1218+82.91	67.24' LT.	FCM W/ FDOT BRASS DISK
BM R703	1192043	712383	103.280'	1227+91.52	59.00' RT.	FND ENCASED 1/2" STAINLESS STEEL ROD-NGS
BM1228	1192049	712265	101.781'	1228+07.98	58.46' LT.	FCM W/ FDOT BRASS DISK
BM1241	1193298	712604	84.907'	1240+82.98	180.14' RT.	FCM W/ FDOT BRASS DISK
BM 24943B	1194660	712733	79.090'	1254+50.52	127.30' RT.	FND FDOT DISK ON BRIDGE WALL "24943B"
BM 1258	1194974	712732	81.147'	1257+61.66	84.66' RT.	FND FDOT DISK ON BRIDGE WALL (NO ID)
BM A28_RESET	1195328	712643	68.723'	1261+00.40	51.12' LT.	FCM W/ FDOT BRASS DISK

STATION	Y (NORTHING)	X (EASTING)
BOS POT STA. 1051+00.00	1174743.1797	716047.7925
POT STA. 1058+01.22	1175428.5034	715899.3537
POT STA. 1071+00.87	1176698.7067	715624.2319
POT STA. 1084+00.22	1177968.6121	715349.1747
POT STA. 1097+01.31	1179240.2141	715073.7500
POT STA. 1110+01.20	1180510.6391	714798.5802
POT STA. 1123+01.07	1181781.0740	714523.5088
POT STA. 1136+01.30	1183051.8180	714248.1608
POT STA. 1149+0.96	1184322.0194	713973.0480
POT STA. 1162+00.69	1185592.2981	713697.9099
POT STA. 1175+00.00	1186862.1622	713422.8616
PI STA. 1191+51.90	1188476.6210	713073.1753
PI STA. 1214+19.42	1190692.3310	712591.2249
CURVE PI STA. 1229+32.19	1192170.7975	712270.8971

LEGEND

AH.	=	AHEAD
BK.	=	BACK
B	=	BASELINE
BOS	=	BEGINNING OF SURVEY
CMON	=	STANDARD 4"X4" CONCRETE MONUMENT
CSRP	=	CIVILSURV "REFERENCE POINT"
CSTP	=	CIVILSURV "TRAVERSE POINT"
EOS	=	END OF SURVEY
FCM	=	FOUND STANDARD 4"X4" CONCRETE MONUMENT
FDEP	=	FLORIDA DEPARTMENT OF ENVIRONMENTAL PROTECTION
FDOT	=	FLORIDA DEPARTMENT OF TRANSPORTATION
FIP	=	FOUND IRON PIPE
FIR	=	FOUND 5/8" IRON ROD
FIRC	=	FOUND 5/8" IRON ROD AND CAP
FND	=	FOUND
FN&D	=	FOUND NAIL AND DISK
FP	=	FINANCIAL PROJECT
ID	=	IDENTIFICATION
LB	=	LICENSED BUSINESS
LT.	=	LEFT
PC	=	POINT OF CURVATURE
PI	=	POINT OF INTERSECTION
POT	=	POINT ON TANGENT
PT	=	POINT OF TANGENCY
SCM	=	SET STANDARD 4"X4" CONCRETE MONUMENT
SIRC	=	SET 5/8" IRON ROD AND CAP "CIVILSURV LB 7805"
SN&D	=	SET NAIL AND DISK "CIVILSURV LB 7805"
SR	=	STATE ROAD
STA.	=	STATION
RT.	=	RIGHT
W/	=	WITH
" "	=	DENOTES STAMPING
●	=	DENOTES IRON ROD
○	=	DENOTES NAIL AND DISK

REVISIONS				ENGINEER OF RECORD	STATE OF FLORIDA DEPARTMENT OF TRANSPORTATION			PROJECT CONTROL	SHEET NO.
DATE	DESCRIPTION	DATE	DESCRIPTION	SAMUEL ST. HILAIRE LICENSE NUMBER: 96545 FLORIDA DEPT. OF TRANSPORTATION 801 N. BROADWAY AVENUE BARTOW, FL 33830-3809	ROAD NO.	COUNTY	FINANCIAL PROJECT ID		5
					SR 35	HARDEE	446204-1-52-01		

THE OFFICIAL RECORD OF THIS SHEET IS THE ELECTRONIC FILE DIGITALLY SIGNED AND SEALED UNDER RULE 61G15-23.004, F.A.C.

VERTICAL CONTROL						
POINT	Y (NORTHING)	X (EASTING)	ELEVATION	STATION	OFFSET	DESCRIPTION
BM1273	1196531	713043	91.104'	1273+46.36	185.23 RT.	FCM W/ FDOT BRASS DISK
BMA30	1197296	712764	90.736'	1280+88.17	174.52' LT.	FCM W/ FDOT BRASS DISK
BMS703	1197316	712890	91.060'	1281+10.89	49.26' LT.	FCM 12" ROUND POURED W/ FDOT DISK
BM1286	1197821	712841	90.466'	1286+22.49	67.85' LT.	FCM W/ FDOT BRASS DISK
BM26	1198652	712783	93.664'	1294+55.84	54.74' LT.	FCM W/ FDOT BRASS DISK
BM1302	1199408	712894	98.380'	1302+07.09	41.86' LT.	SCM W/ FDOT ALUMINIUM DISK
BM13-1	1200294	712944	107.915'	1310+92.15	109.98' LT.	FCM BRASS FDOT DISK
BM1320	1201233	713134	117.801'	1320+47.52	46.27' LT.	SCM W/ FDOT ALUMINIUM DISK
BM1331	1202242	713270	121.115'	1330+65.86	46.042 LT.	SCM W/ FDOT ALUMINIUM DISK
BM103	1203224	713383	119.805'	1340+54.33	64.58 LT.	FCM W/ FDOT BRASS DISK
BMT703	1204162	713519	123.230'	1350+02.35	55.00' LT.	FOUND ENCASED 1/2" STAINLESS STEEL ROD
BM110	1205138	713614	122.817'	110+16.24	37.24' RT.	FCM W/ FDOT BRASS DISK
BM120	1206120	713642	121.305'	119+97.63	88.16' RT.	FCM W/ FDOT BRASS DISK
BM130	1207122	713613	116.251'	129+99.57	82.17' RT.	FCM W/ FDOT BRASS DISK
BM140	1207890	713593	108.701'	137+68.00	79.28' RT.	FCM W/ FDOT BRASS DISK
U703	1209437	713340	100.882'	153+20.37	75.83' LT.	FCM 12" POURED W/ FLDEP DISK









STATION	Y (NORTHING)	X (EASTING)
PT STA. 1234+40.76	1192685.1837	712339.9102
POT STA. 1253+01.52	1194529.4190	712587.3438
POT STA. 1266+01.60	1195817.9536	712760.2213
PC STA. 1277+55.60	1196961.7084	712913.6742
PT STA. 1283+80.85	1197585.5350	712928.8005
PI STA. 1294+67.25	1198668.0167	712836.6938
POT STA. 1315+00.00	1200683.7543	713107.3915
POT STA. 1329+99.08	1202169.4970	713306.9150
EOS POT 99+99.90 AH.= 1349+69.29'	1204122.1780	713569.1447
PI STA. 101+98.09	1204318.6047	713595.5232
POT STA. 110+00.00	1205120.9145	713577.1412
POT STA. 120+00.00	1206120.6521	713554.2357
POT STA. 130+00.00	1207120.3898	713531.3303


LEGEND


AH.	=	AHEAD
BK.	=	BACK
B.	=	BASELINE
BOS	=	BEGINNING OF SURVEY
CMON	=	STANDARD 4"x4" CONCRETE MONUMENT
CSRP	=	CIVILSURV "REFERENCE POINT"
CSTP	=	CIVILSURV "TRAVERSE POINT"
EOS	=	END OF SURVEY
FCM	=	FOUND STANDARD 4"x4" CONCRETE MONUMENT
FDEP	=	FLORIDA DEPARTMENT OF ENVIRONMENTAL PROTECTION
FDOT	=	FLORIDA DEPARTMENT OF TRANSPORTATION
FIP	=	FOUND IRON PIPE
FIR	=	FOUND 5/8" IRON ROD
FIRC	=	FOUND 5/8" IRON ROD AND CAP
FND	=	FOUND
FN&D	=	FOUND NAIL AND DISK
F.P.	=	FINANCIAL PROJECT
ID	=	IDENTIFICATION
LB	=	LICENSED BUSINESS
LT.	=	LEFT
PC	=	POINT OF CURVATURE
PI	=	POINT OF INTERSECTION
POT	=	POINT ON TANGENT
PT	=	POINT OF TANGENCY
SCM	=	SET STANDARD 4"x4" CONCRETE MONUMENT
SIRC	=	SET 5/8" IRON ROD AND CAP "CIVILSURV LB 7805"
SN&D	=	SET NAIL AND DISK "CIVILSURV LB 7805"
SR	=	STATE ROAD
STA.	=	STATION
RT.	=	RIGHT
W/	=	WITH
" "	=	DENOTES STAMPING
•	=	DENOTES IRON ROD
o	=	DENOTES NAIL AND DISK

REVISIONS				ENGINEER OF RECORD	STATE OF FLORIDA DEPARTMENT OF TRANSPORTATION			PROJECT CONTROL	SHEET NO.
DATE	DESCRIPTION	DATE	DESCRIPTION	SAMUEL ST. HILAIRE LICENSE NUMBER: 96545 FLORIDA DEPT. OF TRANSPORTATION 801 N. BROADWAY AVENUE BARTOW, FL 33830-3809	ROAD NO.	COUNTY	FINANCIAL PROJECT ID		6
					SR 35	HARDEE	446204-1-52-01		













THE OFFICIAL RECORD OF THIS SHEET IS THE ELECTRONIC FILE DIGITALLY SIGNED AND SEALED UNDER RULE 81G13-23.004, F.A.C.

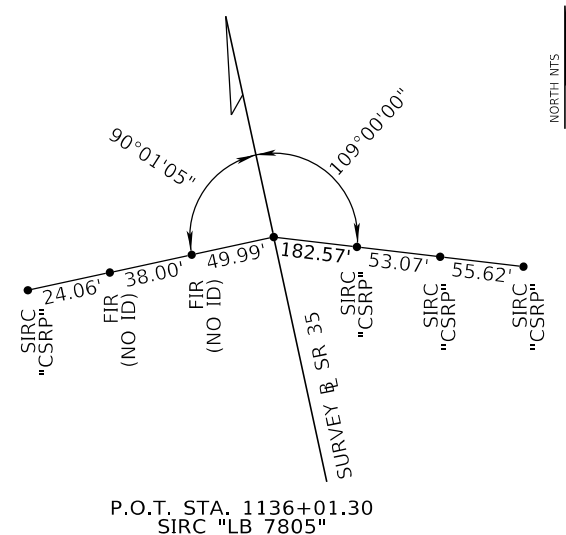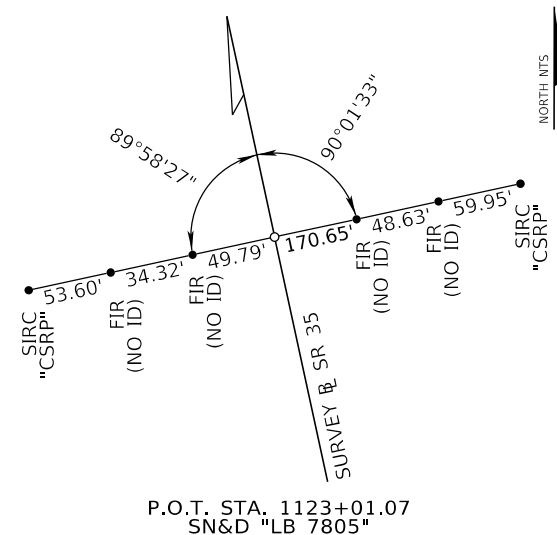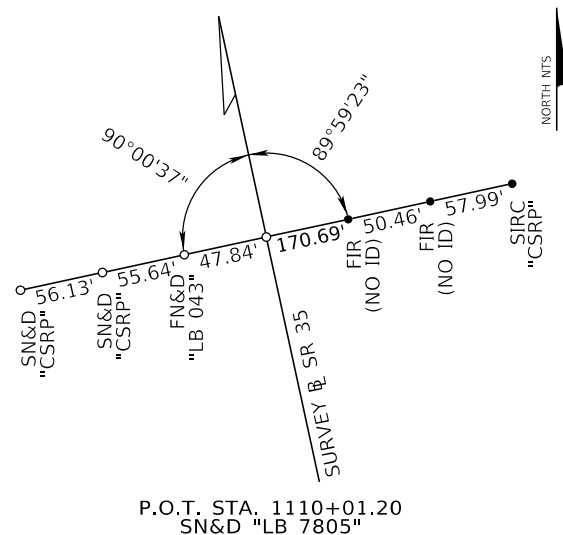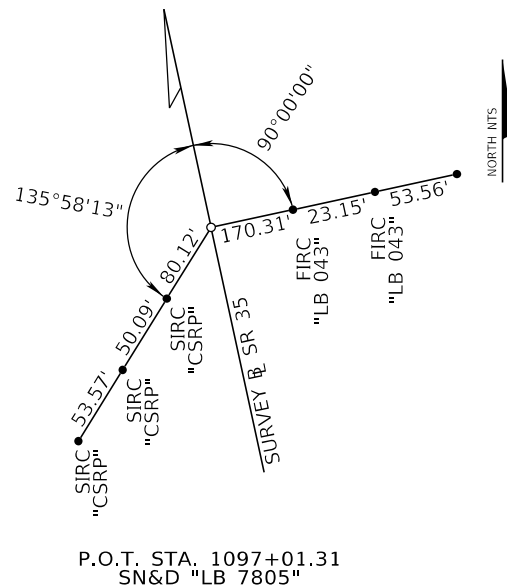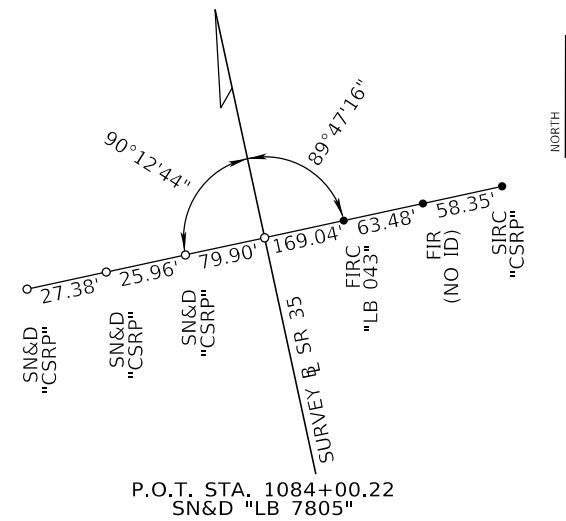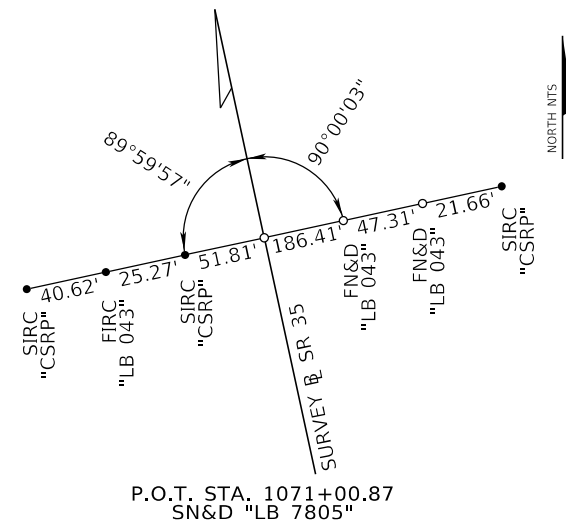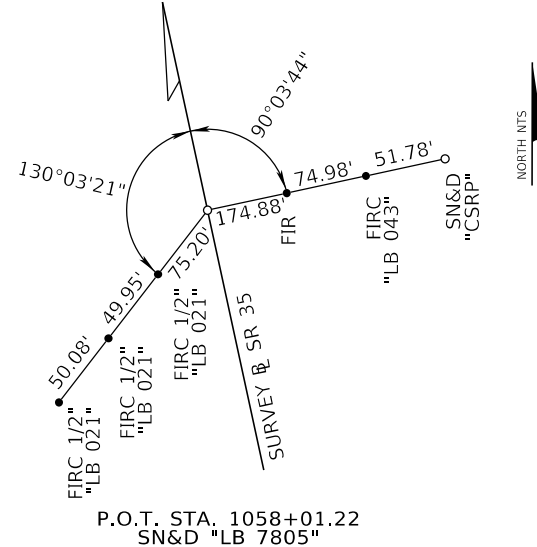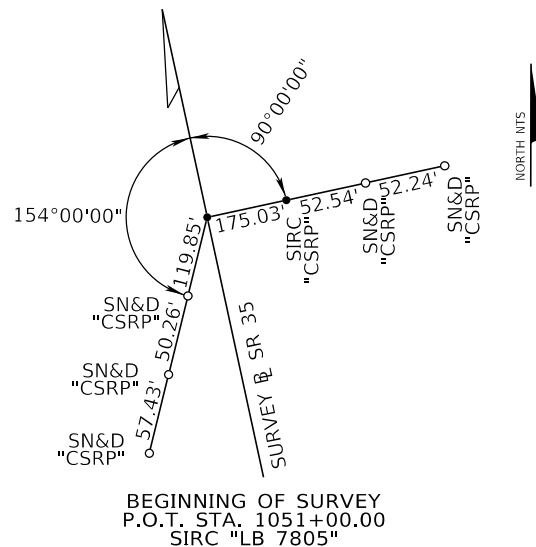

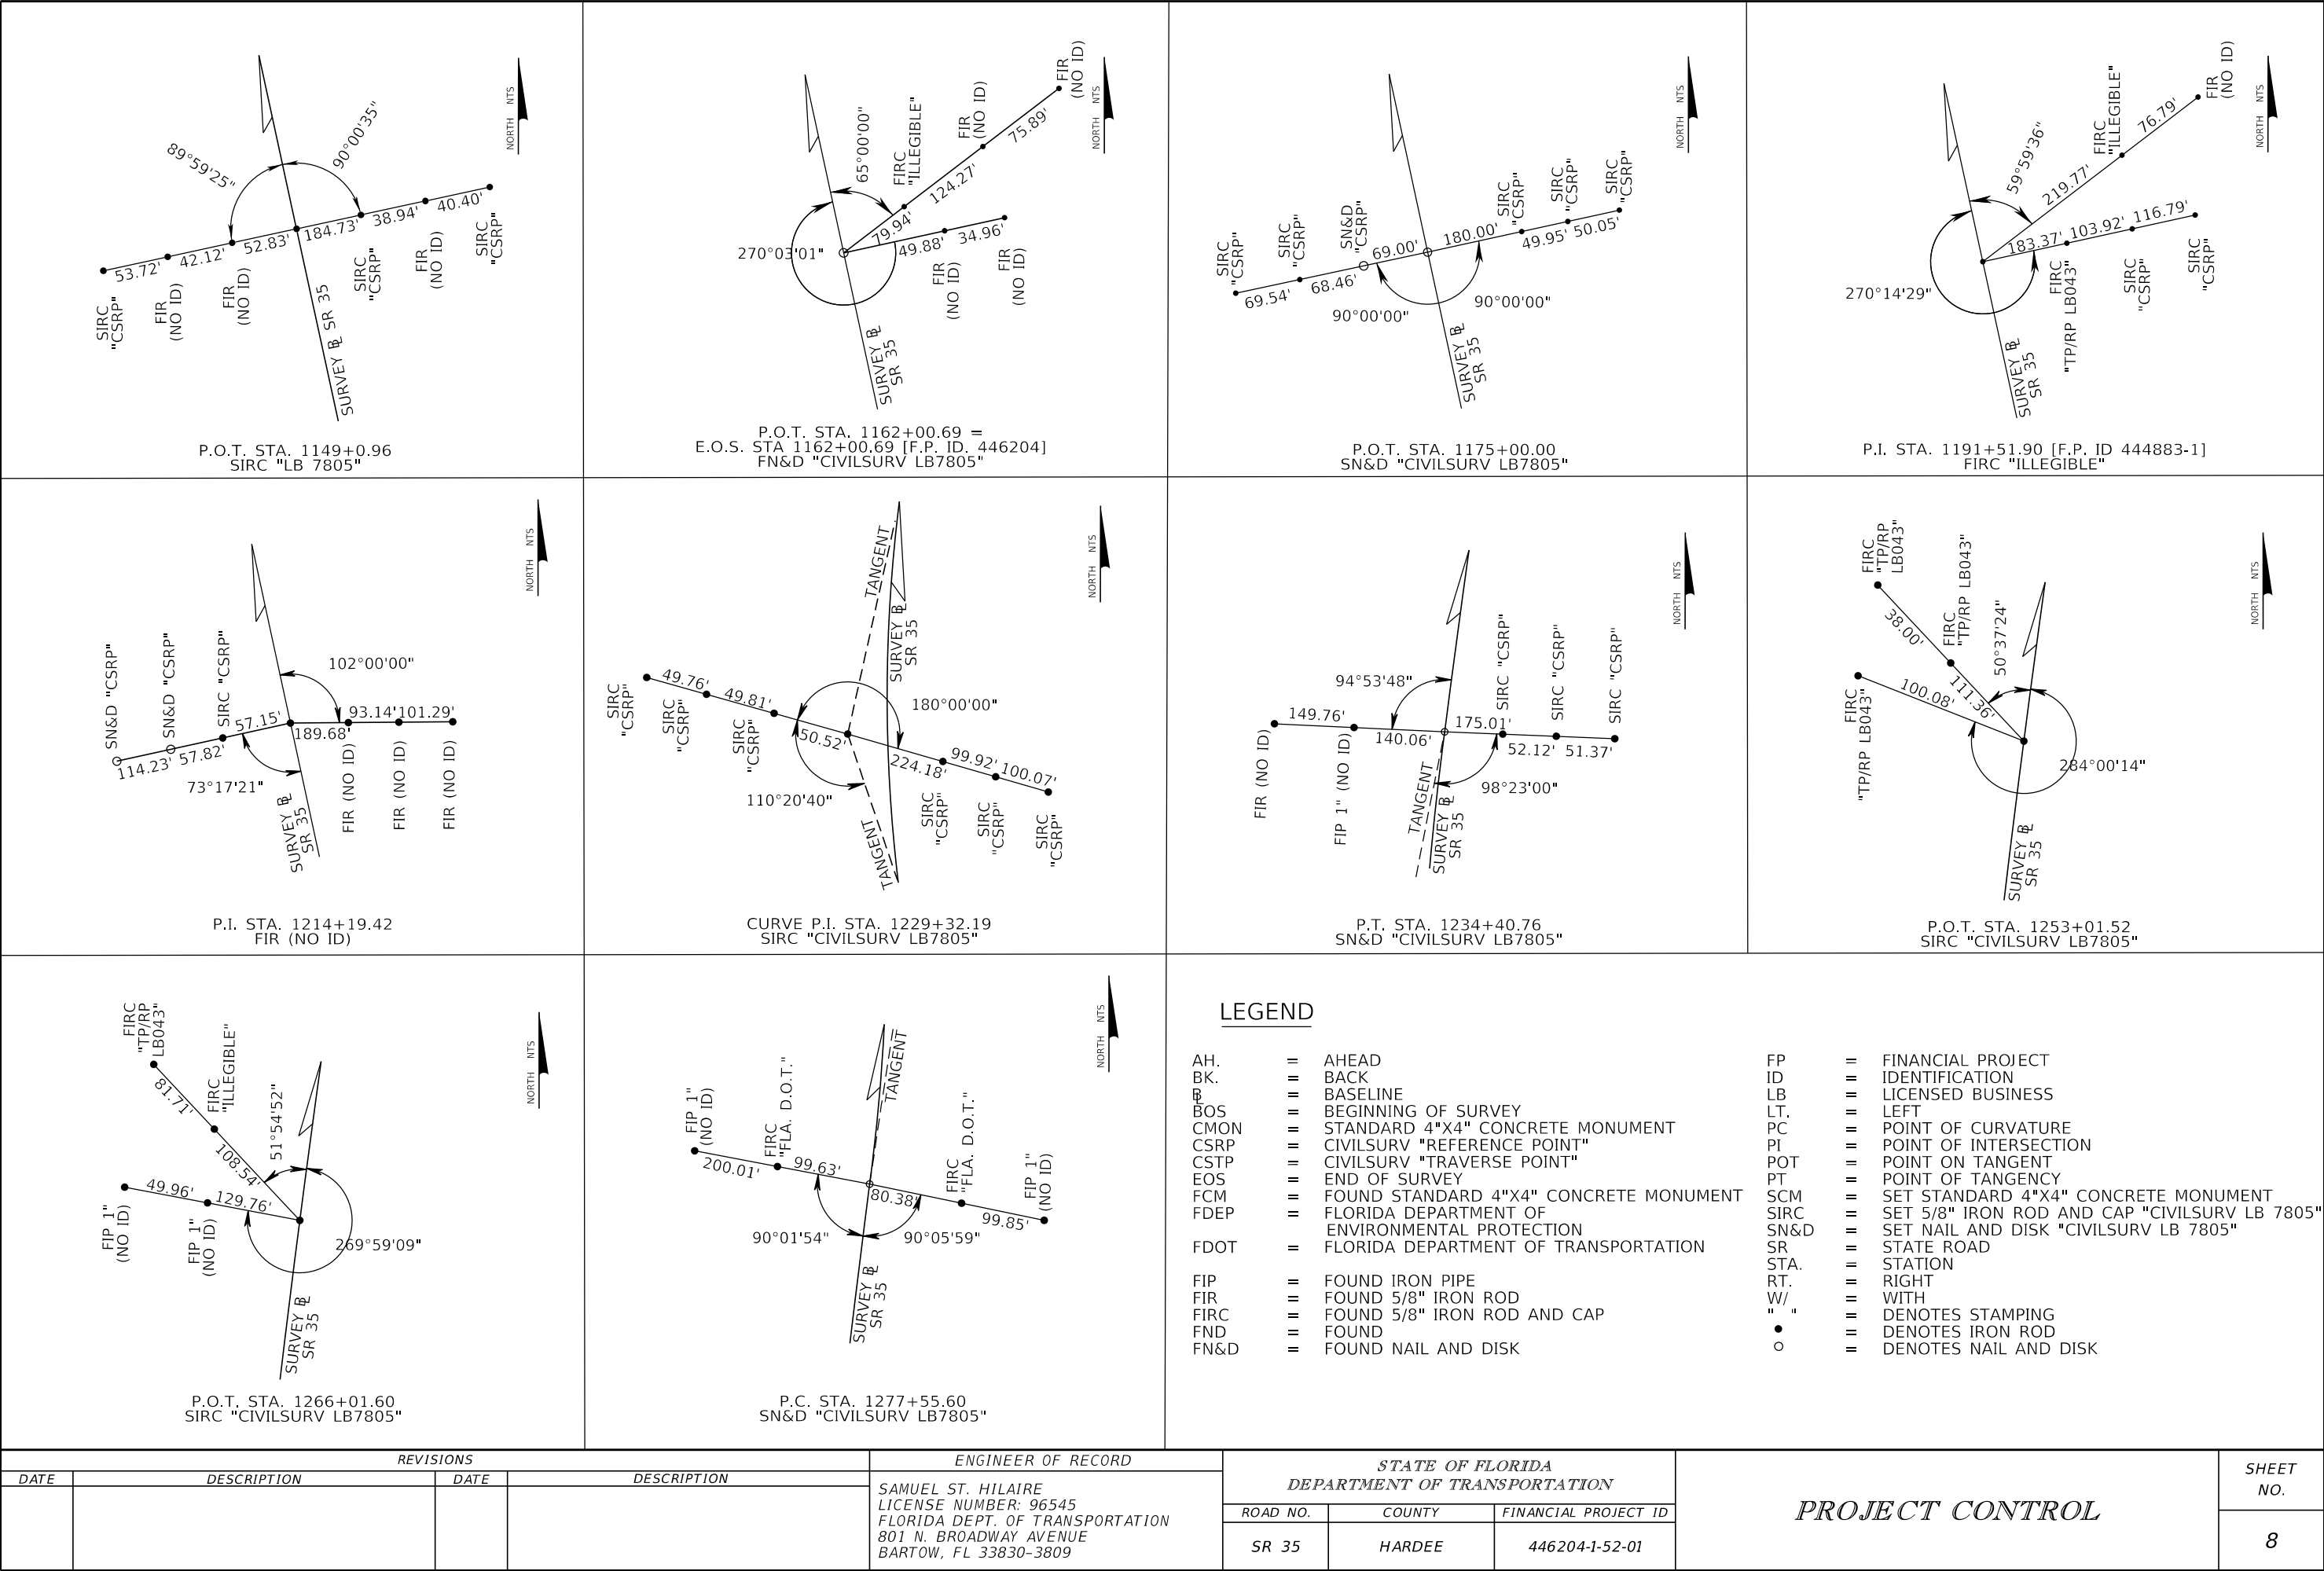

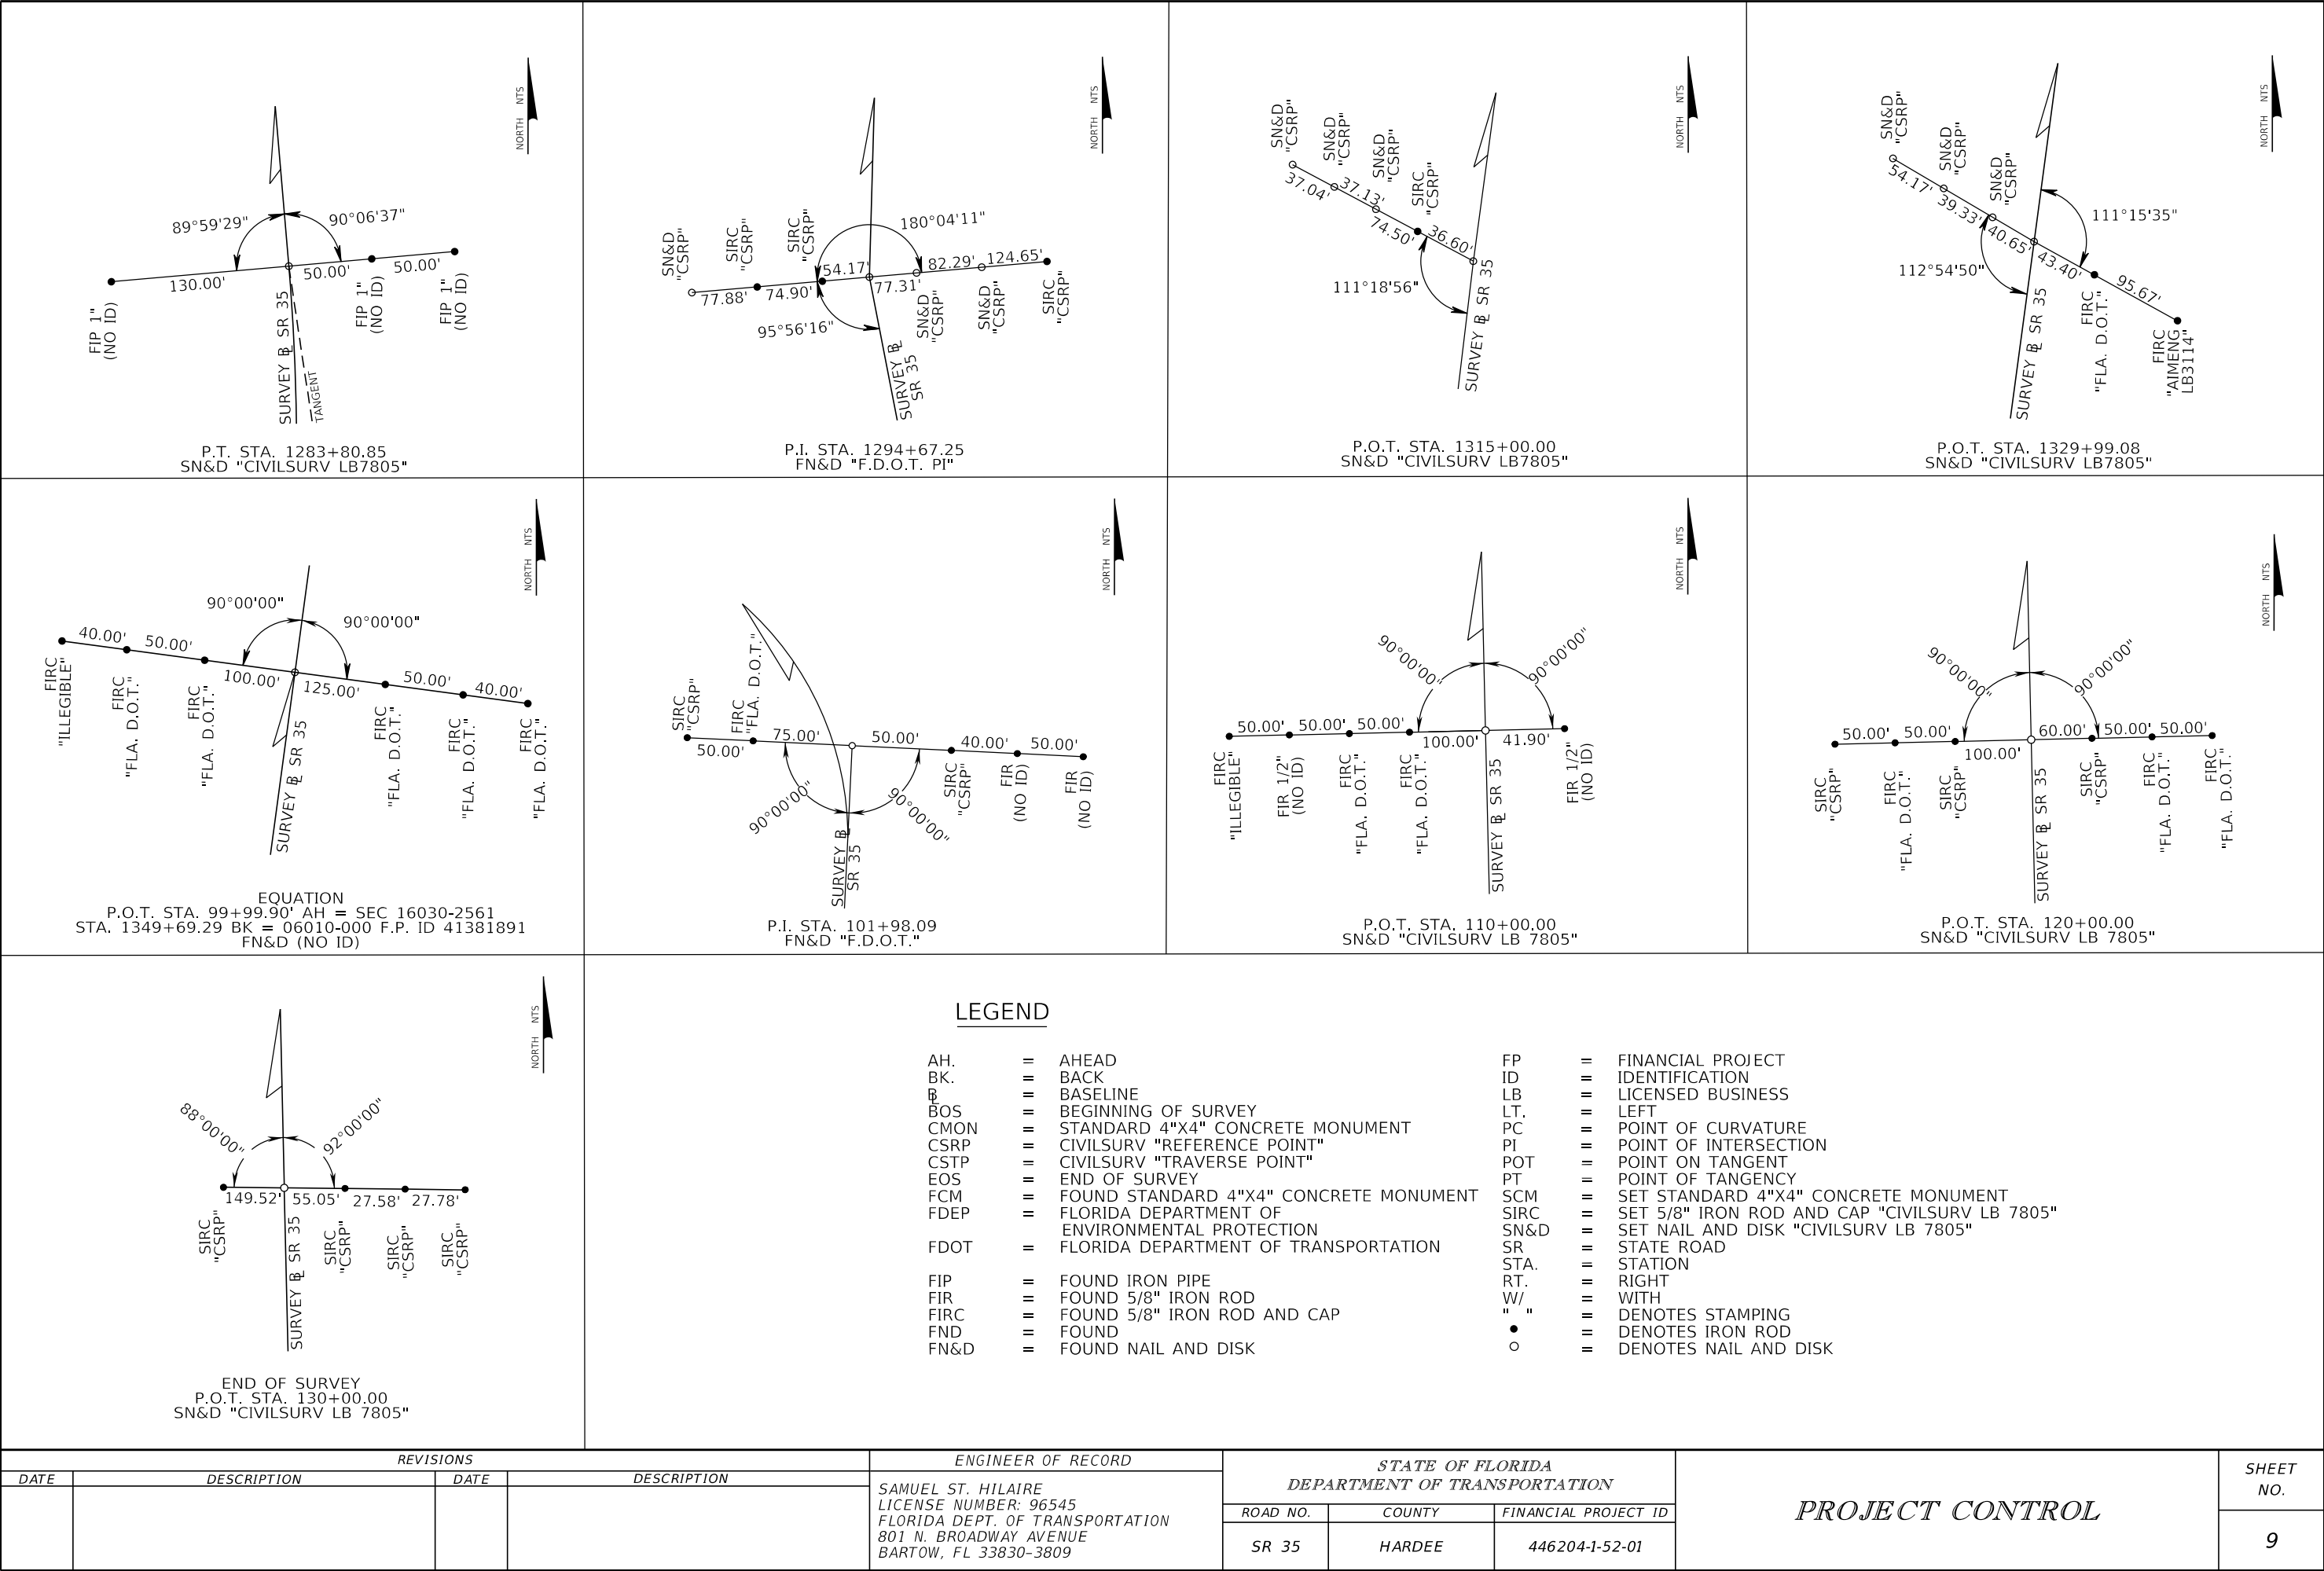

REVISIONS				ENGINEER OF RECORD	STATE OF FLORIDA DEPARTMENT OF TRANSPORTATION			PROJECT CONTROL	SHEET NO.
DATE	DESCRIPTION	DATE	DESCRIPTION	SAMUEL ST. HILAIRE LICENSE NUMBER: 96545 FLORIDA DEPT. OF TRANSPORTATION 801 N. BROADWAY AVENUE BARTOW, FL 33830-3809	ROAD NO.	COUNTY	FINANCIAL PROJECT ID		10
					SR 35	HARDEE	446204-1-52-01		

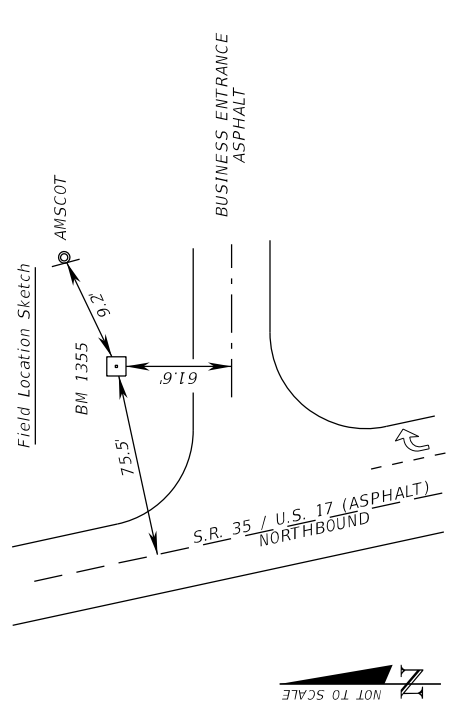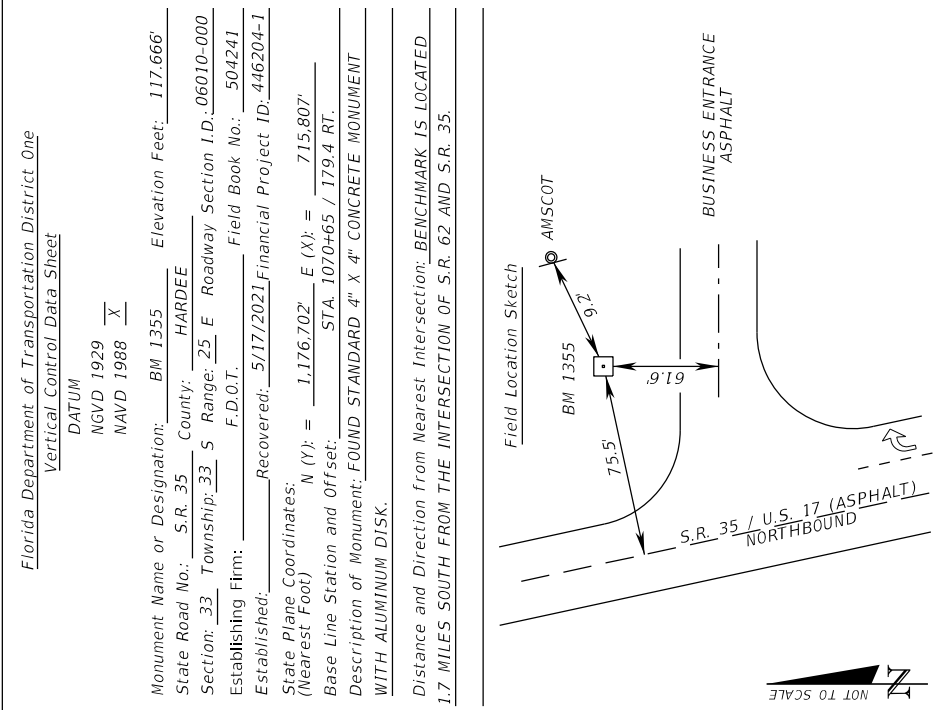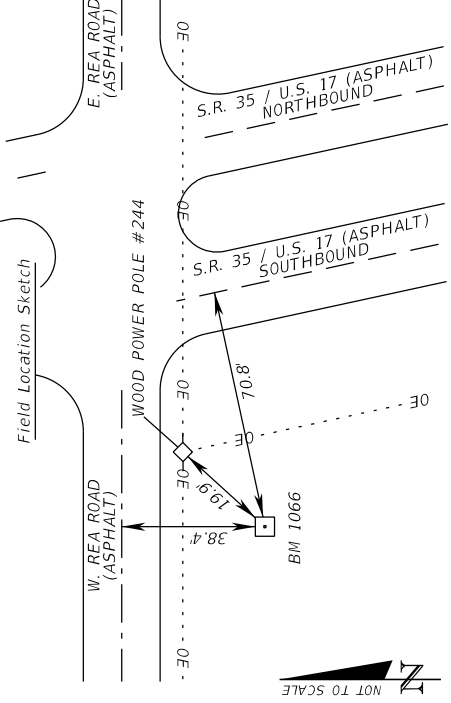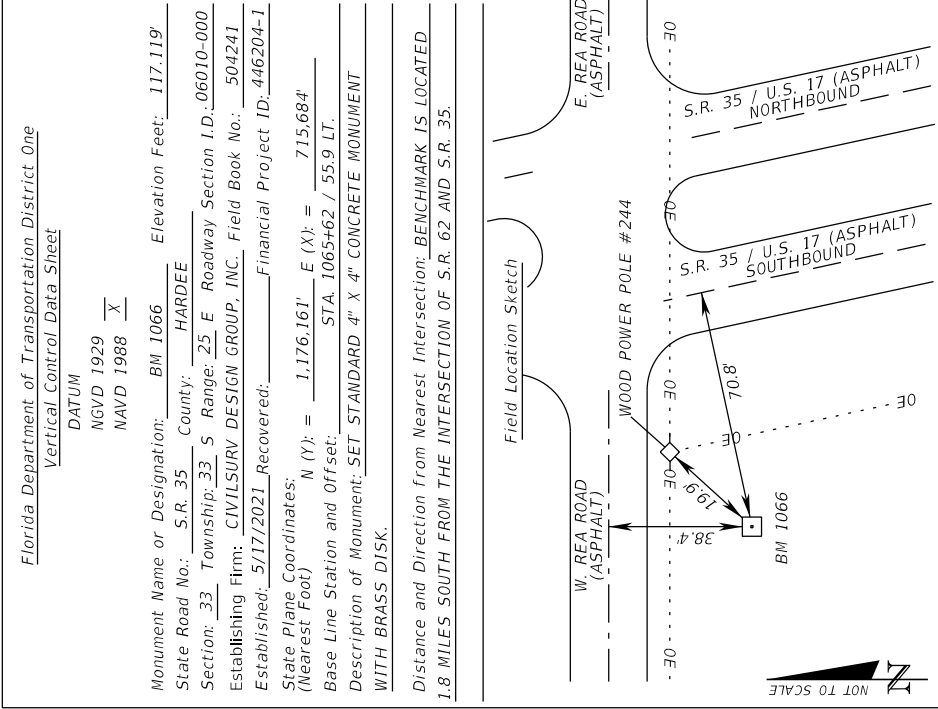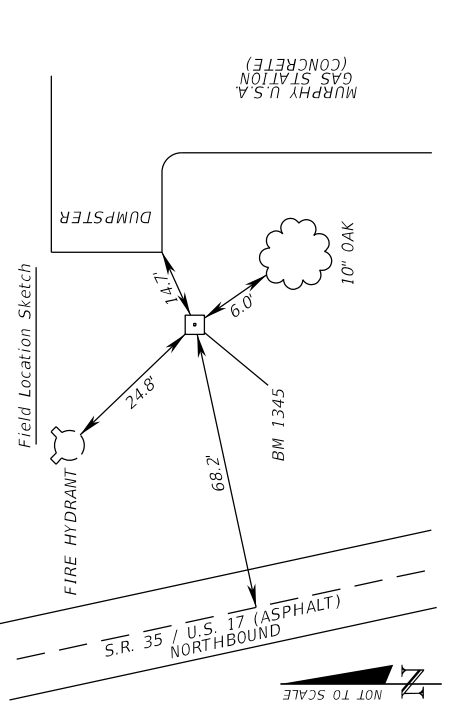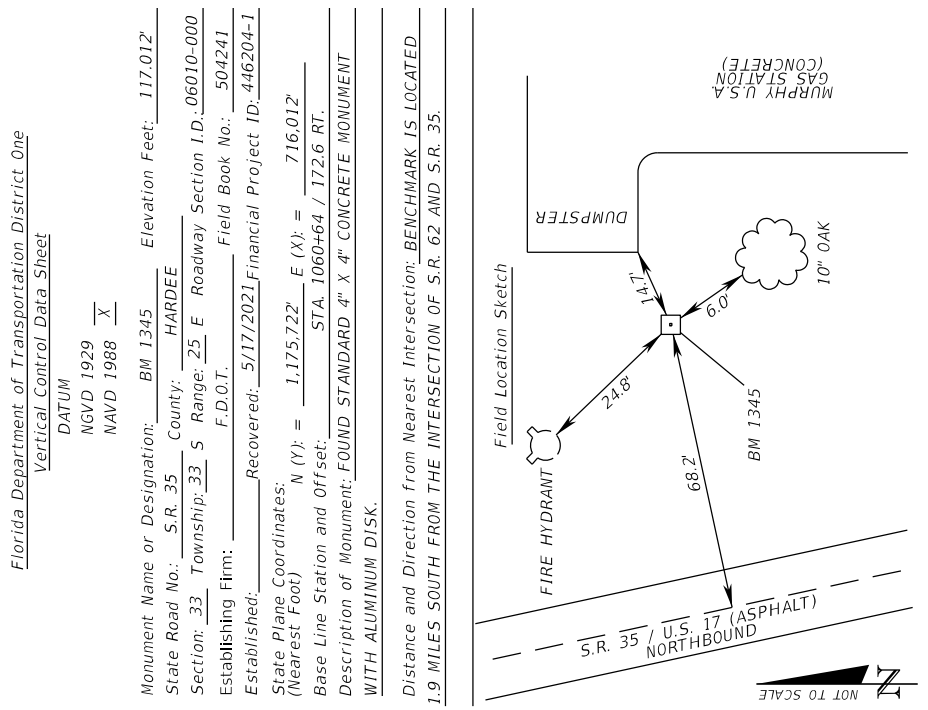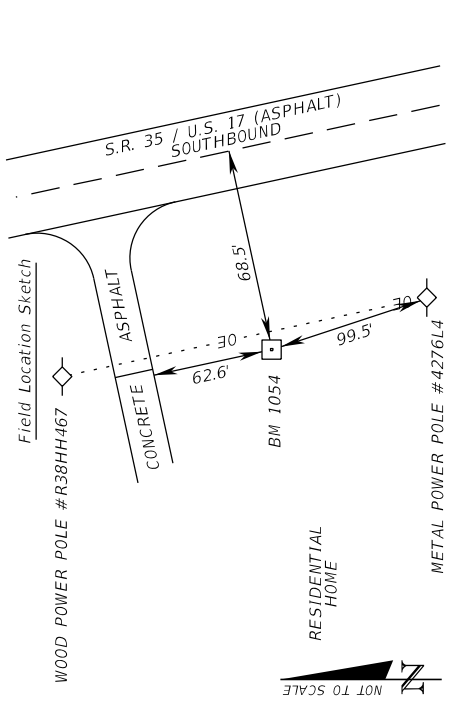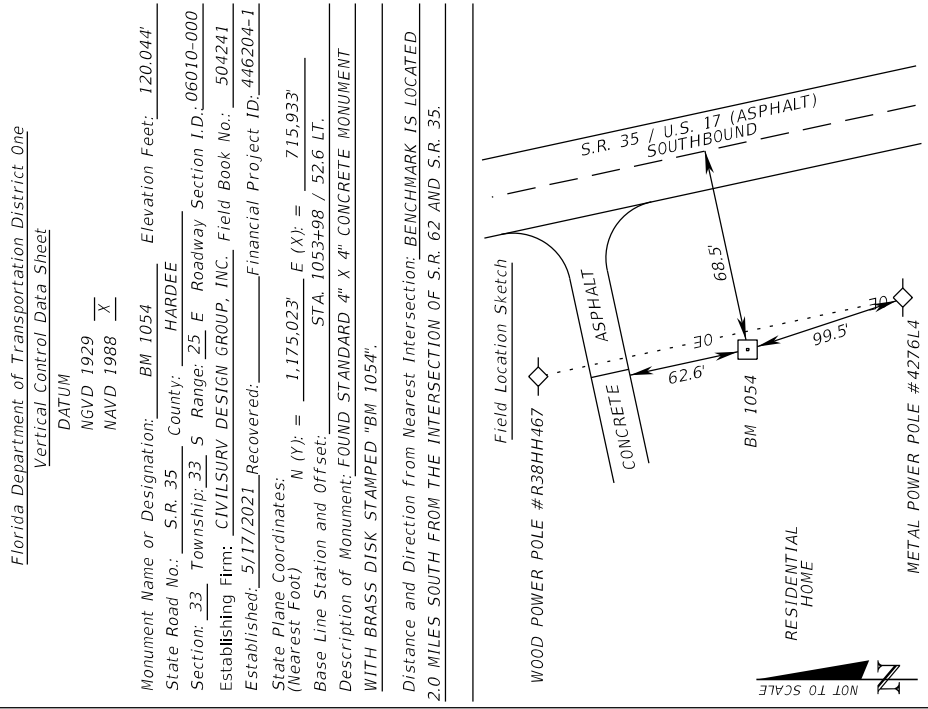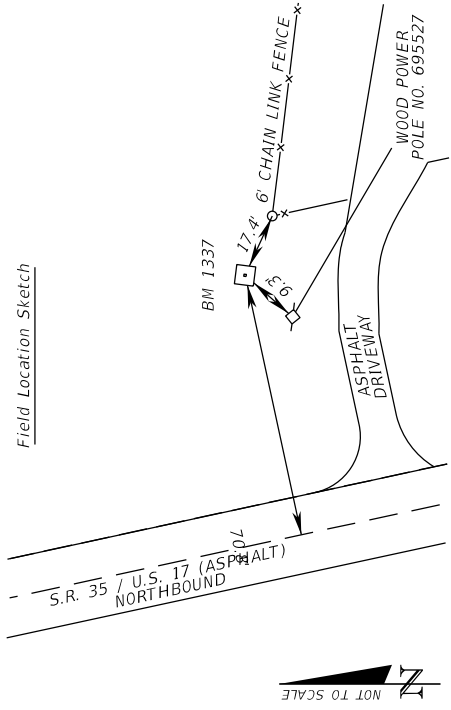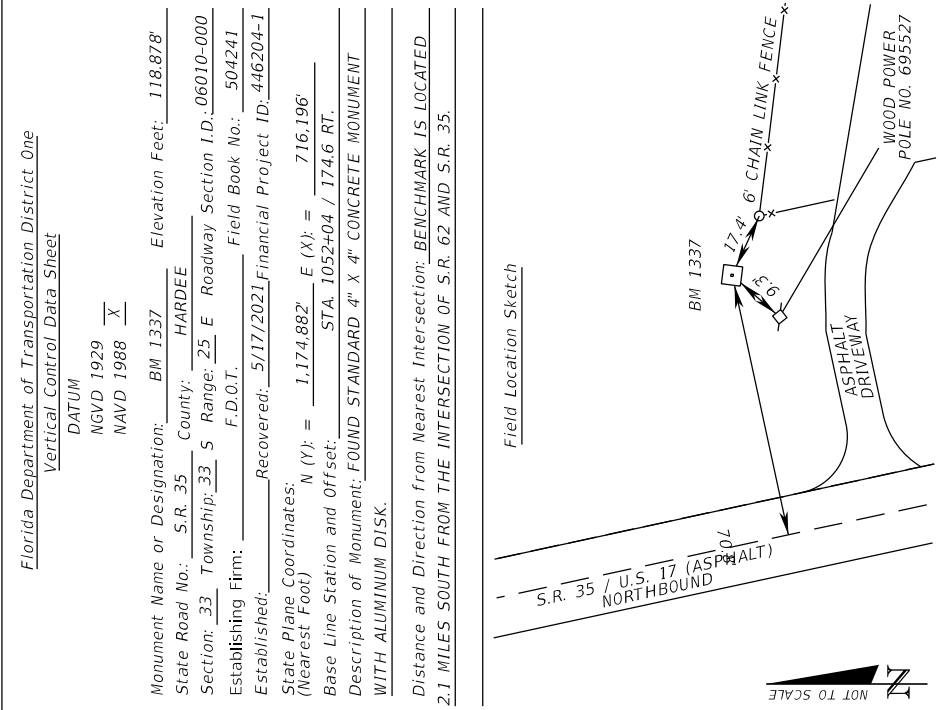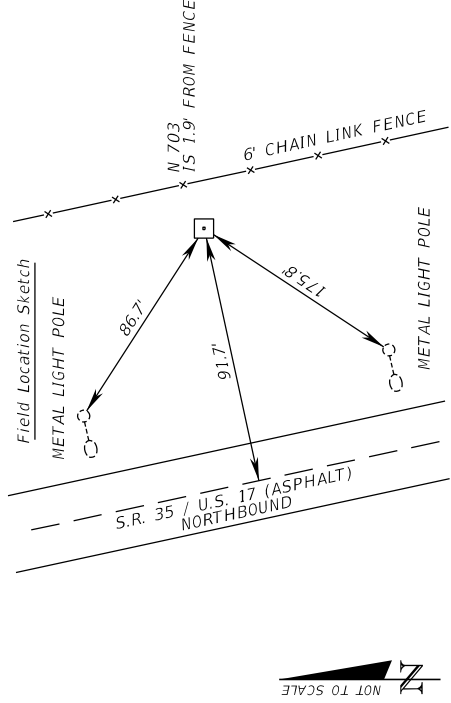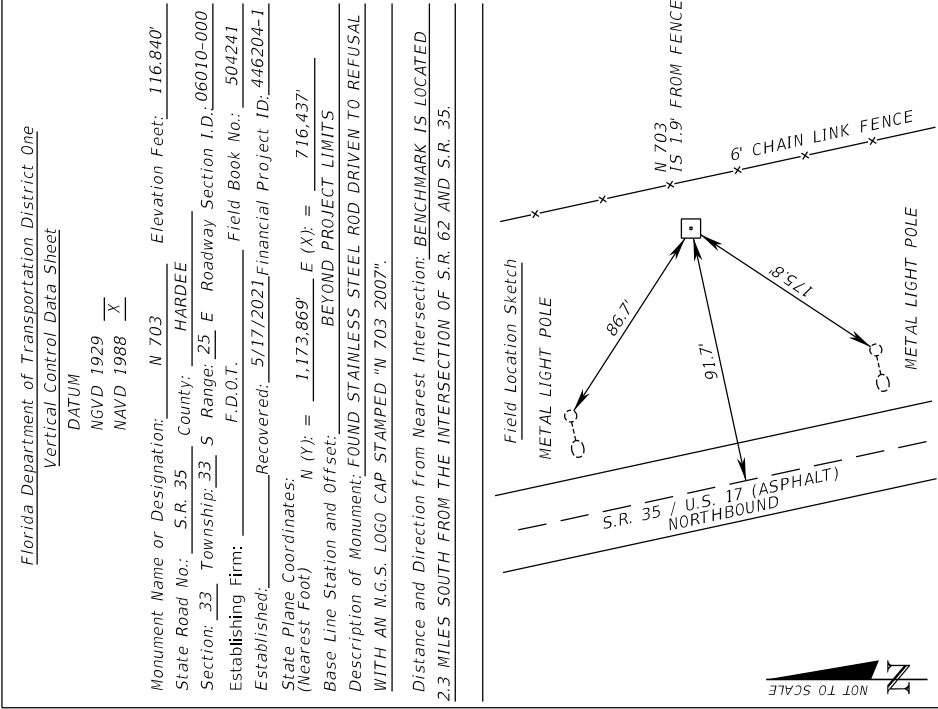

REVISIONS		ENGINEER OF RECORD		STATE OF FLORIDA DEPARTMENT OF TRANSPORTATION			PROJECT CONTROL
DATE	DESCRIPTION	DATE	DESCRIPTION				SHEET NO.
				ROAD NO.	COUNTY	FINANCIAL PROJECT ID	
				SR 35	HARDEE	446204-1-52-01	11

Florida Department of Transportation District One
Vertical Control Data Sheet
DATUM
NGVD 1929
NAVD 1988

X

Monument Name or Designation: BM 130 Elevation Feet: 106.649
State Road No.: S.R. 35 County: HARDEE
Section: 33 Township: 33 S Range: 25 E Roadway Section I.D.: 06010-000
Establishing Firm: CIVILSURV DESIGN GROUP, INC. Field Book No.: 504241
Established: 5/17/2021 Recovered: Financial Project ID: 446204-1
State Plane Coordinates: N (Y): = 1,177,129 E (X): = 715,711
(Nearest Foot)
Base Line Station and Offset: STA. 1075+03 / 176.1 RT.
Description of Monument: FOUND STANDARD 4" X 4" CONCRETE MONUMENT
WITH BRASS DISK STAMPED "BM 130".
Distance and Direction from Nearest Intersection: BENCHMARK IS LOCATED 1.6 MILES SOUTH FROM THE INTERSECTION OF S.R. 62 AND S.R. 35.

Field Location Sketch

Florida Department of Transportation District One
Vertical Control Data Sheet
DATUM
NGVD 1929
NAVD 1988

X

Monument Name or Designation: BM 132 Elevation Feet: 114.820
State Road No.: S.R. 35 County: HARDEE
Section: 28 Township: 33 S Range: 25 E Roadway Section I.D.: 06010-000
Establishing Firm: CIVILSURV DESIGN GROUP, INC. Field Book No.: 504241
Established: 5/17/2021 Recovered: Financial Project ID: 446204-1
State Plane Coordinates: N (Y): = 1,179,034 E (X): = 715,060
(Nearest Foot)
Base Line Station and Offset: STA. 1095+02 / 57.3 LT.
Description of Monument: FOUND STANDARD 4" X 4" CONCRETE MONUMENT
WITH BRASS DISK STAMPED "BM 132".
Distance and Direction from Nearest Intersection: BENCHMARK IS LOCATED 1.2 MILES SOUTH FROM THE INTERSECTION OF S.R. 62 AND S.R. 35.

Field Location Sketch

Florida Department of Transportation District One
Vertical Control Data Sheet
DATUM
NGVD 1929
NAVD 1988

X

Monument Name or Designation: P 703 Elevation Feet: 114.490
State Road No.: S.R. 35 County: HARDEE
Section: 28 Township: 33 S Range: 25 E Roadway Section I.D.: 06010-000
Establishing Firm: N.G.S. Field Book No.: 504241
Established: 5/17/2021 Recovered: Financial Project ID: 446204-1
State Plane Coordinates: N (Y): = 1,180,238 E (X): = 714,920
(Nearest Foot)
Base Line Station and Offset: STA. 1107+09 / 60.9 RT.
Description of Monument: FOUND BRASS F.L.D.E.P. DISK SET IN TOP OF CONCRETE MONUMENT STAMPED "P 703 2007".
Distance and Direction from Nearest Intersection: BENCHMARK IS LOCATED 1.0 MILES SOUTH FROM THE INTERSECTION OF S.R. 62 AND S.R. 35.

Field Location Sketch

Florida Department of Transportation District One
Vertical Control Data Sheet
DATUM
NGVD 1929
NAVD 1988

X

Monument Name or Designation: BM 131 Elevation Feet: 116.279
State Road No.: S.R. 35 County: HARDEE
Section: 28 Township: 33 S Range: 25 E Roadway Section I.D.: 06010-000
Establishing Firm: CIVILSURV DESIGN GROUP, INC. Field Book No.: 504241
Established: 5/17/2021 Recovered: Financial Project ID: 446204-1
State Plane Coordinates: N (Y): = 1,178,106 E (X): = 715,501
(Nearest Foot)
Base Line Station and Offset: STA. 1085+02 / 177.2 RT.
Description of Monument: FOUND STANDARD 4" X 4" CONCRETE MONUMENT
WITH BRASS DISK STAMPED "BM 131".
Distance and Direction from Nearest Intersection: BENCHMARK IS LOCATED 1.4 MILES SOUTH FROM THE INTERSECTION OF S.R. 62 AND S.R. 35.

Field Location Sketch

Florida Department of Transportation District One
Vertical Control Data Sheet
DATUM
NGVD 1929
NAVD 1988

X

Monument Name or Designation: BM 133 Elevation Feet: 113.925
State Road No.: S.R. 35 County: HARDEE
Section: 28 Township: 33 S Range: 25 E Roadway Section I.D.: 06010-000
Establishing Firm: CIVILSURV DESIGN GROUP, INC. Field Book No.: 504241
Established: 5/17/2021 Recovered: Financial Project ID: 446204-1
State Plane Coordinates: N (Y): = 1,179,963 E (X): = 715,102
(Nearest Foot)
Base Line Station and Offset: STA. 1104+02 / 181.0 RT.
Description of Monument: FOUND STANDARD 4" X 4" CONCRETE MONUMENT
WITH BRASS DISK STAMPED "BM 133".
Distance and Direction from Nearest Intersection: BENCHMARK IS LOCATED 1.1 MILES SOUTH FROM THE INTERSECTION OF S.R. 62 AND S.R. 35.

Field Location Sketch

Florida Department of Transportation District One
Vertical Control Data Sheet
DATUM
NGVD 1929
NAVD 1988

X

Monument Name or Designation: BM 134 Elevation Feet: 110.297
State Road No.: S.R. 35 County: HARDEE
Section: 28 Township: 33 S Range: 25 E Roadway Section I.D.: 06010-000
Establishing Firm: CIVILSURV DESIGN GROUP, INC. Field Book No.: 504241
Established: 5/17/2021 Recovered: Financial Project ID: 446204-1
State Plane Coordinates: N (Y): = 1,180,943 E (X): = 714,893
(Nearest Foot)
Base Line Station and Offset: STA. 1114+04 / 183.4 RT.
Description of Monument: FOUND STANDARD 4" X 4" CONCRETE MONUMENT
WITH BRASS DISK STAMPED "BM 135".
Distance and Direction from Nearest Intersection: BENCHMARK IS LOCATED 0.9 MILES SOUTH FROM THE INTERSECTION OF S.R. 62 AND S.R. 35.

Field Location Sketch

REVISIONS				ENGINEER OF RECORD	STATE OF FLORIDA DEPARTMENT OF TRANSPORTATION			PROJECT CONTROL	SHEET NO.
DATE	DESCRIPTION	DATE	DESCRIPTION	SAMUEL ST. HILAIRE LICENSE NUMBER: 96545 FLORIDA DEPT. OF TRANSPORTATION 801 N. BROADWAY AVENUE BARTOW, FL 33830-3809	ROAD NO.	COUNTY	FINANCIAL PROJECT ID		12
					SR 35	HARDEE	446204-1-52-01		

Florida Department of Transportation District One
Vertical Control Data Sheet


DATUM
NGVD 1929
NAVD 1988

X

Monument Name or Designation: BM 135 Elevation Feet: 105.328'
State Road No.: S.R. 35 County: HARDEE
Section: 28 Township: 33 S Range: 25 E Roadway Section I.D.: 06010-000
Establishing Firm: CIVILSURV DESIGN GROUP, INC. Field Book No.: 504241
Established: 5/17/2021 Recovered: Financial Project ID: 446204-1

State Plane Coordinates: N (Y): = 1,181,917' E (X): = 714,680'
(Nearest Foot)
Base Line Station and Offset: STA. 1124+01 / 181.7 RT.
Description of Monument: FOUND STANDARD 4" X 4" CONCRETE MONUMENT
WITH BRASS DISK STAMPED "BM 135".

Distance and Direction from Nearest Intersection: BENCHMARK IS LOCATED
0.7 MILES SOUTH FROM THE INTERSECTION OF S.R. 62 AND S.R. 35.

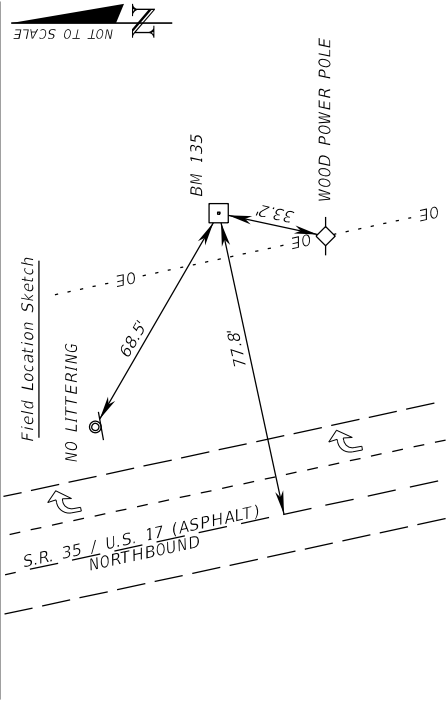

Florida Department of Transportation District One
Vertical Control Data Sheet


DATUM
NGVD 1929
NAVD 1988

X

Monument Name or Designation: BM 136 Elevation Feet: 98.953'
State Road No.: S.R. 35 County: HARDEE
Section: 21 Township: 33 S Range: 25 E Roadway Section I.D.: 06010-000
Establishing Firm: CIVILSURV DESIGN GROUP, INC. Field Book No.: 504241
Established: 5/17/2021 Recovered: Financial Project ID: 446204-1

State Plane Coordinates: N (Y): = 1,183,825' E (X): = 714,024'
(Nearest Foot)
Base Line Station and Offset: STA. 1144+04 / 55.8 LT.
Description of Monument: FOUND STANDARD 4" X 4" CONCRETE MONUMENT
WITH BRASS DISK STAMPED "BM 136".

Distance and Direction from Nearest Intersection: BENCHMARK IS LOCATED
0.3 MILES SOUTH FROM THE INTERSECTION OF S.R. 62 AND S.R. 35.

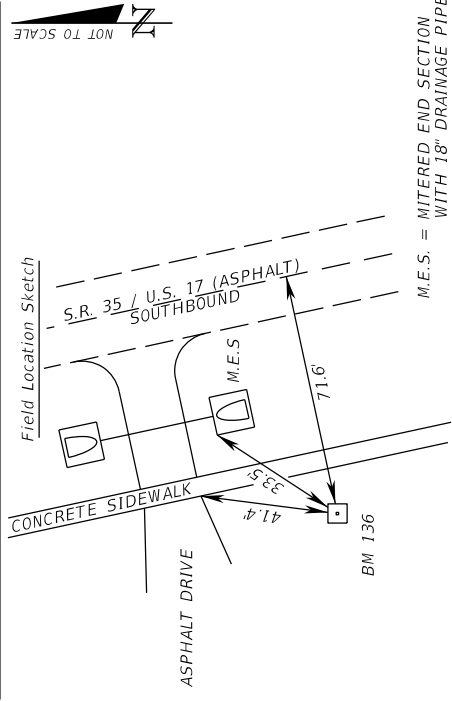

Florida Department of Transportation District One
Vertical Control Data Sheet


DATUM
NGVD 1929
NAVD 1988

X

Monument Name or Designation: BM 1161 Elevation Feet: 92.834'
State Road No.: S.R. 35 County: HARDEE
Section: 21 Township: 33 S Range: 25 E Roadway Section I.D.: 06010-000
Establishing Firm: CIVILSURV DESIGN GROUP, INC. Field Book No.: 504241
Established: 5/17/2021 Recovered: Financial Project ID: 446204-1

State Plane Coordinates: N (Y): = 1,185,546' E (X): = 713,892'
(Nearest Foot)
Base Line Station and Offset: STA. 1161+14 / 179.5 RT.
Description of Monument: SET STANDARD 4" X 4" CONCRETE MONUMENT
WITH BRASS DISK.

Distance and Direction from Nearest Intersection: BENCHMARK IS LOCATED
AT THE INTERSECTION OF S.R. 62 AND S.R. 35.

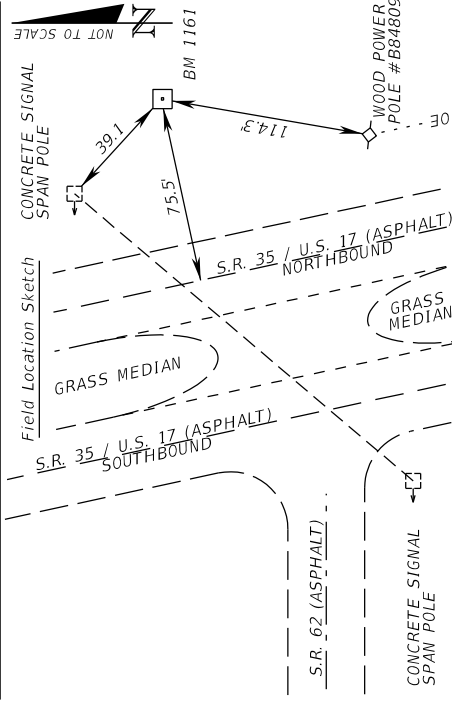

Florida Department of Transportation District One
Vertical Control Data Sheet


DATUM
NGVD 1929
NAVD 1988

X

Monument Name or Designation: BM F148/85/A-15 Elevation Feet: 106.773'
State Road No.: S.R. 35 County: HARDEE
Section: 28 Township: 33 S Range: 25 E Roadway Section I.D.: 06010-000
Establishing Firm: CIVILSURV DESIGN GROUP, INC. Field Book No.: 504241
Established: 5/17/2021 Recovered: Financial Project ID: 446204-1

State Plane Coordinates: N (Y): = 1,182,662' E (X): = 714,168'
(Nearest Foot)
Base Line Station and Offset: STA. 1132+37 / 161.2 LT.
Description of Monument: FOUND STANDARD 4" X 4" CONCRETE MONUMENT
WITH BRASS DISK STAMPED "F-148/85/A-15".

Distance and Direction from Nearest Intersection: BENCHMARK IS LOCATED
0.5 MILES SOUTH FROM THE INTERSECTION OF S.R. 62 AND S.R. 35.

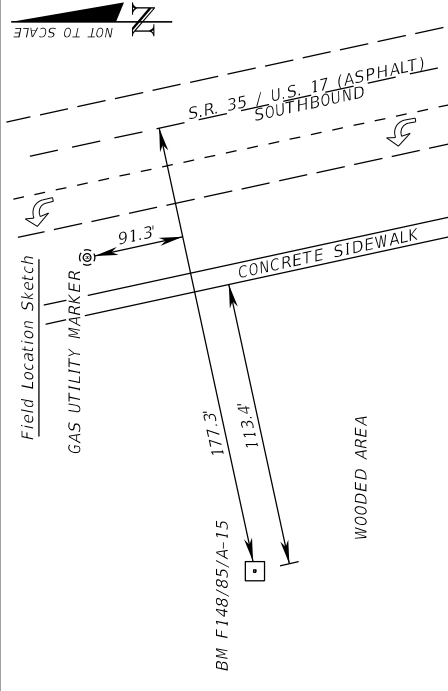

Florida Department of Transportation District One
Vertical Control Data Sheet


DATUM
NGVD 1929
NAVD 1988

X

Monument Name or Designation: BM 1153 Elevation Feet: 85.917'
State Road No.: S.R. 35 County: HARDEE
Section: 21 Township: 33 S Range: 25 E Roadway Section I.D.: 06010-000
Establishing Firm: CIVILSURV DESIGN GROUP, INC. Field Book No.: 504241
Established: 5/17/2021 Recovered: Financial Project ID: 446204-1

State Plane Coordinates: N (Y): = 1,184,691' E (X): = 713,867'
(Nearest Foot)
Base Line Station and Offset: STA. 1152+84 / 26.0 LT.
Description of Monument: FOUND BRASS F.D.O.T. DISK IN HEADWALL.

Distance and Direction from Nearest Intersection: BENCHMARK IS LOCATED
0.2 MILES SOUTH FROM THE INTERSECTION OF S.R. 62 AND S.R. 35.

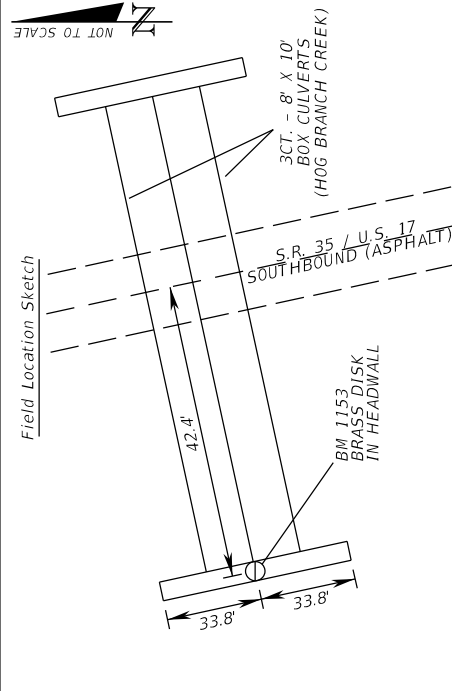

Florida Department of Transportation District One
Vertical Control Data Sheet


DATUM
NGVD 1929
NAVD 1988

X

Monument Name or Designation: Q 703 Elevation Feet: 107.010'
State Road No.: S.R. 35 County: HARDEE
Section: 21 Township: 33 S Range: 25 E Roadway Section I.D.: 06010-000
Establishing Firm: N.G.S. Field Book No.: 504241
Established: 5/17/2021 Recovered: Financial Project ID: 446204-1

State Plane Coordinates: N (Y): = 1,186,467' E (X): = 713,686'
(Nearest Foot)
Base Line Station and Offset: BEYOND PROJECT LIMITS
Description of Monument: FOUND F.I.D.E.P. DISK IN TOP OF CONCRETE
MONUMENT STAMPED "P 703 2007".

Distance and Direction from Nearest Intersection: BENCHMARK IS LOCATED
221 FEET NORTH FROM THE INTERSECTION OF S.R. 62 AND S.R. 35.

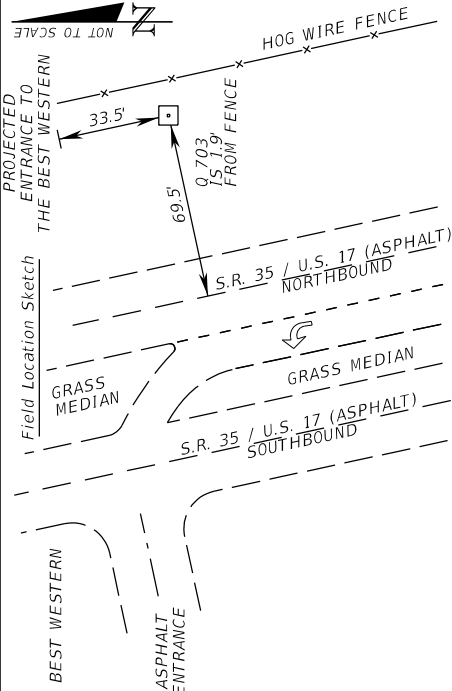

GENERAL NOTES

1.

ALL SURVEY INFORMATION WAS OBTAINED FROM A LICENSED FLORIDA PROFESSIONAL SURVEYOR AND MAPPER AND UTILIZED AS SUPPORTING DATA IN THE PRODUCTION OF DESIGN PLANS AND FOR CONSTRUCTION ON SUBJECT PROJECT. THE PROFESSIONAL SURVEYOR AND MAPPER OF RECORD IS:
KENNETH T. GLASS, P.S.M.
P.S.M. NO: 5713
CIVILSURV DESIGN GROUP, INC
2525 DRANE FIELD ROAD, SUITE 7
LAKELAND, FLORIDA 33811
CERTIFICATE OF AUTHORIZATION: CA 918
2.

THE LOCATION(S) OF THE UTILITIES SHOWN IN THE PLANS (INCLUDING THOSE DESIGNATED VV, VH AND VVH) ARE BASED ON LIMITED INVESTIGATION TECHNIQUES AND SHOULD BE CONSIDERED APPROXIMATE ONLY. THE VERIFIED LOCATIONS/ELEVATIONS APPLY ONLY AT THE POINTS SHOWN. INTERPOLATIONS BETWEEN THESE POINTS HAVE NOT BEEN VERIFIED.
3.

UTILITY/AGENCY OWNERS FOR THIS PROJECT INCLUDE:

COMPANY	CONTACT	TELEPHONE	EMAIL
CITY OF BOWLING GREEN	WAYNE PRINE	(863) 375-2875	WPRINE@BOWLINGGREENFL.ORG
CITY OF WAUCHULA	OLIVIA MINSHEW	(863) 773-3535	OMINSHEW@CITYOFWAUCHULA.COM
CENTURYLINK COMMUNICATIONS LLC	KEN LUTZ	(863) 214-1490	KEN.LUTZ@LUMEN.COM
COMCAST	KEVIN MURPHY	(941) 356-1489	KEVIN_MURPHY4@COMCAST.COM
HARDEE CO UTILITIES	BOBBY KEENE	(863) 473-4923	BOBBY.KEENE@HARDEECOUNTYFL.GOV
PEACE RIVER ELECTRIC COOP	JAMIE HARRISON	(863) 767-4668	JAMIE.HARRISON@PRECO.COOP
SEBRING GAS SYSTEM	CAMERON MENZIE	(863) 385-0194	CMENZIE@FLORIDASBESTGAS.COM
SPECTRUM SUNSHINE STATE LLC	JOHN JOHNSON	(352) 717-3701	JOHN.H.JOHNSON@CHARTER.COM
GULFSTREAM NATURAL GAS	FRED DELOACH	(941) 232-2424	FRED.DELOACH@WILLIAMS.COM
DUKE ENERGY FLORIDA, LLC	JULIAN JORDAN	(813) 407-8777	JULIAN.JORDAN@DUKE-ENERGY.COM
4.

ALL UTILITIES ARE TO REMAIN UNLESS OTHERWISE NOTED.
5.

THE MILLING MACHINE MAY ENCOUNTER BASE DURING MILLING OPERATIONS. BASE EXPOSED DURING MILLING OPERATIONS IS TO BE TREATED AS PREVIOUSLY PREPARED BASE.
6.

STATIC ROLLING SHALL BE USED WITHIN THE FOLLOWING LIMIT:
1280+78.03 TO 1346+19.63 (NORTHBOUND/SOUTHBOUND)
100+10.27 TO 112+70.67 (NORTHBOUND/SOUTHBOUND)
7.


EXCLUSIONARY SLIT FENCE MUST BE INSTALLED AND MAINTAINED THROUGH THE END OF CONSTRUCTION IN THE FOLLOWING AREAS TO PROTECT ADJACENT GOPHER TORTOISE HABITAT:
STA. 1076+00.00 RT TO STA. 1086+00.00 RT
STA. 1178+00.00 RT TO STA. 1181+50.00 RT

REVISIONS				ENGINEER OF RECORD		STATE OF FLORIDA DEPARTMENT OF TRANSPORTATION			GENERAL NOTES	SHEET NO.
DATE	DESCRIPTION		DATE	DESCRIPTION		ROAD NO.	COUNTY	FINANCIAL PROJECT ID		
				SAMUEL ST. HILAIRE LICENSE NUMBER: 96545 FLORIDA DEPT. OF TRANSPORTATION 801 N. BROADWAY AVENUE BARTOW, FL 33830-3809		SR 35	HARDEE	446204-1-52-01		13


THE OFFICIAL RECORD OF THIS SHEET IS THE ELECTRONIC FILE DIGITALLY SIGNED AND SEALED UNDER RULE 61G15-23.004, F.A.C.

LEGEND

- MAINLINE LIMITS OF MILLING AND RESURFACING
- EXISTING PAVED SHOULDER MILLING AND RESURFACING LIMITS
- CROSSOVER AND SIDE STREET LIMITS OF MILLING AND RESURFACING

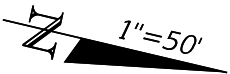

BEGIN PROJECT
BEGIN MILLING AND RESURFACING
SOUTHBOUND STA. 1052+82.07

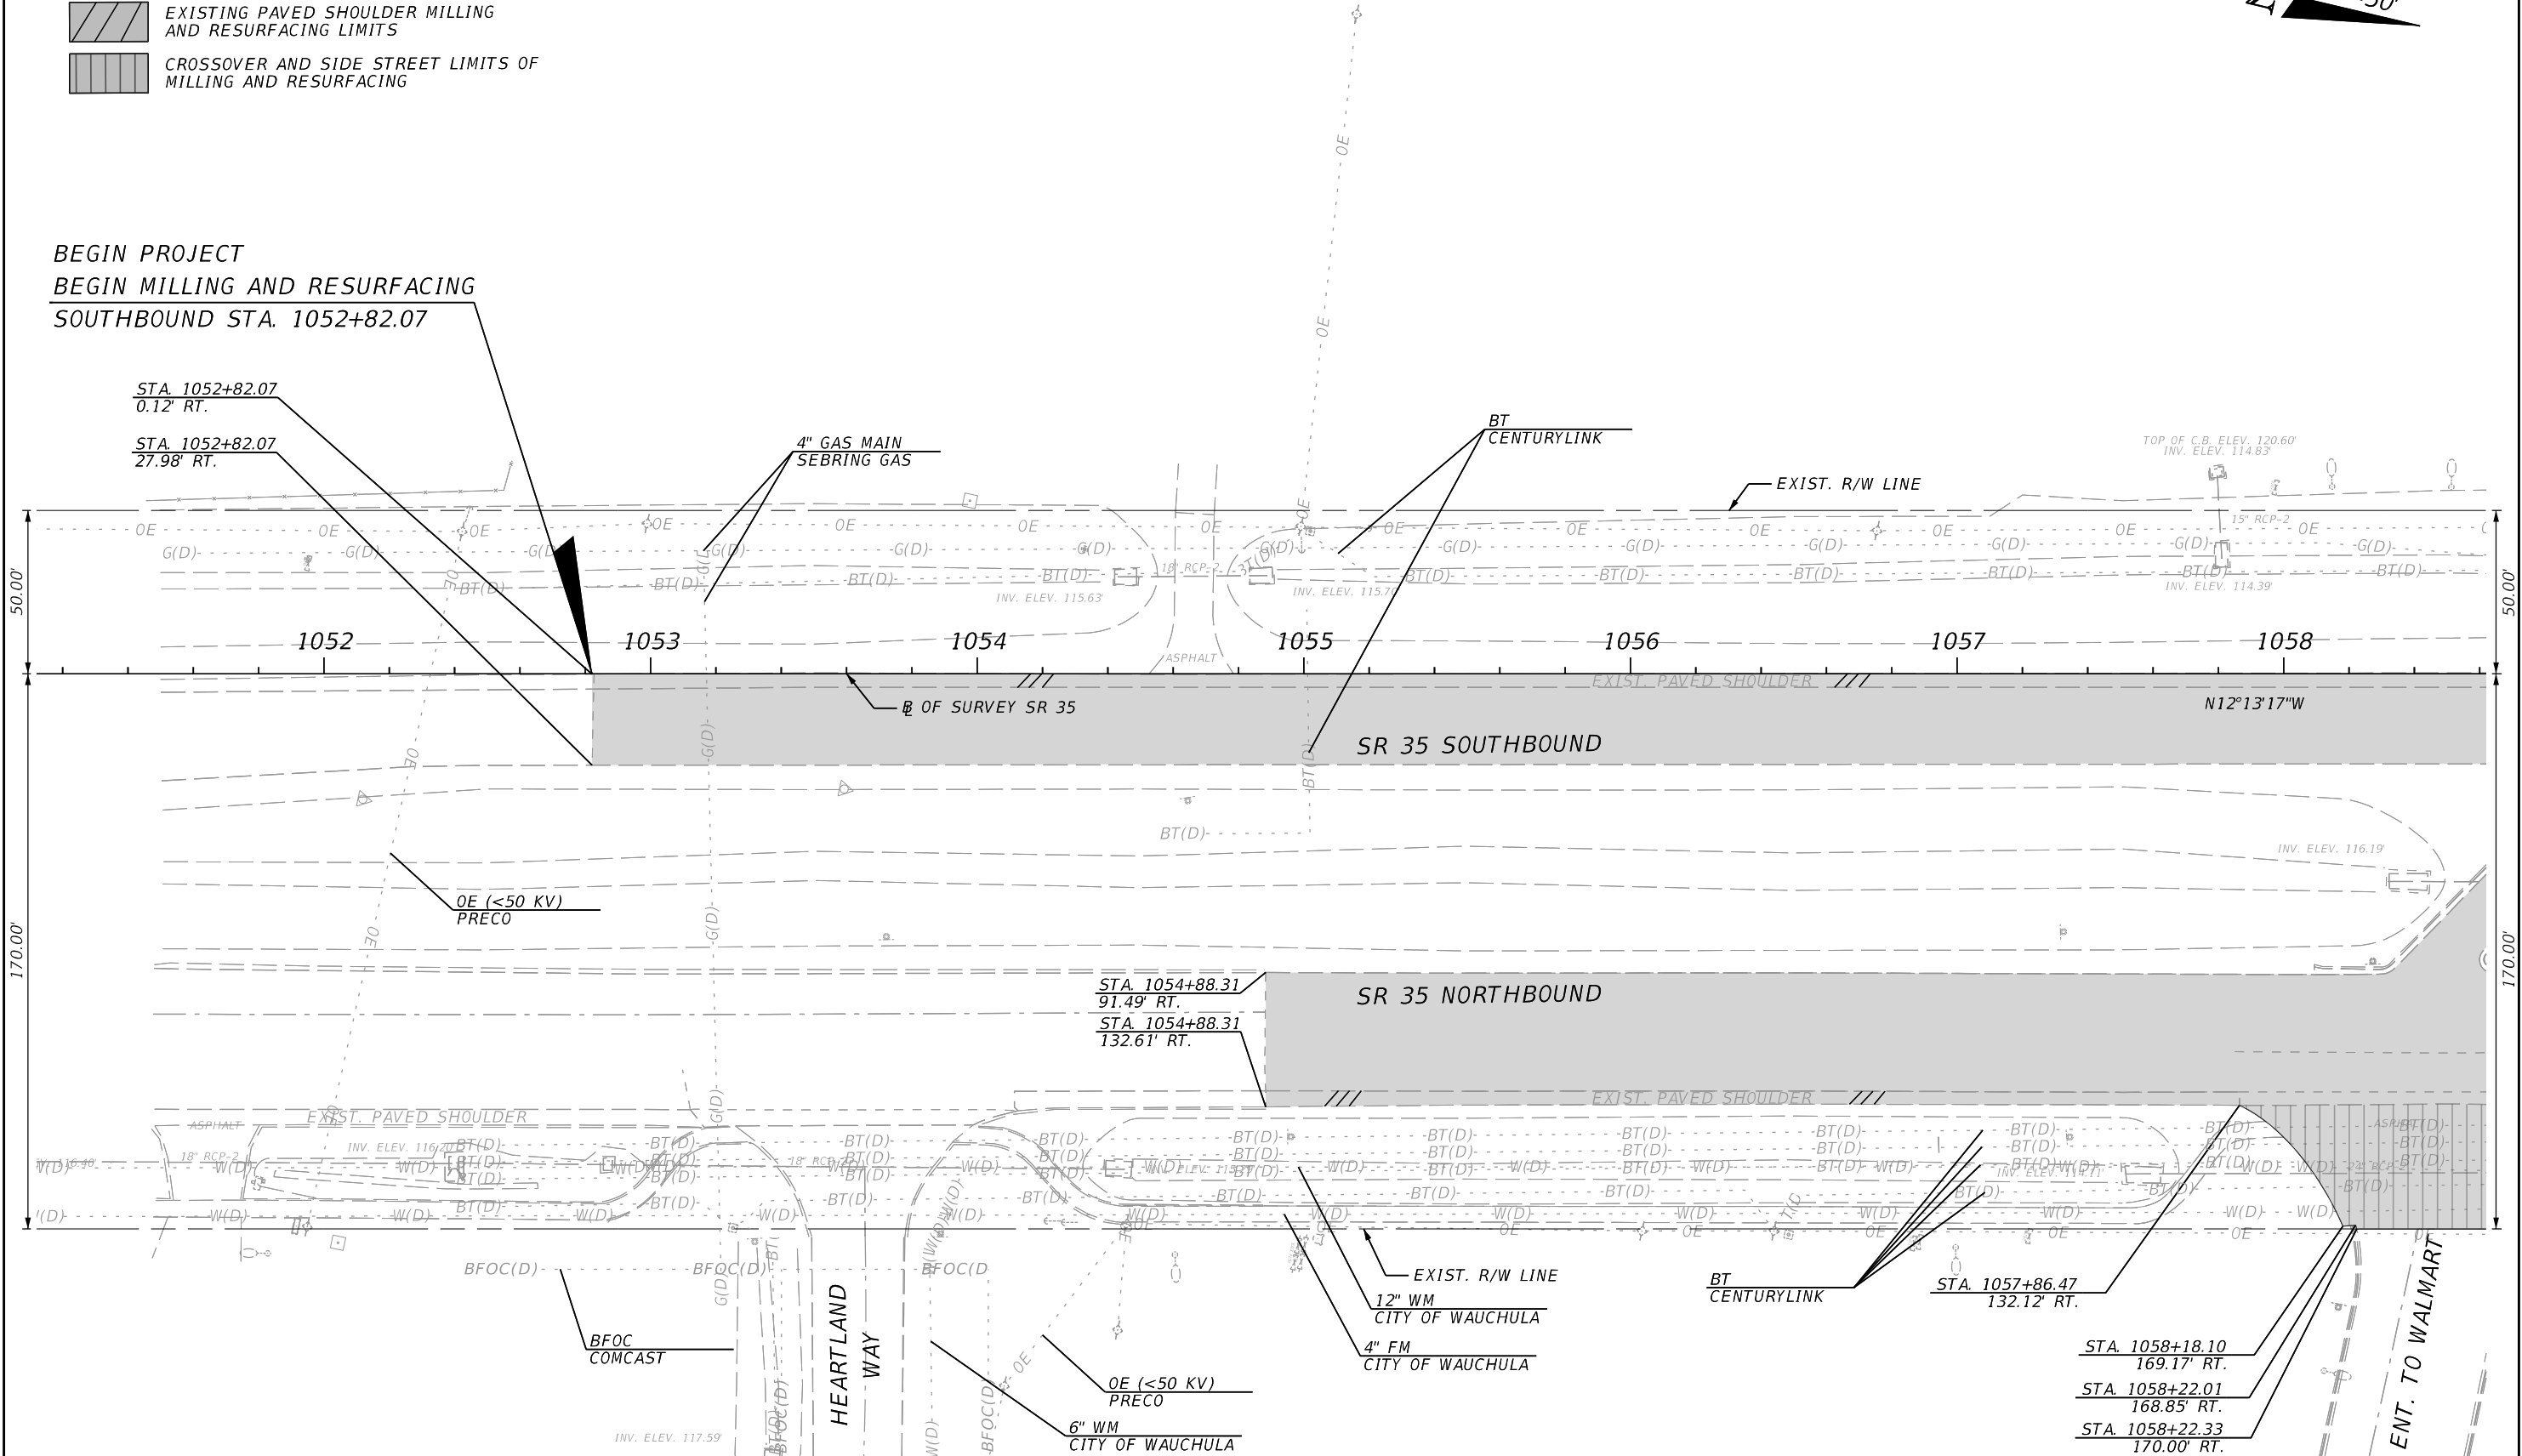


REVISIONS				ENGINEER OF RECORD	STATE OF FLORIDA DEPARTMENT OF TRANSPORTATION			ROADWAY PLAN	SHEET NO.
DATE	DESCRIPTION	DATE	DESCRIPTION	SAMUEL ST. HILAIRE LICENSE NUMBER: 96545 FLORIDA DEPT. OF TRANSPORTATION 801 N. BROADWAY AVENUE BARTOW, FL 33830-3809	ROAD NO.	COUNTY	FINANCIAL PROJECT ID		14
					SR 35	HARDEE	446204-1-52-01		

SAMUEL ST. HILAIRE
LICENSE NUMBER: 96545
FLORIDA DEPT. OF TRANSPORTATION
801 N. BROADWAY AVENUE
BARTOW, FL 33830-3809


THE OFFICIAL RECORD OF THIS SHEET IS THE ELECTRONIC FILE DIGITALLY SIGNED AND SEALED UNDER RULE 61G15-23.004, F.A.C.

	MAINLINE LIMITS OF MILLING AND RESURFACING
	CROSSOVER AND SIDE STREET LIMITS OF MILLING AND RESURFACING
	EXISTING PAVED SHOULDER MILLING AND RESURFACING LIMITS

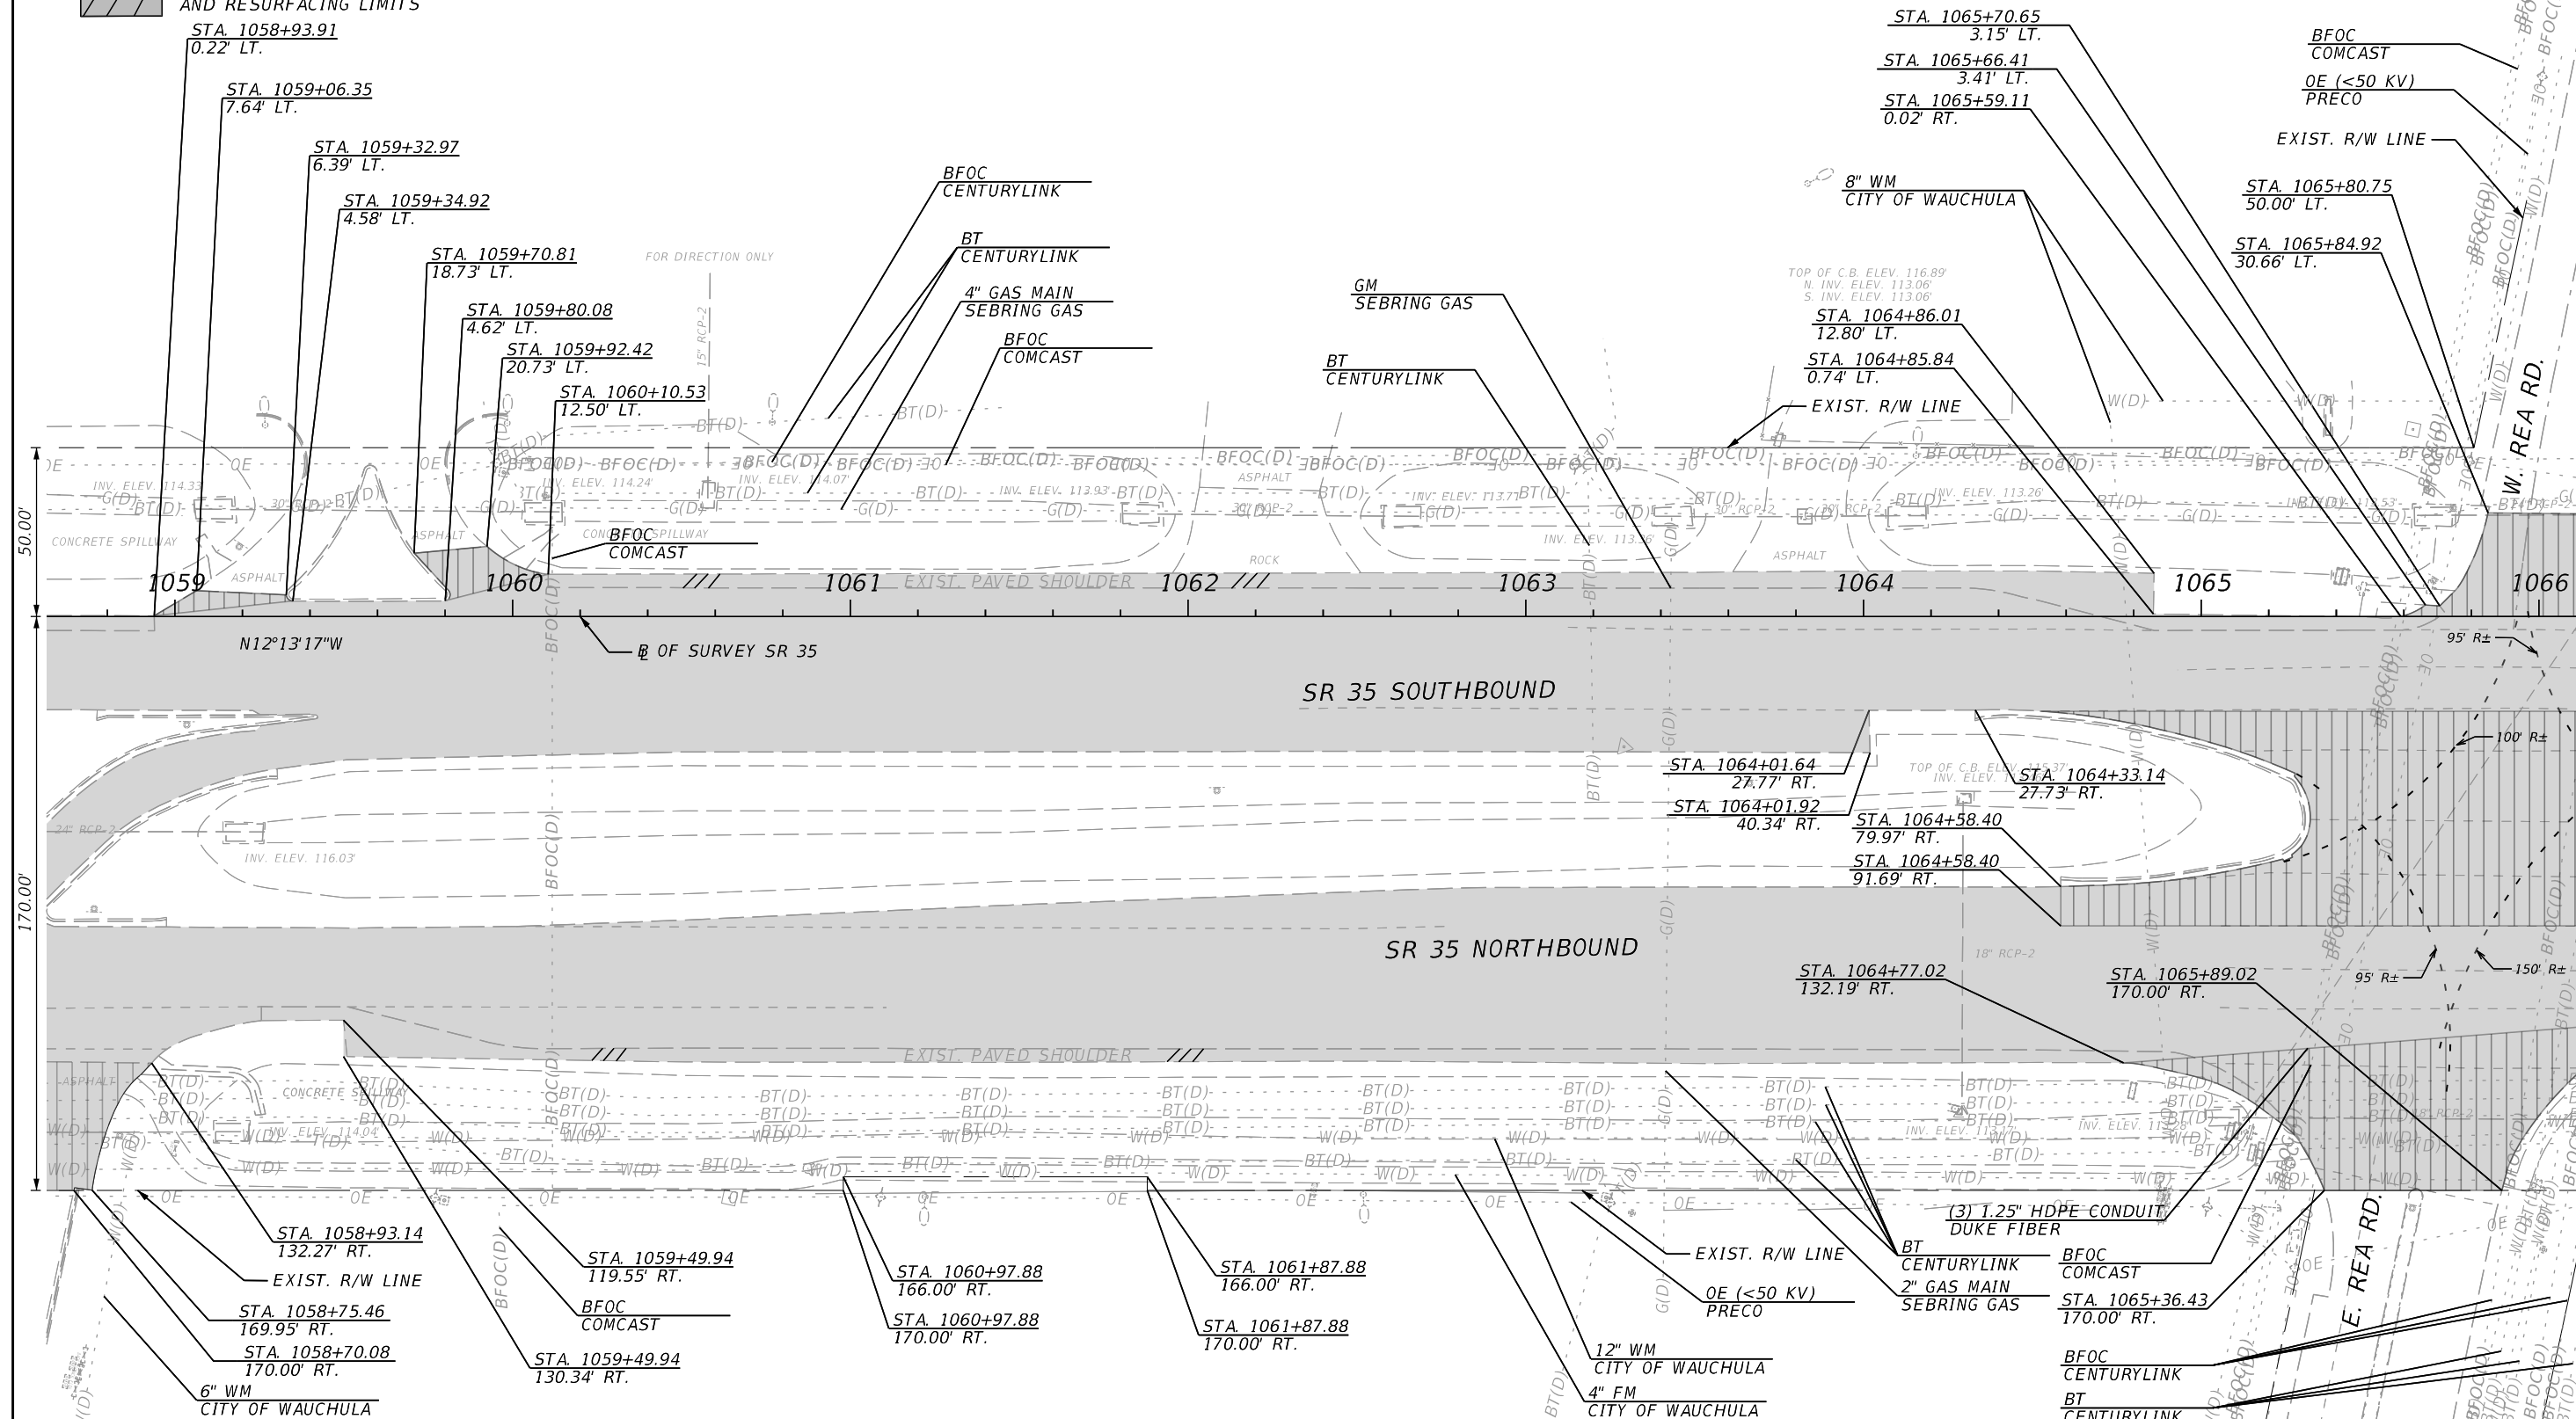


REVISIONS				ENGINEER OF RECORD	STATE OF FLORIDA DEPARTMENT OF TRANSPORTATION			ROADWAY PLAN	SHEET NO.
DATE	DESCRIPTION	DATE	DESCRIPTION	SAMUEL ST. HILAIRE LICENSE NUMBER: 96545 FLORIDA DEPT. OF TRANSPORTATION 801 N. BROADWAY AVENUE BARTOW, FL 33830-3809	ROAD NO.	COUNTY	FINANCIAL PROJECT ID		
					SR 35	HARDEE	446204-1-52-01		15

		170.00'
--	--	---------

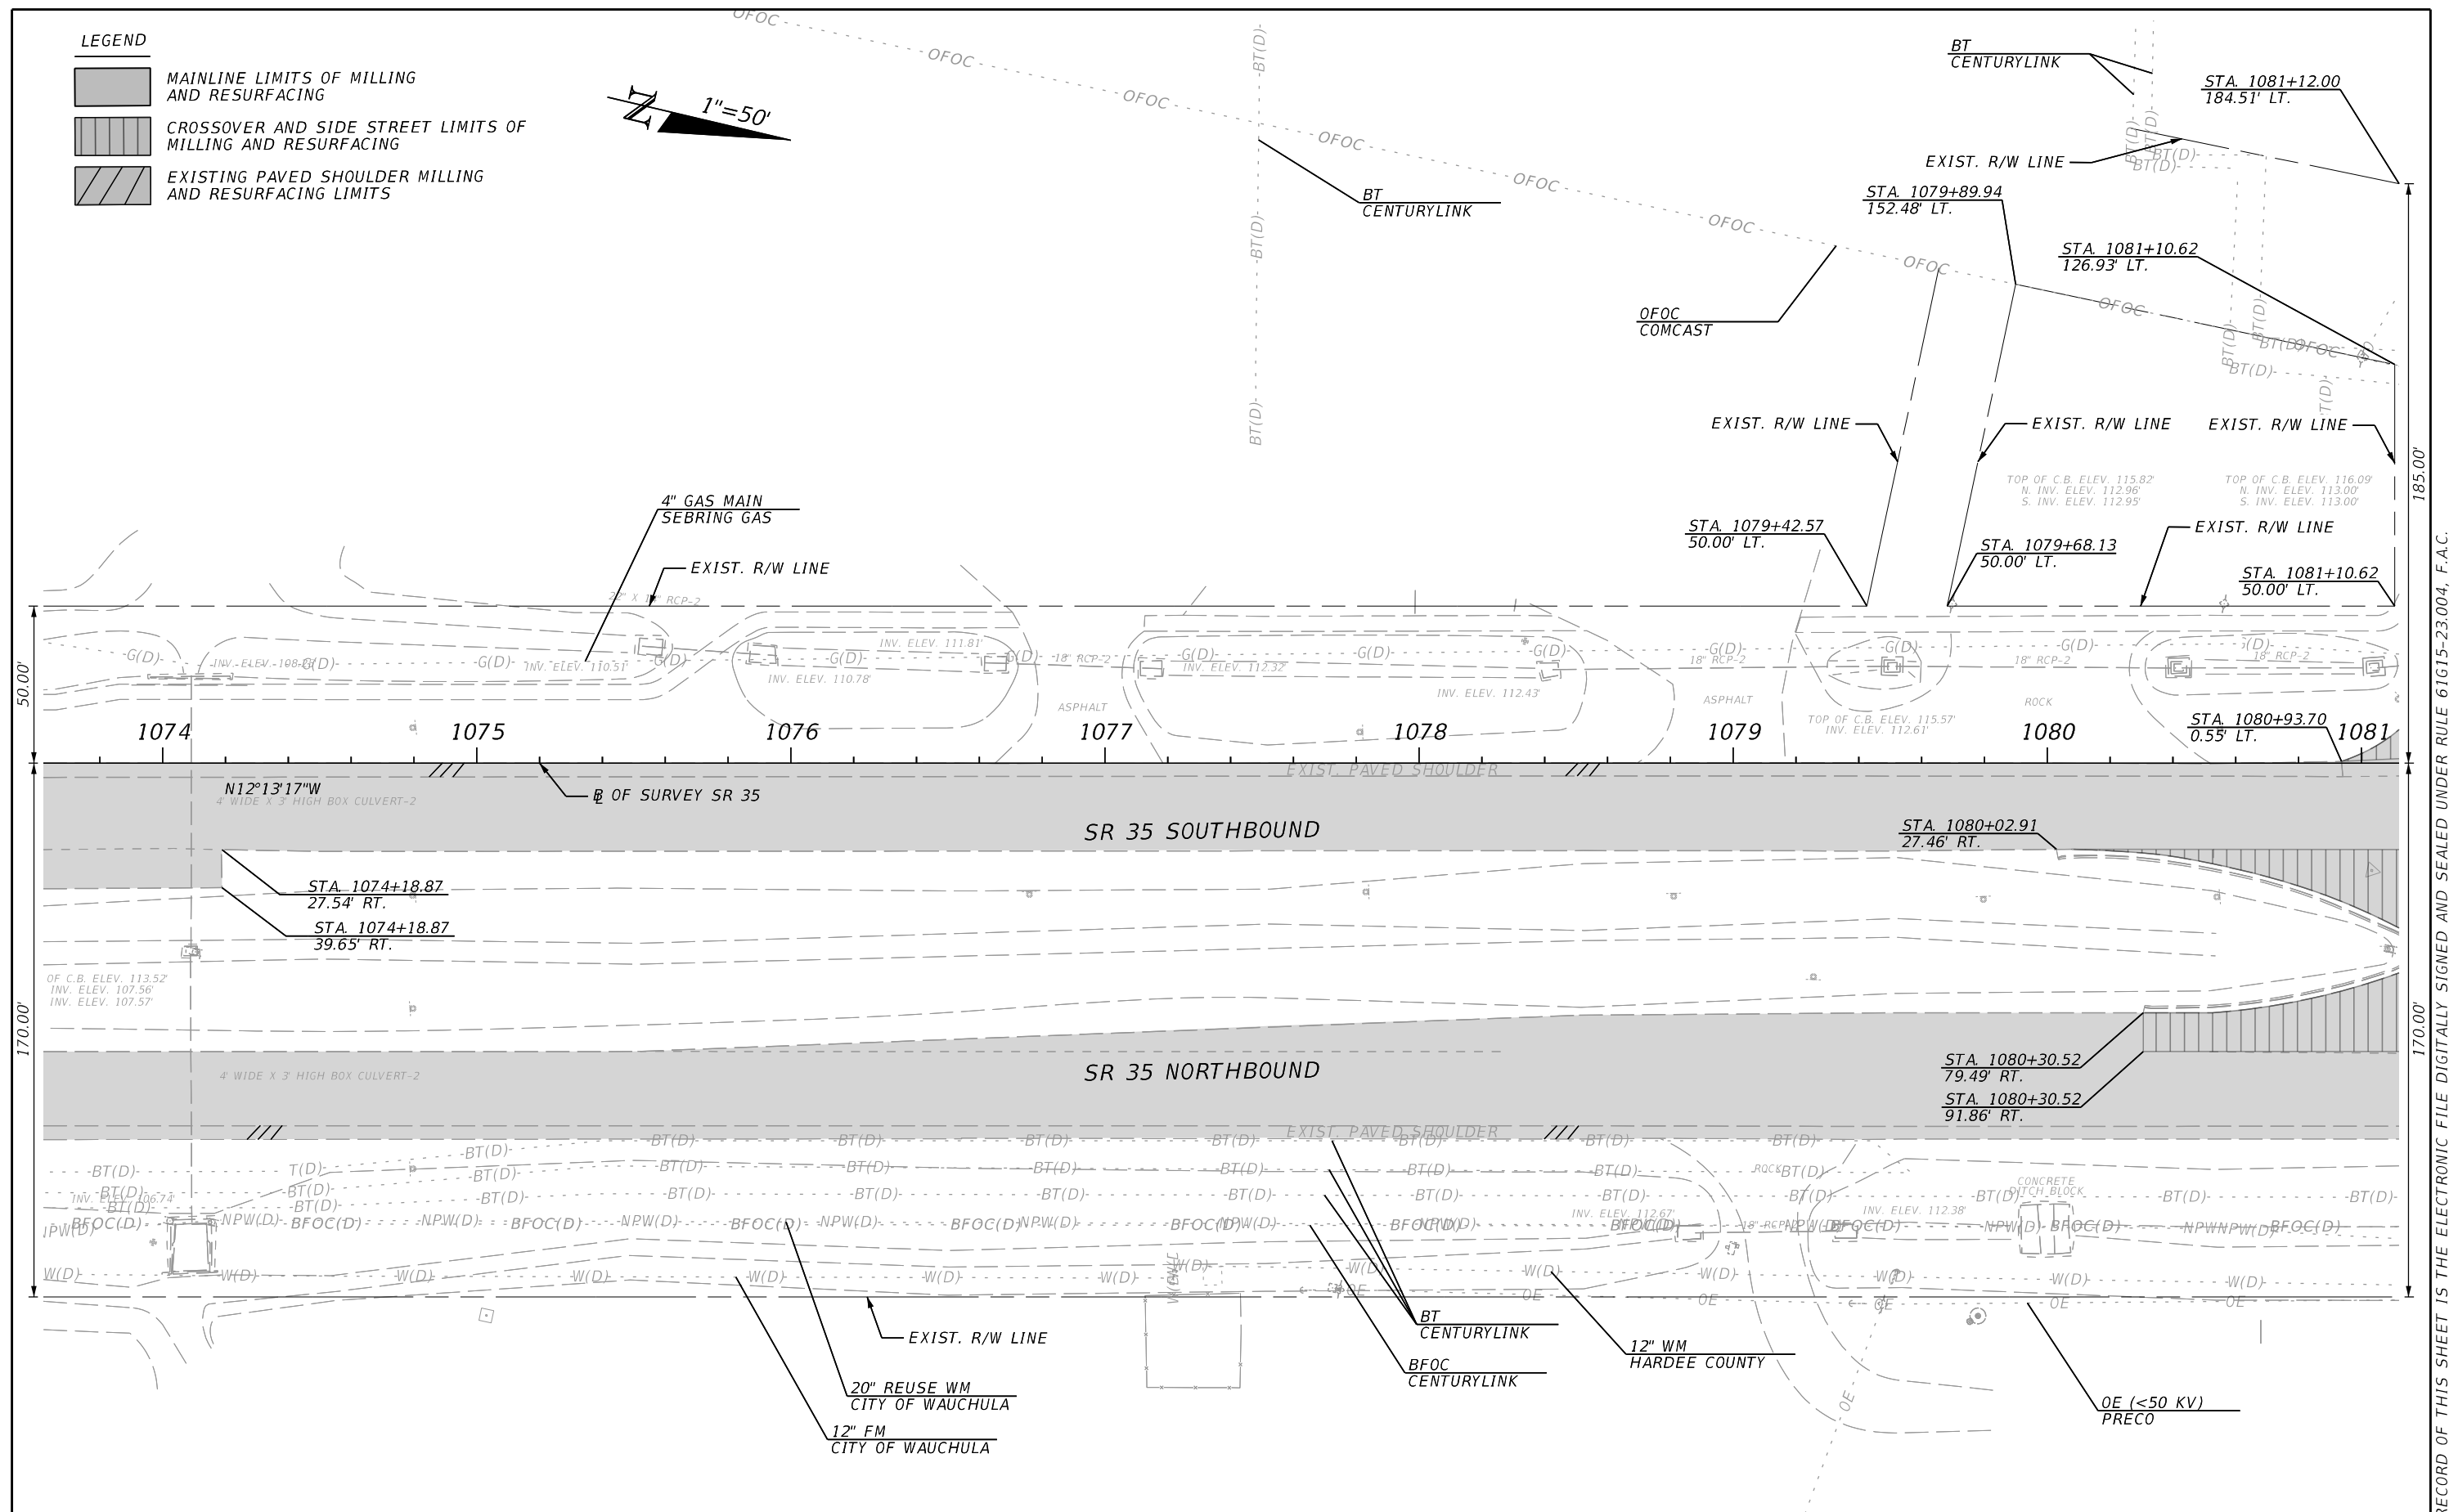



REVISIONS				ENGINEER OF RECORD	STATE OF FLORIDA DEPARTMENT OF TRANSPORTATION			ROADWAY PLAN	SHEET NO.
DATE	DESCRIPTION	DATE	DESCRIPTION	SAMUEL ST. HILAIRE LICENSE NUMBER: 96545 FLORIDA DEPT. OF TRANSPORTATION 801 N. BROADWAY AVENUE BARTOW, FL 33830-3809	ROAD NO.	COUNTY	FINANCIAL PROJECT ID		17
					SR 35	HARDEE	446204-1-52-01		

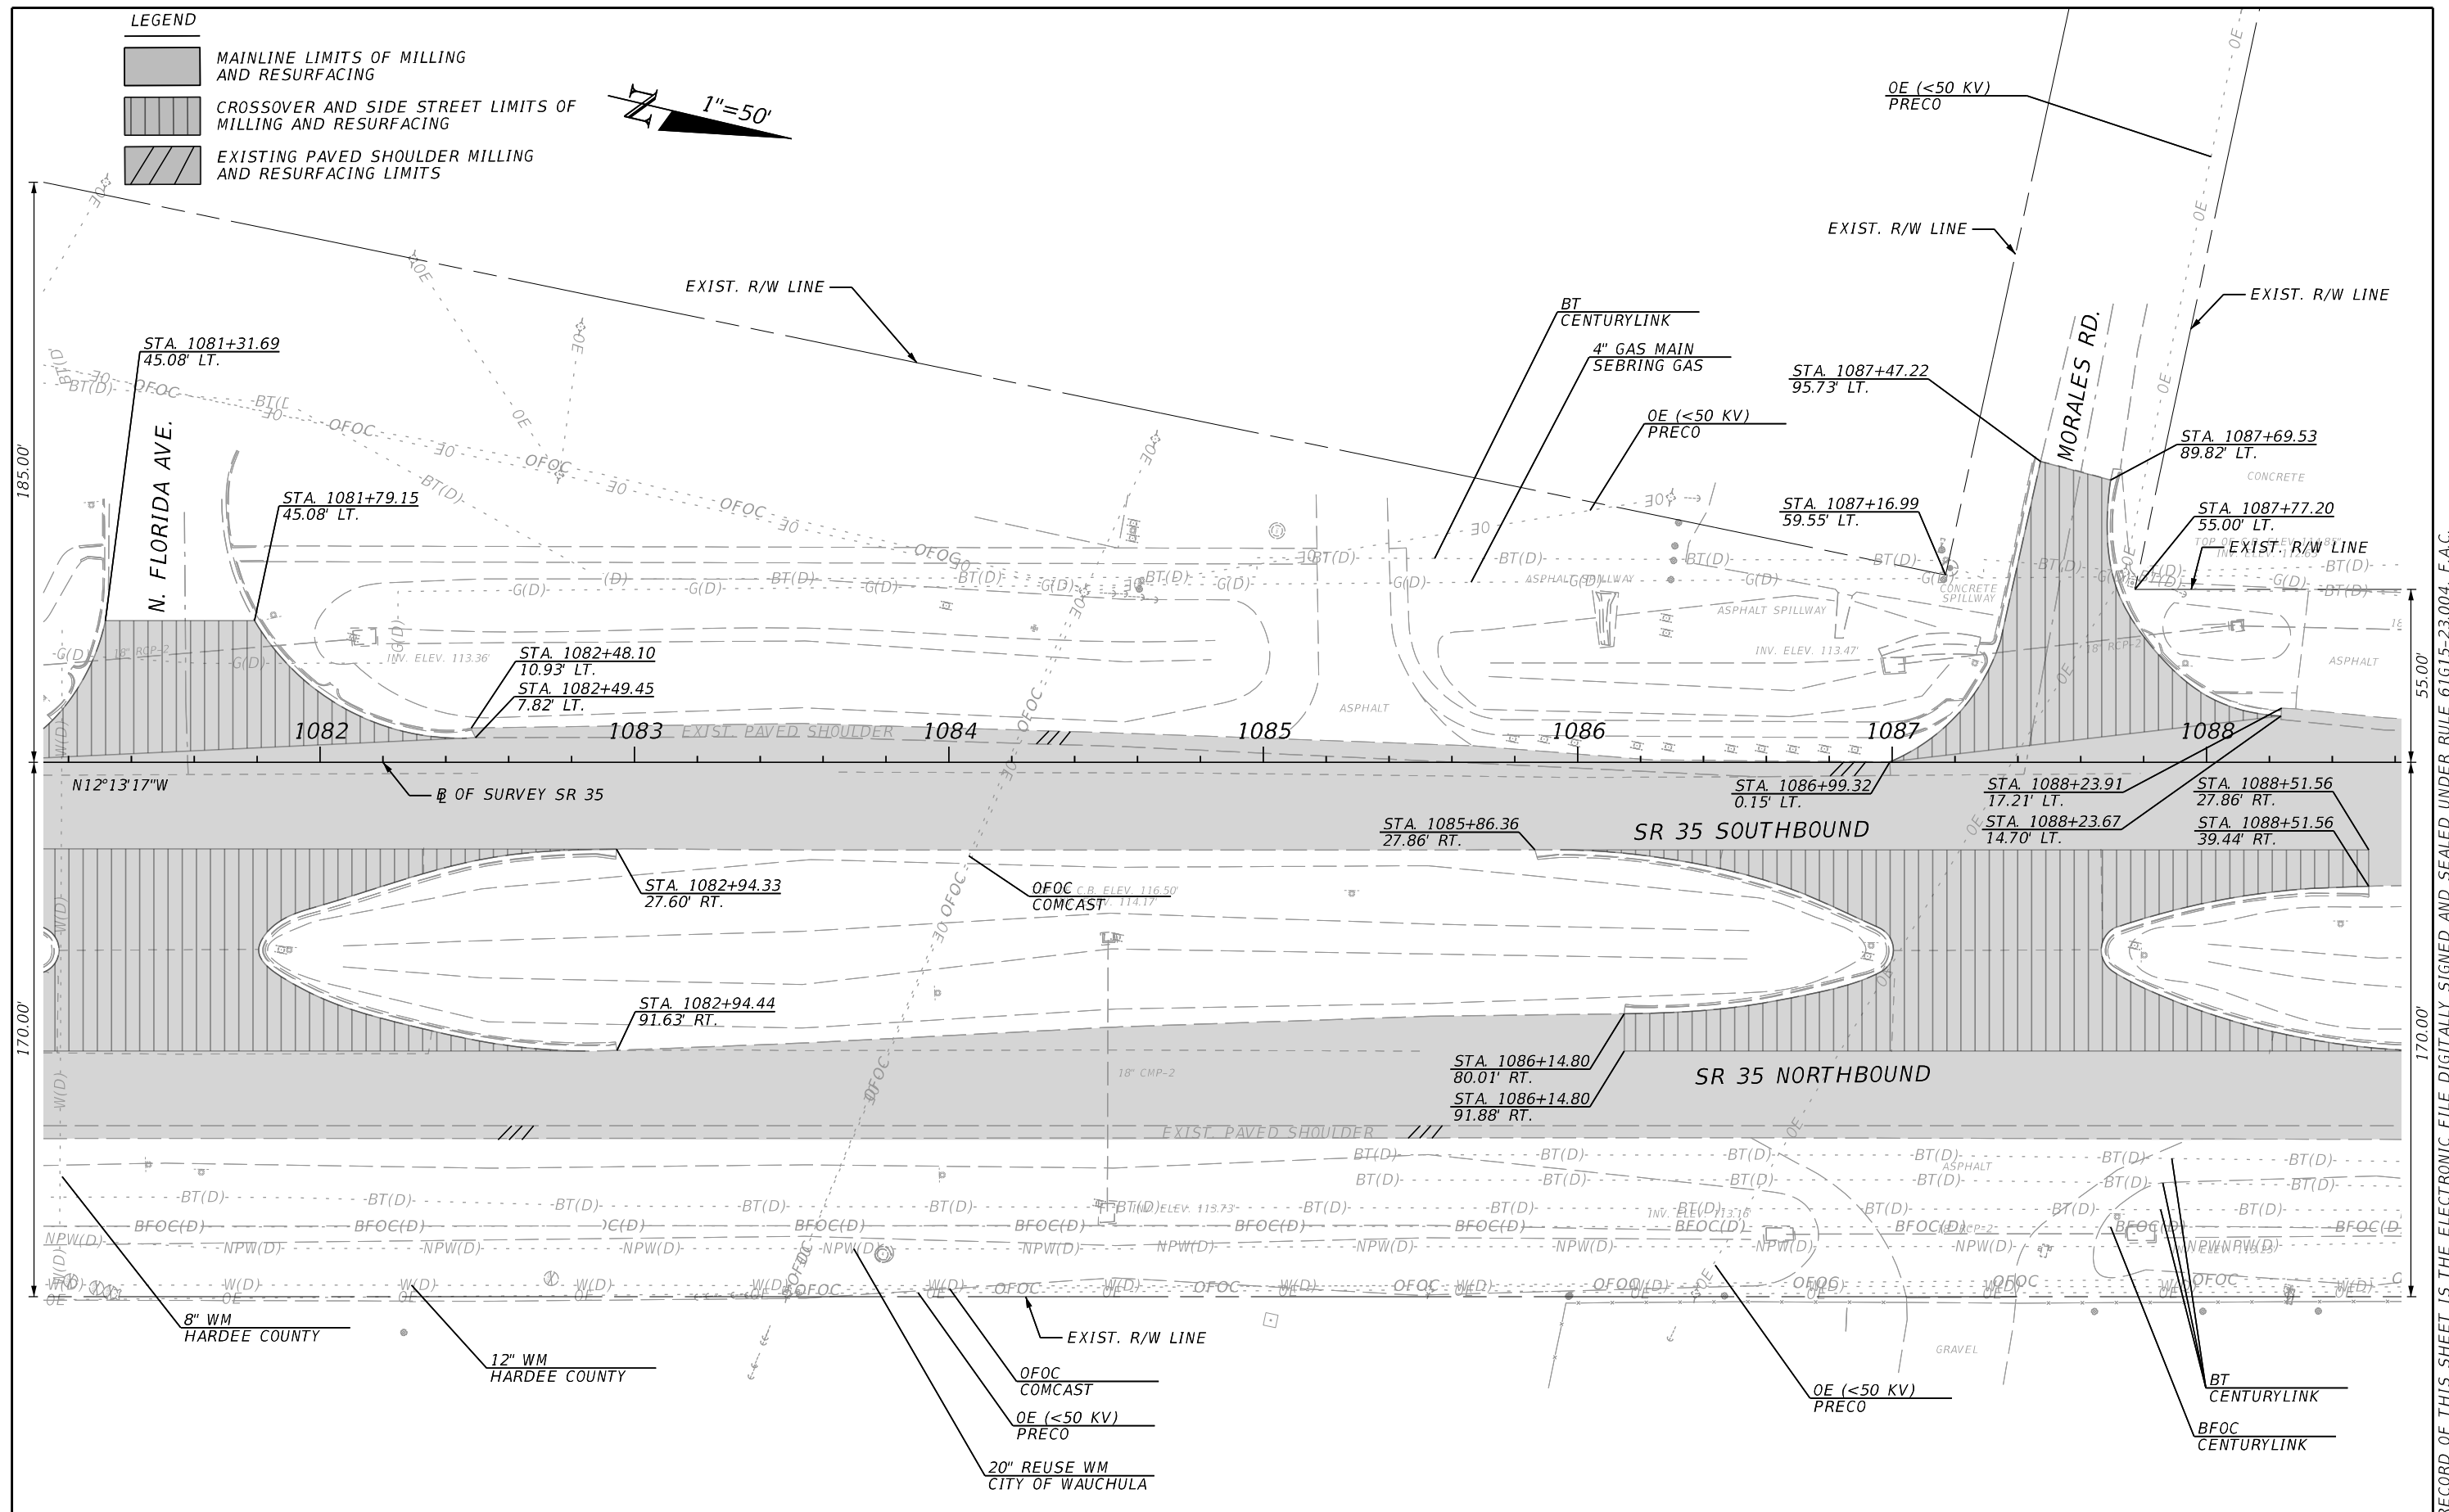

REVISIONS				ENGINEER OF RECORD	STATE OF FLORIDA DEPARTMENT OF TRANSPORTATION			ROADWAY PLAN	SHEET NO.
DATE	DESCRIPTION	DATE	DESCRIPTION	SAMUEL ST. HILAIRE LICENSE NUMBER: 96545 FLORIDA DEPT. OF TRANSPORTATION 801 N. BROADWAY AVENUE BARTOW, FL 33830-3809	ROAD NO.	COUNTY	FINANCIAL PROJECT ID		18
					SR 35	HARDEE	446204-1-52-01		

LEGEND

- MAINLINE LIMITS OF MILLING AND RESURFACING
- CROSSOVER AND SIDE STREET LIMITS OF MILLING AND RESURFACING
- EXISTING PAVED SHOULDER MILLING AND RESURFACING LIMITS

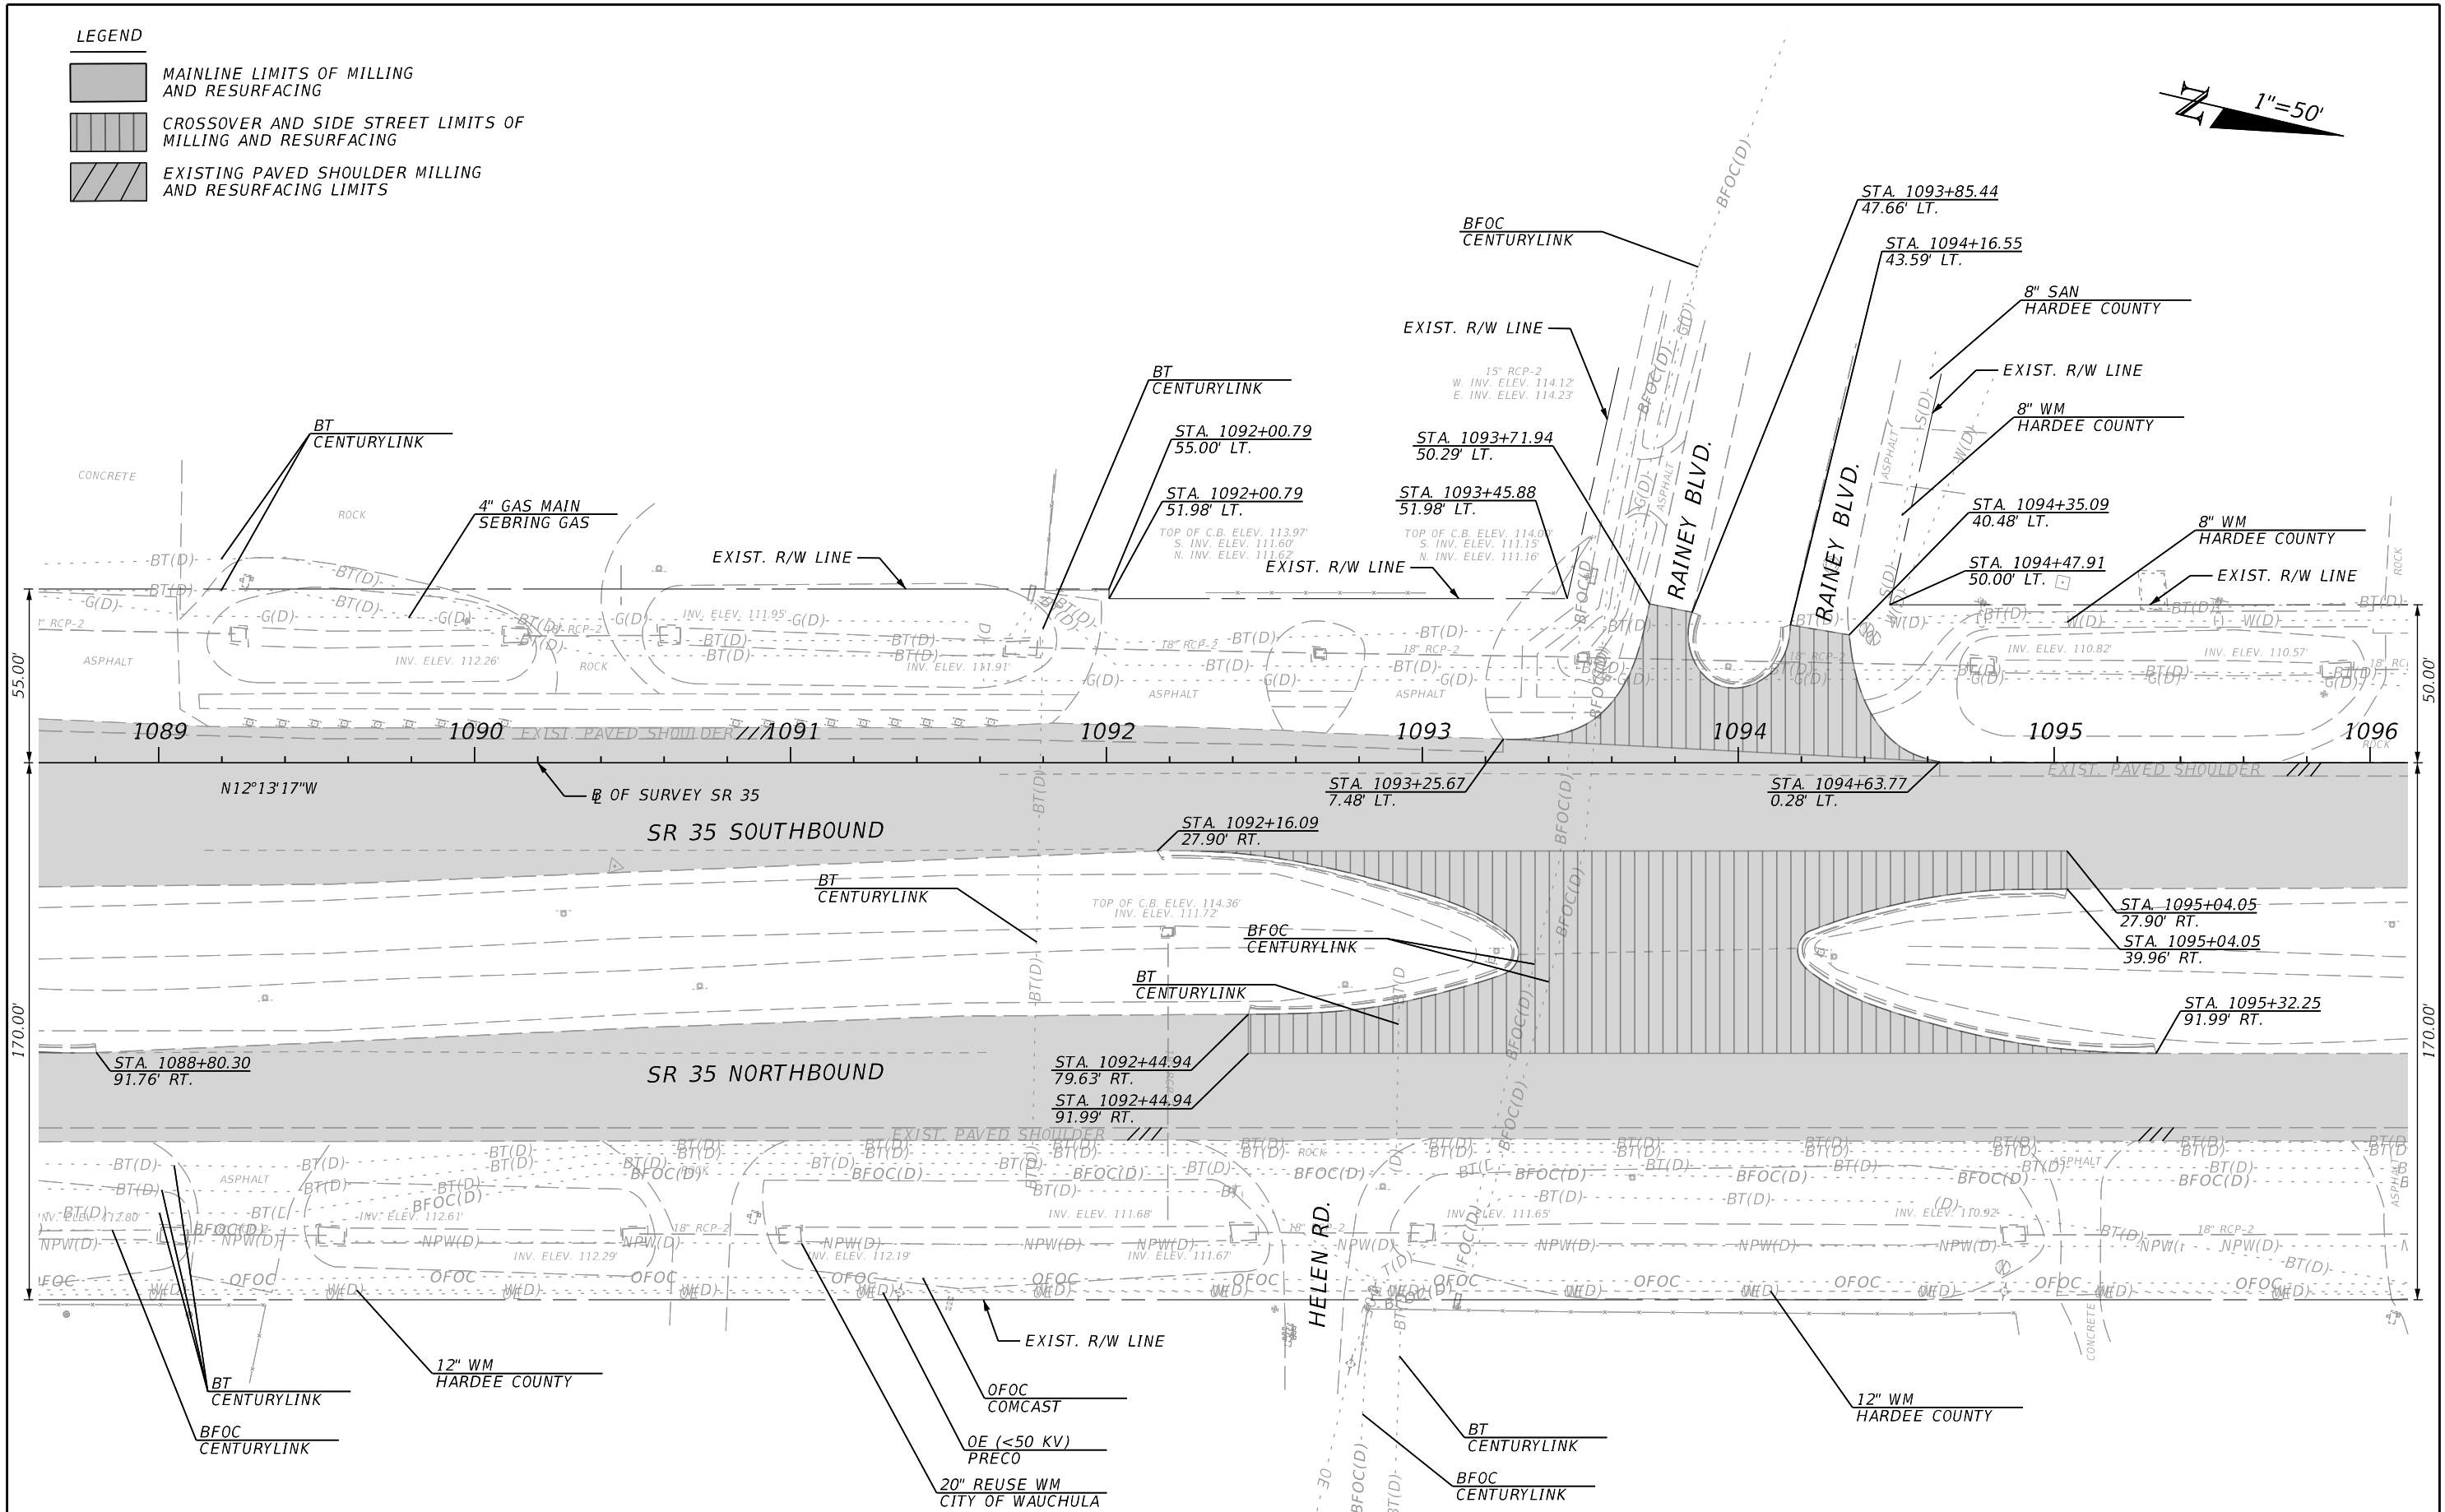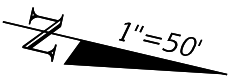



REVISIONS				ENGINEER OF RECORD	STATE OF FLORIDA DEPARTMENT OF TRANSPORTATION			ROADWAY PLAN	SHEET NO.
DATE	DESCRIPTION	DATE	DESCRIPTION	SAMUEL ST. HILAIRE LICENSE NUMBER: 96545 FLORIDA DEPT. OF TRANSPORTATION 801 N. BROADWAY AVENUE BARTOW, FL 33830-3809	ROAD NO.	COUNTY	FINANCIAL PROJECT ID		19
					SR 35	HARDEE	446204-1-52-01		

SAMUEL ST. HILAIRE
LICENSE NUMBER: 96545
FLORIDA DEPT. OF TRANSPORTATION
801 N. BROADWAY AVENUE
BARTOW, FL 33830-3809

THE OFFICIAL RECORD OF THIS SHEET IS THE ELECTRONIC FILE DIGITALLY SIGNED AND SEALED UNDER RULE 61G15-23.004, F.A.C.

LEGEND

- MAINLINE LIMITS OF MILLING AND RESURFACING
- CROSSOVER AND SIDE STREET LIMITS OF MILLING AND RESURFACING
- EXISTING PAVED SHOULDER MILLING AND RESURFACING LIMITS

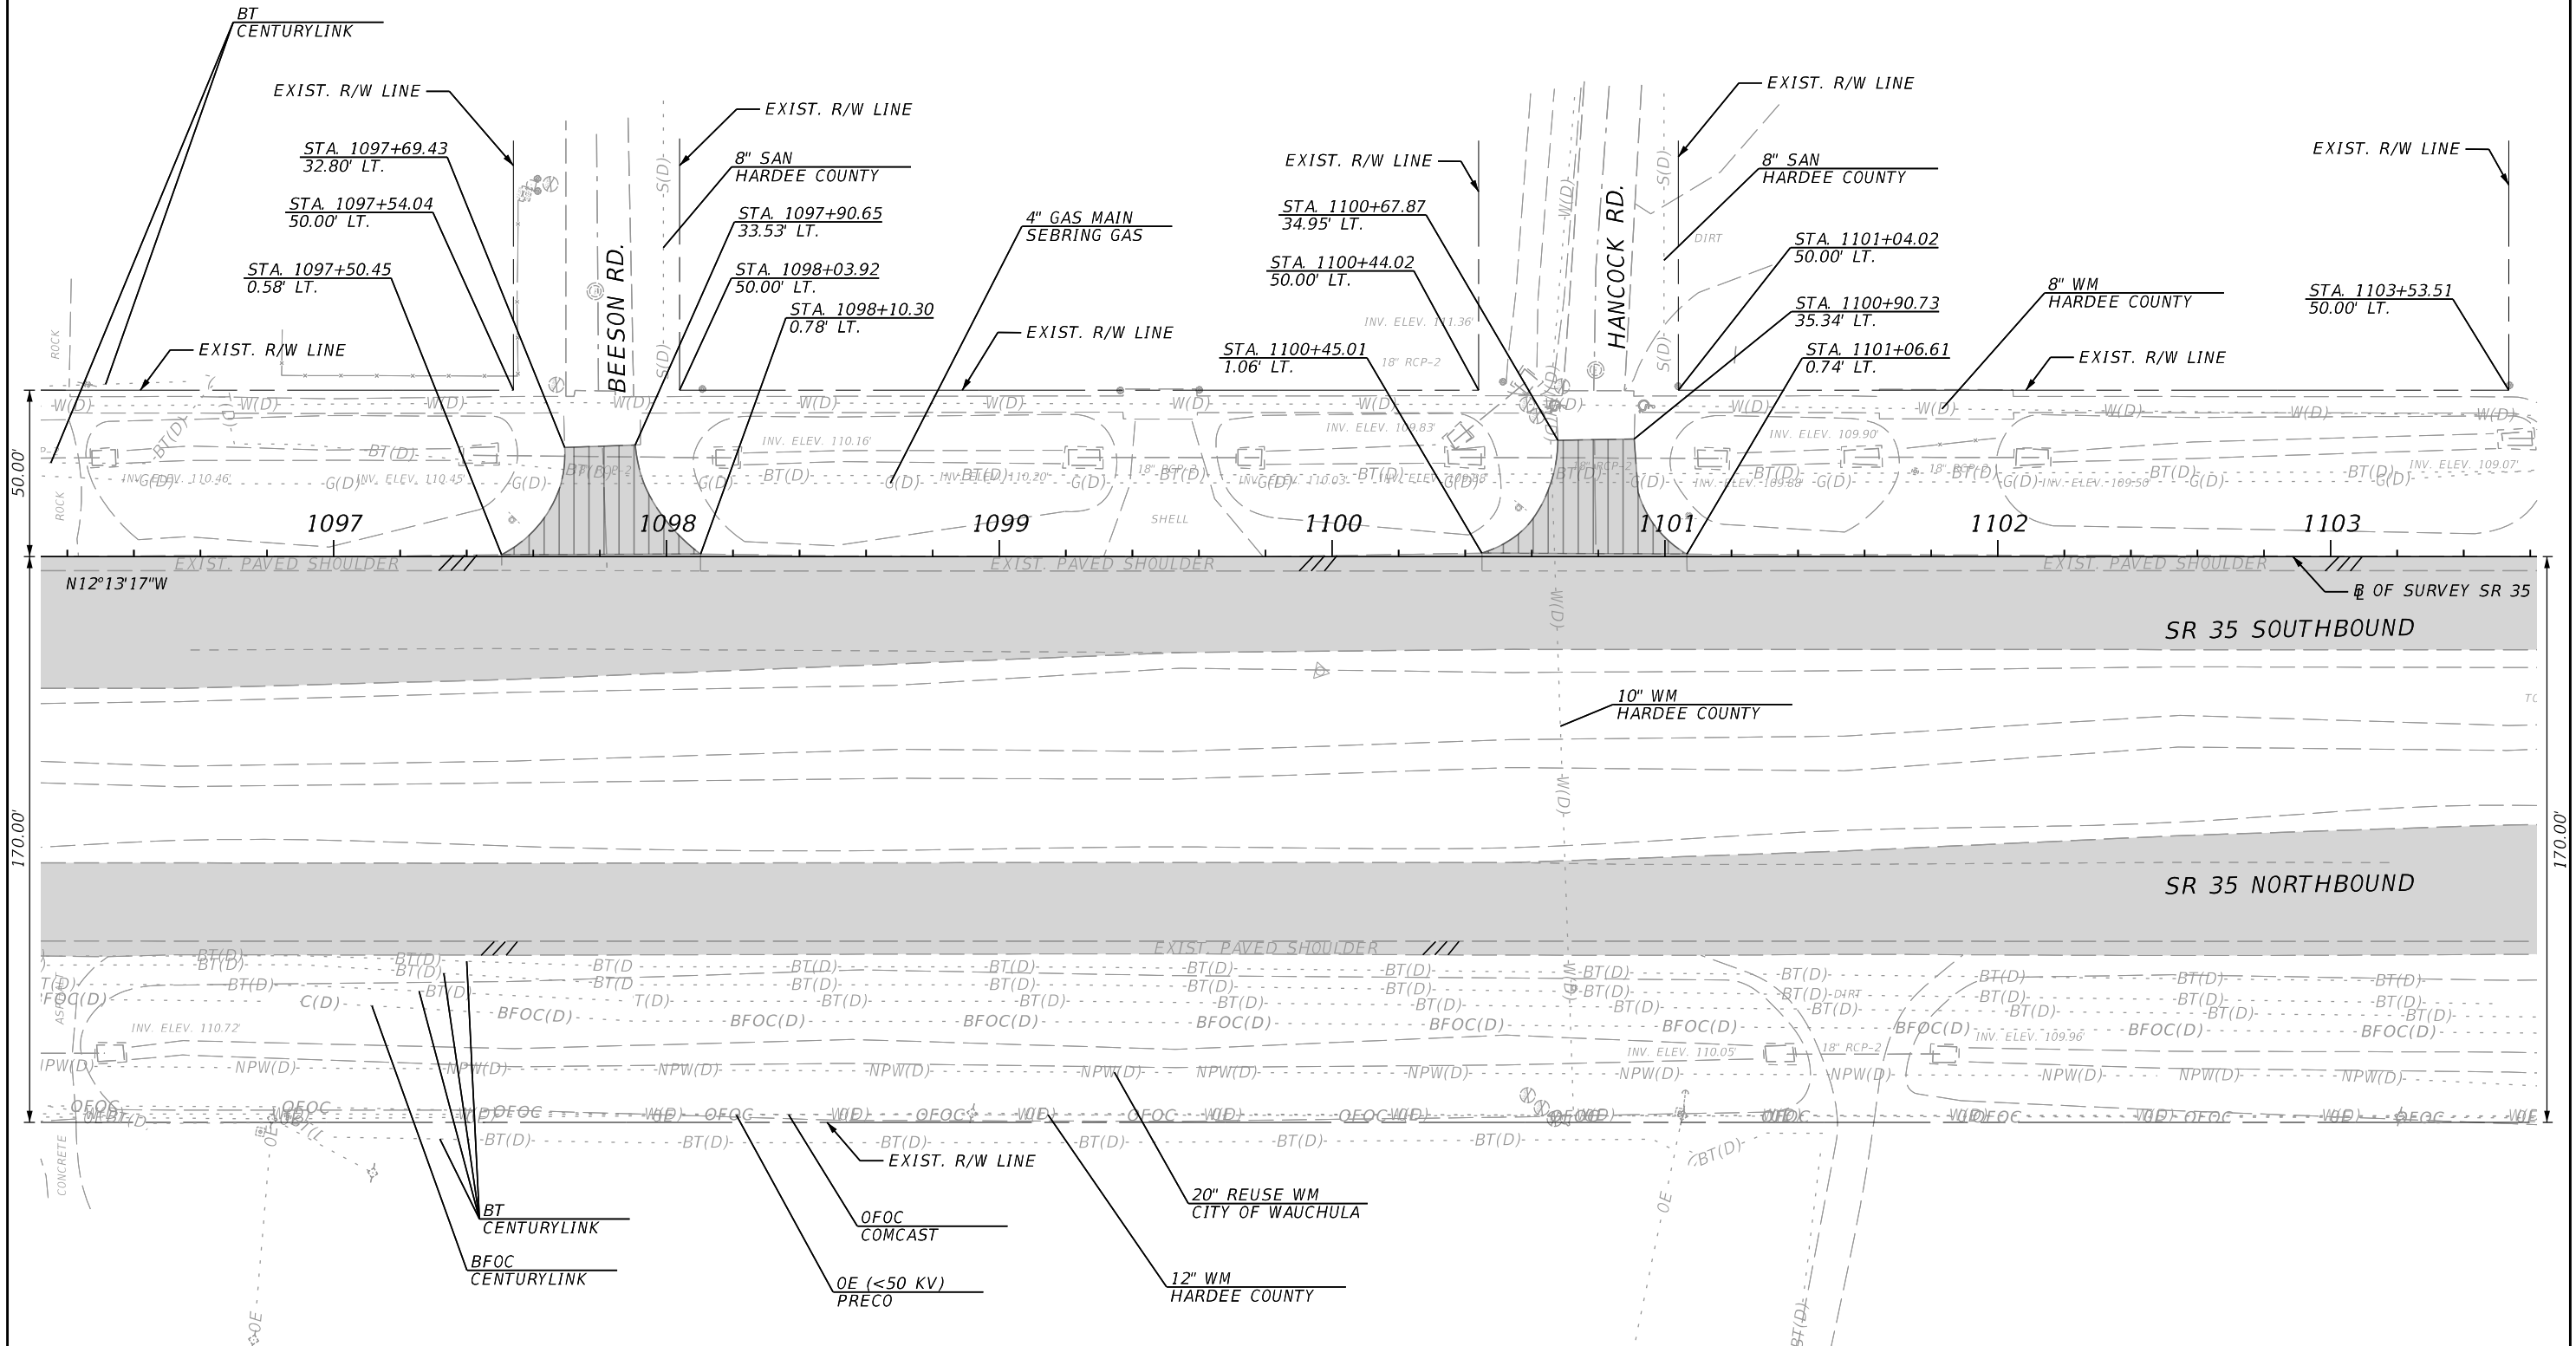
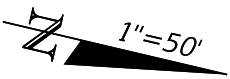


REVISIONS				ENGINEER OF RECORD		STATE OF FLORIDA DEPARTMENT OF TRANSPORTATION			ROADWAY PLAN	SHEET NO. 20
DATE	DESCRIPTION	DATE	DESCRIPTION	SAMUEL ST. HILAIRE LICENSE NUMBER: 96545 FLORIDA DEPT. OF TRANSPORTATION 801 N. BROADWAY AVENUE BARTOW, FL 33830-3809		ROAD NO.	COUNTY	FINANCIAL PROJECT ID		
						SR 35	HARDEE	446204-1-52-01		

THE OFFICIAL RECORD OF THIS SHEET IS THE ELECTRONIC FILE DIGITALLY SIGNED AND SEALED UNDER RULE 61G15-23.004, F.A.C.


LEGEND

- MAINLINE LIMITS OF MILLING
AND RESURFACING
- CROSSOVER AND SIDE STREET LIMITS OF
MILLING AND RESURFACING
- EXISTING PAVED SHOULDER MILLING
AND RESURFACING LIMITS

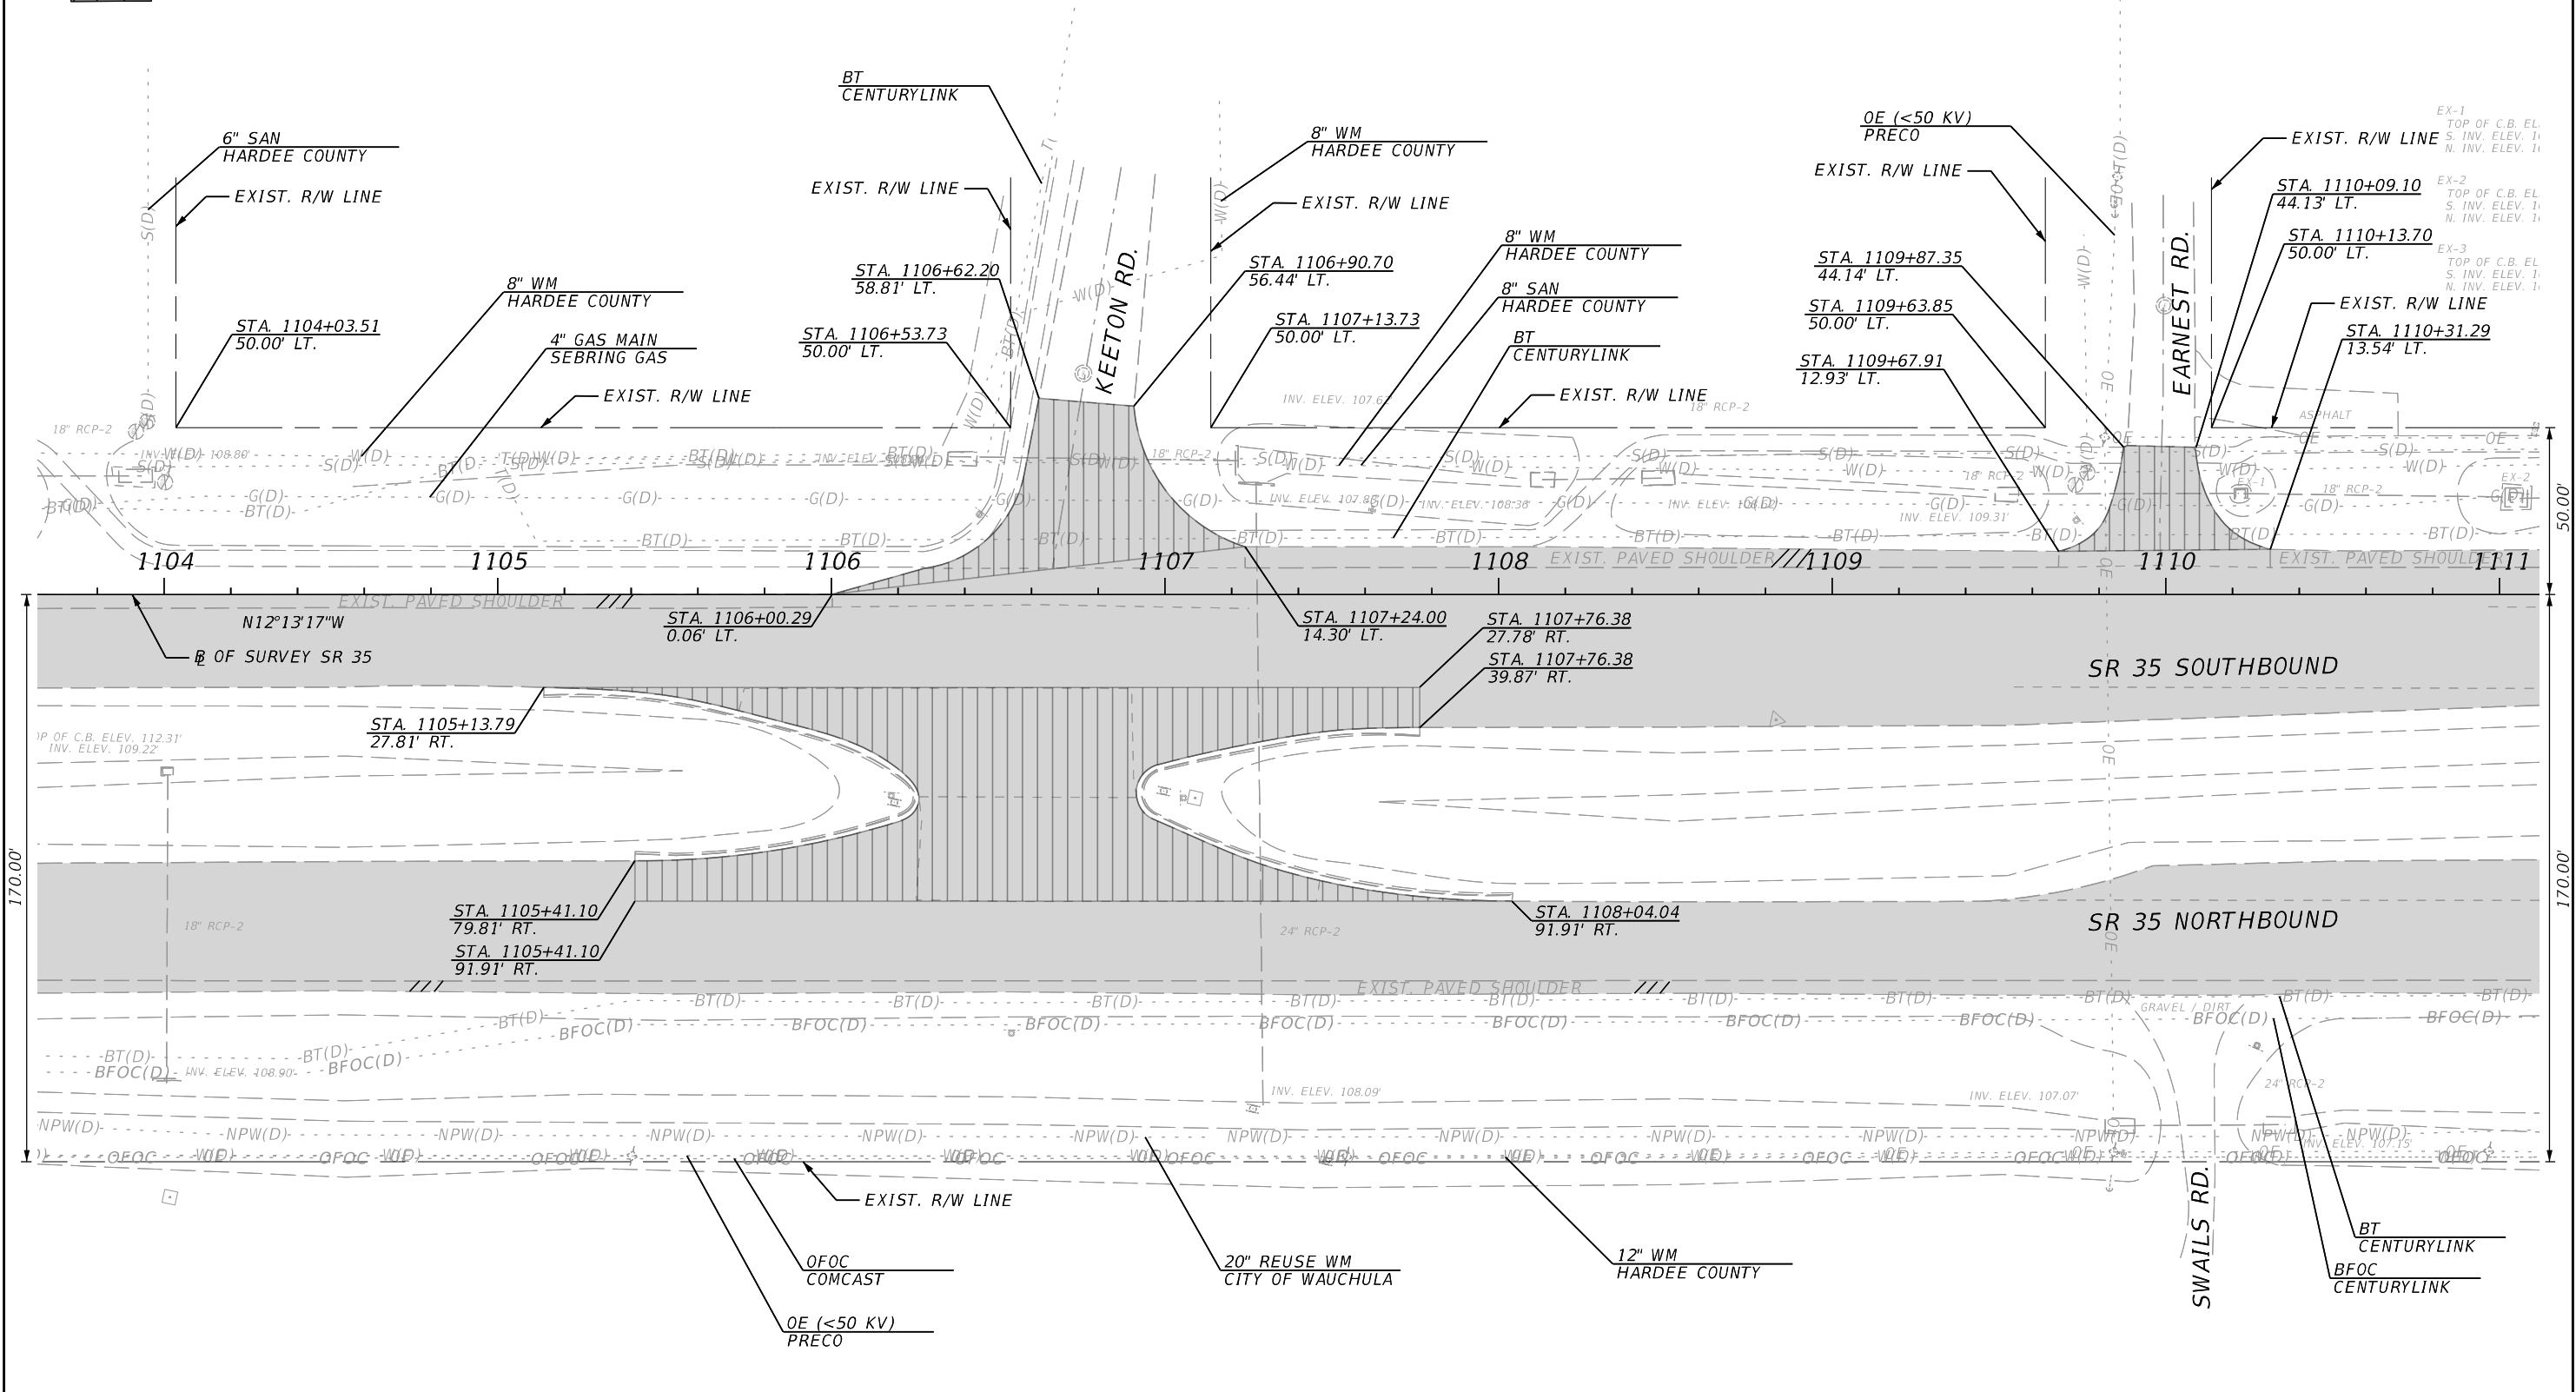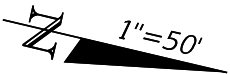


REVISIONS				ENGINEER OF RECORD		STATE OF FLORIDA DEPARTMENT OF TRANSPORTATION			ROADWAY PLAN	SHEET NO. 21
DATE	DESCRIPTION	DATE	DESCRIPTION	SAMUEL ST. HILAIRE LICENSE NUMBER: 96545 FLORIDA DEPT. OF TRANSPORTATION 801 N. BROADWAY AVENUE BARTOW, FL 33830-3809		ROAD NO.	COUNTY	FINANCIAL PROJECT ID		
						SR 35	HARDEE	446204-1-52-01		

THE OFFICIAL RECORD OF THIS SHEET IS THE ELECTRONIC FILE DIGITALLY SIGNED AND SEALED UNDER RULE 61G15-23.004, F.A.C.

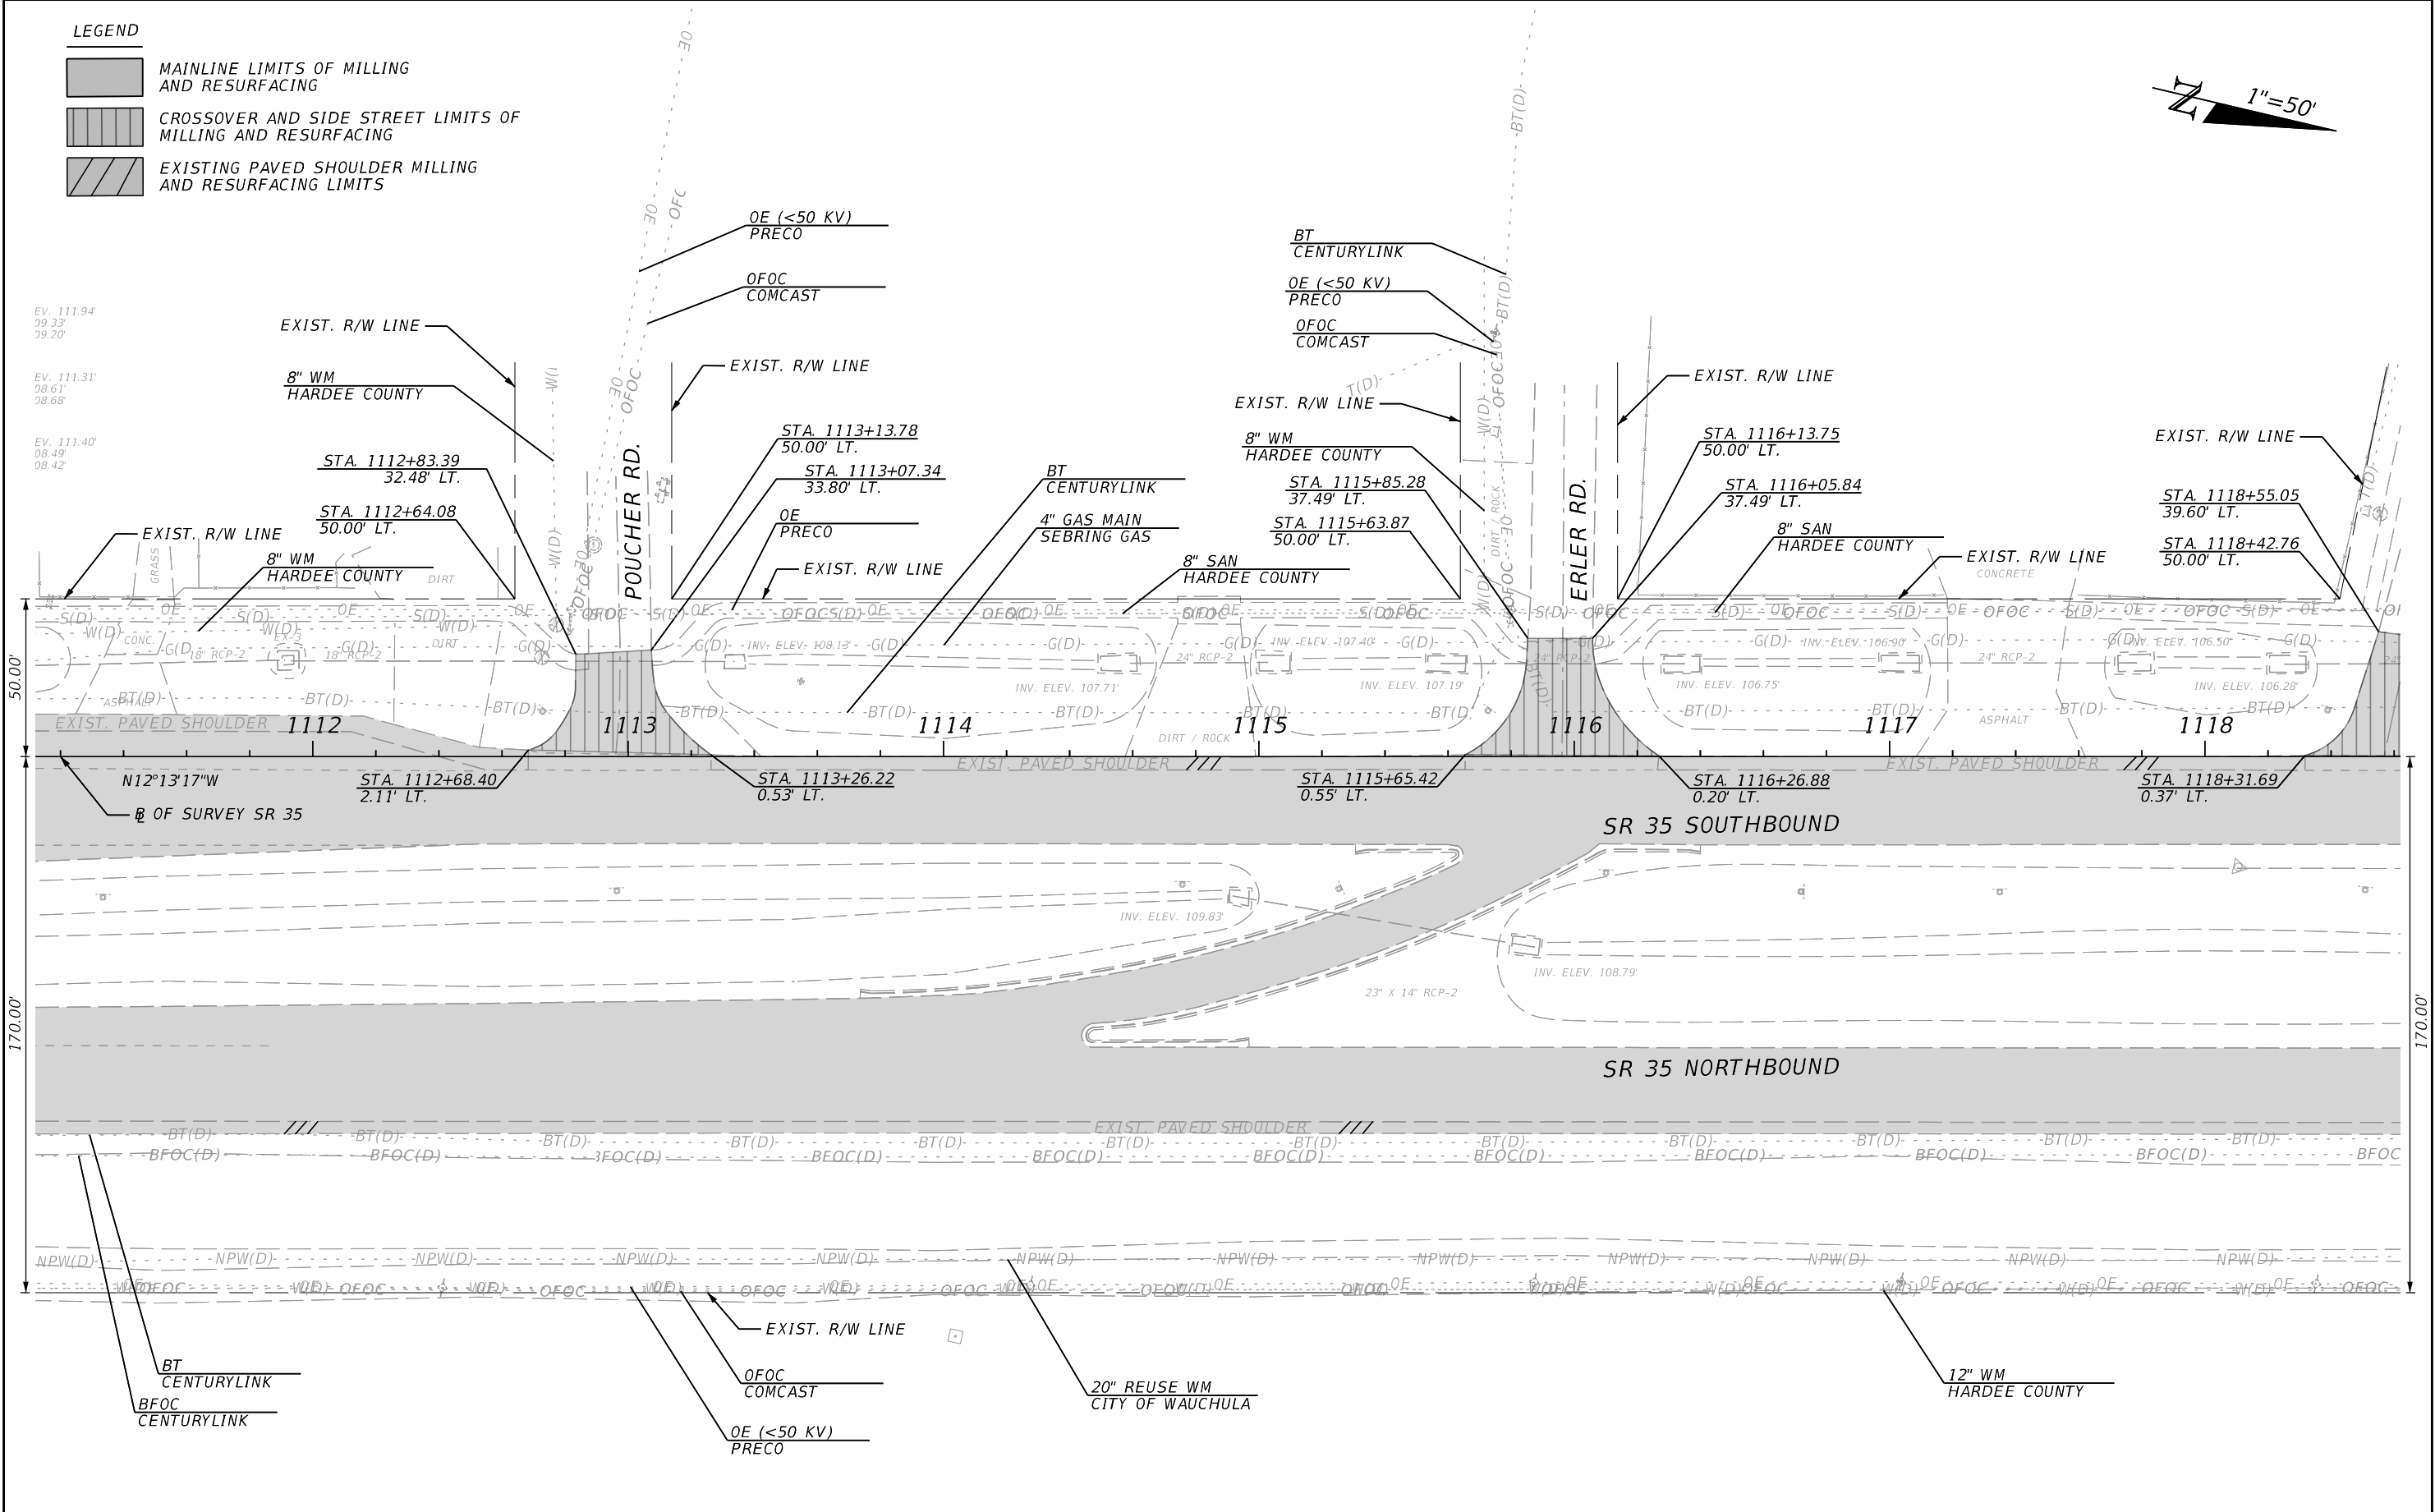



REVISIONS				ENGINEER OF RECORD		STATE OF FLORIDA DEPARTMENT OF TRANSPORTATION			ROADWAY PLAN	SHEET NO. 22
DATE	DESCRIPTION	DATE	DESCRIPTION	SAMUEL ST. HILAIRE LICENSE NUMBER: 96545 FLORIDA DEPT. OF TRANSPORTATION 801 N. BROADWAY AVENUE BARTOW, FL 33830-3809		ROAD NO.	COUNTY	FINANCIAL PROJECT ID		
						SR 35	HARDEE	446204-1-52-01		

THE OFFICIAL RECORD OF THIS SHEET IS THE ELECTRONIC FILE DIGITALLY SIGNED AND SEALED UNDER RULE 61G15-23.004, F.A.C.

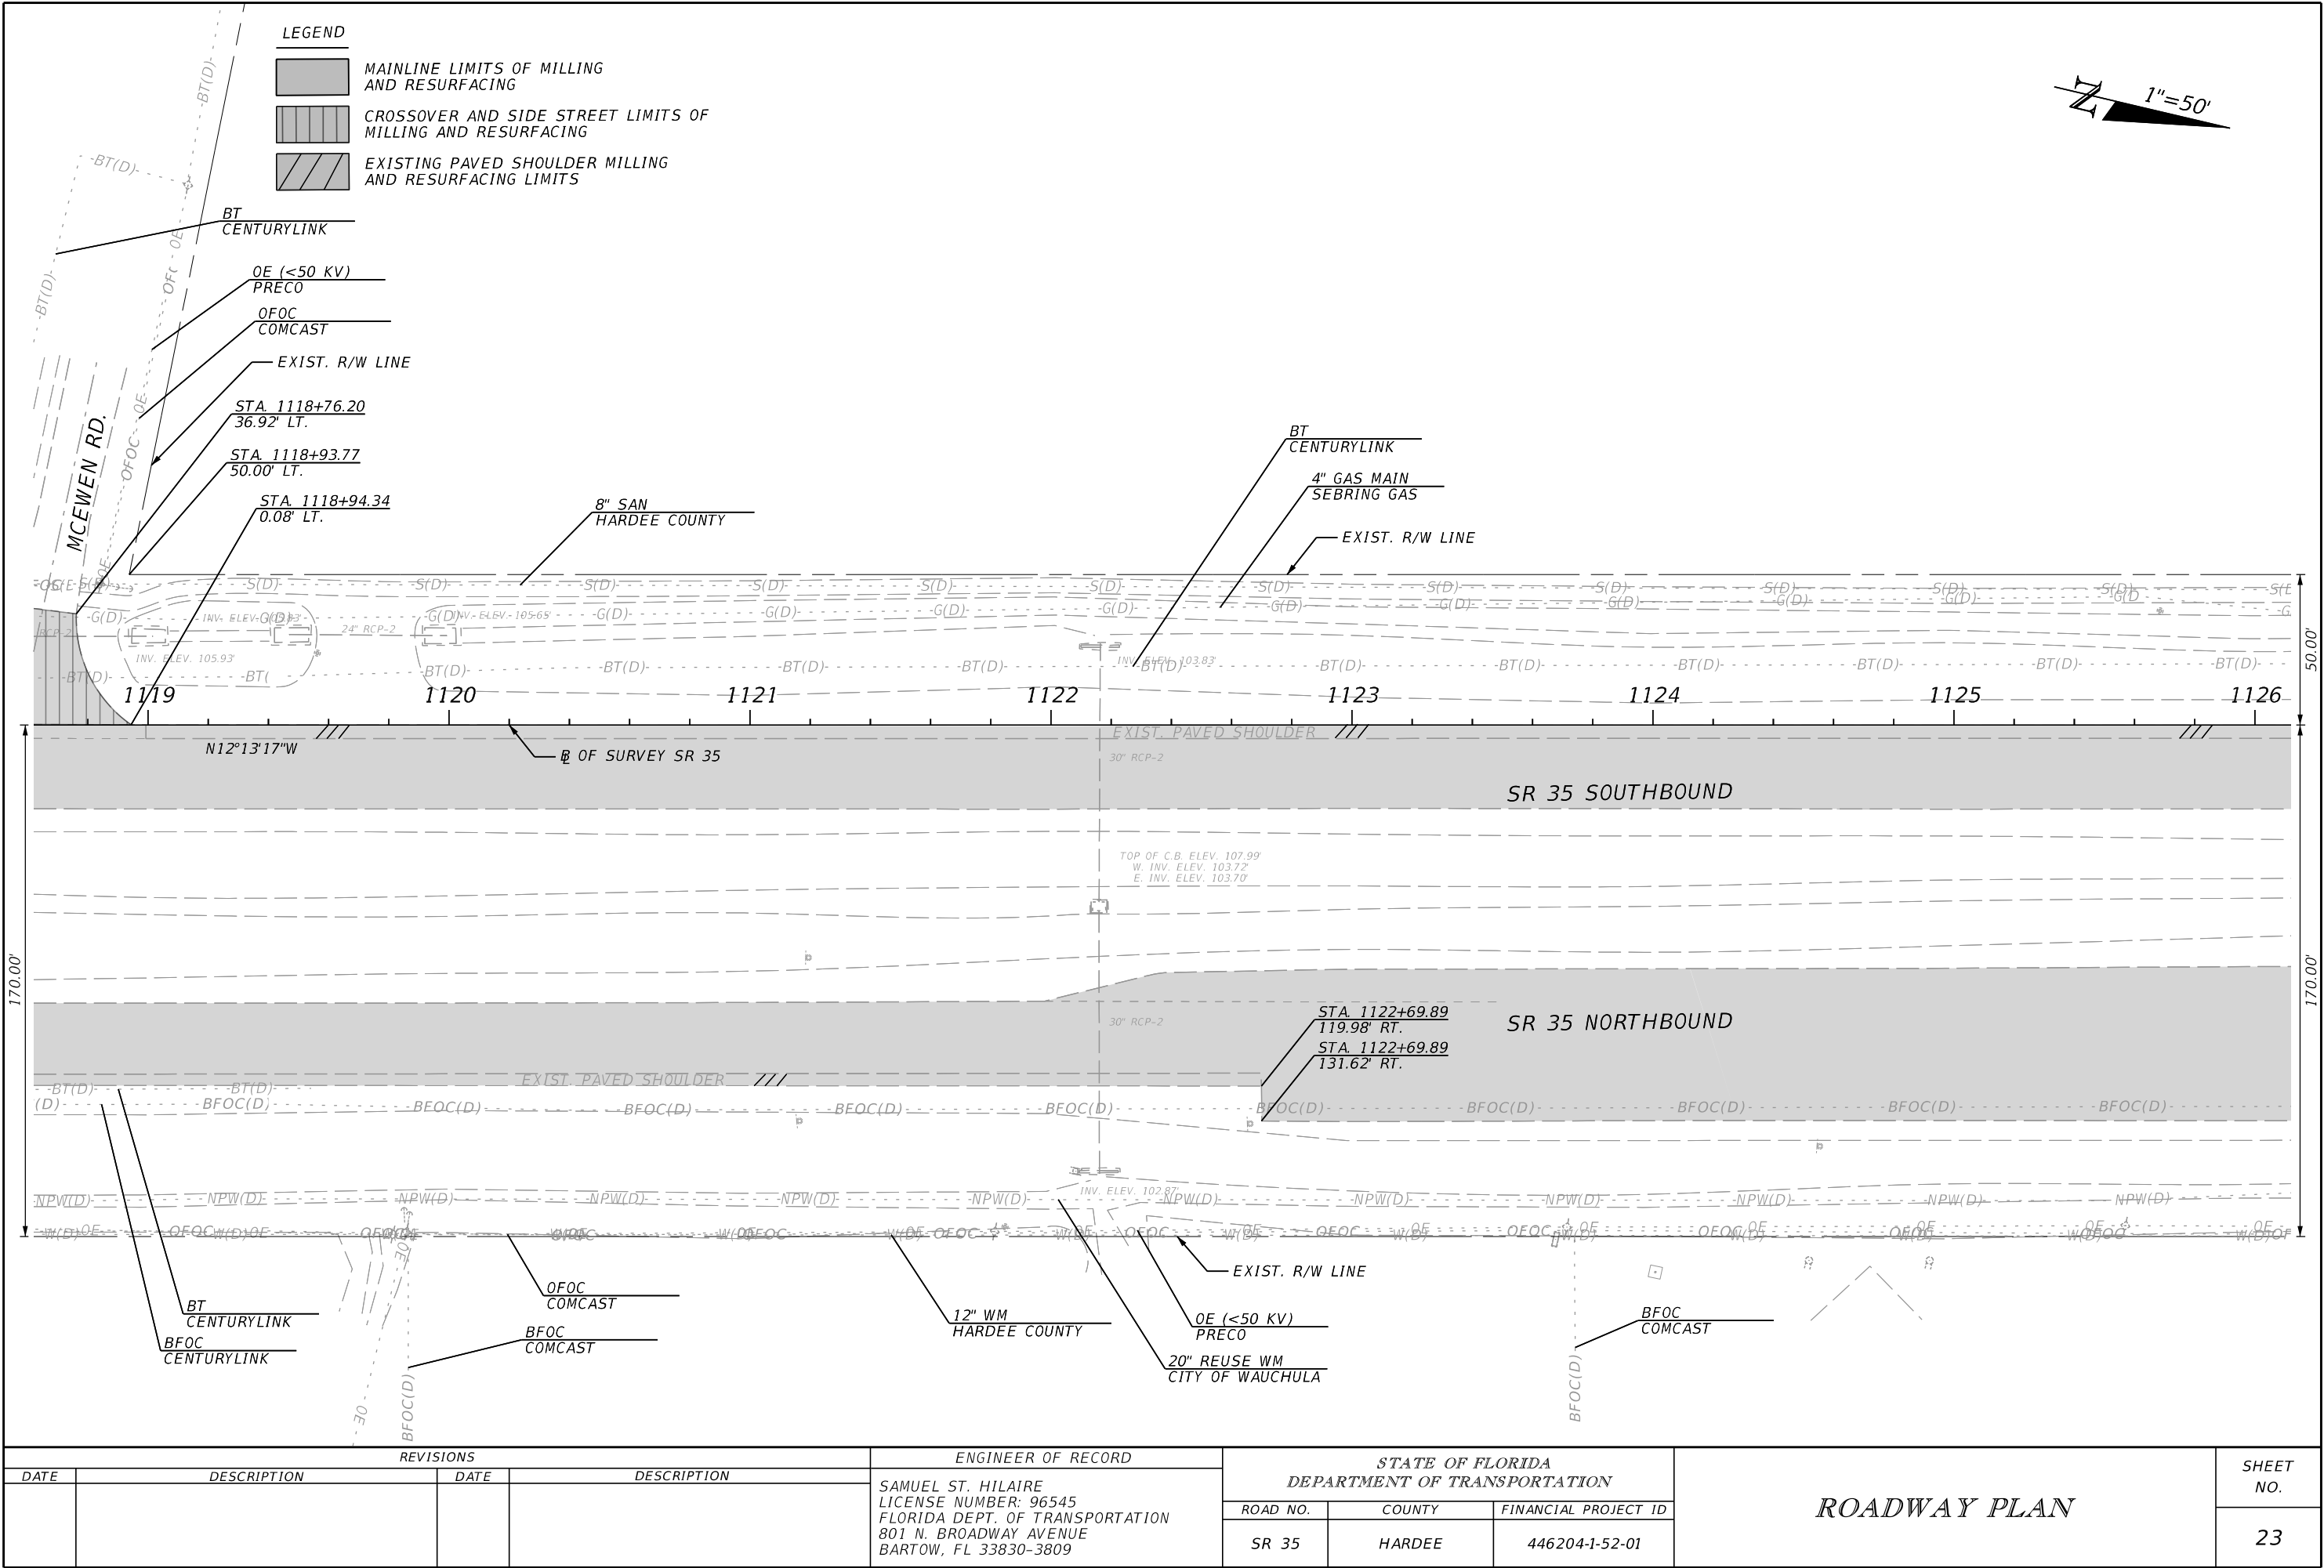

LEGEND

- MAINLINE LIMITS OF MILLING AND RESURFACING
- CROSSOVER AND SIDE STREET LIMITS OF MILLING AND RESURFACING
- EXISTING PAVED SHOULDER MILLING AND RESURFACING LIMITS

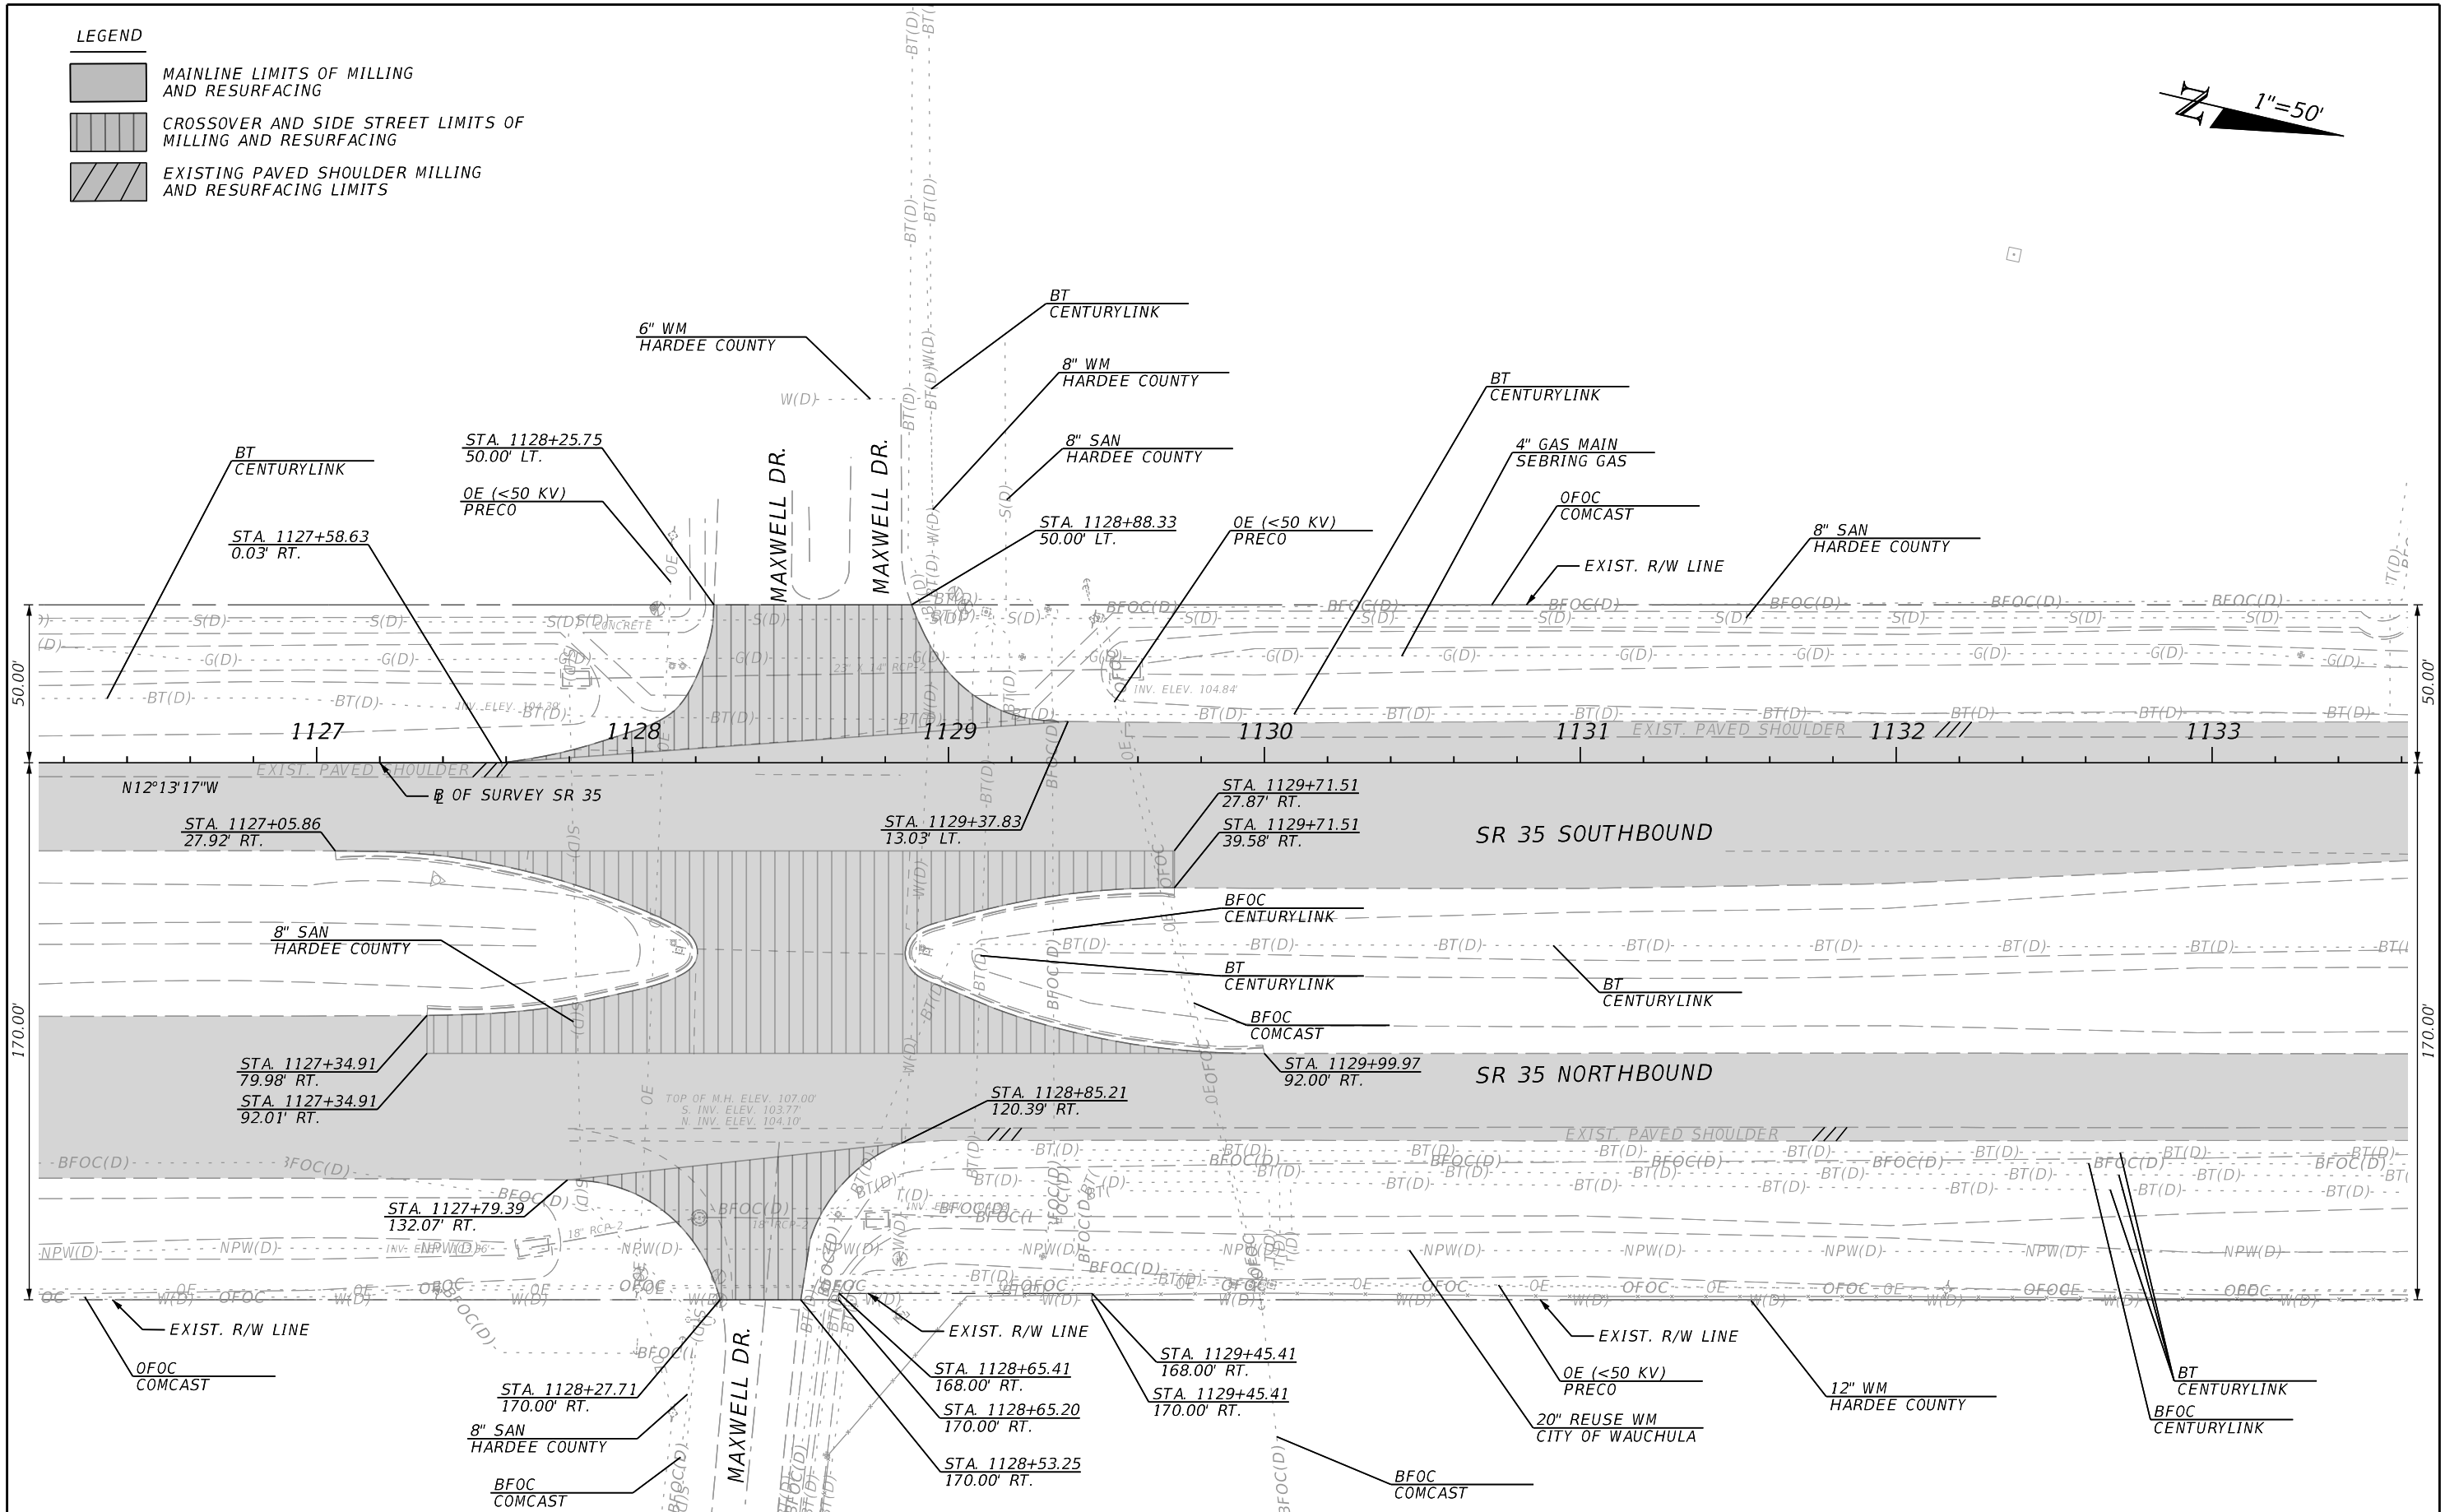
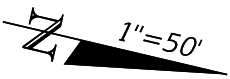


REVISIONS				ENGINEER OF RECORD			STATE OF FLORIDA DEPARTMENT OF TRANSPORTATION			ROADWAY PLAN	SHEET NO. 24
DATE	DESCRIPTION	DATE	DESCRIPTION	SAMUEL ST. HILAIRE LICENSE NUMBER: 96545 FLORIDA DEPT. OF TRANSPORTATION 801 N. BROADWAY AVENUE BARTOW, FL 33830-3809			ROAD NO.	COUNTY	FINANCIAL PROJECT ID		
							SR 35	HARDEE	446204-1-52-01		

THE OFFICIAL RECORD OF THIS SHEET IS THE ELECTRONIC FILE DIGITALLY SIGNED AND SEALED UNDER RULE 61G15-23.004, F.A.C.

LEGEND

- MAINLINE LIMITS OF MILLING
AND RESURFACING
- EXISTING PAVED SHOULDER MILLING
AND RESURFACING LIMITS

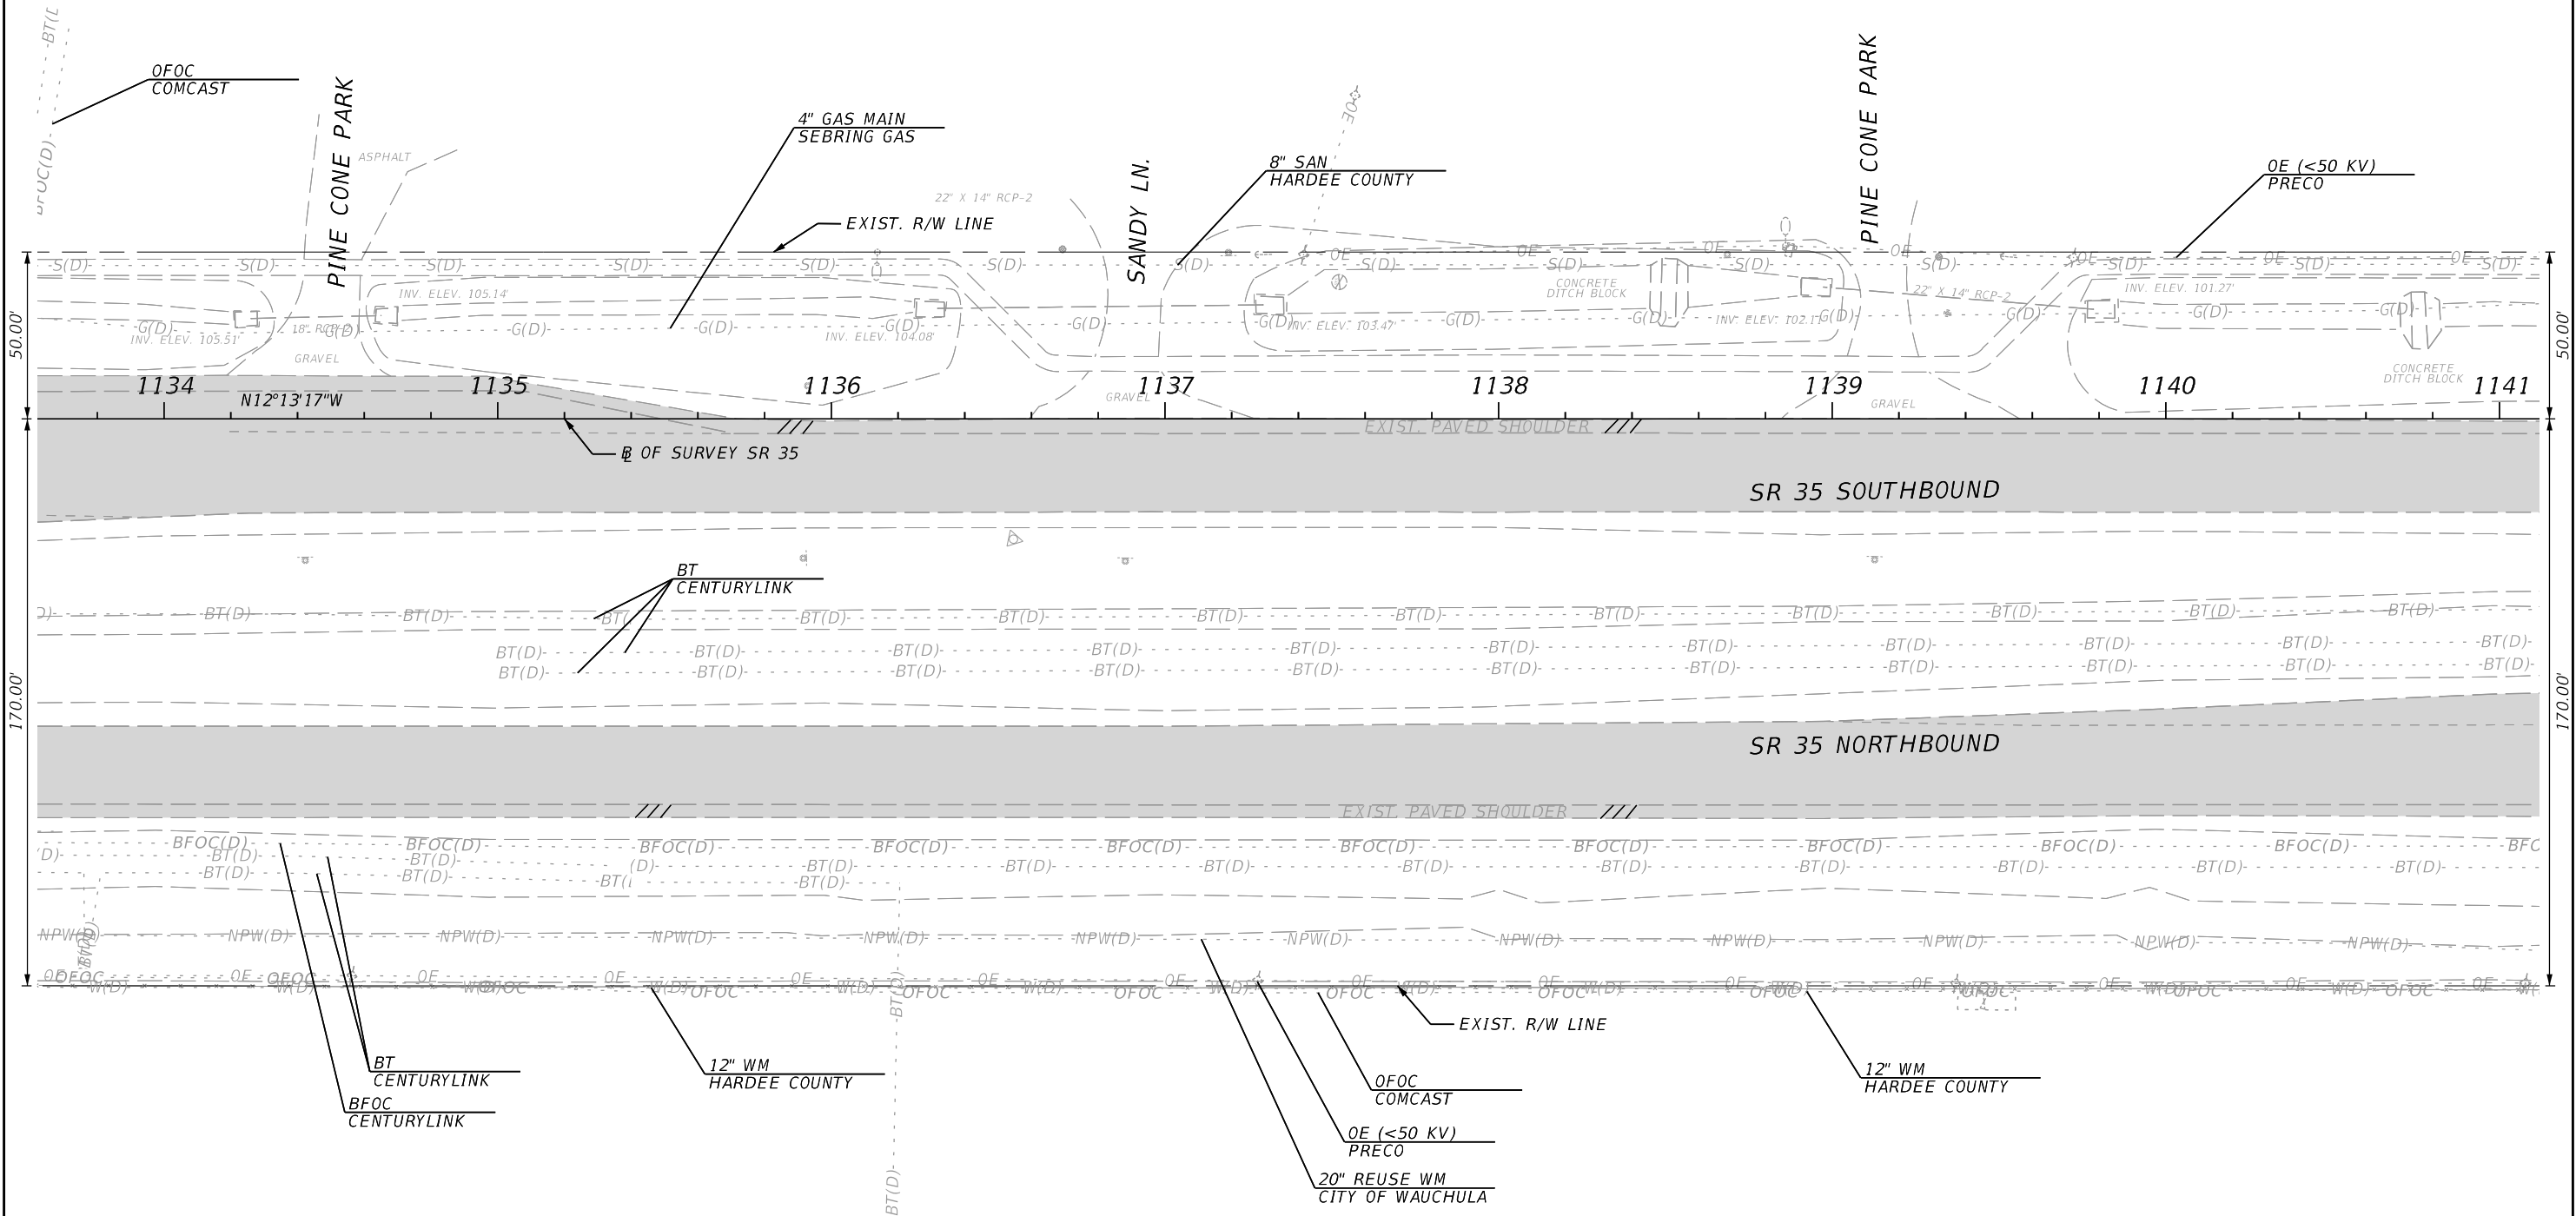
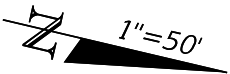


REVISIONS				ENGINEER OF RECORD	STATE OF FLORIDA DEPARTMENT OF TRANSPORTATION			ROADWAY PLAN	SHEET NO.
DATE	DESCRIPTION	DATE	DESCRIPTION	SAMUEL ST. HILAIRE LICENSE NUMBER: 96545 FLORIDA DEPT. OF TRANSPORTATION 801 N. BROADWAY AVENUE BARTOW, FL 33830-3809	ROAD NO.	COUNTY	FINANCIAL PROJECT ID		25
					SR 35	HARDEE	446204-1-52-01		

THE OFFICIAL RECORD OF THIS SHEET IS THE ELECTRONIC FILE DIGITALLY SIGNED AND SEALED UNDER RULE 61G15-23.004, F.A.C.


LEGEND

- MAINLINE LIMITS OF MILLING
AND RESURFACING
- EXISTING PAVED SHOULDER MILLING
AND RESURFACING LIMITS

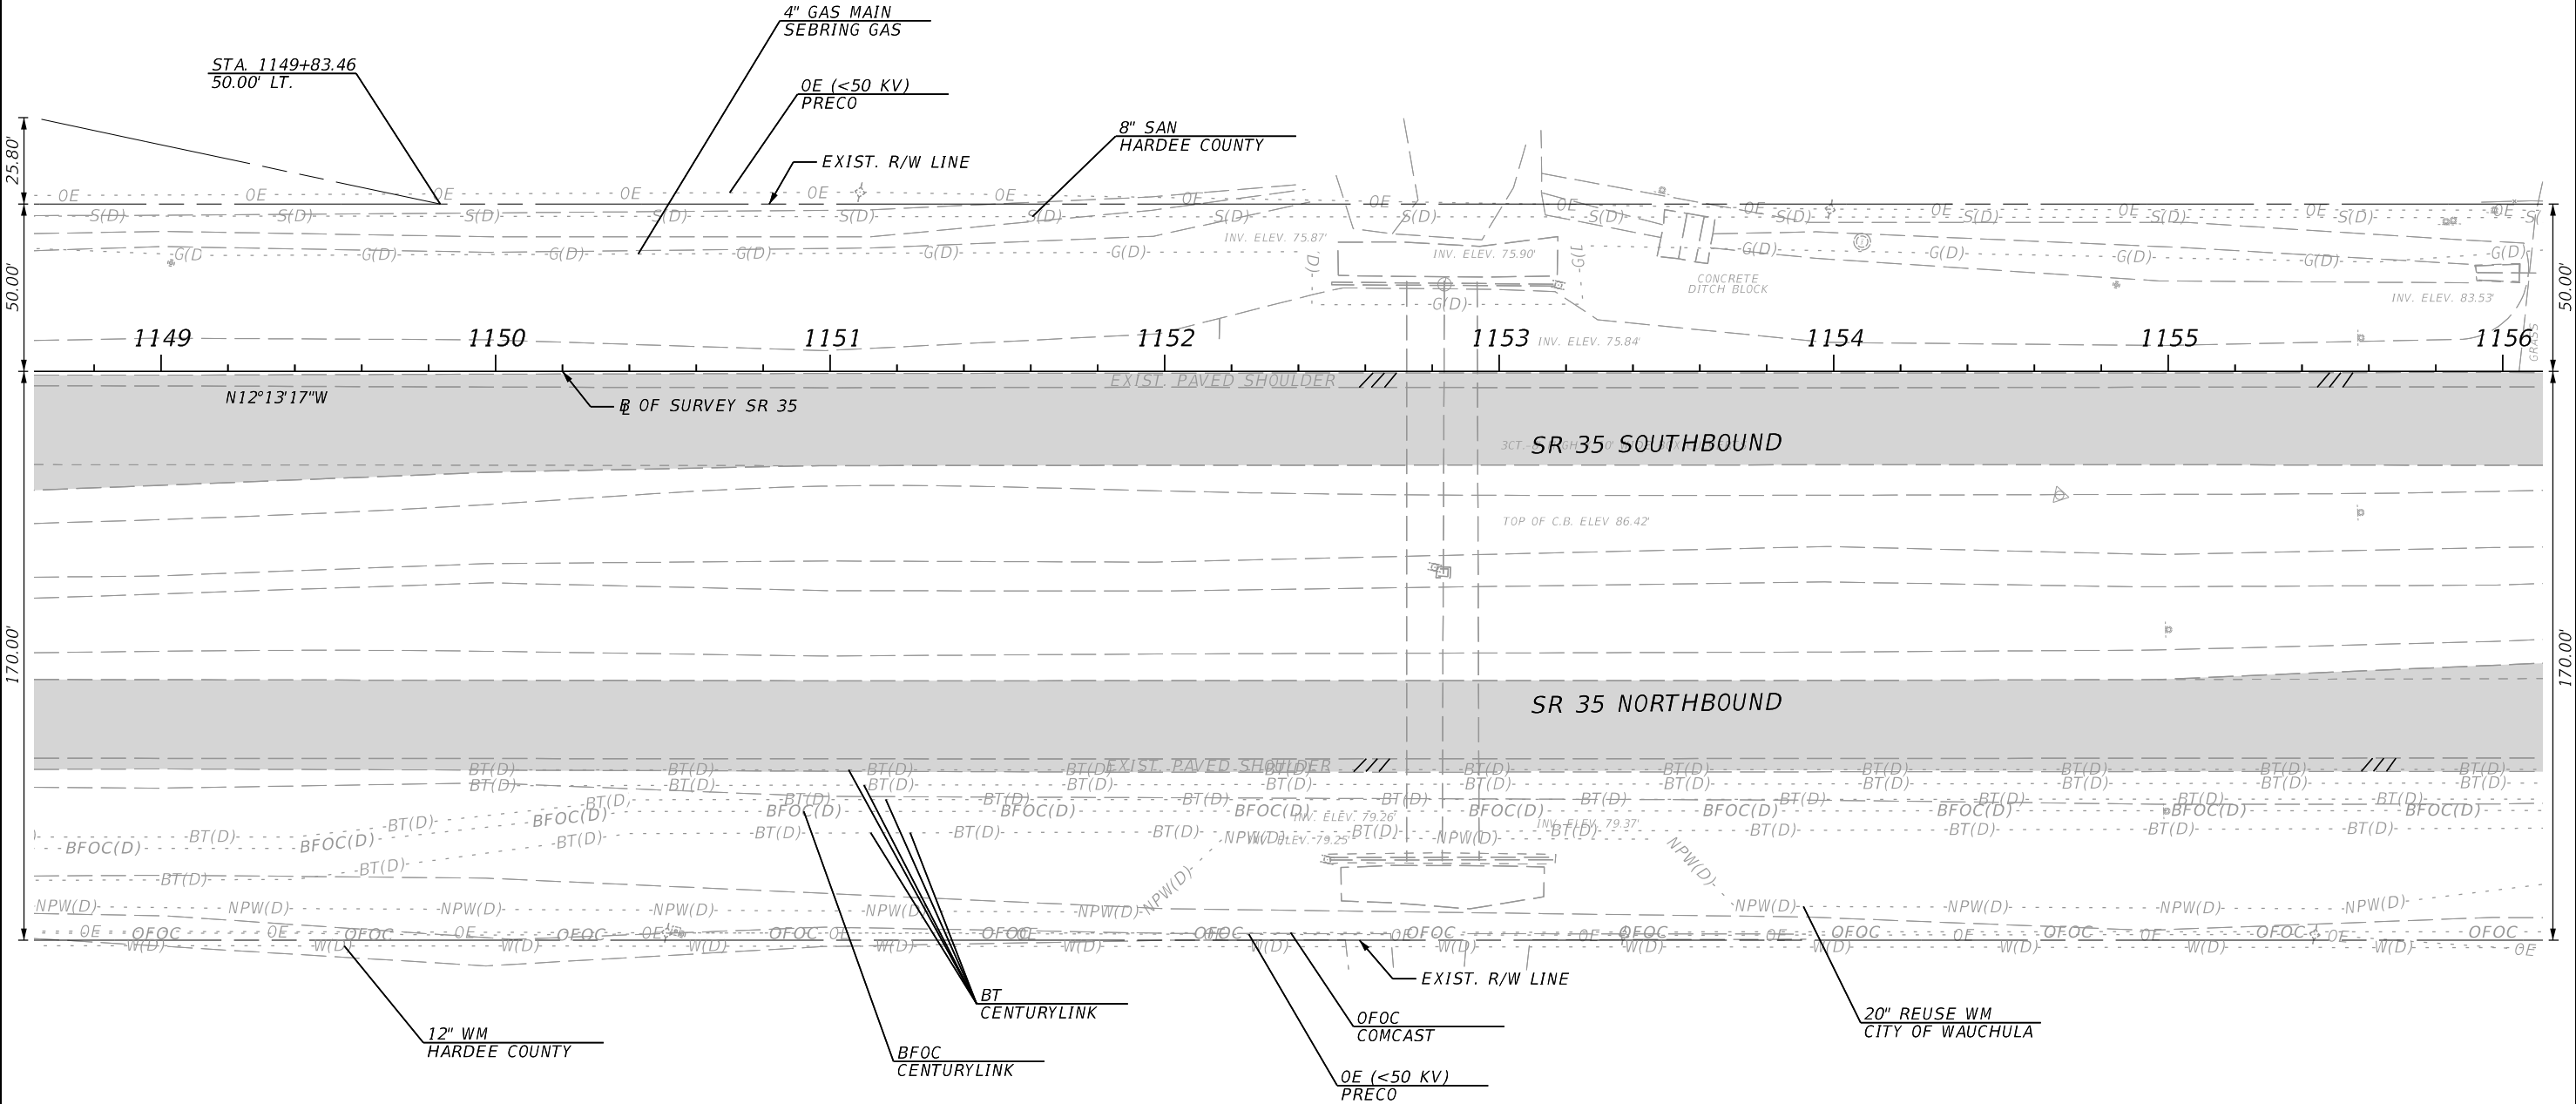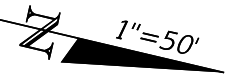

REVISIONS				ENGINEER OF RECORD		STATE OF FLORIDA DEPARTMENT OF TRANSPORTATION			ROADWAY PLAN	SHEET NO. 27
DATE	DESCRIPTION	DATE	DESCRIPTION	SAMUEL ST. HILAIRE LICENSE NUMBER: 96545 FLORIDA DEPT. OF TRANSPORTATION 801 N. BROADWAY AVENUE BARTOW, FL 33830-3809		ROAD NO.	COUNTY	FINANCIAL PROJECT ID		
						SR 35	HARDEE	446204-1-52-01		

THE OFFICIAL RECORD OF THIS SHEET IS THE ELECTRONIC FILE DIGITALLY SIGNED AND SEALED UNDER RULE 61G15-23.004, F.A.C.


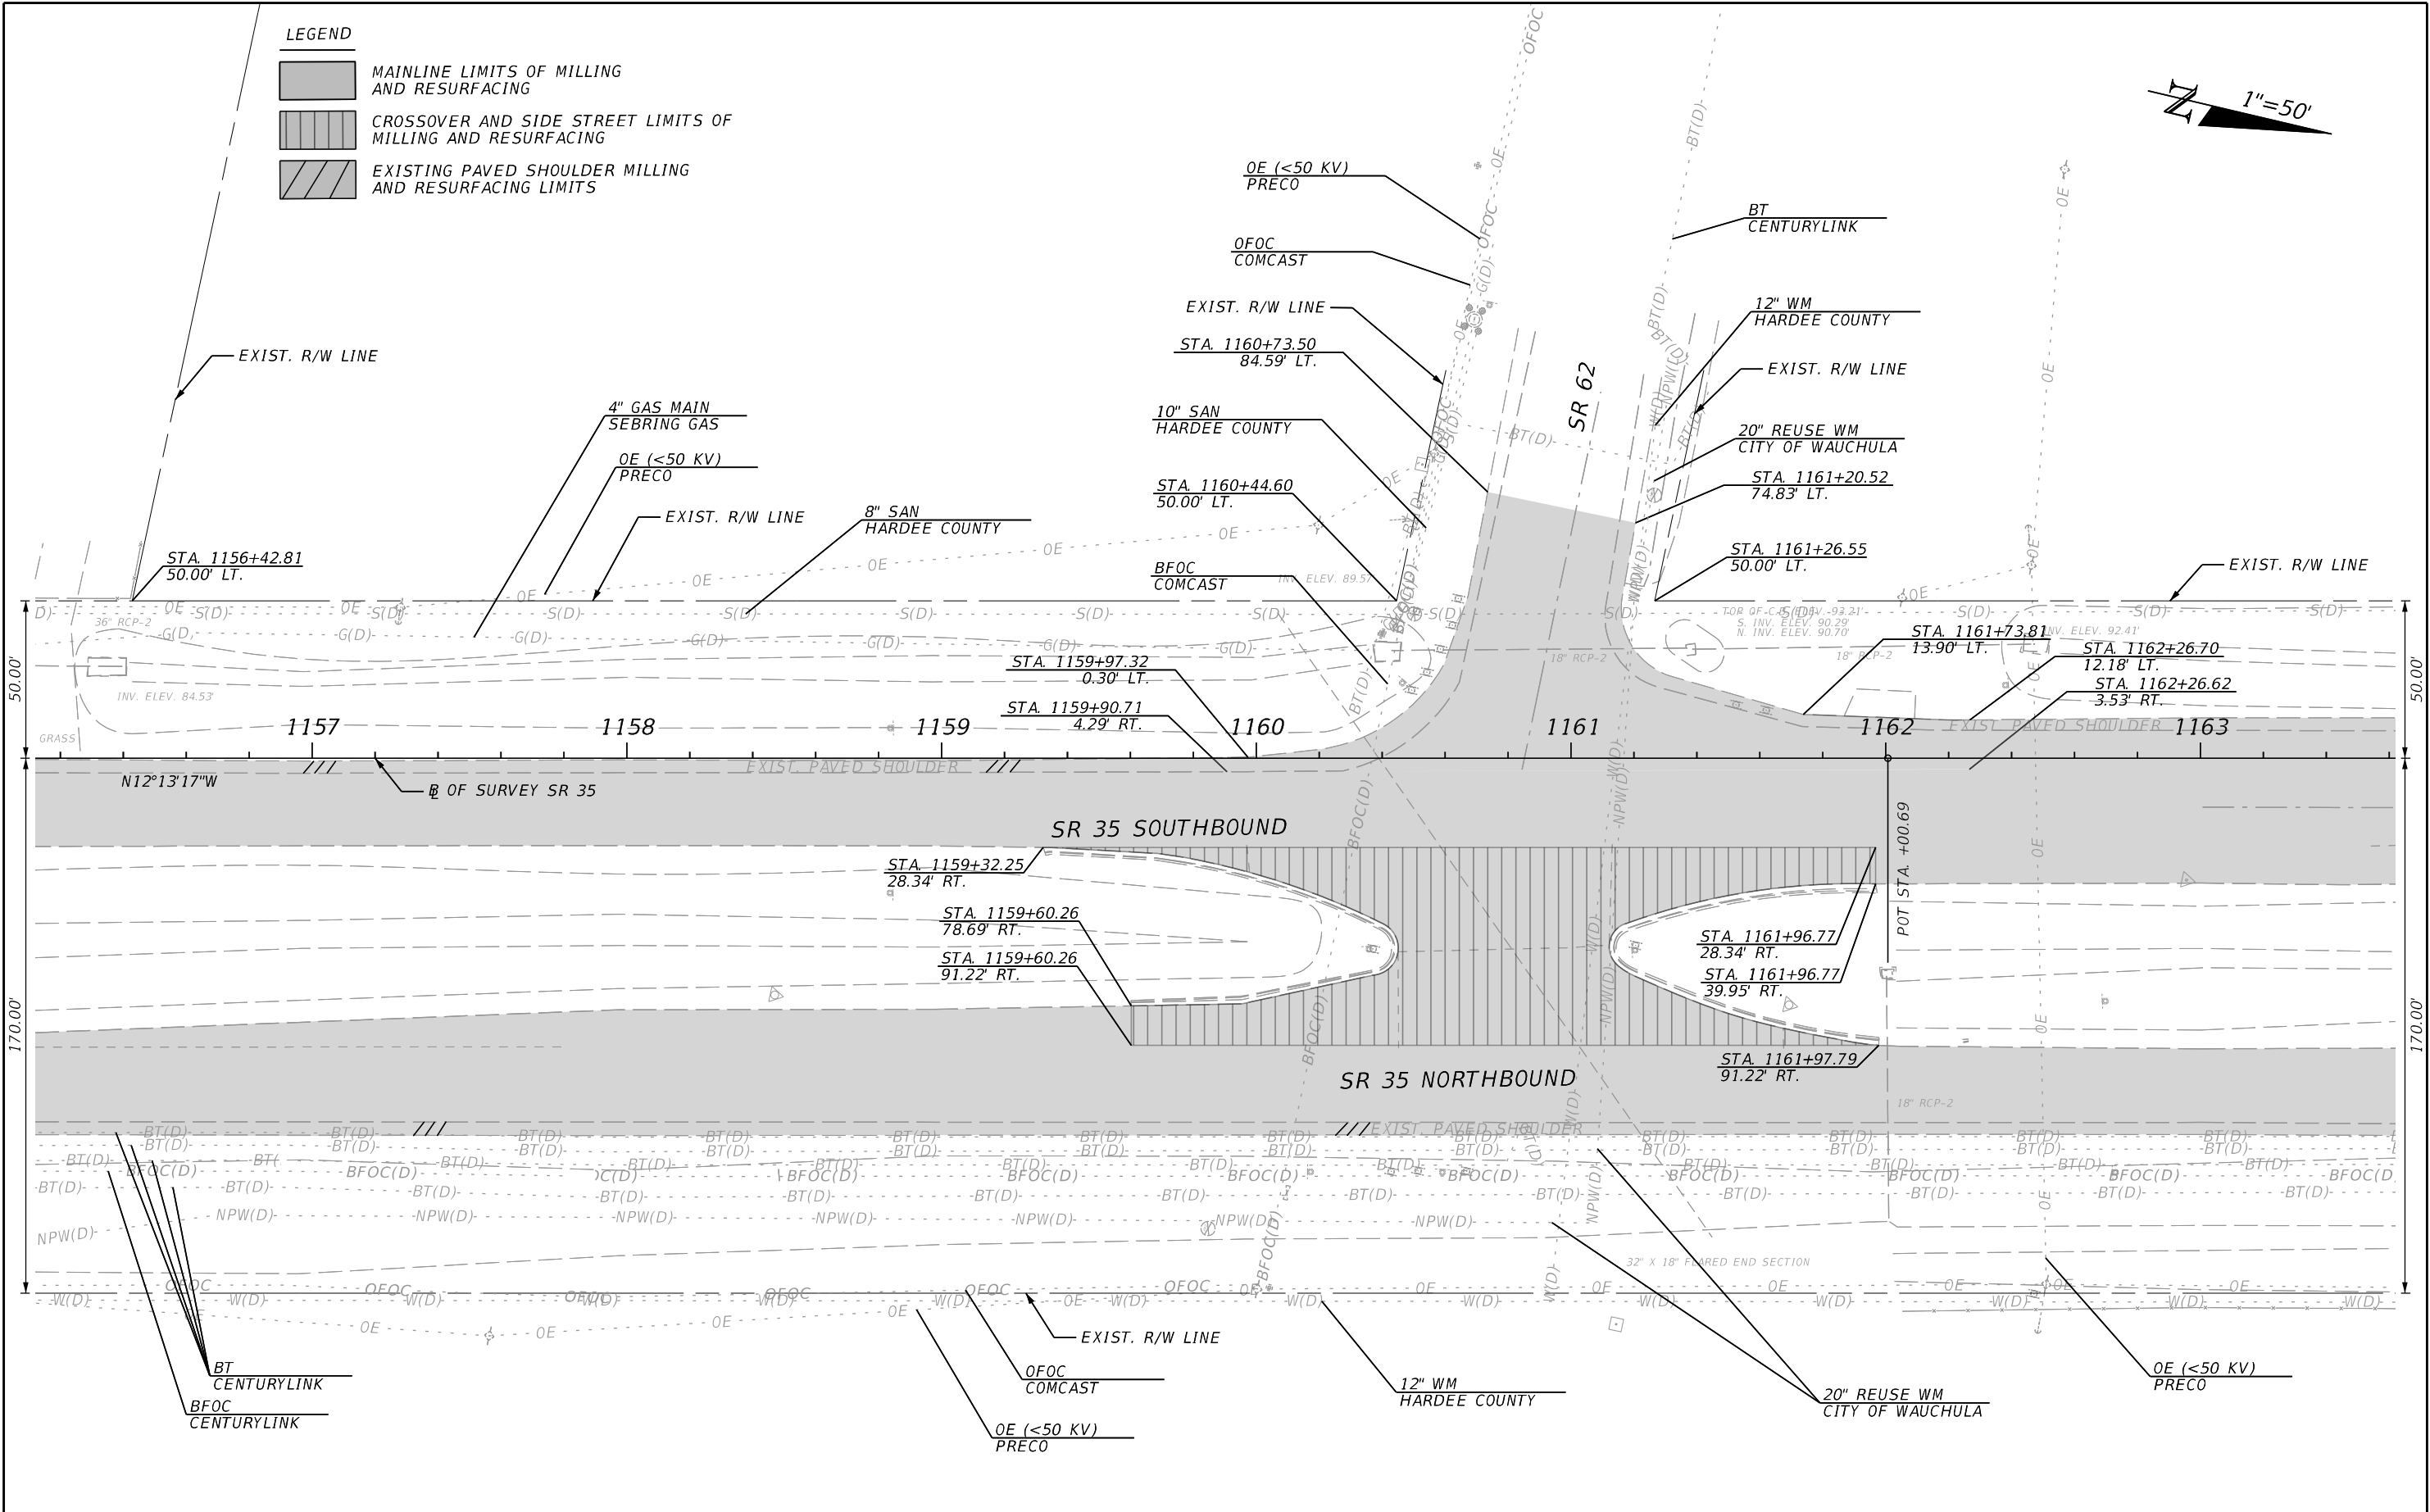


REVISIONS				ENGINEER OF RECORD	STATE OF FLORIDA DEPARTMENT OF TRANSPORTATION			ROADWAY PLAN	SHEET NO. 28
DATE	DESCRIPTION	DATE	DESCRIPTION		ROAD NO.	COUNTY	FINANCIAL PROJECT ID		
				SAMUEL ST. HILAIRE LICENSE NUMBER: 96545 FLORIDA DEPT. OF TRANSPORTATION 801 N. BROADWAY AVENUE BARTOW, FL 33830-3809	SR 35	HARDEE	446204-1-52-01		

THE OFFICIAL RECORD OF THIS SHEET IS THE ELECTRONIC FILE DIGITALLY SIGNED AND SEALED UNDER RULE 61G15-23.004, F.A.C.

LEGEND

- MAINLINE LIMITS OF MILLING
AND RESURFACING
- EXISTING PAVED SHOULDER MILLING
AND RESURFACING LIMITS

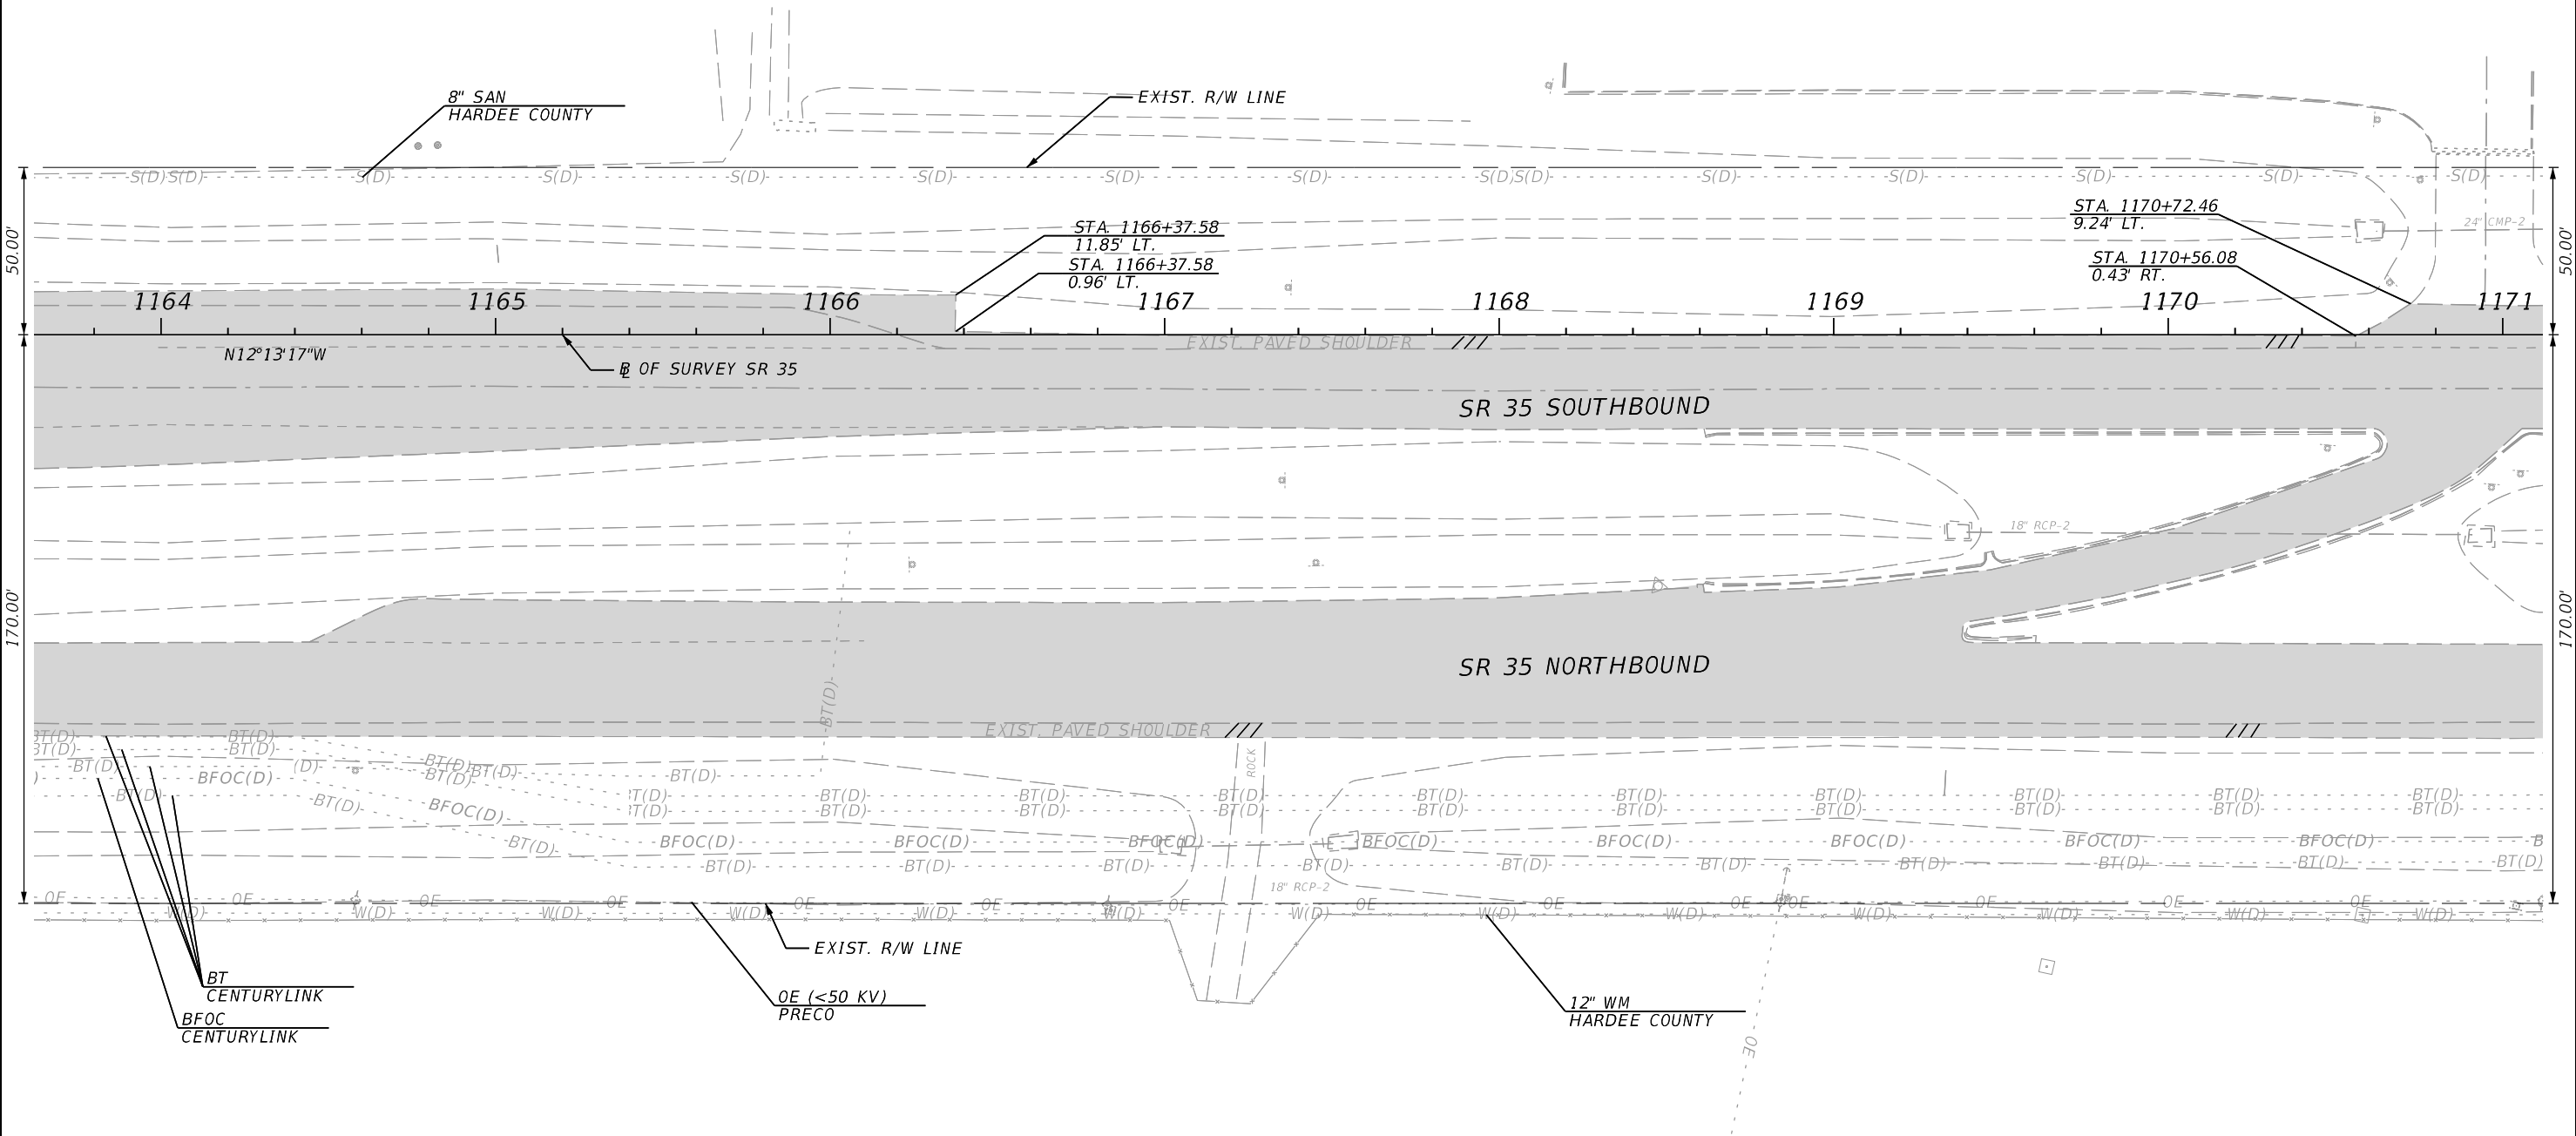
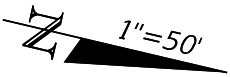


REVISIONS				ENGINEER OF RECORD	STATE OF FLORIDA DEPARTMENT OF TRANSPORTATION			ROADWAY PLAN	SHEET NO.
DATE	DESCRIPTION	DATE	DESCRIPTION	SAMUEL ST. HILAIRE LICENSE NUMBER: 96545 FLORIDA DEPT. OF TRANSPORTATION 801 N. BROADWAY AVENUE BARTOW, FL 33830-3809	ROAD NO.	COUNTY	FINANCIAL PROJECT ID		29
					SR 35	HARDEE	446204-1-52-01		

THE OFFICIAL RECORD OF THIS SHEET IS THE ELECTRONIC FILE DIGITALLY SIGNED AND SEALED UNDER RULE 61G15-23.004, F.A.C.

Page 10


EXISTING PAVED SHOULDER MILLING
AND RESURFACING LIMITS

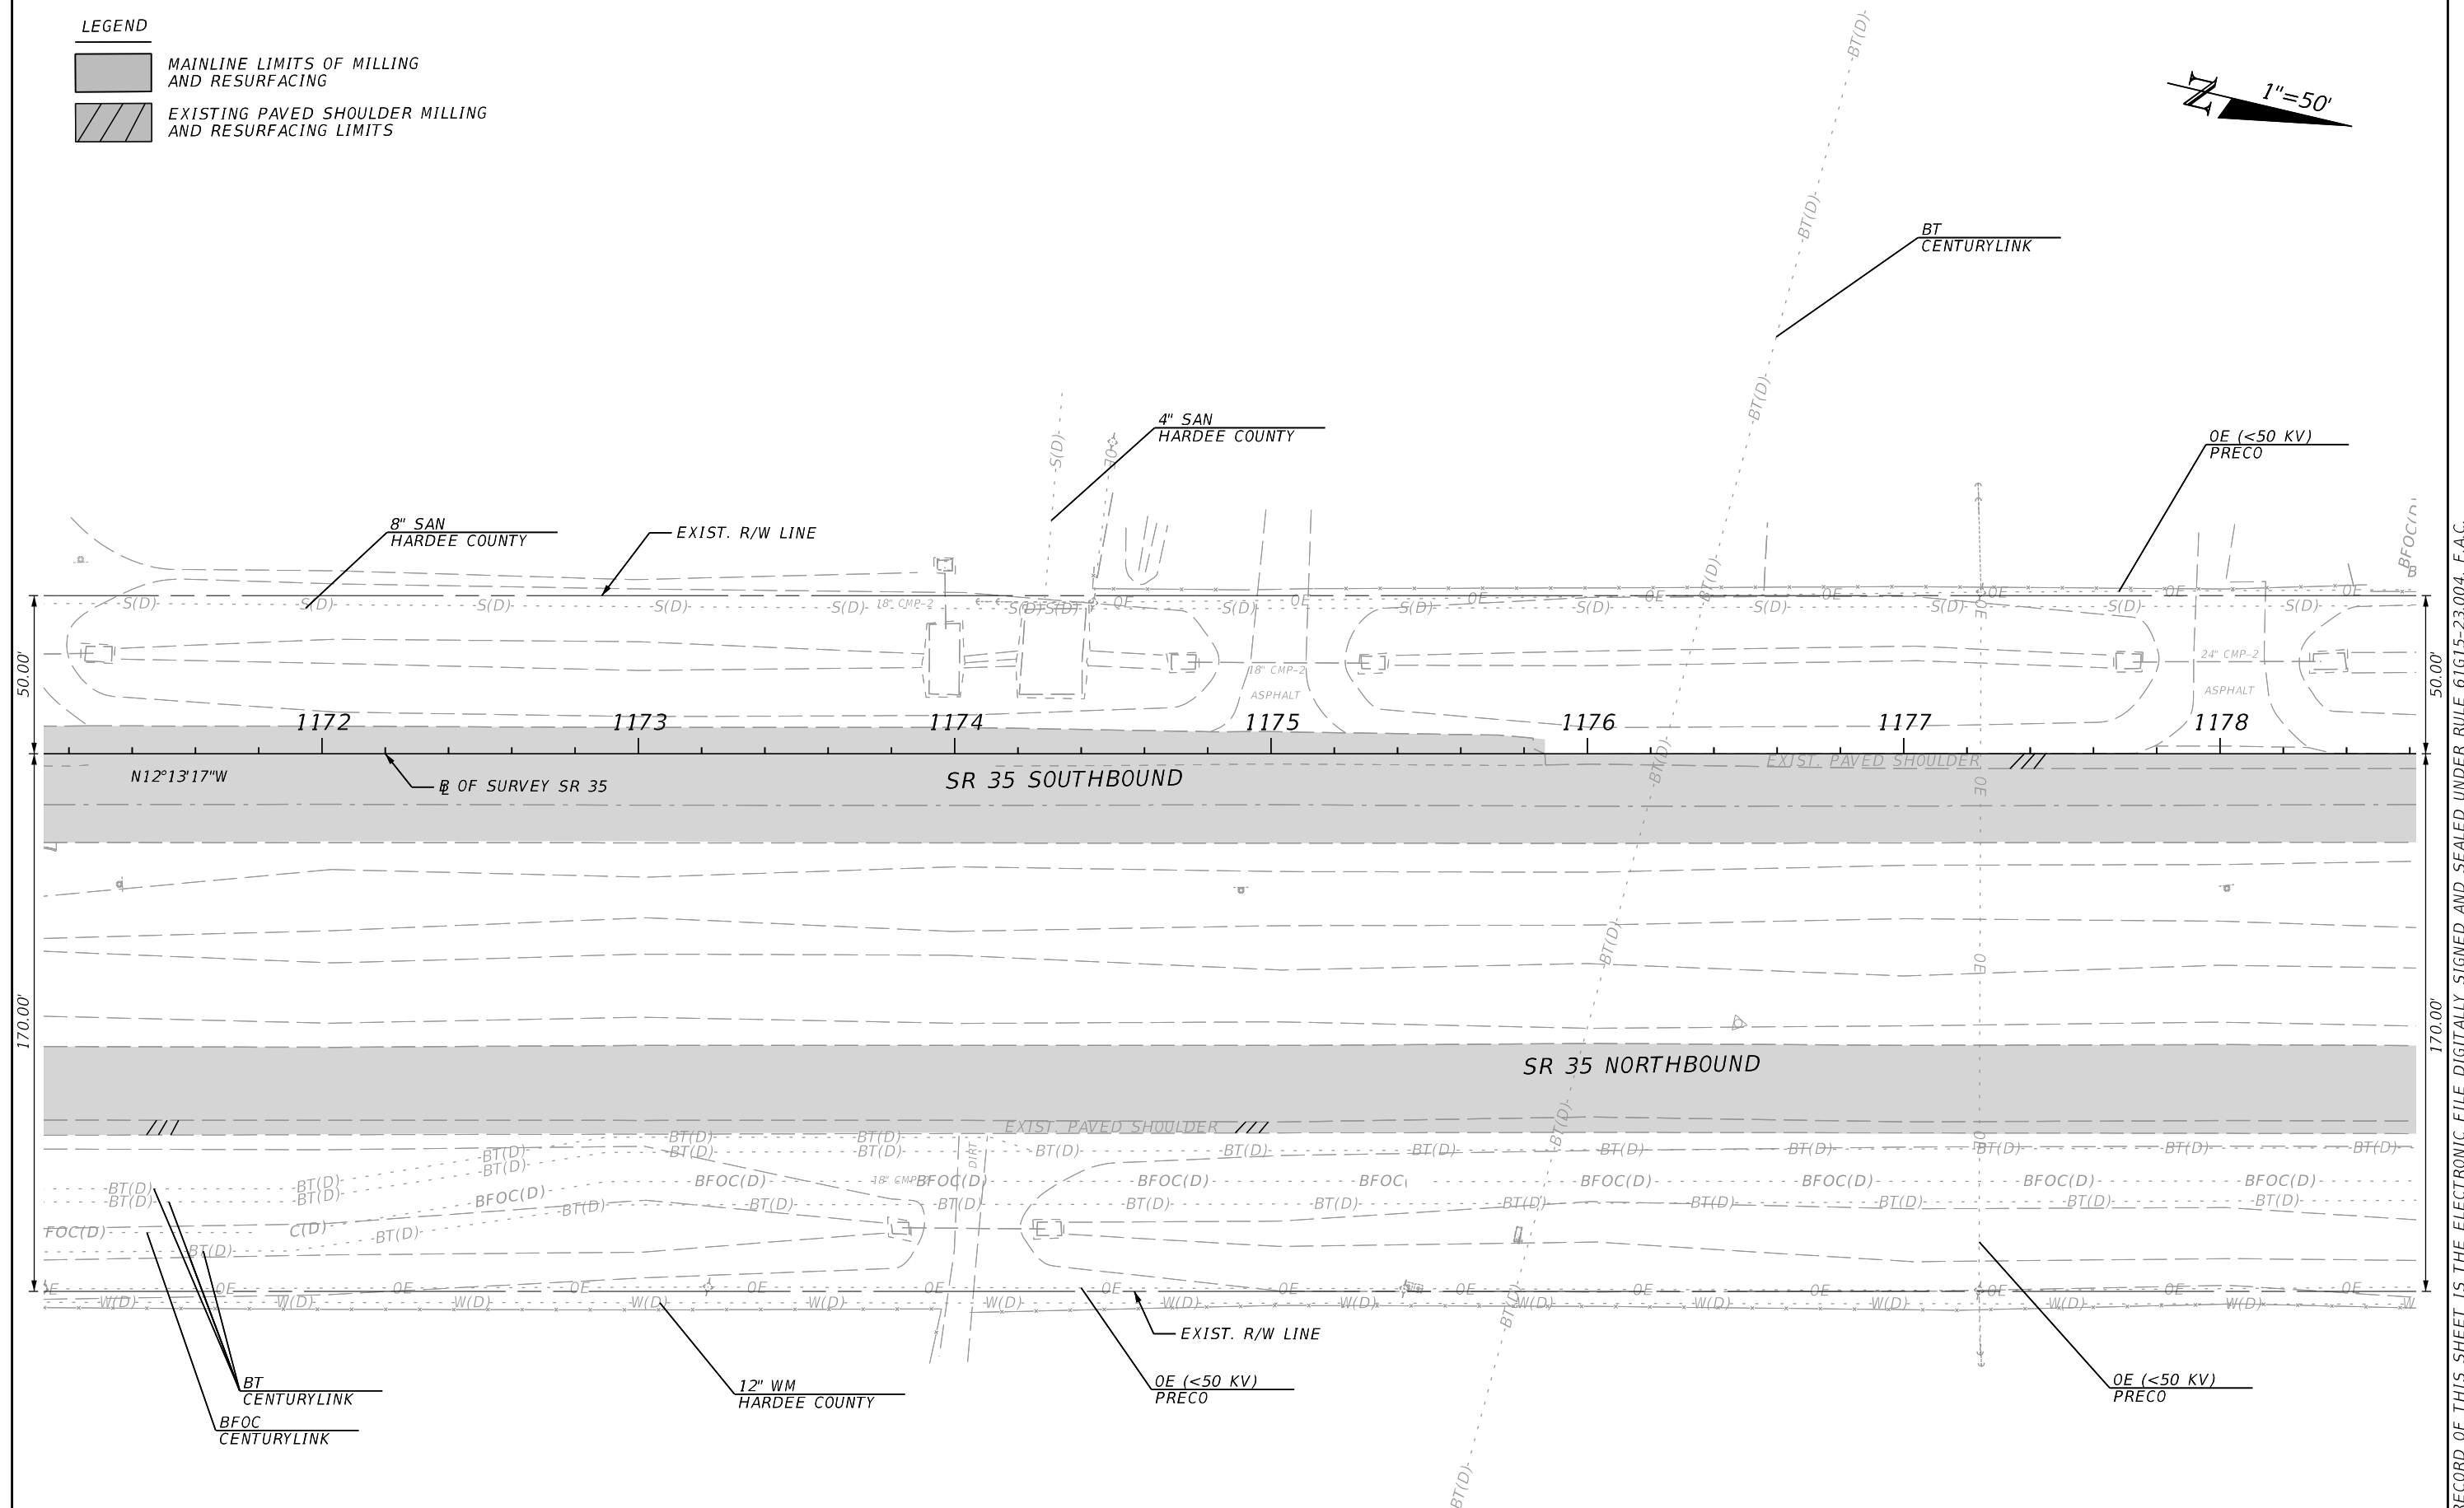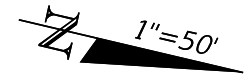

REVISIONS				ENGINEER OF RECORD	STATE OF FLORIDA DEPARTMENT OF TRANSPORTATION			ROADWAY PLAN	SHEET NO.
DATE	DESCRIPTION	DATE	DESCRIPTION	SAMUEL ST. HILAIRE LICENSE NUMBER: 96545 FLORIDA DEPT. OF TRANSPORTATION 801 N. BROADWAY AVENUE BARTOW, FL 33830-3809	ROAD NO.	COUNTY	FINANCIAL PROJECT ID		30
					SR 35	HARDEE	446204-1-52-01		


C:\projects\FDOT\44620415201\Roadway\PLANRD_01.dgn : BL - SR35 PLAN 17 [SHEET]
KNETCTT 6/22/2026 12:01:13 PM

1
2
84

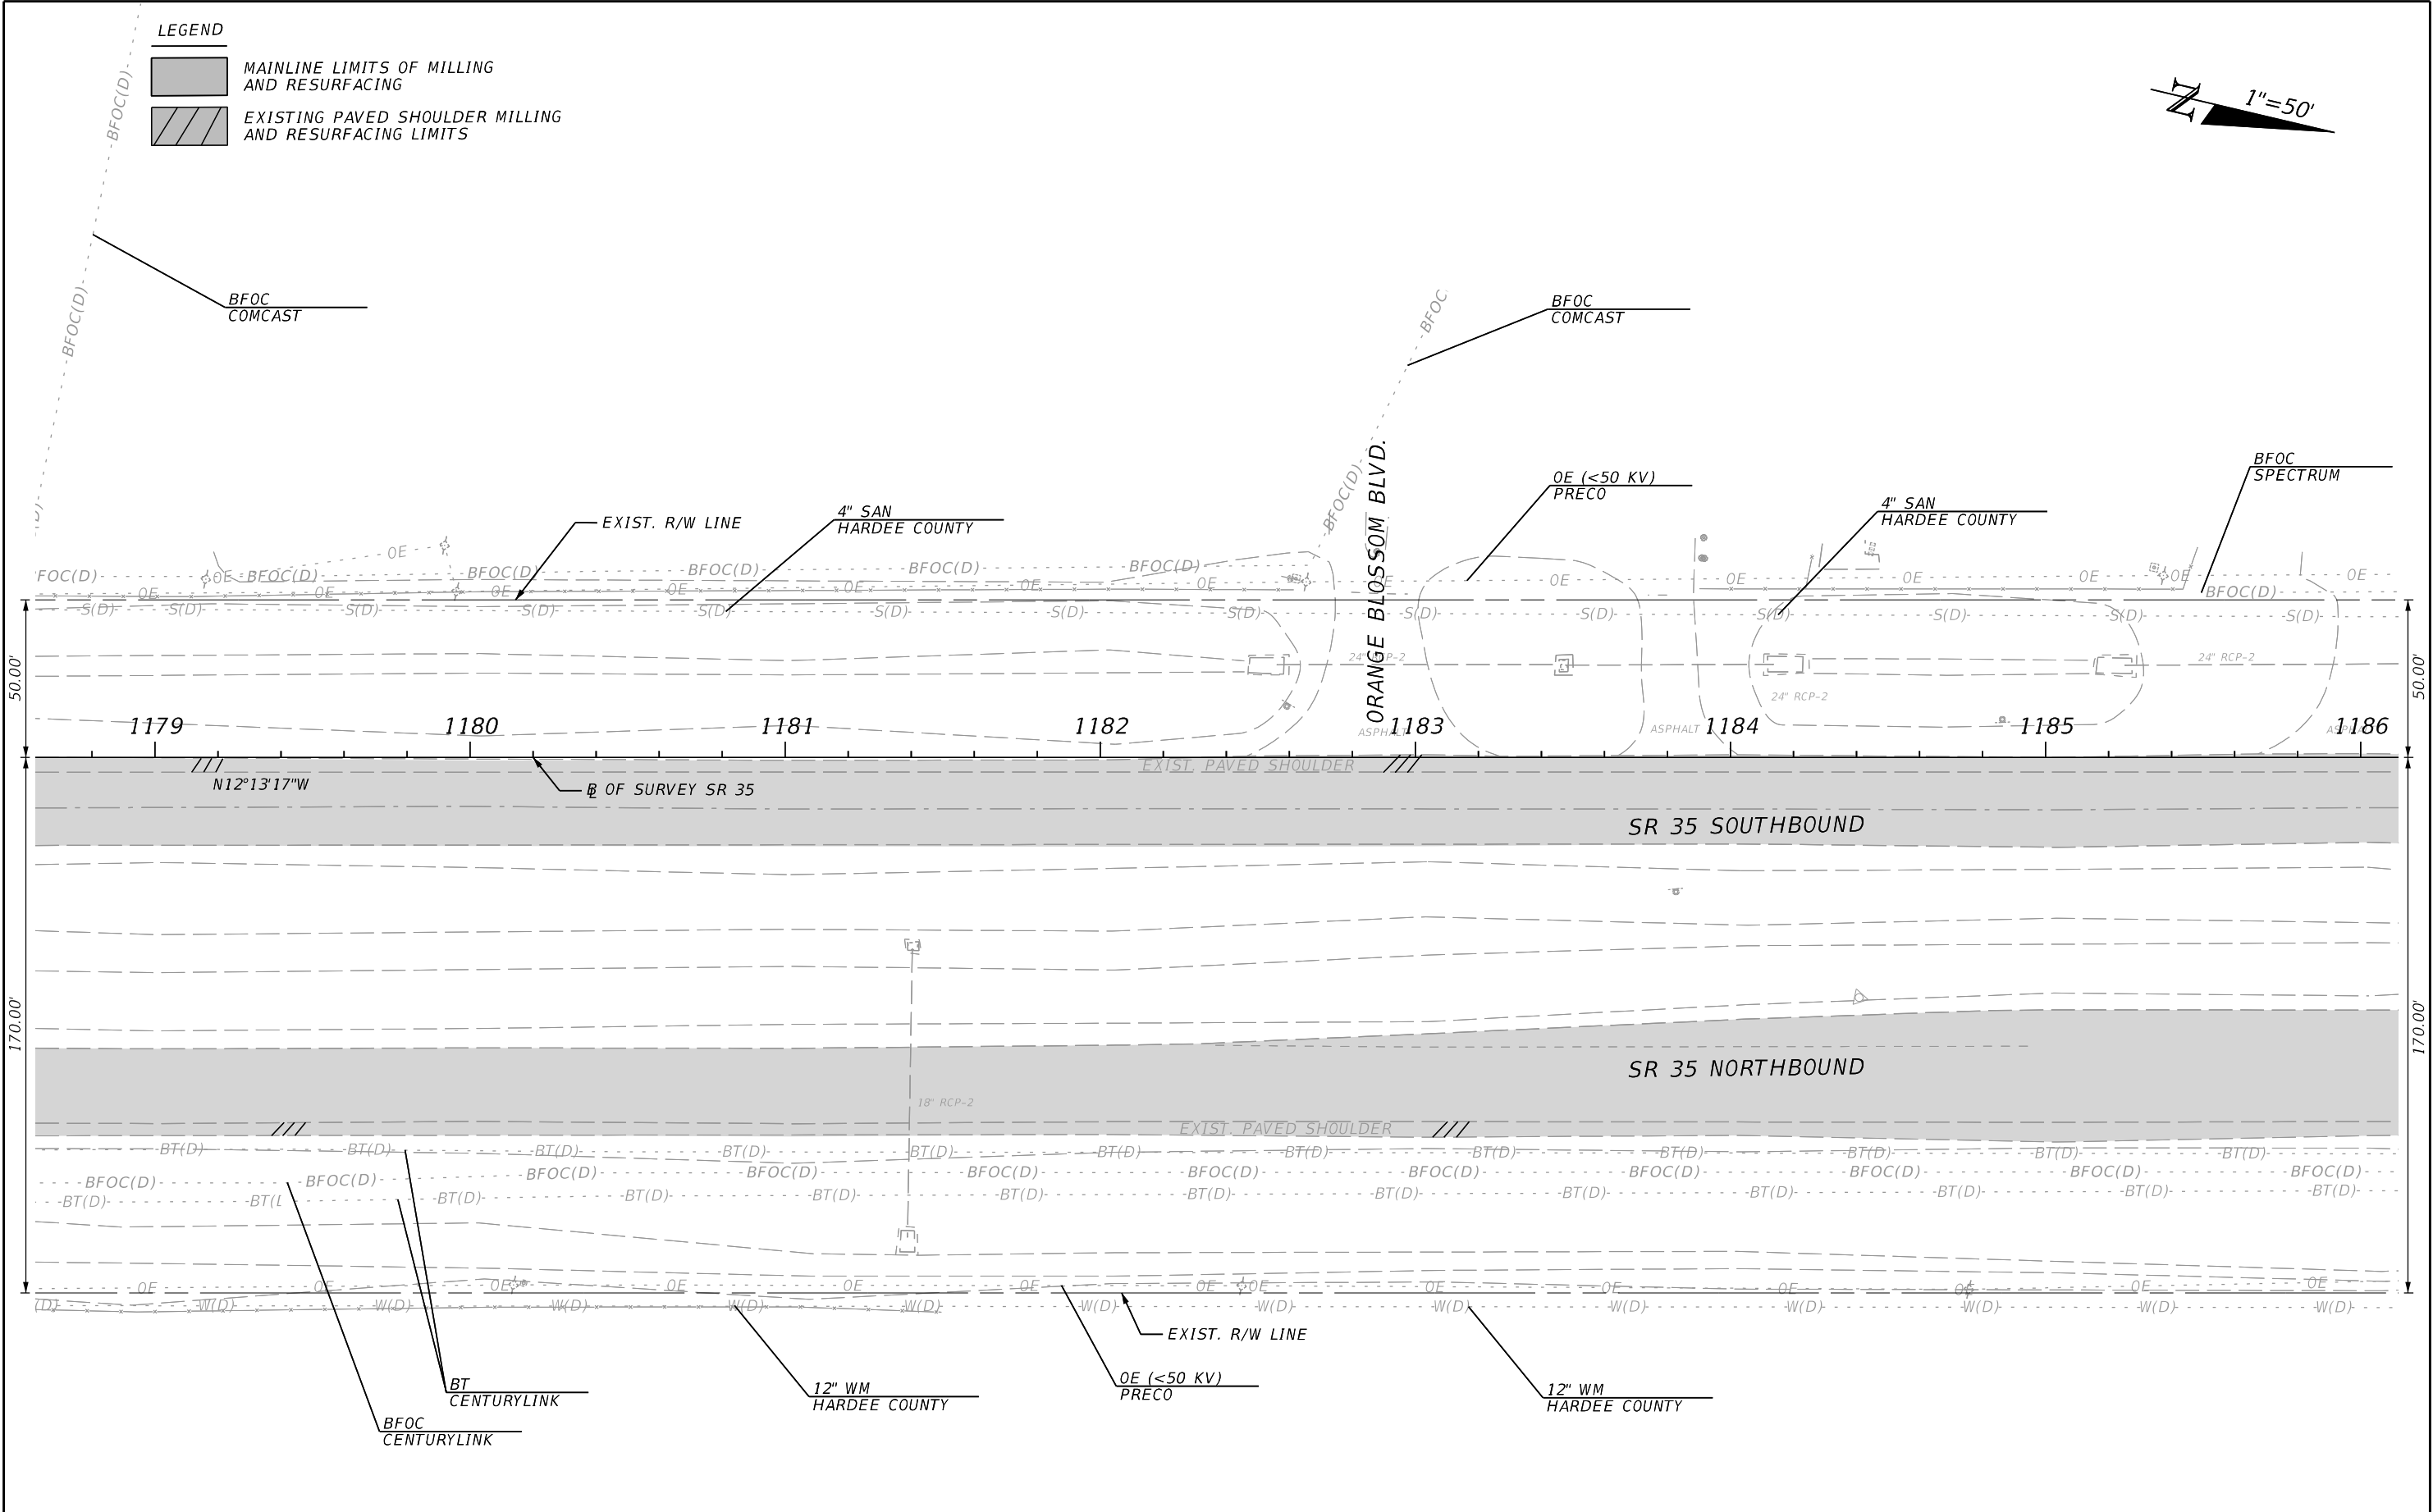



REVISIONS				ENGINEER OF RECORD		STATE OF FLORIDA DEPARTMENT OF TRANSPORTATION			ROADWAY PLAN	SHEET NO. 31
DATE	DESCRIPTION	DATE	DESCRIPTION	SAMUEL ST. HILAIRE LICENSE NUMBER: 96545 FLORIDA DEPT. OF TRANSPORTATION 801 N. BROADWAY AVENUE BARTOW, FL 33830-3809		ROAD NO.	COUNTY	FINANCIAL PROJECT ID		
						SR 35	HARDEE	446204-1-52-01		

THE OFFICIAL RECORD OF THIS SHEET IS THE ELECTRONIC FILE DIGITALLY SIGNED AND SEALED UNDER RULE 61G15-23.004, F.A.C.

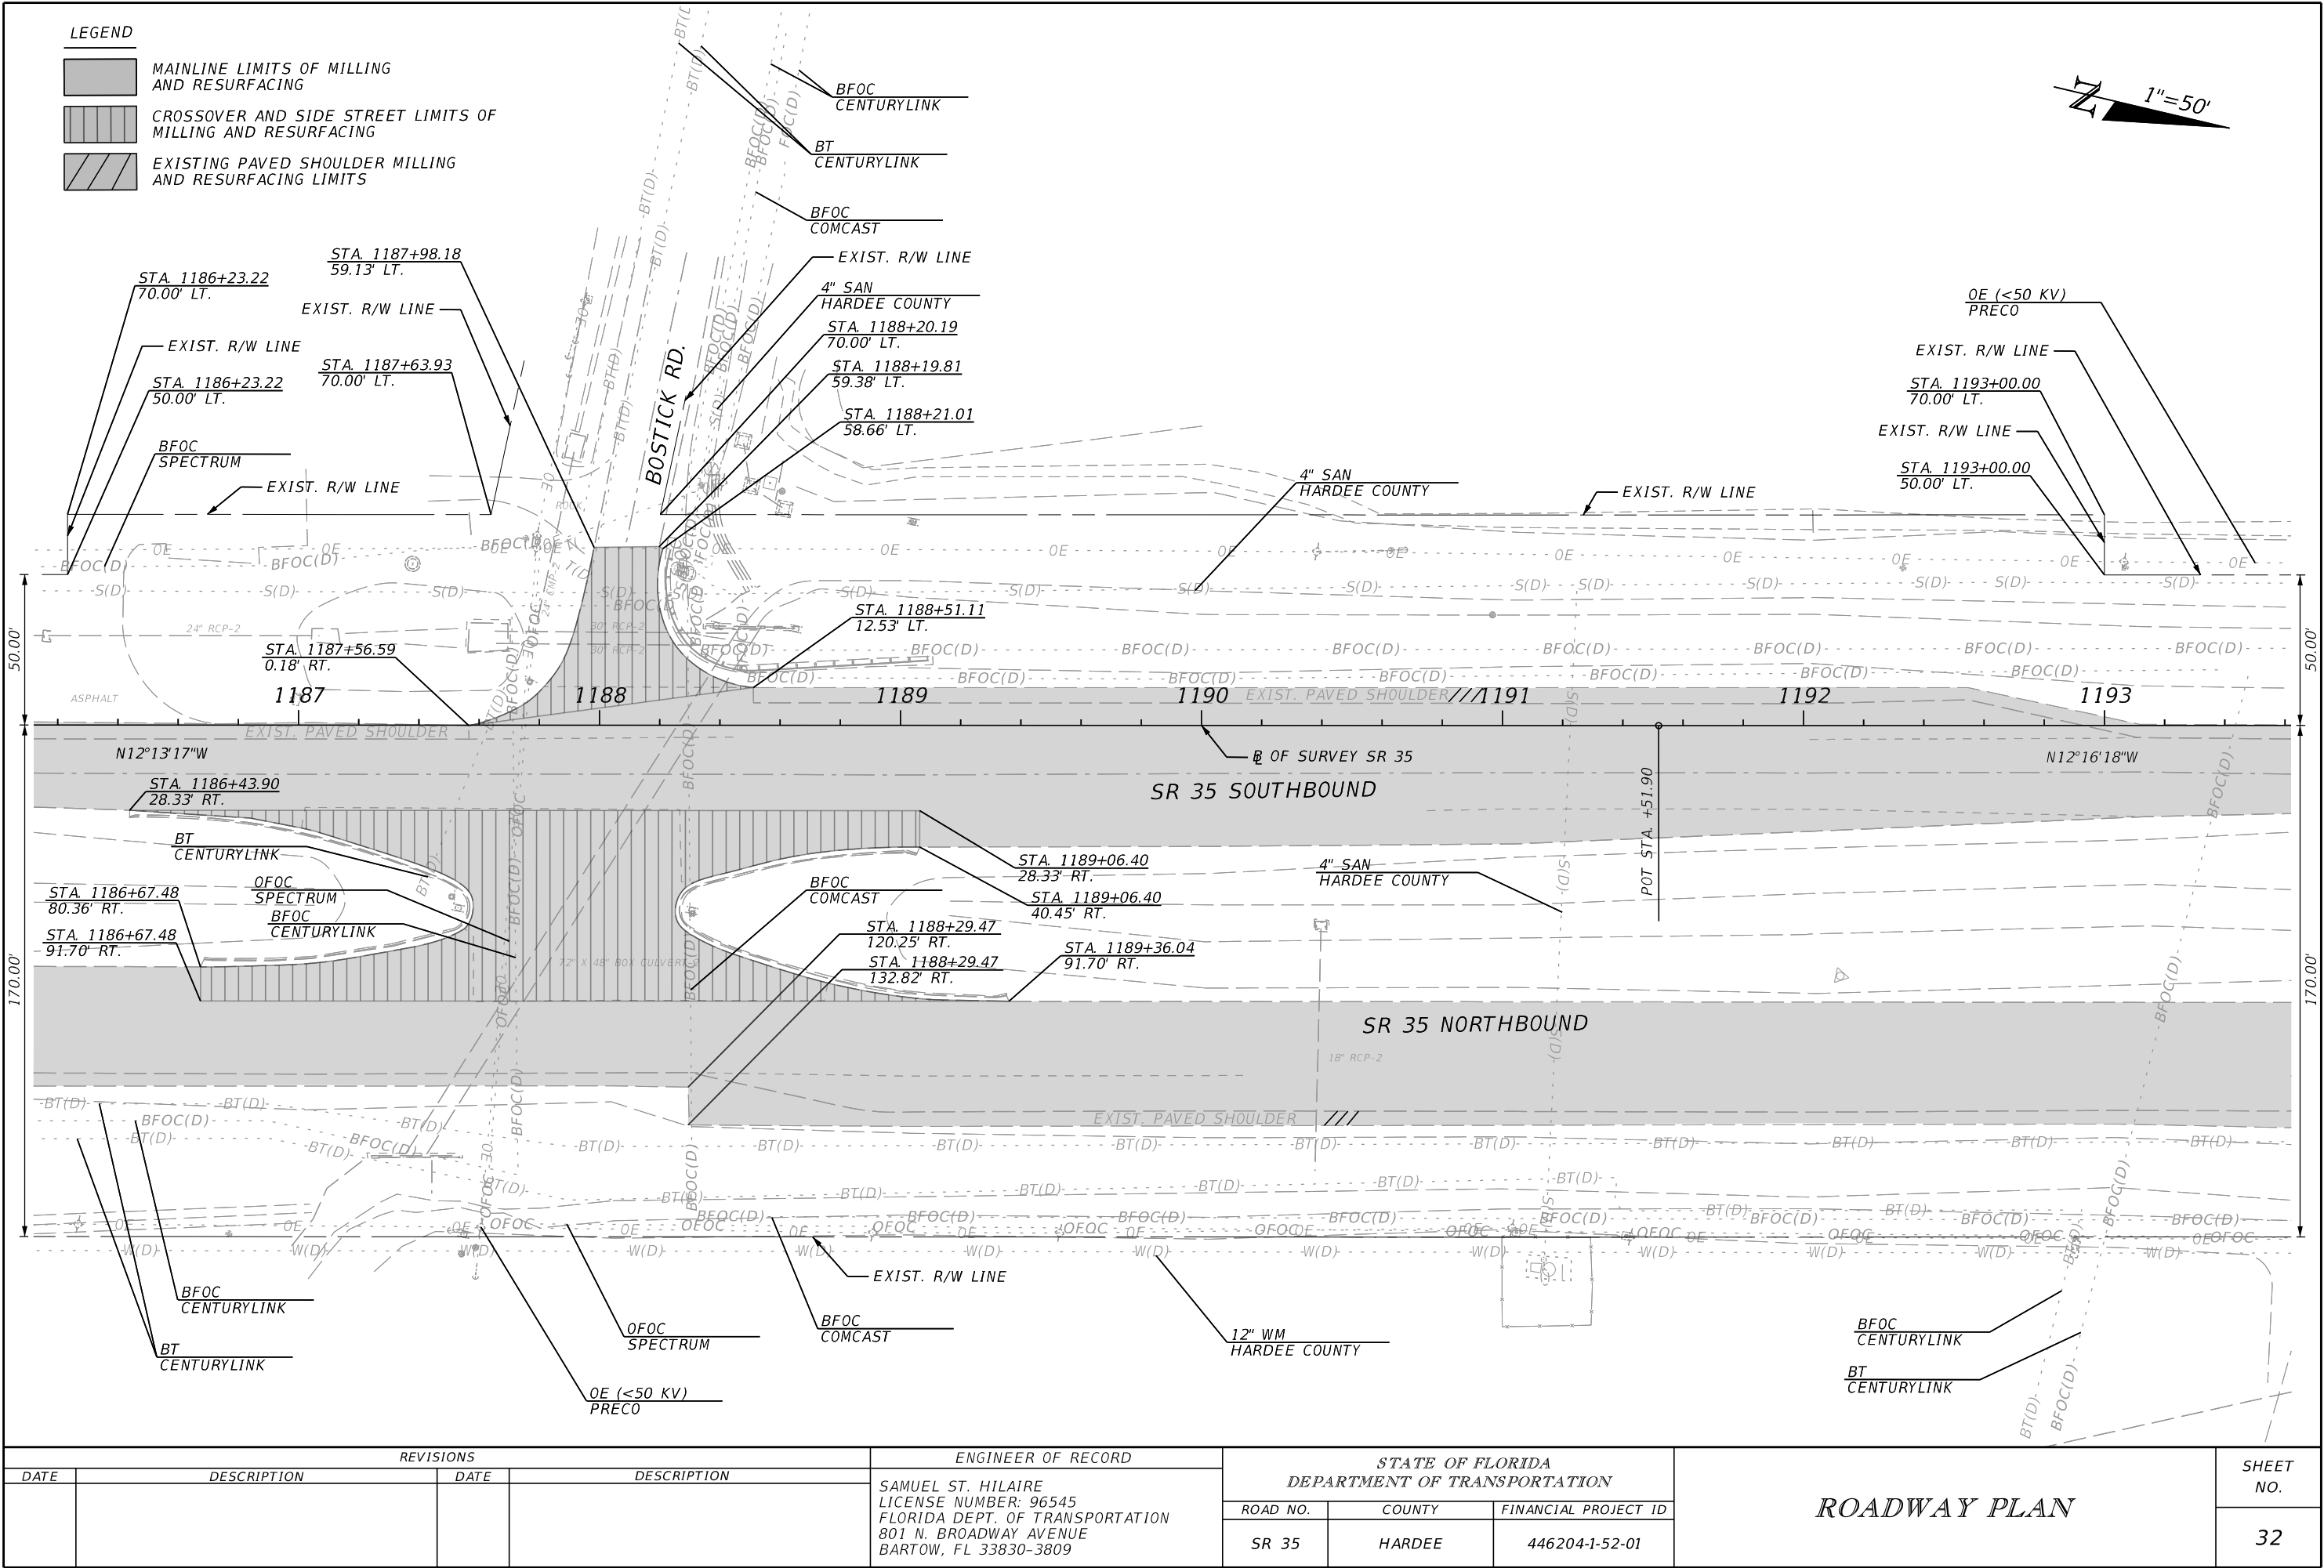

LEGEND

- MAINLINE LIMITS OF MILLING
AND RESURFACING
- CROSSOVER AND SIDE STREET LIMITS OF
MILLING AND RESURFACING
- EXISTING PAVED SHOULDER MILLING
AND RESURFACING LIMITS

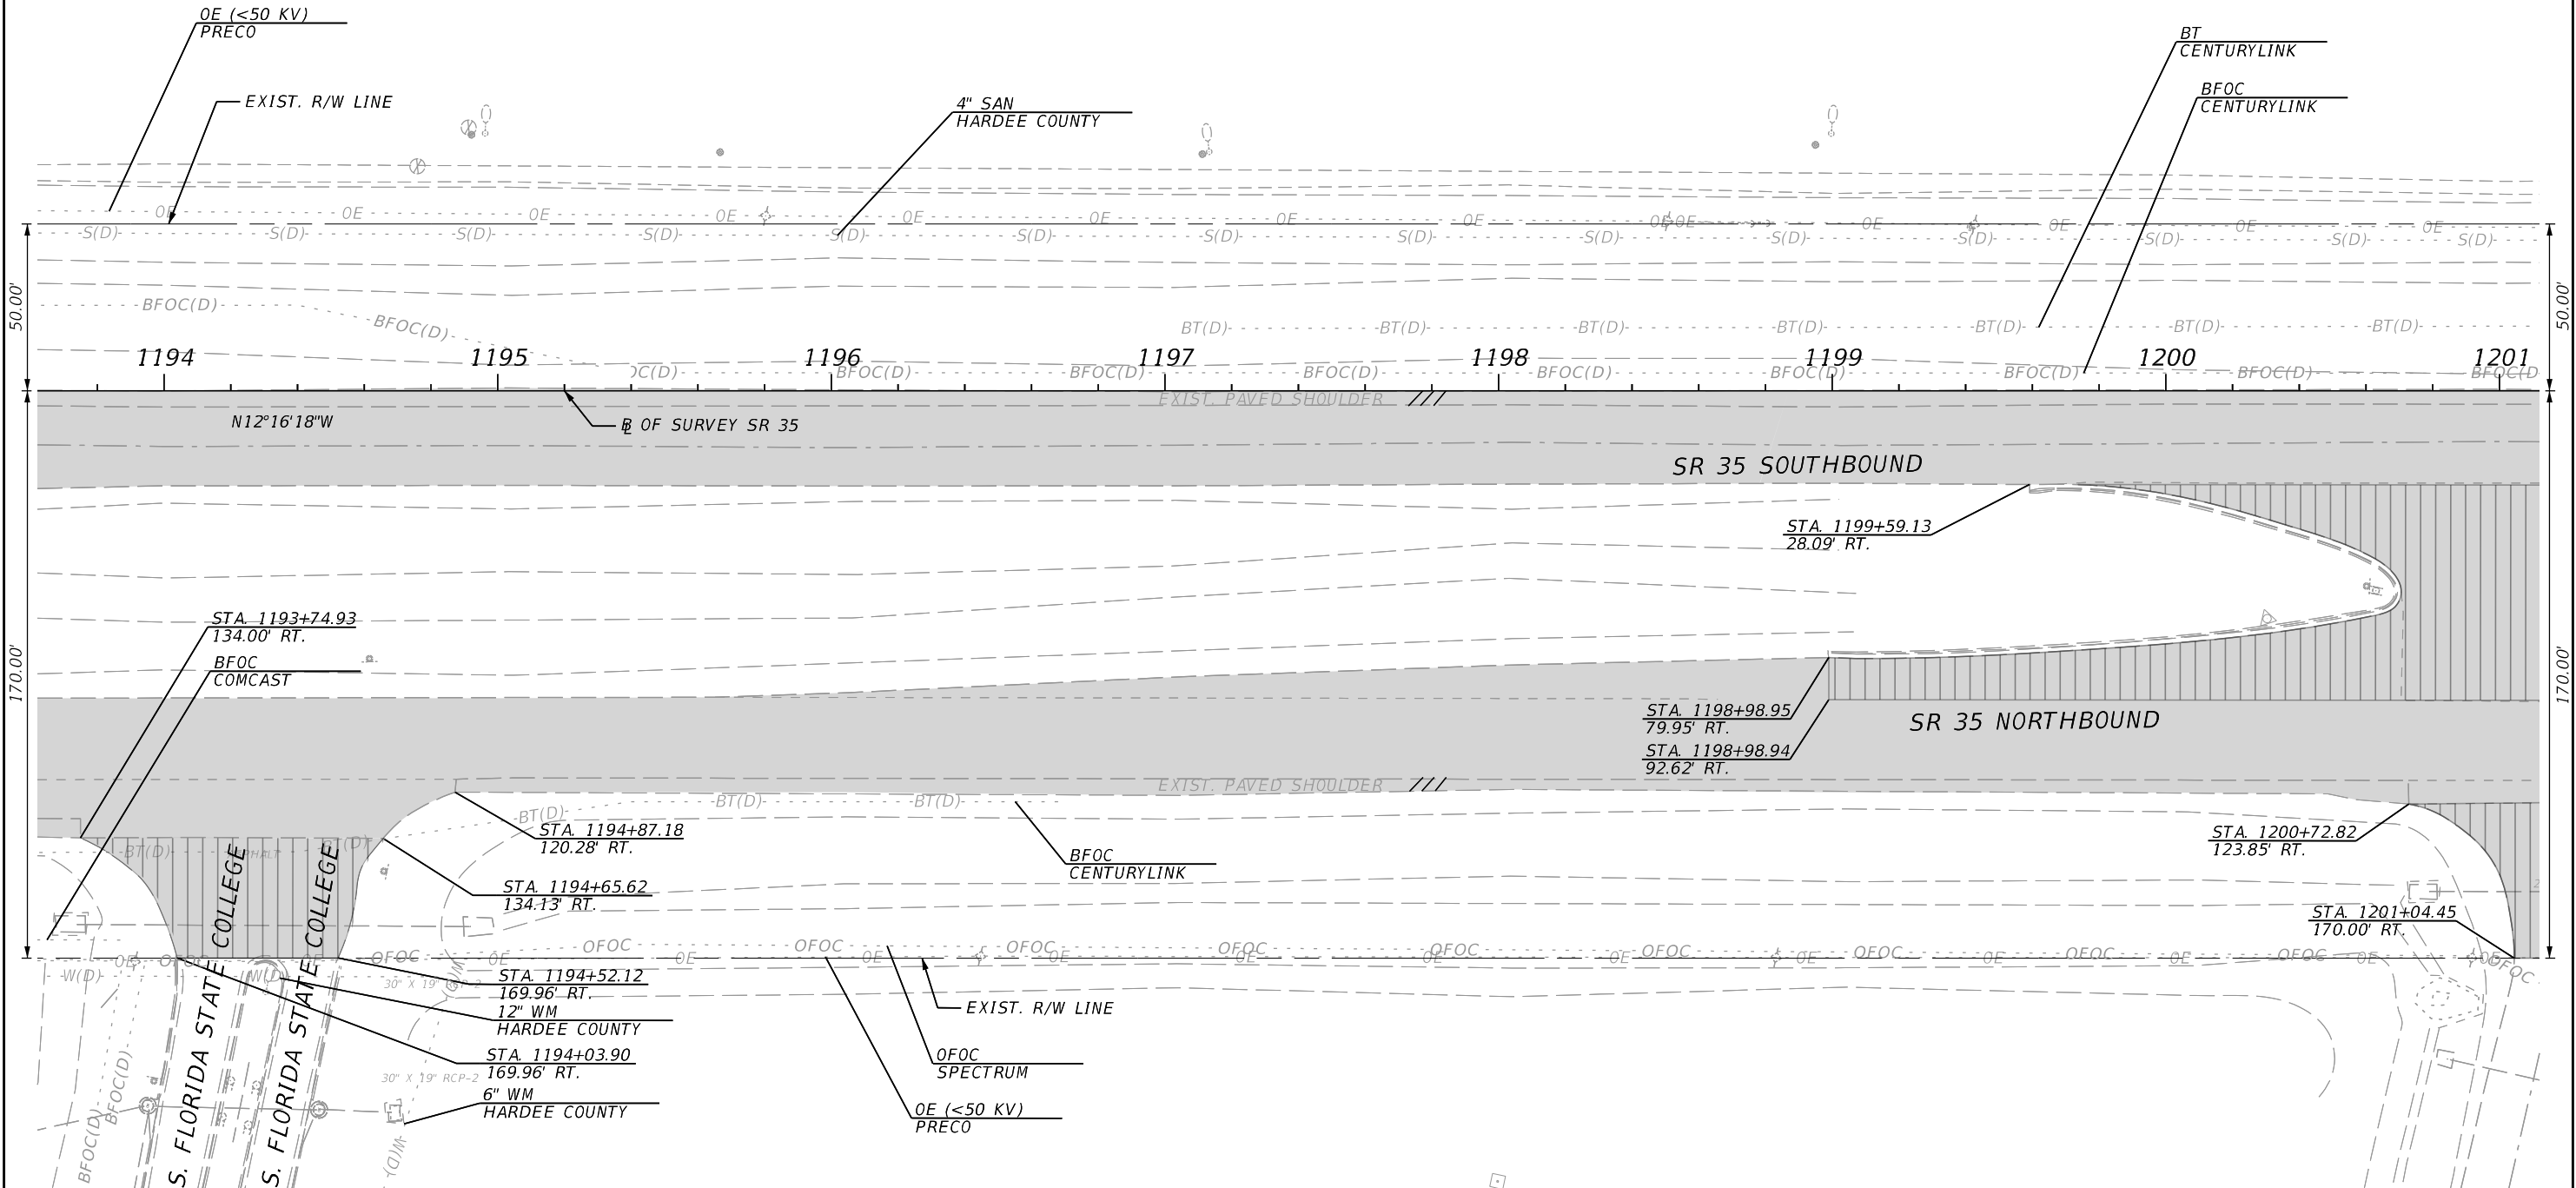
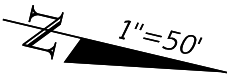


REVISIONS				ENGINEER OF RECORD	STATE OF FLORIDA DEPARTMENT OF TRANSPORTATION			ROADWAY PLAN	SHEET NO.
DATE	DESCRIPTION	DATE	DESCRIPTION		ROAD NO.	COUNTY	FINANCIAL PROJECT ID		
					SR 35	HARDEE	446204-1-52-01		33

THE OFFICIAL RECORD OF THIS SHEET IS THE ELECTRONIC FILE DIGITALLY SIGNED AND SEALED UNDER RULE 61G15-23.004, F.A.C.

LEGEND

- MAINLINE LIMITS OF MILLING
AND RESURFACING
- CROSSOVER AND SIDE STREET LIMITS OF
MILLING AND RESURFACING
- EXISTING PAVED SHOULDER MILLING
AND RESURFACING LIMITS

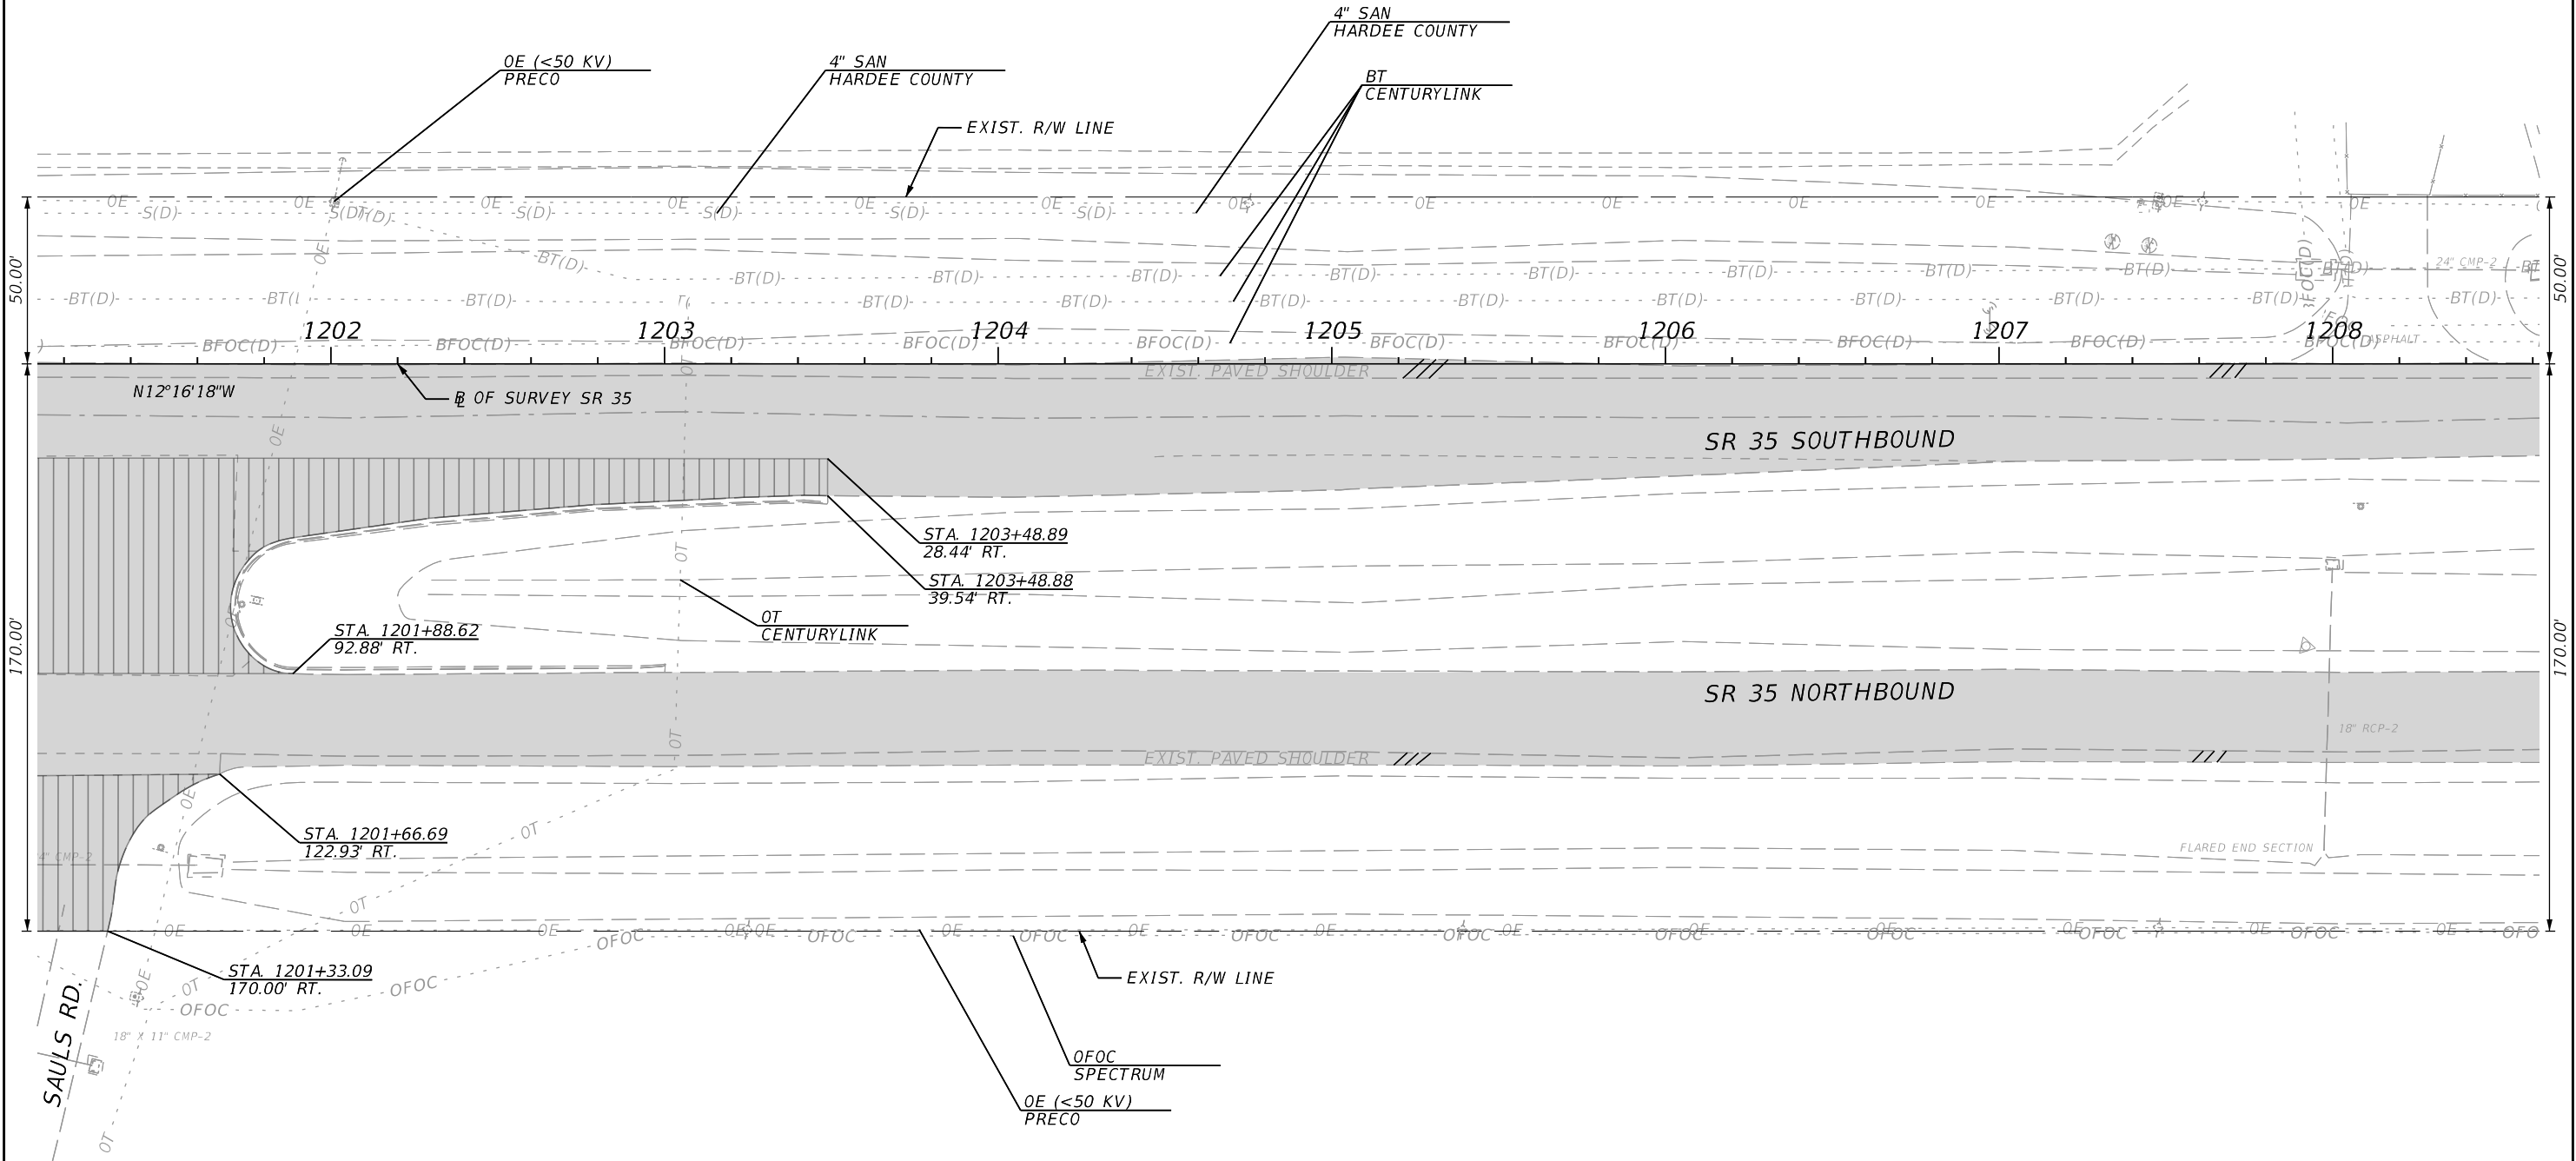
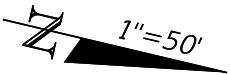


REVISIONS				ENGINEER OF RECORD		STATE OF FLORIDA DEPARTMENT OF TRANSPORTATION		ROADWAY PLAN	SHEET NO.
DATE	DESCRIPTION	DATE	DESCRIPTION	SAMUEL ST. HILAIRE LICENSE NUMBER: 96545 FLORIDA DEPT. OF TRANSPORTATION 801 N. BROADWAY AVENUE BARTOW, FL 33830-3809		ROAD NO.	COUNTY		
						SR 35	HARDEE	446204-1-52-01	34

THE OFFICIAL RECORD OF THIS SHEET IS THE ELECTRONIC FILE DIGITALLY SIGNED AND SEALED UNDER RULE 61G15-23.004, F.A.C.


LEGEND

- MAINLINE LIMITS OF MILLING
AND RESURFACING
- EXISTING PAVED SHOULDER MILLING
AND RESURFACING LIMITS

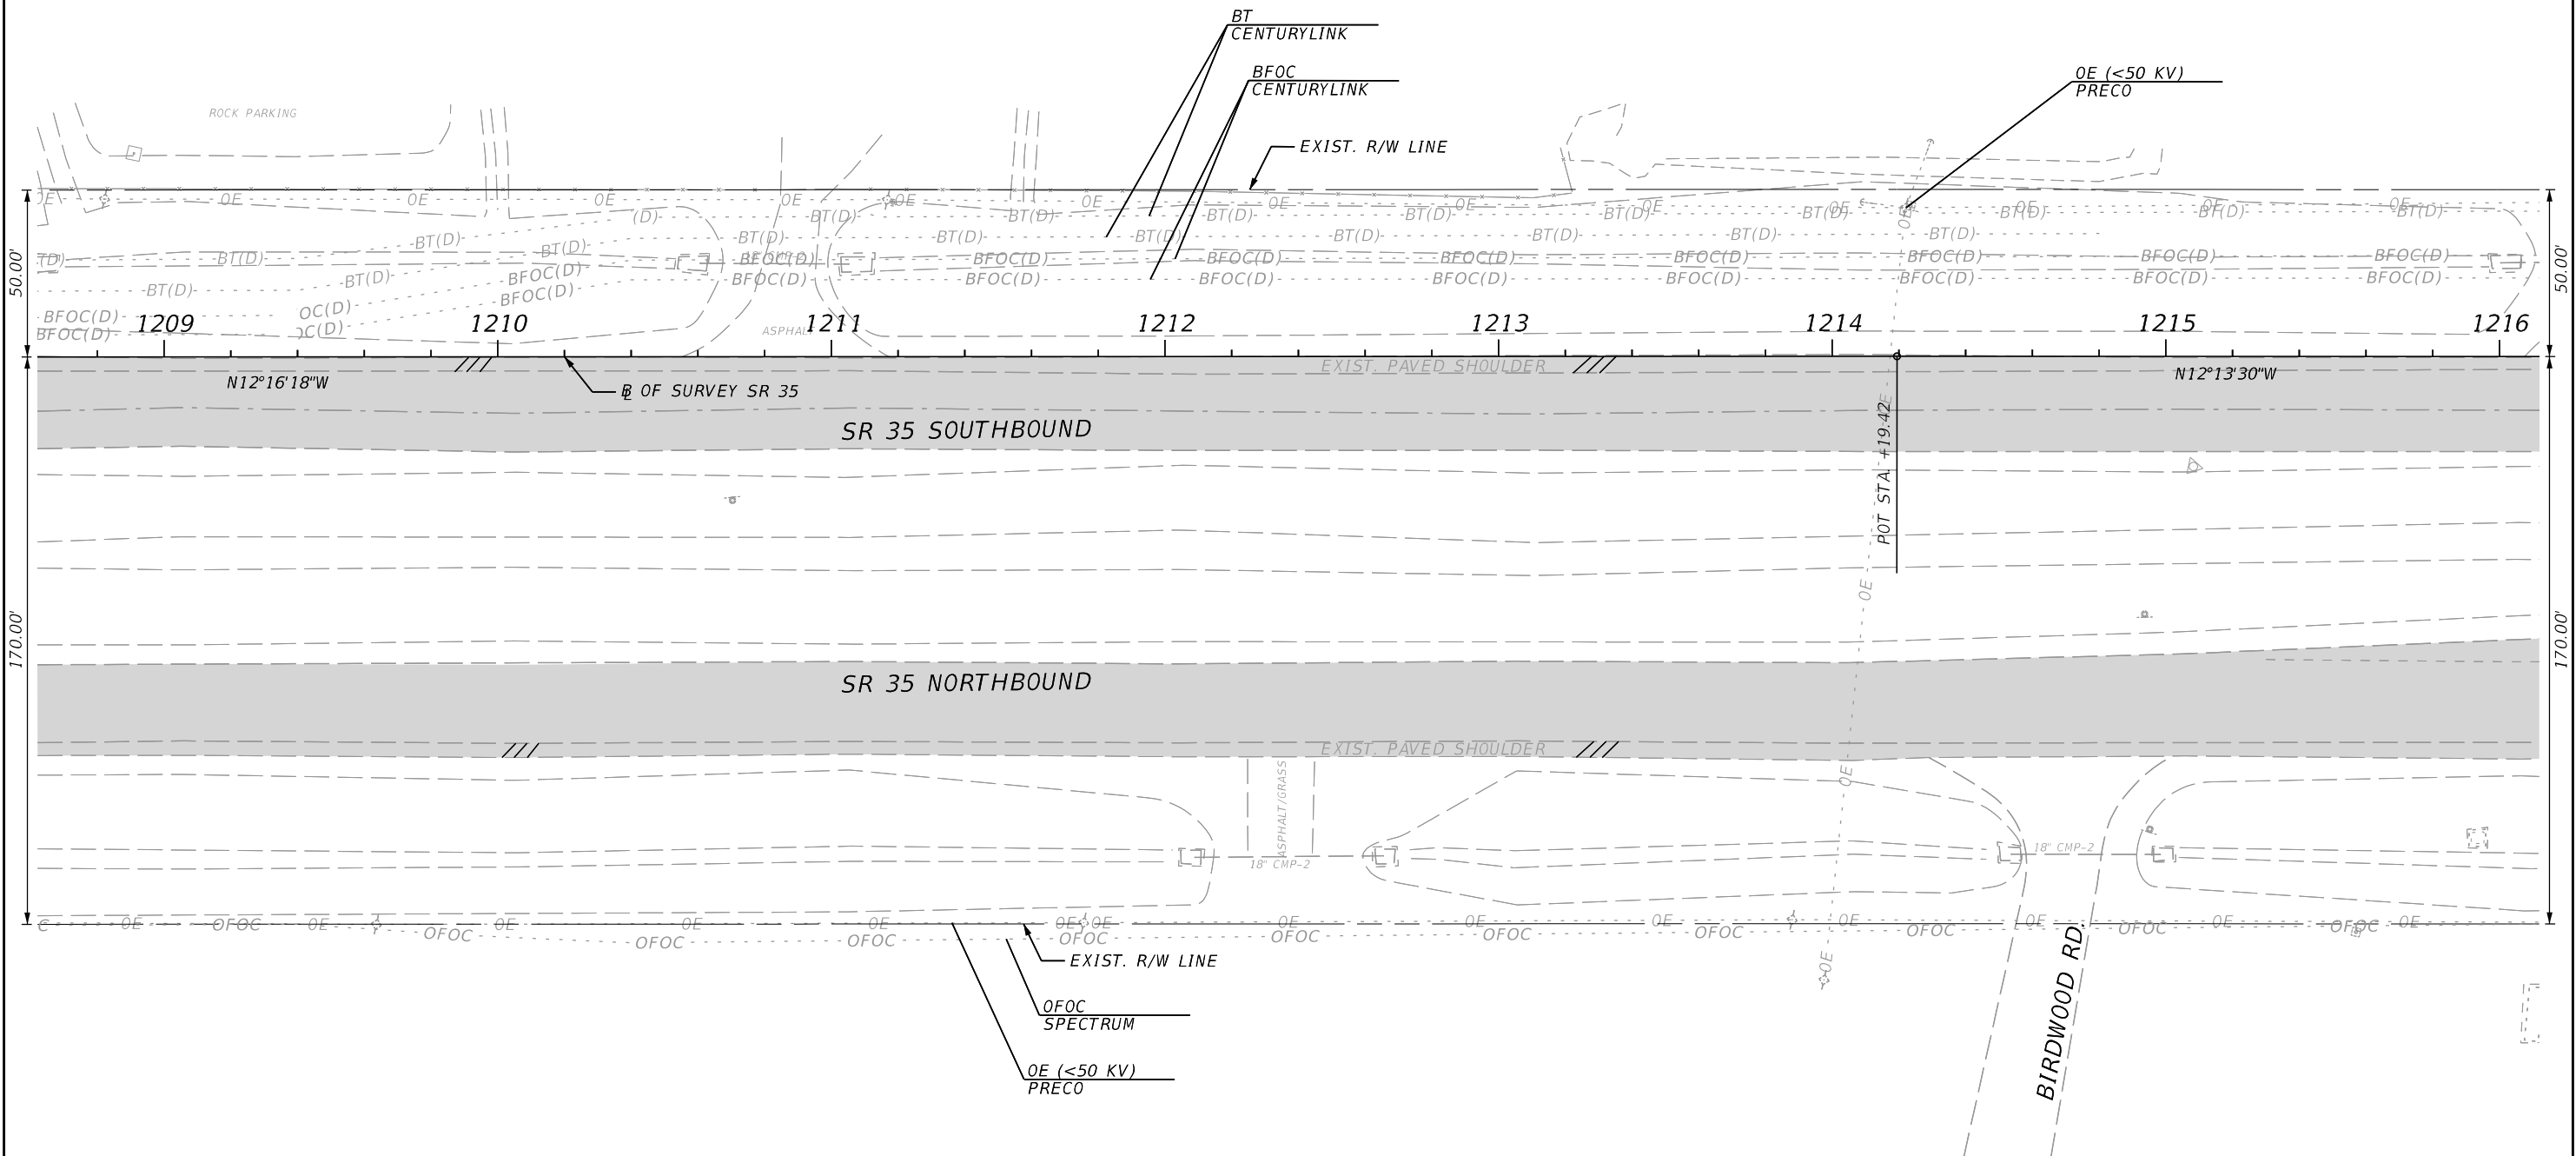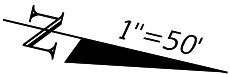

REVISIONS				ENGINEER OF RECORD		STATE OF FLORIDA DEPARTMENT OF TRANSPORTATION		ROADWAY PLAN	SHEET NO.
DATE	DESCRIPTION	DATE	DESCRIPTION	SAMUEL ST. HILAIRE LICENSE NUMBER: 96545 FLORIDA DEPT. OF TRANSPORTATION 801 N. BROADWAY AVENUE BARTOW, FL 33830-3809		ROAD NO.	COUNTY		
						SR 35	HARDEE	446204-1-52-01	35

THE OFFICIAL RECORD OF THIS SHEET IS THE ELECTRONIC FILE DIGITALLY SIGNED AND SEALED UNDER RULE 61G15-23.004, F.A.C.


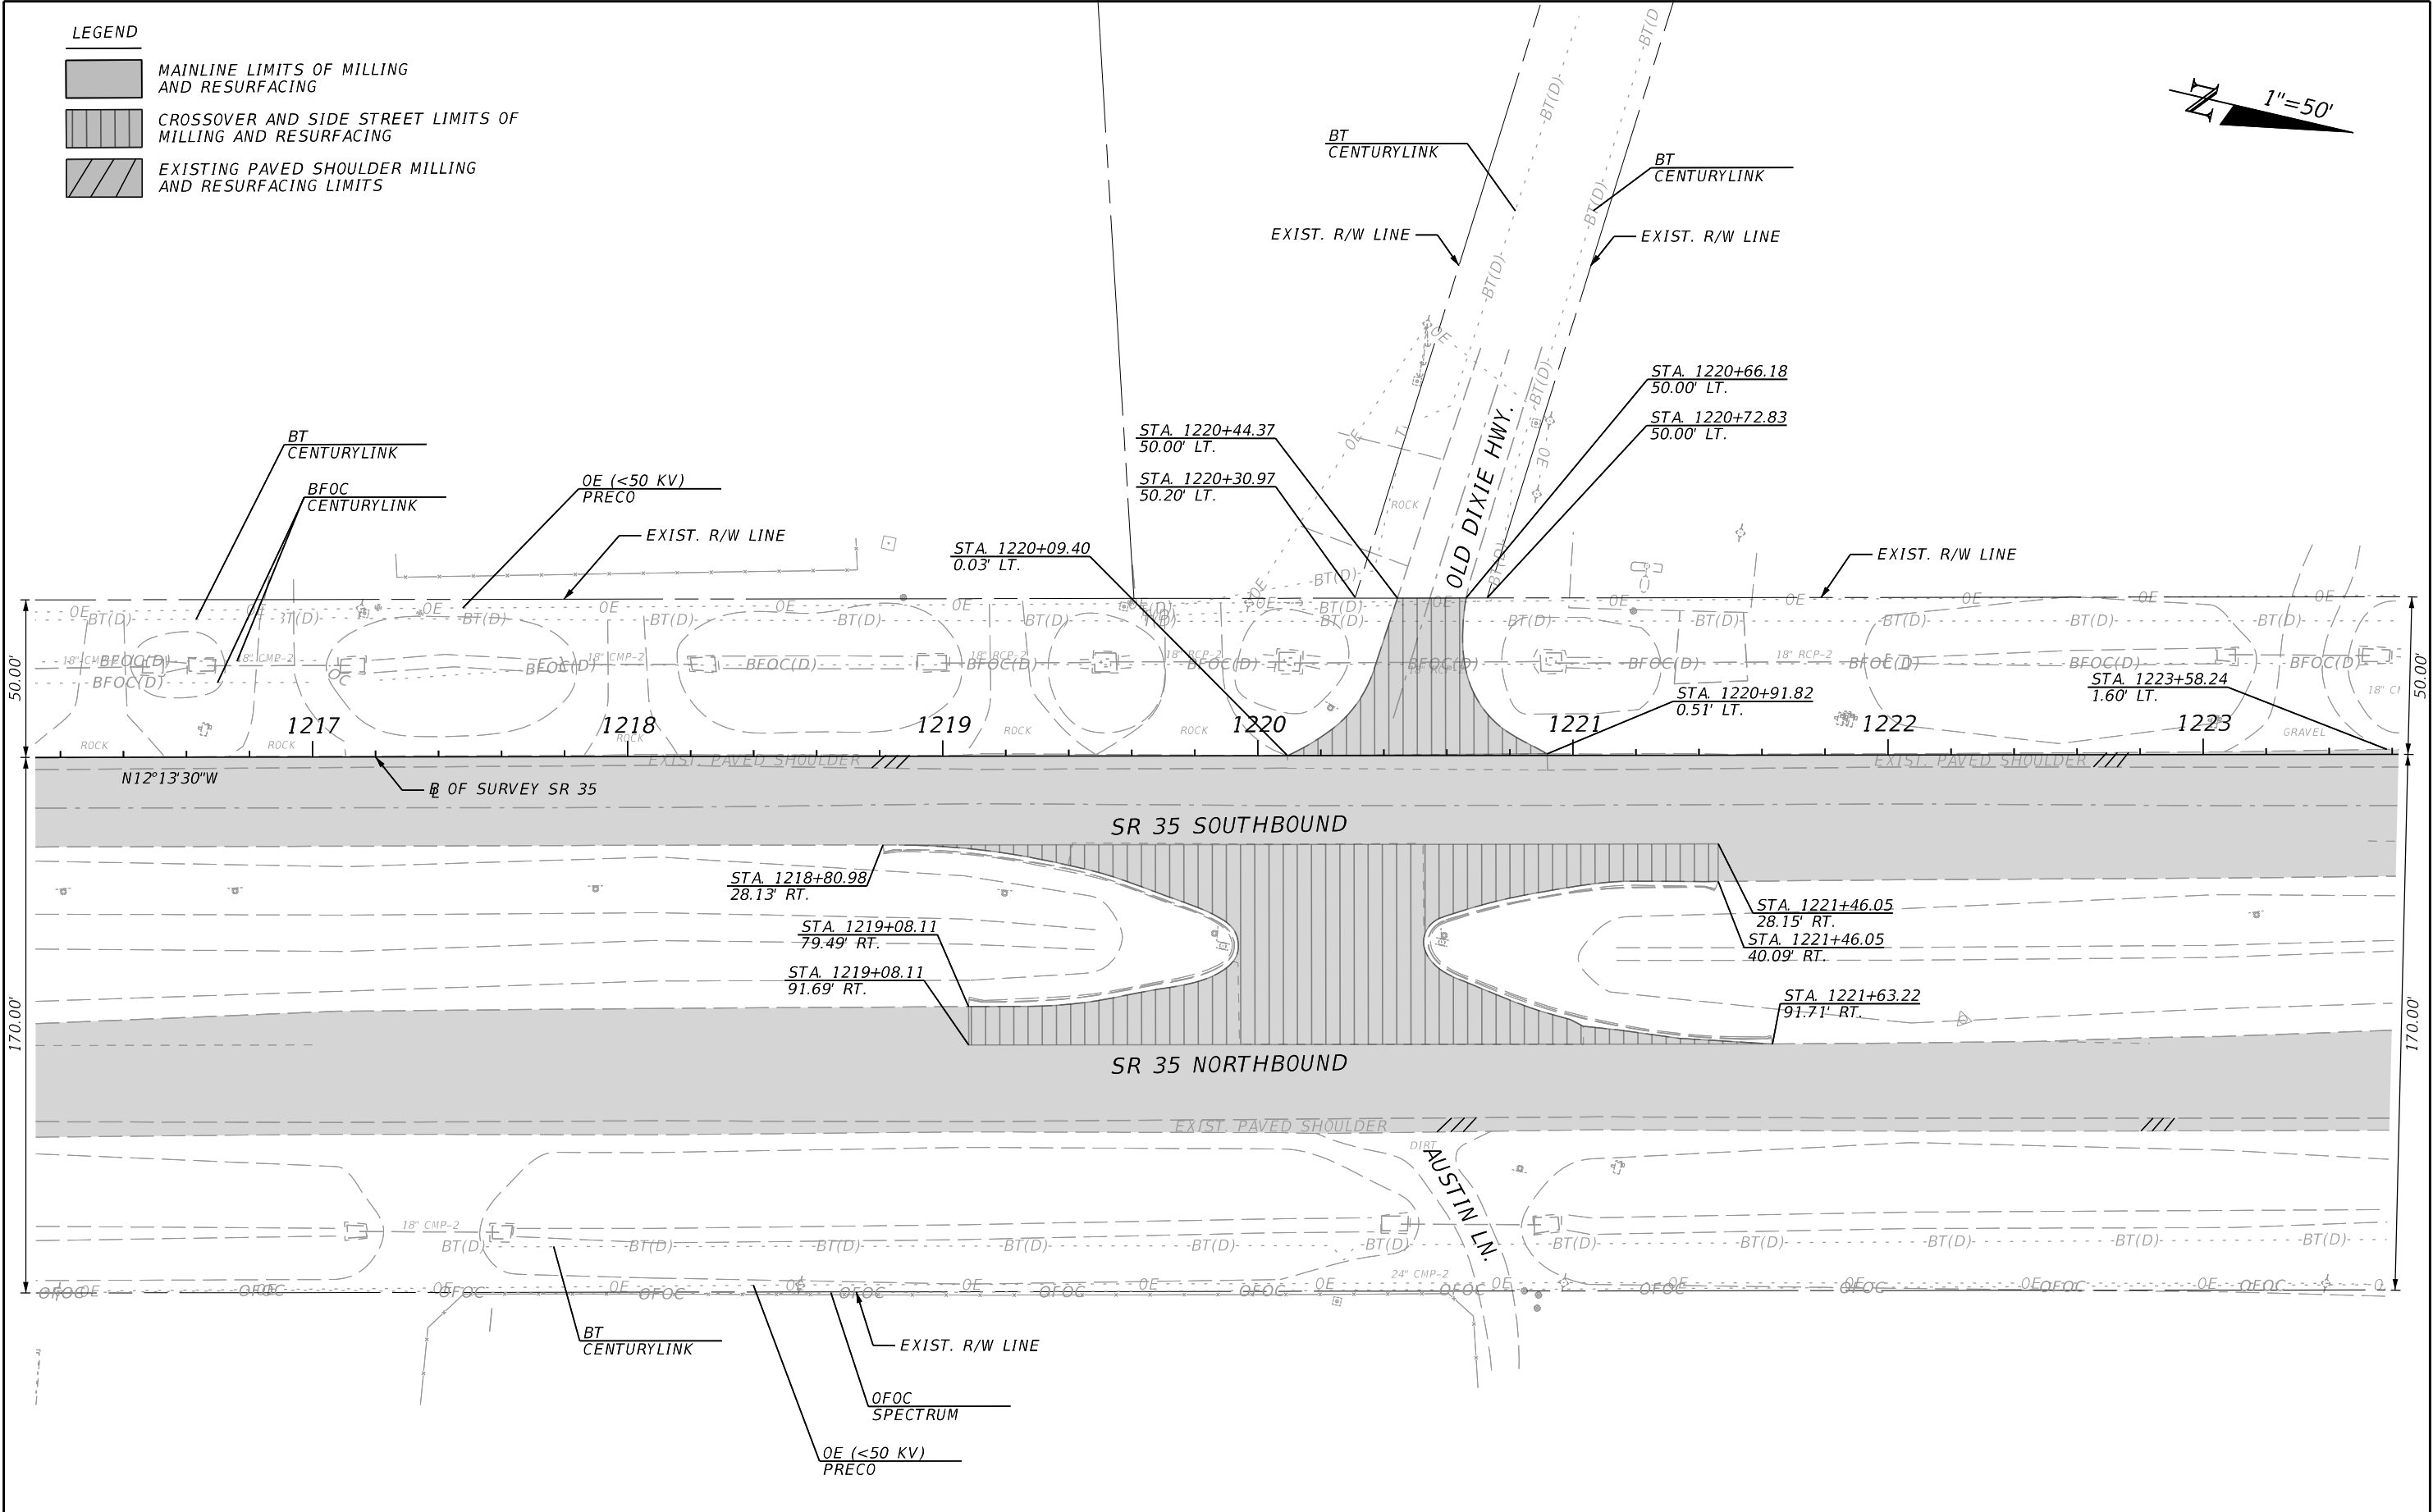


REVISIONS				ENGINEER OF RECORD		STATE OF FLORIDA DEPARTMENT OF TRANSPORTATION		ROADWAY PLAN	SHEET NO. 36
DATE	DESCRIPTION	DATE	DESCRIPTION	SAMUEL ST. HILAIRE LICENSE NUMBER: 96545 FLORIDA DEPT. OF TRANSPORTATION 801 N. BROADWAY AVENUE BARTOW, FL 33830-3809		ROAD NO.	COUNTY		
						SR 35	HARDEE	FINANCIAL PROJECT ID 446204-1-52-01	

THE OFFICIAL RECORD OF THIS SHEET IS THE ELECTRONIC FILE DIGITALLY SIGNED AND SEALED UNDER RULE 61G15-23.004, F.A.C.

LEGEND

- MAINLINE LIMITS OF MILLING
AND RESURFACING
- CROSSOVER AND SIDE STREET LIMITS OF
MILLING AND RESURFACING
- EXISTING PAVED SHOULDER MILLING
AND RESURFACING LIMITS

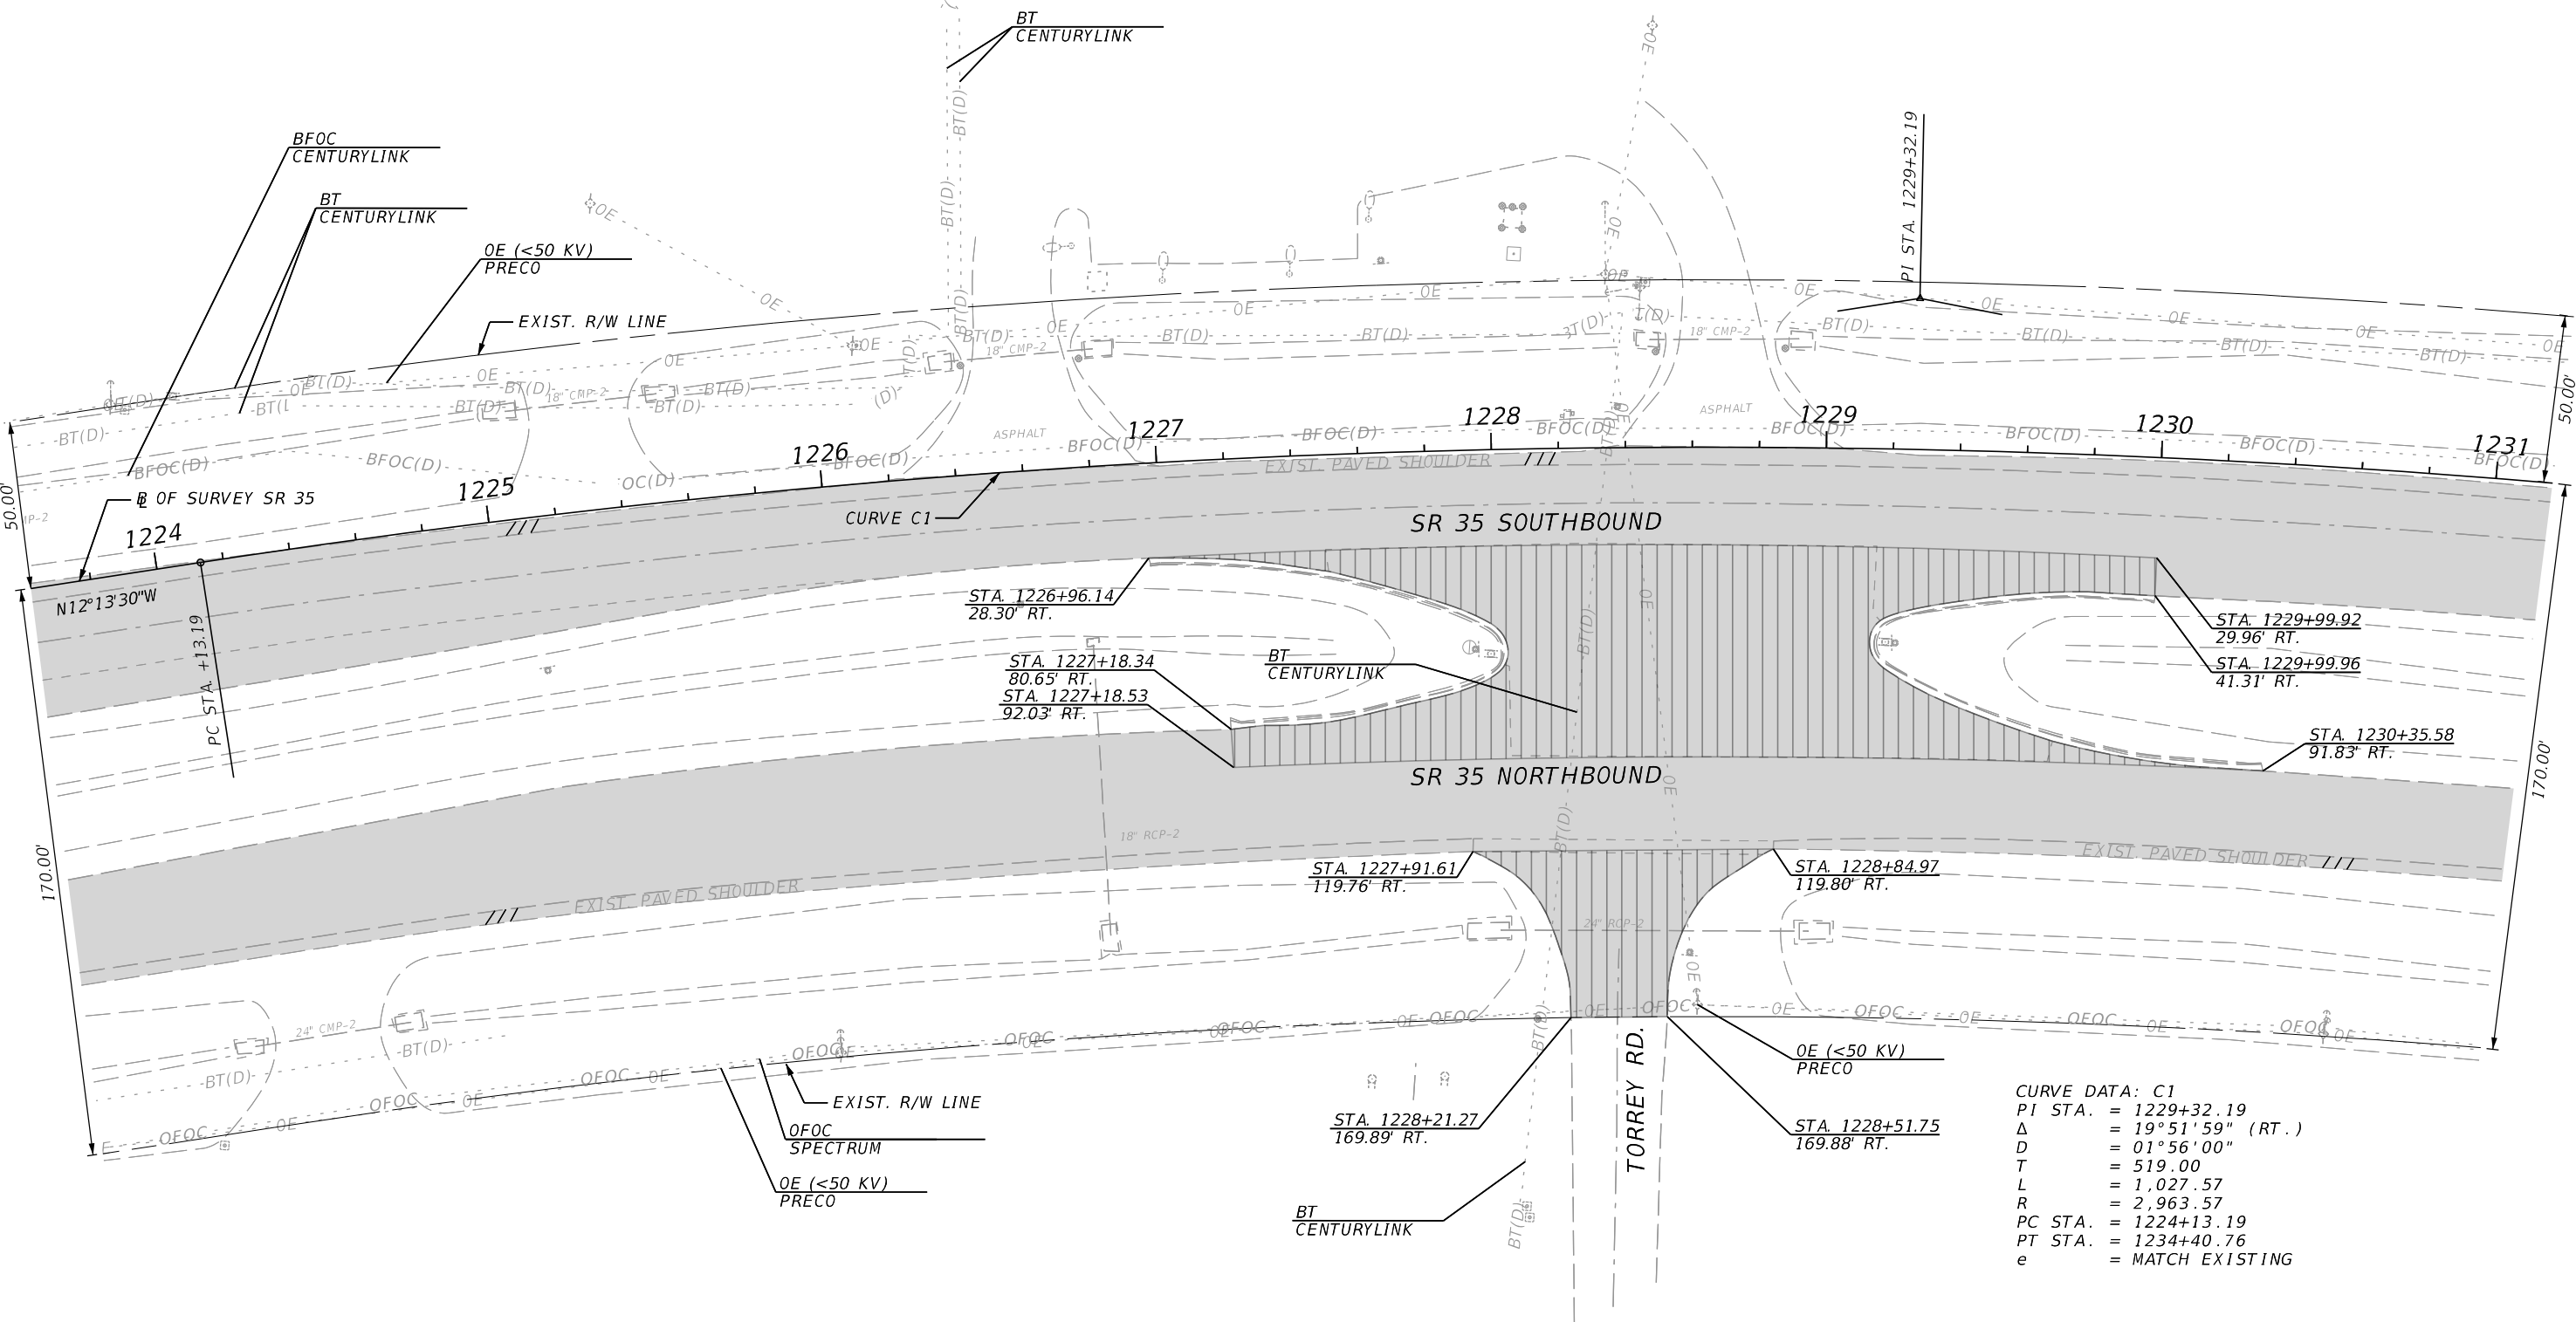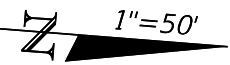



CURVE DATA: C1
PI STA. = 1229+32.19
Δ = 19°51'59" (RT.)
D = 01°56'00"
T = 519.00
L = 1,027.57
R = 2,963.57
PC STA. = 1224+13.19
PT STA. = 1234+40.76
e = MATCH EXISTING

REVISIONS				ENGINEER OF RECORD	STATE OF FLORIDA DEPARTMENT OF TRANSPORTATION			ROADWAY PLAN	SHEET NO.
DATE	DESCRIPTION	DATE	DESCRIPTION	SAMUEL ST. HILAIRE LICENSE NUMBER: 96545 FLORIDA DEPT. OF TRANSPORTATION 801 N. BROADWAY AVENUE BARTOW, FL 33830-3809	ROAD NO.	COUNTY	FINANCIAL PROJECT ID		37
					SR 35	HARDEE	446204-1-52-01		

THE OFFICIAL RECORD OF THIS SHEET IS THE ELECTRONIC FILE DIGITALLY SIGNED AND SEALED UNDER RULE 61G15-23.004, F.A.C.



EXISTING PAVED SHOULDER MILLING
AND RESURFACING LIMITS

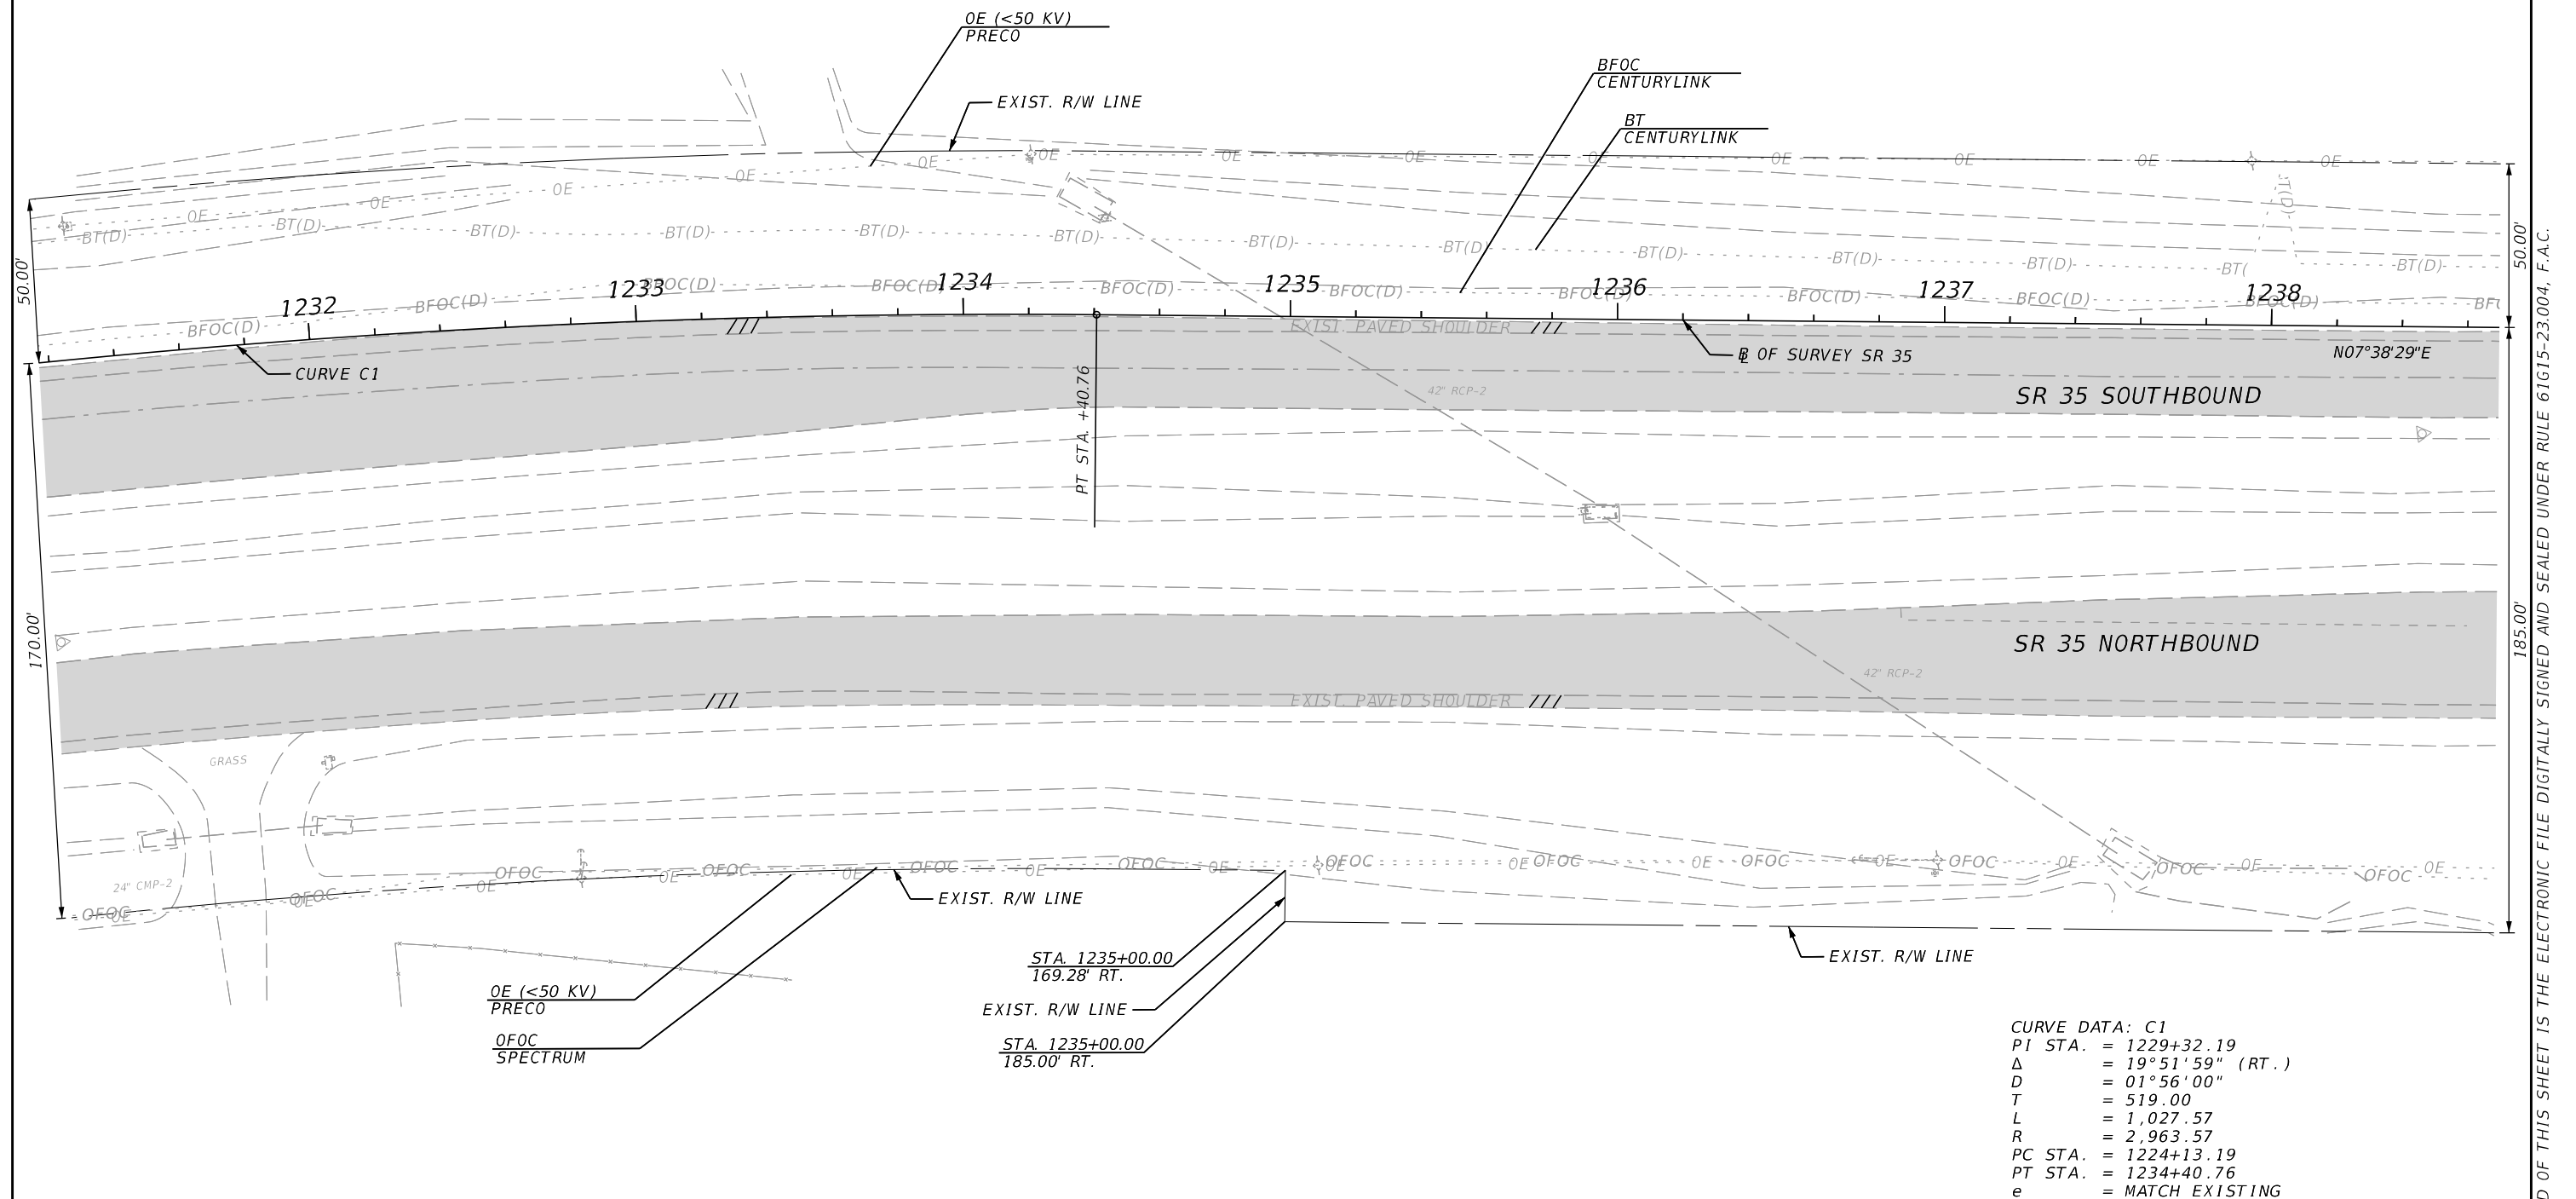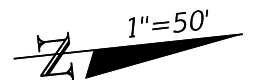


REVISIONS				ENGINEER OF RECORD	STATE OF FLORIDA DEPARTMENT OF TRANSPORTATION			ROADWAY PLAN	SHEET NO.
DATE	DESCRIPTION	DATE	DESCRIPTION	SAMUEL ST. HILAIRE LICENSE NUMBER: 96545 FLORIDA DEPT. OF TRANSPORTATION 801 N. BROADWAY AVENUE BARTOW, FL 33830-3809	ROAD NO.	COUNTY	FINANCIAL PROJECT ID		
					SR 35	HARDEE	446204-1-52-01		38

C:\projects\FD0T\44620415201\Roadway\PLANRD_01.dgn : BL - SR35 PLAN 25 [SHEET]
KNETCTT 6/22/2026 12:04:00 PM

THE OFFICIAL RECORD OF THIS SHEET IS THE ELECTRONIC FILE DIGITALLY SIGNED AND SEALED UNDER RULE 61G15-23.004, F.A.C.

	MAINLINE LIMITS OF MILLING AND RESURFACING
	CROSSOVER AND SIDE STREET LIMITS OF MILLING AND RESURFACING
	EXISTING PAVED SHOULDER MILLING AND RESURFACING LIMITS

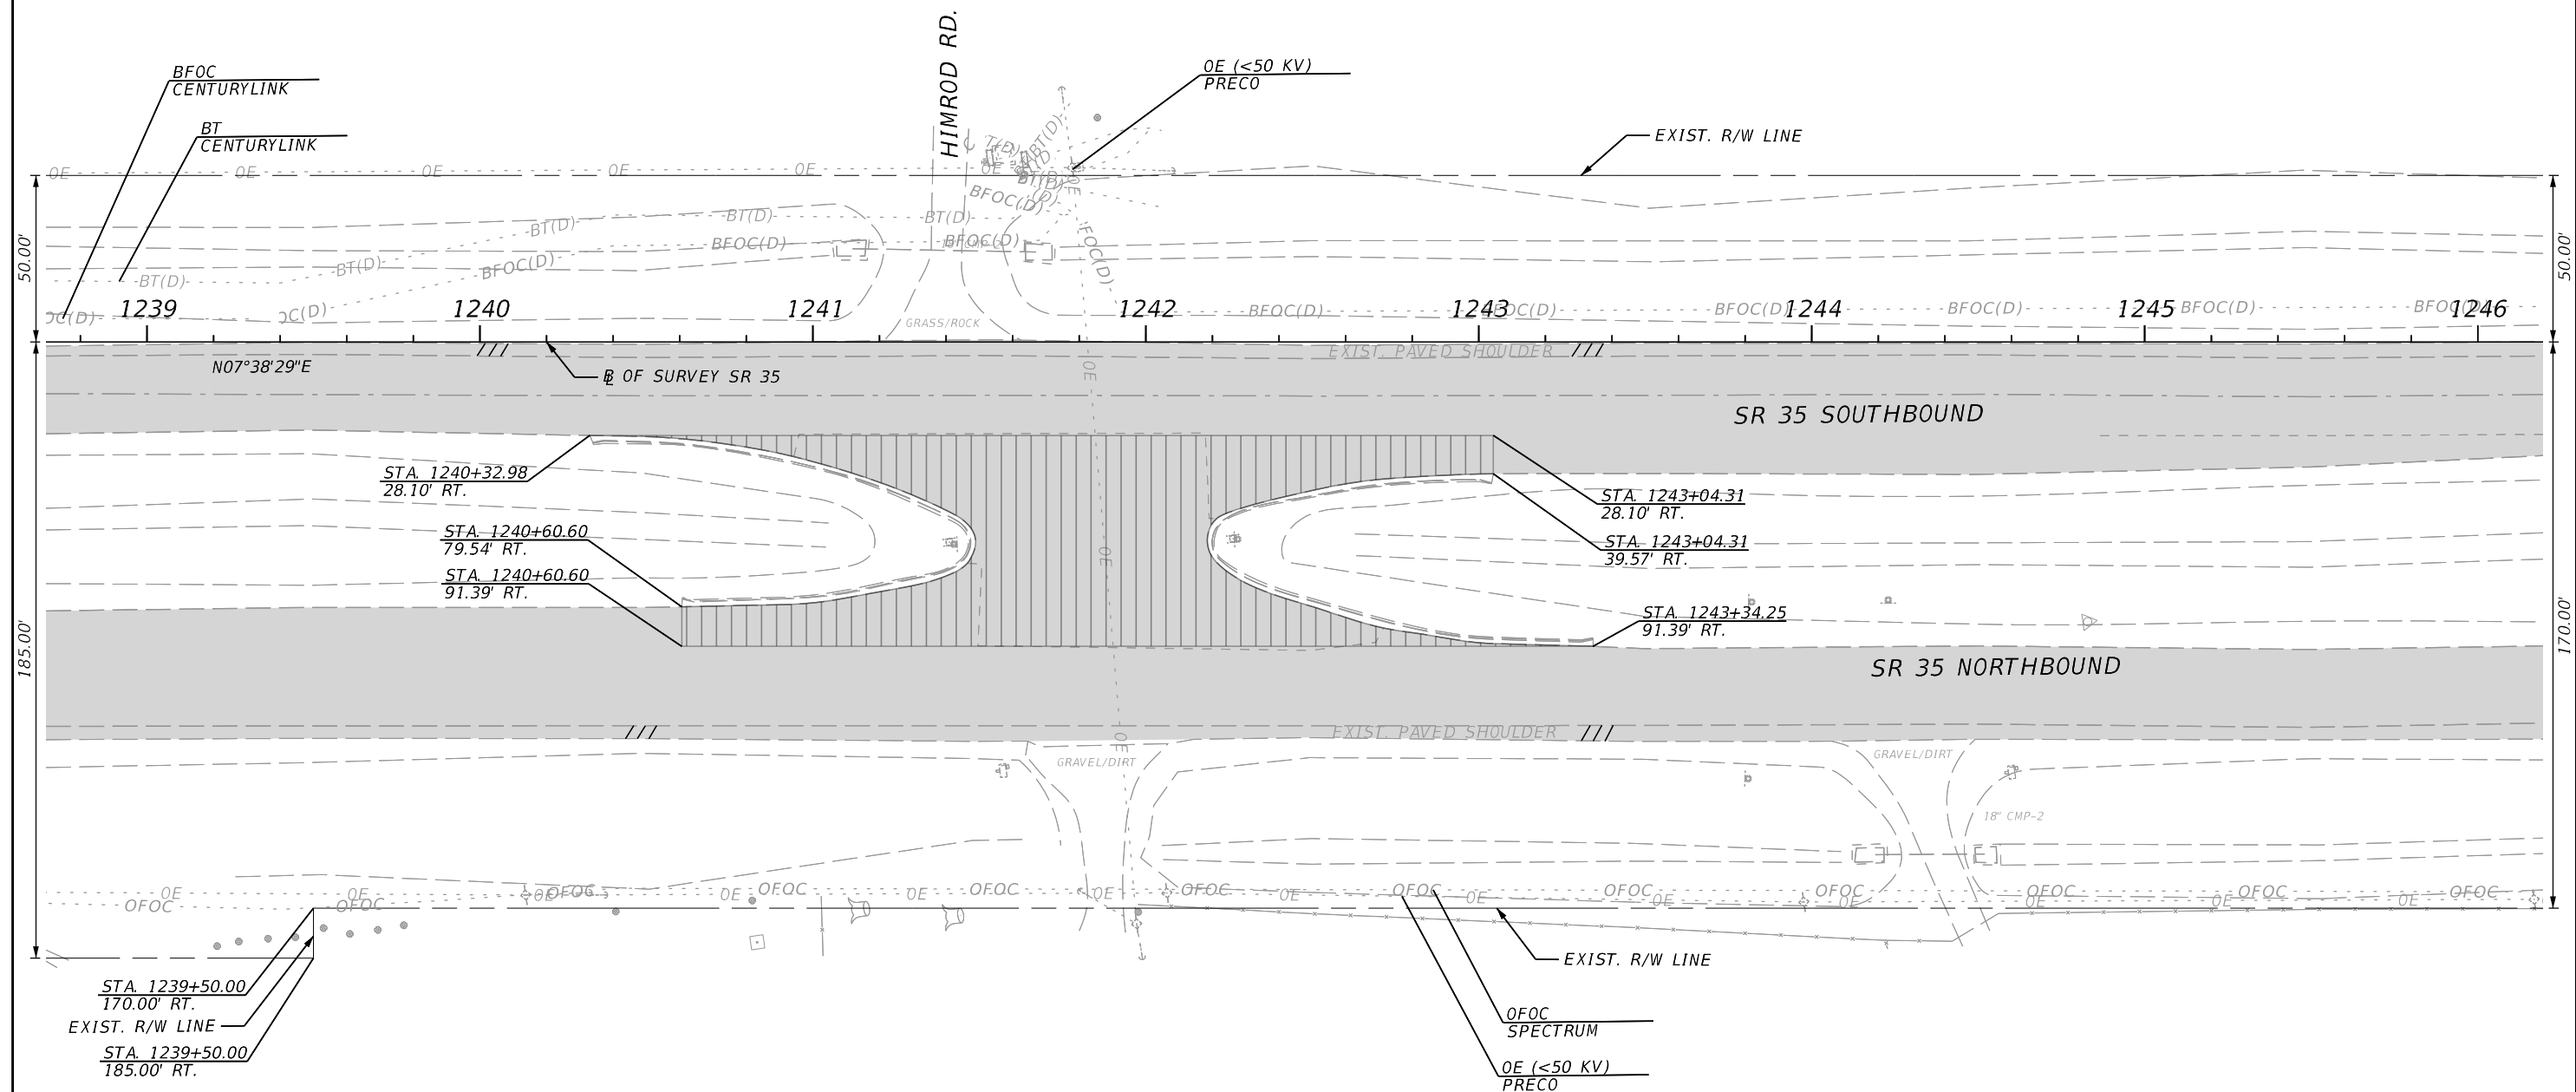

REVISIONS				ENGINEER OF RECORD	STATE OF FLORIDA DEPARTMENT OF TRANSPORTATION			ROADWAY PLAN	SHEET NO.
DATE	DESCRIPTION	DATE	DESCRIPTION	SAMUEL ST. HILAIRE LICENSE NUMBER: 96545 FLORIDA DEPT. OF TRANSPORTATION 801 N. BROADWAY AVENUE BARTOW, FL 33830-3809	ROAD NO.	COUNTY	FINANCIAL PROJECT ID		39
					SR 35	HARDEE	446204-1-52-01		



C:\projects\FDOT\44620415201\Roadway\PLANRD_01.dgn : BL - SR35 PLAN 26 [SHEET]
KNETCTT 6/22/2026 12:04:29 PM

	170.00'	50.00'
--	---------	--------

THE OFFICIAL RECORD OF THIS SHEET IS THE ELECTRONIC FILE DIGITALLY SIGNED AND SEALED UNDER RULE 61G15-23.004, F.A.C.

LEGEND

- MAINLINE LIMITS OF MILLING
AND RESURFACING
- EXISTING PAVED SHOULDER MILLING
AND RESURFACING LIMITS

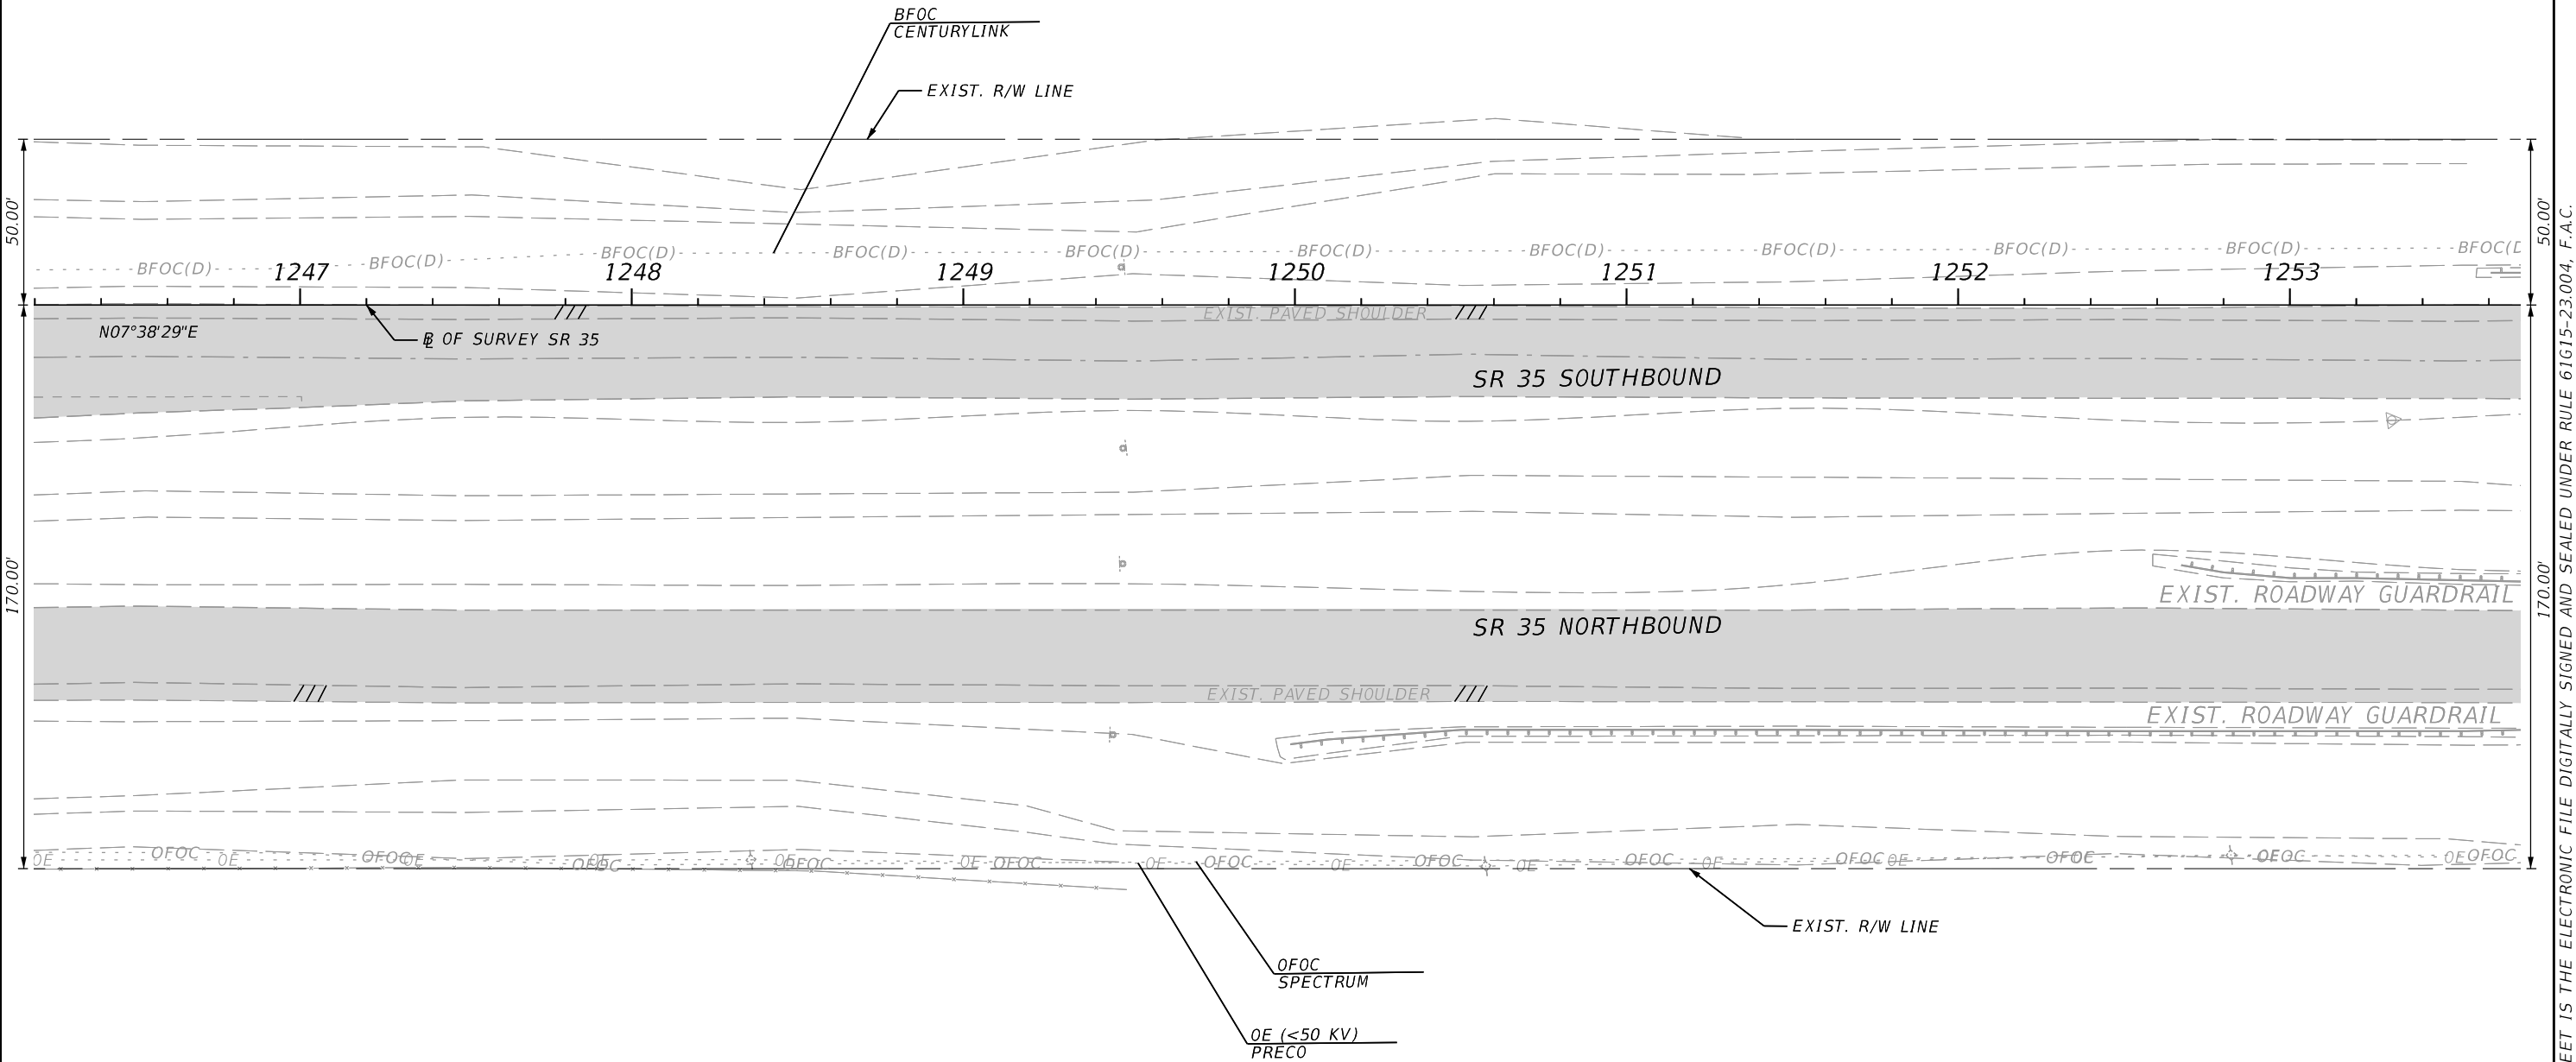
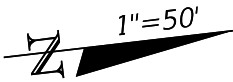


REVISIONS				ENGINEER OF RECORD		STATE OF FLORIDA DEPARTMENT OF TRANSPORTATION			ROADWAY PLAN	SHEET NO.
DATE	DESCRIPTION	DATE	DESCRIPTION	SAMUEL ST. HILAIRE LICENSE NUMBER: 96545 FLORIDA DEPT. OF TRANSPORTATION 801 N. BROADWAY AVENUE BARTOW, FL 33830-3809		ROAD NO.	COUNTY	FINANCIAL PROJECT ID		
						SR 35	HARDEE	446204-1-52-01		40

THE OFFICIAL RECORD OF THIS SHEET IS THE ELECTRONIC FILE DIGITALLY SIGNED AND SEALED UNDER RULE 61G15-23.004, F.A.C.

LEGEND

- MAINLINE LIMITS OF MILLING
AND RESURFACING
- EXISTING PAVED SHOULDER MILLING
AND RESURFACING LIMITS

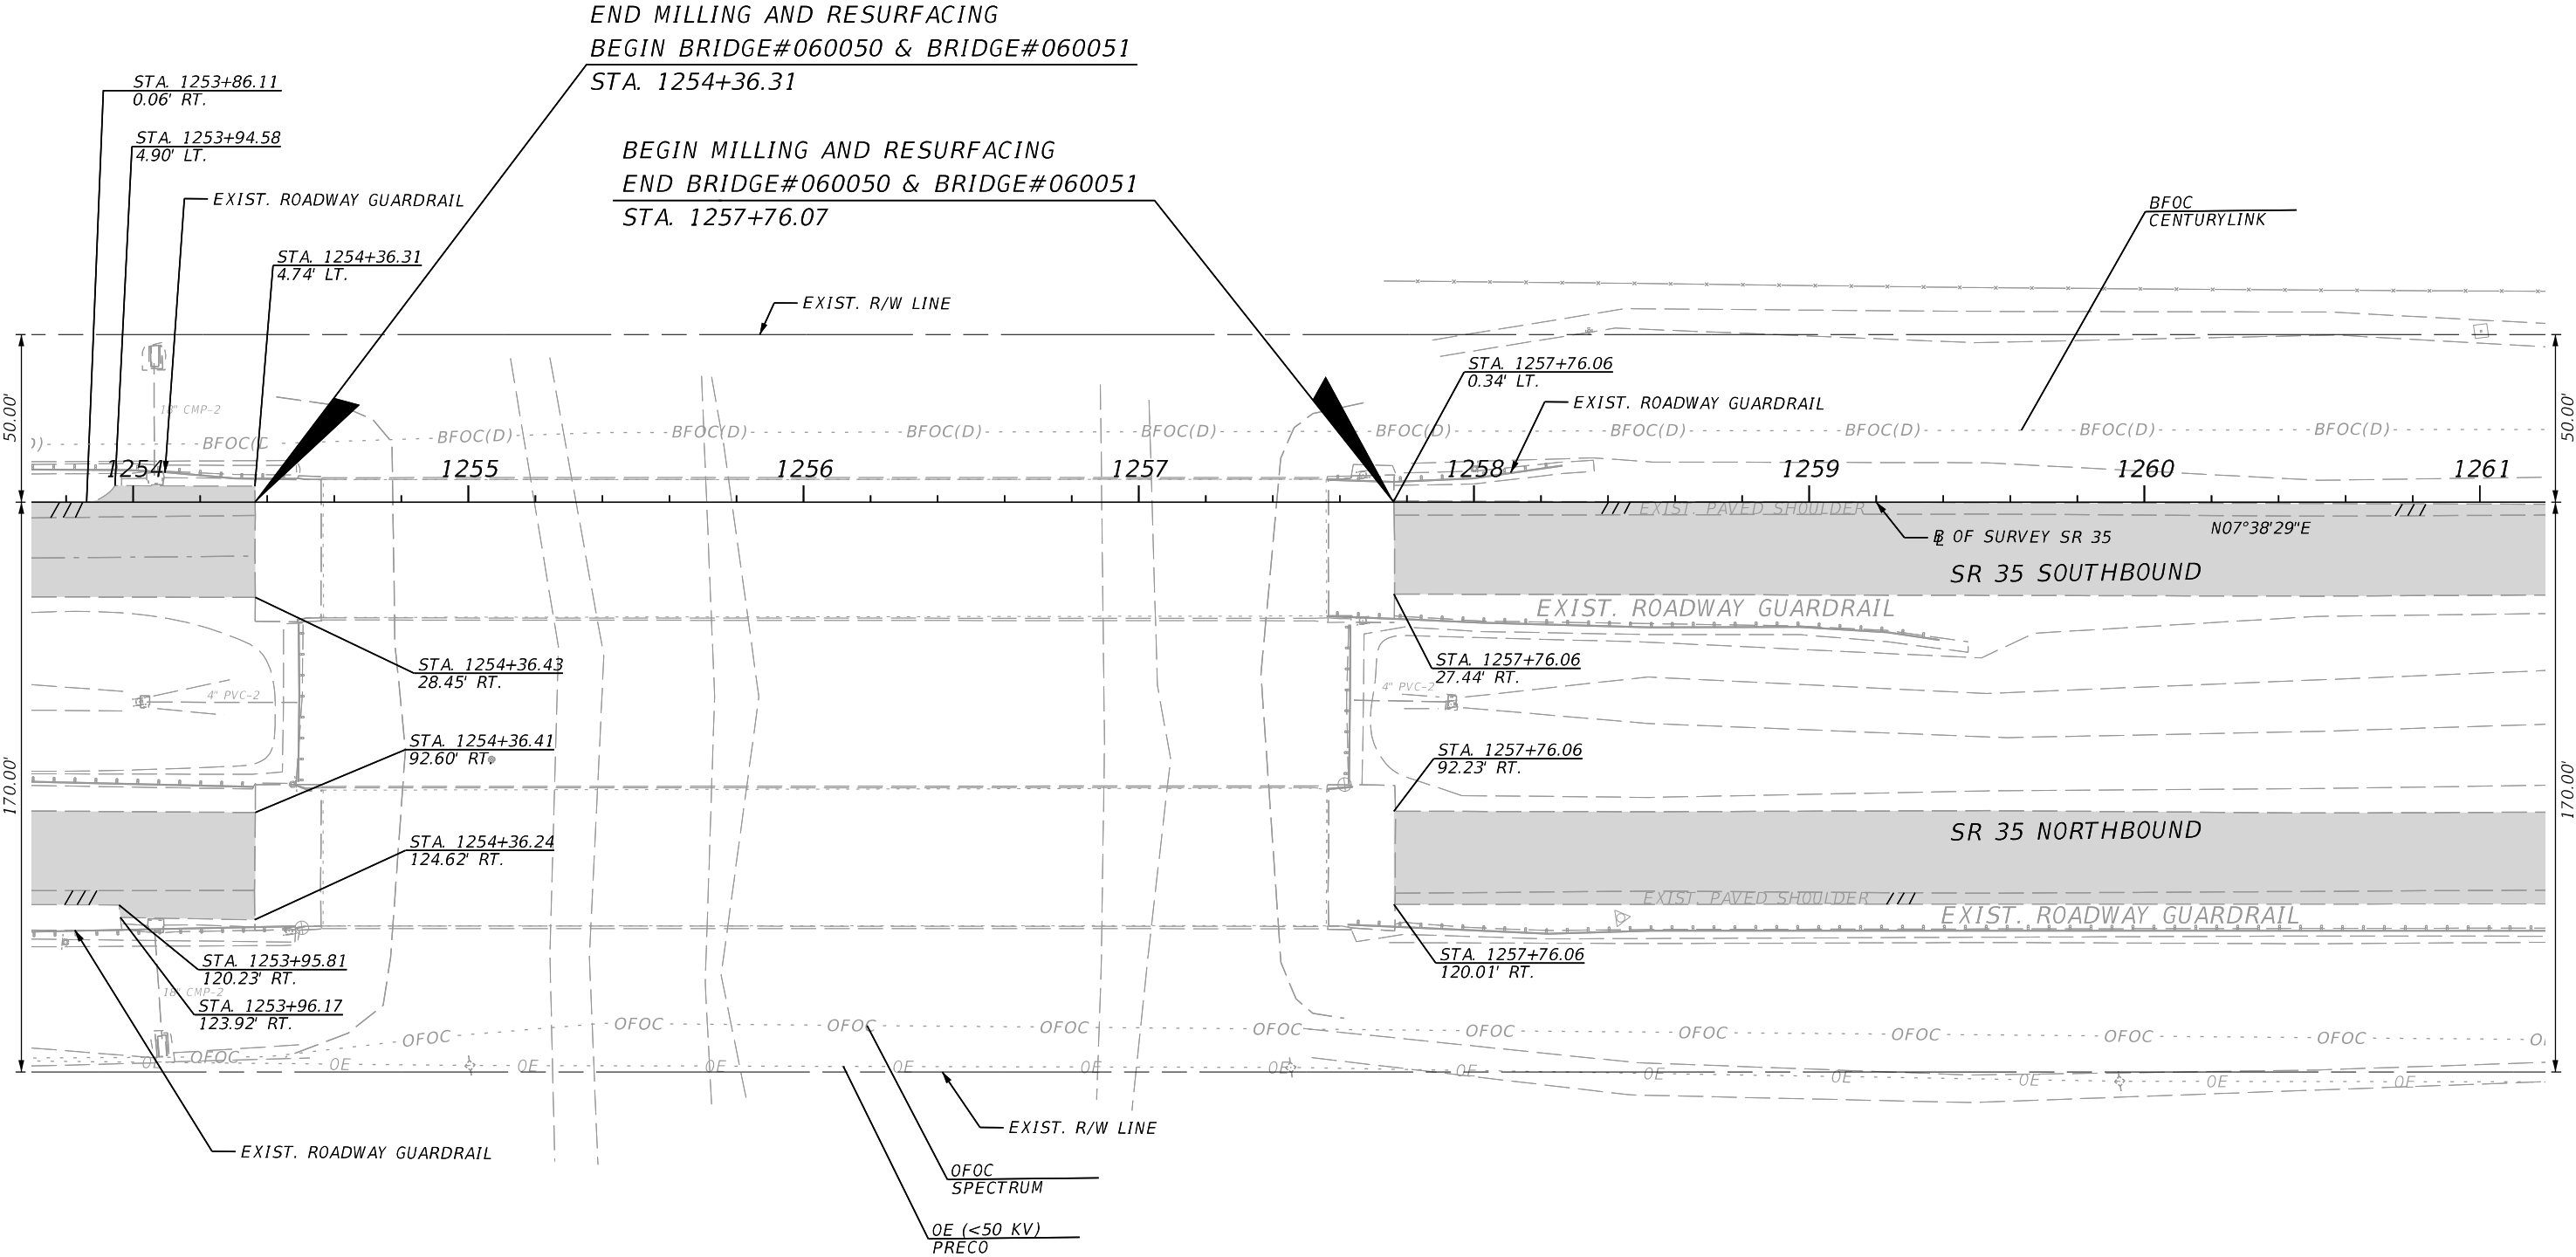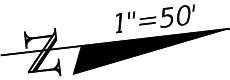

REVISIONS				ENGINEER OF RECORD		STATE OF FLORIDA DEPARTMENT OF TRANSPORTATION		ROADWAY PLAN	SHEET NO. 41
DATE	DESCRIPTION	DATE	DESCRIPTION	SAMUEL ST. HILAIRE LICENSE NUMBER: 96545 FLORIDA DEPT. OF TRANSPORTATION 801 N. BROADWAY AVENUE BARTOW, FL 33830-3809		ROAD NO.	COUNTY		
						SR 35	HARDEE	FINANCIAL PROJECT ID 446204-1-52-01	

THE OFFICIAL RECORD OF THIS SHEET IS THE ELECTRONIC FILE DIGITALLY SIGNED AND SEALED UNDER RULE 61G15-23.004, F.A.C.



LEGEND



MAINLINE LIMITS OF MILLING
AND RESURFACING



EXISTING PAVED SHOULDER MILLING
AND RESURFACING LIMITS

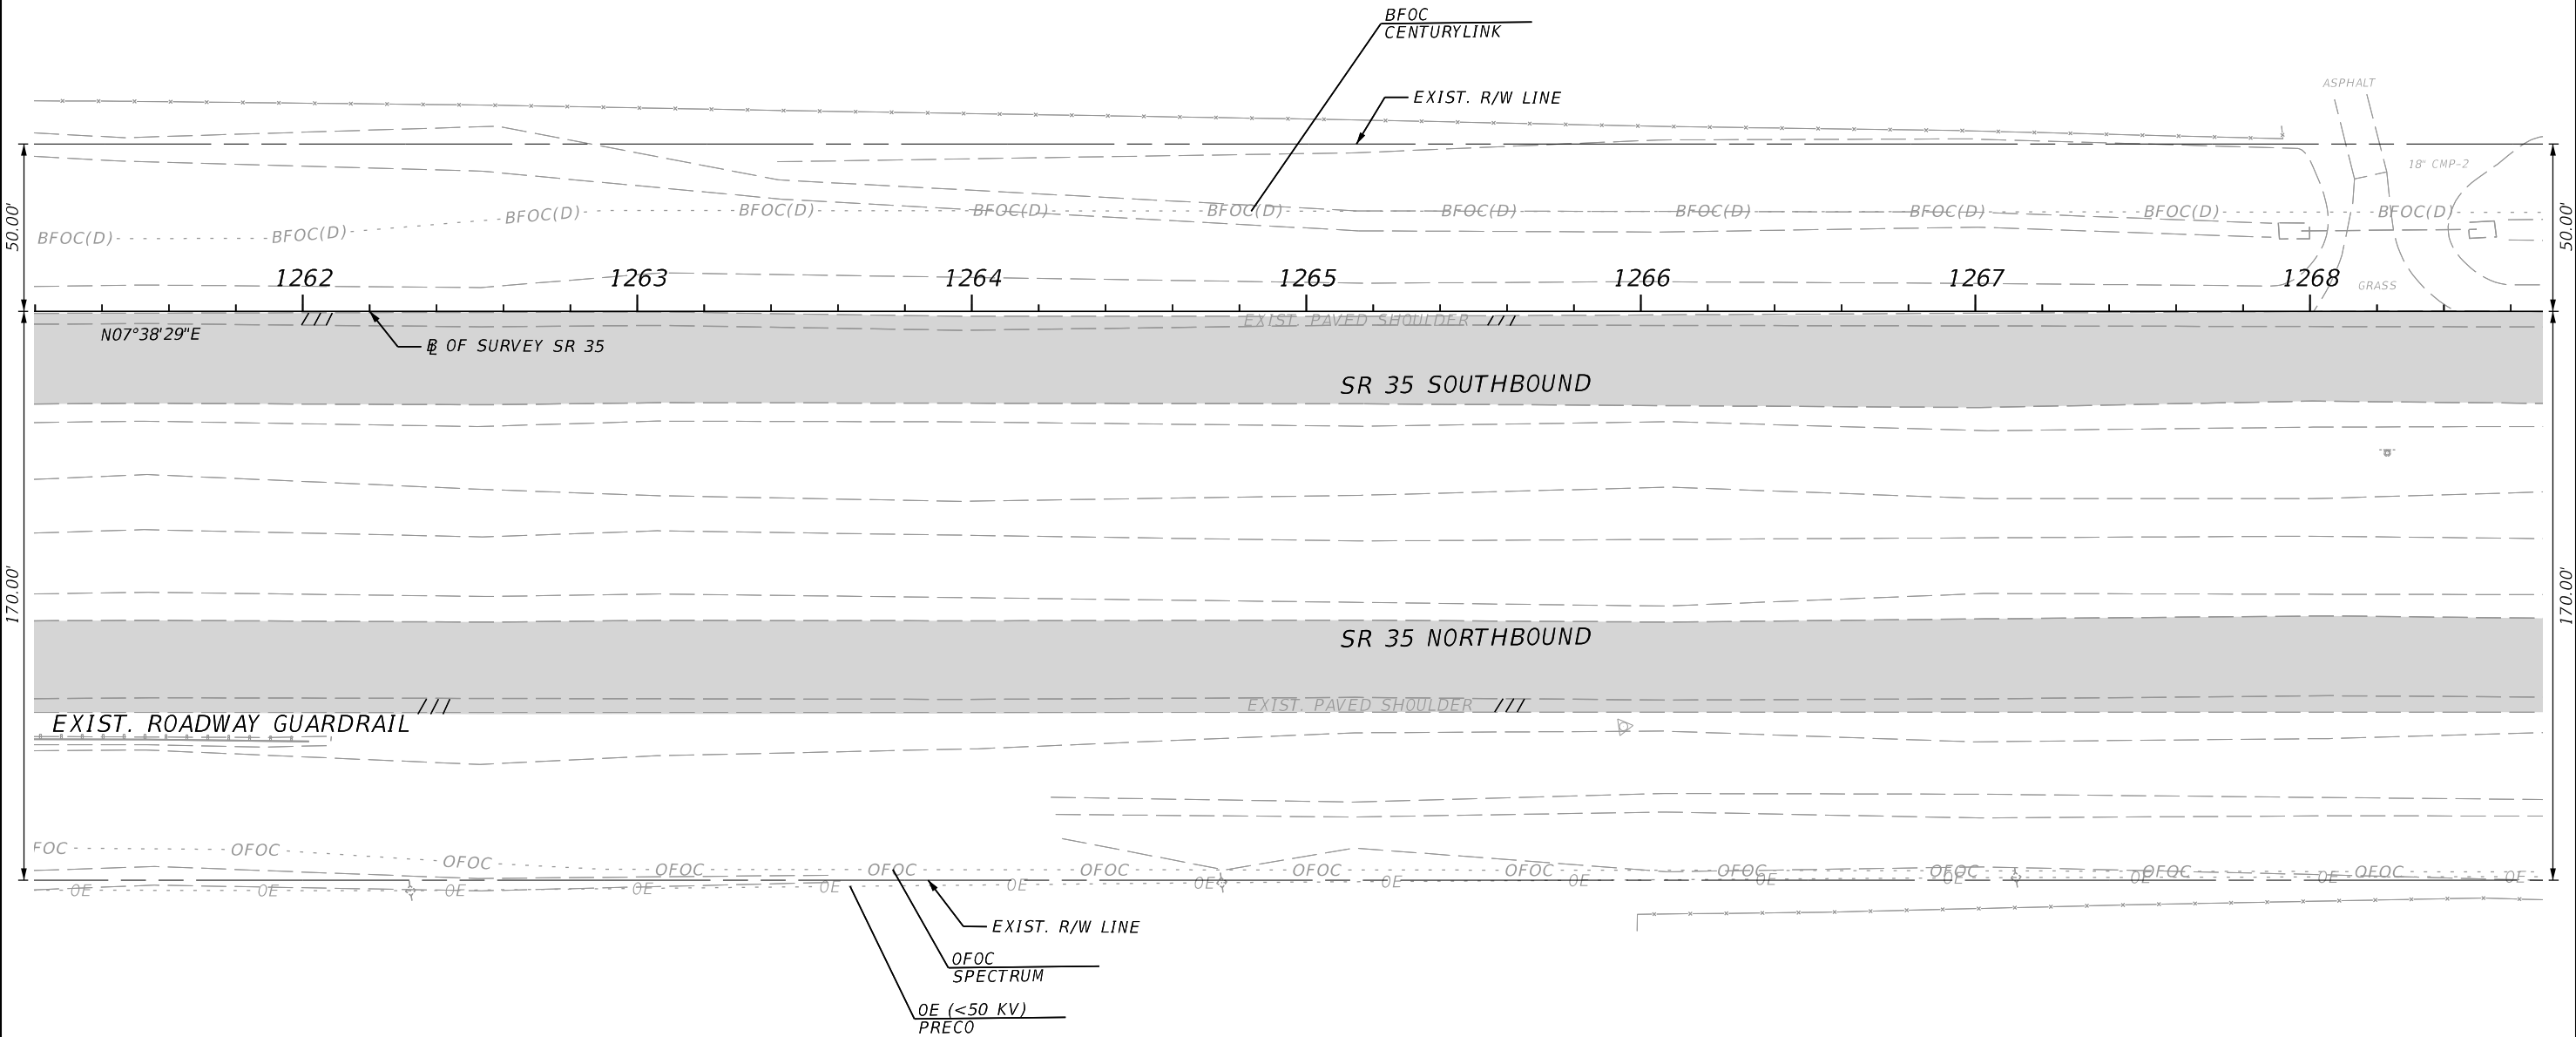
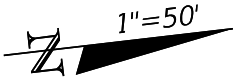


REVISIONS				ENGINEER OF RECORD		STATE OF FLORIDA DEPARTMENT OF TRANSPORTATION			ROADWAY PLAN	SHEET NO.
DATE	DESCRIPTION	DATE	DESCRIPTION	SAMUEL ST. HILAIRE LICENSE NUMBER: 96545 FLORIDA DEPT. OF TRANSPORTATION 801 N. BROADWAY AVENUE BARTOW, FL 33830-3809		ROAD NO.	COUNTY	FINANCIAL PROJECT ID		
						SR 35	HARDEE	446204-1-52-01		42

THE OFFICIAL RECORD OF THIS SHEET IS THE ELECTRONIC FILE DIGITALLY SIGNED AND SEALED UNDER RULE 61G15-23.004, F.A.C.

MAINLINE LIMITS OF MILLING AND RESURFACING

EXISTING PAVED SHOULDER MILLING
AND RESURFACING LIMITS

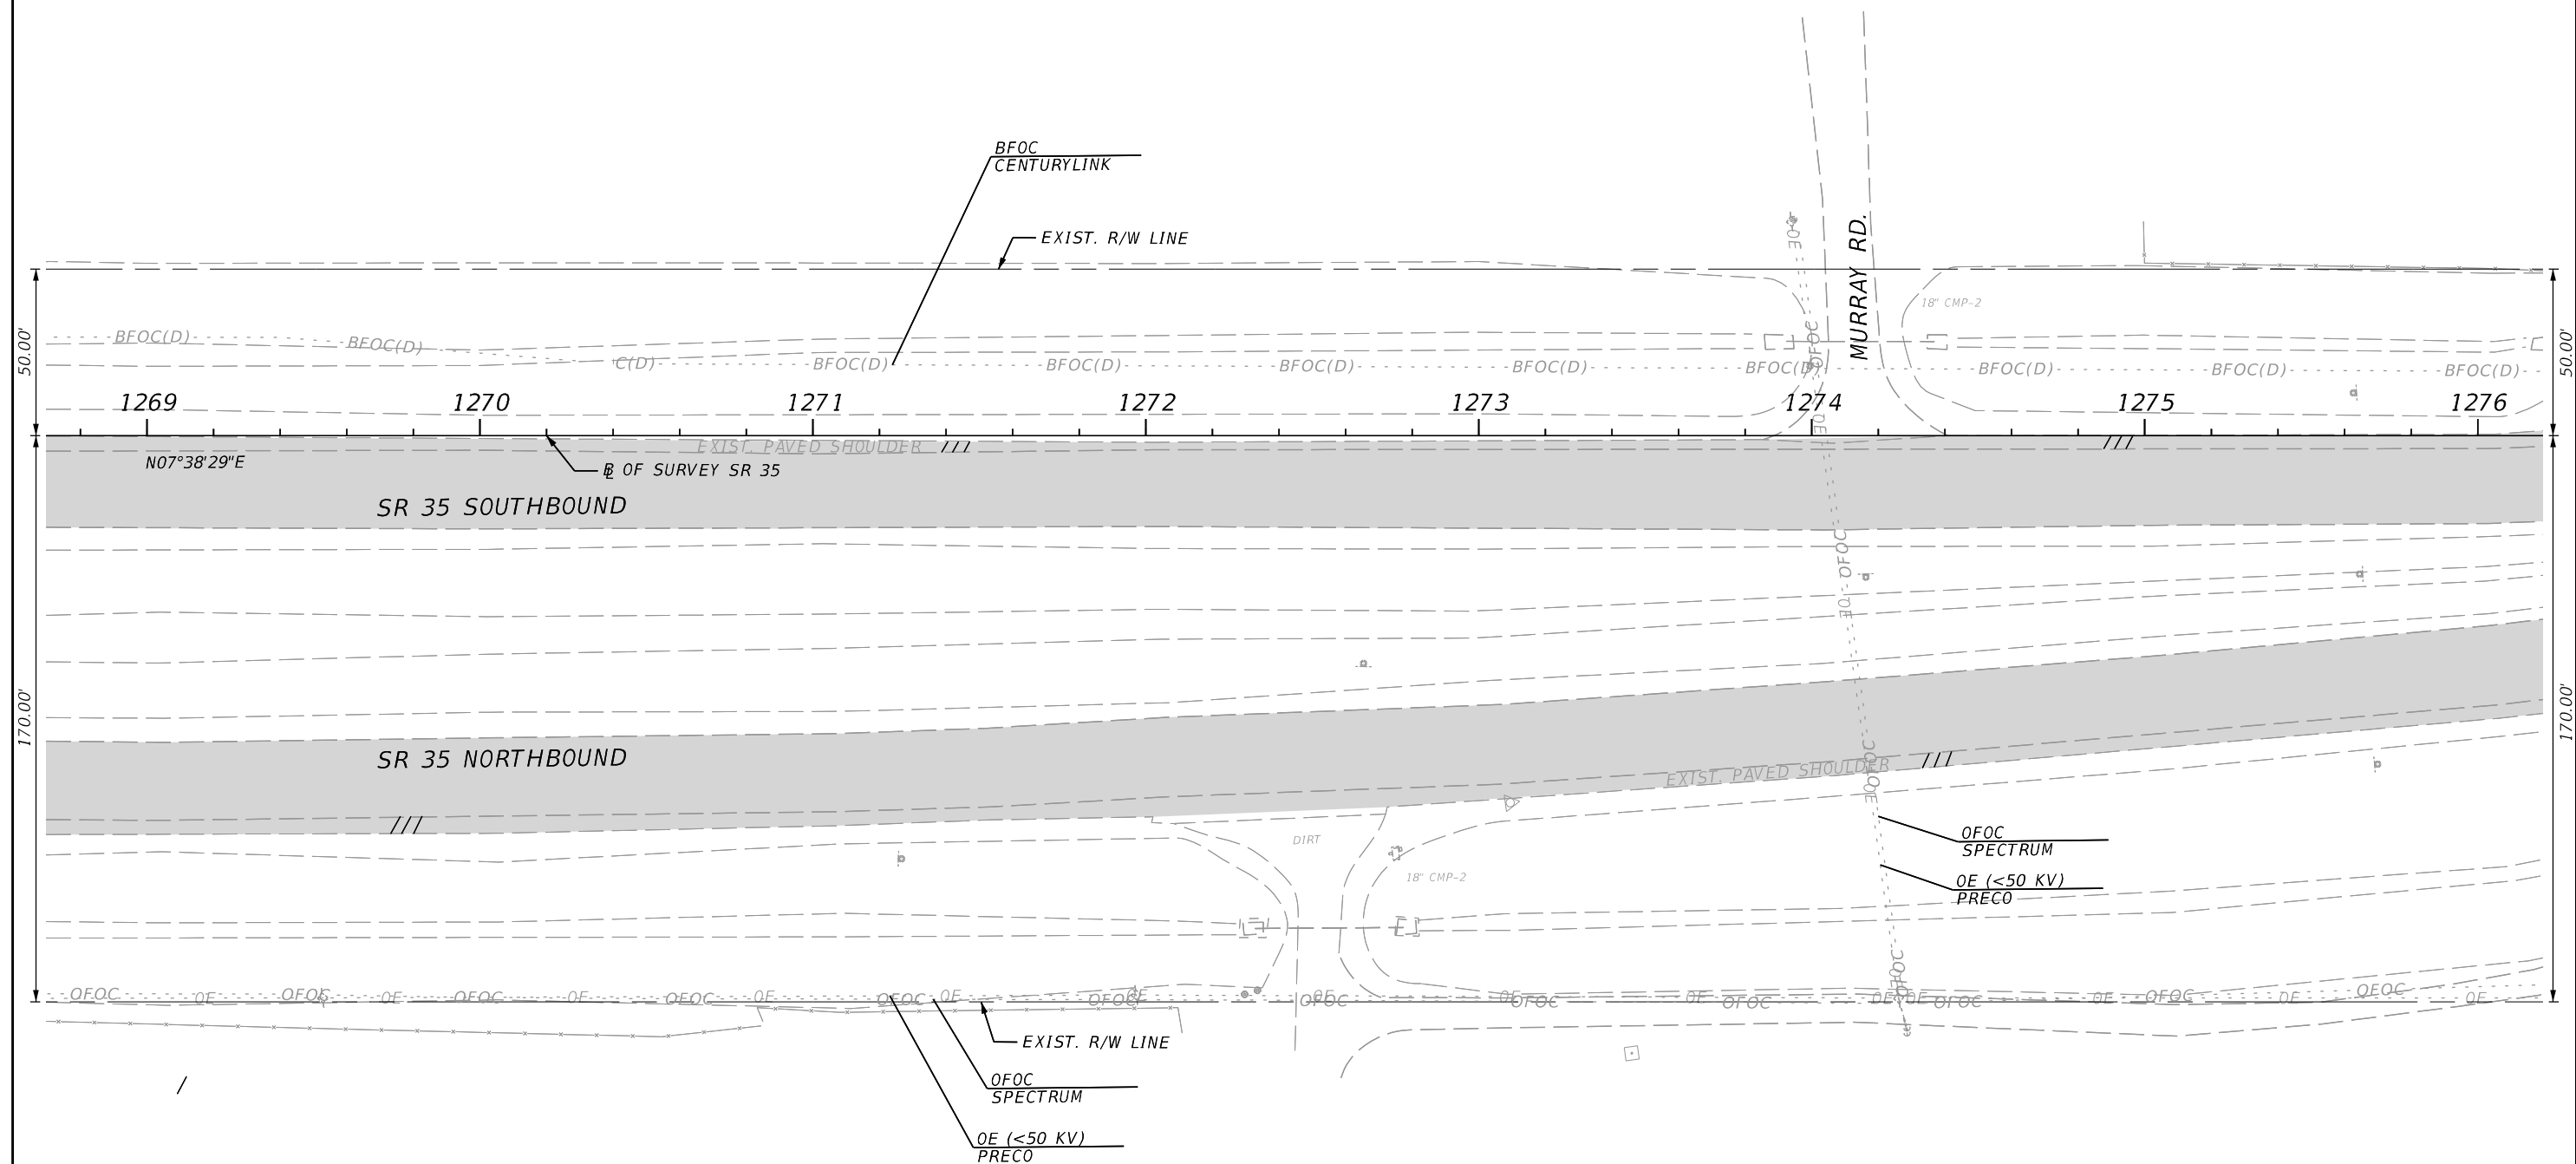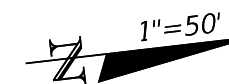



REVISIONS				ENGINEER OF RECORD	STATE OF FLORIDA DEPARTMENT OF TRANSPORTATION			ROADWAY PLAN	SHEET NO.
DATE	DESCRIPTION	DATE	DESCRIPTION	SAMUEL ST. HILAIRE LICENSE NUMBER: 96545 FLORIDA DEPT. OF TRANSPORTATION 801 N. BROADWAY AVENUE BARTOW, FL 33830-3809	ROAD NO.	COUNTY	FINANCIAL PROJECT ID		43
					SR 35	HARDEE	446204-1-52-01		

	170.00'	50.00'
--	---------	--------

THE OFFICIAL RECORD OF THIS SHEET IS THE ELECTRONIC FILE DIGITALLY SIGNED AND SEALED UNDER RULE 61G15-23.004, F.A.C.

LEGEND



- MAINLINE LIMITS OF MILLING AND RESURFACING
- EXISTING PAVED SHOULDER MILLING AND RESURFACING LIMITS
- CROSSOVER AND SIDE STREET LIMITS OF MILLING AND RESURFACING

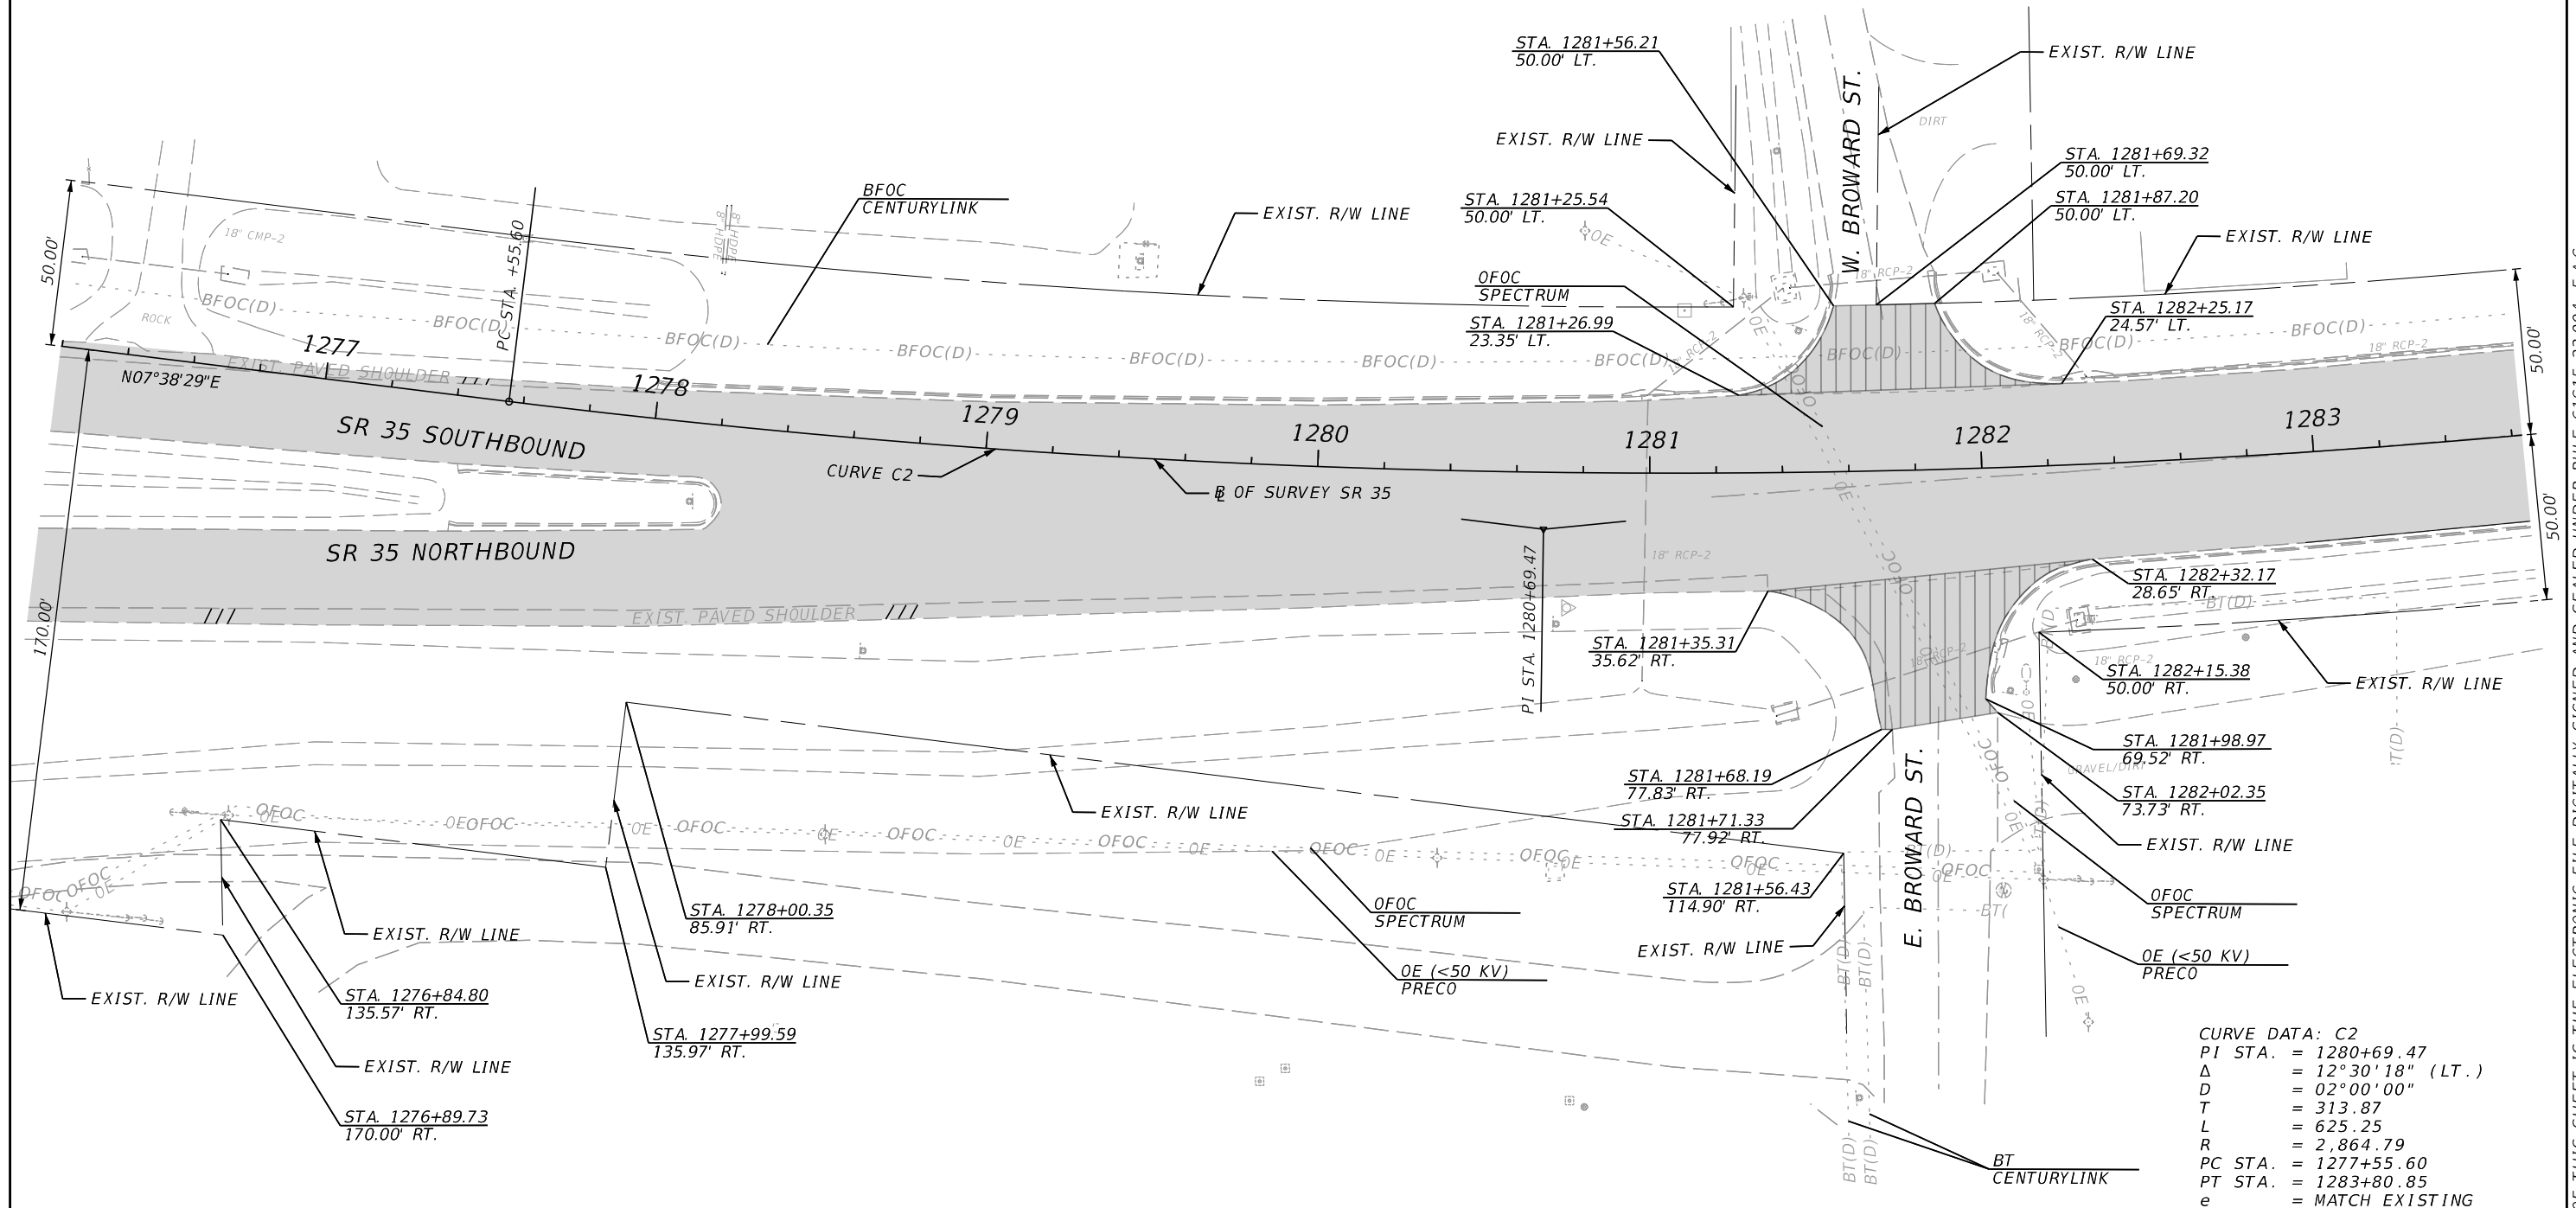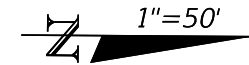

REVISIONS				ENGINEER OF RECORD		STATE OF FLORIDA DEPARTMENT OF TRANSPORTATION			ROADWAY PLAN	SHEET NO. 44
DATE	DESCRIPTION	DATE	DESCRIPTION	SAMUEL ST. HILAIRE LICENSE NUMBER: 96545 FLORIDA DEPT. OF TRANSPORTATION 801 N. BROWARD AVENUE BARTOW, FL 33830-3809		ROAD NO.	COUNTY	FINANCIAL PROJECT ID		
						SR 35	HARDEE	446204-1-52-01		

LEGEND


- MAINLINE LIMITS OF MILLING
AND RESURFACING
- EXISTING PAVED SHOULDER MILLING
AND RESURFACING LIMITS
- CROSSOVER AND SIDE STREET LIMITS OF
MILLING AND RESURFACING

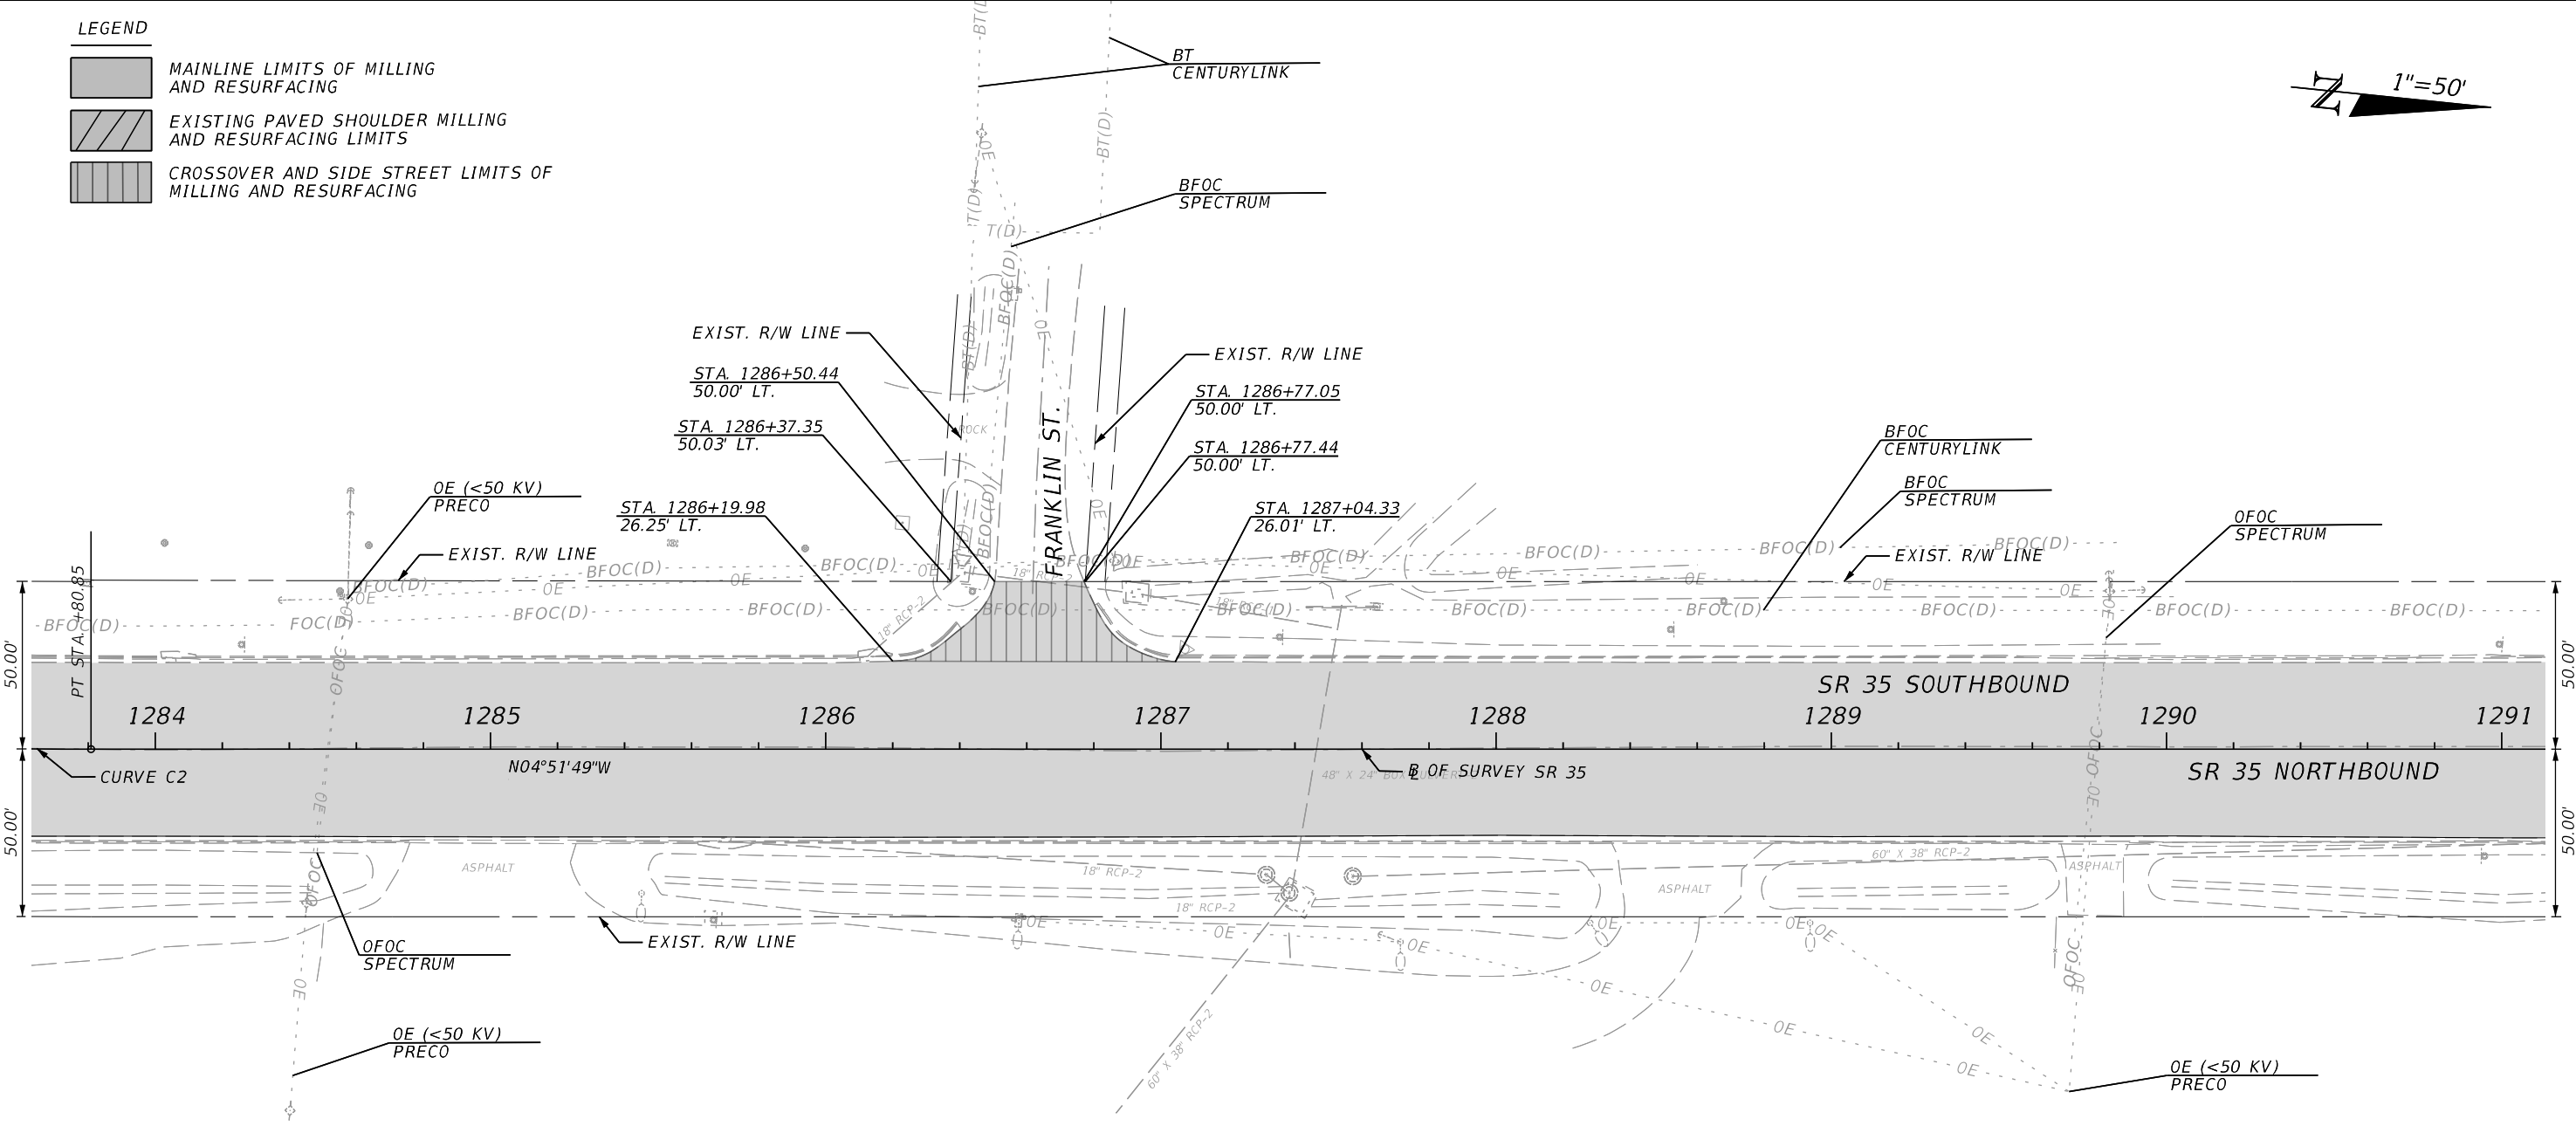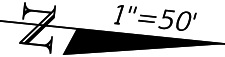


CURVE DATA: C2
PI STA. = 1280+69.47
Δ = 12°30'18" (LT.)
D = 02°00'00"
T = 313.87
L = 625.25
R = 2,864.79
PC STA. = 1277+55.60
PT STA. = 1283+80.85
e = MATCH EXISTING

REVISIONS				ENGINEER OF RECORD		STATE OF FLORIDA DEPARTMENT OF TRANSPORTATION			ROADWAY PLAN	SHEET NO.
DATE	DESCRIPTION	DATE	DESCRIPTION	SAMUEL ST. HILAIRE LICENSE NUMBER: 96545 FLORIDA DEPT. OF TRANSPORTATION 801 N. BROADWAY AVENUE BARTOW, FL 33830-3809		ROAD NO.	COUNTY	FINANCIAL PROJECT ID		
						SR 35	HARDEE	446204-1-52-01		45

THE OFFICIAL RECORD OF THIS SHEET IS THE ELECTRONIC FILE DIGITALLY SIGNED AND SEALED UNDER RULE 61G15-23.004, F.A.C.

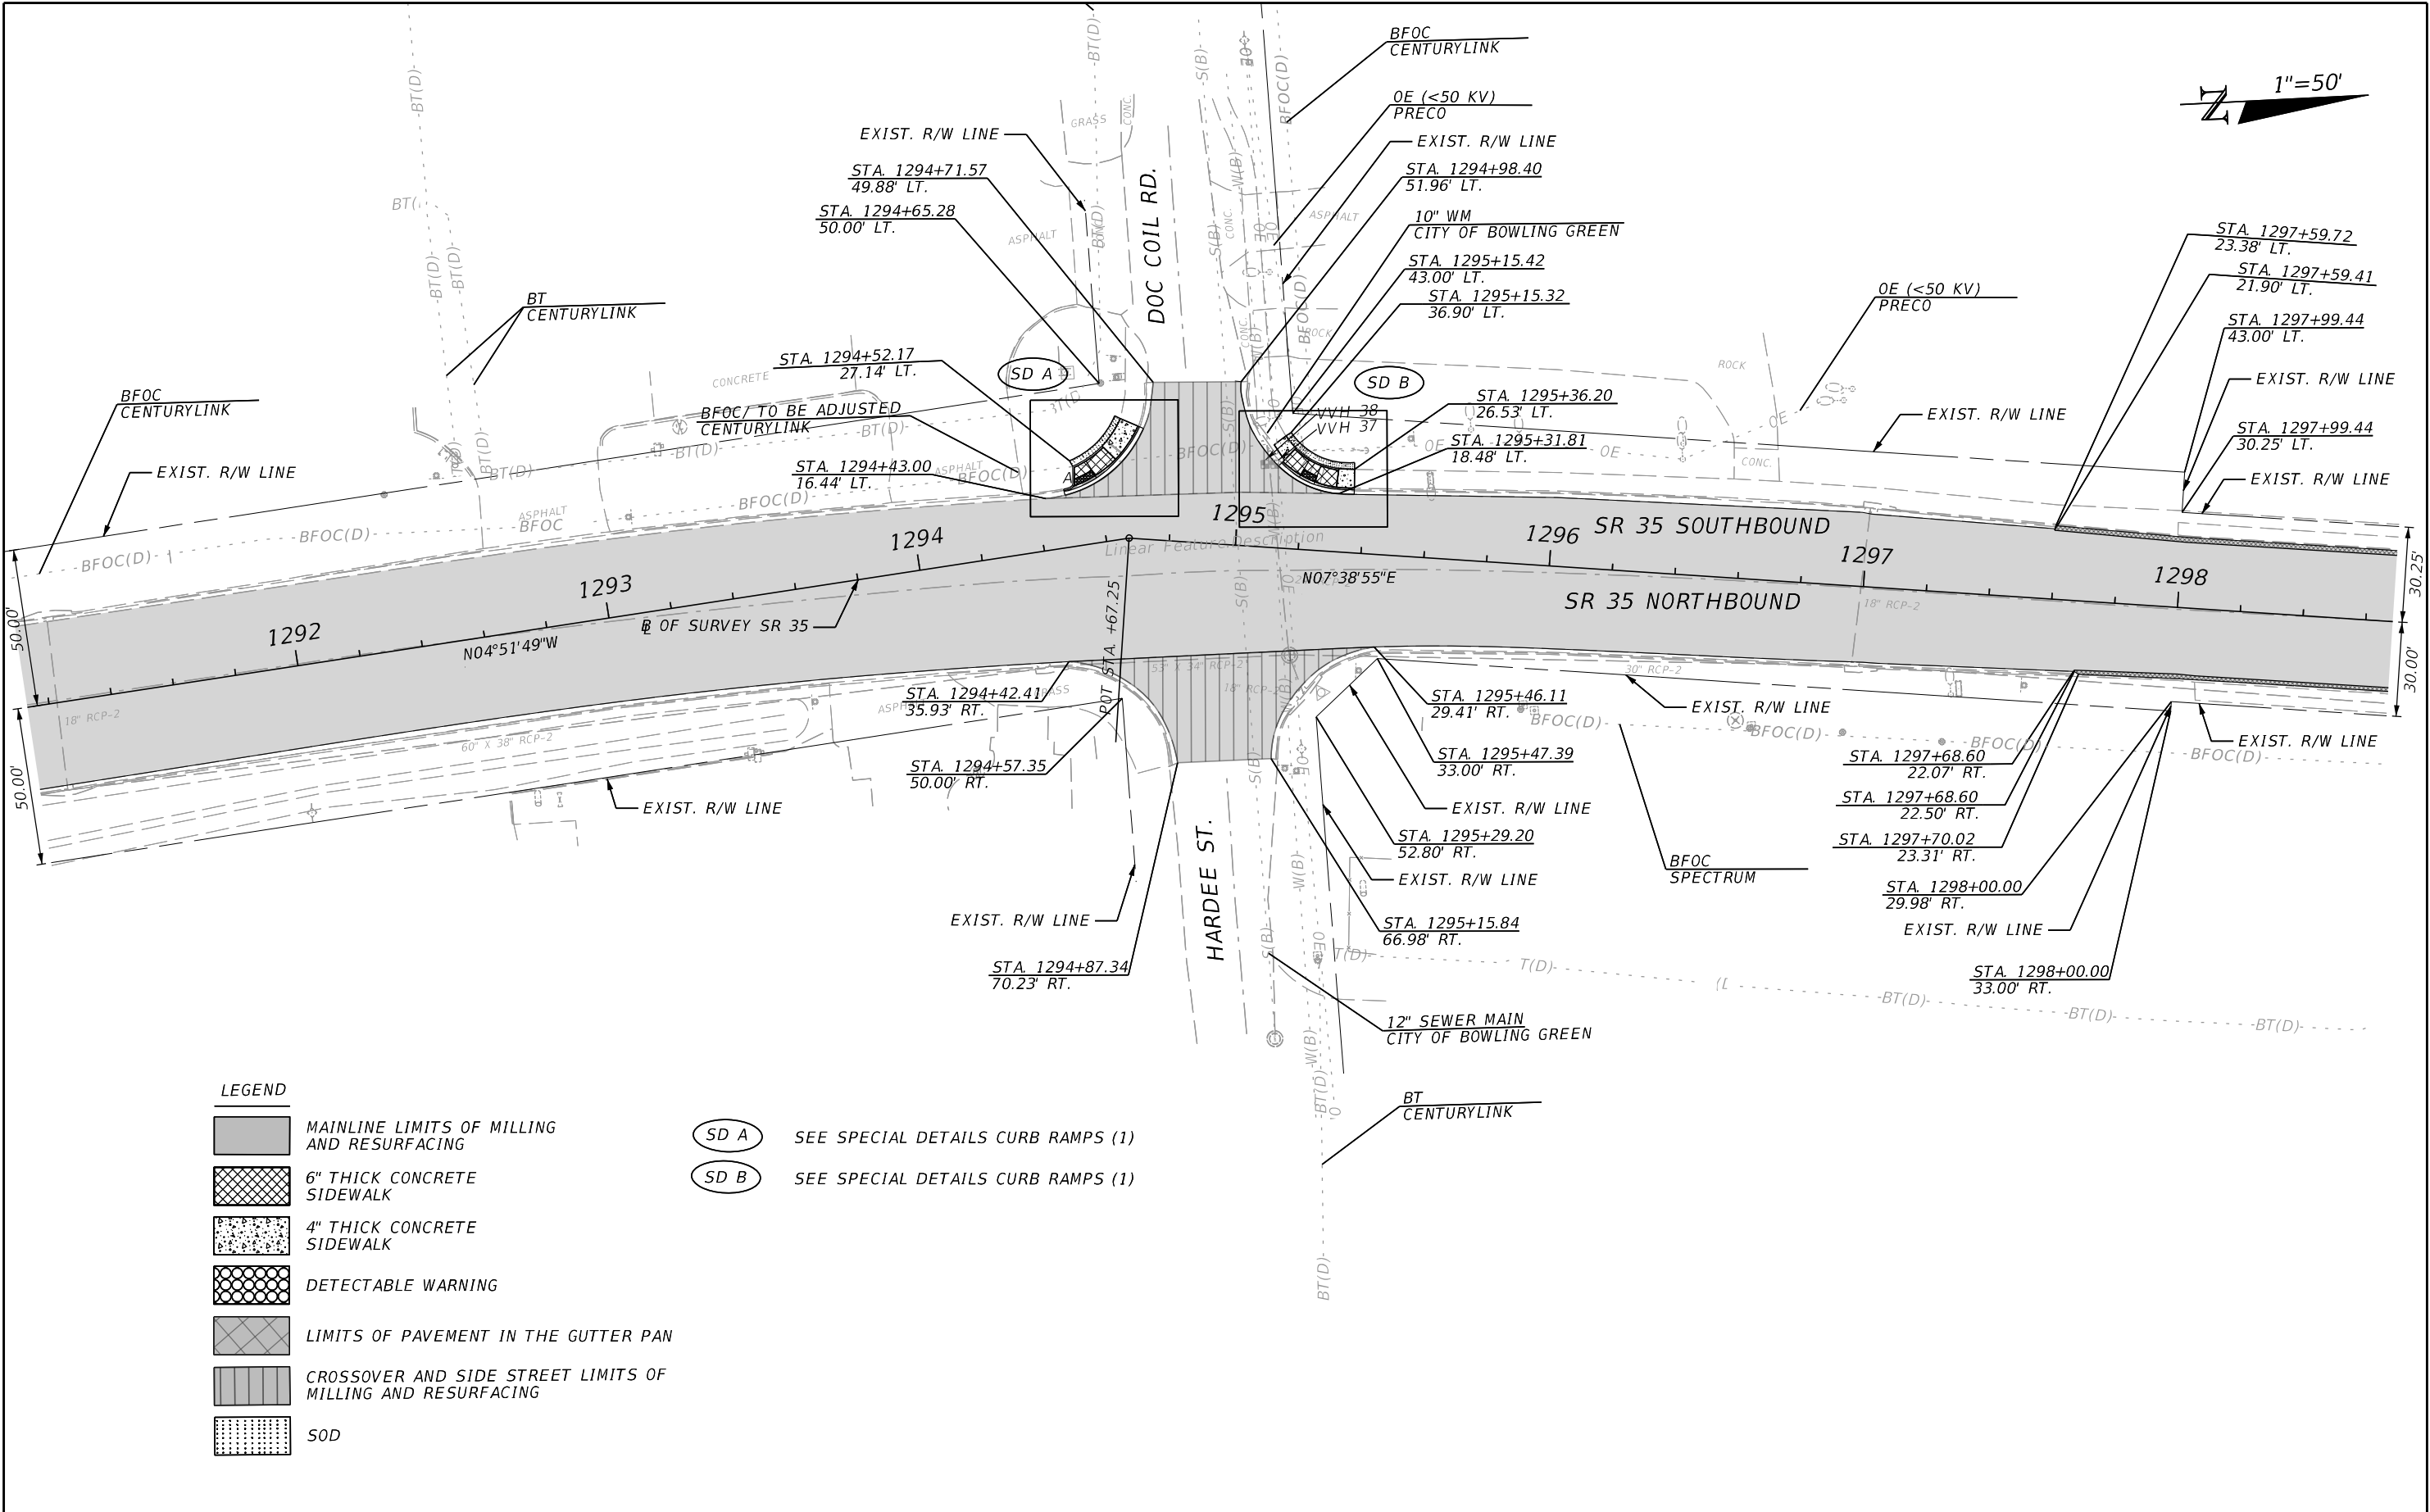

REVISIONS				ENGINEER OF RECORD		STATE OF FLORIDA DEPARTMENT OF TRANSPORTATION		ROADWAY PLAN	SHEET NO. 46
DATE	DESCRIPTION	DATE	DESCRIPTION	SAMUEL ST. HILAIRE LICENSE NUMBER: 96545 FLORIDA DEPT. OF TRANSPORTATION 801 N. BROADWAY AVENUE BARTOW, FL 33830-3809		ROAD NO.	COUNTY		
						SR 35	HARDEE	FINANCIAL PROJECT ID 446204-1-52-01	


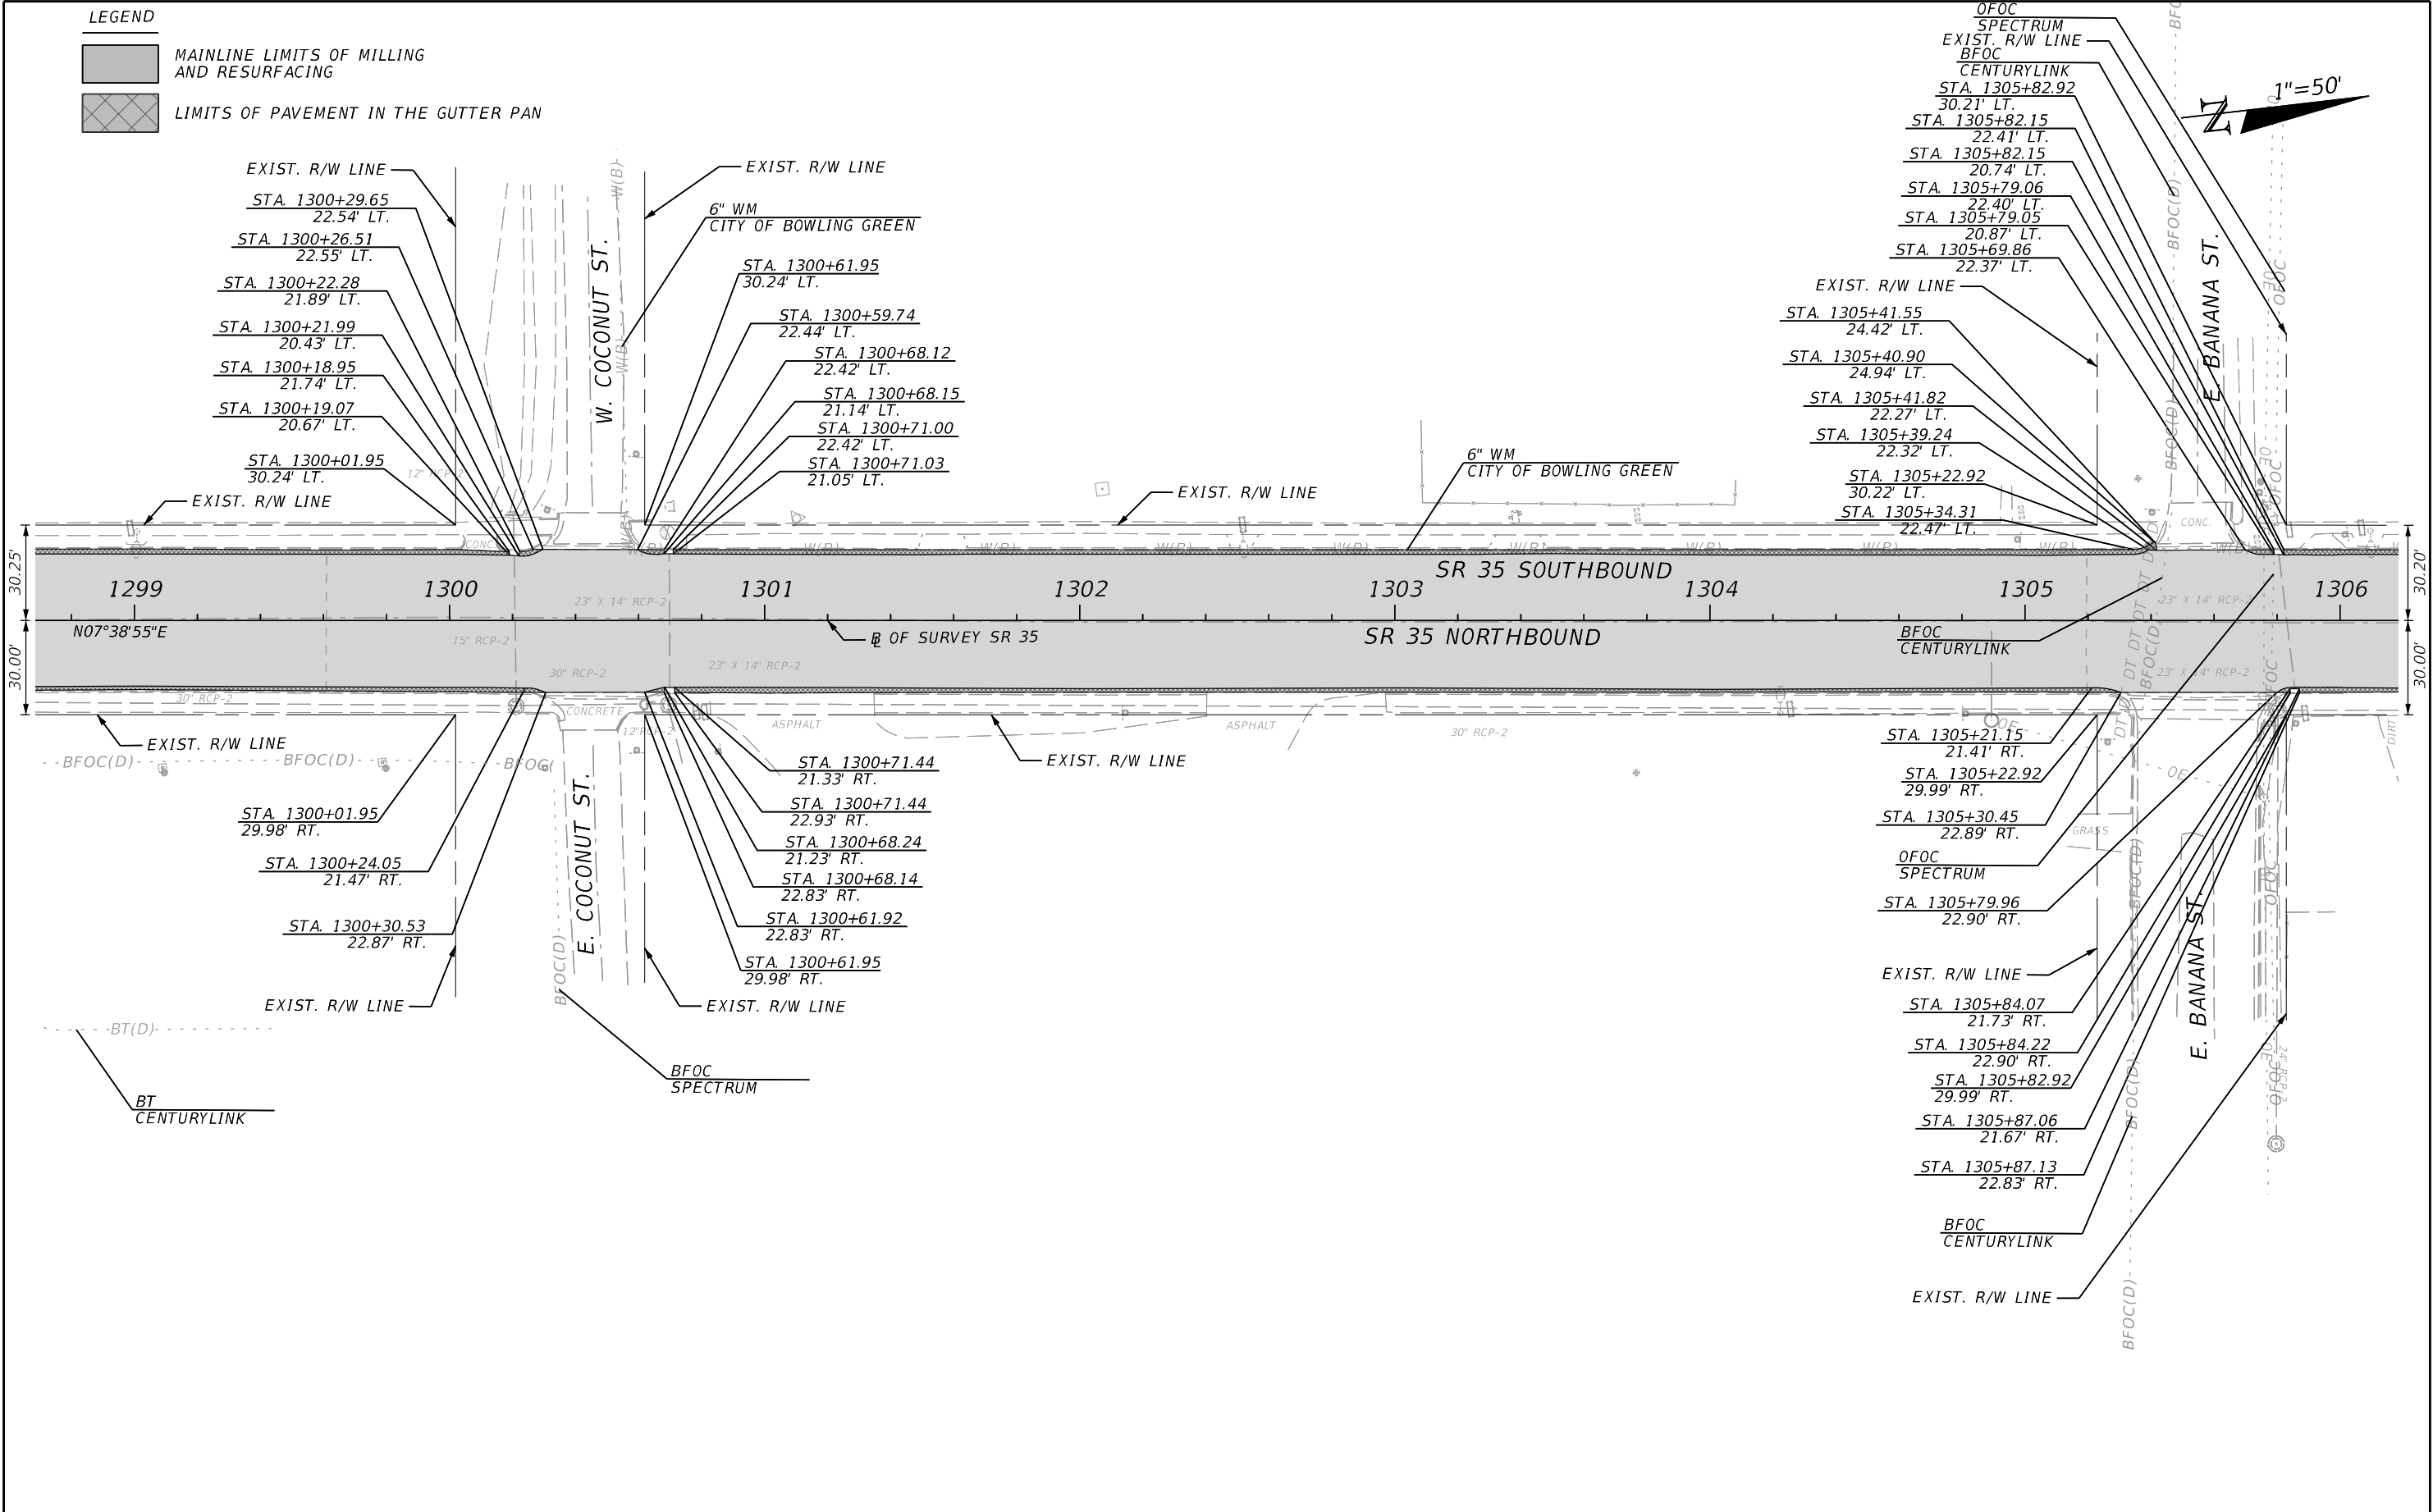


REVISIONS				ENGINEER OF RECORD	STATE OF FLORIDA DEPARTMENT OF TRANSPORTATION			ROADWAY PLAN	SHEET NO.
DATE	DESCRIPTION	DATE	DESCRIPTION	SAMUEL ST. HILAIRE LICENSE NUMBER: 96545 FLORIDA DEPT. OF TRANSPORTATION 801 N. BROADWAY AVENUE BARTOW, FL 33830-3809	ROAD NO.	COUNTY	FINANCIAL PROJECT ID		47
					SR 35	HARDEE	446204-1-52-01		

LEGEND


- MAINLINE LIMITS OF MILLING AND RESURFACING
- 6" THICK CONCRETE SIDEWALK
- 4" THICK CONCRETE SIDEWALK
- DETECTABLE WARNING
- LIMITS OF PAVEMENT IN THE GUTTER PAN
- SOD

SD C SEE SPECIAL DETAILS CURB RAMPS (1)

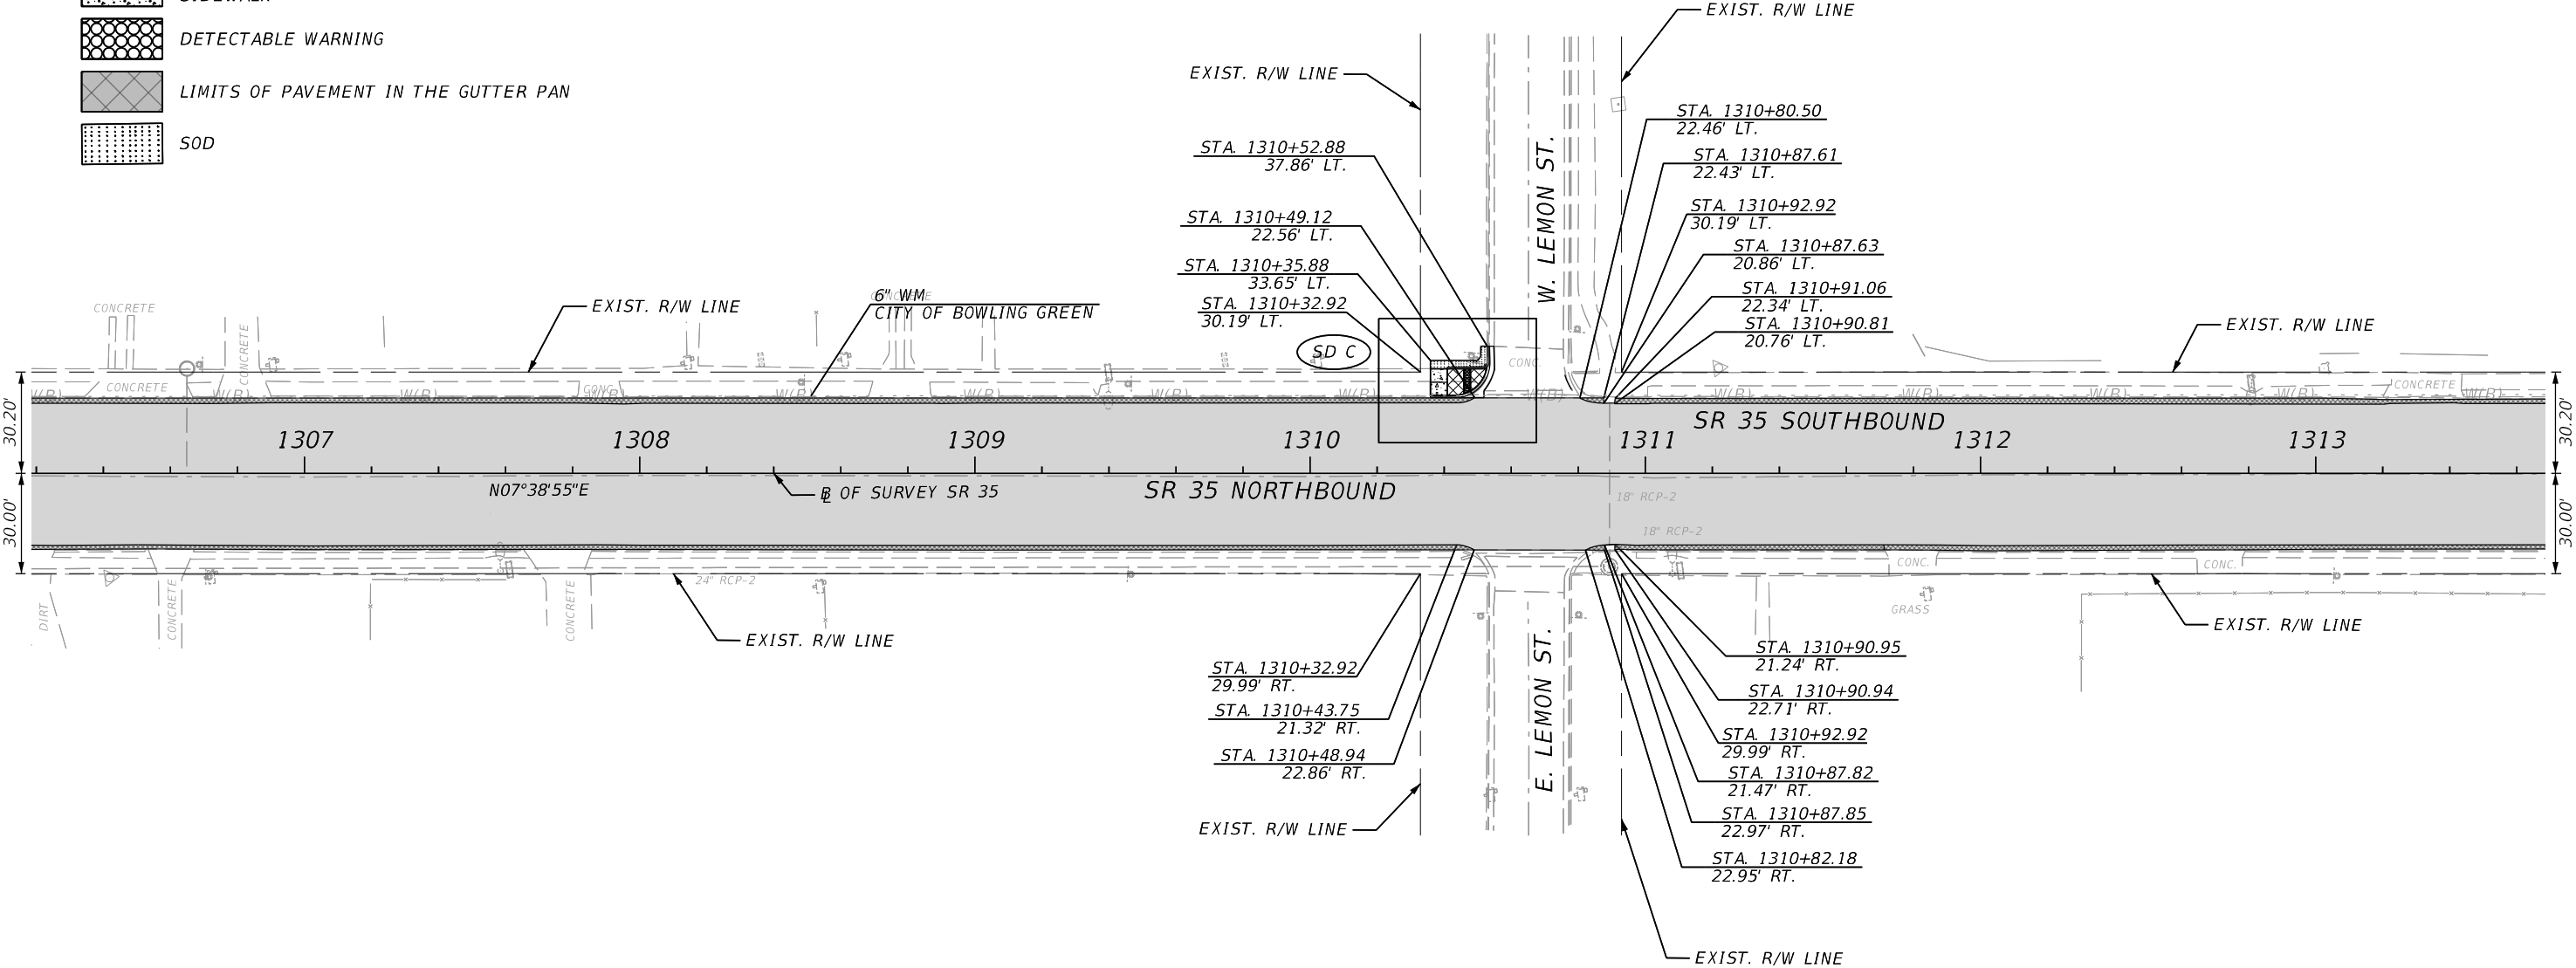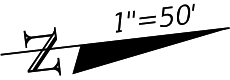

REVISIONS				ENGINEER OF RECORD	STATE OF FLORIDA DEPARTMENT OF TRANSPORTATION			ROADWAY PLAN	SHEET NO.
DATE	DESCRIPTION	DATE	DESCRIPTION	SAMUEL ST. HILAIRE LICENSE NUMBER: 96545 FLORIDA DEPT. OF TRANSPORTATION 801 N. BROADWAY AVENUE BARTOW, FL 33830-3809	ROAD NO.	COUNTY	FINANCIAL PROJECT ID		48
					SR 35	HARDEE	446204-1-52-01		

THE OFFICIAL RECORD OF THIS SHEET IS THE ELECTRONIC FILE DIGITALLY SIGNED AND SEALED UNDER RULE 61G15-23.004, F.A.C.

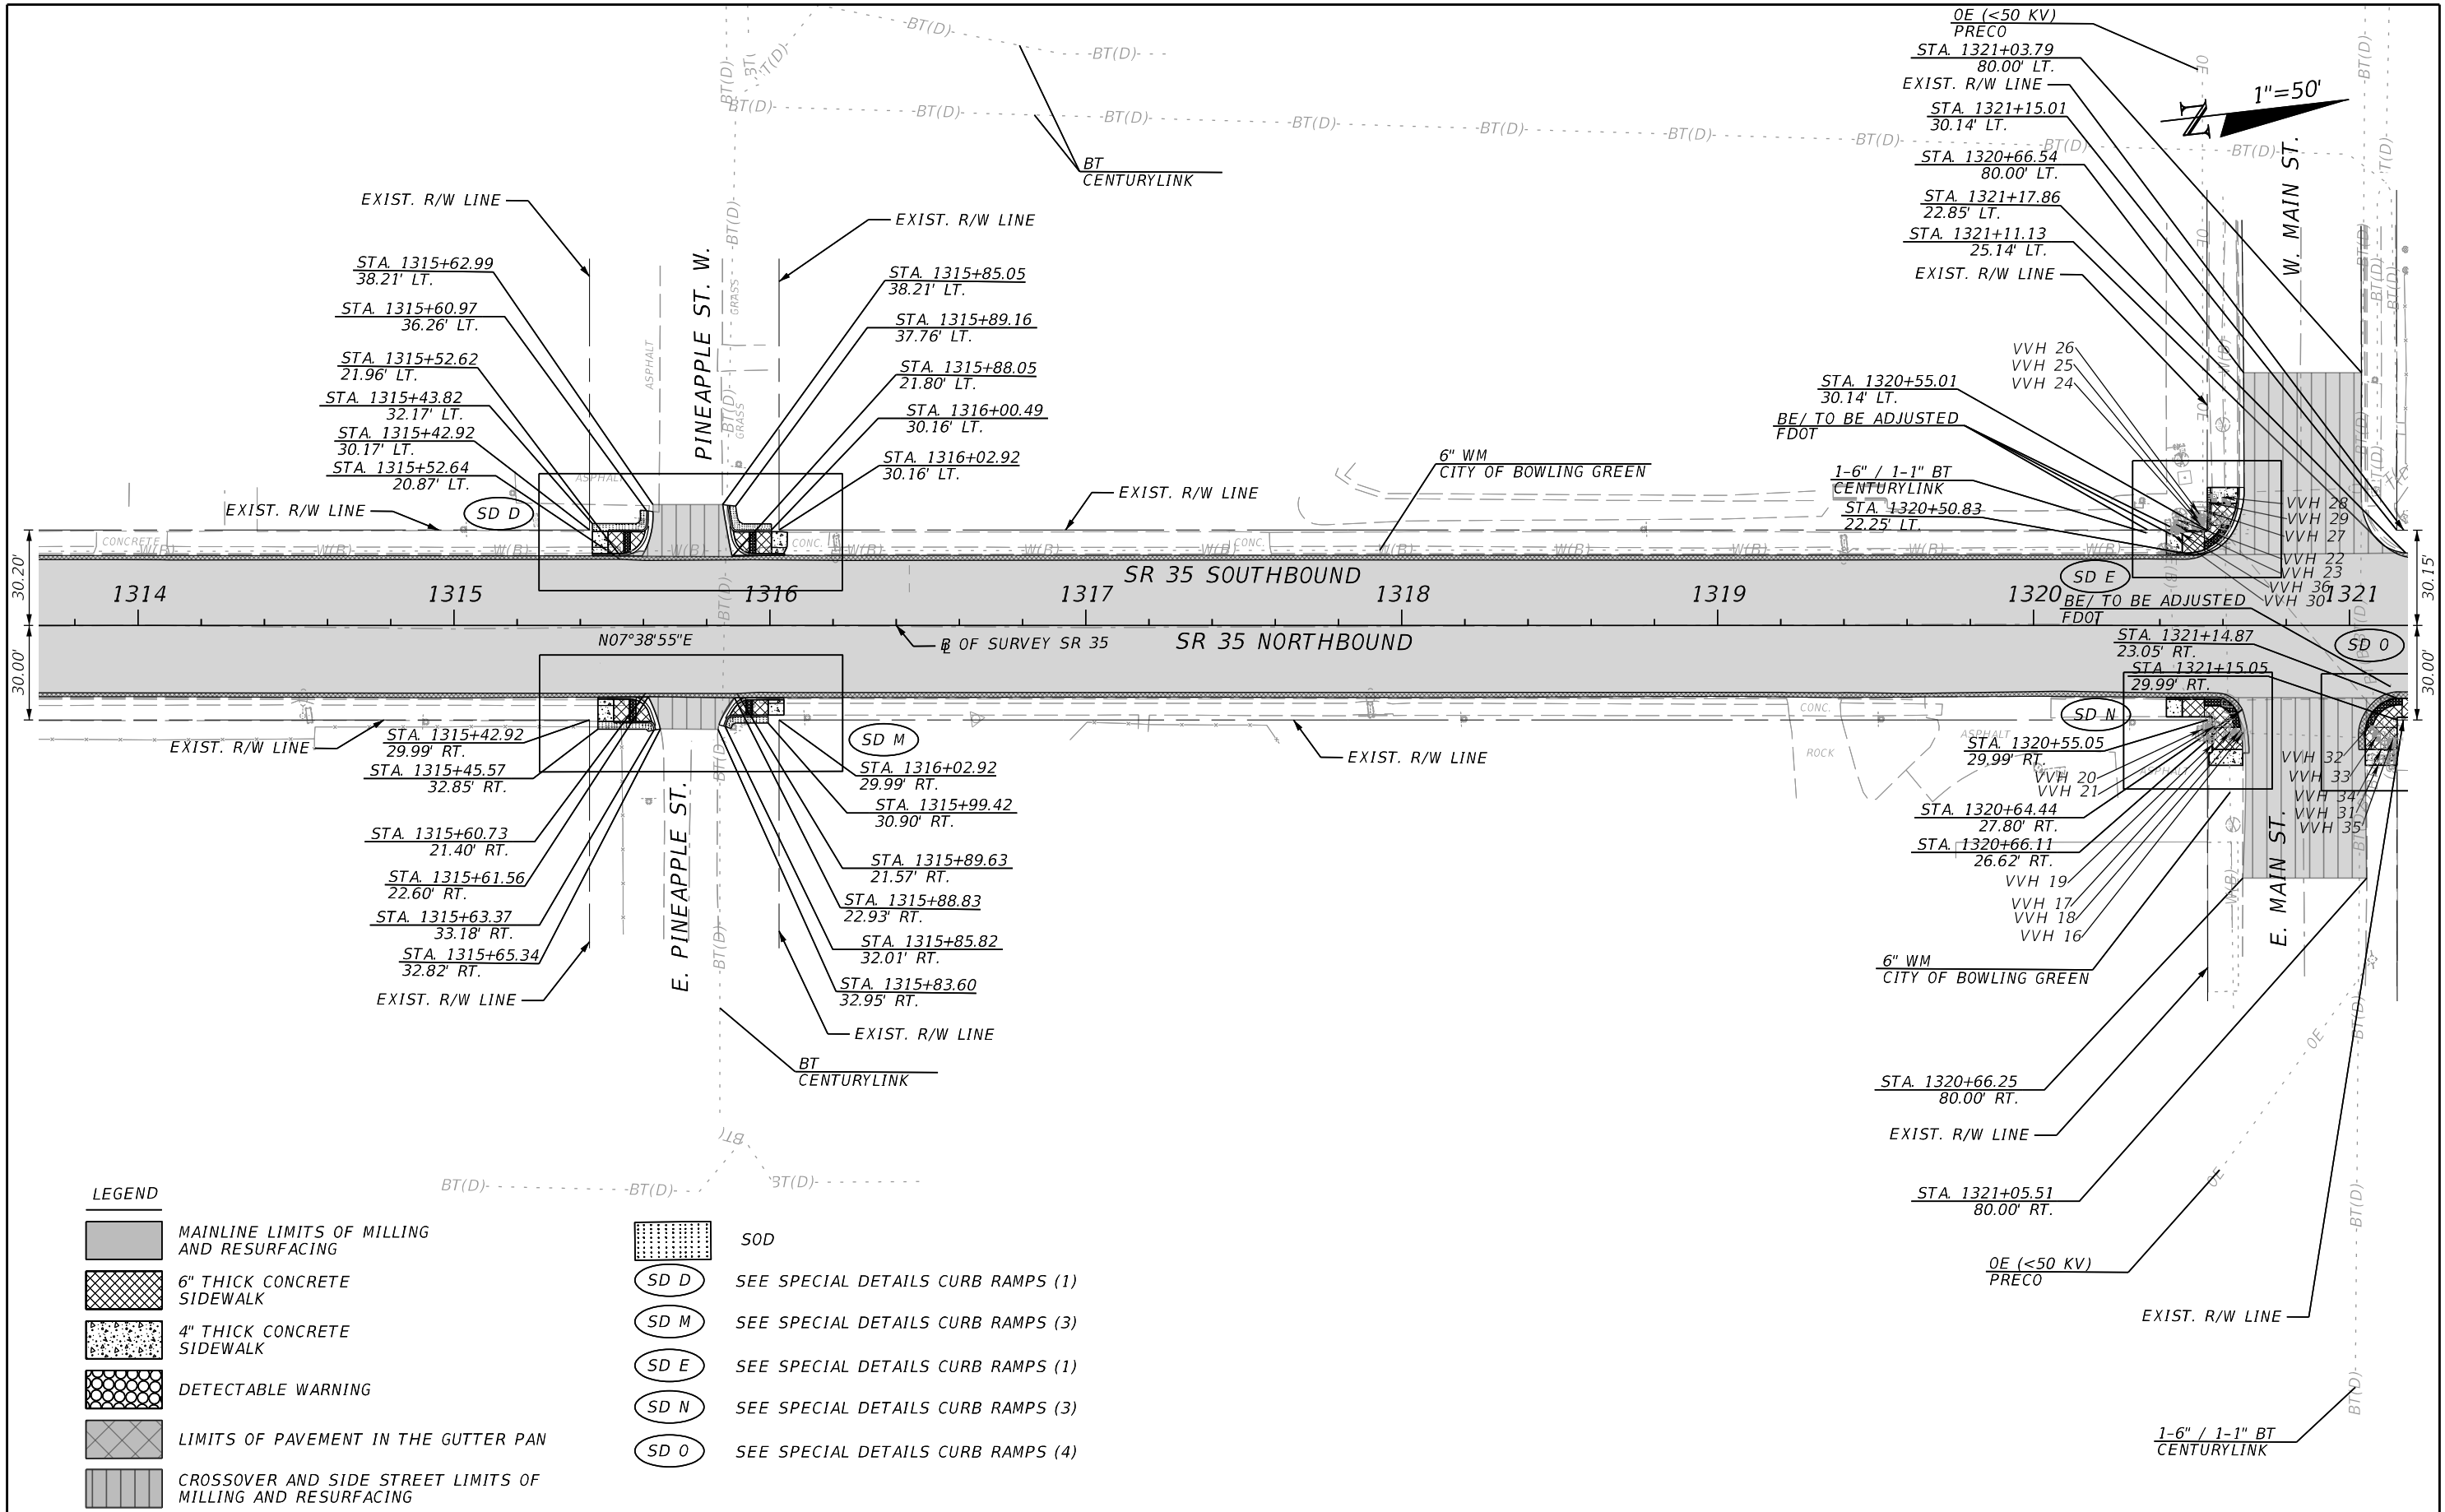

LEGEND

- MAINLINE LIMITS OF MILLING AND RESURFACING
- 6" THICK CONCRETE SIDEWALK
- 4" THICK CONCRETE SIDEWALK
- DETECTABLE WARNING
- LIMITS OF PAVEMENT IN THE GUTTER PAN
- CROSSOVER AND SIDE STREET LIMITS OF MILLING AND RESURFACING

- SOD
- SD D SEE SPECIAL DETAILS CURB RAMPS (1)
- SD M SEE SPECIAL DETAILS CURB RAMPS (3)
- SD E SEE SPECIAL DETAILS CURB RAMPS (1)
- SD N SEE SPECIAL DETAILS CURB RAMPS (3)
- SD O SEE SPECIAL DETAILS CURB RAMPS (4)



REVISIONS				ENGINEER OF RECORD	STATE OF FLORIDA DEPARTMENT OF TRANSPORTATION			ROADWAY PLAN	SHEET NO. 49
DATE	DESCRIPTION	DATE	DESCRIPTION		ROAD NO.	COUNTY	FINANCIAL PROJECT ID		
					SR 35	HARDEE	446204-1-52-01		

SAMUEL ST. HILAIRE
LICENSE NUMBER: 96545
FLORIDA DEPT. OF TRANSPORTATION
801 N. BROADWAY AVENUE
BARTOW, FL 33830-3809

THE OFFICIAL RECORD OF THIS SHEET IS THE ELECTRONIC FILE DIGITALLY SIGNED AND SEALED UNDER RULE 61G15-23.004, F.A.C.


LEGEND

- MAINLINE LIMITS OF MILLING AND RESURFACING
- LIMITS OF PAVEMENT IN THE GUTTER PAN
- CROSSOVER AND SIDE STREET LIMITS OF MILLING AND RESURFACING

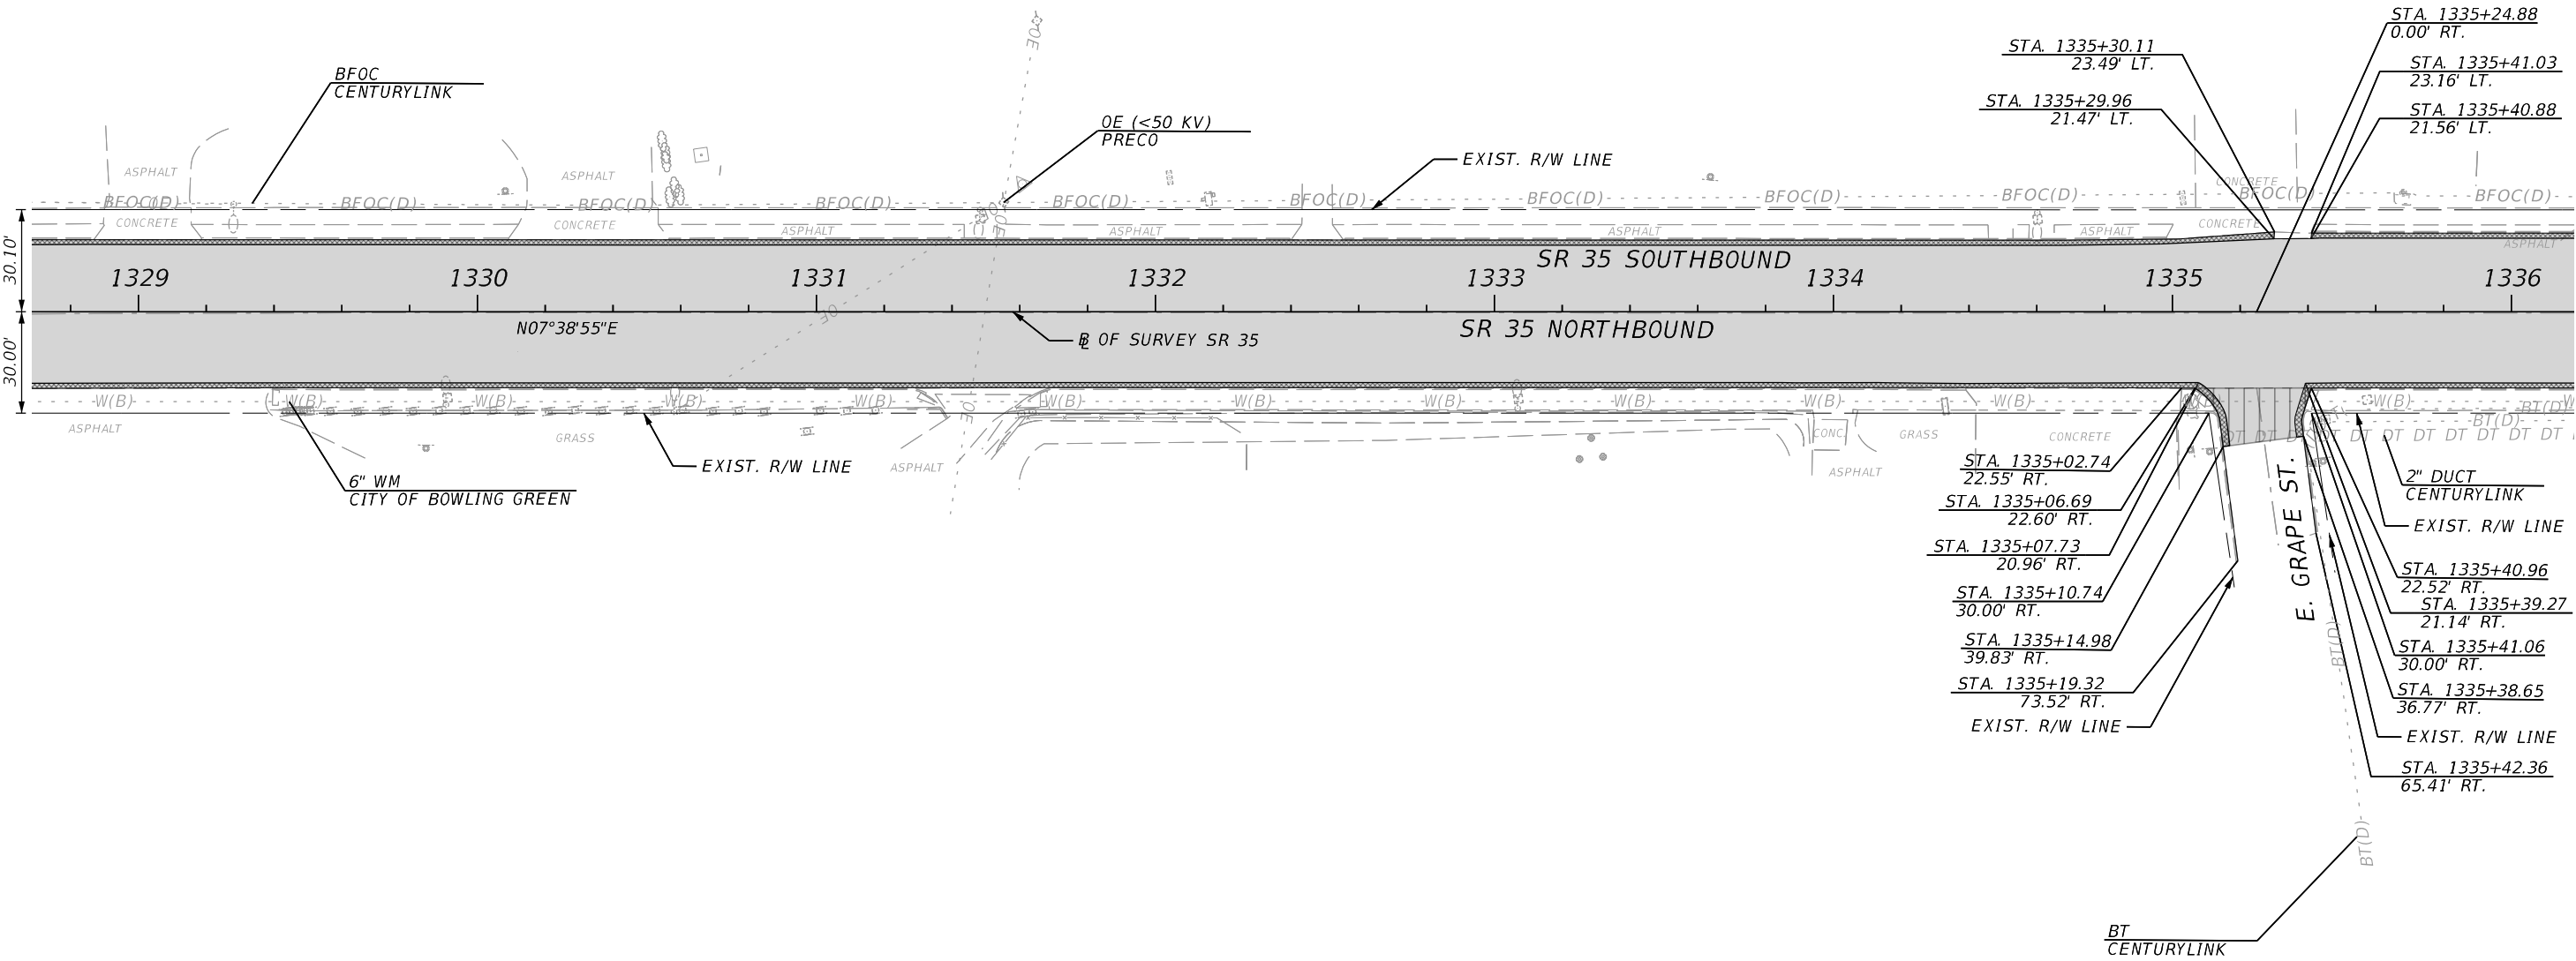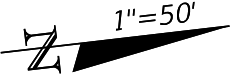


REVISIONS				ENGINEER OF RECORD		STATE OF FLORIDA DEPARTMENT OF TRANSPORTATION			ROADWAY PLAN	SHEET NO.
DATE	DESCRIPTION	DATE	DESCRIPTION	SAMUEL ST. HILAIRE LICENSE NUMBER: 96545 FLORIDA DEPT. OF TRANSPORTATION 801 N. BROADWAY AVENUE BARTOW, FL 33830-3809		ROAD NO.	COUNTY	FINANCIAL PROJECT ID		
						SR 35	HARDEE	446204-1-52-01		51

THE OFFICIAL RECORD OF THIS SHEET IS THE ELECTRONIC FILE DIGITALLY SIGNED AND SEALED UNDER RULE 61G15-23.004, F.A.C.

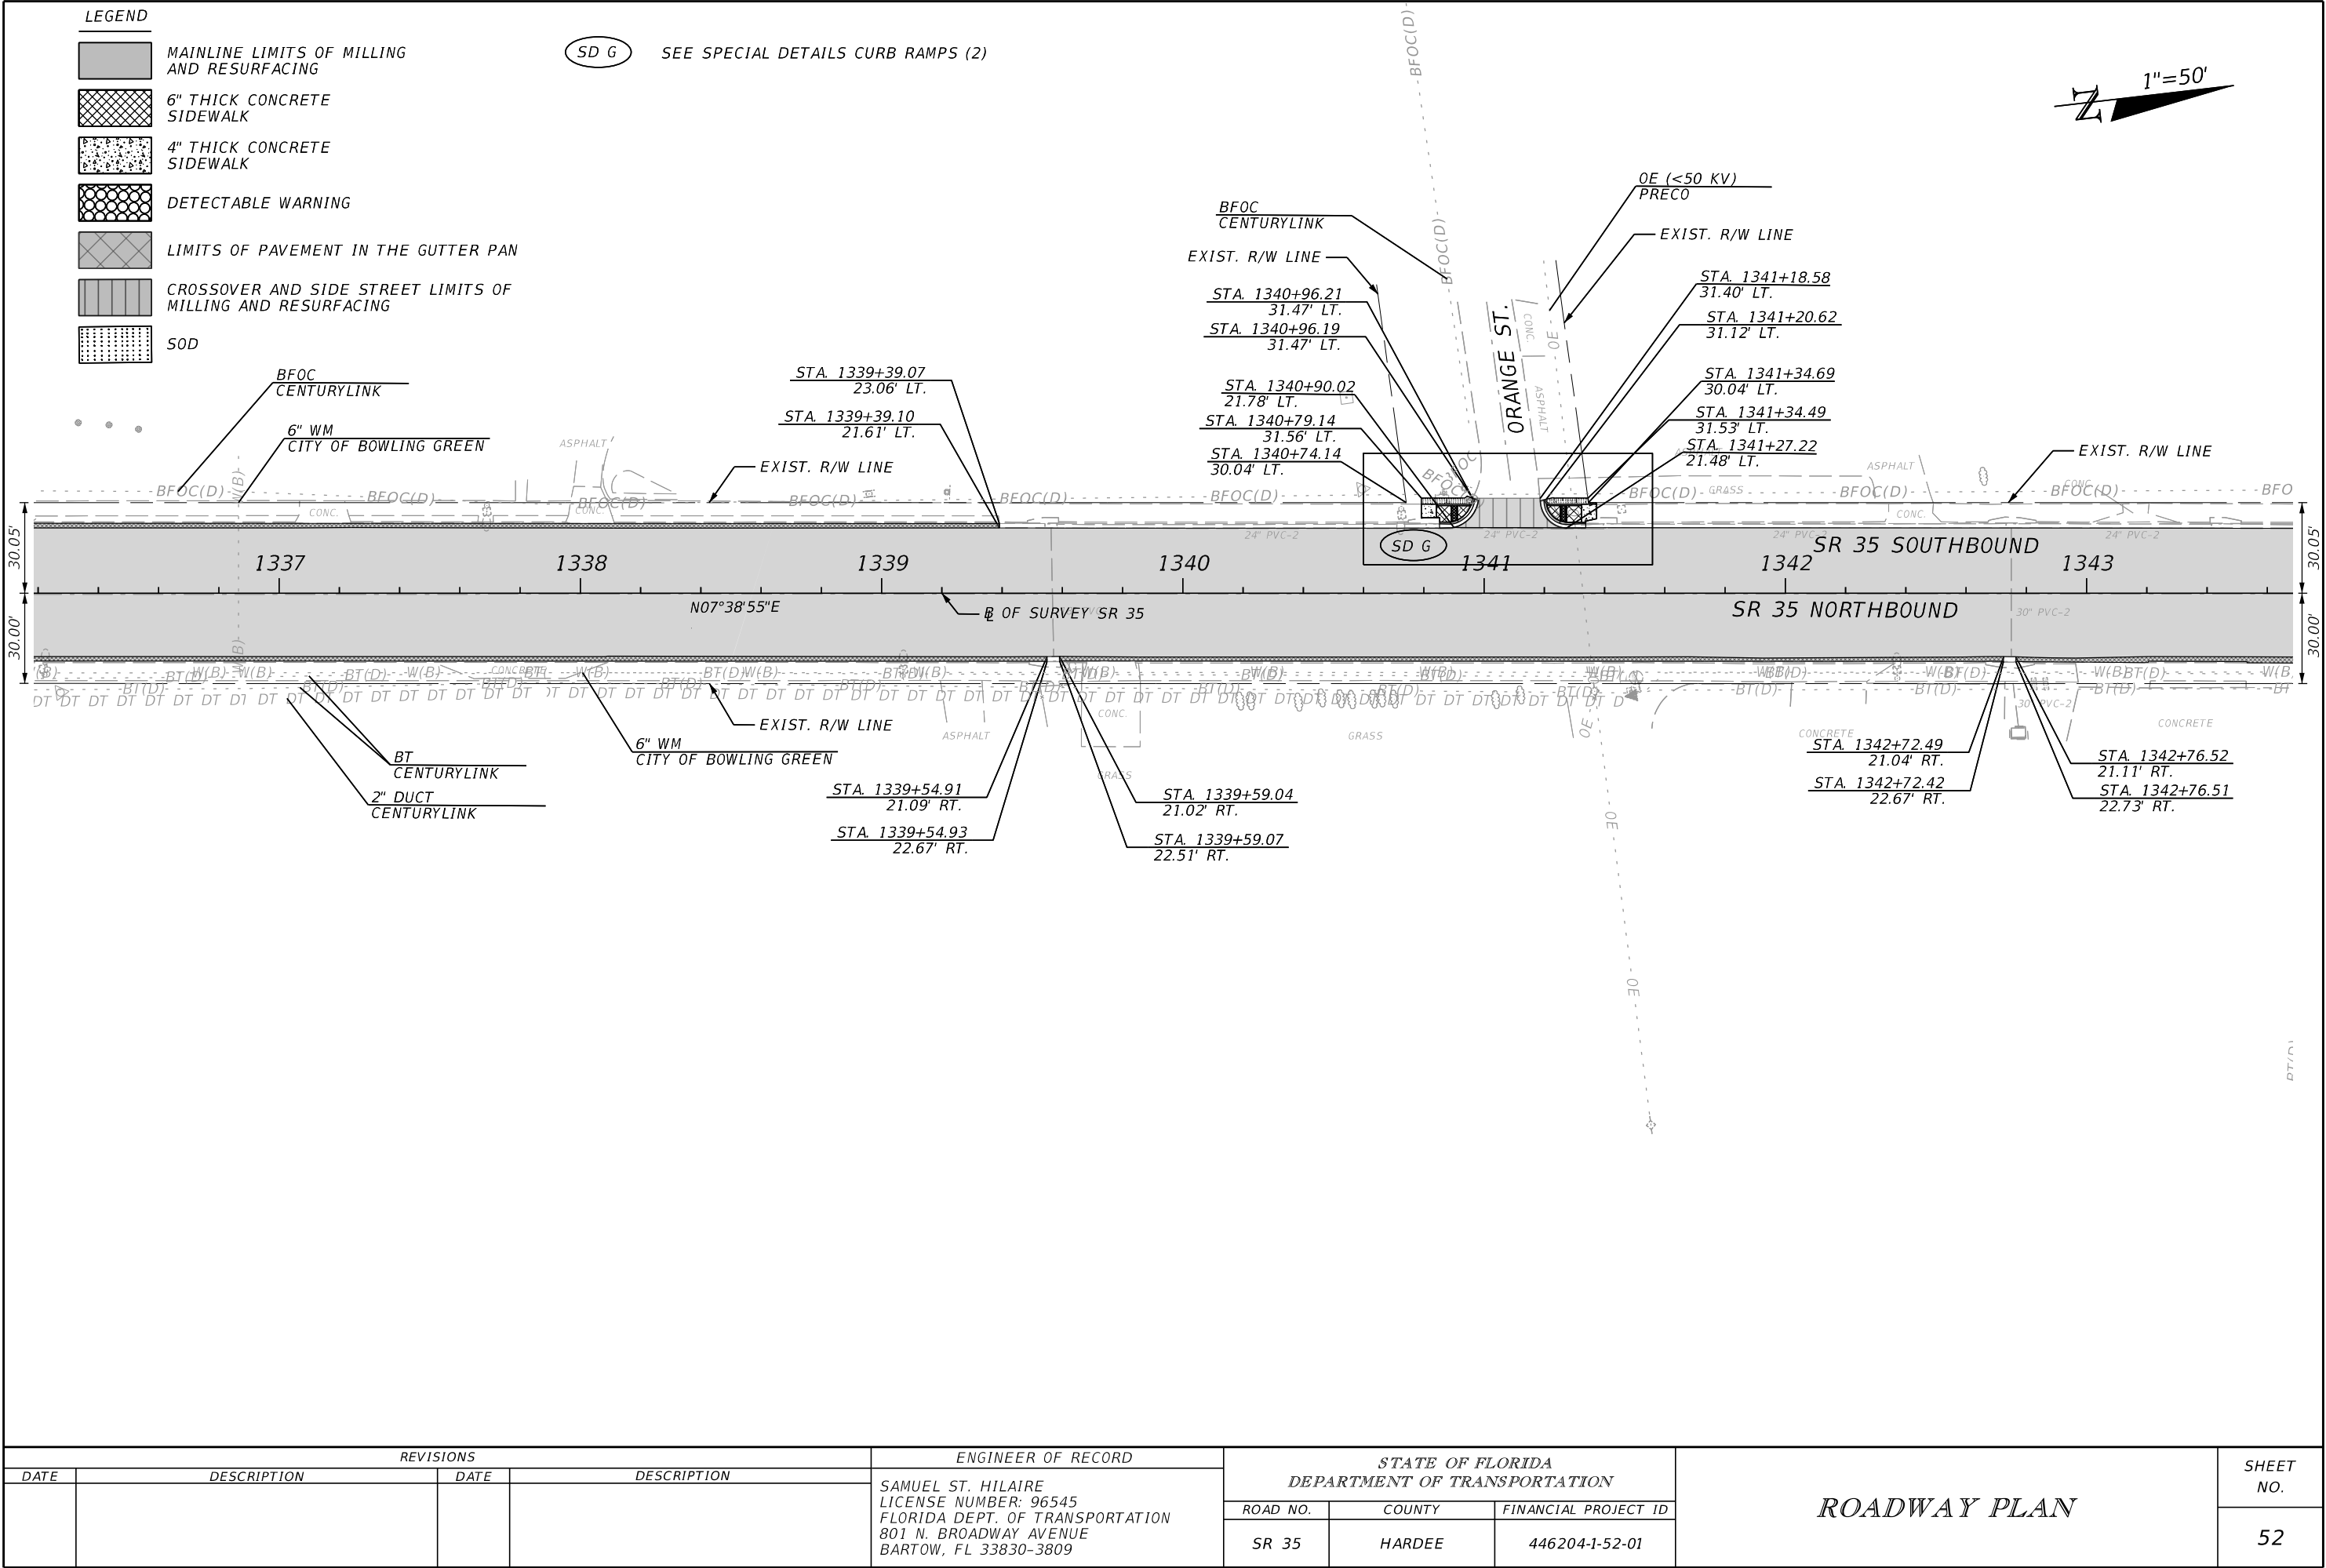



REVISIONS				ENGINEER OF RECORD		STATE OF FLORIDA DEPARTMENT OF TRANSPORTATION			ROADWAY PLAN	SHEET NO. 52
DATE	DESCRIPTION	DATE	DESCRIPTION	SAMUEL ST. HILAIRE LICENSE NUMBER: 96545 FLORIDA DEPT. OF TRANSPORTATION 801 N. BROADWAY AVENUE BARTOW, FL 33830-3809		ROAD NO.	COUNTY	FINANCIAL PROJECT ID		
						SR 35	HARDEE	446204-1-52-01		

THE OFFICIAL RECORD OF THIS SHEET IS THE ELECTRONIC FILE DIGITALLY SIGNED AND SEALED UNDER RULE 61G15-23.004, F.A.C.

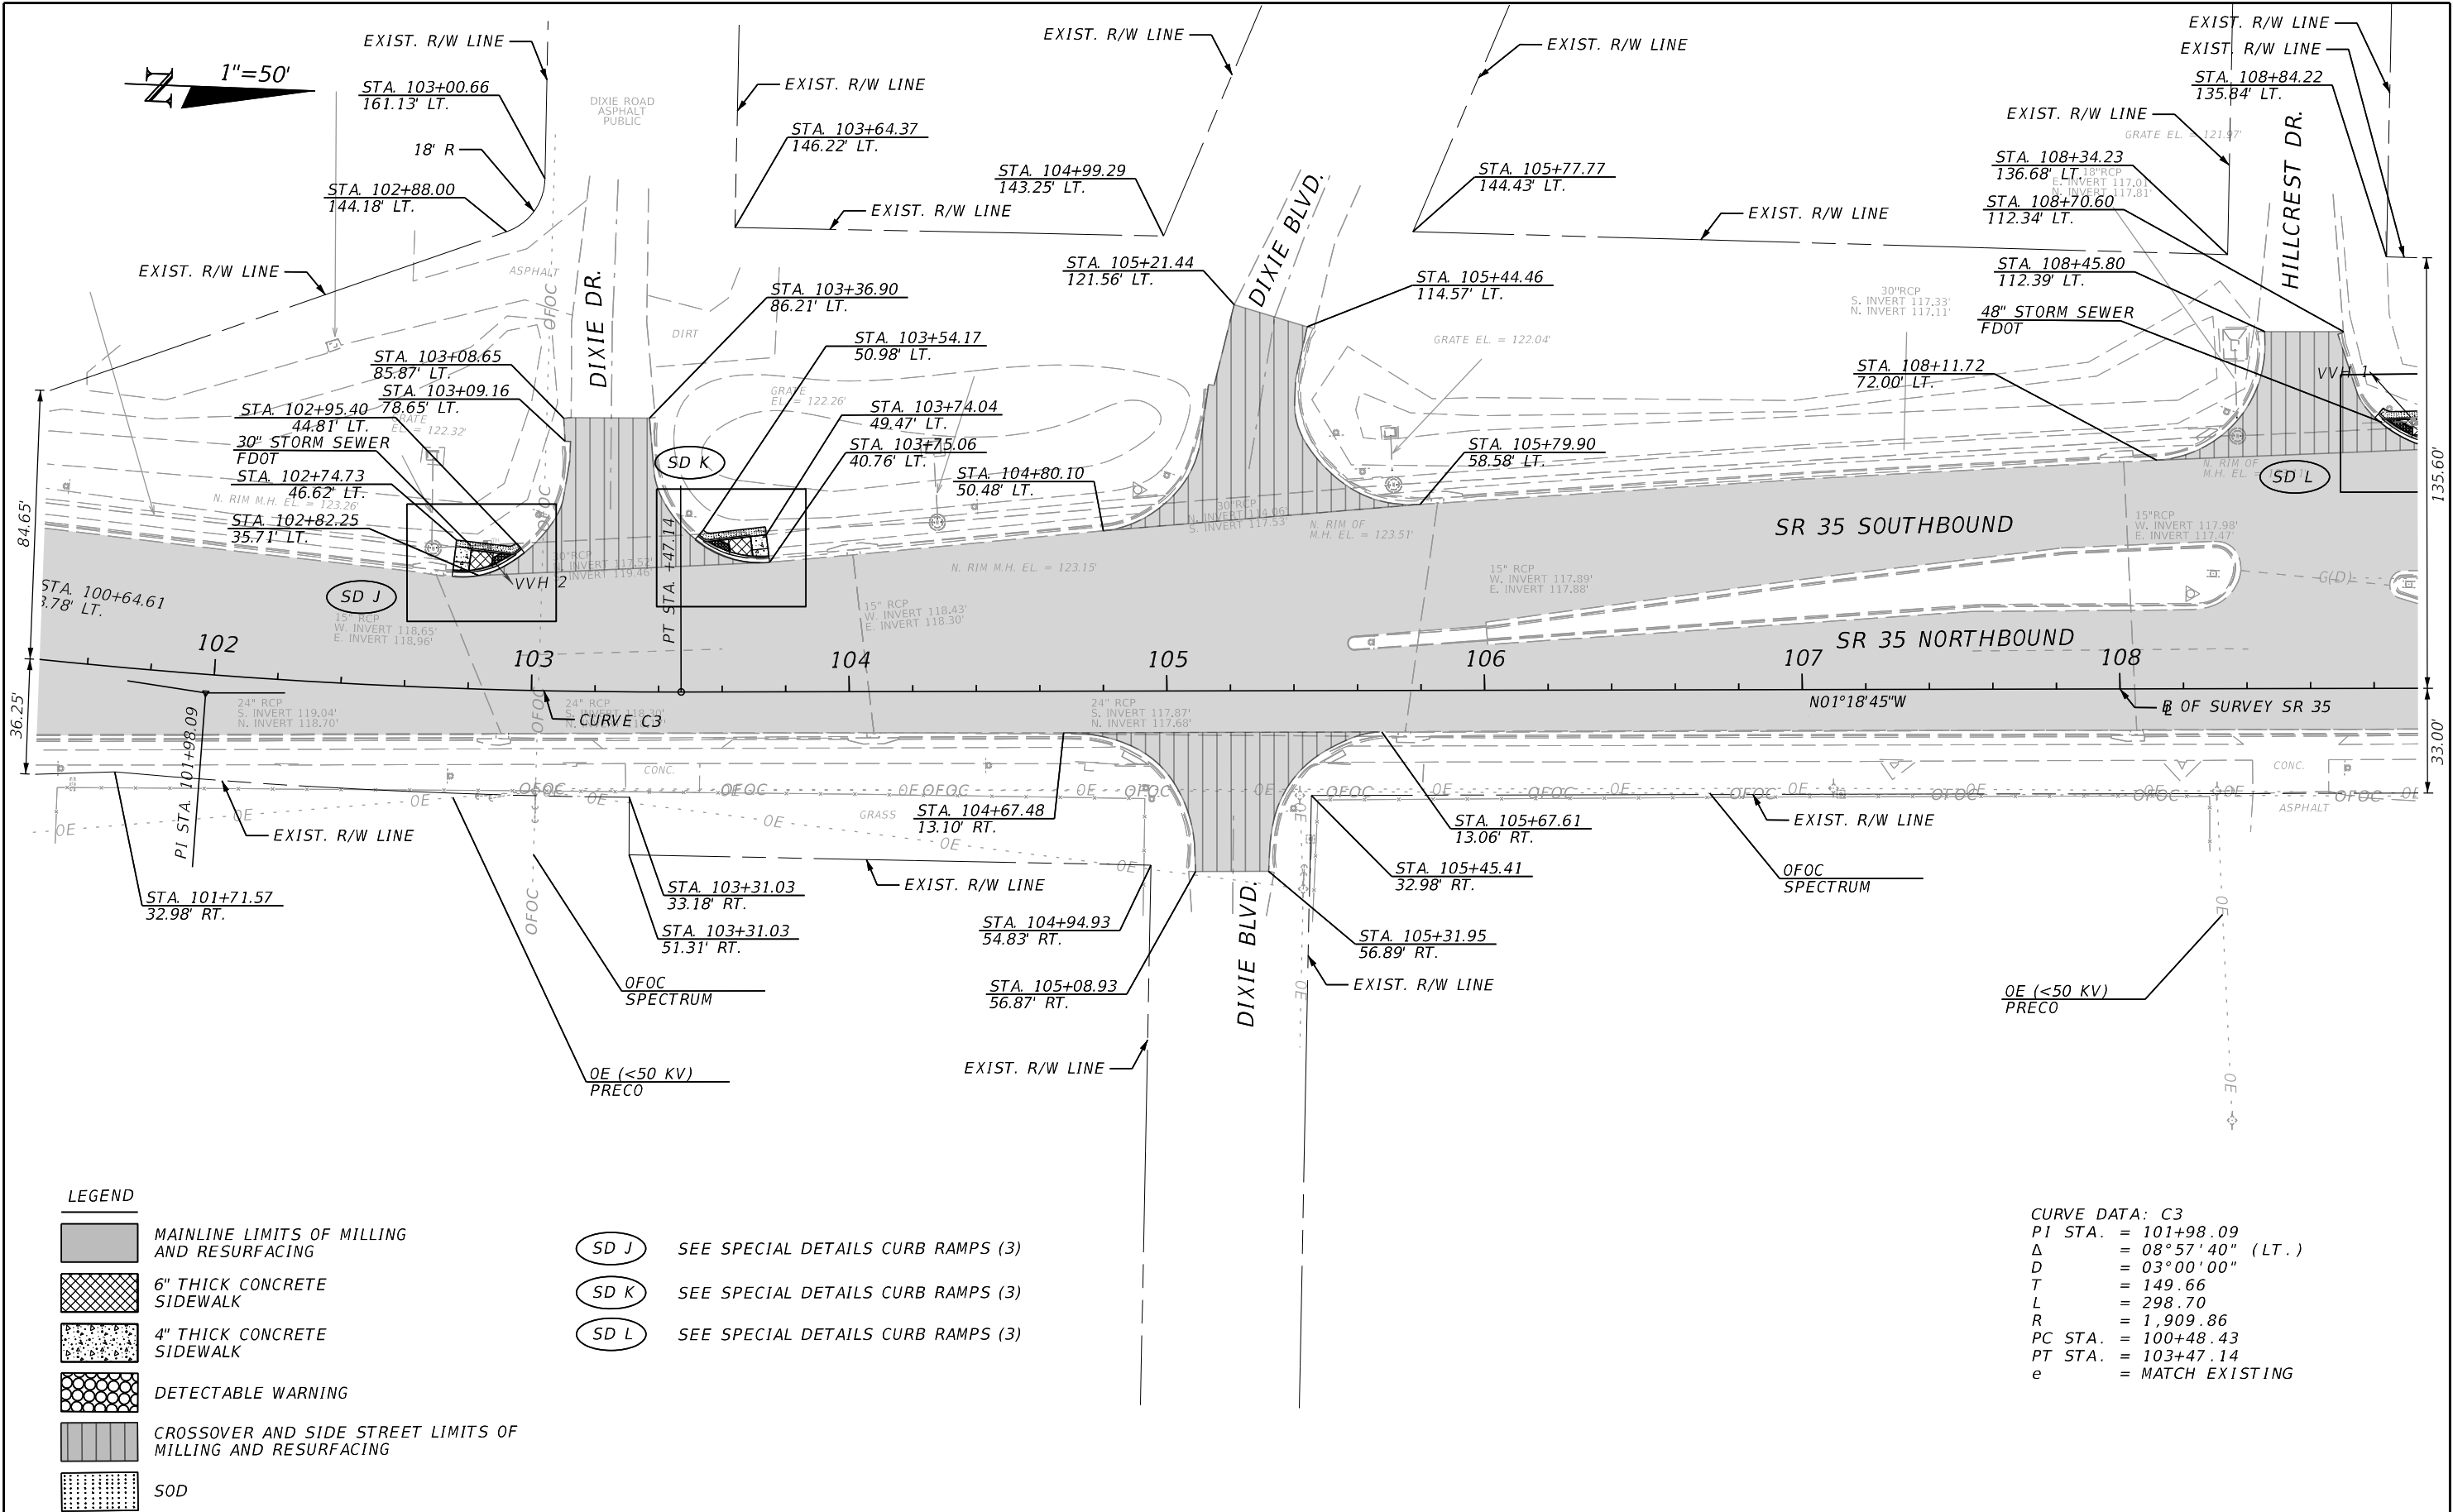

REVISIONS				ENGINEER OF RECORD	STATE OF FLORIDA DEPARTMENT OF TRANSPORTATION			ROADWAY PLAN	SHEET NO.
DATE	DESCRIPTION	DATE	DESCRIPTION	SAMUEL ST. HILAIRE LICENSE NUMBER: 96545 FLORIDA DEPT. OF TRANSPORTATION 801 N. BROADWAY AVENUE BARTOW, FL 33830-3809	ROAD NO.	COUNTY	FINANCIAL PROJECT ID		54
					SR 35	POLK	446204-1-52-01		

THE OFFICIAL RECORD OF THIS SHEET IS THE ELECTRONIC FILE DIGITALLY SIGNED AND SEALED UNDER RULE 61G15-23.004, F.A.C.

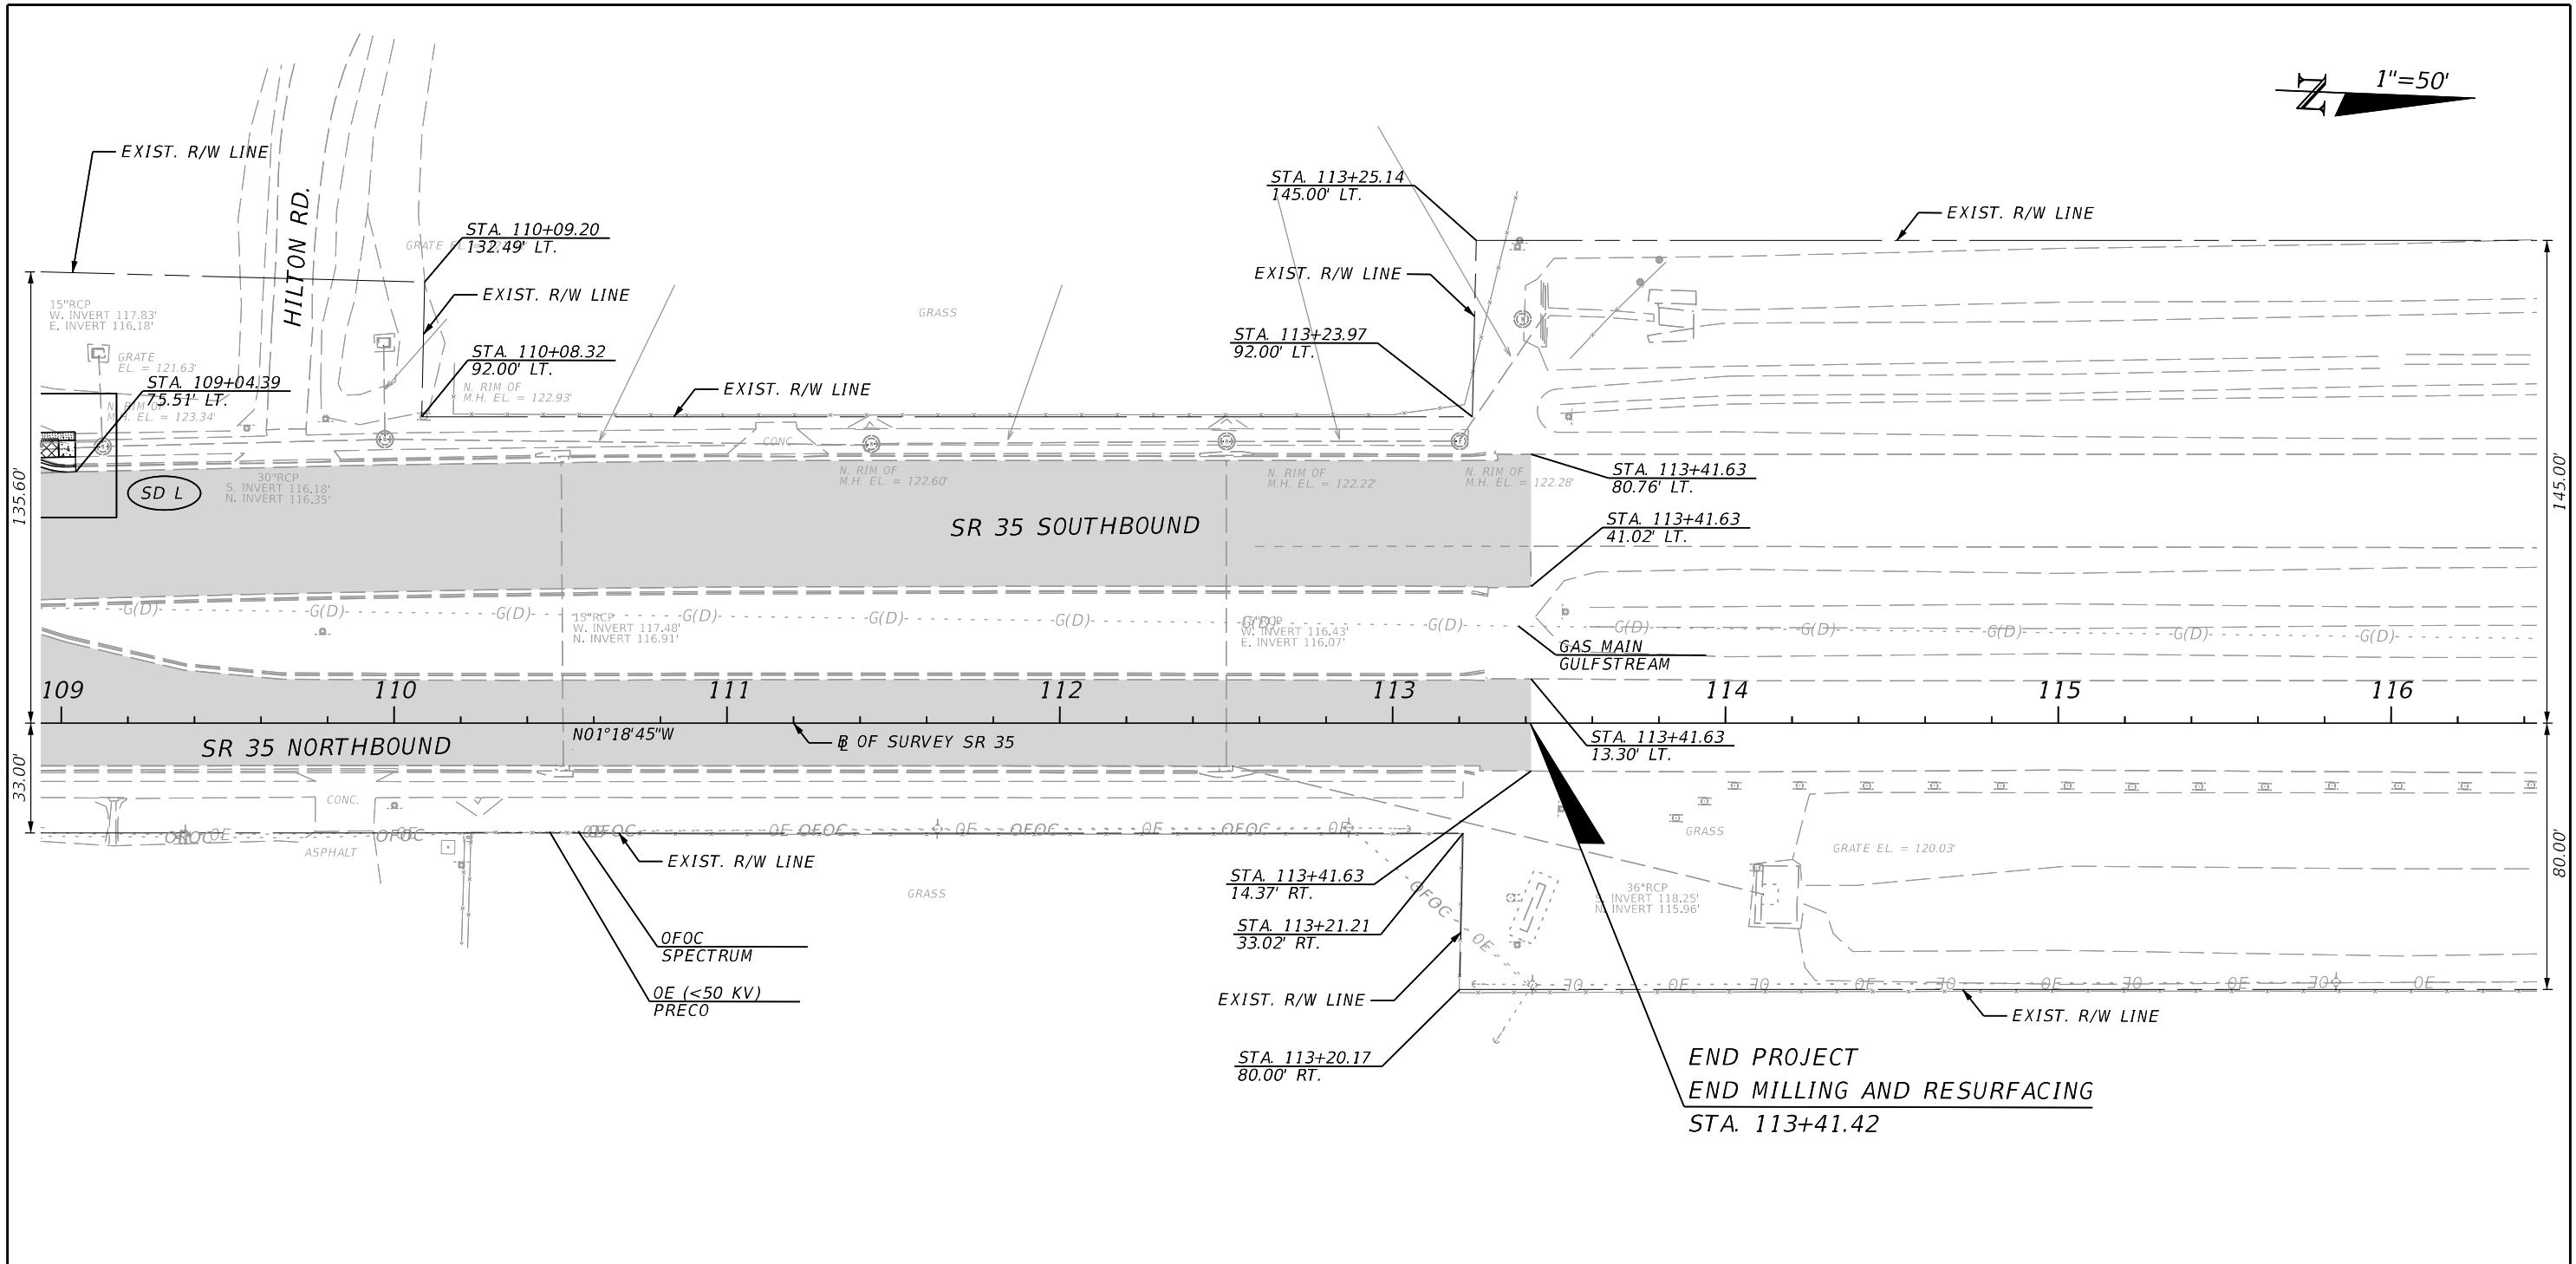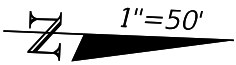



LEGEND

- MAINLINE LIMITS OF MILLING AND RESURFACING
- 6" THICK CONCRETE SIDEWALK
- 4" THICK CONCRETE SIDEWALK
- SOD

SEE SPECIAL DETAILS CURB RAMPS (3)

REVISIONS				ENGINEER OF RECORD			STATE OF FLORIDA DEPARTMENT OF TRANSPORTATION			ROADWAY PLAN	SHEET NO. 55
DATE	DESCRIPTION	DATE	DESCRIPTION	SAMUEL ST. HILAIRE LICENSE NUMBER: 96545 FLORIDA DEPT. OF TRANSPORTATION 801 N. BROADWAY AVENUE BARTOW, FL 33830-3809			ROAD NO.	COUNTY	FINANCIAL PROJECT ID		
							SR 35	POLK	446204-1-52-01		

THE OFFICIAL RECORD OF THIS SHEET IS THE ELECTRONIC FILE DIGITALLY SIGNED AND SEALED UNDER RULE 61G15-23.004, F.A.C.

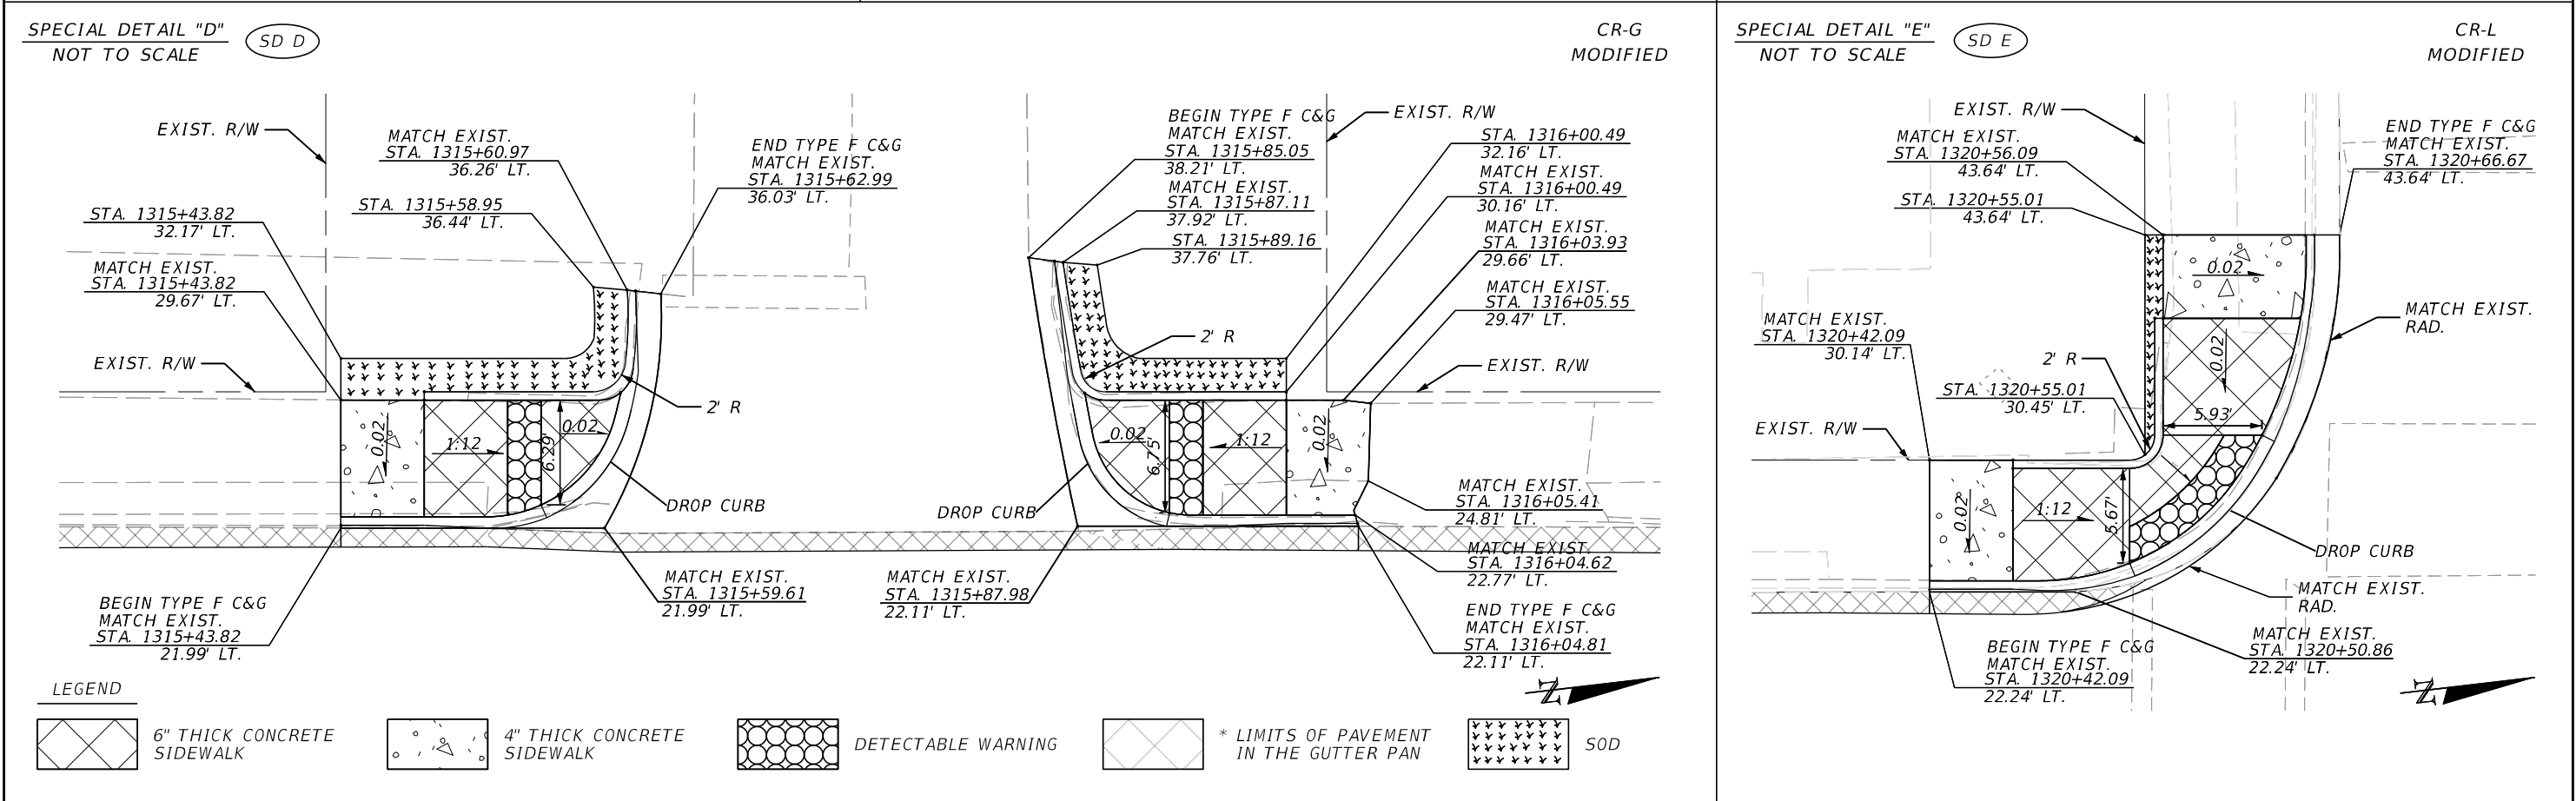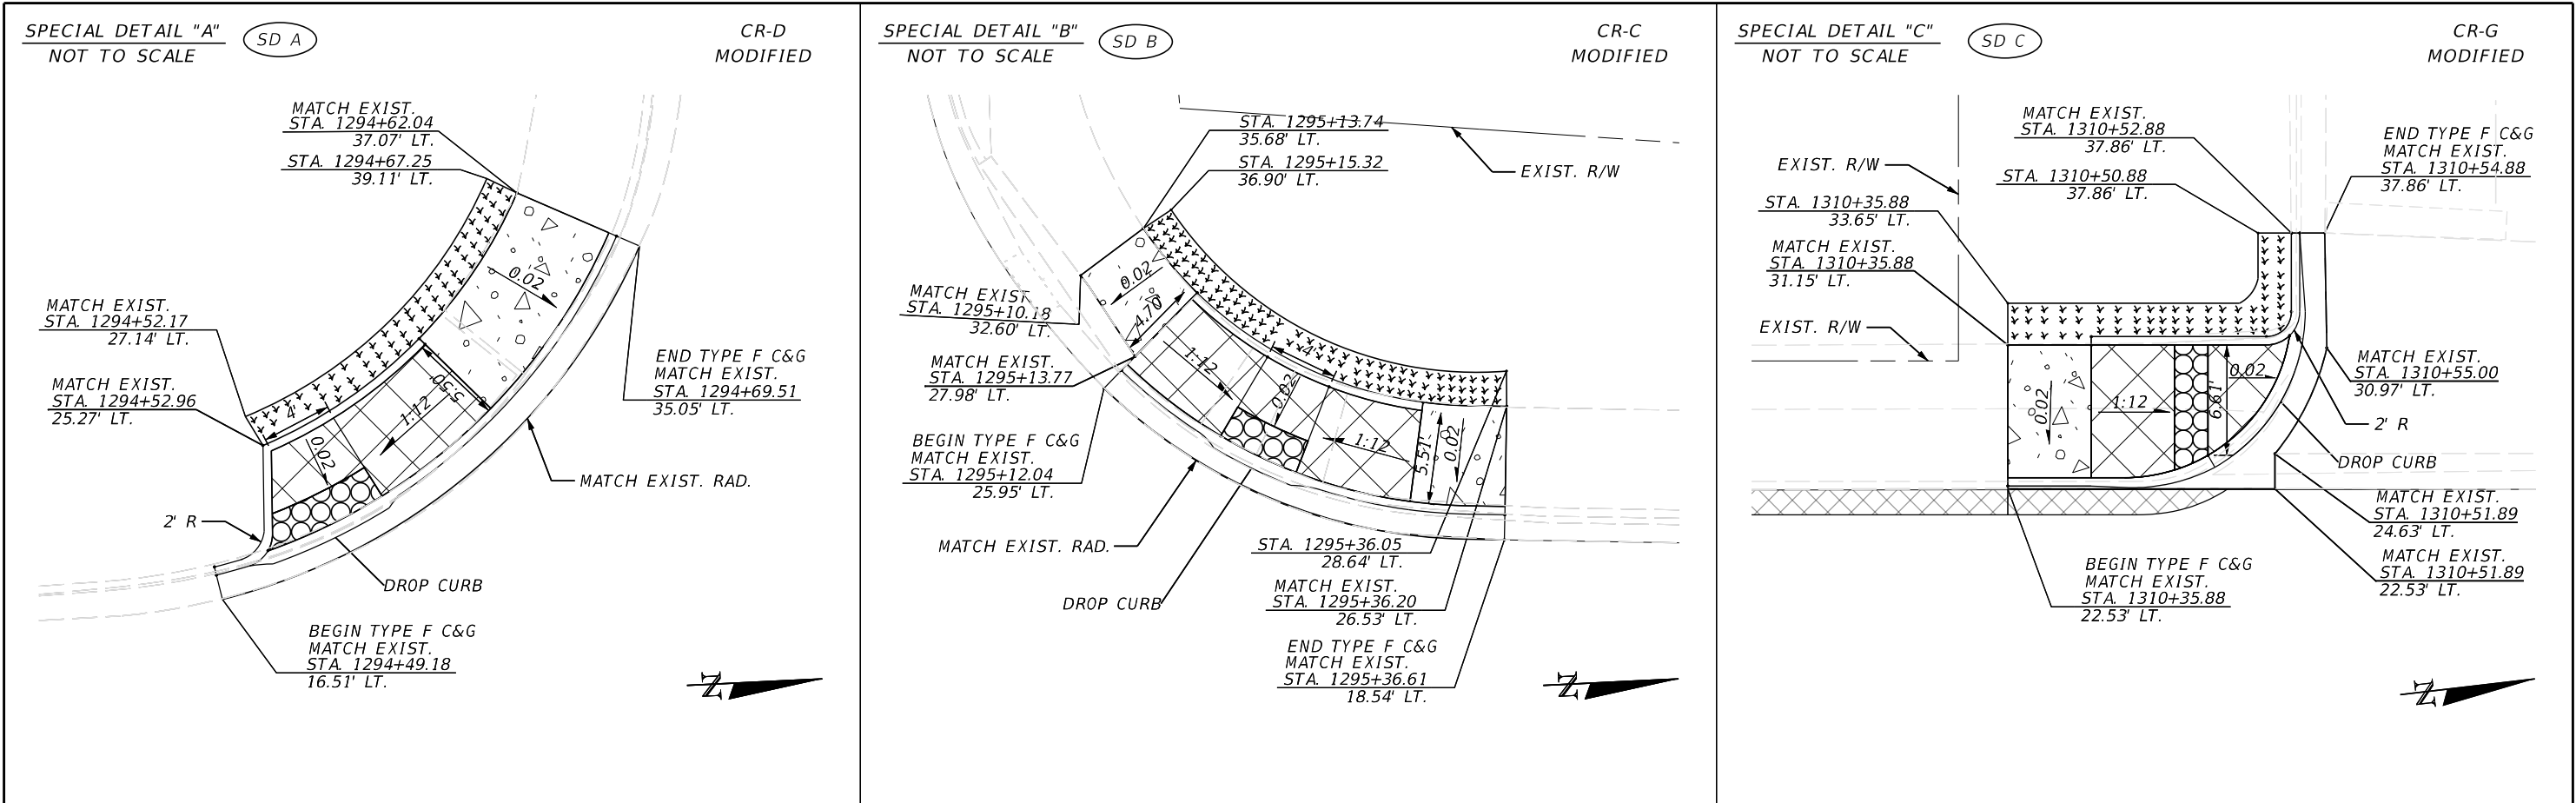

REVISIONS				ENGINEER OF RECORD		STATE OF FLORIDA DEPARTMENT OF TRANSPORTATION			SHEET NO.
DATE	DESCRIPTION	DATE	DESCRIPTION	SAMUEL ST. HILAIRE LICENSE NUMBER: 96545 FLORIDA DEPT. OF TRANSPORTATION 801 N. BROADWAY AVENUE BARTOW, FL 33830-3809		ROAD NO.	COUNTY	FINANCIAL PROJECT ID	
						SR 35	HARDEE	446204-1-52-01	


SPECIAL DETAILS
CURB RAMP (1)

56

SPECIAL DETAIL "F"
NOT TO SCALE

SD F


CR-D
MODIFIED

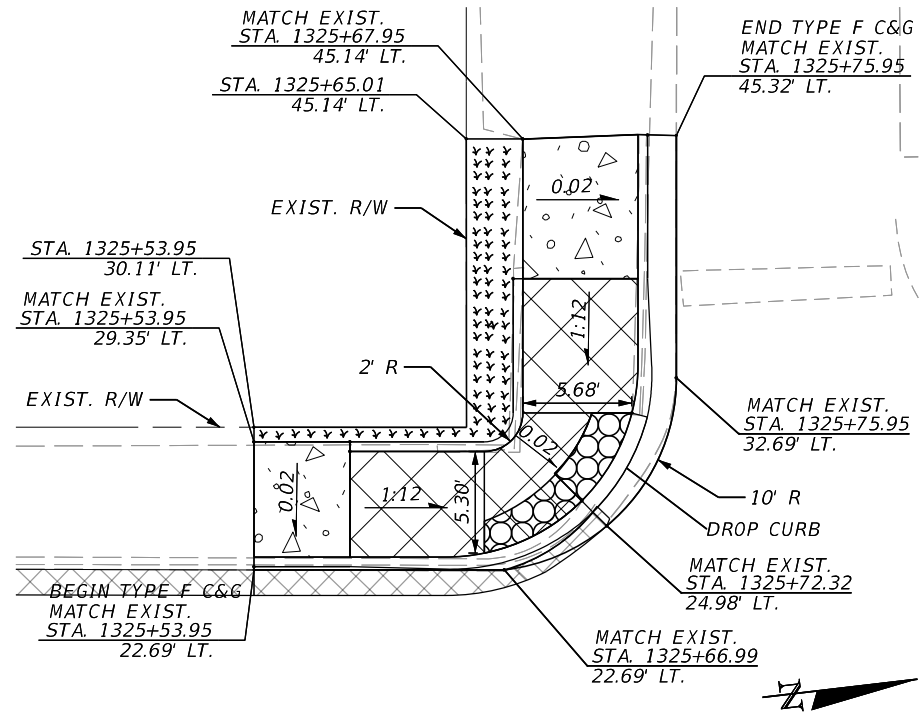

SPECIAL DETAIL "G"
NOT TO SCALE

SD G

CR-G
MODIFIED

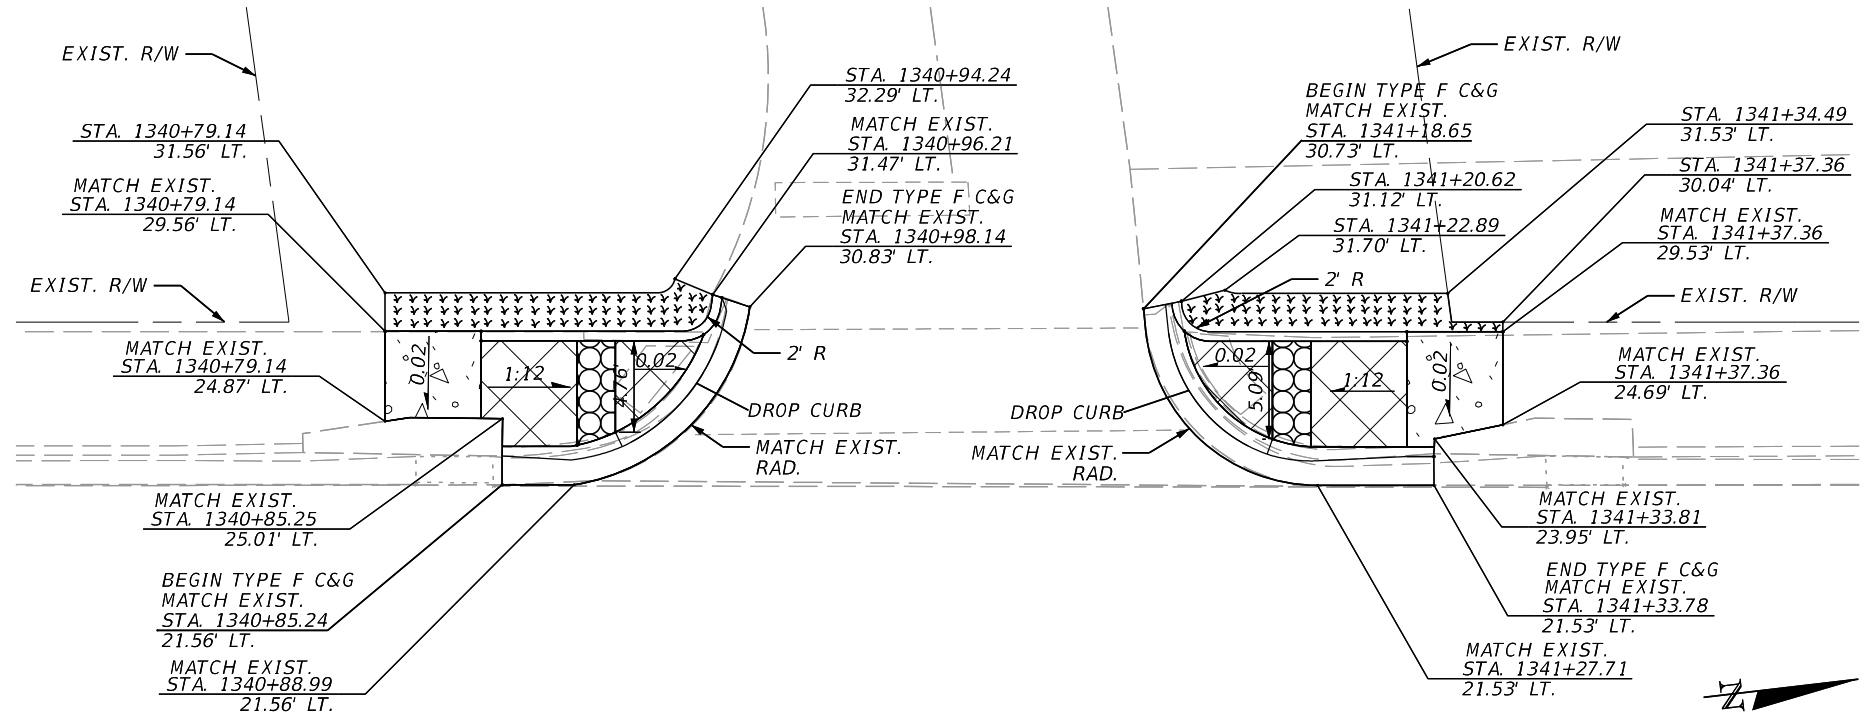


See Special Details Curb Ramps G

SPECIAL DETAIL "H"
NOT TO SCALE

SD H

CR-G
MODIFIED

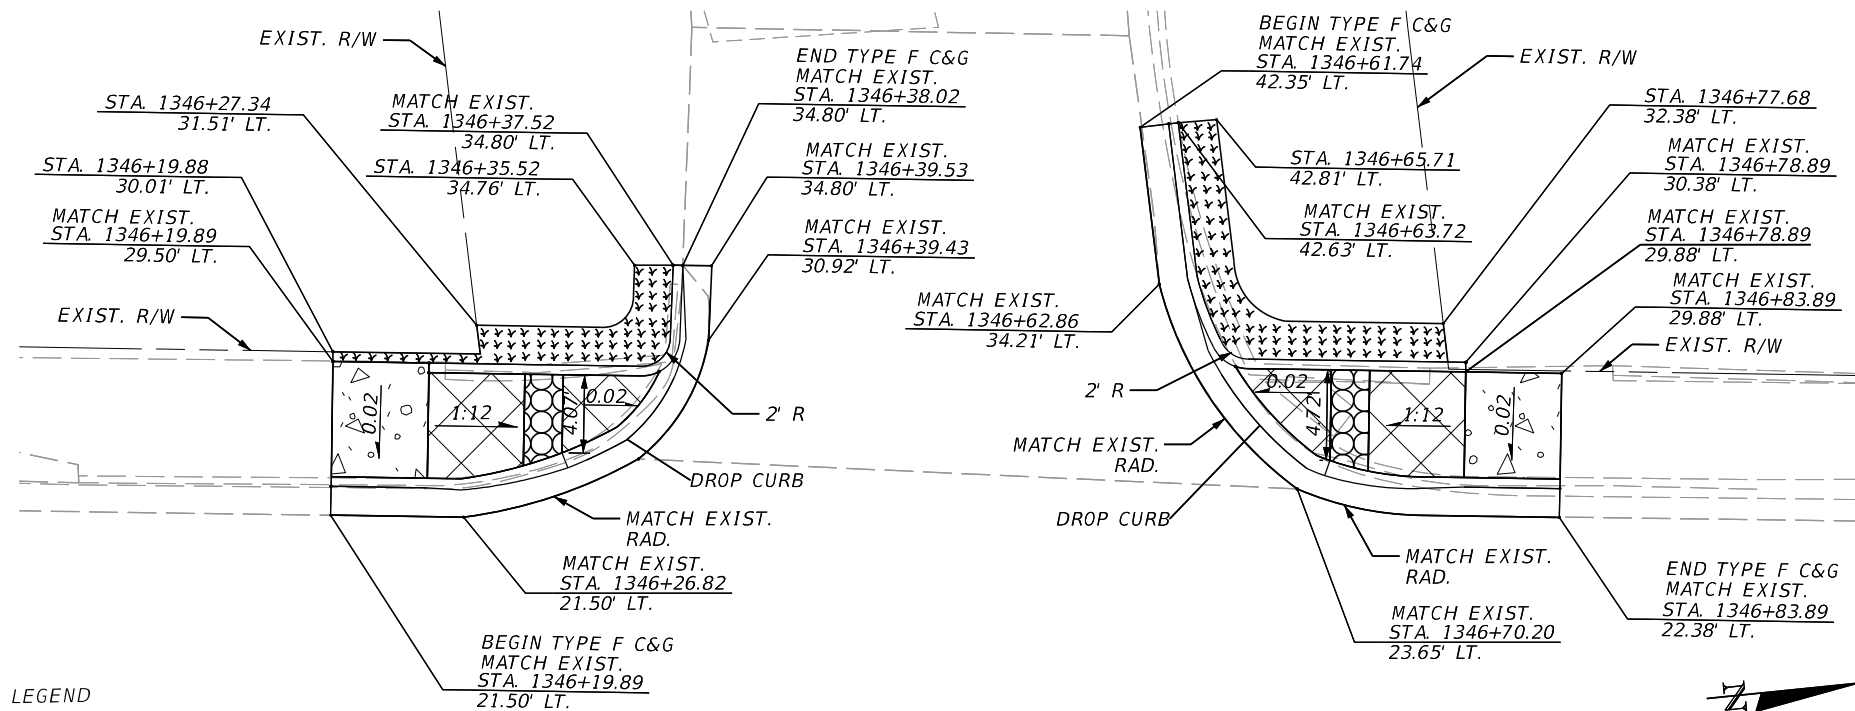

LEGEND



6" THICK CONCRETE
SIDEWALK



4" THICK CONCRETE
SIDEWALK



DETECTABLE WARNING



* LIMITS OF PAVEMENT
IN THE GUTTER PAN




SOD

SPECIAL DETAIL "I"
NOT TO SCALE

SD I

CR-F
MODIFIED

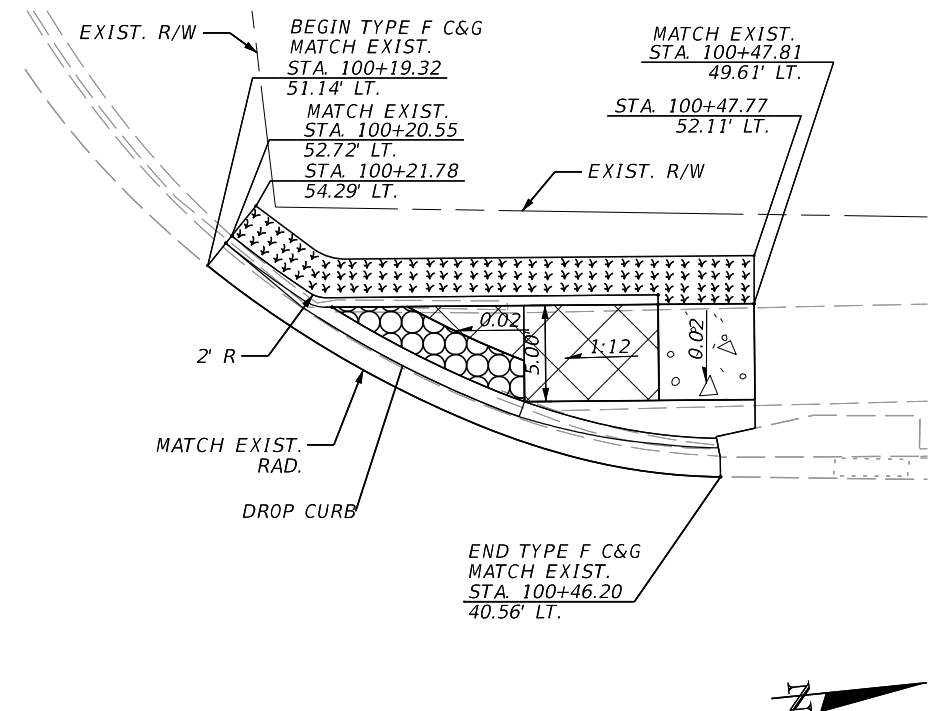

REVISIONS				ENGINEER OF RECORD	STATE OF FLORIDA DEPARTMENT OF TRANSPORTATION			SHEET NO.
DATE	DESCRIPTION	DATE	DESCRIPTION		ROAD NO.	COUNTY	FINANCIAL PROJECT ID	
					SR 35	HARDEE	446204-1-52-01	


SAMUEL ST. HILAIRE
LICENSE NUMBER: 96545
FLORIDA DEPT. OF TRANSPORTATION
801 N. BROADWAY AVENUE
BARTOW, FL 33830-3809

SPECIAL DETAILS
CURB RAMP (2)

57


 $SD \ J$

*CR-G
MODIFIED*

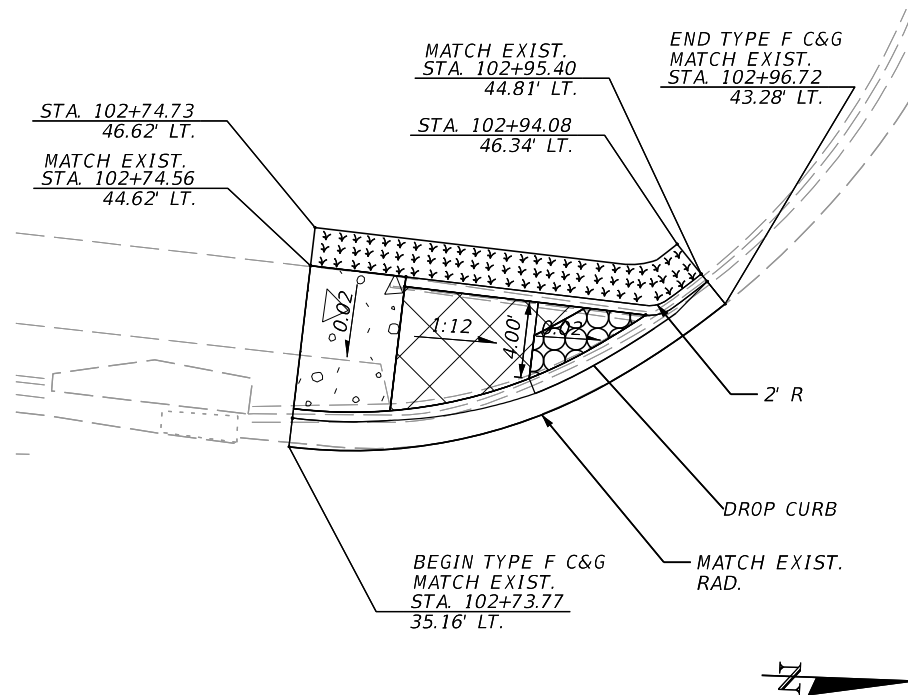


SD K


CR-G
MODIFIED

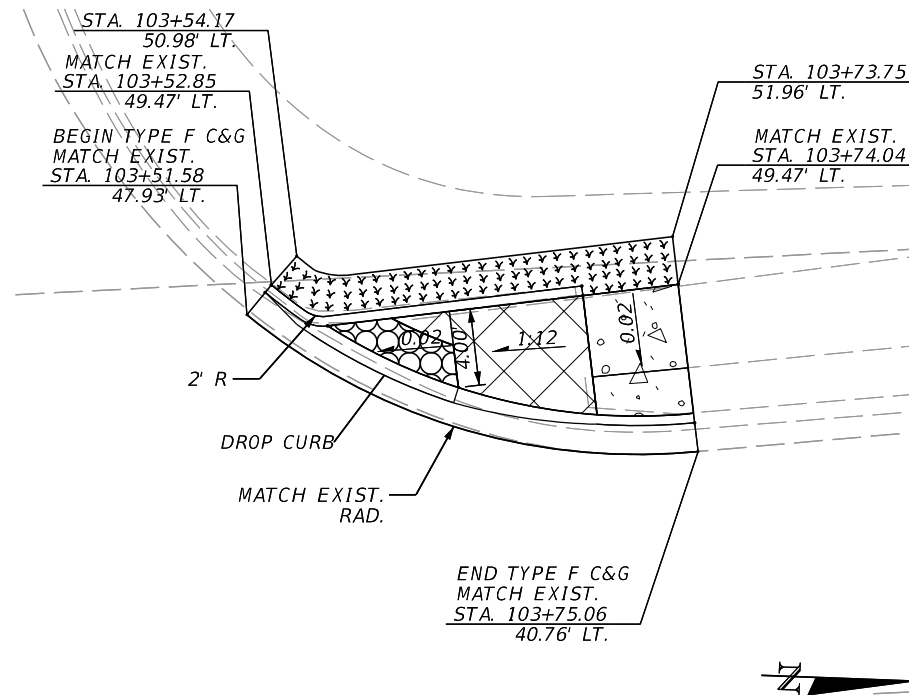
$$SD \ L$$


CR-F
MODIFIED

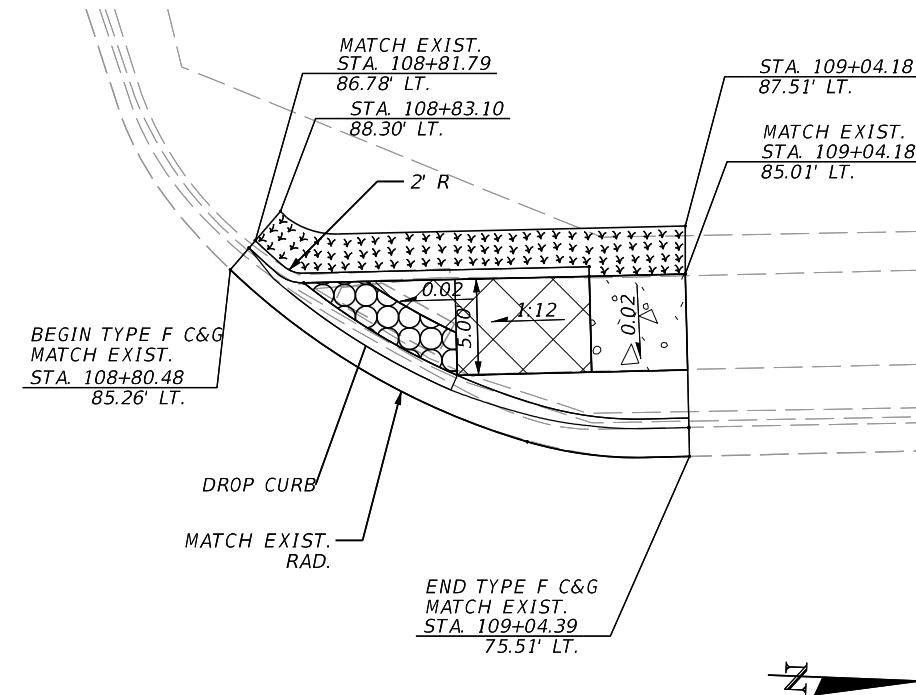 $SD \ M$



CR-G
MODIFIED

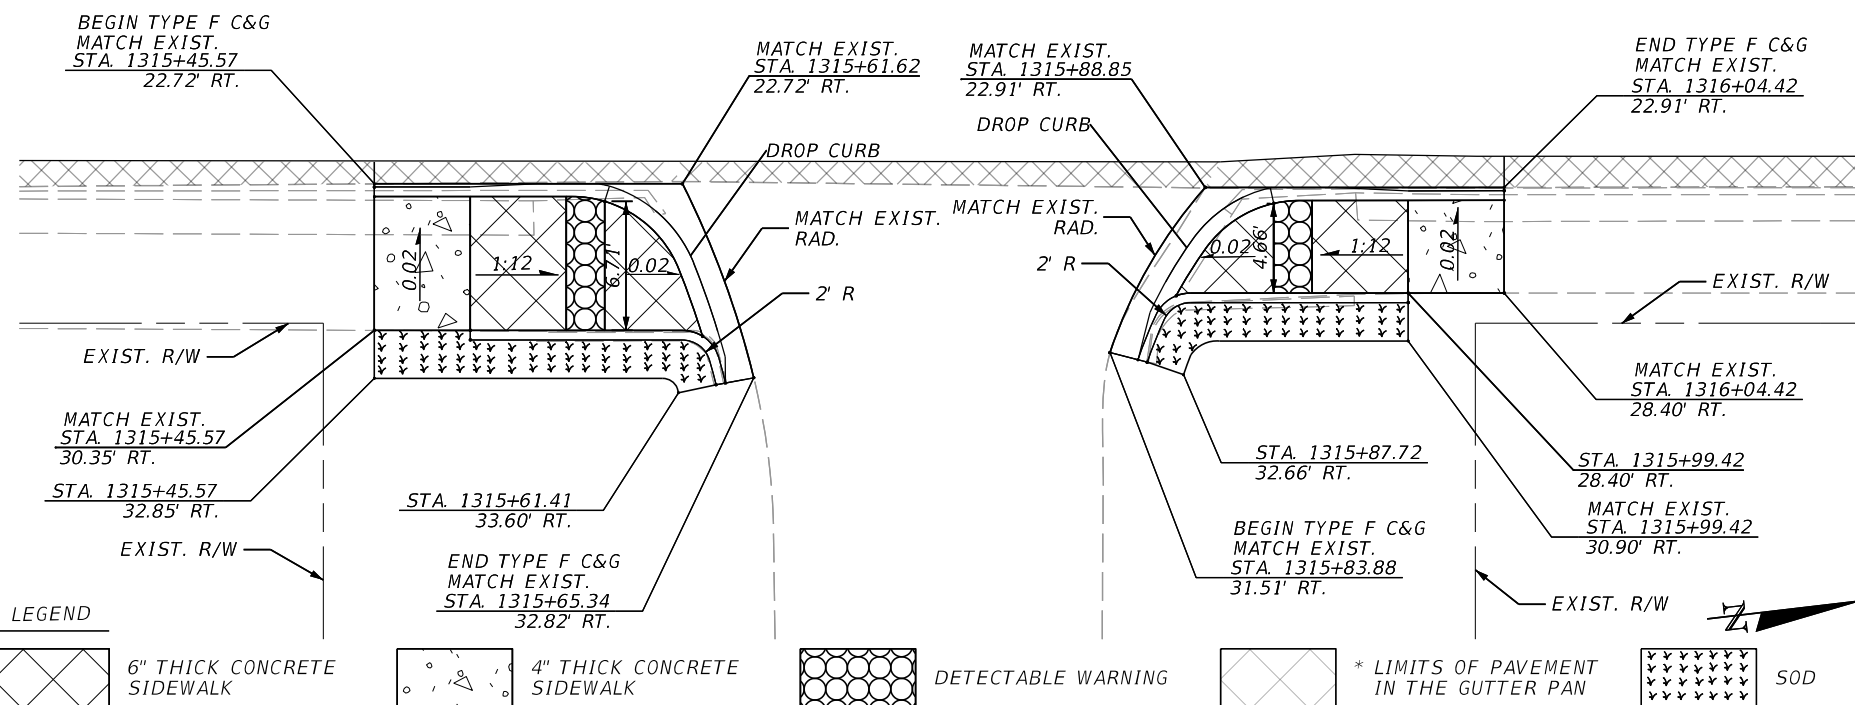 SD

CR-L
MODIFIED

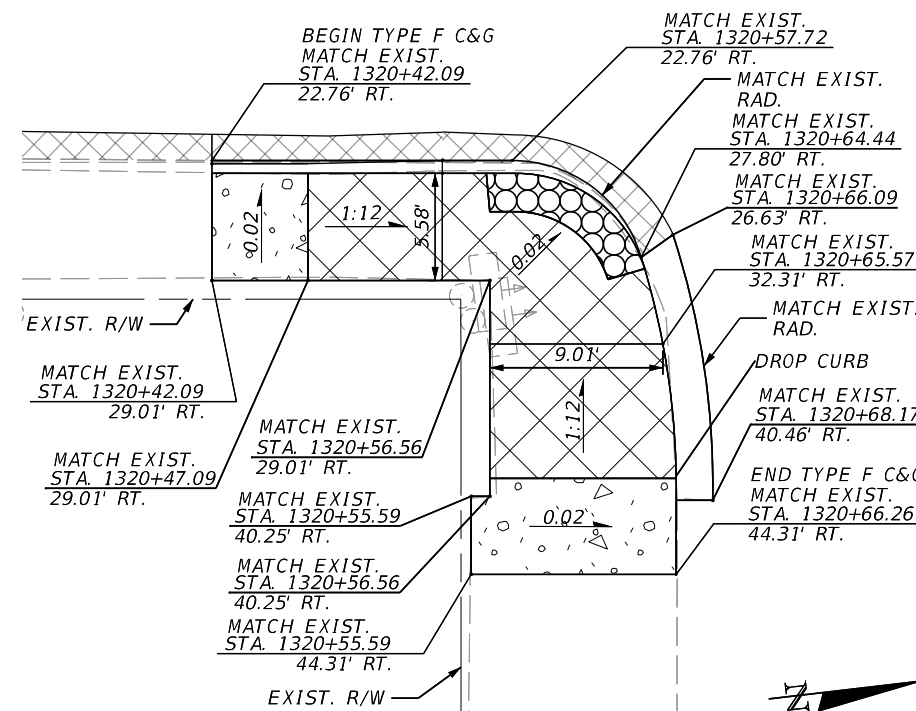

LEGEND

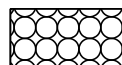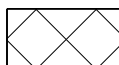


REVISIONS				ENGINEER OF RECORD	STATE OF FLORIDA DEPARTMENT OF TRANSPORTATION			SPECIAL DETAILS CURB RAMP (3)	SHEET NO.
DATE	DESCRIPTION	DATE	DESCRIPTION	SAMUEL ST. HILAIRE LICENSE NUMBER: 96545 FLORIDA DEPT. OF TRANSPORTATION 801 N. BROADWAY AVENUE BARTOW, FL 33830-3809	ROAD NO.	COUNTY	FINANCIAL PROJECT ID		58
					SR 35	HARDEE	446204-1-52-01		

SPECIAL DETAIL "O"
NOT TO SCALE

SD 0


CR-L
MODIFIED

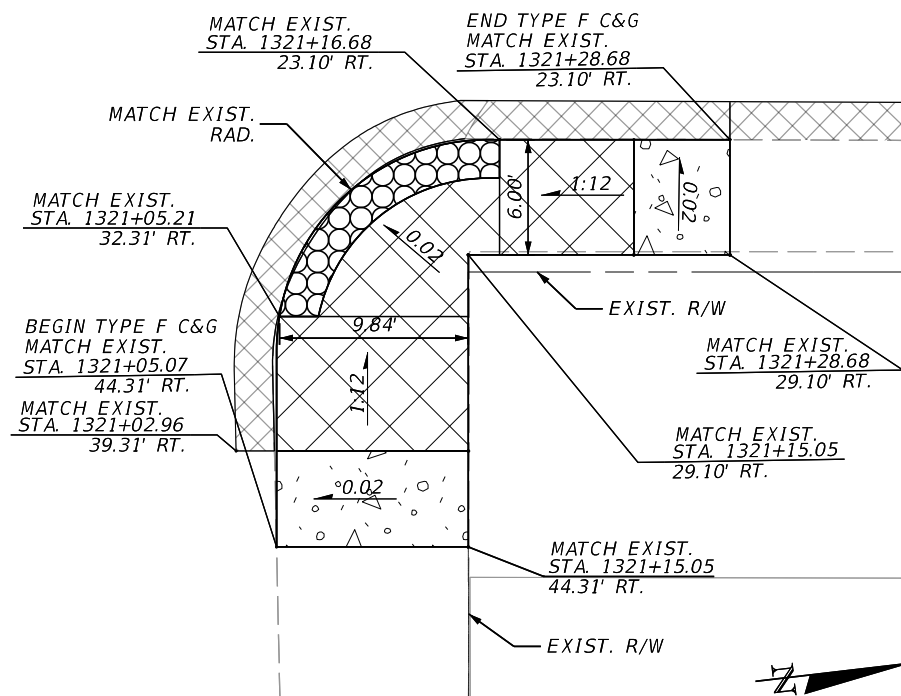

SPECIAL DETAIL "P"
NOT TO SCALE

$$(SD \ P)$$


CR-L
MODIFIED

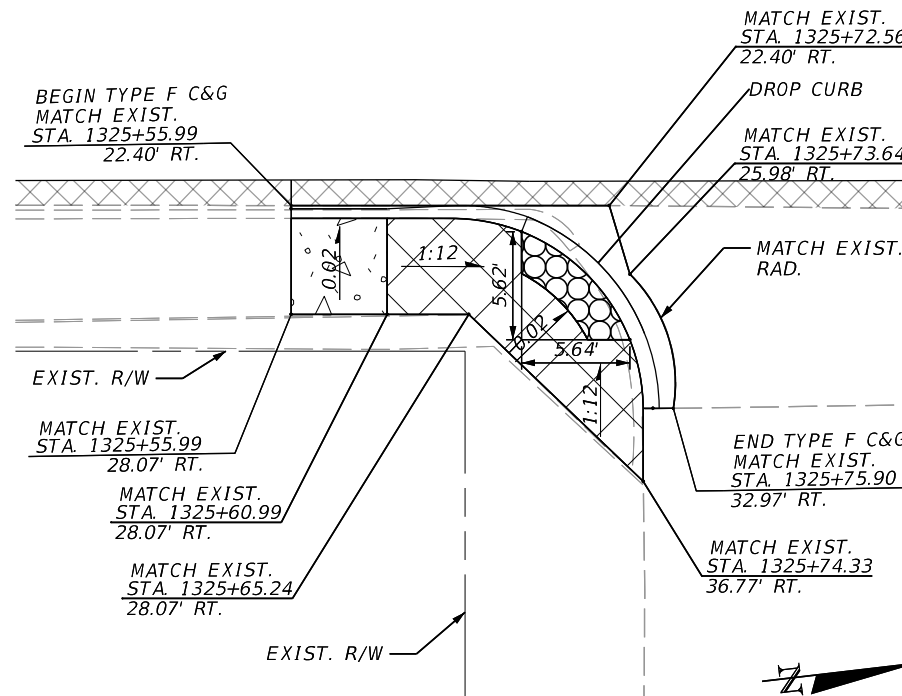

SPECIAL DETAIL "Q"
NOT TO SCALE

SD

CR-G
MODIFIED

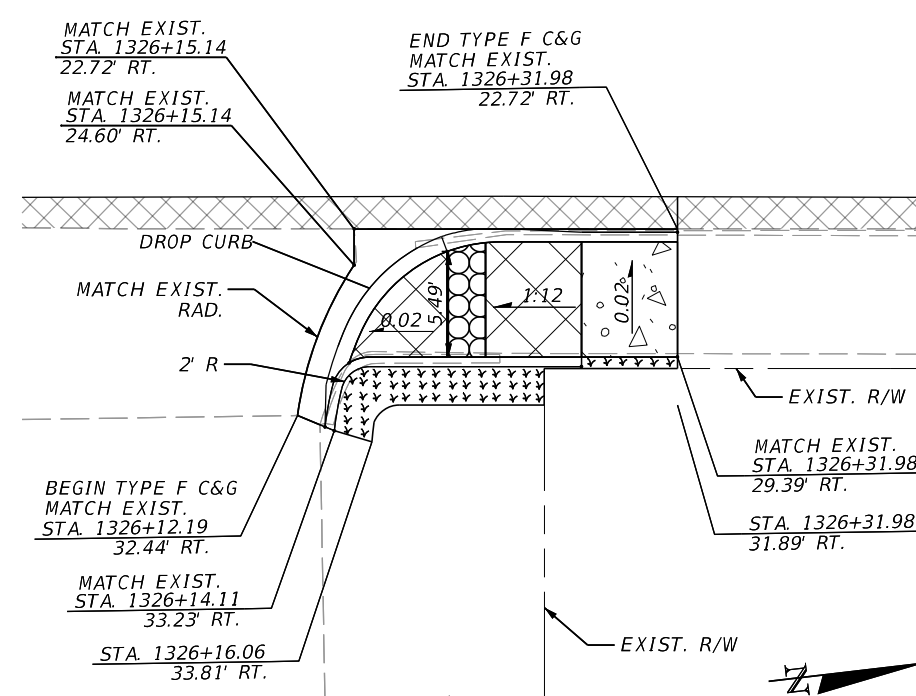


SPECIAL DETAIL "R"
NOT TO SCALE

$$\overbrace{SD \ R}$$

See Special Details Curb Ramps R


CR-D
MODIFIED

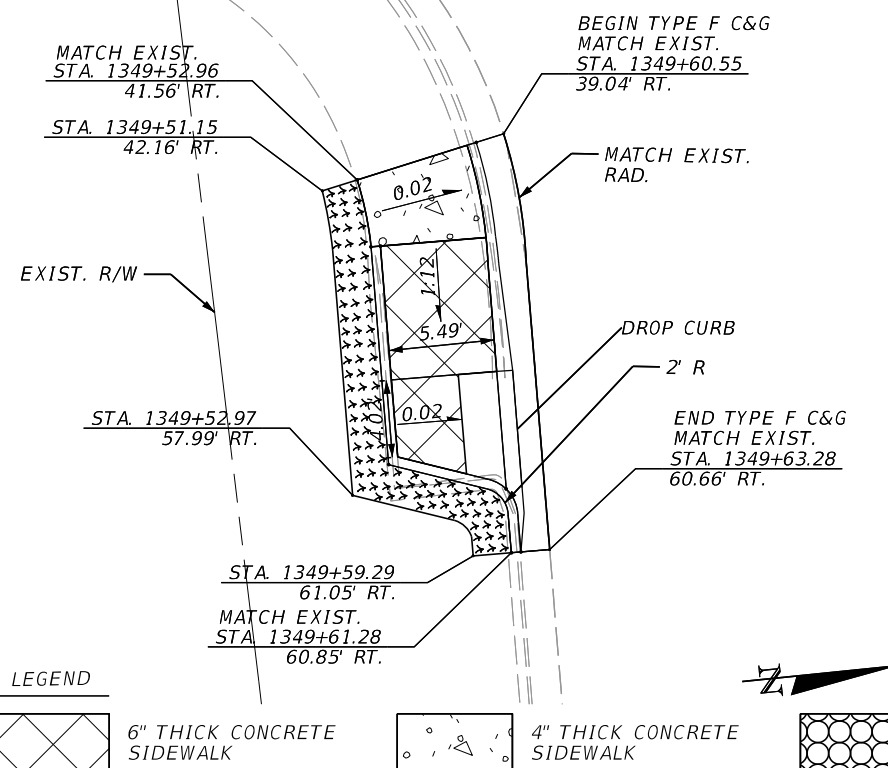



SPECIAL DETAIL "S"
NOT TO SCALE

(SD)

CR-F
MODIFIED

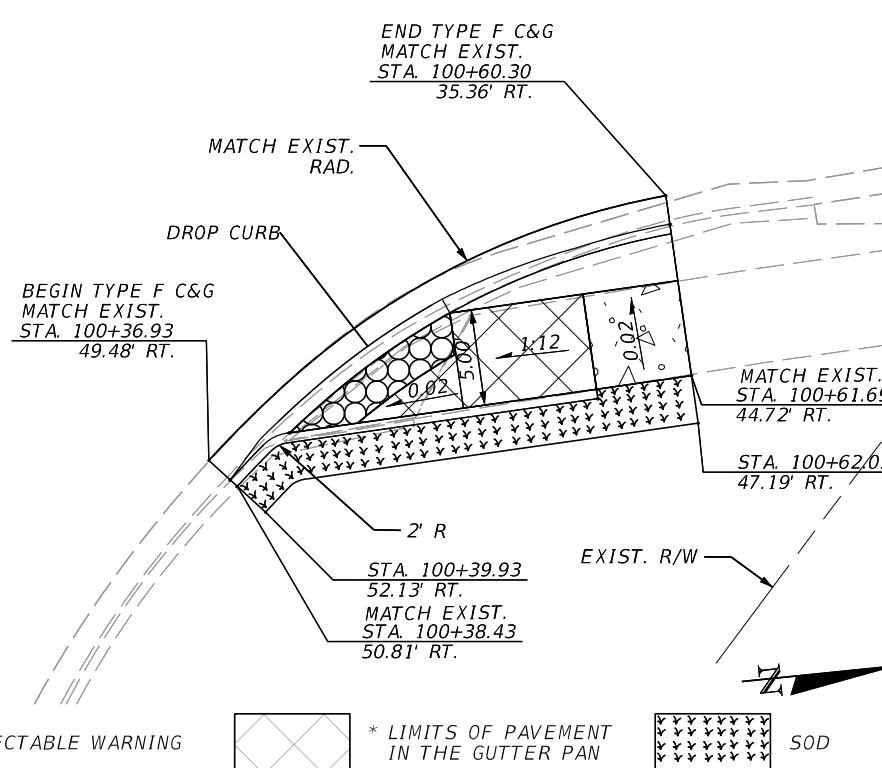


REVISIONS				ENGINEER OF RECORD	STATE OF FLORIDA DEPARTMENT OF TRANSPORTATION			SPECIAL DETAILS CURB RAMP (4)	SHEET NO.
DATE	DESCRIPTION	DATE	DESCRIPTION	SAMUEL ST. HILAIRE LICENSE NUMBER: 96545 FLORIDA DEPT. OF TRANSPORTATION 801 N. BROADWAY AVENUE BARTOW, FL 33830-3809	ROAD NO.	COUNTY	FINANCIAL PROJECT ID		59
					SR 35	HARDEE	446204-1-52-01		

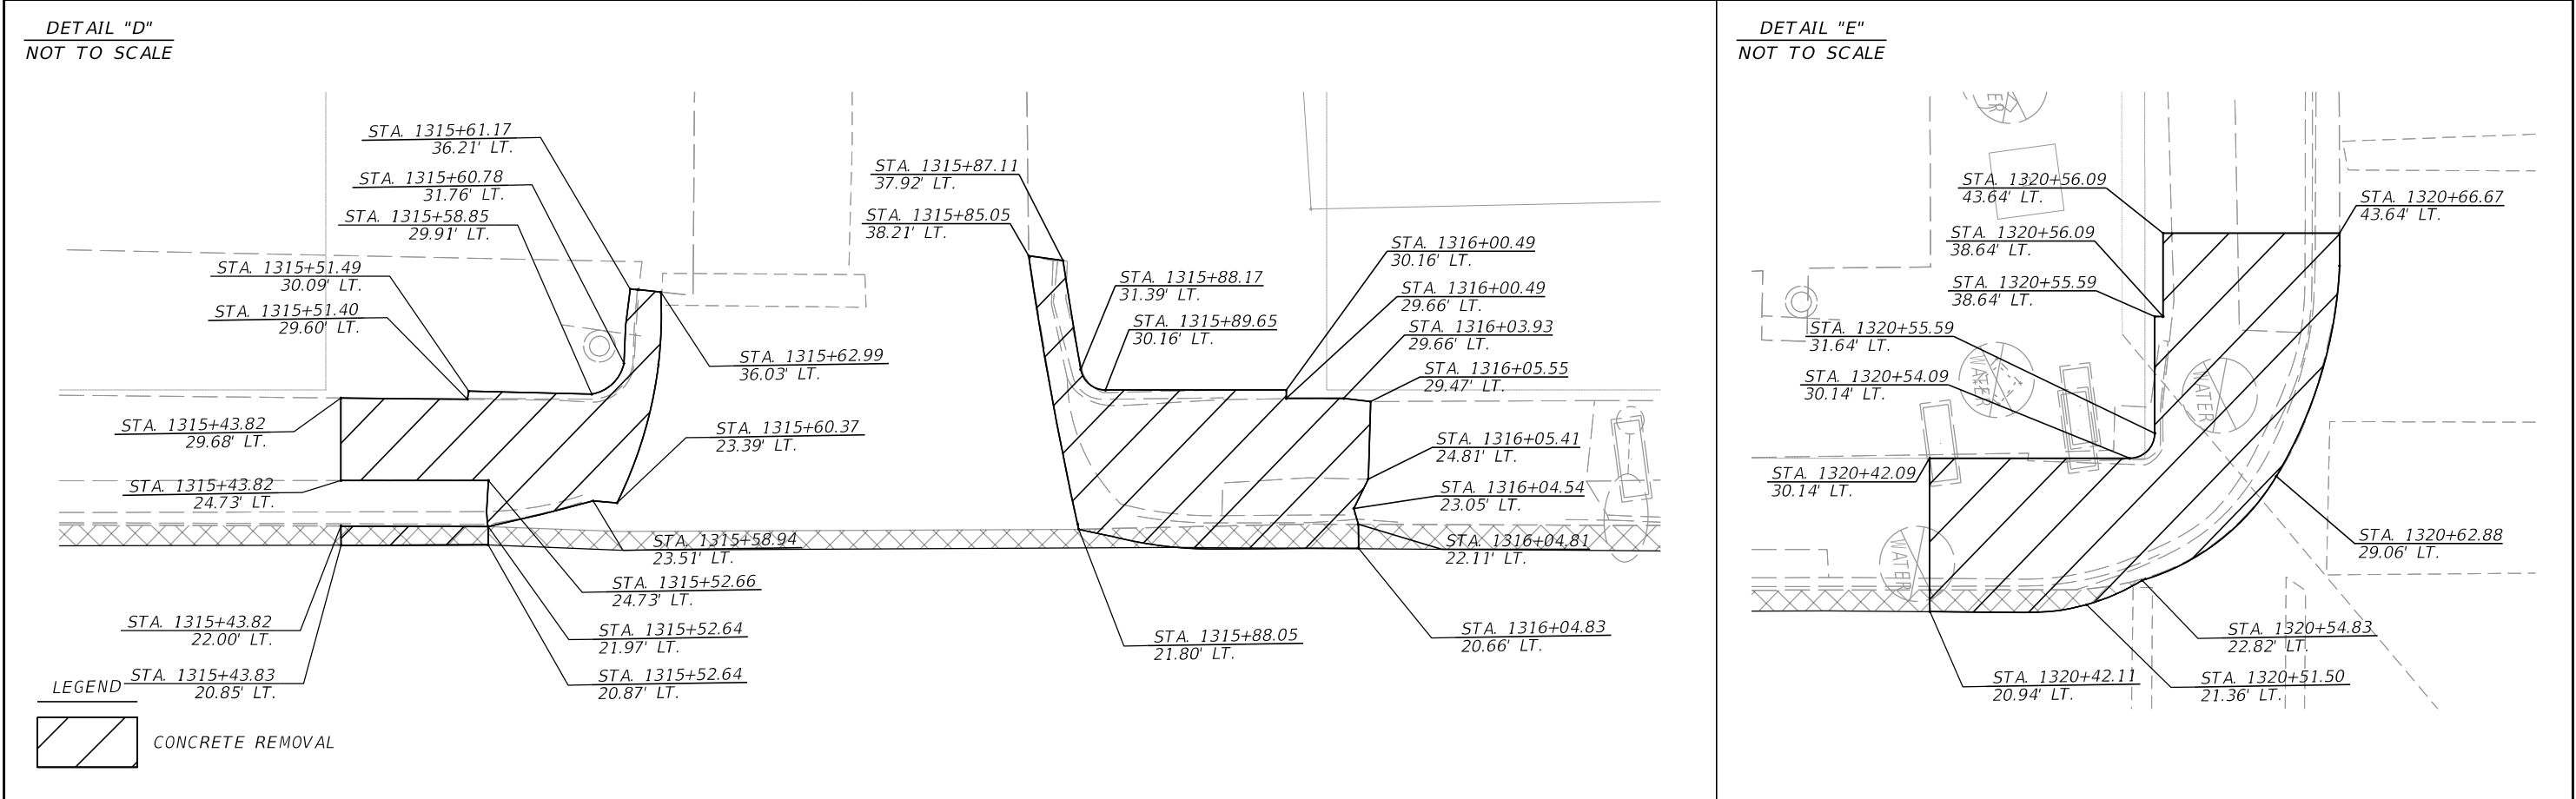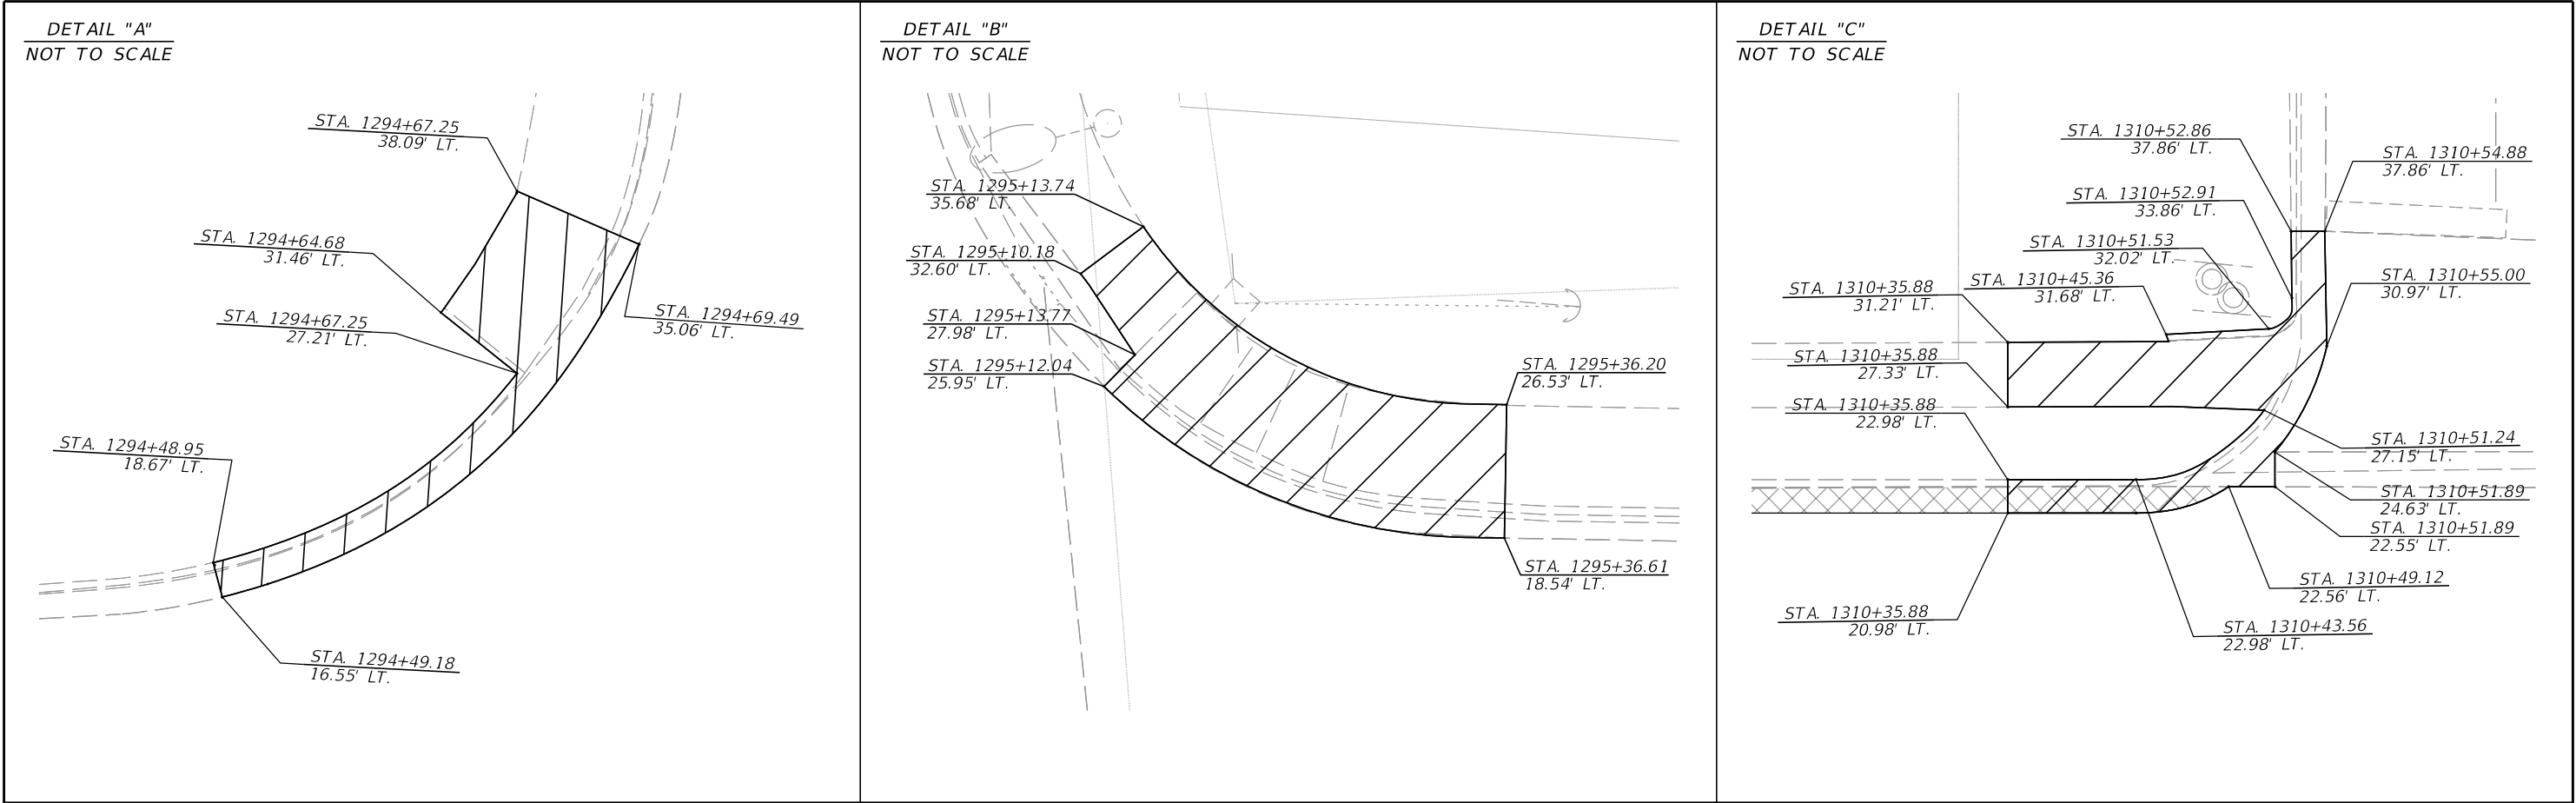



REVISIONS				ENGINEER OF RECORD		STATE OF FLORIDA DEPARTMENT OF TRANSPORTATION			SHEET NO.
DATE	DESCRIPTION	DATE	DESCRIPTION	SAMUEL ST. HILAIRE LICENSE NUMBER: 96545 FLORIDA DEPT. OF TRANSPORTATION 801 N. BROADWAY AVENUE BARTOW, FL 33830-3809		ROAD NO.	COUNTY	FINANCIAL PROJECT ID	
						SR 35	HARDEE	446204-1-52-01	

THE OFFICIAL RECORD OF THIS SHEET IS THE ELECTRONIC FILE DIGITALLY SIGNED AND SEALED UNDER RULE 61G15-23.004, F.A.C.


DETAIL "F"
NOT TO SCALE

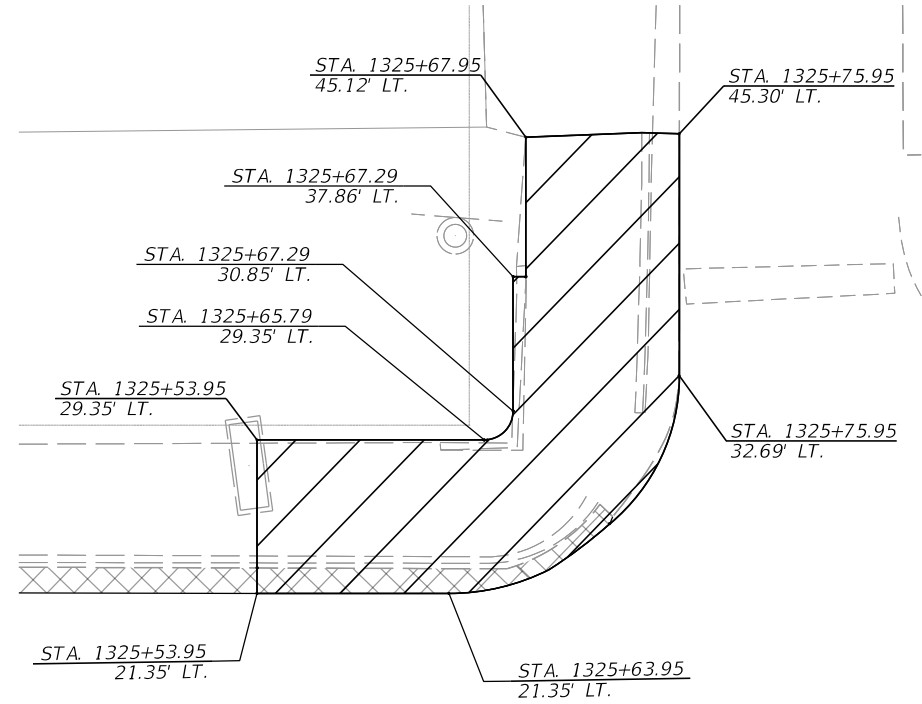


DETAIL "G"
NOT TO SCALE

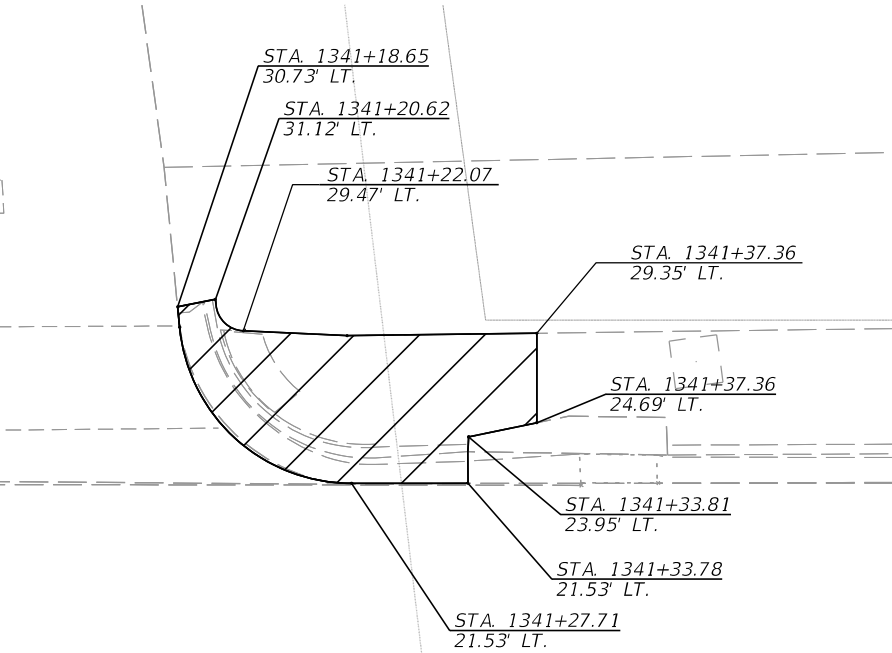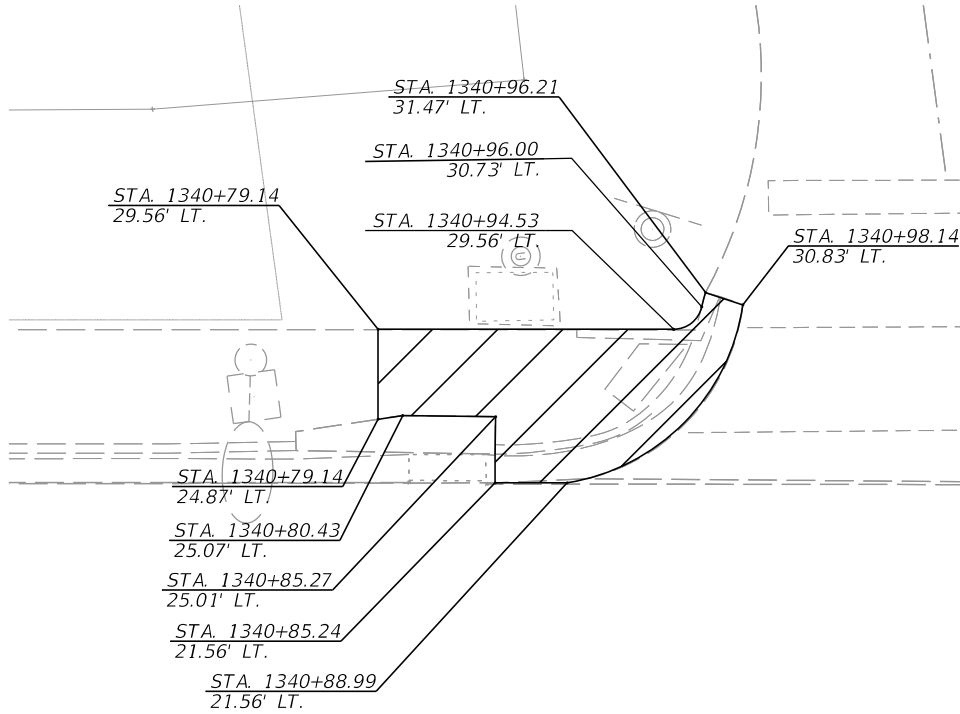

DETAIL "H"
NOT TO SCALE

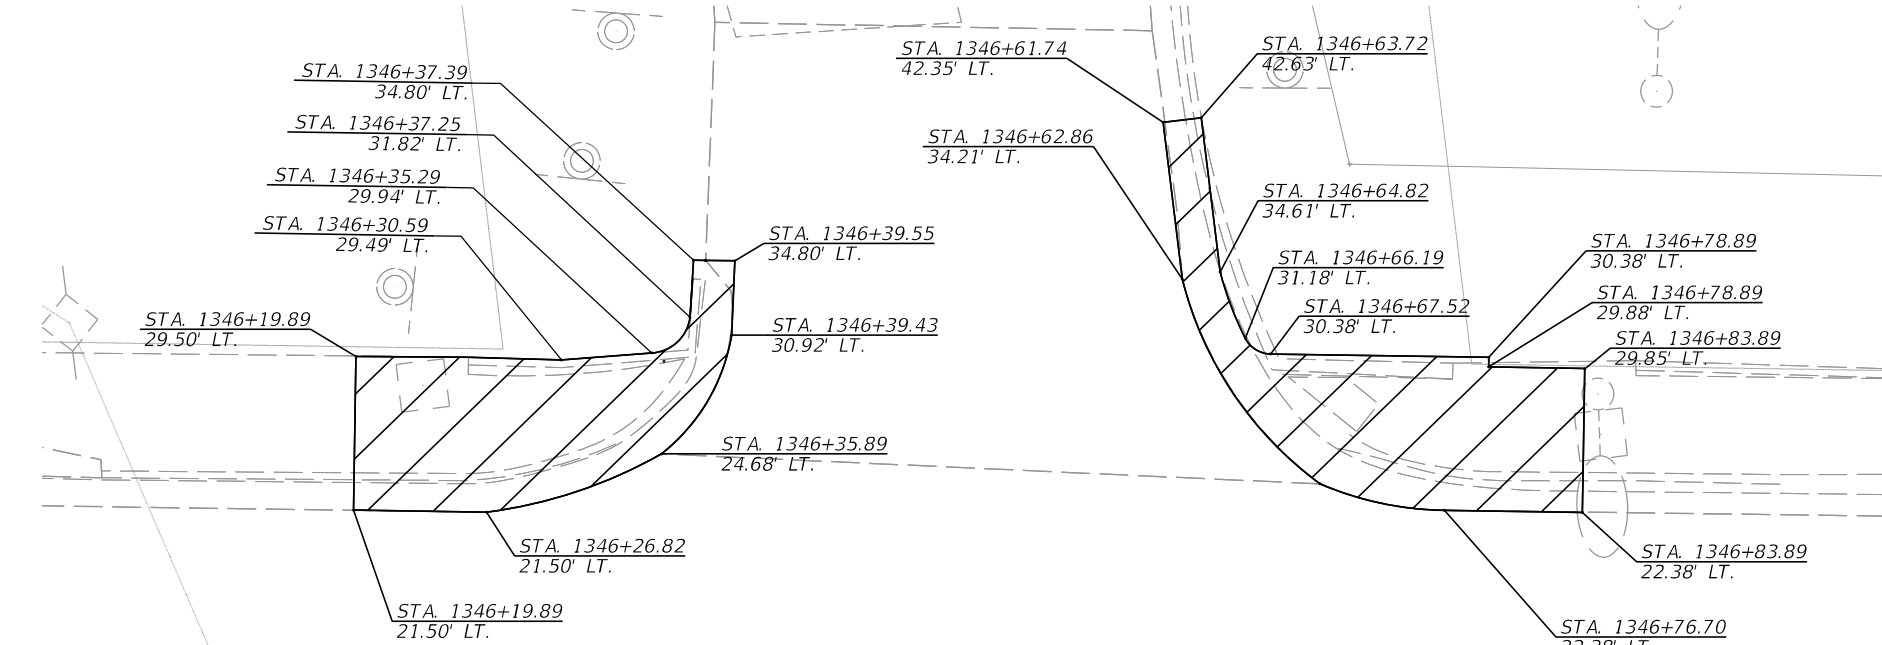



DETAIL "I"
NOT TO SCALE

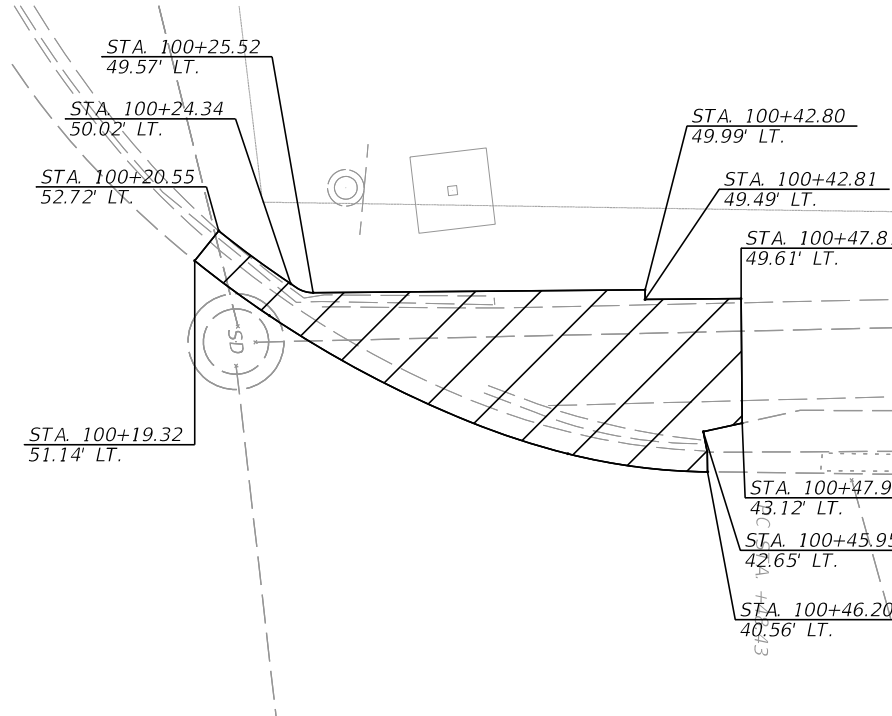

LEGEND





REVISIONS				ENGINEER OF RECORD		STATE OF FLORIDA DEPARTMENT OF TRANSPORTATION			CONCRETE REMOVAL DETAILS (2)	SHEET NO. 61
DATE	DESCRIPTION	DATE	DESCRIPTION	SAMUEL ST. HILAIRE LICENSE NUMBER: 96545 FLORIDA DEPT. OF TRANSPORTATION 801 N. BROADWAY AVENUE BARTOW, FL 33830-3809		ROAD NO.	COUNTY	FINANCIAL PROJECT ID		
						SR 35	HARDEE	446204-1-52-01		

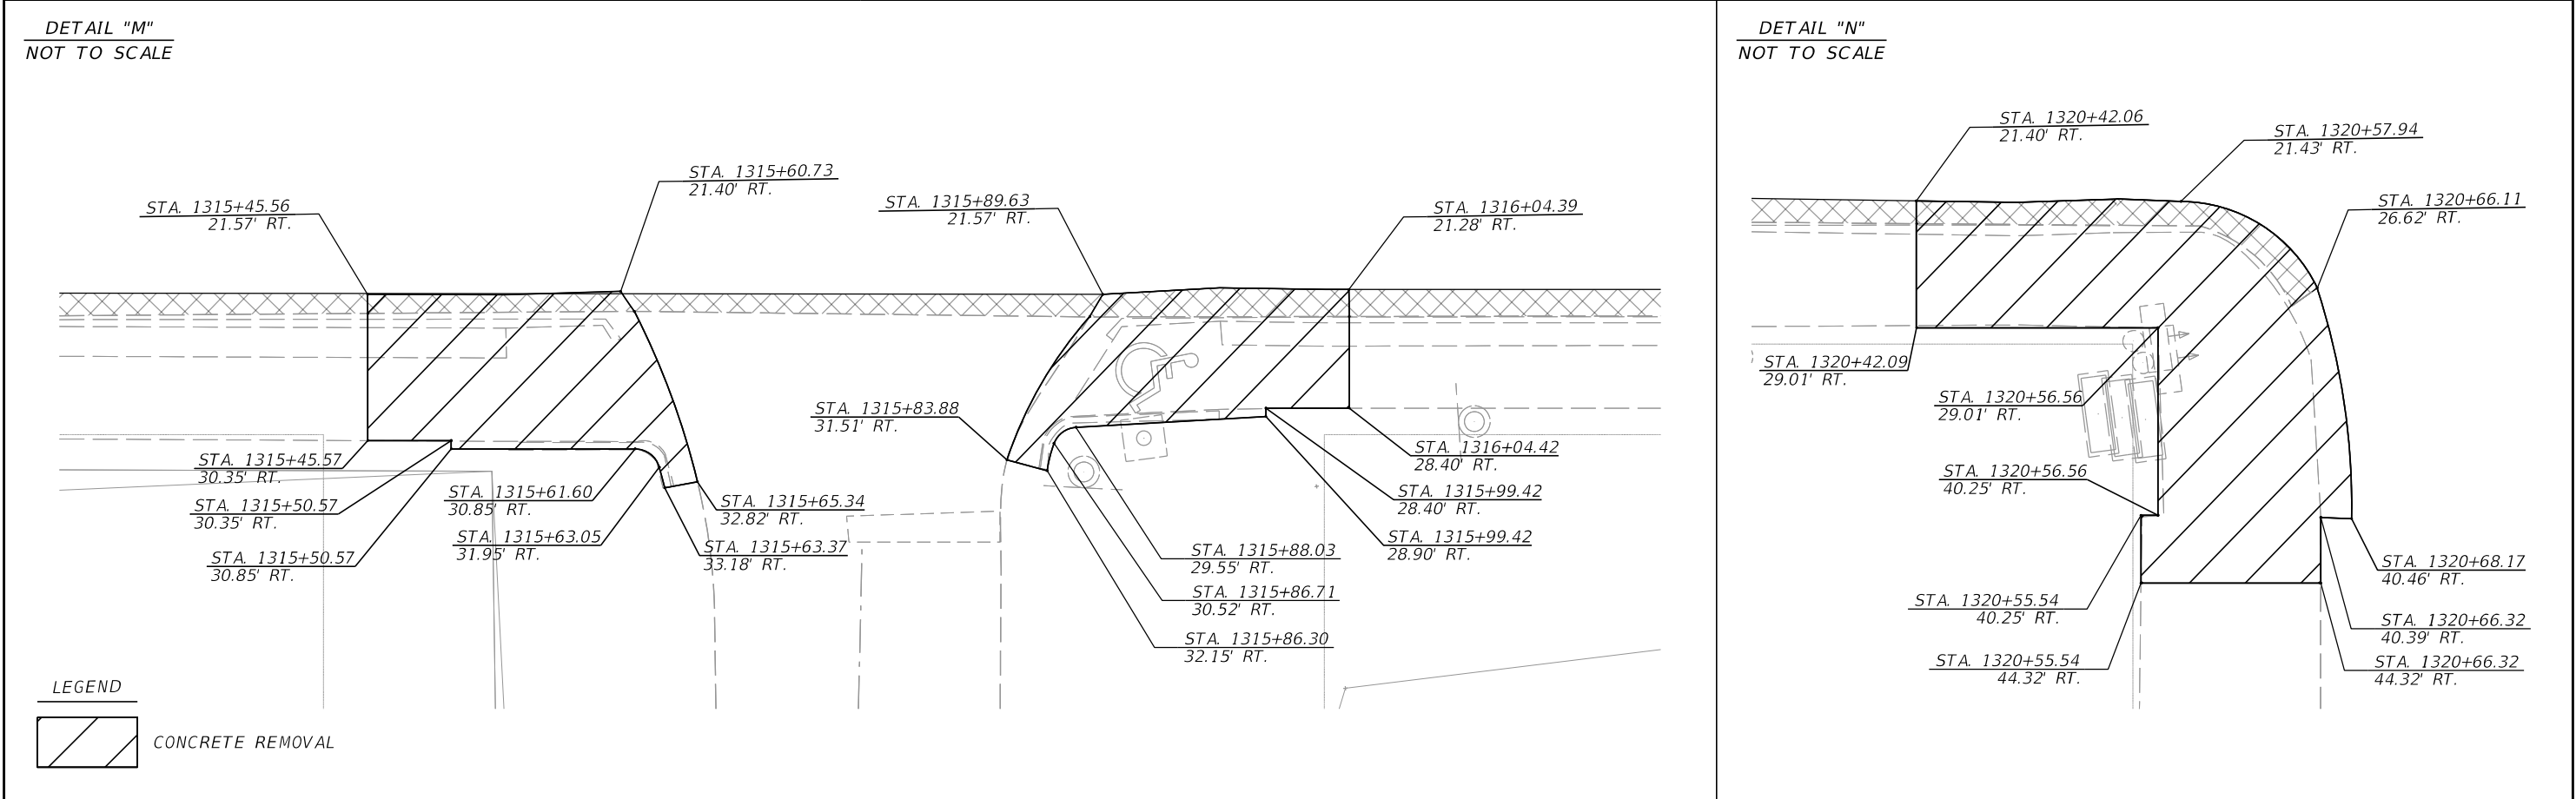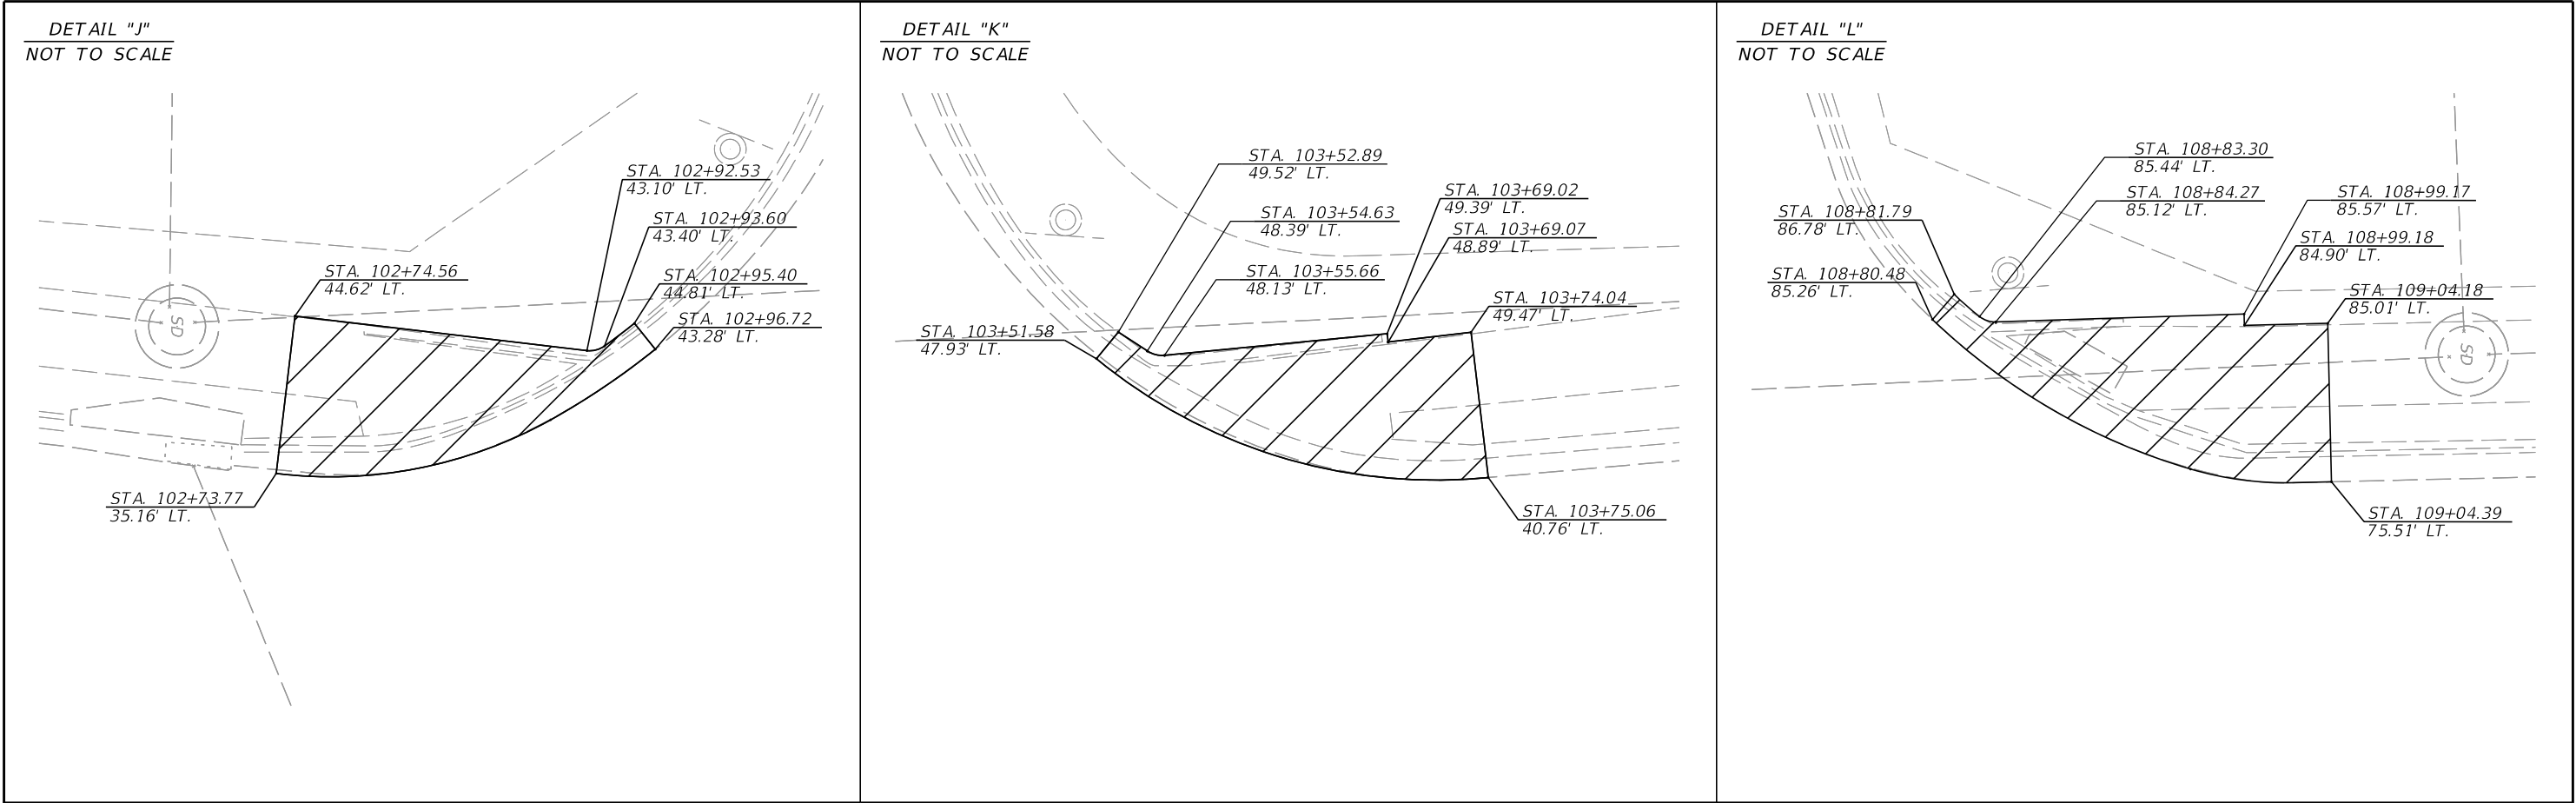

REVISIONS				ENGINEER OF RECORD		STATE OF FLORIDA DEPARTMENT OF TRANSPORTATION		CONCRETE REMOVAL DETAILS (3)	SHEET NO.
DATE	DESCRIPTION	DATE	DESCRIPTION	SAMUEL ST. HILAIRE LICENSE NUMBER: 96545 FLORIDA DEPT. OF TRANSPORTATION 801 N. BROADWAY AVENUE BARTOW, FL 33830-3809		ROAD NO.	COUNTY	FINANCIAL PROJECT ID	
						SR 35	HARDEE	446204-1-52-01	62

THE OFFICIAL RECORD OF THIS SHEET IS THE ELECTRONIC FILE DIGITALLY SIGNED AND SEALED UNDER RULE 61G15-23.004, F.A.C.

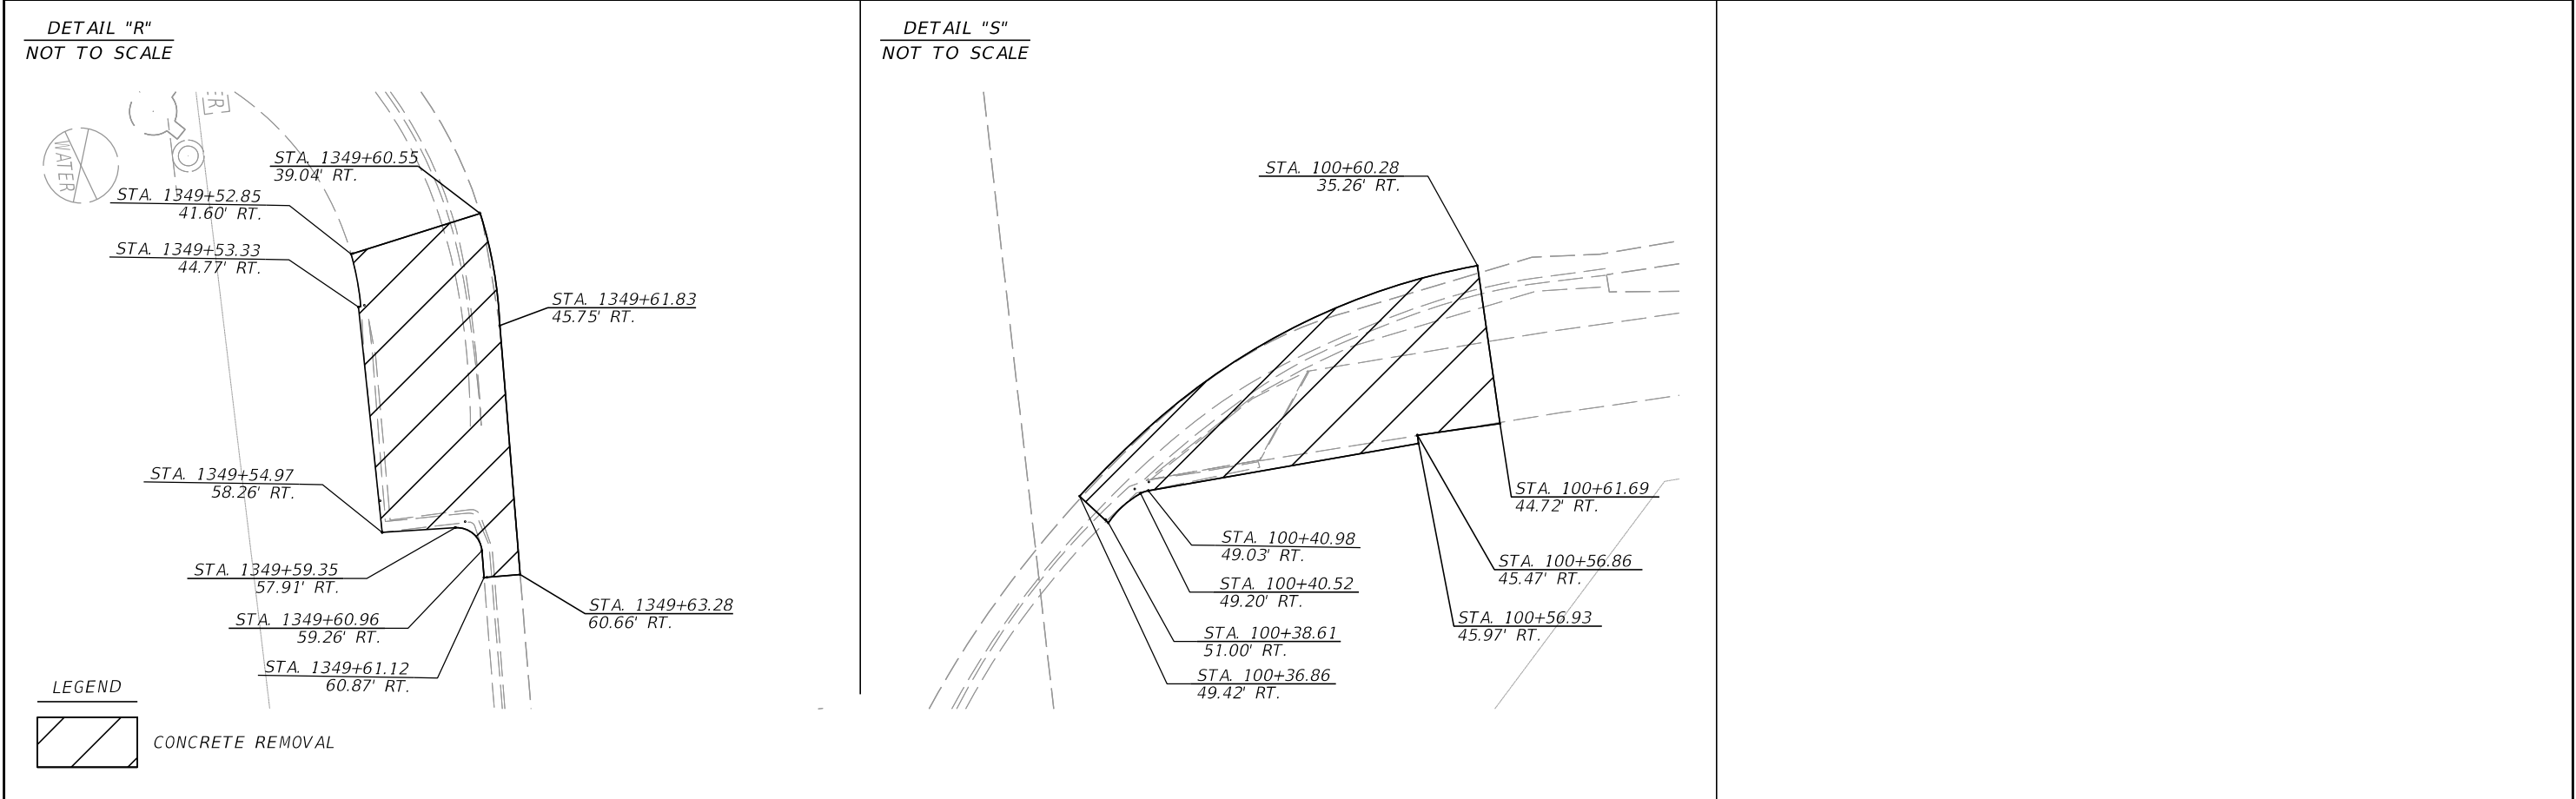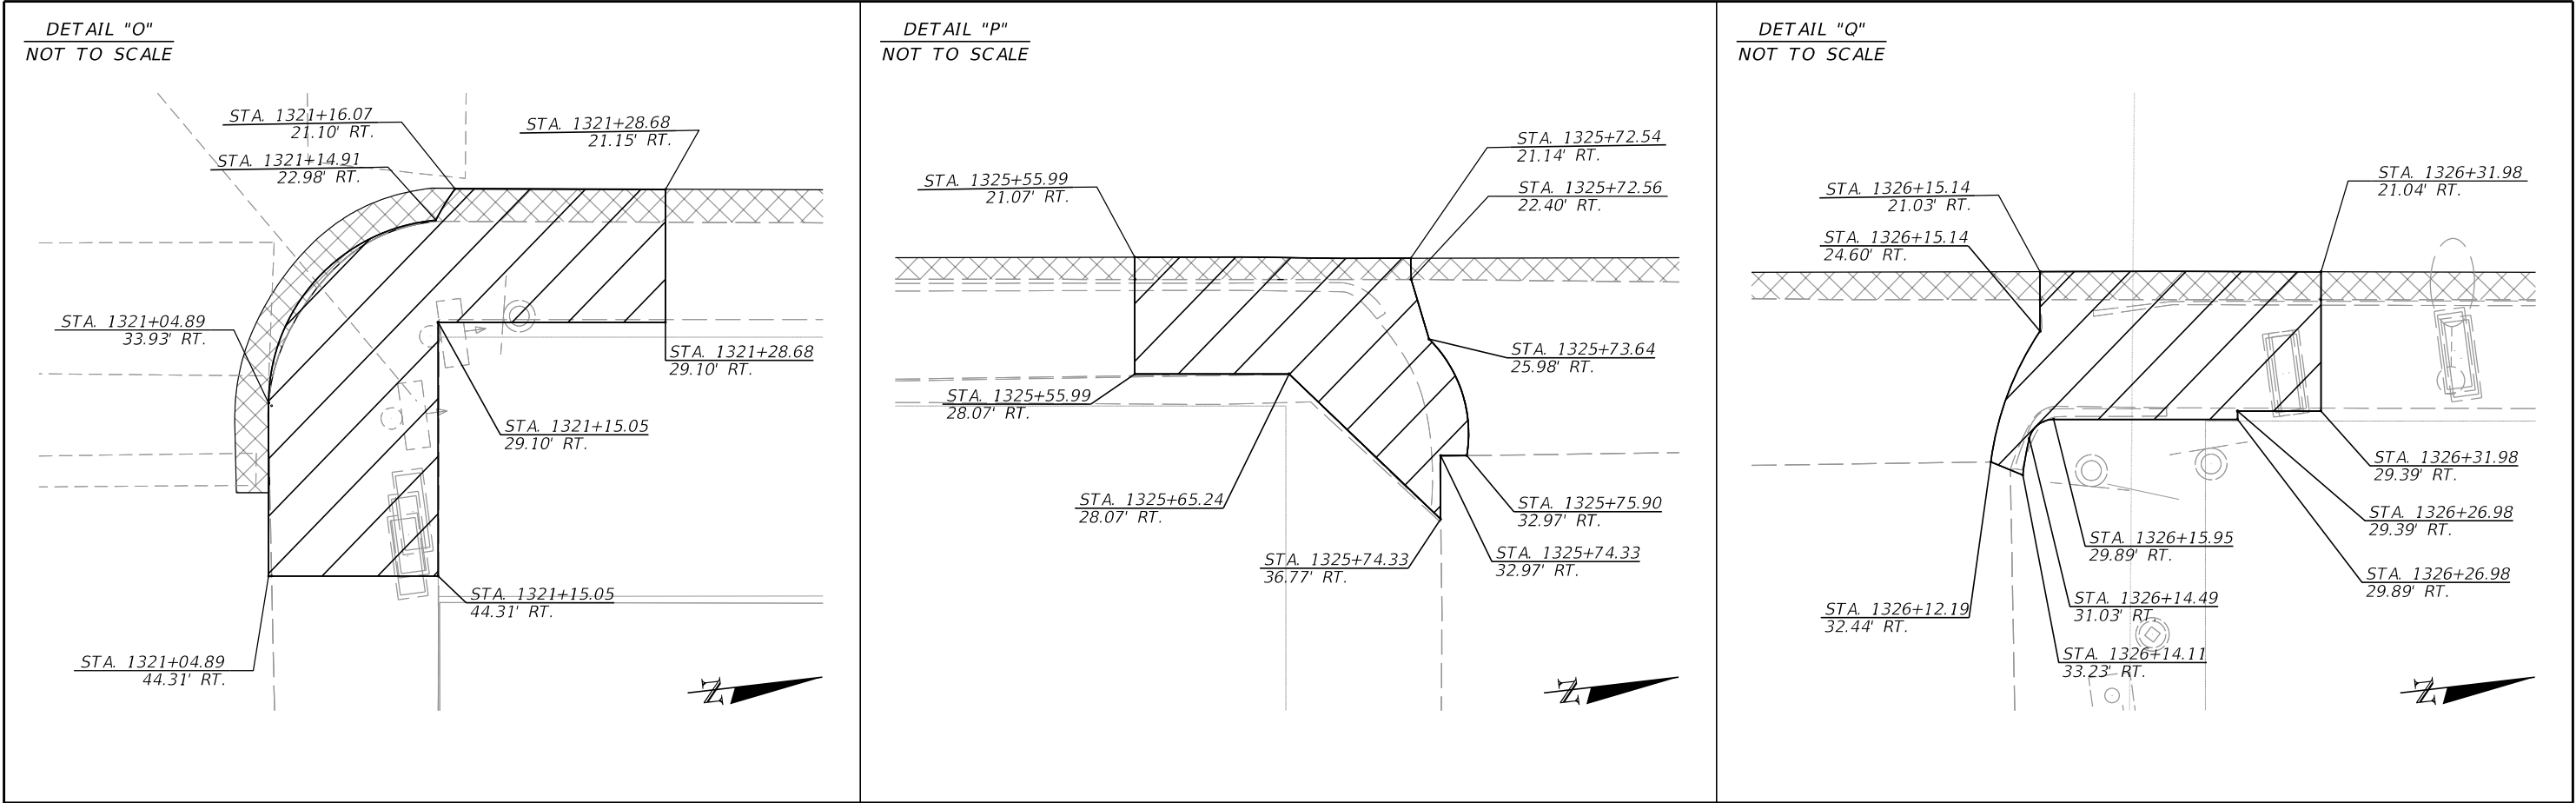

REVISIONS				ENGINEER OF RECORD		STATE OF FLORIDA DEPARTMENT OF TRANSPORTATION			CONCRETE REMOVAL DETAILS (4)	SHEET NO. 63
DATE	DESCRIPTION	DATE	DESCRIPTION	SAMUEL ST. HILAIRE LICENSE NUMBER: 96545 FLORIDA DEPT. OF TRANSPORTATION 801 N. BROADWAY AVENUE BARTOW, FL 33830-3809		ROAD NO.	COUNTY	FINANCIAL PROJECT ID		
						SR 35	HARDEE	446204-1-52-01		

THE OFFICIAL RECORD OF THIS SHEET IS THE ELECTRONIC FILE DIGITALLY SIGNED AND SEALED UNDER RULE 61G15-23.004, F.A.C.

1. DURING LANE CLOSURES USING THE MOTORIST AWARENESS SYSTEM THE SPEED LIMIT SHALL BE REDUCED TO 55 MPH. THE EXISTING POSTED SPEED LIMIT SHALL BE MAINTAINED FOR ALL OTHER WORK.
2. ALL PCMS BOARDS SHALL BE PLACED 14 DAYS IN ADVANCE TO ADVISE OF FUTURE LANE CLOSURES.
3. THERE ARE NO LANE CLOSURE RESTRICTIONS.
4. MILLING AND RESURFACING OPERATIONS ARE TO UTILIZE STANDARD PLANS INDEX NUMBERS 102-600, 102-602, 102-613, AND 102-615.
5. PERMANENT PAVEMENT MARKING OPERATIONS ARE TO UTILIZE STANDARD PLANS INDEX NUMBERS 102-600, 102-602, 102-607, 102-613, AND 102-615.
6. NOTIFY ALL LOCAL LAW ENFORCEMENT, EMERGENCY/RESCUE AGENCIES LOCATED IN THE PROJECT VICINITY TWENTY-FOUR (24) HOURS IN ADVANCE OF PERFORMING ANY LANE CLOSURES.
7. HARDEE COUNTY AND POLK COUNTY EMS CONTACT NUMBER: (863) 519-7400

1. WORK OPERATIONS SHALL UTILIZE THE FOLLOWING INDEX NUMBERS AS APPROPRIATE:

1. WORK OPERATIONS SHALL UTILIZE THE FOLLOWING INDEX NUMBERS AS APPROPRIATE:

-
- Diagram illustrating the sequence of traffic signs for a road work zone, showing the distance between signs:
- Sign A: ROAD WORK AHEAD
 - Sign B: SPEEDING FINES DOUBLED WHEN WORKERS PRESENT
 - Sign C: ROAD WORK 1 MILE
 - Sign D: ROAD WORK 1/2 MILE
 - Sign E: ROAD WORK 1500 FT
 - Sign F: ROAD WORK 1000 FT
 - Sign G: ROAD WORK 500 FT
 - Sign H: ROAD WORK NEXT 6 MILES
 - Sign I: END ROAD WORK
- Distances between signs:
- 500' between A and B
 - 500' between B and C
 - 2640' between C and D
 - 1140' between D and E
 - 500' between E and F
 - 500' between F and G
 - 500' between G and H

14 DAYS PRIOR TO LANE CLOSURE	
DISPLAY 1	DISPLAY 2
SR 35 LANE CLOSURES	BEGIN DATE

FROM STA.1052+82.07 TO 1294+64.47 = 65 MPH FROM STA.1294+64.47 TO STA.1349+69.29 BK. STA. 99+99.90 AH. TO STA.113+41.42 = 45 MPH

REA RD.
MAIN ST.

ENT. TO WALMART
N. FLORIDA AVE.
MORALES RD.
HELEN RD.
RAINEY BLVD.
BEESON RD.
HANCOCK RD.
SWAILS RD.
KEETON RD.
EARNEST RD./SWAILS RD.
POUCHER RD.
ERLER RD.
MCEWEN RD.
MAXWELL DR.
PINE CONE PARK
SNADY LN.
PINE CONE PARK
PINE CONE PARK
SR-62
ORANGE BLOSSOM RV PARK
BOSTICK RD.
SOUTH FLORIDA STATE COLLEGE
SAULS RD.

BIRDWOOD RD.
AUSTIN LN./OLD DIXIE HWY
TORREY DR.
MURRAY RD.
W. BROWARD ST./E. BROWARD ST.
FRANKLIN ST.
DOC COIL RD./HARDEE ST.
COCONUT ST.
BANANA ST.
LEMON ST.
PINEAPPLE ST.
JONES ST.
GRAPE ST.
ORANGE ST.
TANGERINE ST.
COUNTY LINE RD.
DIXIE DR.
DIXIE BLVD./PINECREST DR.
HILLCREST DR.
HILTON RD.




REVISIONS				ENGINEER OF RECORD	STATE OF FLORIDA DEPARTMENT OF TRANSPORTATION			TEMPORARY TRAFFIC CONTROL PLANS (1)	SHEET NO.
DATE	DESCRIPTION	DATE	DESCRIPTION	SAMUEL ST. HILAIRE LICENSE NUMBER: 96545 FLORIDA DEPT. OF TRANSPORTATION 801 N. BROADWAY AVENUE BARTOW, FL 33830-3809	ROAD NO.	COUNTY	FINANCIAL PROJECT ID		64
					SR 35	HARDEE	446204-1-52-01		

THE OFFICIAL RECORD OF THIS SHEET IS THE ELECTRONIC FILE DIGITALLY SIGNED AND SEALED UNDER RULE 61G15-23.004, F.A.C.

PEDESTRIAN DETOUR - PHASE 1A

- WORK ZONE SIGN
- WORK AREA
- PEDESTRIAN LONGITUDINAL CHANNELIZING DEVICE (LCD)
- DETOUR PATH FOR PEDESTRIANS
- DIRECTION PATH FOR PEDESTRIANS
- SIGNALIZED INTERSECTION

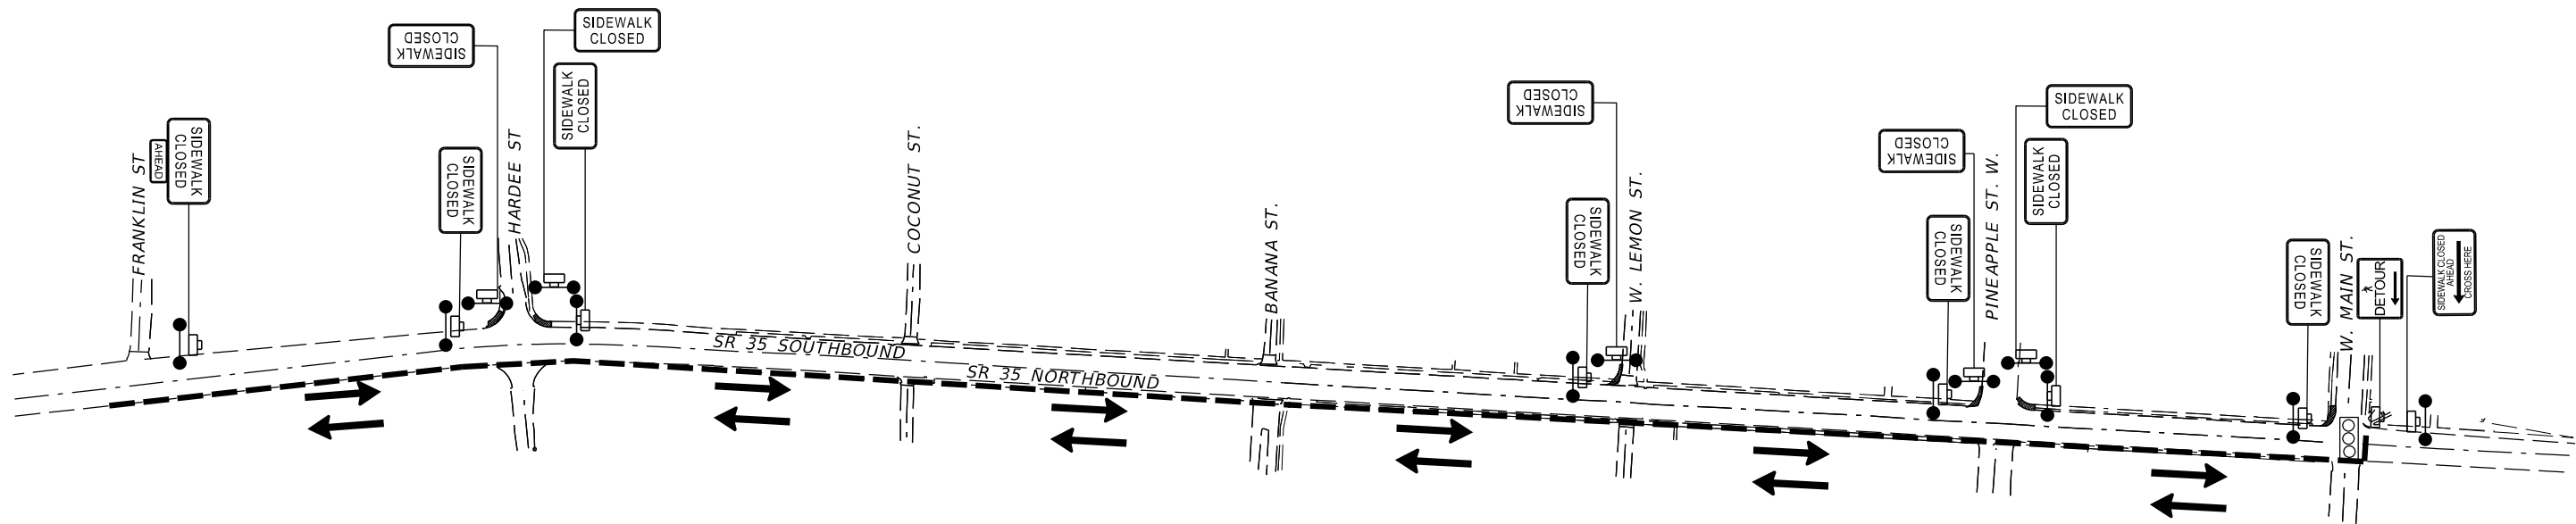


NOT TO SCALE

REVISIONS				ENGINEER OF RECORD	STATE OF FLORIDA DEPARTMENT OF TRANSPORTATION			TEMPORARY TRAFFIC CONTROL PLANS (2)	SHEET NO.
DATE	DESCRIPTION	DATE	DESCRIPTION	SAMUEL ST. HILAIRE LICENSE NUMBER: 96545 FLORIDA DEPT. OF TRANSPORTATION 801 N. BROADWAY AVENUE BARTOW, FL 33830-3809	ROAD NO.	COUNTY	FINANCIAL PROJECT ID		65
					SR 35	HARDEE	446204-1-52-01		

PEDESTRIAN DETOUR - PHASE 1A

- WORK ZONE SIGN
- WORK AREA
- PEDESTRIAN LONGITUDINAL CHANNELIZING DEVICE (LCD)
- DETOUR PATH FOR PEDESTRIANS
- DIRECTION PATH FOR PEDESTRIANS
- SIGNALIZED INTERSECTION

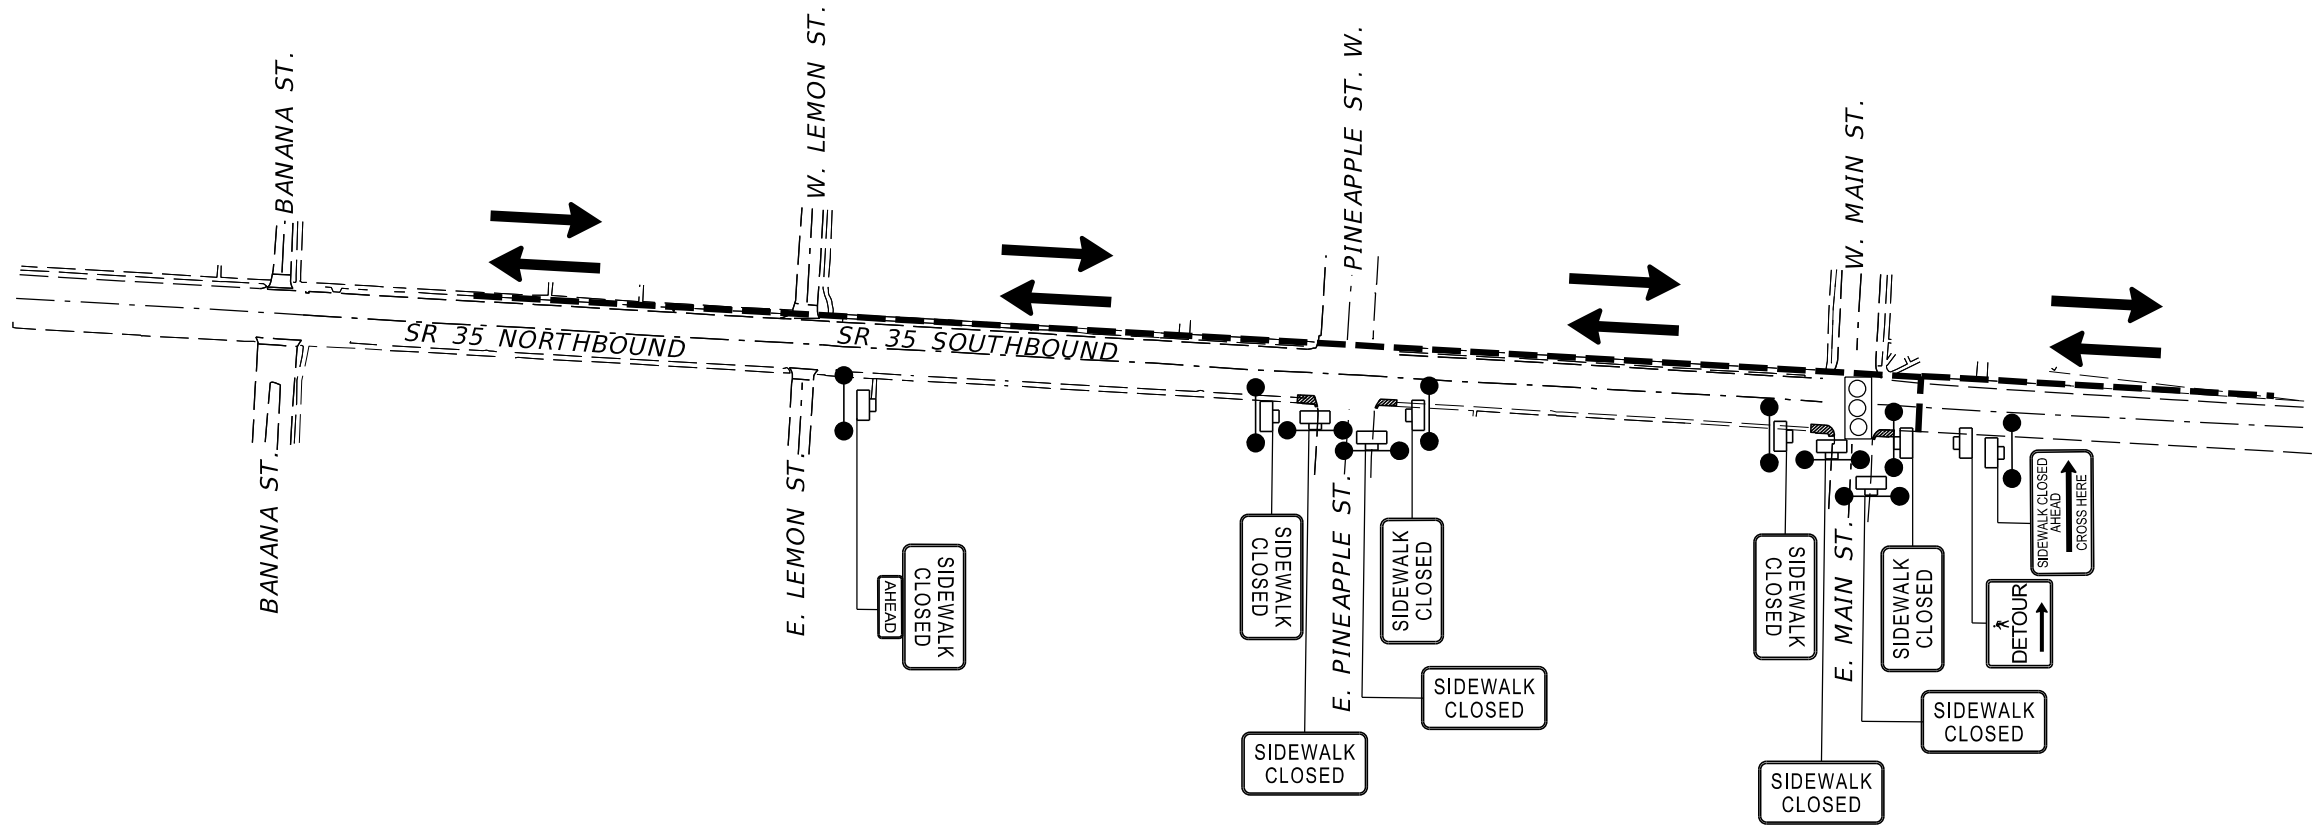


NOT TO SCALE

REVISIONS				ENGINEER OF RECORD	STATE OF FLORIDA DEPARTMENT OF TRANSPORTATION			TEMPORARY TRAFFIC CONTROL PLANS (3)	SHEET NO.
DATE	DESCRIPTION	DATE	DESCRIPTION	SAMUEL ST. HILAIRE LICENSE NUMBER: 96545 FLORIDA DEPT. OF TRANSPORTATION 801 N. BROADWAY AVENUE BARTOW, FL 33830-3809	ROAD NO.	COUNTY	FINANCIAL PROJECT ID		66
					SR 35	HARDEE	446204-1-52-01		

THE OFFICIAL RECORD OF THIS SHEET IS THE ELECTRONIC FILE DIGITALLY SIGNED AND SEALED UNDER RULE 61G15-23.004, F.A.C.

PEDESTRIAN DETOUR - PHASE 1D

- SIGNALIZED INTERSECTION
- WORK ZONE SIGN
- WORK AREA
- PEDESTRIAN LONGITUDINAL CHANNELIZING DEVICE (LCD)
- DETOUR PATH FOR PEDESTRIANS
- DIRECTION PATH FOR PEDESTRIANS

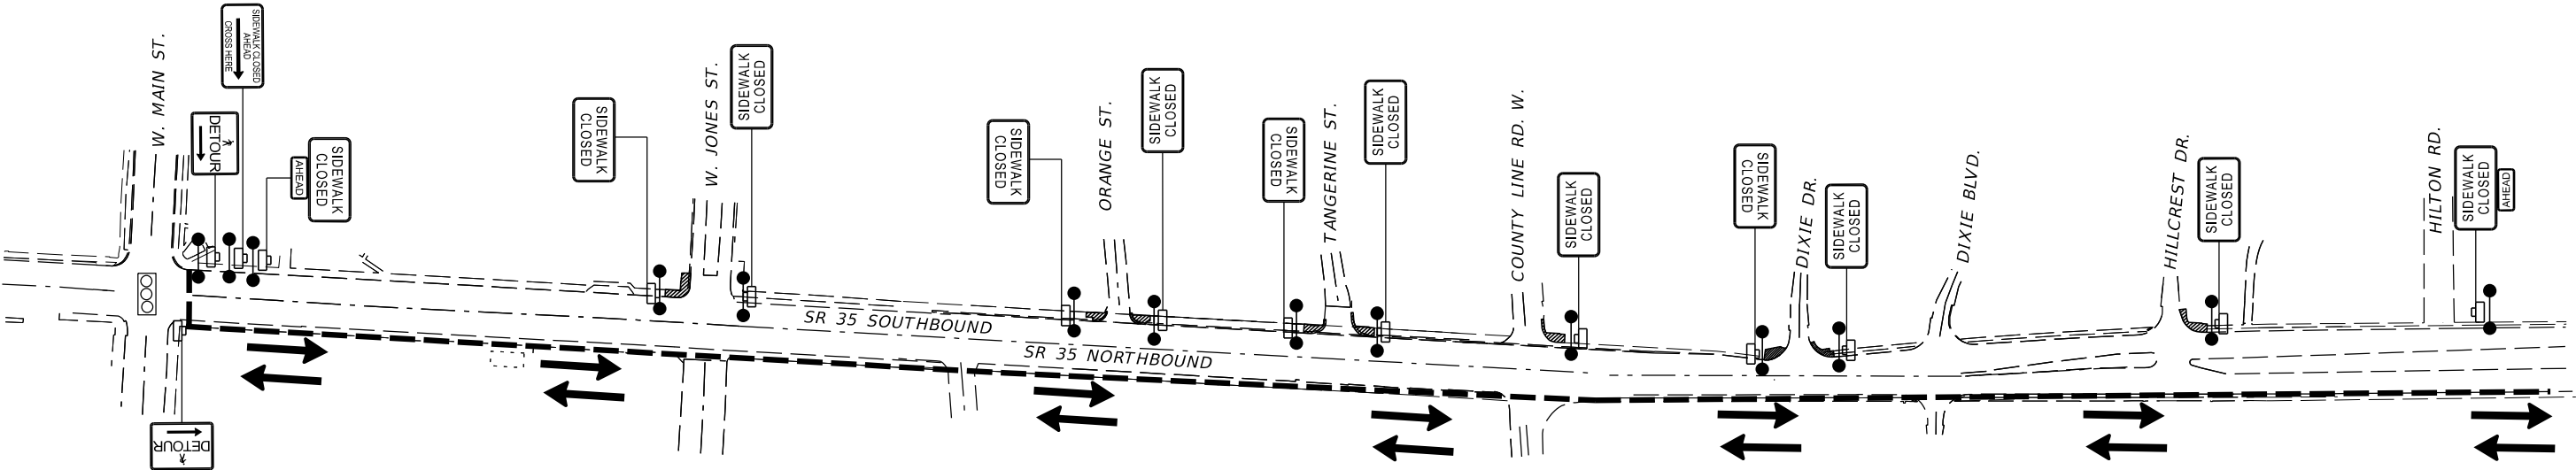


NOT TO SCALE

REVISIONS				ENGINEER OF RECORD		STATE OF FLORIDA DEPARTMENT OF TRANSPORTATION			TEMPORARY TRAFFIC CONTROL PLANS (4)	SHEET NO.
DATE	DESCRIPTION	DATE	DESCRIPTION	SAMUEL ST. HILAIRE LICENSE NUMBER: 96545 FLORIDA DEPT. OF TRANSPORTATION 801 N. BROADWAY AVENUE BARTOW, FL 33830-3809		ROAD NO.	COUNTY	FINANCIAL PROJECT ID		
						SR 35	HARDEE	446204-1-52-01		67

PEDESTRIAN DETOUR - PHASE 1D

- SIGNALIZED INTERSECTION
- WORK ZONE SIGN
- WORK AREA
- PEDESTRIAN LONGITUDINAL CHANNELIZING DEVICE (LCD)
- DETOUR PATH FOR PEDESTRIANS
- DIRECTION PATH FOR PEDESTRIANS

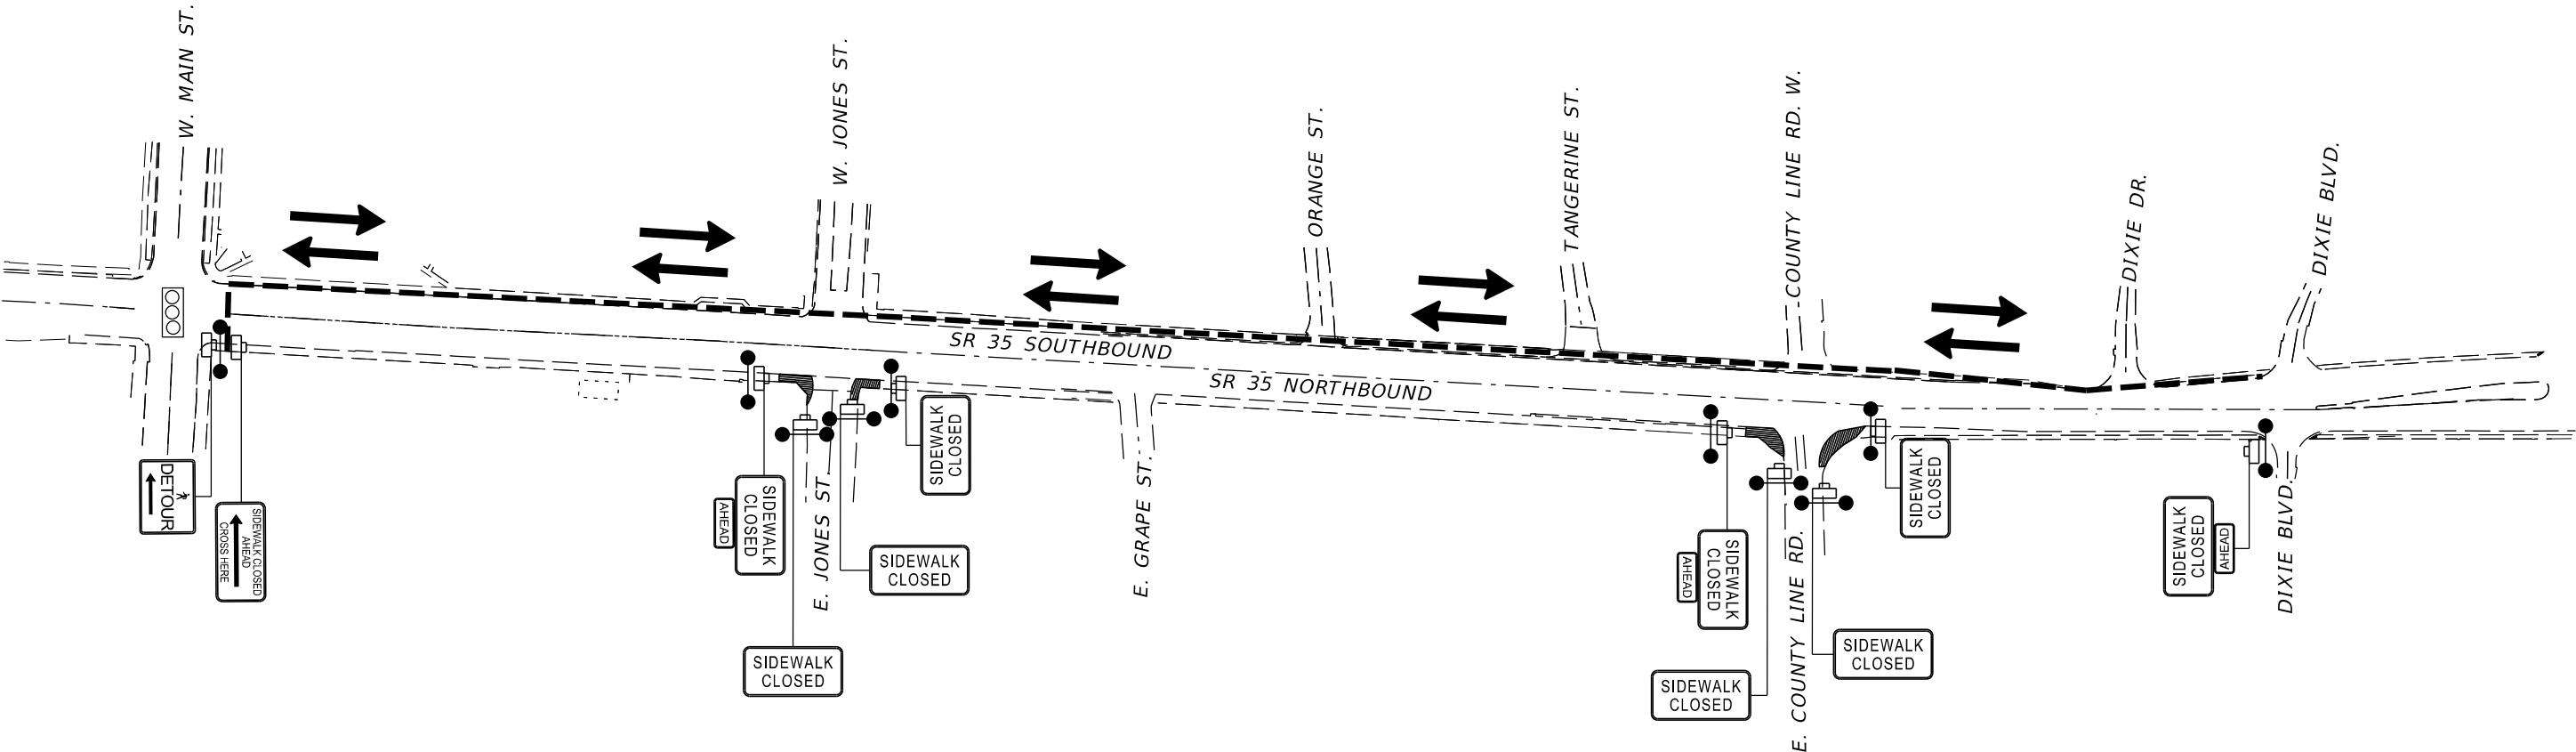

NOT TO SCALE

REVISIONS				ENGINEER OF RECORD	STATE OF FLORIDA DEPARTMENT OF TRANSPORTATION			TEMPORARY TRAFFIC CONTROL PLANS (5)	SHEET NO.
DATE	DESCRIPTION	DATE	DESCRIPTION	SAMUEL ST. HILAIRE LICENSE NUMBER: 96545 FLORIDA DEPT. OF TRANSPORTATION 801 N. BROADWAY AVENUE BARTOW, FL 33830-3809	ROAD NO.	COUNTY	FINANCIAL PROJECT ID		68
					SR 35	HARDEE	446204-1-52-01		