CONTRACT PLANS COMPONENTS

ROADWAY
SIGNING AND PAVEMENT MARKING
STRUCTURES

INDEX OF ROADWAY PLANS


SHEET NO.			SHEET DESCRIPTION
1			KEY SHEET
2			SIGNATURE SHEET
3	to	12	TYPICAL SECTIONS
13	to	16	TYPICAL SECTION DETAILS
17			MODEL MANAGEMENT
18	to	37	PROJECT CONTROL
38			GENERAL NOTES
39	to	94	ROADWAY PLAN
95			INTERSECTION LAYOUT
96	to	98	SPECIAL DETAILS
99	to	106	DRAINAGE NETWORK PLAN/PROFILE
107	to	111	DRAINAGE NETWORK CROSS SECTIONS
112			OPTIONAL MATERIALS TABULATION
113	to	114	DRAINAGE DETAILS
115	to	204	CROSS SECTIONS
205	to	252	TEMPORARY TRAFFIC CONTROL PLANS
253	to	308	UTILITY ADJUSTMENTS
GR-1	-	GR-14*	REPORT OF CORE BORINGS
GR-15	-	GR-16*	BORING LOCATION PLAN
GR-17	-	GR-18*	REPORT OF BORINGS
UTV-1	-	UTV-3*	VERIFIED UTILITY LOCATE


** These sheets are included in the index of Roadway Plans only to indicate that they are part of the Roadway Plans. These sheets are contained in a separate digitally signed and sealed document.*

STATE OF FLORIDA
DEPARTMENT OF TRANSPORTATION

ROADWAY PLANS

FINANCIAL PROJECT ID 446205-1-52-01 , 446205-1-52-02
(FEDERAL FUNDS)
HARDEE COUNTY (06010)
STATE ROAD NO. 35
FROM N OF SR 64 TO BELL ST

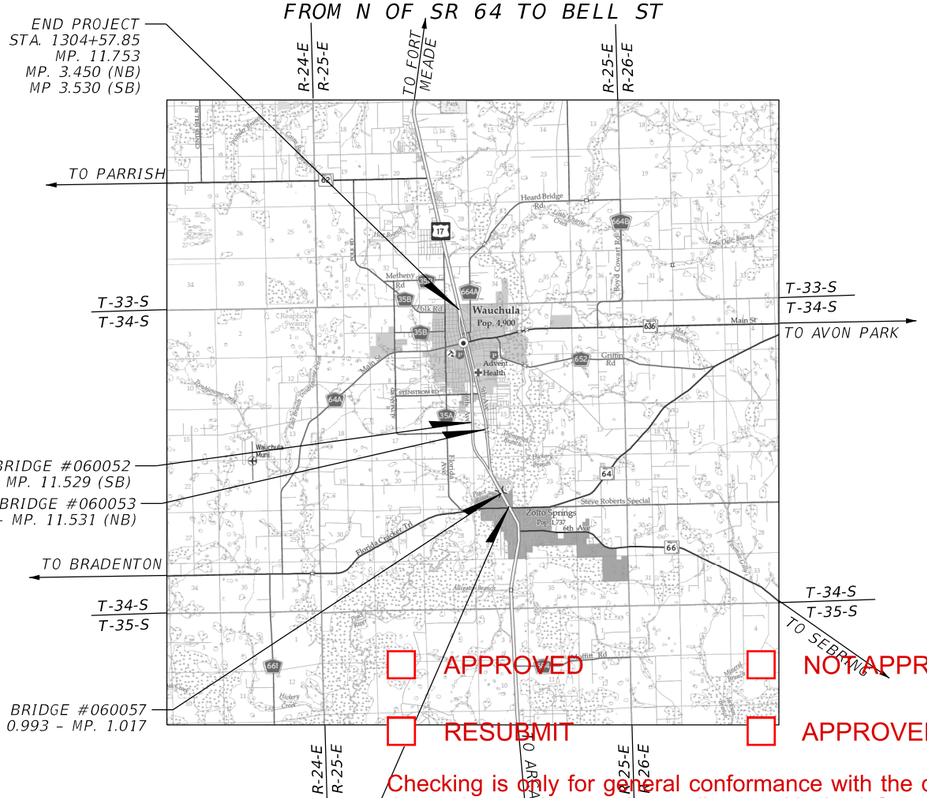

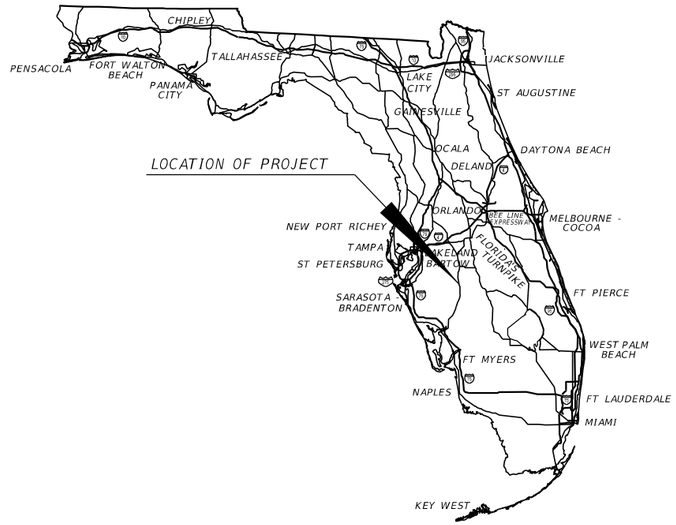

PHASE IV
APRIL 2026

APPROVED NOT APPROVED
RESUBMIT APPROVED AS NOTED

Checking is only for general conformance with the design concept of the project and general compliance with the information given in the contract documents. Any action shown is subject to the requirements of the plans and specifications. Contractor is responsible for dimensions which shall be confirmed and correlated at the job site, fabrication processes and techniques of construction: coordination of his work with that of all other trades; and satisfactory performance of his work.
GEOTECHNICAL COMMENTS ATTACHED.

PROFESSIONAL SERVICE INDUSTRIES, INC.

Date 4-1-2026 By NS.

GOVERNING STANDARD PLANS:

Florida Department of Transportation, FY2026-27 Standard Plans for Road and Bridge Construction and applicable Interim Revisions (IRs).

Standard Plans for Road Construction and associated IRs are available at the following website: http://www.fdot.gov/design/standardplans

APPLICABLE IRs: IR - -

Standard Plans for Bridge Construction are included in the Structures Plans Component

GOVERNING STANDARD SPECIFICATIONS:

Florida Department of Transportation, FY 2026-27 Standard Specifications for Road and Bridge Construction at the following website: http://www.fdot.gov/programmanagement/Implemented/SpecBooks

ROADWAY PLANS ENGINEER OF RECORD:


CODY BAYER, P.E.
P.E. LICENSE NUMBER 90812
DRMP, INC.
941 LAKE BALDWIN LANE
ORLANDO, FL 32814
407-896-0594
CONTRACT NO.: CAS92
VENDOR NO.: F591791174001

FDOT PROJECT MANAGER:

SCOTT MCCALL

CONSTRUCTION CONTRACT NO.	FISCAL YEAR	SHEET NO.
T1937	27	

THE OFFICIAL RECORD OF THIS SHEET IS THE ELECTRONIC FILE DIGITALLY SIGNED AND SEALED UNDER RULE 61G15-23.004, F.A.C.

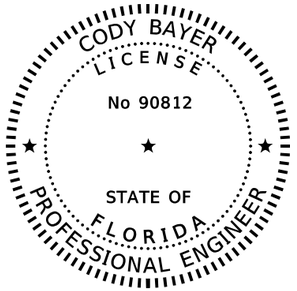

THIS ITEM HAS BEEN DIGITALLY SIGNED AND SEALED BY


ON THE DATE ADJACENT TO THE SEAL

SIGNATURE MUST BE VERIFIED ON ANY ELECTRONIC COPIES.

DRMP, INC.
941 LAKE BALDWIN LANE
ORLANDO, FLORIDA 32814
CODY BAYER, P.E. NO. 90812

THE ABOVE NAMED PROFESSIONAL ENGINEER SHALL BE RESPONSIBLE FOR THE FOLLOWING SHEETS IN ACCORDANCE WITH RULE 61G15-23.004, F.A.C.

SHEET NO.	SHEET DESCRIPTION
1	KEY SHEET
2	SIGNATURE SHEET
3 - 12	TYPICAL SECTIONS
13 - 16	TYPICAL SECTION DETAILS
17	MODEL MANAGEMENT
18 - 37	PROJECT CONTROL
38	GENERAL NOTES
39 - 94	ROADWAY PLAN
95	INTERSECTION LAYOUT
96 - 98	SPECIAL DETAILS
115 - 204	CROSS SECTIONS
253 - 308	UTILITY ADJUSTMENTS

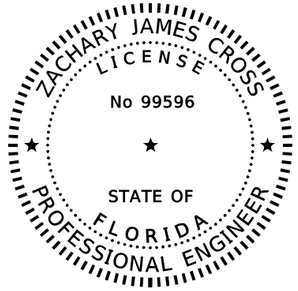

THIS ITEM HAS BEEN DIGITALLY SIGNED AND SEALED BY


ON THE DATE ADJACENT TO THE SEAL

SIGNATURE MUST BE VERIFIED ON ANY ELECTRONIC COPIES.

BAYER UNITED ENGINEERING CONSULTANTS, LLC
320 W. KENNEDY BLVD. STE 650
TAMPA, FLORIDA 33606
ZACHARY JAMES CROSS P.E. NO. 99596

THE ABOVE NAMED PROFESSIONAL ENGINEER SHALL BE RESPONSIBLE FOR THE FOLLOWING SHEETS IN ACCORDANCE WITH RULE 61G15-23.004, F.A.C.

SHEET NO.	SHEET DESCRIPTION
2	SIGNATURE SHEET
99 - 106	DRAINAGE NETWORK PLAN/PROFILE
107 - 111	DRAINAGE NETWORK CROSS SECTIONS
112	OPTIONAL MATERIALS TABULATION
113 - 114	DRAINAGE DETAILS

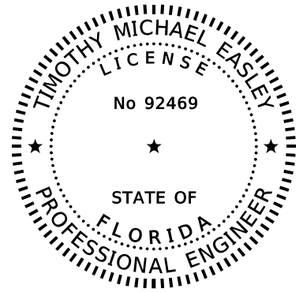

THIS ITEM HAS BEEN DIGITALLY SIGNED AND SEALED BY

ON THE DATE ADJACENT TO THE SEAL

SIGNATURE MUST BE VERIFIED ON ANY ELECTRONIC COPIES.

BAYER UNITED ENGINEERING CONSULTANTS, LLC
320 W. KENNEDY BLVD. STE 650
TAMPA, FLORIDA 33606
TIMOTHY MICHAEL EASLEY, P.E. NO. 92469

THE ABOVE NAMED PROFESSIONAL ENGINEER SHALL BE RESPONSIBLE FOR THE FOLLOWING SHEETS IN ACCORDANCE WITH RULE 61G15-23.004, F.A.C.

SHEET NO.	SHEET DESCRIPTION
2	SIGNATURE SHEET
205 - 252	TEMPORARY TRAFFIC CONTROL PLAN

FILE NAME	FILE DESCRIPTION	ORIGINAL SHA256 Encryption Code	CURRENT SHA256 Encryption Code

REVISIONS			
DATE	DESCRIPTION	DATE	DESCRIPTION

ENGINEER OF RECORD

CODY BAYER, P.E.
LICENSE NUMBER: 90812
DRMP, INC.
941 LAKE BALDWIN LANE
ORLANDO, FL 32814


STATE OF FLORIDA
DEPARTMENT OF TRANSPORTATION

ROAD NO.	COUNTY	FINANCIAL PROJECT ID
SR 35	HARDEE	446205-1-52-01

SIGNATURE SHEET

SHEET NO.

c:\pw_working\drmp01\d0103394\SIGNRD01.dgn : SIGNATURESHEETS
CKramer 3/30/2026 1:46:13 PM

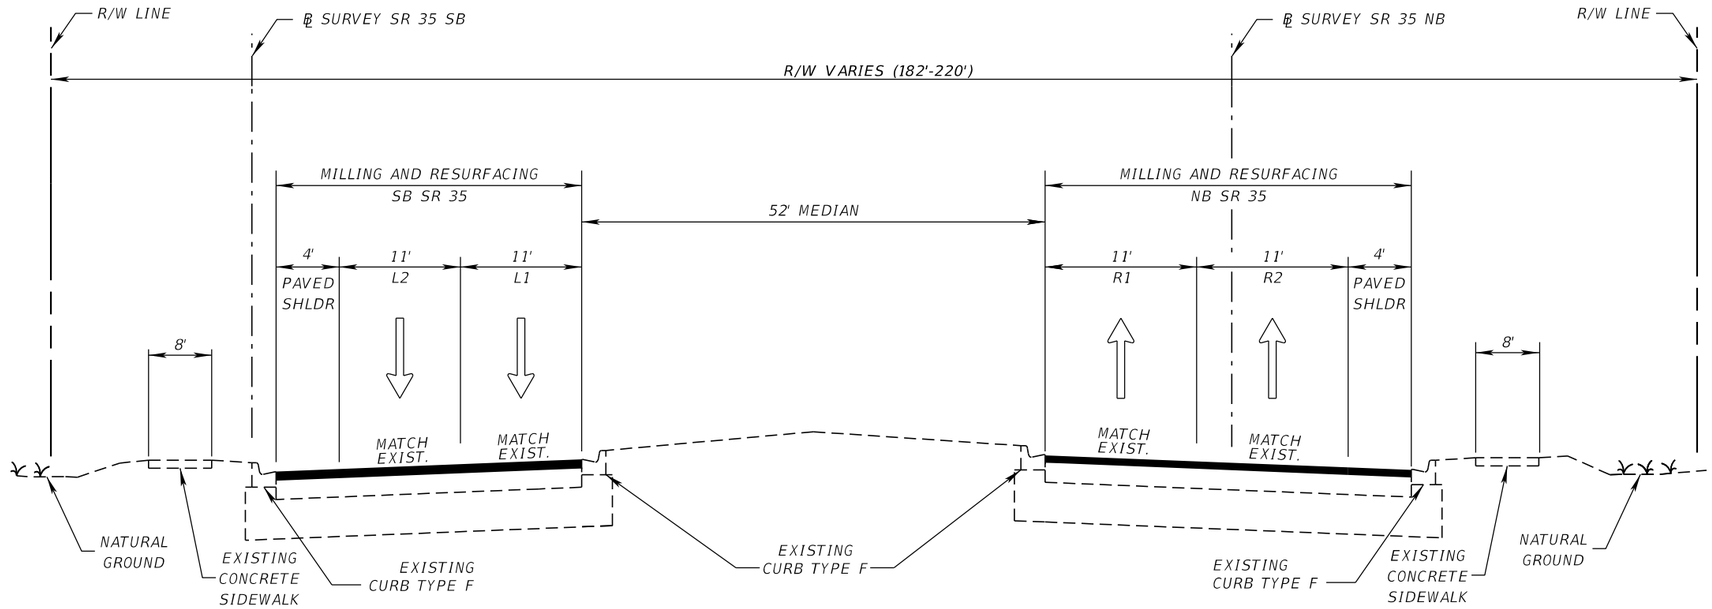

TYPICAL SECTION NO. 1
SR 35
STA. 1091+38.92 TO STA. 1105+34.09 (NB)
STA. 1109+17.71 TO STA. 1122+70.00 (NB)
STA. 510+75.62 TO STA. 523+97.87 (SB)
STA. 527+82.51 TO STA. 541+07.43 (SB)

SMOOTHNESS CLASS 2

SB TRAVEL LANES AND PAVED SHOULDER

MILL EXISTING ASPHALT PAVEMENT (4" DEPTH)
TYPE SP STRUCTURAL COURSE (TRAFFIC C) (2 ½")
FRICTION COURSE FC-12.5 (TRAFFIC C) (PG 76-22) (1 ½")

NB TRAVEL LANES AND PAVED SHOULDER

MILL EXISTING ASPHALT PAVEMENT (3" DEPTH)
TYPE SP STRUCTURAL COURSE (TRAFFIC C) (1 ½")
FRICTION COURSE FC-12.5 (TRAFFIC C) (PG 76-22) (1 ½")

TURN LANES, CROSSOVERS, AND SIDE STREETS

MILL EXISTING ASPHALT PAVEMENT (1 ½" DEPTH)
FRICTION COURSE FC-12.5 (TRAFFIC C) (PG 76-22) (1 ½")

TRAFFIC DATA
(APPLIED TO EACH DIRECTION)

CURRENT YEAR = 2018 AADT = 13000
ESTIMATED OPENING YEAR = 2024 AADT = 14400
ESTIMATED DESIGN YEAR = 2044 AADT = 19300
K = 9.0% D = 99.9% T = 12.2% (24 HOUR)
DESIGN HOUR T = 6.1%
POSTED SPEED = 55 MPH
DESIGN SPEED = 45 MPH
CONTEXT CLASSIFICATION = C3C

REVISIONS			
DATE	DESCRIPTION	DATE	DESCRIPTION

ENGINEER OF RECORD
CODY BAYER, P.E.
LICENSE NUMBER: 90812
DRMP, INC.
941 LAKE BALDWIN LANE
ORLANDO, FL 32814

STATE OF FLORIDA
DEPARTMENT OF TRANSPORTATION


ROAD NO.	COUNTY	FINANCIAL PROJECT ID
SR 35	HARDEE	446205-1-52-01

TYPICAL SECTIONS (1)

SHEET NO.

THE OFFICIAL RECORD OF THIS SHEET IS THE ELECTRONIC FILE DIGITALLY SIGNED AND SEALED UNDER RULE 61G15-23.004, F.A.C.

c:\pw_working\drmp01\d0103394\TYPSRD01.dgn : TYPICAL SHEET -1
CKramer 3/30/2026 1:46:29 PM

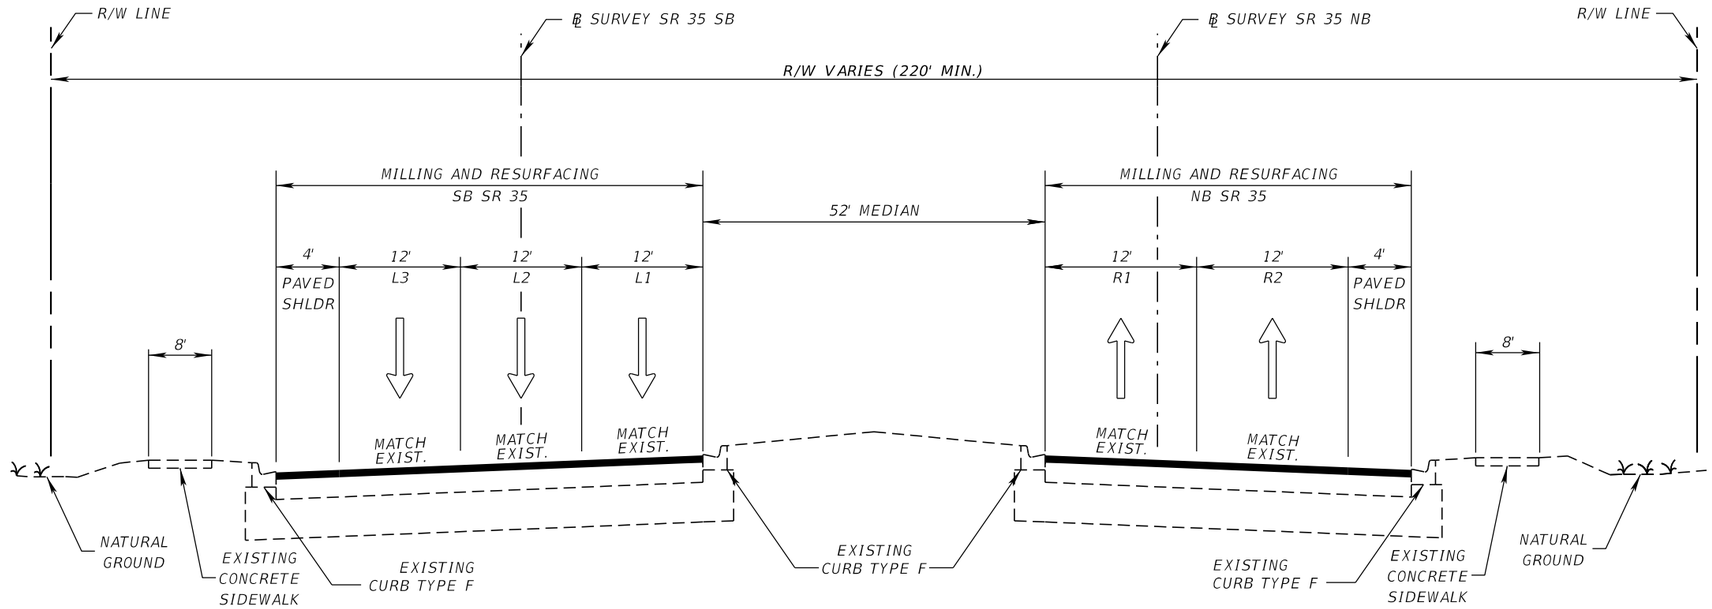

TYPICAL SECTION NO. 2
SR 35
STA. 1122+70.00 TO STA. 1141+76.96 (NB)
STA. 541+07.43 TO STA. 553+22.84 (SB)

SMOOTHNESS CLASS 2

SB L1, L3 TRAVEL LANES AND PAVED SHOULDER

MILL EXISTING ASPHALT PAVEMENT (3" DEPTH)
TYPE SP STRUCTURAL COURSE (TRAFFIC C) (1 ½")
FRICTION COURSE FC-12.5 (TRAFFIC C) (PG 76-22) (1 ½")

SB L2 TRAVEL LANE

MILL EXISTING ASPHALT PAVEMENT (4" DEPTH)
TYPE SP STRUCTURAL COURSE (TRAFFIC C) (2 ½")
FRICTION COURSE FC-12.5 (TRAFFIC C) (PG 76-22) (1 ½")

NB TRAVEL LANES AND PAVED SHOULDER

MILL EXISTING ASPHALT PAVEMENT (3" DEPTH)
TYPE SP STRUCTURAL COURSE (TRAFFIC C) (1 ½")
FRICTION COURSE FC-12.5 (TRAFFIC C) (PG 76-22) (1 ½")

TURN LANES, CROSSOVERS, AND SIDE STREETS

MILL EXISTING ASPHALT PAVEMENT (1 ½" DEPTH)
FRICTION COURSE FC-12.5 (TRAFFIC C) (PG 76-22) (1 ½")

TRAFFIC DATA (APPLIED TO EACH DIRECTION)

CURRENT YEAR = 2018 AADT = 13000
ESTIMATED OPENING YEAR = 2024 AADT = 14400
ESTIMATED DESIGN YEAR = 2044 AADT = 19300
K = 9.0% D = 99.9% T = 12.2% (24 HOUR)
DESIGN HOUR T = 6.1%
DESIGN SPEED = 55 MPH
CONTEXT CLASSIFICATION = C3C

REVISIONS			
DATE	DESCRIPTION	DATE	DESCRIPTION

ENGINEER OF RECORD

CODY BAYER, P.E.
LICENSE NUMBER: 90812
DRMP, INC.
941 LAKE BALDWIN LANE
ORLANDO, FL 32814


STATE OF FLORIDA
DEPARTMENT OF TRANSPORTATION

ROAD NO.	COUNTY	FINANCIAL PROJECT ID
SR 35	HARDEE	446205-1-52-01

TYPICAL SECTIONS (2)

SHEET NO.

THE OFFICIAL RECORD OF THIS SHEET IS THE ELECTRONIC FILE DIGITALLY SIGNED AND SEALED UNDER RULE 61G15-23.004, F.A.C.

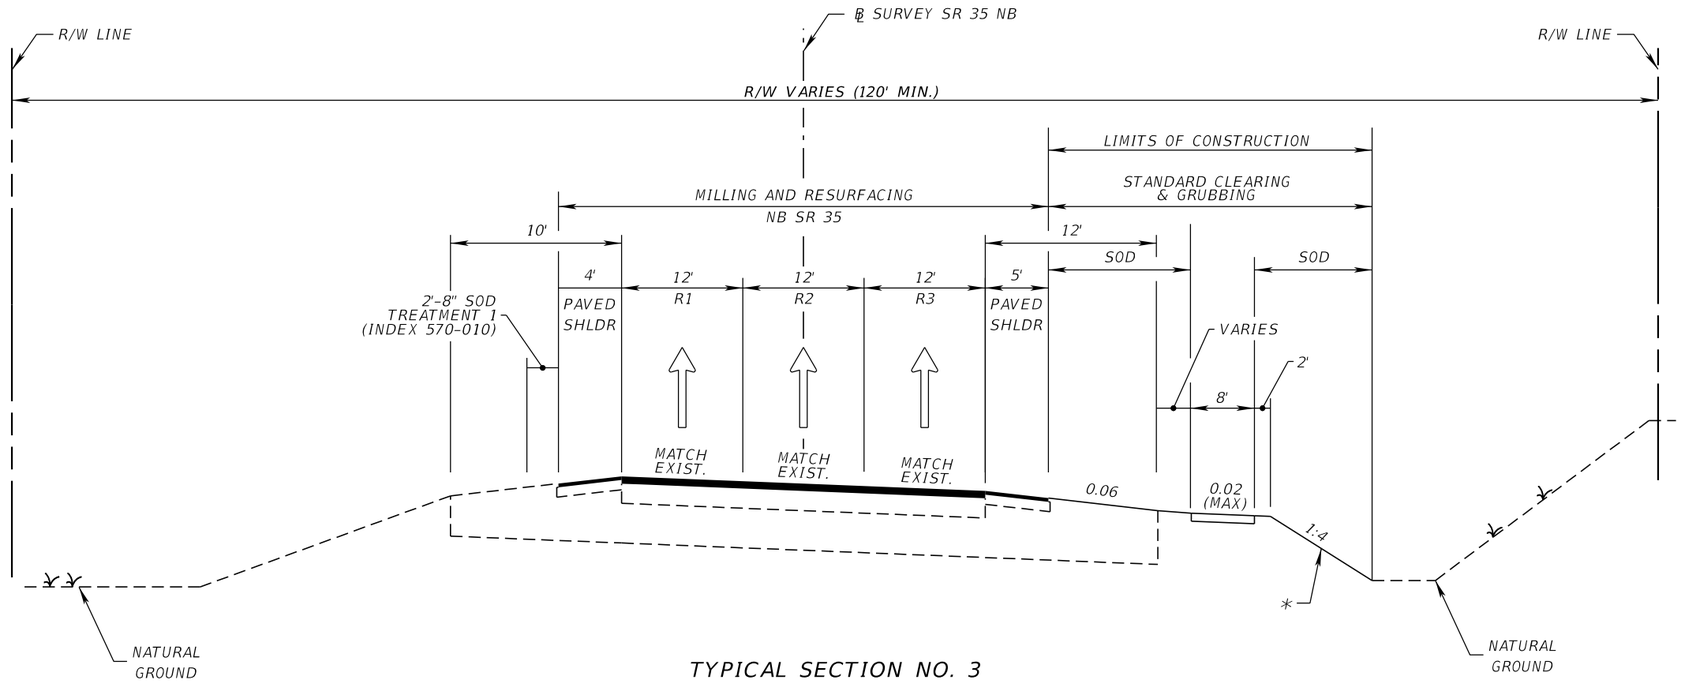

TYPICAL SECTION NO. 3
SR 35
STA. 1141+76.96 TO STA. 1175+01.47 (NB)
STA. 1176+21.45 TO STA. 1187+04.28 (NB)

* VARIES (1:4 MAX) TO 30' CLEAR ZONE

SMOOTHNESS CLASS 2

TRAVEL LANES AND TURN LANES

MILL EXISTING ASPHALT PAVEMENT (3 ¾" DEPTH)
TYPE SP STRUCTURAL COURSE (TRAFFIC C) (PG 76-22) (3")
FRICTION COURSE FC-5 (PG 76-22) (¾")

PAVED SHOULDER

MILL EXISTING ASPHALT PAVEMENT (2 ¼" DEPTH)
TYPE SP STRUCTURAL COURSE (TRAFFIC C) (PG 76-22) (1 ½")
FRICTION COURSE FC-5 (PG 76-22) (¾")
GROUND-IN RUMBLE STRIPS (INDEX 546-020)

CROSSOVERS AND SIDE STREETS

MILL EXISTING ASPHALT PAVEMENT (1 ½" DEPTH)
TYPE SP STRUCTURAL COURSE (TRAFFIC C) (PG 76-22) (1 ½")

PAVED SHOULDER RECONSTRUCTION

TYPE B STABILIZATION LBR 40 (12")
OPTIONAL BASE GROUP 10 (TYPE B-12.5 ONLY)
TYPE SP STRUCTURAL COURSE (TRAFFIC C) (PG 76-22) (2")
FRICTION COURSE FC-5 (PG 76-22) (¾")

TRAFFIC DATA

CURRENT YEAR = 2018 AADT = 13000
ESTIMATED OPENING YEAR = 2024 AADT = 14400
ESTIMATED DESIGN YEAR = 2044 AADT = 19300
K = 9.0% D = 99.9% T = 12.2% (24 HOUR)
DESIGN HOUR T = 6.1%
DESIGN SPEED = 55 MPH
CONTEXT CLASSIFICATION = C3C

REVISIONS			
DATE	DESCRIPTION	DATE	DESCRIPTION

ENGINEER OF RECORD
CODY BAYER, P.E.
LICENSE NUMBER: 90812
DRMP, INC.
941 LAKE BALDWIN LANE
ORLANDO, FL 32814


STATE OF FLORIDA
DEPARTMENT OF TRANSPORTATION

ROAD NO.	COUNTY	FINANCIAL PROJECT ID
SR 35	HARDEE	446205-1-52-01

TYPICAL SECTIONS (3)

SHEET NO.

THE OFFICIAL RECORD OF THIS SHEET IS THE ELECTRONIC FILE DIGITALLY SIGNED AND SEALED UNDER RULE 61G15-23.004, F.A.C.

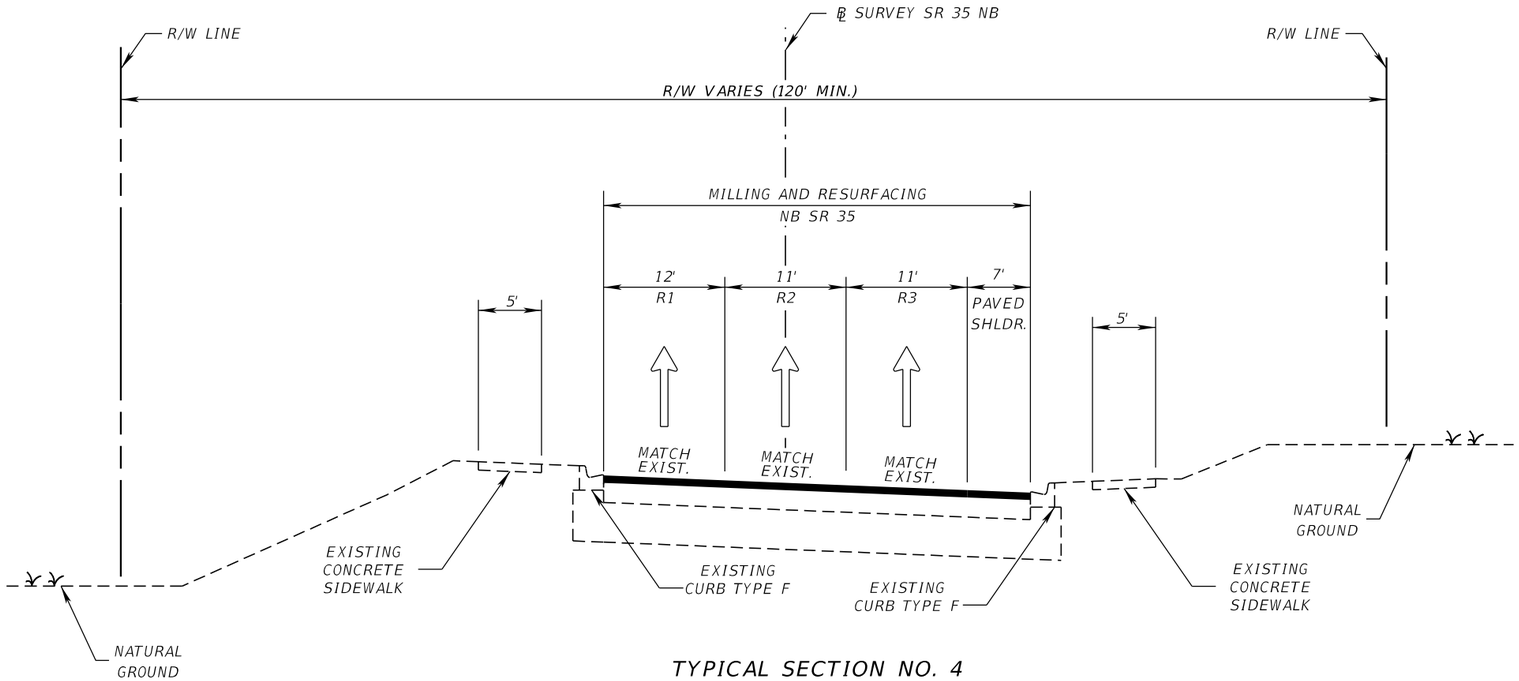

TYPICAL SECTION NO. 4
SR 35
STA. 1187+04.28 TO STA. 1260+07.76 (NB)
STA. 1279+08.56 TO STA. 1292+93.90 (NB)

TRAVEL LANES AND PAVED SHOULDER

MILL EXISTING ASPHALT PAVEMENT (3" DEPTH)
TYPE SP STRUCTURAL COURSE (TRAFFIC C) (1 ½")
FRICTION COURSE FC-12.5 (TRAFFIC C) (PG 76-22) (1 ½")

TURN LANES, CROSSOVERS, AND SIDE STREETS


MILL EXISTING ASPHALT PAVEMENT (1 ½" DEPTH)
FRICTION COURSE FC-12.5 (TRAFFIC C) (PG 76-22) (1 ½")

TRAFFIC DATA

CURRENT YEAR = 2018 AADT = 13000
ESTIMATED OPENING YEAR = 2024 AADT = 14400
ESTIMATED DESIGN YEAR = 2044 AADT = 19300
K = 9.0% D = 99.9% T = 12.2% (24 HOUR)
DESIGN HOUR T = 6.1%
DESIGN SPEED = 45 MPH
CONTEXT CLASSIFICATION = C2T (STA. 1227+13.04 TO 1292+93.30)
C3C (STA. 1187+65.20 TO STA. 1227+13.04)

REVISIONS				ENGINEER OF RECORD	STATE OF FLORIDA DEPARTMENT OF TRANSPORTATION			TYPICAL SECTIONS (4)	SHEET NO.
DATE	DESCRIPTION	DATE	DESCRIPTION	CODY BAYER, P.E. LICENSE NUMBER: 90812 DRMP, INC. 941 LAKE BALDWIN LANE ORLANDO, FL 32814	ROAD NO.	COUNTY	FINANCIAL PROJECT ID		
					SR 35	HARDEE	446205-1-52-01		

THE OFFICIAL RECORD OF THIS SHEET IS THE ELECTRONIC FILE DIGITALLY SIGNED AND SEALED UNDER RULE 61G15-23.004, F.A.C.

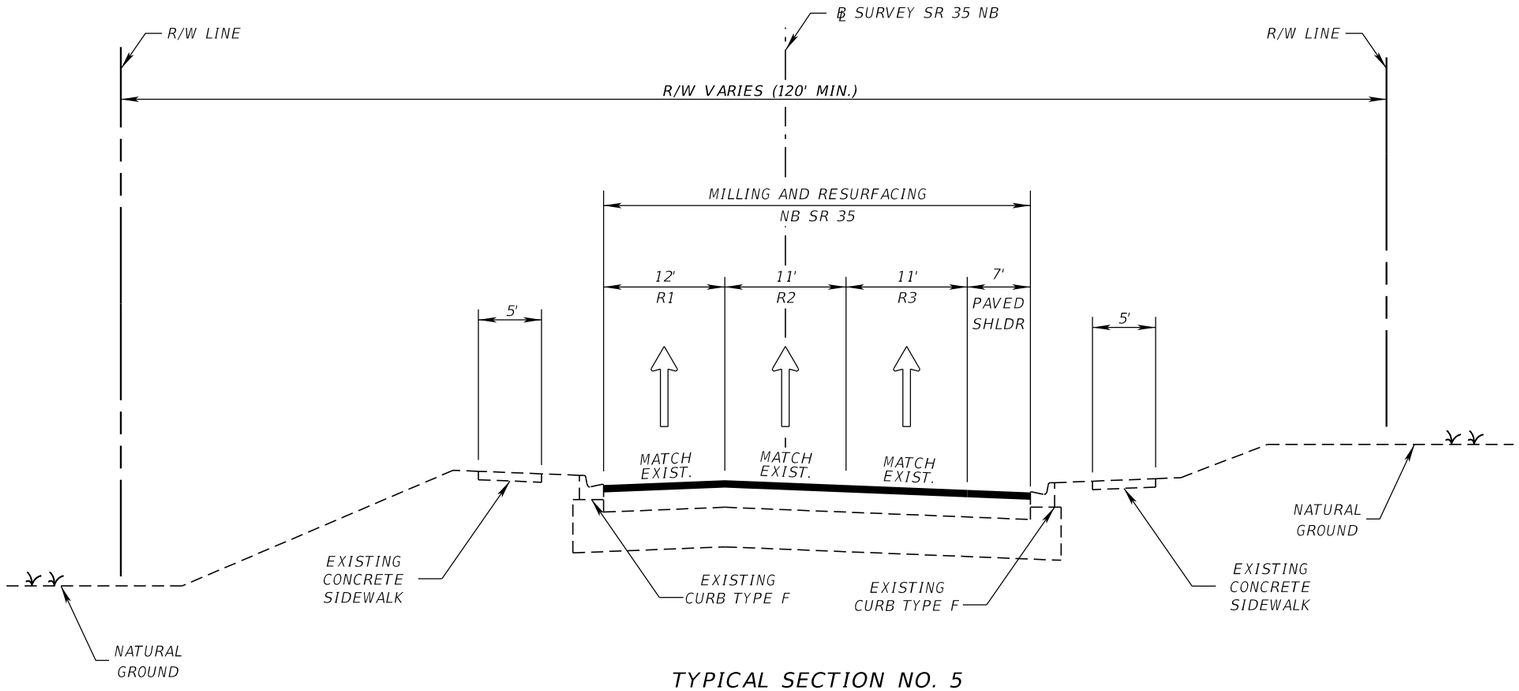

TYPICAL SECTION NO. 5
SR 35
STA. 1260+07.76 TO STA. 1279+08.56 (NB)

TRAVEL LANES AND PAVED SHOULDER

MILL EXISTING ASPHALT PAVEMENT (3" DEPTH)
TYPE SP STRUCTURAL COURSE (TRAFFIC C) (1 ½")
FRICTION COURSE FC-12.5 (TRAFFIC C) (PG 76-22) (1 ½")

TURN LANES, CROSSOVERS, AND SIDE STREETS

MILL EXISTING ASPHALT PAVEMENT (1 ½" DEPTH)
FRICTION COURSE FC-12.5 (TRAFFIC C) (PG 76-22) (1 ½")

WIDENING


TYPE B STABILIZATION LBR 40 (12")
OPTIONAL BASE GROUP 12 (TYPE B-12.5 ONLY)
TYPE SP STRUCTURAL COURSE (TRAFFIC C) (4 ½")
FRICTION COURSE FC-12.5 (TRAFFIC C) (PG 76-22) (1 ½")

TRAFFIC DATA

CURRENT YEAR = 2018 AADT = 13000
ESTIMATED OPENING YEAR = 2024 AADT = 14400
ESTIMATED DESIGN YEAR = 2044 AADT = 19300
K = 9.0% D = 99.9% T = 12.2% (24 HOUR)
DESIGN HOUR T = 6.1%
DESIGN SPEED = 40 MPH
CONTEXT CLASSIFICATION = C2T

REVISIONS				ENGINEER OF RECORD	STATE OF FLORIDA DEPARTMENT OF TRANSPORTATION			TYPICAL SECTIONS (5)	SHEET NO.
DATE	DESCRIPTION	DATE	DESCRIPTION	CODY BAYER, P.E. LICENSE NUMBER: 90812 DRMP, INC. 941 LAKE BALDWIN LANE ORLANDO, FL 32814	ROAD NO.	COUNTY	FINANCIAL PROJECT ID		
					SR 35	HARDEE	446205-1-52-01		

THE OFFICIAL RECORD OF THIS SHEET IS THE ELECTRONIC FILE DIGITALLY SIGNED AND SEALED UNDER RULE 61G15-23.004, F.A.C.

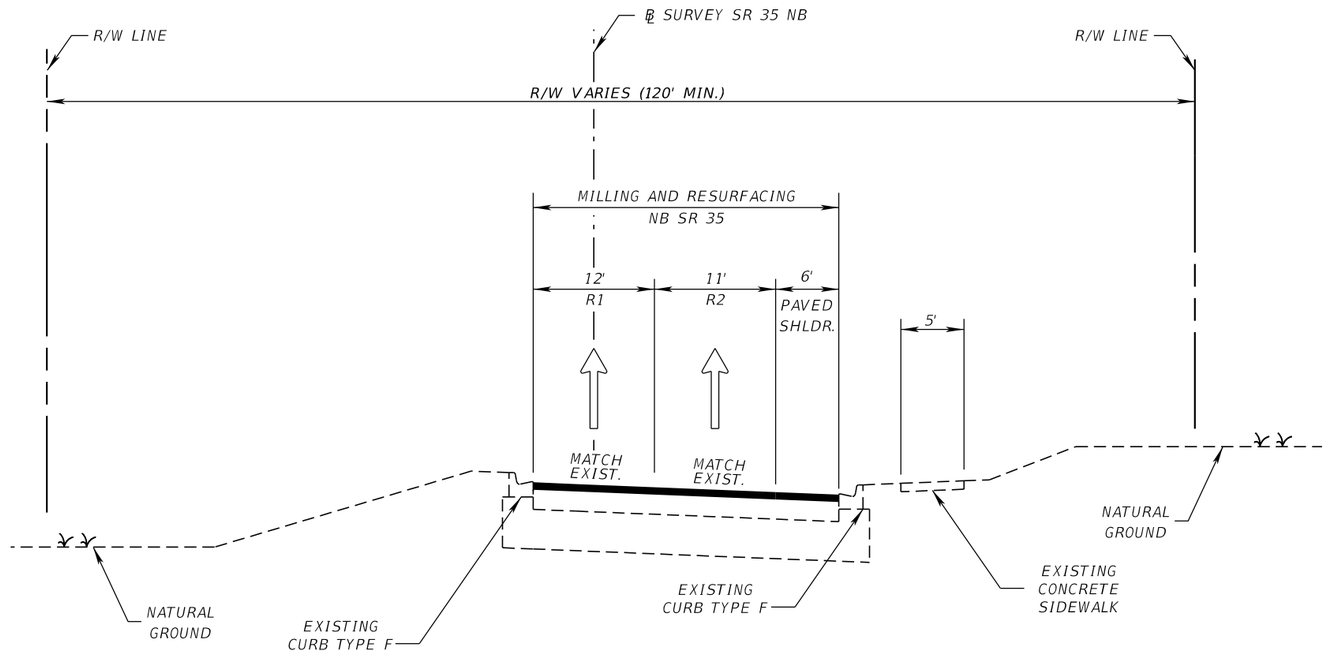

TYPICAL SECTION NO. 6
SR 35
STA. 1292+93.90 TO STA. 1304+57.85 (NB)

TRAVEL LANES AND PAVED SHOULDER

MILL EXISTING ASPHALT PAVEMENT (3" DEPTH)
TYPE SP STRUCTURAL COURSE (TRAFFIC C) (1 ½")
FRICTION COURSE FC-12.5 (TRAFFIC C) (PG 76-22) (1 ½")

TURN LANES, CROSSOVERS, AND SIDE STREETS

MILL EXISTING ASPHALT PAVEMENT (1 ½" DEPTH)
FRICTION COURSE FC-12.5 (TRAFFIC C) (PG 76-22) (1 ½")

TRAFFIC DATA

CURRENT YEAR = 2018 AADT = 13000
ESTIMATED OPENING YEAR = 2024 AADT = 14400
ESTIMATED DESIGN YEAR = 2044 AADT = 19300
K = 9.0% D = 99.9% T = 12.2% (24 HOUR)
DESIGN HOUR T = 6.1%
DESIGN SPEED = 45 MPH
CONTEXT CLASSIFICATION = C2T

REVISIONS			
DATE	DESCRIPTION	DATE	DESCRIPTION

ENGINEER OF RECORD
CODY BAYER, P.E.
LICENSE NUMBER: 90812
DRMP, INC.
941 LAKE BALDWIN LANE
ORLANDO, FL 32814


STATE OF FLORIDA
DEPARTMENT OF TRANSPORTATION

ROAD NO.	COUNTY	FINANCIAL PROJECT ID
SR 35	HARDEE	446205-1-52-01

TYPICAL SECTIONS (6)

SHEET NO.

THE OFFICIAL RECORD OF THIS SHEET IS THE ELECTRONIC FILE DIGITALLY SIGNED AND SEALED UNDER RULE 61G15-23.004, F.A.C.

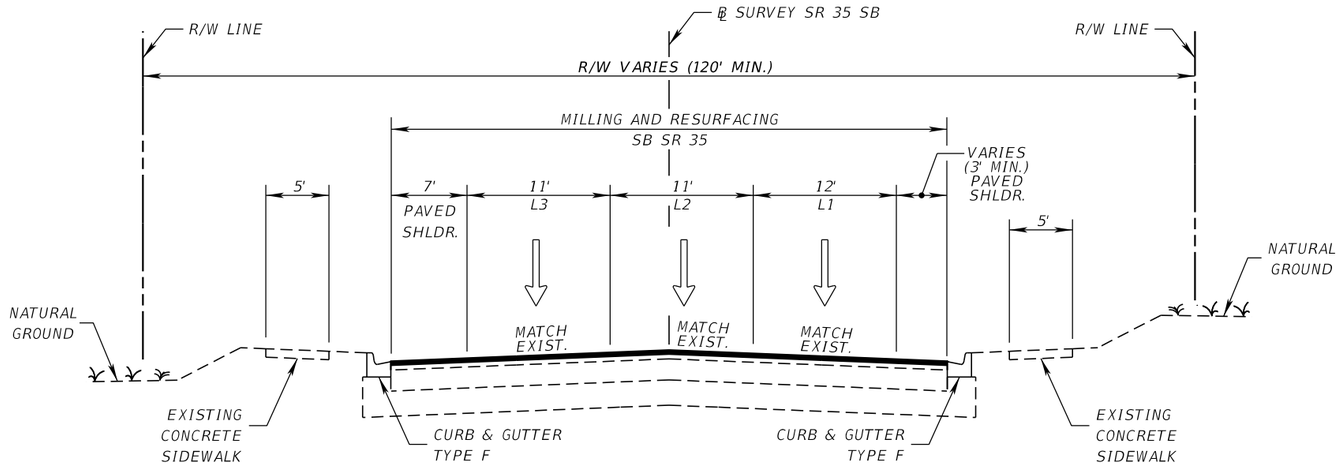

TYPICAL SECTION NO. 7
SR 35
STA. 613+48.98 TO STA. 726+53.06 (SB)

TRAFFIC DATA

CURRENT YEAR = 2018 AADT = 13000
ESTIMATED OPENING YEAR = 2024 AADT = 14400
ESTIMATED DESIGN YEAR = 2044 AADT = 19300
K = 9.0% D = 99.9% T = 12.2% (24 HOUR)
DESIGN HOUR T = 6.1%
DESIGN SPEED = 45 MPH
CONTEXT CLASSIFICATION = C2T (651+31.52 TO STA. 726+53.06)
C3C (613+48.98 TO STA. 651+31.52)

L1, L3 TRAVEL LANES AND PAVED SHOULDER


MILL EXISTING ASPHALT PAVEMENT (3" DEPTH)
TYPE SP STRUCTURAL COURSE (TRAFFIC C) (1 ½")
FRICTION COURSE FC-12.5 (TRAFFIC C) (PG 76-22) (1 ½")

L2 TRAVEL LANE

MILL EXISTING ASPHALT PAVEMENT (4" DEPTH)
TYPE SP STRUCTURAL COURSE (TRAFFIC C) (2 ½")
FRICTION COURSE FC-12.5 (TRAFFIC C) (PG 76-22) (1 ½")

REVISIONS				ENGINEER OF RECORD	STATE OF FLORIDA DEPARTMENT OF TRANSPORTATION			TYPICAL SECTIONS (7)	SHEET NO.
DATE	DESCRIPTION	DATE	DESCRIPTION	CODY BAYER, P.E. LICENSE NUMBER: 90812 DRMP, INC. 941 LAKE BALDWIN LANE ORLANDO, FL 32814	ROAD NO.	COUNTY	FINANCIAL PROJECT ID		
					SR 35	HARDEE	446205-1-52-01		

THE OFFICIAL RECORD OF THIS SHEET IS THE ELECTRONIC FILE DIGITALLY SIGNED AND SEALED UNDER RULE 61G15-23.004, F.A.C.

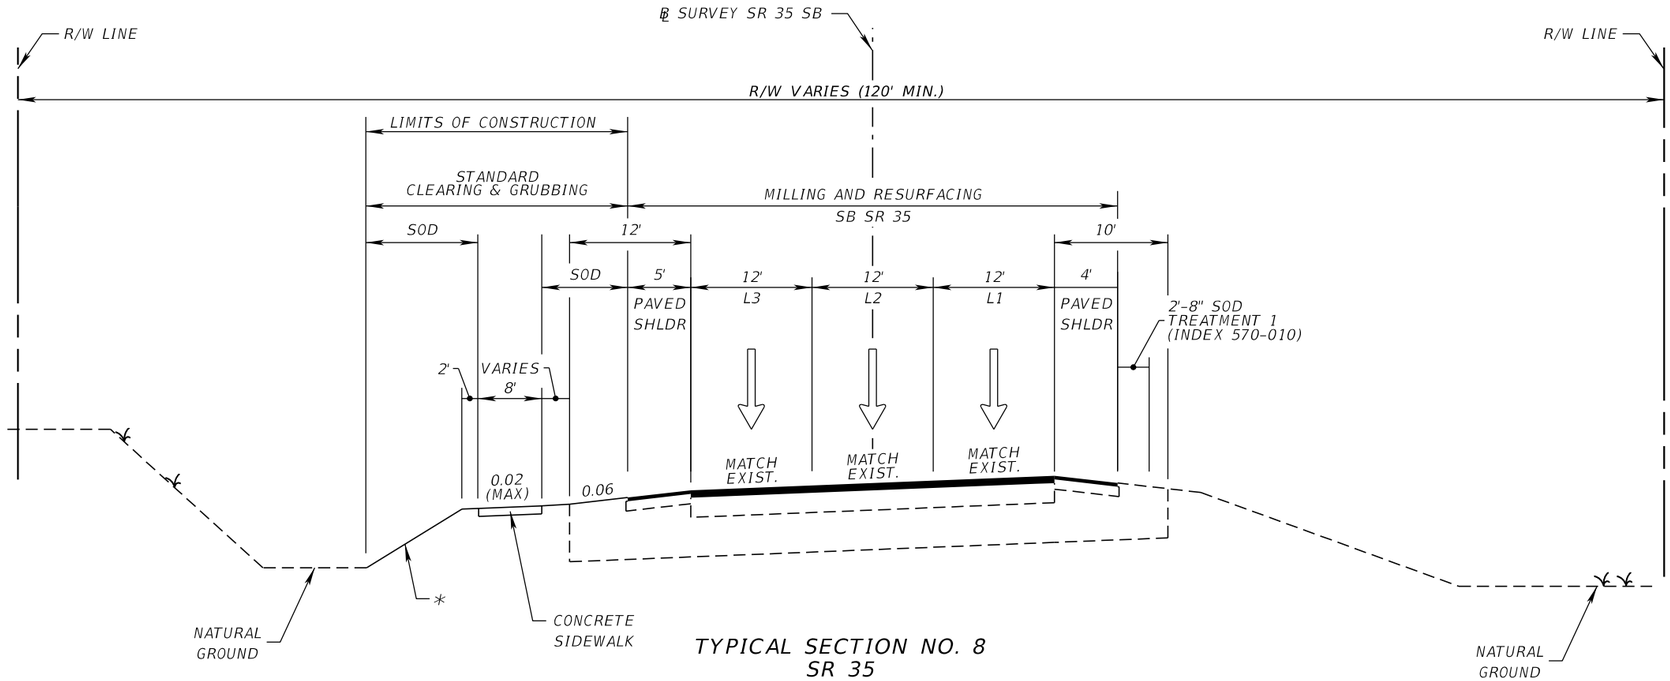

TYPICAL SECTION NO. 8
SR 35
STA. 553+22.84 TO STA. 613+48.98 (SB)

* VARIES (1:4 MAX) TO 30' CLEAR ZONE

BRIDGE CULVERT (060058)
MP 2.271 TO MP 2.278

SMOOTHNESS CLASS 2

TRAVEL LANES AND TURN LANES

MILL EXISTING ASPHALT PAVEMENT (3 ¾" DEPTH)
TYPE SP STRUCTURAL COURSE (TRAFFIC C) (PG 76-22) (3")
FRICTION COURSE FC-5 (PG 76-22) (¾")

CROSSOVERS AND SIDE STREETS

MILL EXISTING ASPHALT PAVEMENT (1 ½" DEPTH)
TYPE SP STRUCTURAL COURSE (TRAFFIC C) (PG 76-22) (1 ½")

PAVED SHOULDER

MILL EXISTING ASPHALT PAVEMENT (2 ¼" DEPTH)
TYPE SP STRUCTURAL COURSE (TRAFFIC C) (PG 76-22) (1 ½")
FRICTION COURSE FC-5 (PG 76-22) (¾")
GROUND-IN RUMBLE STRIPS (INDEX 546-020)

SIDE STREET RECONSTRUCTION

TYPE B STABILIZATION LBR 40 (12")
OPTIONAL BASE GROUP 12 (TYPE B-12.5 ONLY)
TYPE SP STRUCTURAL COURSE (TRAFFIC C) (PG 76-22) (4 ½")

TRAFFIC DATA

CURRENT YEAR = 2018 AADT = 13000
ESTIMATED OPENING YEAR = 2024 AADT = 14400
ESTIMATED DESIGN YEAR = 2044 AADT = 19300
K = 9.0% D = 99.9% T = 12.2% (24 HOUR)
DESIGN HOUR T = 6.1%
DESIGN SPEED = 55 MPH
CONTEXT CLASSIFICATION = C3C

REVISIONS			
DATE	DESCRIPTION	DATE	DESCRIPTION

ENGINEER OF RECORD
CODY BAYER, P.E.
LICENSE NUMBER: 90812
DRMP, INC.
941 LAKE BALDWIN LANE
ORLANDO, FL 32814


STATE OF FLORIDA
DEPARTMENT OF TRANSPORTATION

ROAD NO.	COUNTY	FINANCIAL PROJECT ID
SR 35	HARDEE	446205-1-52-01

TYPICAL SECTIONS (8)

SHEET NO.

THE OFFICIAL RECORD OF THIS SHEET IS THE ELECTRONIC FILE DIGITALLY SIGNED AND SEALED UNDER RULE 61G15-23.004, F.A.C.

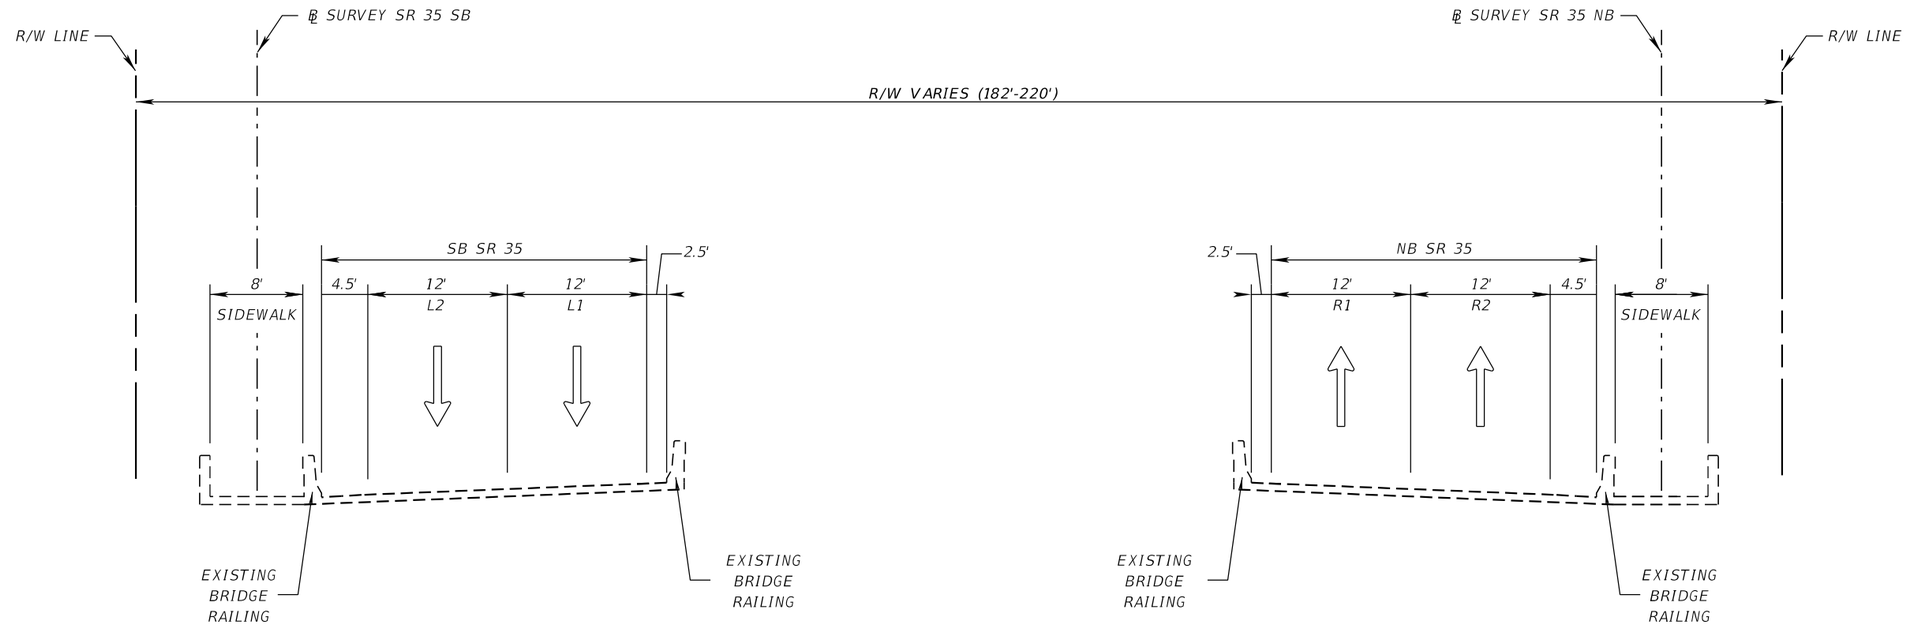

BRIDGE SECTION NO. 9
SR 35
BRIDGE NO. 060052
STA. 1105+34.09 TO STA. 1109+17.71 (NB)
NO. 060053
STA. 523+97.87 TO STA. 527+82.51 (SB)

TRAFFIC DATA

CURRENT YEAR = 2018 AADT = 13000
ESTIMATED OPENING YEAR = 2024 AADT = 14400
ESTIMATED DESIGN YEAR = 2044 AADT = 19300
K = 9.0% D = 99.9% T = 12.2% (24 HOUR)
DESIGN HOUR T = 6.1%
DESIGN SPEED = 45 MPH
CONTEXT CLASSIFICATION = C3C

REVISIONS			
DATE	DESCRIPTION	DATE	DESCRIPTION

ENGINEER OF RECORD

CODY BAYER, P.E.
LICENSE NUMBER: 90812
DRMP, INC.
941 LAKE BALDWIN LANE
ORLANDO, FL 32814


STATE OF FLORIDA
DEPARTMENT OF TRANSPORTATION

ROAD NO.	COUNTY	FINANCIAL PROJECT ID
SR 35	HARDEE	446205-1-52-01

TYPICAL SECTIONS (9)

SHEET NO.

THE OFFICIAL RECORD OF THIS SHEET IS THE ELECTRONIC FILE DIGITALLY SIGNED AND SEALED UNDER RULE 61G15-23.004, F.A.C.

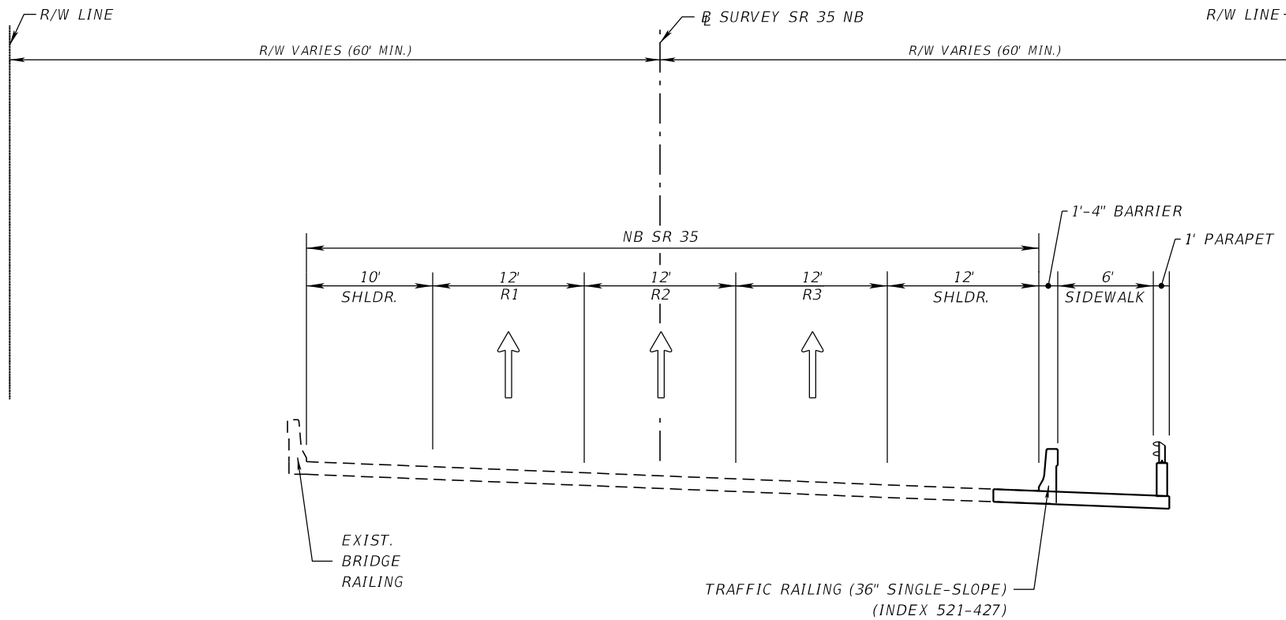


BRIDGE SECTION NO. 10
SR 35
BRIDGE NO. 060057
STA. 1175+01.47 TO STA. 1176+21.45 (NB)

TRAFFIC DATA

CURRENT YEAR = 2018 AADT = 13000
ESTIMATED OPENING YEAR = 2024 AADT = 14400
ESTIMATED DESIGN YEAR = 2044 AADT = 19300
K = 9.0% D = 99.9% T = 12.2% (24 HOUR)
DESIGN HOUR T = 6.1%
DESIGN SPEED = 55 MPH
CONTEXT CLASSIFICATION = C3C


REVISIONS				ENGINEER OF RECORD	STATE OF FLORIDA DEPARTMENT OF TRANSPORTATION			TYPICAL SECTIONS (10)	SHEET NO.
DATE	DESCRIPTION	DATE	DESCRIPTION	CODY BAYER, P.E. LICENSE NUMBER: 90812 DRMP, INC. 941 LAKE BALDWIN LANE ORLANDO, FL 32814	ROAD NO.	COUNTY	FINANCIAL PROJECT ID		
					SR 35	HARDEE	446205-1-52-01		

THE OFFICIAL RECORD OF THIS SHEET IS THE ELECTRONIC FILE DIGITALLY SIGNED AND SEALED UNDER RULE 61G15-23.004, F.A.C.

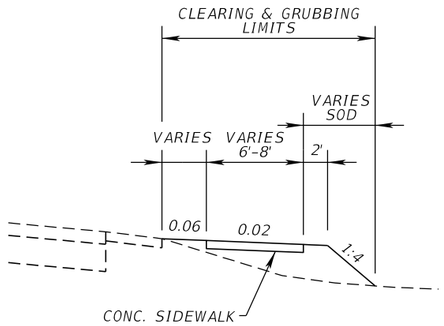


FLUSH SHOULDER SIDEWALK DETAIL

STA. 1149+94.10 TO STA. 1167+98.45
STA. 553+57.59 TO STA. 560+34.54
STA. 569+75.00 TO STA. 600+09.00

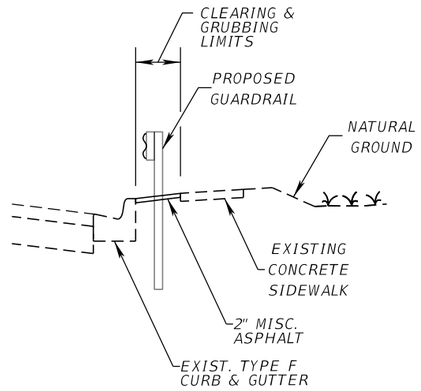


PEACE RIVER GUARDRAIL DETAIL

STA. 1103+76.52 TO STA. 1104+42.65 (RT)
STA. 528+52.99 TO STA. 529+34.92 (RT)

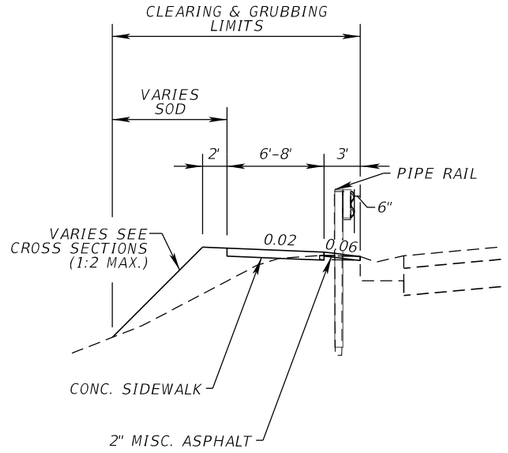


SIDEWALK BEHIND GUARDRAIL

STA. 1169+92.89 TO STA. 1171+50.00
STA. 1180+65.00 TO STA. 1184+21.00
STA. 562+74.00 TO STA. 567+67.59
STA. 600+34.00 TO STA. 600+65.00
STA. 611+05.00 TO STA. 612+47.50

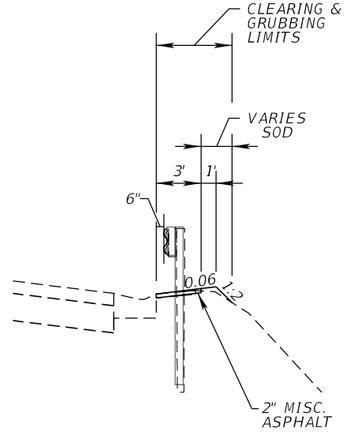


GUARDRAIL DETAIL

STA. 560+38.20 TO STA. 567+60.91 (RT)
STA. 600+63.60 TO STA. 612+57.12 (RT)

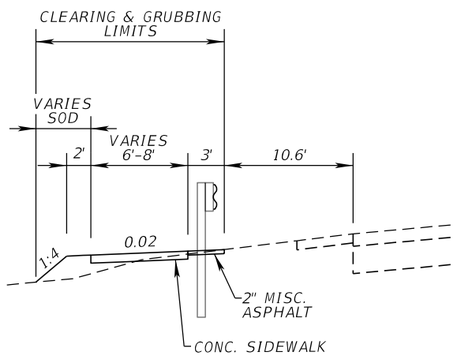


FLUSH SHOULDER GUARDRAIL & SIDEWALK DETAIL

STA. 567+67.59 TO STA. 569+58.75

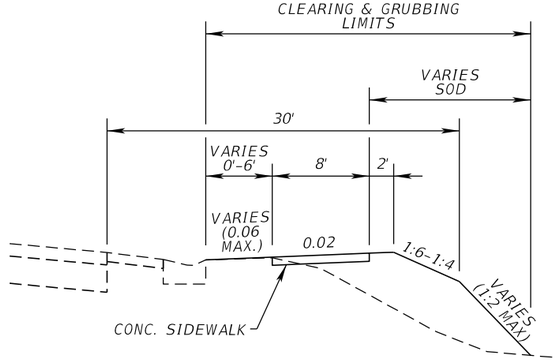


SHOULDER GUTTER SIDEWALK DETAIL

STA. 1141+33.23 TO STA. 1149+94.10
STA. 1167+98.45 TO STA. 1169+67.90
STA. 1184+21.00 TO. STA. 1187+04.28
STA. 560+34.54 TO STA. 562+74.00
STA. 613+05.95 TO STA. 613+52.64

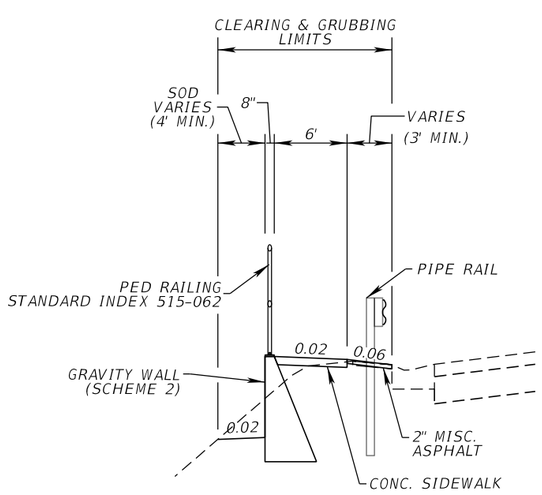

GRAVITY WALL (SCHEME 2) DETAIL

STA. 600+65.00 TO STA. 611+05.00

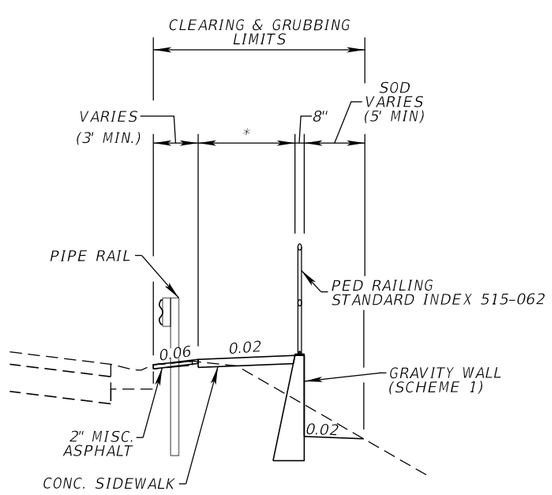


GRAVITY WALL (SCHEME 1) DETAIL

*8' STA. 1171+30.00 TO STA. 1174+59.75
*6' STA. 1176+41.81 TO STA. 1180+65.00

REVISIONS				ENGINEER OF RECORD	STATE OF FLORIDA DEPARTMENT OF TRANSPORTATION			TYPICAL SECTION DETAILS (1)	SHEET NO.
DATE	DESCRIPTION	DATE	DESCRIPTION	CODY BAYER, P.E. LICENSE NUMBER: 90812 DRMP, INC. 941 LAKE BALDWIN LANE ORLANDO, FL 32814	ROAD NO.	COUNTY	FINANCIAL PROJECT ID		
					SR 35	HARDEE	446205-1-52-01		


THE OFFICIAL RECORD OF THIS SHEET IS THE ELECTRONIC FILE DIGITALLY SIGNED AND SEALED UNDER RULE 61G15-23.004, F.A.C.

c:\pw_working\drmp01\d0103394\TYPSRD02.dgn : TYPICAL DETAIL -1
CKramer 3/30/2026 1:46:54 PM

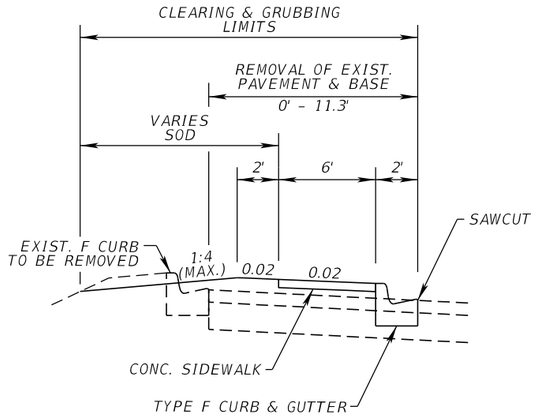


ACCELERATION LANE REMOVAL DETAIL

STA. 1293+55.93 TO STA. 1297+17.59

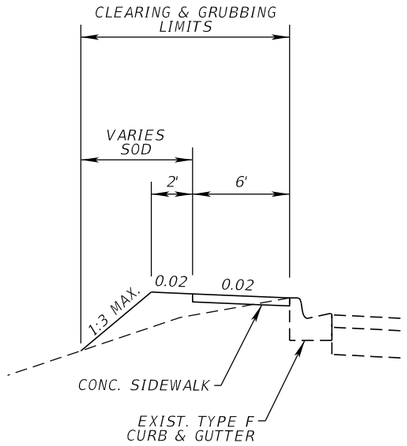


SIDEWALK AT EXIST. CURB DETAIL

STA. 1297+17.59 TO STA. 1299+71.71

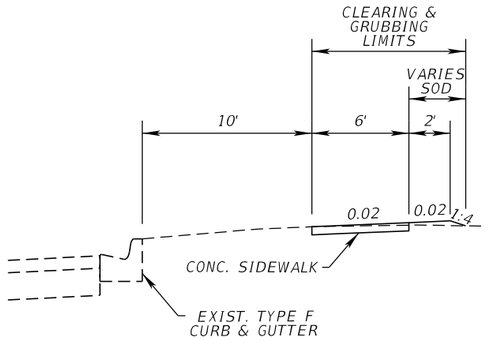


SIDEWALK SB NORTHERN LIMITS

STA. 716+15.22 TO STA. 722+12.53

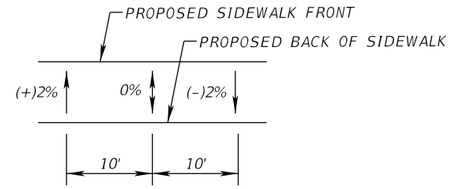

SIDEWALK SLOPE TRANSITION DETAIL

STA. 1149+84.00 TO STA. 1150+04.00 (+ TO -)
STA. 1168+00.00 TO STA. 1168+20.00 (- TO +)
STA. 1174+39.00 TO STA. 1174+59.00 (+ TO -)
STA. 1176+45.00 TO STA. 1176+65.00 (- TO +)
STA. 1297+17.00 TO STA. 1197+37.00 (- TO +)
STA. 552+80.00 TO STA. 553+00.00 (+ TO -)
STA. 567+57.00 TO STA. 567+77.00 (+ TO -)
STA. 600+38.00 TO STA. 600+58.00 (- TO +)

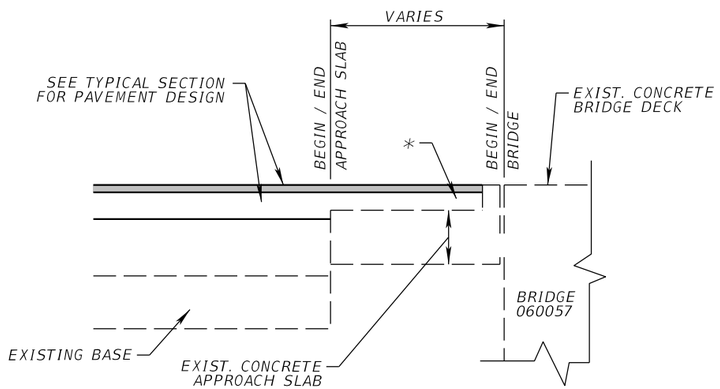


BRIDGE 060057 APPROACH SLAB MILLING & RESURFACING DETAIL

N.T.S.


1. REDUCE MILLING DEPTH TO AVOID IMPACTING APPROACH SLAB WHEN EXISTING ASPHALT IS LESS THAN PAVEMENT DESIGN.
2. EXERCISE EXTREME CARE DURING MILLING AND RESURFACING OPERATIONS TO NOT CAUSE DAMAGE TO EXISTING APPROACH SLABS.
3. STATIC COMPACTION TO BE UTILIZED ON BRIDGE APPROACH SLABS.

EXISTING TRAVEL LANE TOTAL ASPHALT THICKNESSES:
SOUTHERN APPROACH SLAB = 2.1 IN.
NORTHERN APPROACH SLAB = 2.2 IN.

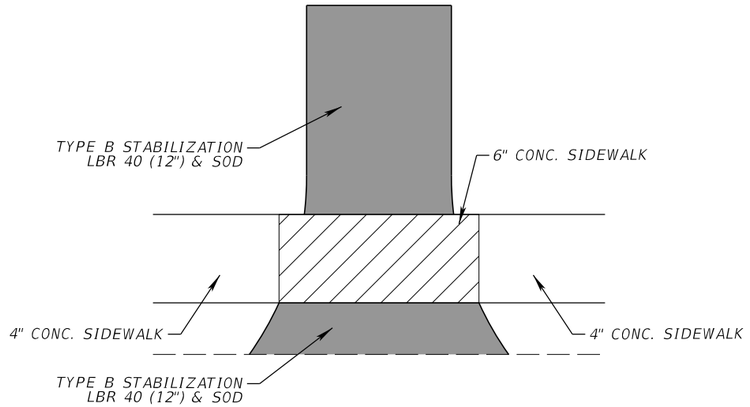

STABILIZED DRIVEWAY DETAIL

SEE PLAN SHEETS

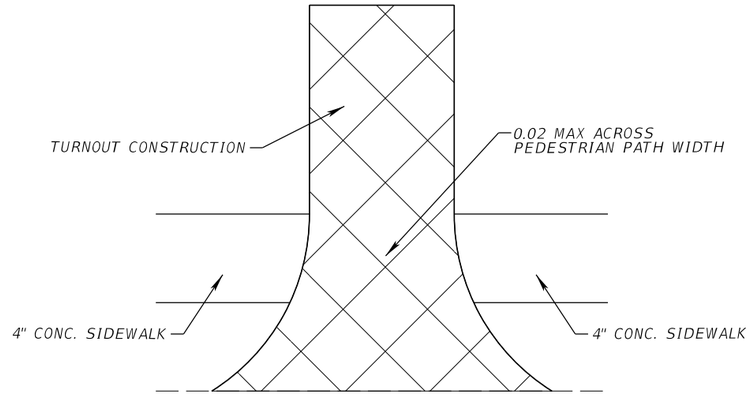


TURNOUT CONSTRUCTION (ASPHALT DRIVEWAY) DETAIL

SEE PLAN SHEETS & SPECIAL DETAILS
OPTIONAL BASE GROUP 2
TYPE SP STRUCTURAL COURSE (TRAFFIC C) (PG 76-22) (1 ½")

THE OFFICIAL RECORD OF THIS SHEET IS THE ELECTRONIC FILE DIGITALLY SIGNED AND SEALED UNDER RULE 61G15-23.004, F.A.C.


REVISIONS				ENGINEER OF RECORD	STATE OF FLORIDA DEPARTMENT OF TRANSPORTATION			TYPICAL SECTION DETAILS (2)	SHEET NO.
DATE	DESCRIPTION	DATE	DESCRIPTION	CODY BAYER, P.E. LICENSE NUMBER: 90812 DRMP, INC. 941 LAKE BALDWIN LANE ORLANDO, FL 32814	ROAD NO.	COUNTY	FINANCIAL PROJECT ID		
					SR 35	HARDEE	446205-1-52-01		

c:\pw_working\drmp01\d0103394\TYPSRD02.dgn : TYPICAL DETAIL -2
CKramer 3/30/2026 1:46:55 PM

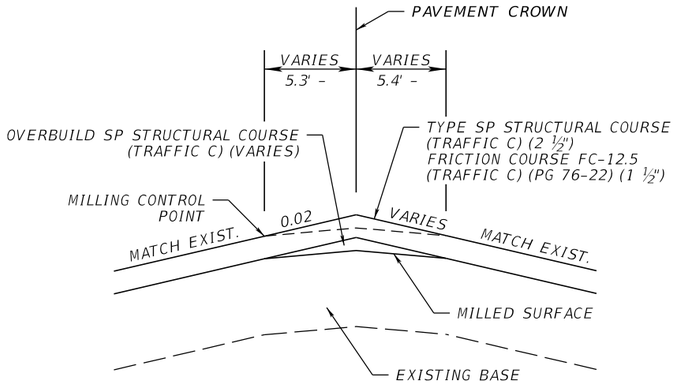


SOUTHBOUND (LT CONTROL)
OVERBUILD CROSS SECTION DETAIL

N.T.S.
STA. 642+50 TO STA. 649+50

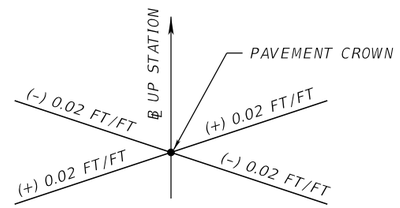

SIGN CONVENTION FOR ROADWAY CROSS SLOPE

N.T.S.

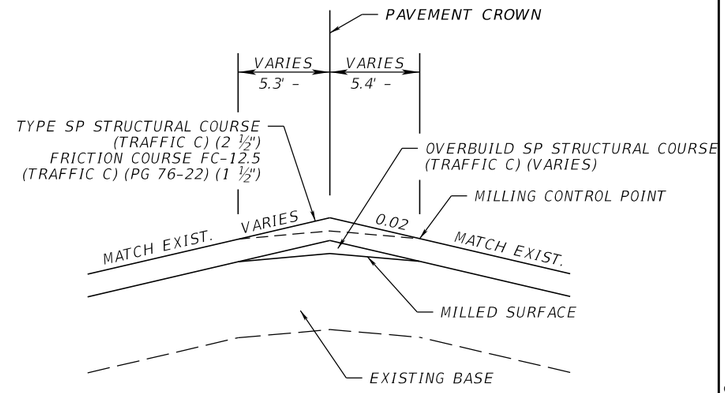

SOUTHBOUND (RT CONTROL)
OVERBUILD CROSS SECTION DETAIL

N.T.S.
STA. 614+50 TO STA. 617+50
STA. 649+50 TO STA. 657+50

SOUTHBOUND (LT CONTROL) OVERBUILD TABLE

STATION	LANE	EXIST. SLOPE (%) BL SURVEY		PROPOSED SLOPE (%) BL SURVEY		WIDTH OF OVERBUILD BL SURVEY		MAX DEPTH OF OVERBUILD (IN.) BL SURVEY	
		LT	RT	LT	RT	LT	RT	LT	RT
643+00.00	MEDIAN	1.5	-1.3	2.0	-1.8	5.7	5.9	0.03	0.03
644+00.00	MEDIAN	1.5	-0.6	2.0	-1.1	5.7	6.0	0.03	0.03
645+00.00	MEDIAN	1.4	-0.8	2.0	-1.4	5.7	6.0	0.03	0.03
646+00.00	MEDIAN	1.4	-0.6	2.0	-1.2	5.7	5.9	0.03	0.03
647+00.00	MEDIAN	1.0	-1.1	2.0	-2.1	5.7	6.0	0.05	0.05
648+00.00	MEDIAN	1.2	-0.3	2.0	-1.1	5.7	6.1	0.04	0.04
649+00.00	MEDIAN	0.9	-0.5	2.0	-1.6	6.0	6.1	0.06	0.06

SOUTHBOUND (RT CONTROL) OVERBUILD TABLE

STATION	LANE	EXIST. SLOPE (%) BL SURVEY		PROPOSED SLOPE (%) BL SURVEY		WIDTH OF OVERBUILD BL SURVEY		MAX DEPTH OF OVERBUILD (IN.) BL SURVEY	
		LT	RT	LT	RT	LT	RT	LT	RT
615+00.00	MEDIAN	0.4	-0.9	1.5	-2.0	6.0	5.6	0.06	0.06
616+00.00	MEDIAN	1.3	-1.4	1.9	-2.0	6.0	5.6	0.04	0.04
617+00.00	MEDIAN	0.5	-1.6	0.9	-2.0	6.2	5.4	0.02	0.02
650+00.00	MEDIAN	0.5	-0.6	1.9	-2.0	5.7	5.8	0.08	0.08
651+00.00	MEDIAN	0.1	-1.7	0.4	-2.0	5.8	5.8	0.02	0.02
652+00.00	MEDIAN	0.5	-0.6	1.9	-2.0	5.8	6.0	0.09	0.09
653+00.00	MEDIAN	0.5	-0.6	1.9	-2.0	5.8	6.0	0.08	0.08
654+00.00	MEDIAN	0.4	-1.0	1.4	-2.0	5.8	5.9	0.06	0.06
655+00.00	MEDIAN	0.6	-0.9	1.7	-2.0	5.8	6.0	0.07	0.07
656+00.00	MEDIAN	0.9	-1.1	1.8	-2.0	5.8	5.9	0.05	0.05
657+00.00	MEDIAN	1.2	-1.4	1.8	-2.0	5.8	6.0	0.04	0.04

THE OFFICIAL RECORD OF THIS SHEET IS THE ELECTRONIC FILE DIGITALLY SIGNED AND SEALED UNDER RULE 61G15-23.004, F.A.C.

REVISIONS			
DATE	DESCRIPTION	DATE	DESCRIPTION


ENGINEER OF RECORD
CODY BAYER, P.E.
LICENSE NUMBER: 90812
DRMP, INC.
941 LAKE BALDWIN LANE
ORLANDO, FL 32814

STATE OF FLORIDA
DEPARTMENT OF TRANSPORTATION

ROAD NO.	COUNTY	FINANCIAL PROJECT ID
SR 35	HARDEE	446205-1-52-01

TYPICAL SECTION DETAILS (3)

SHEET NO.

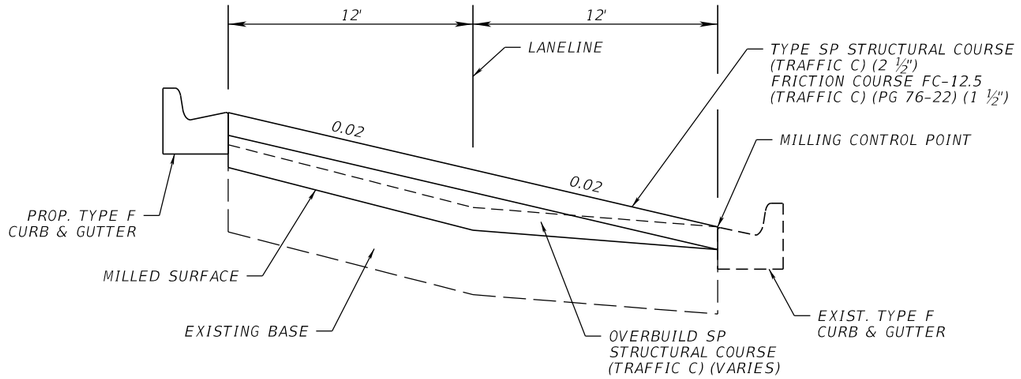

NORTHBOUND (RT CONTROL)
OVERBUILD CROSS SECTION DETAIL

N.T.S.
STA. 1296+50 TO STA. 1301+50

NORTHBOUND (RT CONTROL) OVERBUILD TABLE

STATION	LANE	EXIST. SLOPE (%)		PROPOSED SLOPE (%)		WIDTH OF OVERBUILD (FT.)		DEPTH OF OVERBUILD (FT.)	
		R2	R3	R2	R3	R2	R3	EOP LT	LANELINE
1297+50.00	R2 & R3	-2.1	-1.7	-2.0	-2.0	12.0	12.0	0.03	0.04
1298+00.00	R2 & R3	-2.2	-1.5	-2.0	-2.0	12.0	12.0	0.04	0.06
1299+00.00	R2 & R3	-2.1	-1.4	-2.0	-2.0	12.0	12.0	0.06	0.08
1300+00.00	R2 & R3	-1.6	-1.2	-2.0	-2.0	12.0	12.0	0.14	0.09
1301+00.00	R2 & R3	-1.5	-0.9	-2.0	-2.0	12.0	12.0	0.19	0.13

REVISIONS			
DATE	DESCRIPTION	DATE	DESCRIPTION

ENGINEER OF RECORD
CODY BAYER, P.E.
LICENSE NUMBER: 90812
DRMP, INC.
941 LAKE BALDWIN LANE
ORLANDO, FL 32814

STATE OF FLORIDA
DEPARTMENT OF TRANSPORTATION


ROAD NO.	COUNTY	FINANCIAL PROJECT ID
SR 35	HARDEE	446205-1-52-01


TYPICAL SECTION DETAILS (4)

SHEET NO.

THE OFFICIAL RECORD OF THIS SHEET IS THE ELECTRONIC FILE DIGITALLY SIGNED AND SEALED UNDER RULE 61G15-23.004, F.A.C.

c:\pw_working\drmp01\d0103394\TYPSRD02.dgn : TYPICAL DETAIL -4
CKramer 3/30/2026 1:46:56 PM

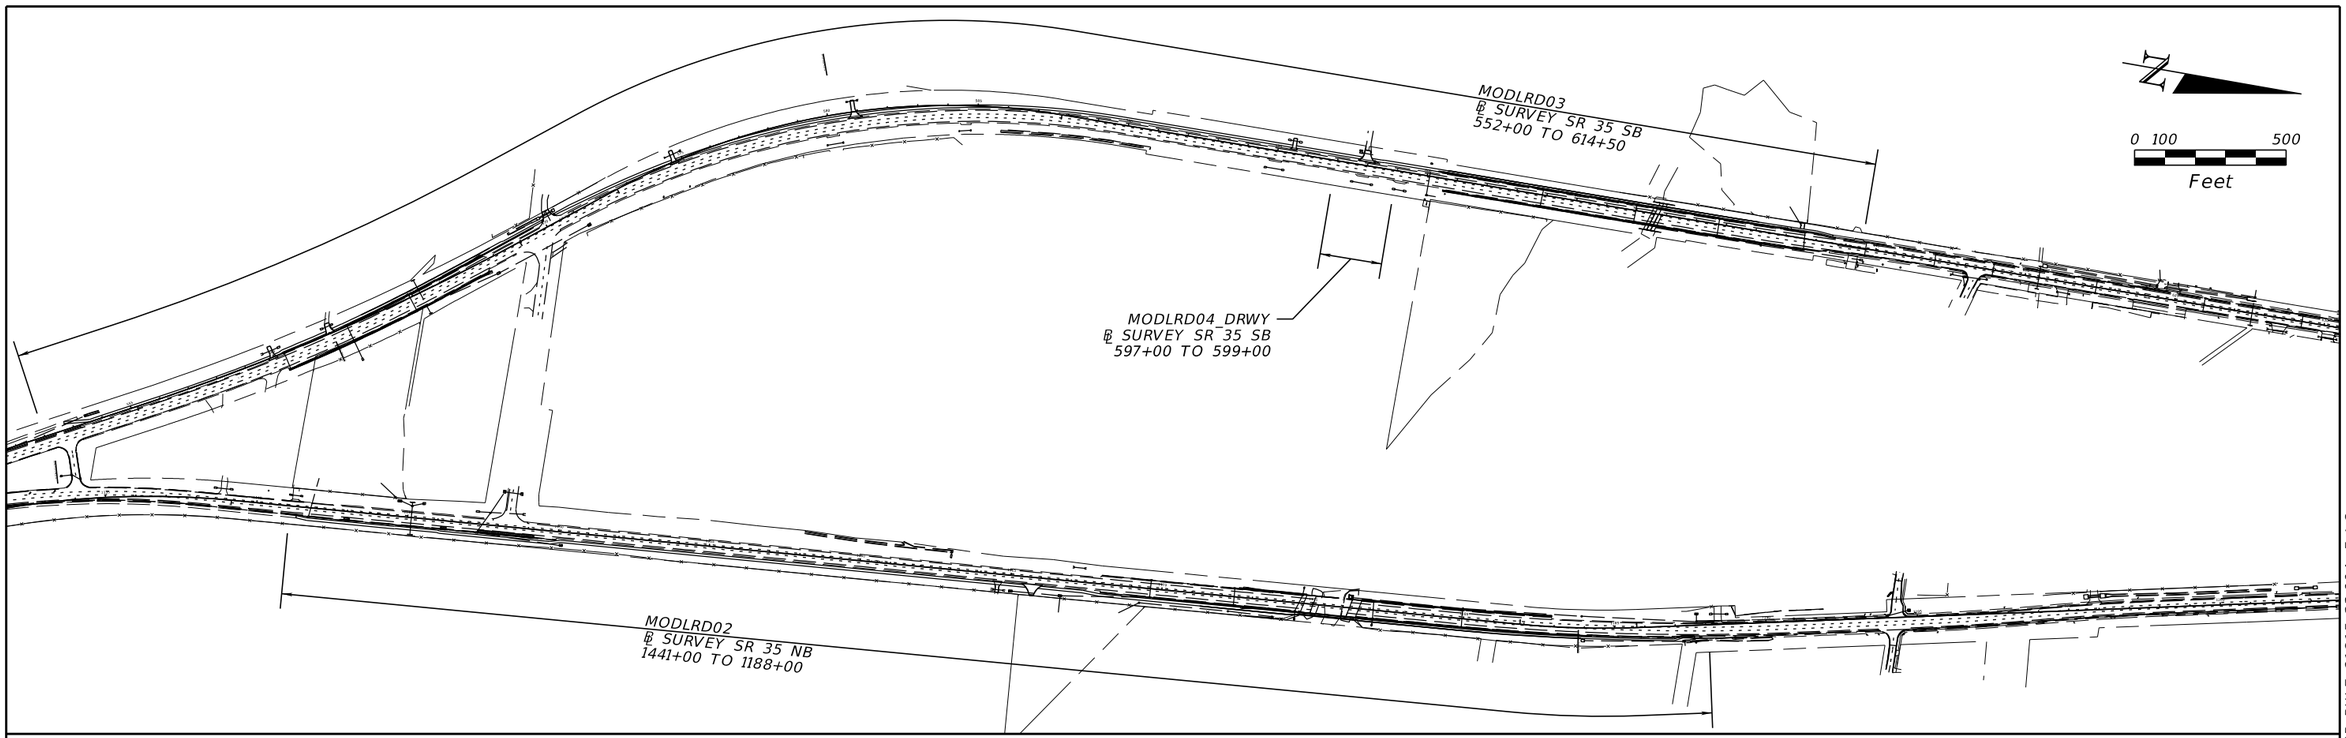

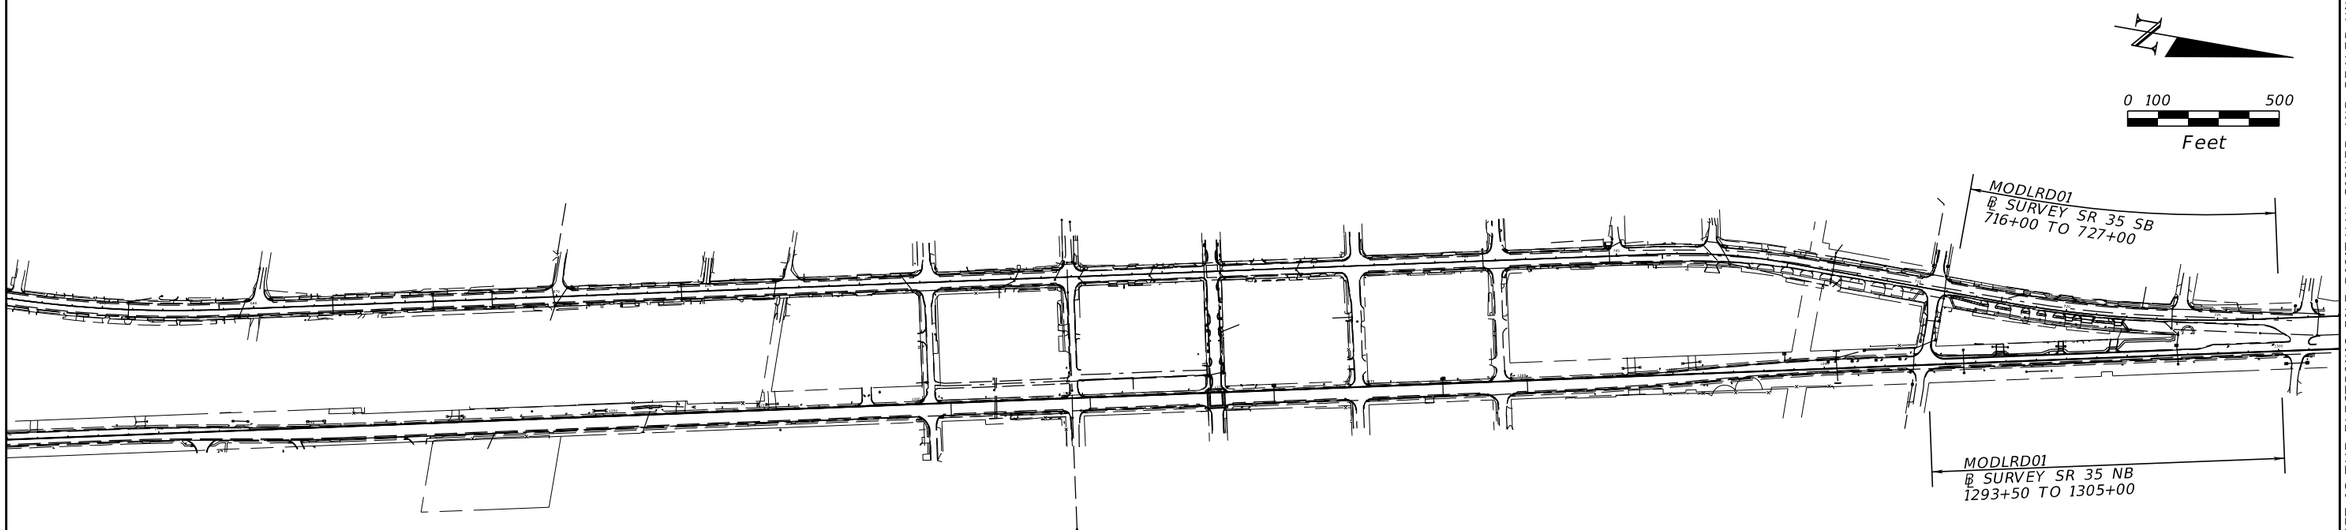

THE OFFICIAL RECORD OF THIS SHEET IS THE ELECTRONIC FILE DIGITALLY SIGNED AND SEALED UNDER RULE 61G15-23.004, F.A.C.

REVISIONS				ENGINEER OF RECORD	STATE OF FLORIDA DEPARTMENT OF TRANSPORTATION			MODEL MANAGEMENT	SHEET NO.
DATE	DESCRIPTION	DATE	DESCRIPTION	CODY BAYER, P.E. LICENSE NUMBER: 90812 DRMP, INC. 941 LAKE BALDWIN LANE ORLANDO, FL 32814	ROAD NO.	COUNTY	FINANCIAL PROJECT ID		
					SR 35	HARDEE	446205-1-52-01		

c:\pw_working\drmp01\d0103394\PLAYRD01.dgn : SR 35 [SHEET]
CKramer 3/30/2026 1:47:11 PM


CHRISTOPHER J. BOSSHART, PSM
FLORIDA CERTICIATE NUMBER: 7150
MCKIM & CREED, INC.
FLORIDA CERTIFICATE OF AUTHORIZATION NUMBER: LB 7917
3903 NORTHDALE BOULEVARD
SUITE 115E
TAMPA, FLORIDA 33624
WWW.MCKIMCREED.COM

PROJECT CONTROL
SR 35 (US 17)
HARDEE COUNTY, FLORIDA

NOT TO SCALE

TOWNSHIP 34 SOUTH

T 33 S

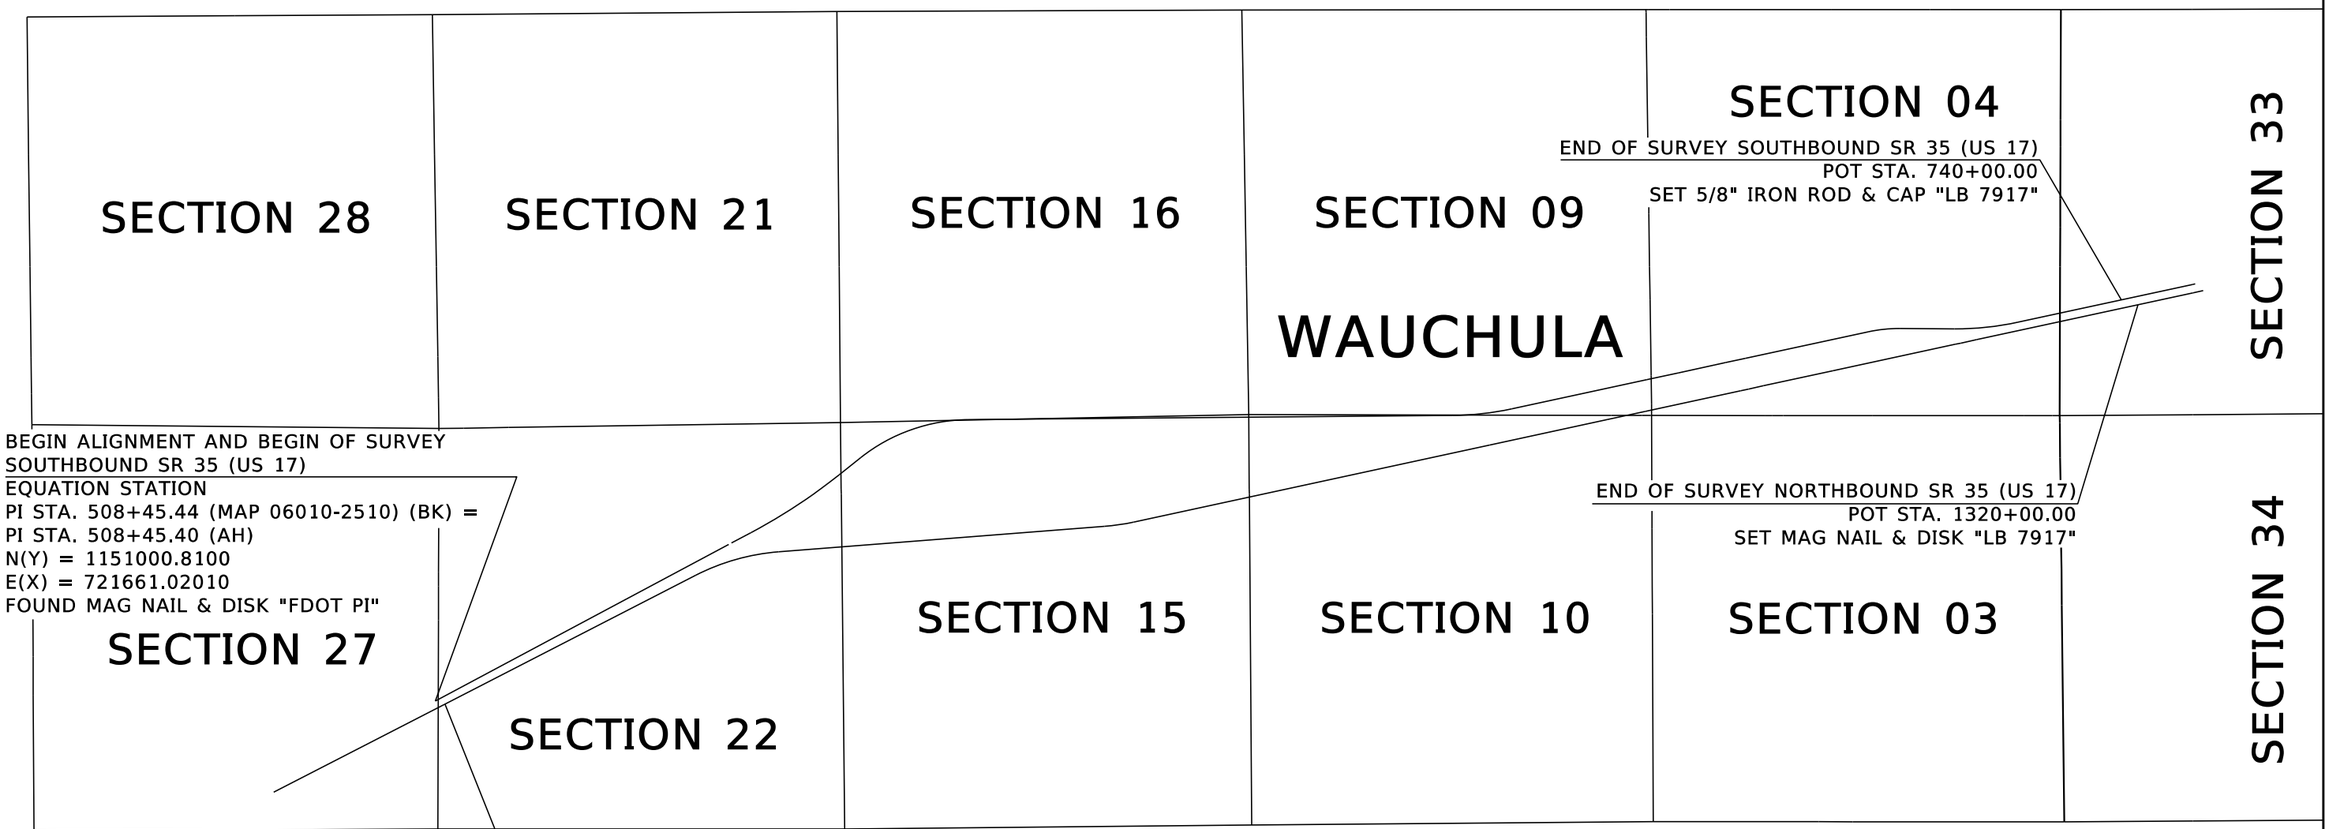

LEGEND


● = PRIMARY PROJECT HORIZONTAL CONTROL POINT
■ = PRIMARY PROJECT VERTICAL CONTROL POINT
◬ = SECONDARY PROJECT HORIZONTAL AND VERTICAL CONTROL POINT

1. ANY PRIMARY PROJECT CONTROL MONUMENT WITHIN THE LIMITS OF CONSTRUCTION IS TO BE PROTECTED. IF A MONUMENT IS IN DANGER OF BEING DESTROYED THE PROJECT ADMINISTRATOR SHOULD NOTIFY THE DISTRICT LOCATION SURVEYOR, WITHOUT DELAY, BY TELEPHONE AT (863)-519-2337 OR BY E-MAIL AT RYAN.KUHN@DOT.STATE.FL.US.
2. THE BEARINGS AND COORDINATES SHOWN HEREON ARE BASED UPON THE FLORIDA STATE PLANE COORDINATE SYSTEM, WEST ZONE, 1983 NORTH AMERICAN DATUM, 2011 ADJUSTMENT.
3. ELEVATIONS SHOWN HEREON ARE RELATIVE TO THE NORTH AMERICAN VERTICAL DATUM OF 1988.
4. HORIZONTAL POSITION INFORMATION FOR PRIMARY PROJECT VERTICAL CONTROL MONUMENTS ARE FOR RECON PURPOSES ONLY AND ARE NOT INTENDED FOR USE AS HORIZONTAL CONTROL.
5. ALL DATA SHOWN HEREON IS EXPRESSED IN UNITS OF US SURVEY FEET AND DECIMALS THEREOF.
6. NOT VALID WITHOUT SHEET CTL01-CTL20 IN ENTIRETY.
7. APPROXIMATE SECTION LINES HELD FROM COUNTY GIS AND HAVE NOT BEEN FIELD VERIFIED.

REVISIONS				ENGINEER OF RECORD	STATE OF FLORIDA DEPARTMENT OF TRANSPORTATION				SHEET NO.
DATE	DESCRIPTION	DATE	DESCRIPTION	CODY BAYER, P.E. LICENSE NUMBER: 90812 DRMP, INC. 941 LAKE BALDWIN LANE ORLANDO, FL 32814	ROAD NO.	COUNTY	FINANCIAL PROJECT ID	PROJECT CONTROL	
					SR 35	HARDEE	446205-1-52-01		

THE OFFICIAL RECORD OF THIS SHEET IS THE ELECTRONIC FILE DIGITALLY SIGNED AND SEALED UNDER RULE 61G15-23.004, F.A.C.

PROJECT CONTROL
SR 35 (US 17)
SECTIONS 22 & 27, TOWNSHIP 34 SOUTH, RANGE 25 E

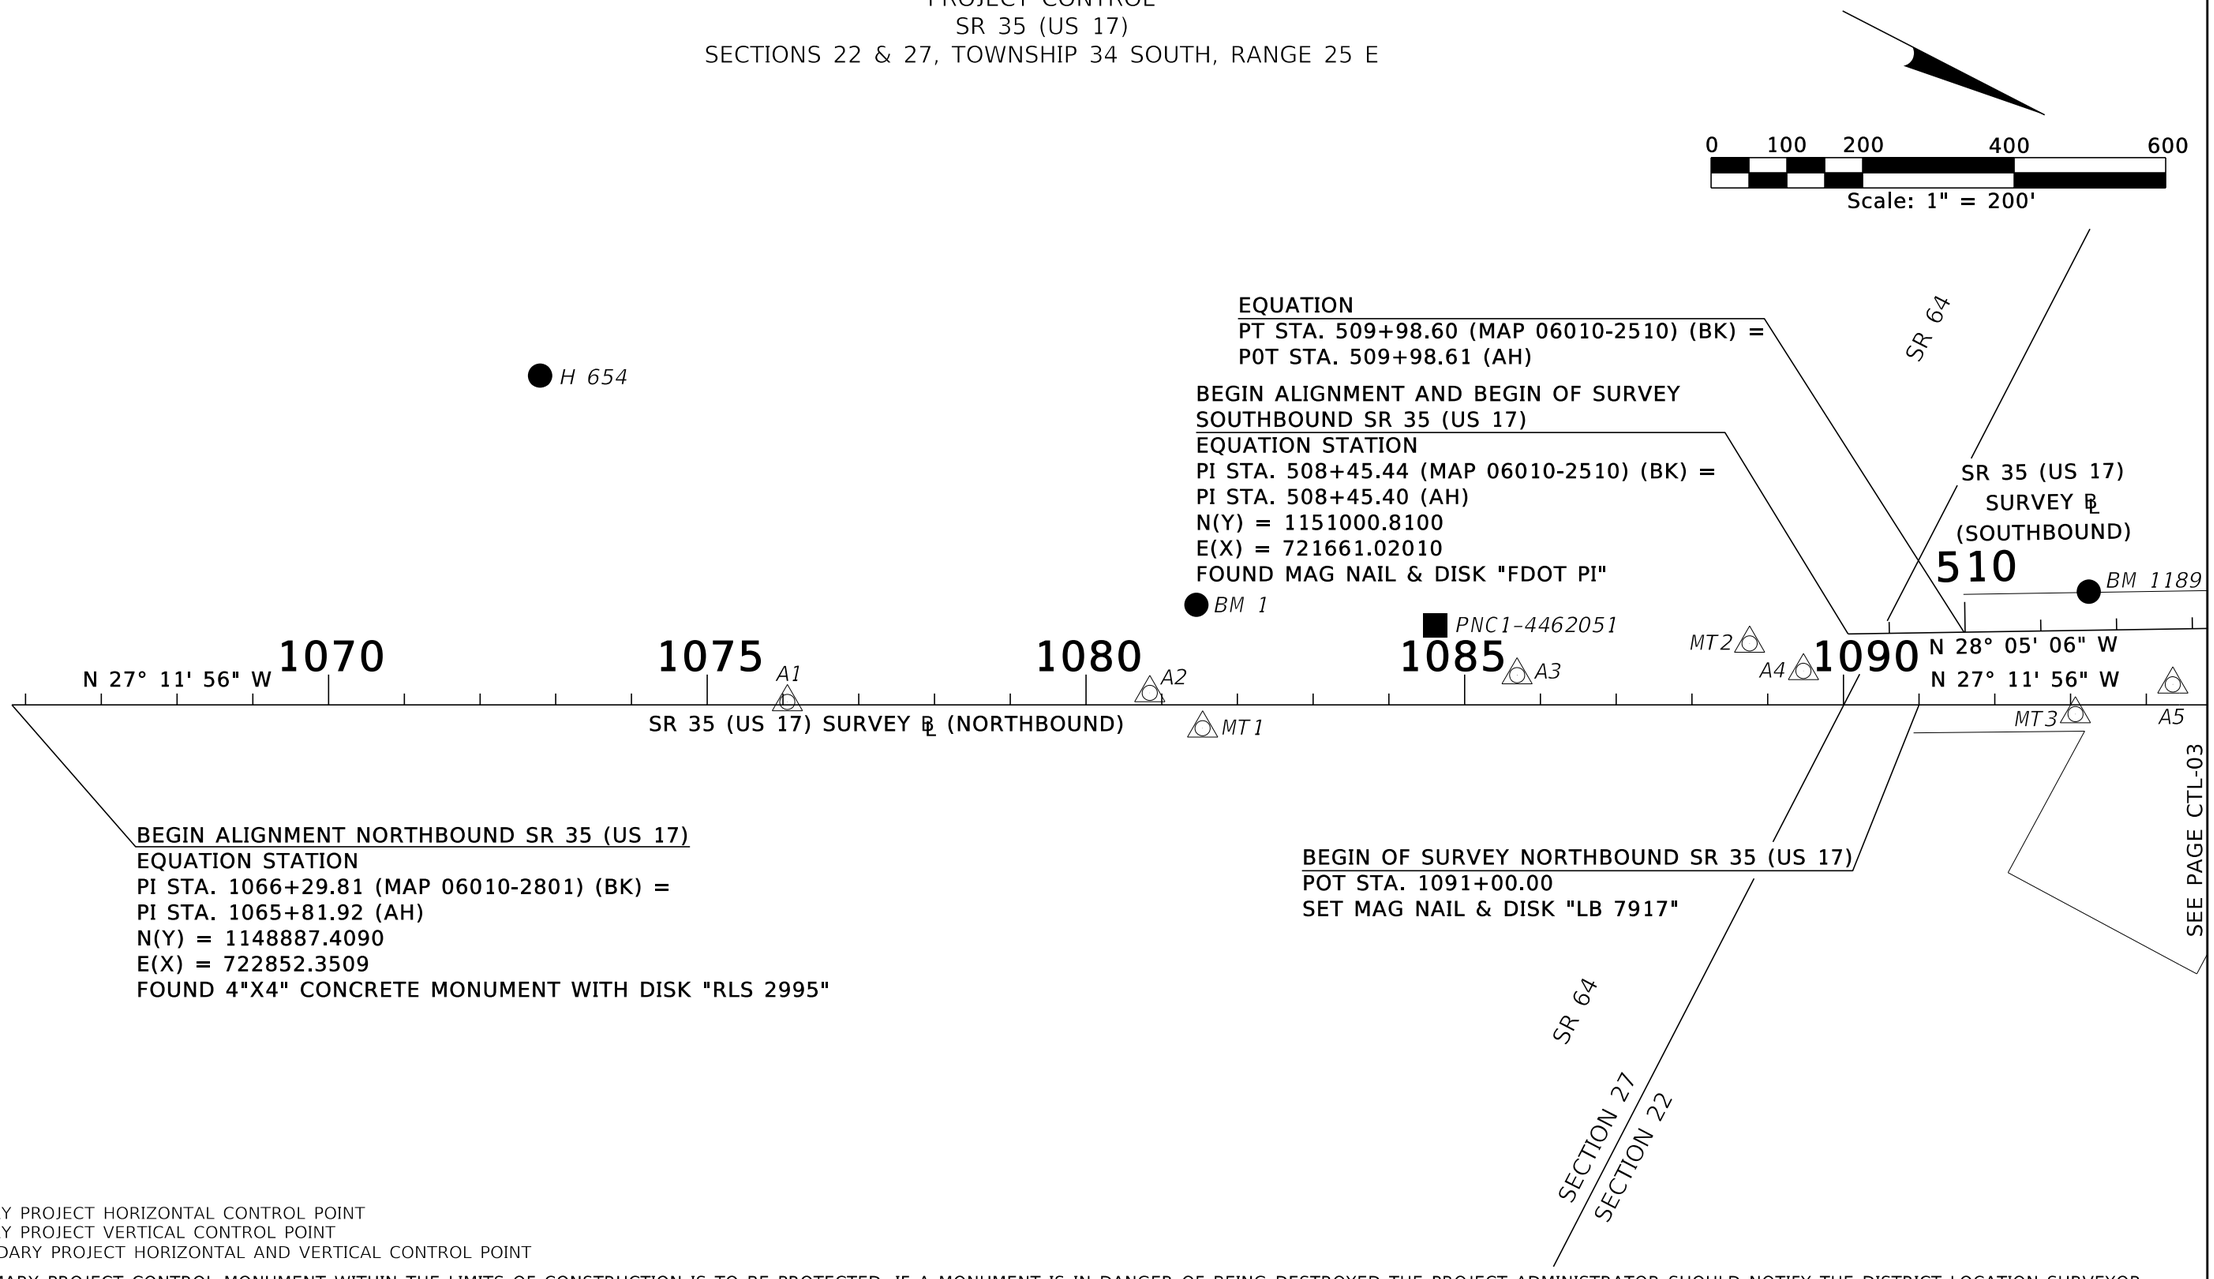


LEGEND
● = PRIMARY PROJECT HORIZONTAL CONTROL POINT
■ = PRIMARY PROJECT VERTICAL CONTROL POINT
△ = SECONDARY PROJECT HORIZONTAL AND VERTICAL CONTROL POINT

1. ANY PRIMARY PROJECT CONTROL MONUMENT WITHIN THE LIMITS OF CONSTRUCTION IS TO BE PROTECTED. IF A MONUMENT IS IN DANGER OF BEING DESTROYED THE PROJECT ADMINISTRATOR SHOULD NOTIFY THE DISTRICT LOCATION SURVEYOR, WITHOUT DELAY, BY TELEPHONE AT (863)-519-2337 OR BY E-MAIL AT RYAN.KUHN@DOT.STATE.FL.US.
2. THE BEARINGS AND COORDINATES SHOWN HEREON ARE BASED UPON THE FLORIDA STATE PLANE COORDINATE SYSTEM, WEST ZONE, 1983 NORTH AMERICAN DATUM, 2011 ADJUSTMENT.
3. ELEVATIONS SHOWN HEREON ARE RELATIVE TO THE NORTH AMERICAN VERTICAL DATUM OF 1988.
4. HORIZONTAL POSITION INFORMATION FOR PRIMARY PROJECT VERTICAL CONTROL MONUMENTS ARE FOR RECON PURPOSES ONLY AND ARE NOT INTENDED FOR USE AS HORIZONTAL CONTROL.
5. ALL DATA SHOWN HEREON IS EXPRESSED IN UNITS OF US SURVEY FEET AND DECIMALS THEREOF.
6. NOT VALID WITHOUT SHEET CTL01-CTL20 IN ENTIRETY.
7. APPROXIMATE SECTION LINES HELD FROM COUNTY GIS AND HAVE NOT BEEN FIELD VERIFIED.

REVISIONS				ENGINEER OF RECORD	STATE OF FLORIDA DEPARTMENT OF TRANSPORTATION				SHEET NO.
DATE	DESCRIPTION	DATE	DESCRIPTION	CODY BAYER, P.E. LICENSE NUMBER: 90812 DRMP, INC. 941 LAKE BALDWIN LANE ORLANDO, FL 32814	ROAD NO.	COUNTY	FINANCIAL PROJECT ID	PROJECT CONTROL	
					SR 35	HARDEE	446205-1-52-01		

THE OFFICIAL RECORD OF THIS SHEET IS THE ELECTRONIC FILE DIGITALLY SIGNED AND SEALED UNDER RULE 61G15-23.004, F.A.C.

PROJECT CONTROL
SR 35 (US 17)
SECTION 22, TOWNSHIP 34 SOUTH, RANGE 25 EAST

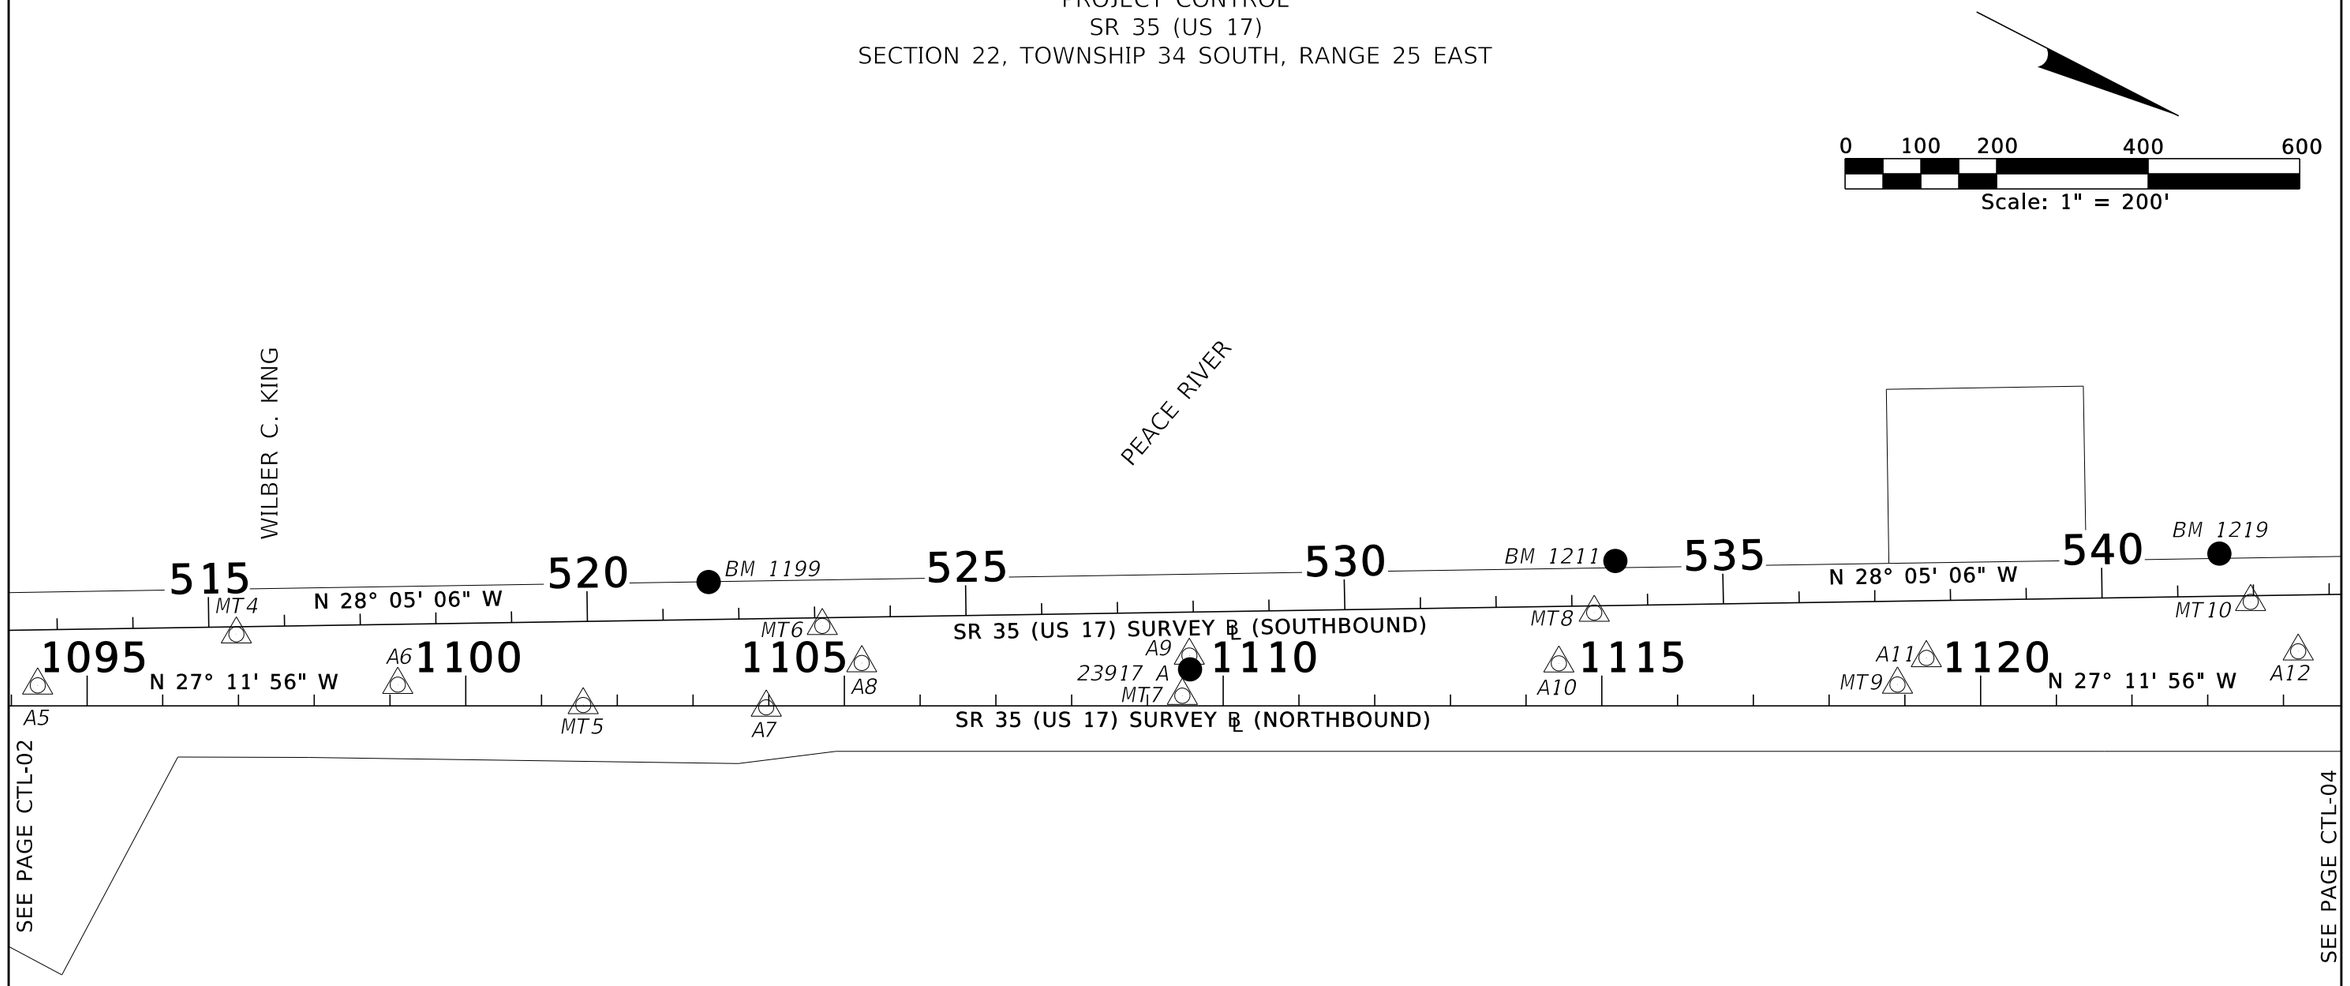

LEGEND
● = PRIMARY PROJECT HORIZONTAL CONTROL POINT
■ = PRIMARY PROJECT VERTICAL CONTROL POINT
△ = SECONDARY PROJECT HORIZONTAL AND VERTICAL CONTROL POINT

1. ANY PRIMARY PROJECT CONTROL MONUMENT WITHIN THE LIMITS OF CONSTRUCTION IS TO BE PROTECTED. IF A MONUMENT IS IN DANGER OF BEING DESTROYED THE PROJECT ADMINISTRATOR SHOULD NOTIFY THE DISTRICT LOCATION SURVEYOR, WITHOUT DELAY, BY TELEPHONE AT (863)-519-2337 OR BY E-MAIL AT RYAN.KUHN@DOT.STATE.FL.US.
2. THE BEARINGS AND COORDINATES SHOWN HEREON ARE BASED UPON THE FLORIDA STATE PLANE COORDINATE SYSTEM, WEST ZONE, 1983 NORTH AMERICAN DATUM, 2011 ADJUSTMENT.
3. ELEVATIONS SHOWN HEREON ARE RELATIVE TO THE NORTH AMERICAN VERTICAL DATUM OF 1988.
4. HORIZONTAL POSITION INFORMATION FOR PRIMARY PROJECT VERTICAL CONTROL MONUMENTS ARE FOR RECON PURPOSES ONLY AND ARE NOT INTENDED FOR USE AS HORIZONTAL CONTROL.
5. ALL DATA SHOWN HEREON IS EXPRESSED IN UNITS OF US SURVEY FEET AND DECIMALS THEREOF.
6. NOT VALID WITHOUT SHEET CTL01-CTL20 IN ENTIRETY.
7. APPROXIMATE SECTION LINES HELD FROM COUNTY GIS AND HAVE NOT BEEN FIELD VERIFIED.

REVISIONS				ENGINEER OF RECORD	STATE OF FLORIDA DEPARTMENT OF TRANSPORTATION				SHEET NO.
DATE	DESCRIPTION	DATE	DESCRIPTION	CODY BAYER, P.E. LICENSE NUMBER: 90812 DRMP, INC. 941 LAKE BALDWIN LANE ORLANDO, FL 32814	ROAD NO.	COUNTY	FINANCIAL PROJECT ID	PROJECT CONTROL	
					SR 35	HARDEE	446205-1-52-01		

THE OFFICIAL RECORD OF THIS SHEET IS THE ELECTRONIC FILE DIGITALLY SIGNED AND SEALED UNDER RULE 61G15-23.004, F.A.C.

PROJECT CONTROL
SR 35 (US 17)
SECTIONS 15 & 22, TOWNSHIP 34 SOUTH, RANGE 25 EAST

CURVE C1
PI STA. 562+11.19
N(Y) = 1155734.7845
E(X) = 719134.9183
NO STATION SET OR FOUND
Δ = 10° 19' 07" (LT)
D = 0° 45' 00"
T = 689.78'
L = 1,375.83'
R = 7,639.44'
PC STA. 555+21.41
FOUND 5/8" IRON ROD & CAP "R/W CONTROL LB 6429"
PT STA. 568+97.24
FOUND MAG NAIL & DISK "R/W CONTROL LB 6429"

0 100 200 400 600
Scale: 1" = 200'

CURVE C6
PI STA. 1133+55.30
N(Y) = 1154911.8320
E(X) = 719756.3831
FOUND 5/8" IRON ROD & CAP "FLA DOT"
Δ = 22° 43' 07" (RT)
D = 2° 00' 00"
T = 575.52'
L = 1,135.93'
R = 2,864.79'
PC STA. 1127+79.78
FOUND 5/8" IRON ROD NO ID
PT STA. 1139+15.71
SET MAG NAIL & DISK "LB 7917"

LEGEND
● = PRIMARY PROJECT HORIZONTAL CONTROL POINT
■ = PRIMARY PROJECT VERTICAL CONTROL POINT
△ = SECONDARY PROJECT HORIZONTAL AND VERTICAL CONTROL POINT


1. ANY PRIMARY PROJECT CONTROL MONUMENT WITHIN THE LIMITS OF CONSTRUCTION IS TO BE PROTECTED. IF A MONUMENT IS IN DANGER OF BEING DESTROYED THE PROJECT ADMINISTRATOR SHOULD NOTIFY THE DISTRICT LOCATION SURVEYOR, WITHOUT DELAY, BY TELEPHONE AT (863)-519-2337 OR BY E-MAIL AT RYAN.KUHN@DOT.STATE.FL.US.
2. THE BEARINGS AND COORDINATES SHOWN HEREON ARE BASED UPON THE FLORIDA STATE PLANE COORDINATE SYSTEM, WEST ZONE, 1983 NORTH AMERICAN DATUM, 2011 ADJUSTMENT.
3. ELEVATIONS SHOWN HEREON ARE RELATIVE TO THE NORTH AMERICAN VERTICAL DATUM OF 1988.
4. HORIZONTAL POSITION INFORMATION FOR PRIMARY PROJECT VERTICAL CONTROL MONUMENTS ARE FOR RECON PURPOSES ONLY AND ARE NOT INTENDED FOR USE AS HORIZONTAL CONTROL.
5. ALL DATA SHOWN HEREON IS EXPRESSED IN UNITS OF US SURVEY FEET AND DECIMALS THEREOF.
6. NOT VALID WITHOUT SHEET CTL01-CTL20 IN ENTIRETY.
7. APPROXIMATE SECTION LINES HELD FROM COUNTY GIS AND HAVE NOT BEEN FIELD VERIFIED.

SEE PAGE CTL-03
SEE PAGE CTL-05
SEE PAGE CTL-07

THE OFFICIAL RECORD OF THIS SHEET IS THE ELECTRONIC FILE DIGITALLY SIGNED AND SEALED UNDER RULE 61G15-23.004, F.A.C.

REVISIONS				ENGINEER OF RECORD	STATE OF FLORIDA DEPARTMENT OF TRANSPORTATION			PROJECT CONTROL	SHEET NO.
DATE	DESCRIPTION	DATE	DESCRIPTION	CODY BAYER, P.E. LICENSE NUMBER: 90812 DRMP, INC. 941 LAKE BALDWIN LANE ORLANDO, FL 32814	ROAD NO.	COUNTY	FINANCIAL PROJECT ID		
					SR 35	HARDEE	446205-1-52-01		

PROJECT CONTROL
SR 35 (US 17)
SECTIONS 15 & 16, TOWNSHIP 34 SOUTH, RANGE 25 EAST

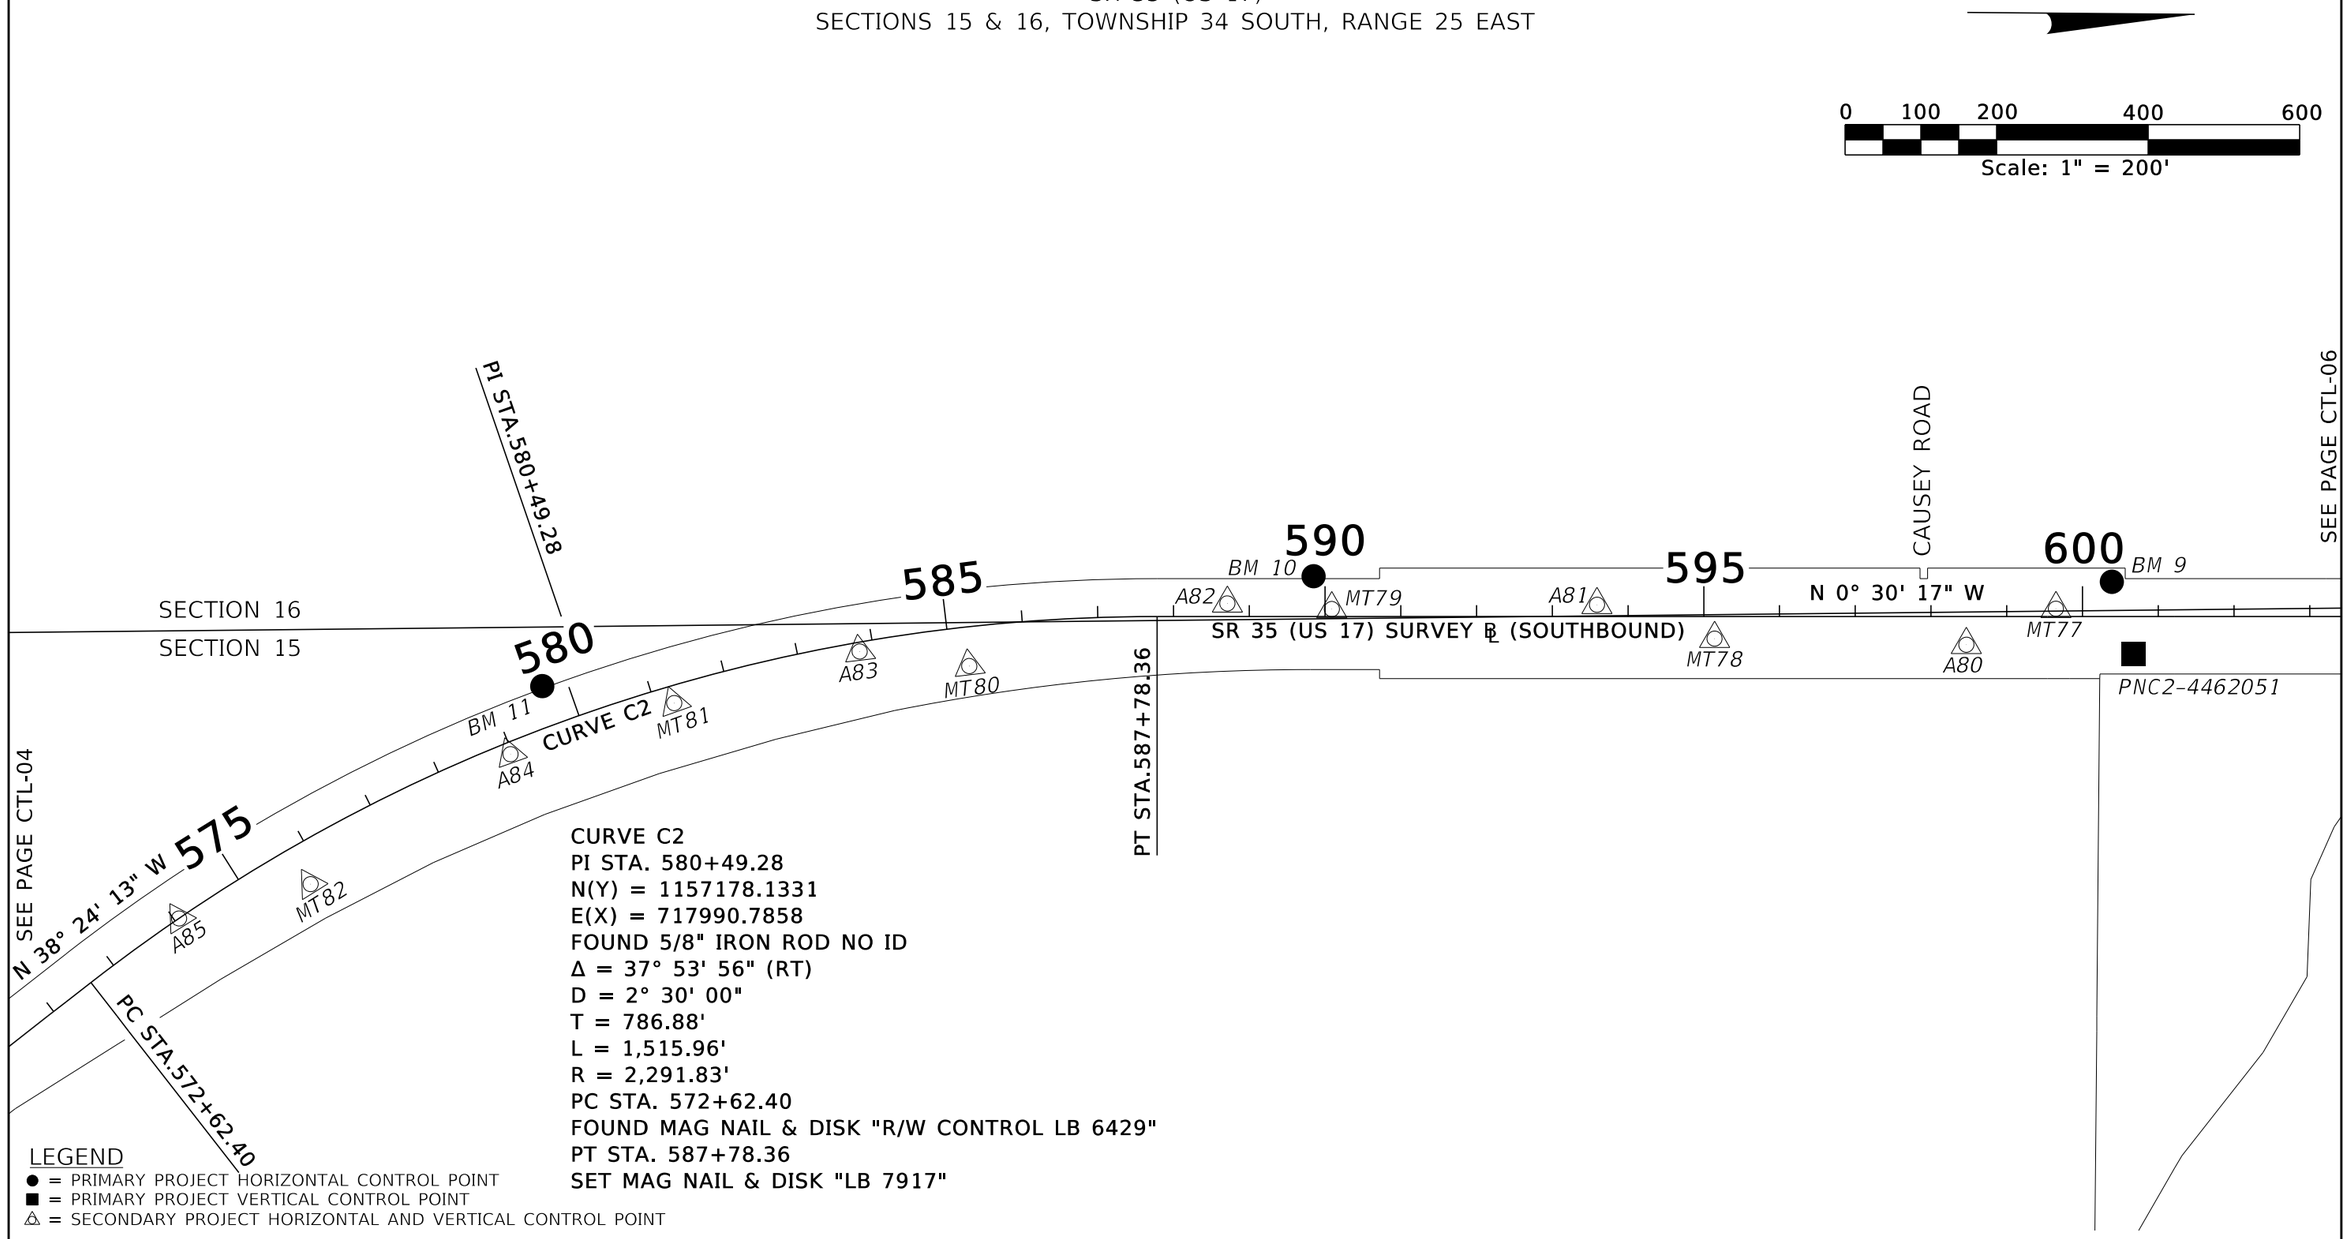

CURVE C2
PI STA. 580+49.28
N(Y) = 1157178.1331
E(X) = 717990.7858
FOUND 5/8" IRON ROD NO ID
Δ = 37° 53' 56" (RT)
D = 2° 30' 00"
T = 786.88'
L = 1,515.96'
R = 2,291.83'
PC STA. 572+62.40
FOUND MAG NAIL & DISK "R/W CONTROL LB 6429"
PT STA. 587+78.36
SET MAG NAIL & DISK "LB 7917"

LEGEND
● = PRIMARY PROJECT HORIZONTAL CONTROL POINT
■ = PRIMARY PROJECT VERTICAL CONTROL POINT
△ = SECONDARY PROJECT HORIZONTAL AND VERTICAL CONTROL POINT

1. ANY PRIMARY PROJECT CONTROL MONUMENT WITHIN THE LIMITS OF CONSTRUCTION IS TO BE PROTECTED. IF A MONUMENT IS IN DANGER OF BEING DESTROYED THE PROJECT ADMINISTRATOR SHOULD NOTIFY THE DISTRICT LOCATION SURVEYOR, WITHOUT DELAY, BY TELEPHONE AT (863)-519-2337 OR BY E-MAIL AT RYAN.KUHN@DOT.STATE.FL.US.
2. THE BEARINGS AND COORDINATES SHOWN HEREON ARE BASED UPON THE FLORIDA STATE PLANE COORDINATE SYSTEM, WEST ZONE, 1983 NORTH AMERICAN DATUM, 2011 ADJUSTMENT.
3. ELEVATIONS SHOWN HEREON ARE RELATIVE TO THE NORTH AMERICAN VERTICAL DATUM OF 1988.
4. HORIZONTAL POSITION INFORMATION FOR PRIMARY PROJECT VERTICAL CONTROL MONUMENTS ARE FOR RECON PURPOSES ONLY AND ARE NOT INTENDED FOR USE AS HORIZONTAL CONTROL.
5. ALL DATA SHOWN HEREON IS EXPRESSED IN UNITS OF US SURVEY FEET AND DECIMALS THEREOF.
6. NOT VALID WITHOUT SHEET CTL01-CTL20 IN ENTIRETY.
7. APPROXIMATE SECTION LINES HELD FROM COUNTY GIS AND HAVE NOT BEEN FIELD VERIFIED.

REVISIONS				ENGINEER OF RECORD	STATE OF FLORIDA DEPARTMENT OF TRANSPORTATION				SHEET NO.
DATE	DESCRIPTION	DATE	DESCRIPTION	CODY BAYER, P.E. LICENSE NUMBER: 90812 DRMP, INC. 941 LAKE BALDWIN LANE ORLANDO, FL 32814	ROAD NO.	COUNTY	FINANCIAL PROJECT ID	PROJECT CONTROL	
					SR 35	HARDEE	446205-1-52-01		

THE OFFICIAL RECORD OF THIS SHEET IS THE ELECTRONIC FILE DIGITALLY SIGNED AND SEALED UNDER RULE 61G15-23.004, F.A.C.

PROJECT CONTROL
SR 35 (US 17)
SECTION 09, 10, 15, & 16, TOWNSHIP 34 SOUTH, RANGE 25 EAST

0 100 200 400 600
Scale: 1" = 200'

SECTION 16
SECTION 09
SECTION 16
605 610 615 620 625 630
BM 8
BM 19
A79 A78 MT75 A77 MT73 A75 MT71 A73
MT76 MT74 MT72 A74 MT70
N 0° 30' 17" W
SR 35 (US 17) SURVEY ℄ (SOUTHBOUND)
SECTION 15
SECTION 10
A76
WILL DUKE ROAD
SEE PAGE CTL-05
SEE PAGE CTL-09
SECTION 15
SECTION 10

LEGEND
● = PRIMARY PROJECT HORIZONTAL CONTROL POINT
■ = PRIMARY PROJECT VERTICAL CONTROL POINT
△ = SECONDARY PROJECT HORIZONTAL AND VERTICAL CONTROL POINT

1. ANY PRIMARY PROJECT CONTROL MONUMENT WITHIN THE LIMITS OF CONSTRUCTION IS TO BE PROTECTED. IF A MONUMENT IS IN DANGER OF BEING DESTROYED THE PROJECT ADMINISTRATOR SHOULD NOTIFY THE DISTRICT LOCATION SURVEYOR, WITHOUT DELAY, BY TELEPHONE AT (863)-519-2337 OR BY E-MAIL AT RYAN.KUHN@DOT.STATE.FL.US.
2. THE BEARINGS AND COORDINATES SHOWN HEREON ARE BASED UPON THE FLORIDA STATE PLANE COORDINATE SYSTEM, WEST ZONE, 1983 NORTH AMERICAN DATUM, 2011 ADJUSTMENT.
3. ELEVATIONS SHOWN HEREON ARE RELATIVE TO THE NORTH AMERICAN VERTICAL DATUM OF 1988.
4. HORIZONTAL POSITION INFORMATION FOR PRIMARY PROJECT VERTICAL CONTROL MONUMENTS ARE FOR RECON PURPOSES ONLY AND ARE NOT INTENDED FOR USE AS HORIZONTAL CONTROL.
5. ALL DATA SHOWN HEREON IS EXPRESSED IN UNITS OF US SURVEY FEET AND DECIMALS THEREOF.
6. NOT VALID WITHOUT SHEET CTL01-CTL20 IN ENTIRETY.
7. APPROXIMATE SECTION LINES HELD FROM COUNTY GIS AND HAVE NOT BEEN FIELD VERIFIED.

REVISIONS				ENGINEER OF RECORD	STATE OF FLORIDA DEPARTMENT OF TRANSPORTATION			PROJECT CONTROL	SHEET NO.
DATE	DESCRIPTION	DATE	DESCRIPTION	CODY BAYER, P.E. LICENSE NUMBER: 90812 DRMP, INC. 941 LAKE BALDWIN LANE ORLANDO, FL 32814	ROAD NO.	COUNTY	FINANCIAL PROJECT ID		
					SR 35	HARDEE	446205-1-52-01		


THE OFFICIAL RECORD OF THIS SHEET IS THE ELECTRONIC FILE DIGITALLY SIGNED AND SEALED UNDER RULE 61G15-23.004, F.A.C.

PROJECT CONTROL
SR 35 (US 17)
SECTION 15, TOWNSHIP 34 SOUTH, RANGE 25 EAST

0 100 200 400 600
Scale: 1" = 200'

SEE PAGE CTL-04

SEE PAGE CTL-08

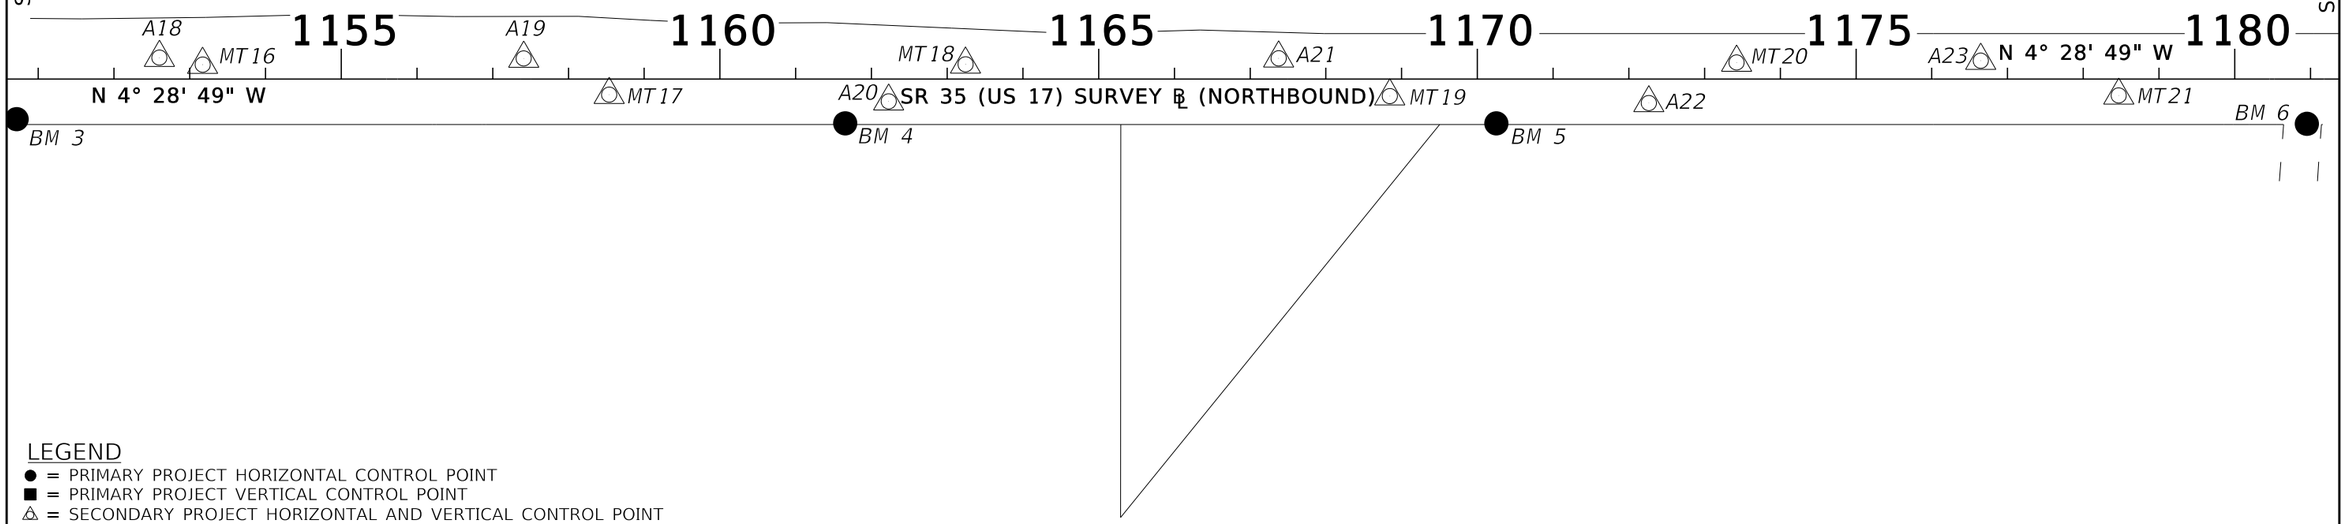

LEGEND

● = PRIMARY PROJECT HORIZONTAL CONTROL POINT
■ = PRIMARY PROJECT VERTICAL CONTROL POINT
△ = SECONDARY PROJECT HORIZONTAL AND VERTICAL CONTROL POINT


1. ANY PRIMARY PROJECT CONTROL MONUMENT WITHIN THE LIMITS OF CONSTRUCTION IS TO BE PROTECTED. IF A MONUMENT IS IN DANGER OF BEING DESTROYED THE PROJECT ADMINISTRATOR SHOULD NOTIFY THE DISTRICT LOCATION SURVEYOR, WITHOUT DELAY, BY TELEPHONE AT (863)-519-2337 OR BY E-MAIL AT RYAN.KUHN@DOT.STATE.FL.US.
2. THE BEARINGS AND COORDINATES SHOWN HEREON ARE BASED UPON THE FLORIDA STATE PLANE COORDINATE SYSTEM, WEST ZONE, 1983 NORTH AMERICAN DATUM, 2011 ADJUSTMENT.
3. ELEVATIONS SHOWN HEREON ARE RELATIVE TO THE NORTH AMERICAN VERTICAL DATUM OF 1988.
4. HORIZONTAL POSITION INFORMATION FOR PRIMARY PROJECT VERTICAL CONTROL MONUMENTS ARE FOR RECON PURPOSES ONLY AND ARE NOT INTENDED FOR USE AS HORIZONTAL CONTROL.
5. ALL DATA SHOWN HEREON IS EXPRESSED IN UNITS OF US SURVEY FEET AND DECIMALS THEREOF.
6. NOT VALID WITHOUT SHEET CTL01-CTL20 IN ENTIRETY.
7. APPROXIMATE SECTION LINES HELD FROM COUNTY GIS AND HAVE NOT BEEN FIELD VERIFIED.

REVISIONS				ENGINEER OF RECORD	STATE OF FLORIDA DEPARTMENT OF TRANSPORTATION			PROJECT CONTROL	SHEET NO.
DATE	DESCRIPTION	DATE	DESCRIPTION	CODY BAYER, P.E. LICENSE NUMBER: 90812 DRMP, INC. 941 LAKE BALDWIN LANE ORLANDO, FL 32814	ROAD NO.	COUNTY	FINANCIAL PROJECT ID		
					SR 35	HARDEE	446205-1-52-01		

THE OFFICIAL RECORD OF THIS SHEET IS THE ELECTRONIC FILE DIGITALLY SIGNED AND SEALED UNDER RULE 61G15-23.004, F.A.C.

PROJECT CONTROL
SR 35 (US 17)
SECTIONS 10 & 15, TOWNSHIP 34 SOUTH, RANGE 25 EAST

CURVE C7
PI STA. 1183+80.48
N(Y) = 1159936.7340
E(X) = 719362.6638
FOUND MAG NAIL & DISK "FDOT PI"
Δ = 7° 43' 40" (LT)
D = 2° 00' 00"
T = 193.49'
L = 386.40'
R = 2,864.79'
PC STA. 1181+86.99
FOUND MAG NAIL & DISK "R/W CONTROL LB 6429"
PT STA. 1185+73.39
FOUND PK NAIL & DISK "R/W CONTROL LB 6429"

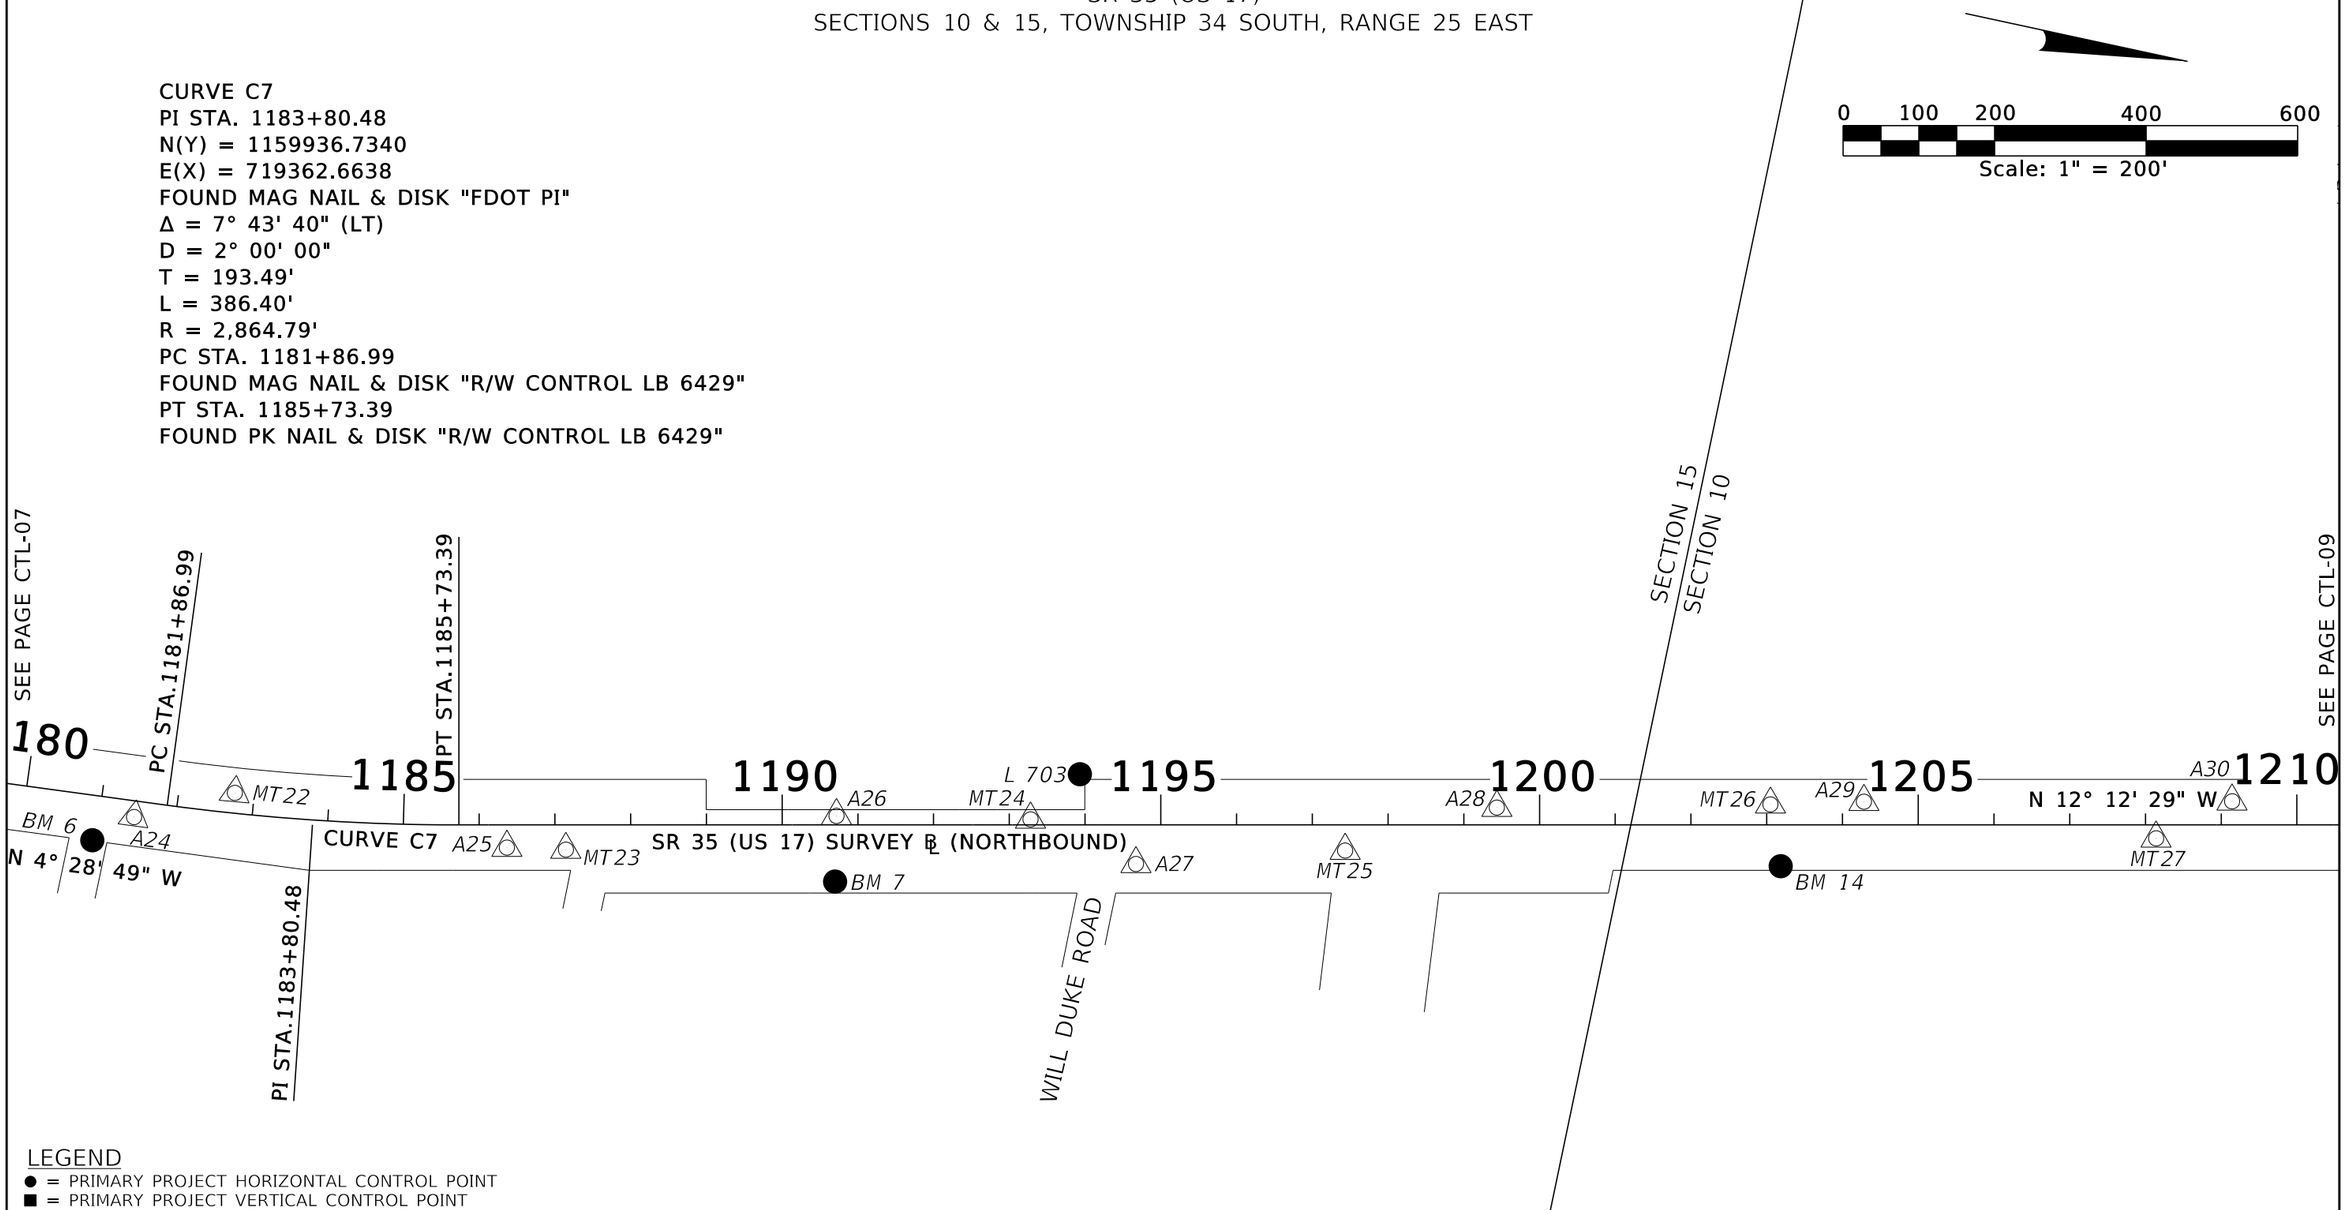


LEGEND
● = PRIMARY PROJECT HORIZONTAL CONTROL POINT
■ = PRIMARY PROJECT VERTICAL CONTROL POINT
△ = SECONDARY PROJECT HORIZONTAL AND VERTICAL CONTROL POINT

1. ANY PRIMARY PROJECT CONTROL MONUMENT WITHIN THE LIMITS OF CONSTRUCTION IS TO BE PROTECTED. IF A MONUMENT IS IN DANGER OF BEING DESTROYED THE PROJECT ADMINISTRATOR SHOULD NOTIFY THE DISTRICT LOCATION SURVEYOR, WITHOUT DELAY, BY TELEPHONE AT (863)-519-2337 OR BY E-MAIL AT RYAN.KUHN@DOT.STATE.FL.US.
2. THE BEARINGS AND COORDINATES SHOWN HEREON ARE BASED UPON THE FLORIDA STATE PLANE COORDINATE SYSTEM, WEST ZONE, 1983 NORTH AMERICAN DATUM, 2011 ADJUSTMENT.
3. ELEVATIONS SHOWN HEREON ARE RELATIVE TO THE NORTH AMERICAN VERTICAL DATUM OF 1988.
4. HORIZONTAL POSITION INFORMATION FOR PRIMARY PROJECT VERTICAL CONTROL MONUMENTS ARE FOR RECON PURPOSES ONLY AND ARE NOT INTENDED FOR USE AS HORIZONTAL CONTROL.
5. ALL DATA SHOWN HEREON IS EXPRESSED IN UNITS OF US SURVEY FEET AND DECIMALS THEREOF.
6. NOT VALID WITHOUT SHEET CTL01-CTL20 IN ENTIRETY.
7. APPROXIMATE SECTION LINES HELD FROM COUNTY GIS AND HAVE NOT BEEN FIELD VERIFIED.

REVISIONS				ENGINEER OF RECORD	STATE OF FLORIDA DEPARTMENT OF TRANSPORTATION				SHEET NO.
DATE	DESCRIPTION	DATE	DESCRIPTION	CODY BAYER, P.E. LICENSE NUMBER: 90812 DRMP, INC. 941 LAKE BALDWIN LANE ORLANDO, FL 32814	ROAD NO.	COUNTY	FINANCIAL PROJECT ID	PROJECT CONTROL	
					SR 35	HARDEE	446205-1-52-01		

THE OFFICIAL RECORD OF THIS SHEET IS THE ELECTRONIC FILE DIGITALLY SIGNED AND SEALED UNDER RULE 61G15-23.004, F.A.C.

PROJECT CONTROL
SR 35 (US 17)
SECTIONS 09 & 10, TOWNSHIP 34 SOUTH, RANGE 25 EAST

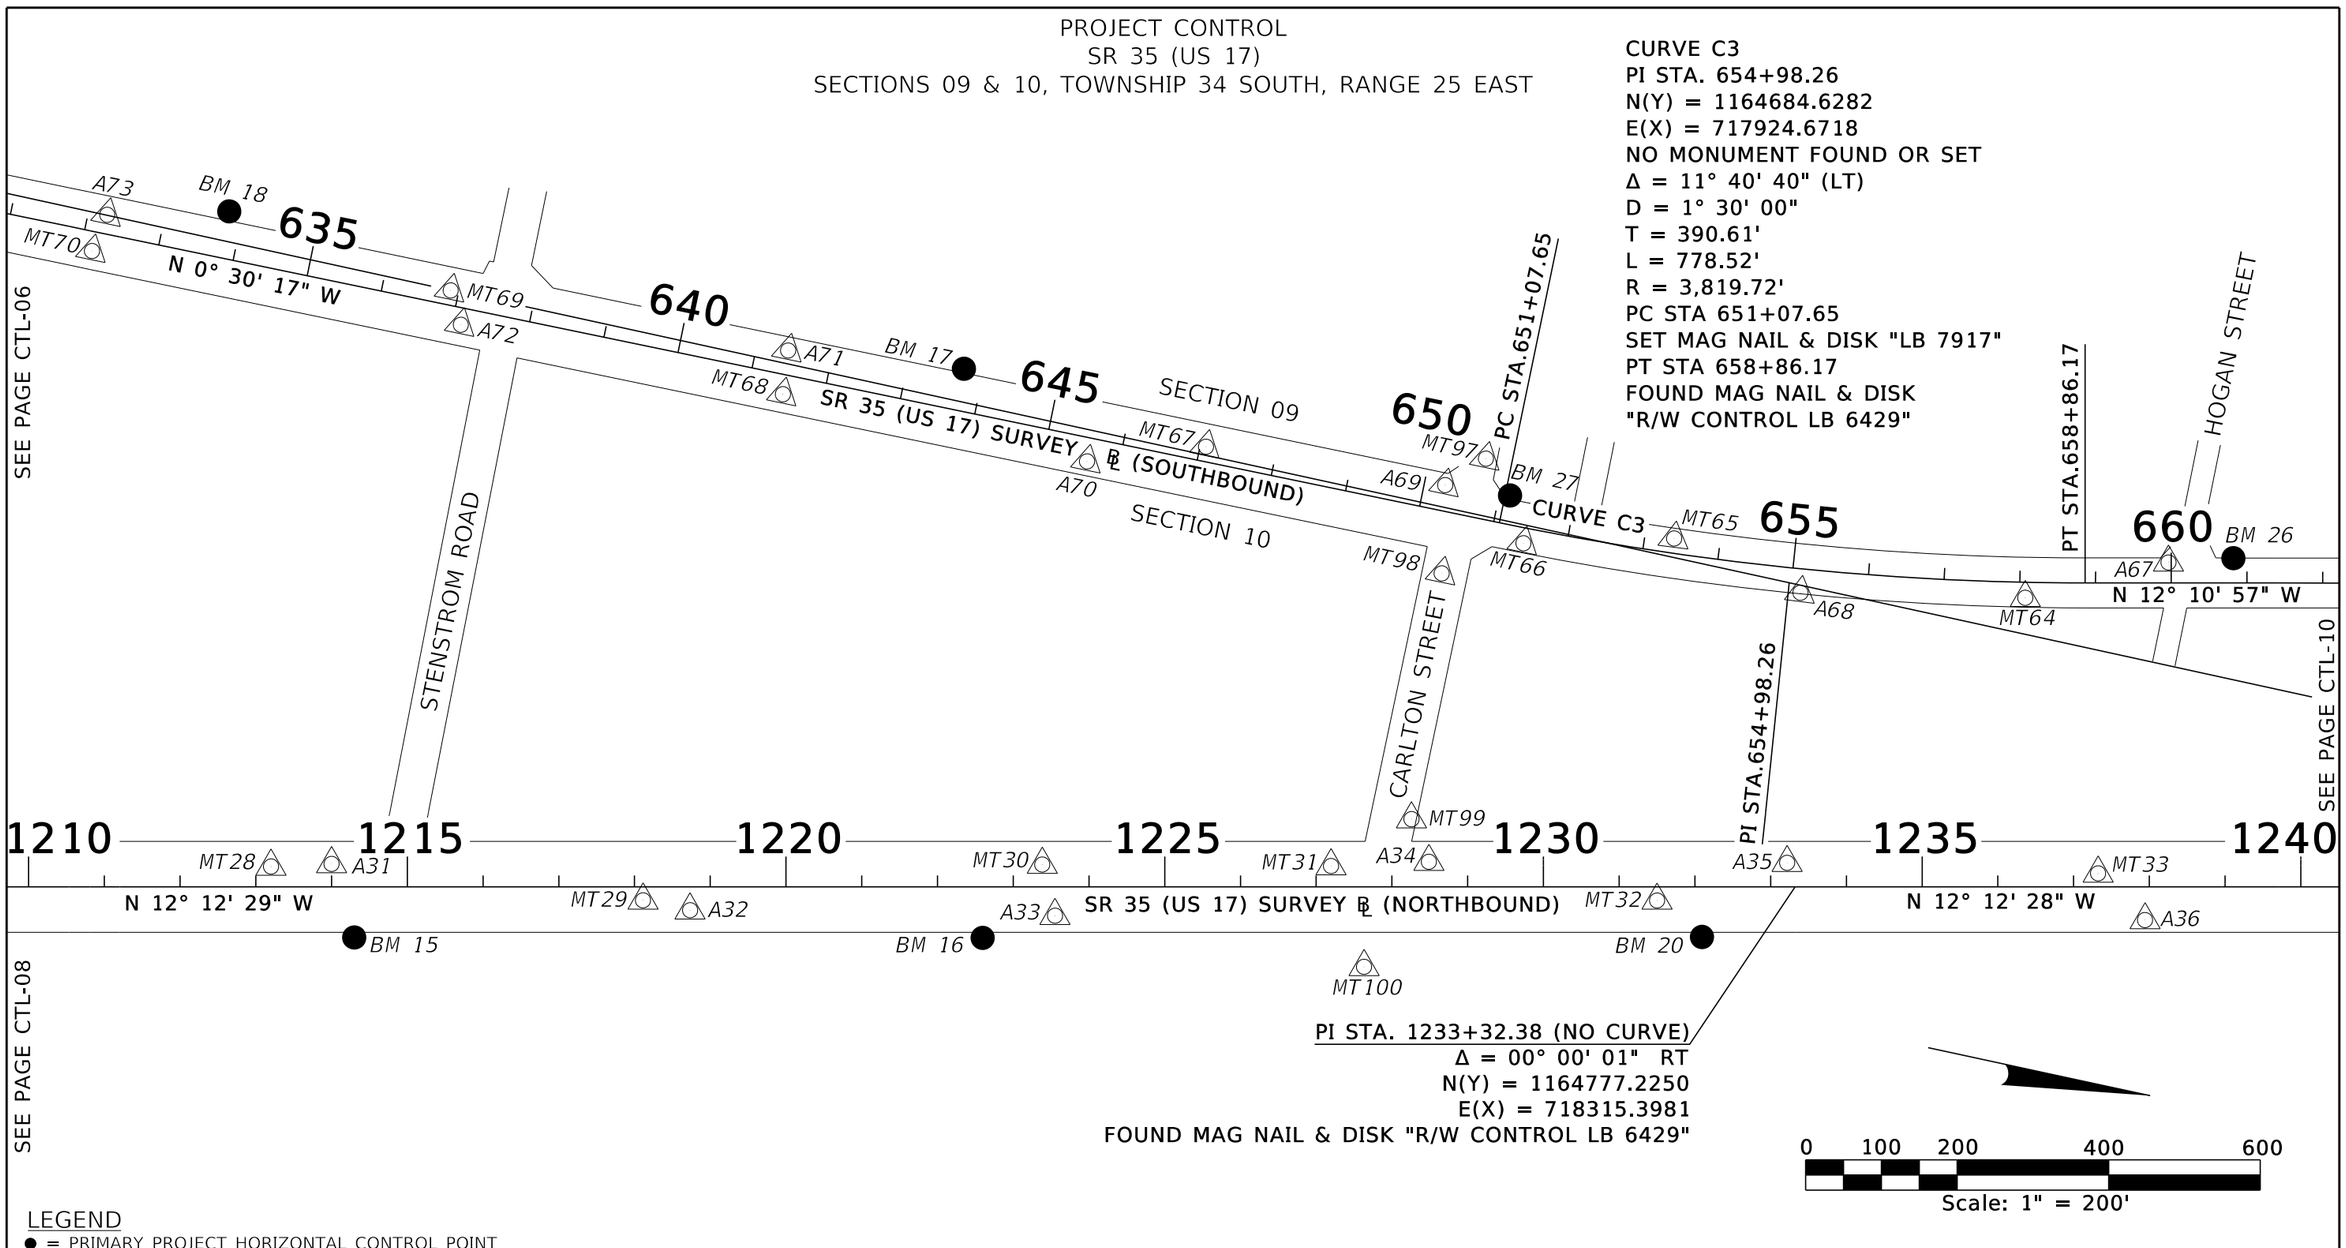


LEGEND
● = PRIMARY PROJECT HORIZONTAL CONTROL POINT
■ = PRIMARY PROJECT VERTICAL CONTROL POINT
△ = SECONDARY PROJECT HORIZONTAL AND VERTICAL CONTROL POINT

1. ANY PRIMARY PROJECT CONTROL MONUMENT WITHIN THE LIMITS OF CONSTRUCTION IS TO BE PROTECTED. IF A MONUMENT IS IN DANGER OF BEING DESTROYED THE PROJECT ADMINISTRATOR SHOULD NOTIFY THE DISTRICT LOCATION SURVEYOR, WITHOUT DELAY, BY TELEPHONE AT (863)-519-2337 OR BY E-MAIL AT RYAN.KUHN@DOT.STATE.FL.US.
2. THE BEARINGS AND COORDINATES SHOWN HEREON ARE BASED UPON THE FLORIDA STATE PLANE COORDINATE SYSTEM, WEST ZONE, 1983 NORTH AMERICAN DATUM, 2011 ADJUSTMENT.
3. ELEVATIONS SHOWN HEREON ARE RELATIVE TO THE NORTH AMERICAN VERTICAL DATUM OF 1988.
4. HORIZONTAL POSITION INFORMATION FOR PRIMARY PROJECT VERTICAL CONTROL MONUMENTS ARE FOR RECON PURPOSES ONLY AND ARE NOT INTENDED FOR USE AS HORIZONTAL CONTROL.
5. ALL DATA SHOWN HEREON IS EXPRESSED IN UNITS OF US SURVEY FEET AND DECIMALS THEREOF.
6. NOT VALID WITHOUT SHEET CTL01-CTL20 IN ENTIRETY.
7. APPROXIMATE SECTION LINES HELD FROM COUNTY GIS AND HAVE NOT BEEN FIELD VERIFIED.

REVISIONS				ENGINEER OF RECORD	STATE OF FLORIDA DEPARTMENT OF TRANSPORTATION				SHEET NO.
DATE	DESCRIPTION	DATE	DESCRIPTION	CODY BAYER, P.E. LICENSE NUMBER: 90812 DRMP, INC. 941 LAKE BALDWIN LANE ORLANDO, FL 32814	ROAD NO.	COUNTY	FINANCIAL PROJECT ID	PROJECT CONTROL	
					SR 35	HARDEE	446205-1-52-01		

THE OFFICIAL RECORD OF THIS SHEET IS THE ELECTRONIC FILE DIGITALLY SIGNED AND SEALED UNDER RULE 61G15-23.004, F.A.C.

PROJECT CONTROL
SR 35 (US 17)
SECTIONS 03, 04, 09 & 10, TOWNSHIP 34 SOUTH, RANGE 25 EAST

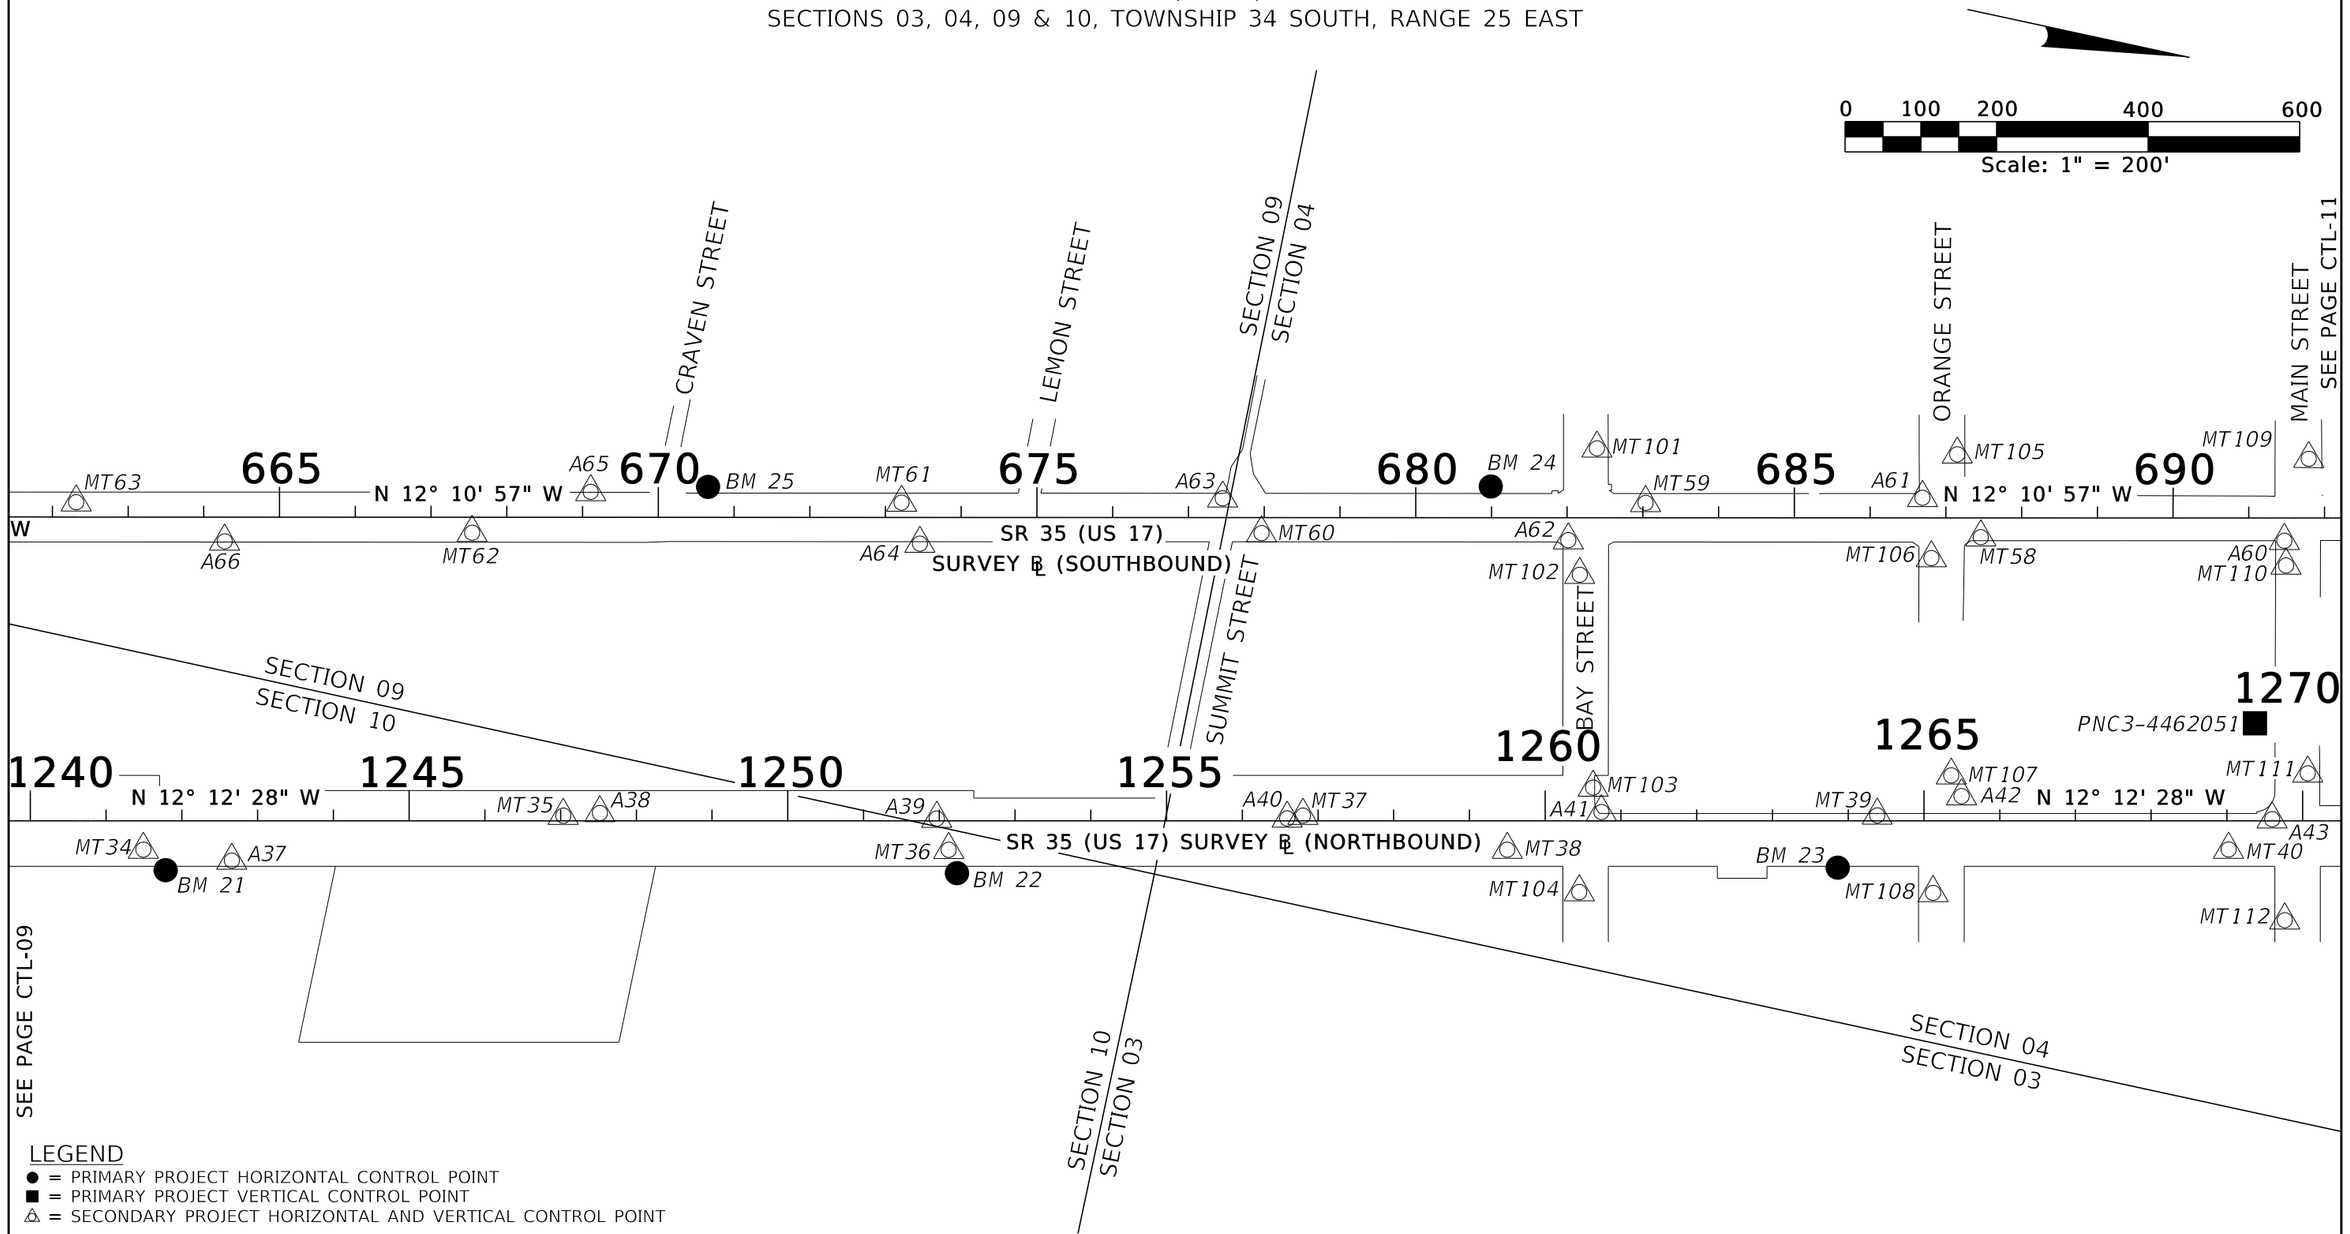

LEGEND

● = PRIMARY PROJECT HORIZONTAL CONTROL POINT
■ = PRIMARY PROJECT VERTICAL CONTROL POINT
△ = SECONDARY PROJECT HORIZONTAL AND VERTICAL CONTROL POINT

1. ANY PRIMARY PROJECT CONTROL MONUMENT WITHIN THE LIMITS OF CONSTRUCTION IS TO BE PROTECTED. IF A MONUMENT IS IN DANGER OF BEING DESTROYED THE PROJECT ADMINISTRATOR SHOULD NOTIFY THE DISTRICT LOCATION SURVEYOR, WITHOUT DELAY, BY TELEPHONE AT (863)-519-2337 OR BY E-MAIL AT RYAN.KUHN@DOT.STATE.FL.US.
2. THE BEARINGS AND COORDINATES SHOWN HEREON ARE BASED UPON THE FLORIDA STATE PLANE COORDINATE SYSTEM, WEST ZONE, 1983 NORTH AMERICAN DATUM, 2011 ADJUSTMENT.
3. ELEVATIONS SHOWN HEREON ARE RELATIVE TO THE NORTH AMERICAN VERTICAL DATUM OF 1988.
4. HORIZONTAL POSITION INFORMATION FOR PRIMARY PROJECT VERTICAL CONTROL MONUMENTS ARE FOR RECON PURPOSES ONLY AND ARE NOT INTENDED FOR USE AS HORIZONTAL CONTROL.
5. ALL DATA SHOWN HEREON IS EXPRESSED IN UNITS OF US SURVEY FEET AND DECIMALS THEREOF.
6. NOT VALID WITHOUT SHEET CTL01-CTL20 IN ENTIRETY.
7. APPROXIMATE SECTION LINES HELD FROM COUNTY GIS AND HAVE NOT BEEN FIELD VERIFIED.

REVISIONS				ENGINEER OF RECORD	STATE OF FLORIDA DEPARTMENT OF TRANSPORTATION				SHEET NO.
DATE	DESCRIPTION	DATE	DESCRIPTION	CODY BAYER, P.E. LICENSE NUMBER: 90812 DRMP, INC. 941 LAKE BALDWIN LANE ORLANDO, FL 32814	ROAD NO.	COUNTY	FINANCIAL PROJECT ID	PROJECT CONTROL	
					SR 35	HARDEE	446205-1-52-01		


THE OFFICIAL RECORD OF THIS SHEET IS THE ELECTRONIC FILE DIGITALLY SIGNED AND SEALED UNDER RULE 61G15-23.004, F.A.C.

PROJECT CONTROL
SR 35 (US 17)
SECTION 04, TOWNSHIP 34 SOUTH, RANGE 25 EAST

0 100 200 400 600
Scale: 1" = 200'

CURVE C4
PI STA. 708+59.83
N(Y) = 1169928.1040
E(X) = 716792.6762
NO MONUMENT FOUND OR SET
Δ = 12° 28' 42" (RT)
D = 3° 00' 00"
T = 208.80'
L = 415.94'
R = 1,909.86'
PC STA. 706+51.03
FOUND MAG NAIL & DISK
"R/W CONTROL LB 6429"
PT STA. 710+66.97
FOUND MAG NAIL NO ID.

CURVE C5
PI STA. 722+02.55
N(Y) = 1171272.4571
E(X) = 716799.6175
FOUND 5/8" IRON ROD & CAP "CIVILSURV LB 7805"
Δ = 12° 31' 11" (LT)
D = 1° 30' 00"
T = 418.99'
L = 834.64'
R = 3,819.72'
PC STA. 717+83.56
SET MAG NAIL & DISK "LB 7917"
PT STA. 726+18.20
FOUND MAG NAIL & DISK "RPS LB 7889"

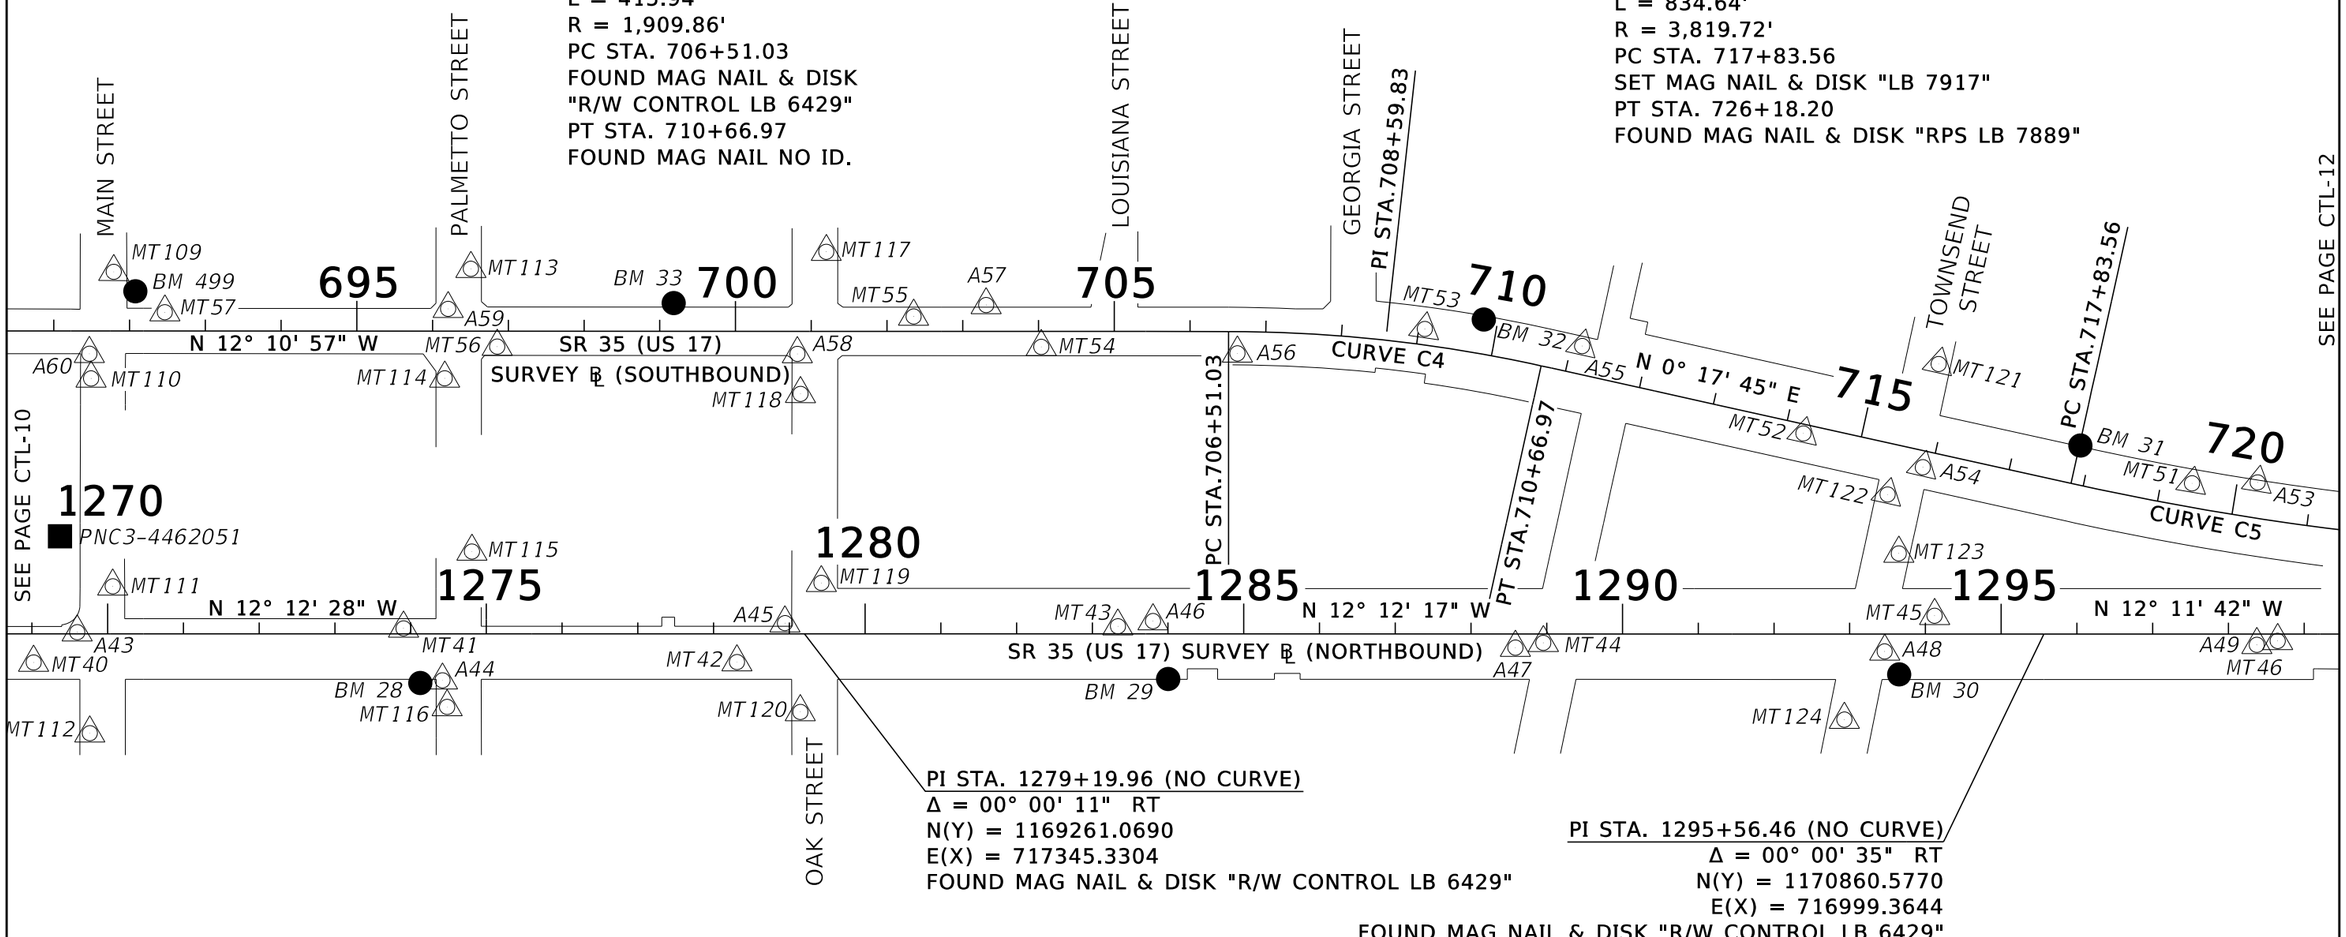

PI STA. 1279+19.96 (NO CURVE)
Δ = 00° 00' 11" RT
N(Y) = 1169261.0690
E(X) = 717345.3304
FOUND MAG NAIL & DISK "R/W CONTROL LB 6429"

PI STA. 1295+56.46 (NO CURVE)
Δ = 00° 00' 35" RT
N(Y) = 1170860.5770
E(X) = 716999.3644
FOUND MAG NAIL & DISK "R/W CONTROL LB 6429"

LEGEND
● = PRIMARY PROJECT HORIZONTAL CONTROL POINT
■ = PRIMARY PROJECT VERTICAL CONTROL POINT
△ = SECONDARY PROJECT HORIZONTAL AND VERTICAL CONTROL POINT

1. ANY PRIMARY PROJECT CONTROL MONUMENT WITHIN THE LIMITS OF CONSTRUCTION IS TO BE PROTECTED. IF A MONUMENT IS IN DANGER OF BEING DESTROYED THE PROJECT ADMINISTRATOR SHOULD NOTIFY THE DISTRICT LOCATION SURVEYOR, WITHOUT DELAY, BY TELEPHONE AT (863)-519-2337 OR BY E-MAIL AT RYAN.KUHN@DOT.STATE.FL.US.
2. THE BEARINGS AND COORDINATES SHOWN HEREON ARE BASED UPON THE FLORIDA STATE PLANE COORDINATE SYSTEM, WEST ZONE, 1983 NORTH AMERICAN DATUM, 2011 ADJUSTMENT.
3. ELEVATIONS SHOWN HEREON ARE RELATIVE TO THE NORTH AMERICAN VERTICAL DATUM OF 1988.
4. HORIZONTAL POSITION INFORMATION FOR PRIMARY PROJECT VERTICAL CONTROL MONUMENTS ARE FOR RECON PURPOSES ONLY AND ARE NOT INTENDED FOR USE AS HORIZONTAL CONTROL.
5. ALL DATA SHOWN HEREON IS EXPRESSED IN UNITS OF US SURVEY FEET AND DECIMALS THEREOF.
6. NOT VALID WITHOUT SHEET CTL01-CTL20 IN ENTIRETY.
7. APPROXIMATE SECTION LINES HELD FROM COUNTY GIS AND HAVE NOT BEEN FIELD VERIFIED.


REVISIONS				ENGINEER OF RECORD	STATE OF FLORIDA DEPARTMENT OF TRANSPORTATION				SHEET NO.
DATE	DESCRIPTION	DATE	DESCRIPTION	CODY BAYER, P.E. LICENSE NUMBER: 90812 DRMP, INC. 941 LAKE BALDWIN LANE ORLANDO, FL 32814	ROAD NO.	COUNTY	FINANCIAL PROJECT ID	PROJECT CONTROL	
					SR 35	HARDEE	446205-1-52-01		

THE OFFICIAL RECORD OF THIS SHEET IS THE ELECTRONIC FILE DIGITALLY SIGNED AND SEALED UNDER RULE 61G15-23.004, F.A.C.

PROJECT CONTROL
SR 35 (US 17)
SECTION 33, TOWNSHIP 33 SOUTH, RANGE 25 EAST
SECTION 04, TOWNSHIP 34 SOUTH, RANGE 25 EAST

CURVE C5
PI STA. 722+02.55
N(Y) = 1171272.4571
E(X) = 716799.6175
FOUND 5/8" IRON ROD & CAP "CIVILSURV LB 7805"
Δ = 12° 31' 11" (LT)
D = 1° 30' 00"
T = 418.99'
L = 834.64'
R = 3,819.72'
PC STA. 717+83.56
SET MAG NAIL & DISK "LB 7917"
PT STA. 726+18.20
FOUND MAG NAIL & DISK "RPS LB 7889"

0 100 200 400 600
Scale: 1" = 200'

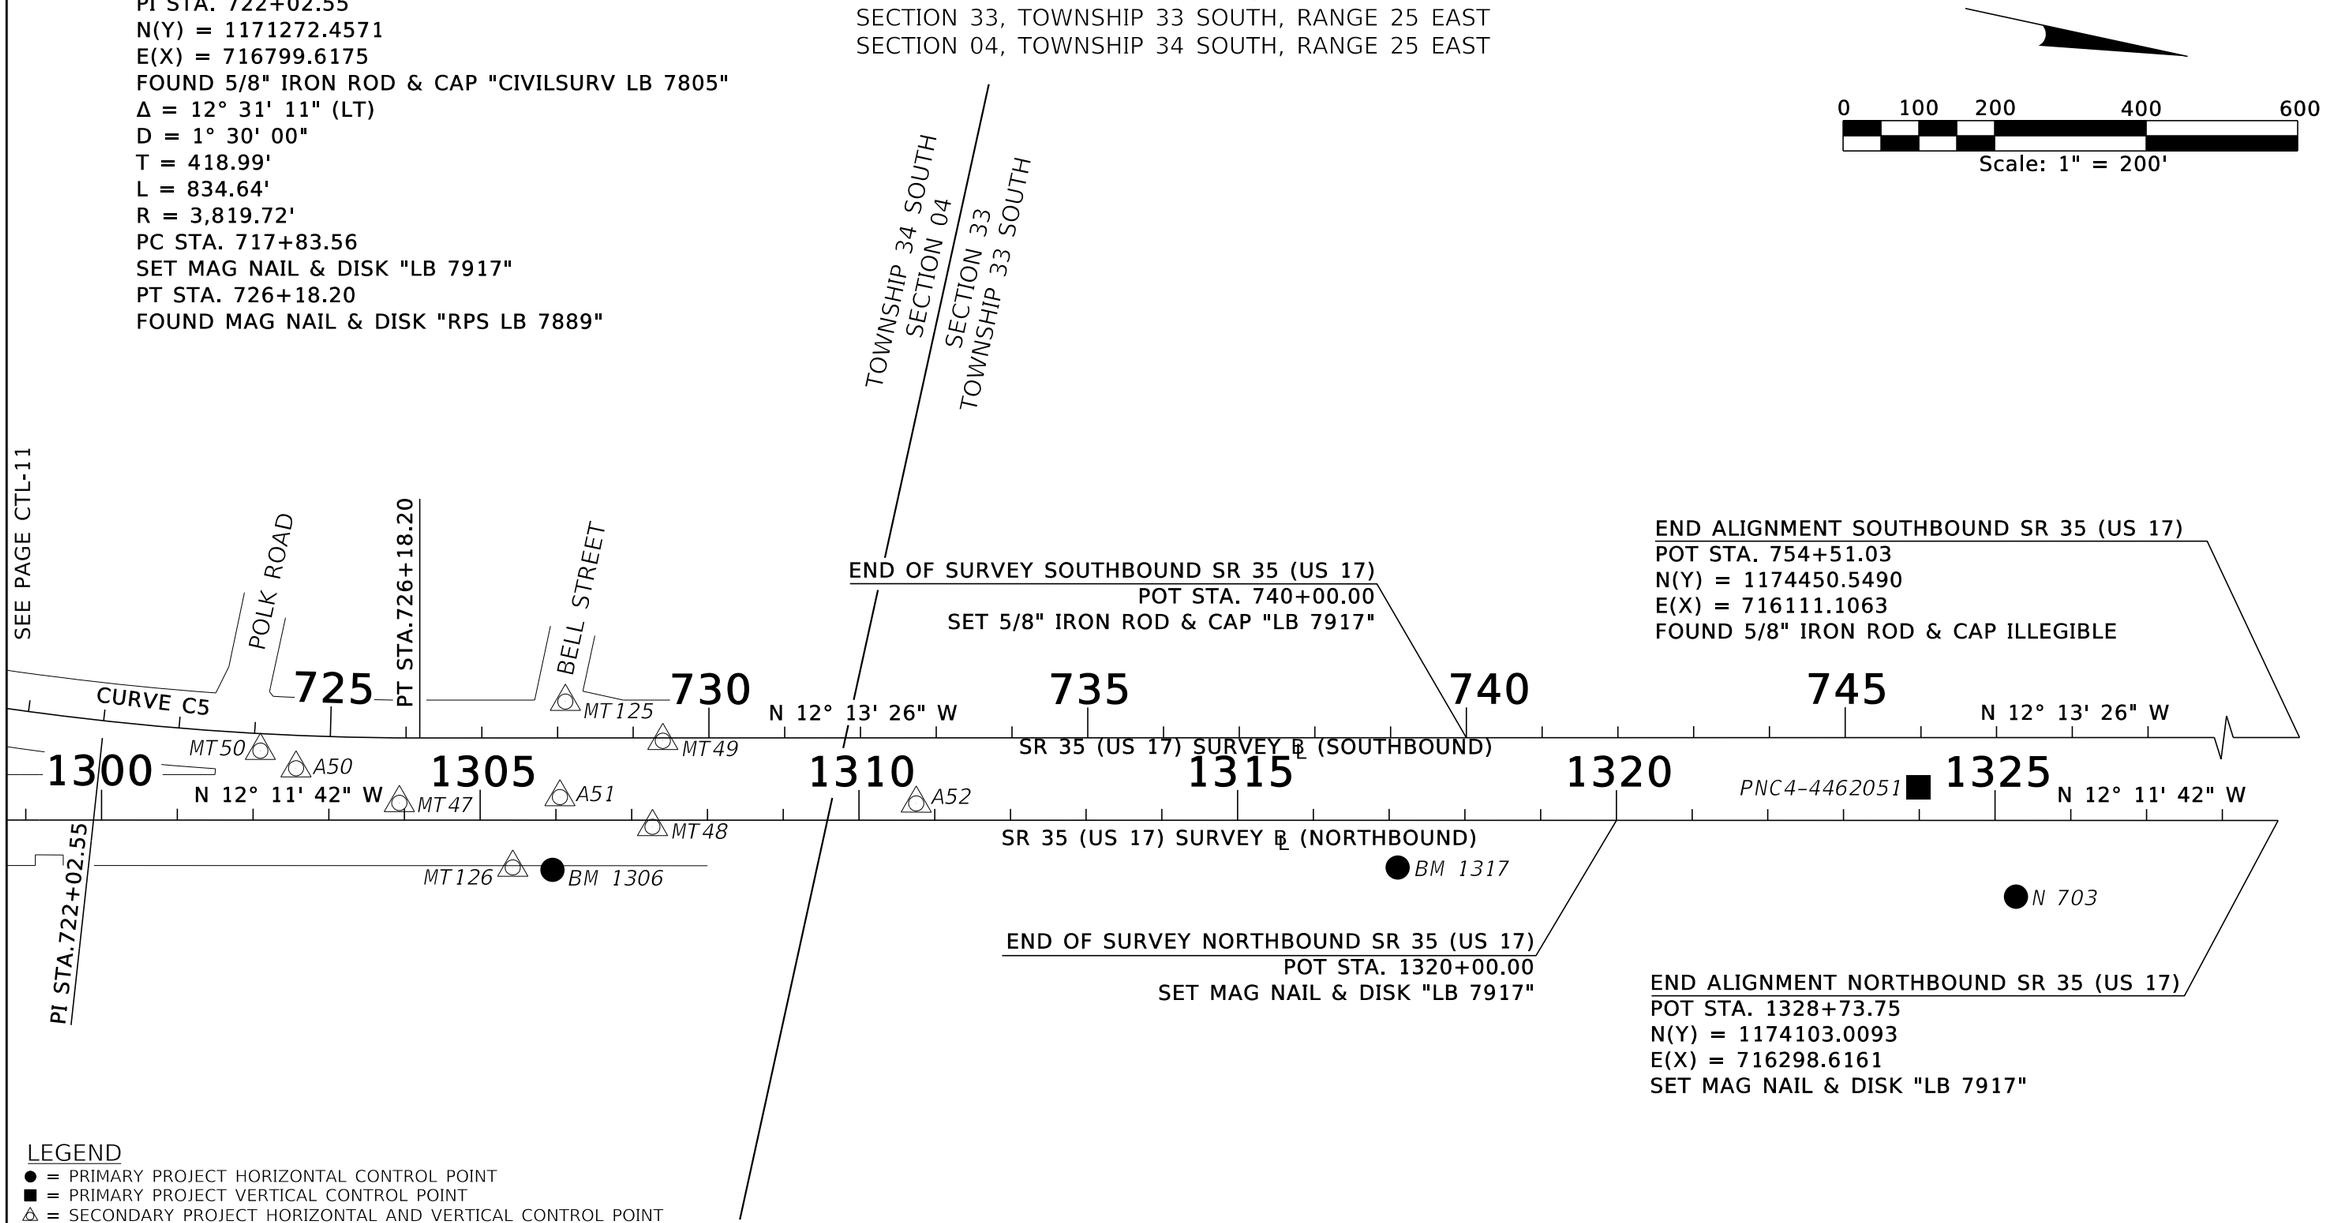

END OF SURVEY SOUTHBOUND SR 35 (US 17)
POT STA. 740+00.00
SET 5/8" IRON ROD & CAP "LB 7917"

END ALIGNMENT SOUTHBOUND SR 35 (US 17)
POT STA. 754+51.03
N(Y) = 1174450.5490
E(X) = 716111.1063
FOUND 5/8" IRON ROD & CAP ILLEGIBLE

END OF SURVEY NORTHBOUND SR 35 (US 17)
POT STA. 1320+00.00
SET MAG NAIL & DISK "LB 7917"

END ALIGNMENT NORTHBOUND SR 35 (US 17)
POT STA. 1328+73.75
N(Y) = 1174103.0093
E(X) = 716298.6161
SET MAG NAIL & DISK "LB 7917"

LEGEND
● = PRIMARY PROJECT HORIZONTAL CONTROL POINT
■ = PRIMARY PROJECT VERTICAL CONTROL POINT
△ = SECONDARY PROJECT HORIZONTAL AND VERTICAL CONTROL POINT

1. ANY PRIMARY PROJECT CONTROL MONUMENT WITHIN THE LIMITS OF CONSTRUCTION IS TO BE PROTECTED. IF A MONUMENT IS IN DANGER OF BEING DESTROYED THE PROJECT ADMINISTRATOR SHOULD NOTIFY THE DISTRICT LOCATION SURVEYOR, WITHOUT DELAY, BY TELEPHONE AT (863)-519-2337 OR BY E-MAIL AT RYAN.KUHN@DOT.STATE.FL.US.
2. THE BEARINGS AND COORDINATES SHOWN HEREON ARE BASED UPON THE FLORIDA STATE PLANE COORDINATE SYSTEM, WEST ZONE, 1983 NORTH AMERICAN DATUM, 2011 ADJUSTMENT.
3. ELEVATIONS SHOWN HEREON ARE RELATIVE TO THE NORTH AMERICAN VERTICAL DATUM OF 1988.
4. HORIZONTAL POSITION INFORMATION FOR PRIMARY PROJECT VERTICAL CONTROL MONUMENTS ARE FOR RECON PURPOSES ONLY AND ARE NOT INTENDED FOR USE AS HORIZONTAL CONTROL.
5. ALL DATA SHOWN HEREON IS EXPRESSED IN UNITS OF US SURVEY FEET AND DECIMALS THEREOF.
6. NOT VALID WITHOUT SHEET CTL01-CTL20 IN ENTIRETY.
7. APPROXIMATE SECTION LINES HELD FROM COUNTY GIS AND HAVE NOT BEEN FIELD VERIFIED.

REVISIONS				ENGINEER OF RECORD	STATE OF FLORIDA DEPARTMENT OF TRANSPORTATION				SHEET NO.
DATE	DESCRIPTION	DATE	DESCRIPTION	CODY BAYER, P.E. LICENSE NUMBER: 90812 DRMP, INC. 941 LAKE BALDWIN LANE ORLANDO, FL 32814	ROAD NO.	COUNTY	FINANCIAL PROJECT ID	PROJECT CONTROL	
					SR 35	HARDEE	446205-1-52-01		

THE OFFICIAL RECORD OF THIS SHEET IS THE ELECTRONIC FILE DIGITALLY SIGNED AND SEALED UNDER RULE 61G15-23.004, F.A.C.

PROJECT CONTROL
SR 35 (US 17)
HARDEE COUNTY, FLORIDA

Primary Project Horizontal Control								
Point ID	Northing	Easting	Elevation	Baseline	Station	Offset	Feature Code	Description
PNC1-4462051	1,150,510.92	721,900.42	60.15	SR 35 NORTHBOUND	1084+61.02	104.6' LT.	PMON	SET POURED IN PLACE CONCRETE MONUMENT WITH BRASS FDOT DISK "PNC 1"
PNC2-4462051	1,159,253.76	718,022.39	91.64	SR 35 SOUTHBOUND	600+66.74	49.89' RT.	PMON	SET POURED IN PLACE CONCRETE MONUMENT WITH BRASS FDOT DISK "PNC 2"
PNC3-4462051	1,168,273.07	717,427.16	112.38	SR 35 NORTHBOUND	1269+37.00	128.9' LT.	PMON	SET POURED IN PLACE CONCRETE MONUMENT WITH BRASS FDOT DISK "PNC 3"
PNC4-4462051	1,173,629.49	716,356.30	115.00	SR 35 NORTHBOUND	1323+98.73	43.6' LT.	PMON	SET POURED IN PLACE CONCRETE MONUMENT WITH BRASS FDOT DISK "PNC 4"
Primary Project Vertical Control								
23917 A	1,152,756	720,810	63.29	SR 35 NORTHBOUND	1109+57	47.8' LT.	PMON	FOUND 1' ROUND CONCRETE MONUMENT WITH SWFMD ALUMINUM DISK STAMPED "23917 A 2013"
BM 1	1,150,218	722,020	59.06	SR 35 NORTHBOUND	1081+45	131.8' LT.	CMON	SET 4"X4" CONCRETE MONUMENT WITH FDOT ALUMINUM DISK STAMPED "BM 1"
BM 2	1,155,157	719,692	74.40	SR 35 NORTHBOUND	1135+96	63.8' LT.	CMON	SET 4"X4" CONCRETE MONUMENT WITH FDOT ALUMINUM DISK STAMPED "BM 2"
BM 3	1,156,642	719,674	69.45	SR 35 NORTHBOUND	1150+71	52.7' RT.	CMON	SET 4"X4" CONCRETE MONUMENT WITH FDOT ALUMINUM DISK STAMPED "BM 3"
BM 4	1,157,733	719,594	71.29	SR 35 NORTHBOUND	1161+65	58.6' RT.	CMON	SET 4"X4" CONCRETE MONUMENT WITH FDOT ALUMINUM DISK STAMPED "BM 4"
BM 5	1,158,590	719,527	62.75	SR 35 NORTHBOUND	1170+25	58.7' RT.	CMON	SET 4"X4" CONCRETE MONUMENT WITH FDOT ALUMINUM DISK STAMPED "BM 5"
BM 6	1,159,657	719,444	58.48	SR 35 NORTHBOUND	1180+96	59.1' RT.	CMON	SET 4"X4" CONCRETE MONUMENT WITH FDOT ALUMINUM DISK STAMPED "BM 6"
BM 7	1,160,627	719,290	72.21	SR 35 NORTHBOUND	1190+69	75.0' RT.	CMON	SET 4"X4" CONCRETE MONUMENT WITH FDOT ALUMINUM DISK STAMPED "BM 7"
BM 8	1,160,442	717,912	61.94	SR 35 SOUTHBOUND	612+56	49.7' LT.	CMON	SET 4"X4" CONCRETE MONUMENT WITH FDOT ALUMINUM DISK STAMPED "BM 8"
BM 9	1,159,225	717,927	90.28	SR 35 SOUTHBOUND	600+39	46.0' LT.	CMON	SET 4"X4" CONCRETE MONUMENT WITH FDOT ALUMINUM DISK STAMPED "BM 9"
BM 10	1,158,171	717,929	105.34	SR 35 SOUTHBOUND	589+85	53.1' LT.	CMON	SET 4"X4" CONCRETE MONUMENT WITH FDOT ALUMINUM DISK STAMPED "BM 10"
BM 11	1,157,154	718,083	113.42	SR 35 SOUTHBOUND	579+68	53.4' LT.	CMON	SET 4"X4" CONCRETE MONUMENT WITH FDOT ALUMINUM DISK STAMPED "BM 11"
BM 12	1,156,174	718,714	97.41	SR 35 SOUTHBOUND	568+13	56.2' LT.	CMON	SET 4"X4" CONCRETE MONUMENT WITH FDOT ALUMINUM DISK STAMPED "BM 12"
BM 13	1,155,435	719,212	90.71	SR 35 SOUTHBOUND	559+14	63.5' LT.	CMON	SET 4"X4" CONCRETE MONUMENT WITH FDOT ALUMINUM DISK STAMPED "BM 13"
BM 14	1,161,843	719,006	79.90	SR 35 NORTHBOUND	1203+19	54.9' RT.	CMON	SET 4"X4" CONCRETE MONUMENT WITH FDOT ALUMINUM DISK STAMPED "BM 14"
BM 15	1,162,932	718,783	88.13	SR 35 NORTHBOUND	1214+30	66.5' RT.	CMON	SET 4"X4" CONCRETE MONUMENT WITH FDOT ALUMINUM DISK STAMPED "BM 15"
BM 16	1,163,743	718,608	99.82	SR 35 NORTHBOUND	1222+60	66.8' RT.	CMON	SET 4"X4" CONCRETE MONUMENT WITH FDOT ALUMINUM DISK STAMPED "BM 16"
BM 17	1,163,560	717,879	106.60	SR 35 SOUTHBOUND	643+74	55.7' LT.	CMON	SET 4"X4" CONCRETE MONUMENT WITH FDOT ALUMINUM DISK STAMPED "BM 17"
BM 18	1,162,568	717,881	97.05	SR 35 SOUTHBOUND	633+82	62.8' LT.	CMON	SET 4"X4" CONCRETE MONUMENT WITH FDOT ALUMINUM DISK STAMPED "BM 18"
BM 19	1,161,571	717,900	86.88	SR 35 SOUTHBOUND	623+84	52.5' LT.	CMON	SET 4"X4" CONCRETE MONUMENT WITH FDOT ALUMINUM DISK STAMPED "BM 19"
BM 20	1,164,671	718,406	104.36	SR 35 NORTHBOUND	1232+10	65.8' RT.	CMON	SET 4"X4" CONCRETE MONUMENT WITH FDOT ALUMINUM DISK STAMPED "BM 20"
BM 21	1,165,618	718,200	104.26	SR 35 NORTHBOUND	1241+79	64.8' RT.	CMON	SET 4"X4" CONCRETE MONUMENT WITH FDOT ALUMINUM DISK STAMPED "BM 21"
BM 22	1,166,640	717,983	98.01	SR 35 NORTHBOUND	1252+23	69.1' RT.	CMON	SET 4"X4" CONCRETE MONUMENT WITH FDOT ALUMINUM DISK STAMPED "BM 22"
BM 23	1,167,775	717,730	104.34	SR 35 NORTHBOUND	1263+86	61.2' RT.	CMON	SET 4"X4" CONCRETE MONUMENT WITH FDOT ALUMINUM DISK STAMPED "BM 23"
BM 24	1,167,221	717,335	108.58	SR 35 SOUTHBOUND	680+99	41.1' LT.	CMON	SET 4"X4" CONCRETE MONUMENT WITH FDOT ALUMINUM DISK STAMPED "BM 24"
BM 25	1,166,211	717,554	105.95	SR 35 SOUTHBOUND	670+66	39.9' LT.	CMON	SET 4"X4" CONCRETE MONUMENT WITH FDOT ALUMINUM DISK STAMPED "BM 25"
BM 26	1,165,251	717,769	108.15	SR 35 SOUTHBOUND	660+82	32.6' LT.	CMON	SET 4"X4" CONCRETE MONUMENT WITH FDOT ALUMINUM DISK STAMPED "BM 26"
BM 27	1,164,300	717,890	109.01	SR 35 SOUTHBOUND	651+14	38.1' LT.	CMON	SET 4"X4" CONCRETE MONUMENT WITH FDOT ALUMINUM DISK STAMPED "BM 27"
BM 28	1,168,779	717,516	112.60	SR 35 NORTHBOUND	1274+12	65.1' RT.	CMON	SET 4"X4" CONCRETE MONUMENT WITH FDOT ALUMINUM DISK STAMPED "BM 28"
BM 29	1,169,743	717,302	107.25	SR 35 NORTHBOUND	1284+00	60.0' RT.	CMON	SET 4"X4" CONCRETE MONUMENT WITH FDOT ALUMINUM DISK STAMPED "BM 29"
BM 30	1,170,685	717,092	103.80	SR 35 NORTHBOUND	1293+65	53.8' RT.	CMON	SET 4"X4" CONCRETE MONUMENT WITH FDOT ALUMINUM DISK STAMPED "BM 30"
BM 31	1,170,855	716,746	107.62	SR 35 SOUTHBOUND	717+85	51.4' LT.	CMON	SET 4"X4" CONCRETE MONUMENT WITH FDOT ALUMINUM DISK STAMPED "BM 31"
BM 32	1,170,050	716,750	109.14	SR 35 SOUTHBOUND	709+82	45.5' LT.	CMON	SET 4"X4" CONCRETE MONUMENT WITH FDOT ALUMINUM DISK STAMPED "BM 32"
BM 33	1,169,000	716,955	114.64	SR 35 SOUTHBOUND	699+19	37.1' LT.	CMON	SET 4"X4" CONCRETE MONUMENT WITH FDOT ALUMINUM DISK STAMPED "BM 33"
BM 101	1,154,358	719,757	68.62	SR 35 NORTHBOUND	1128+56	254.0' LT.	CMON	FOUND 4"X4" CONCRETE MONUMENT WITH FDOT ALUMINUM DISK NO STAMPING
BM 499	1,168,302	717,090	115.22	SR 35 SOUTHBOUND	692+07	53.0' LT.	CMON	FOUND 4"X4" CONCRETE MONUMENT WITH FDOT ALUMINUM DISK NO STAMPING
BM 1189	1,151,258	721,466	59.20	SR 35 NORTHBOUND	1093+24	149.7' LT.	CMON	FOUND 4"X4" CONCRETE MONUMENT WITH FDOT ALUMINUM DISK NO STAMPING
BM 1199	1,152,138	720,998	45.12	SR 35 NORTHBOUND	1103+20	163.4' LT.	CMON	FOUND 4"X4" CONCRETE MONUMENT WITH FDOT ALUMINUM DISK NO STAMPING
BM 1211	1,153,190	720,426	51.07	SR 35 NORTHBOUND	1115+18	191.5' LT.	CMON	FOUND 4"X4" CONCRETE MONUMENT WITH FDOT ALUMINUM DISK NO STAMPING
BM 1219	1,153,895	720,053	62.27	SR 35 NORTHBOUND	1123+16	201.1' LT.	CMON	FOUND 4"X4" CONCRETE MONUMENT WITH FDOT ALUMINUM DISK NO STAMPING
BM 1306	1,171,890	716,844	104.18	SR 35 NORTHBOUND	1305+95	65.5' RT.	CMON	FOUND 4"X4" CONCRETE MONUMENT WITH FDOT ALUMINUM DISK NO STAMPING
BM 1317	1,172,980	716,605	103.45	SR 35 NORTHBOUND	1317+11	62.2' RT.	CMON	FOUND 4"X4" CONCRETE MONUMENT WITH FDOT ALUMINUM DISK NO STAMPING
H 654	1,149,309	722,147	66.05	SR 35 NORTHBOUND	1072+80	435.1' LT.	DRM	FOUND FLANGE ENCASED STAINLESS STEEL ROD STAMPED "H 654 2006"
K 703	1,155,707	719,635	68.73	SR 35 NORTHBOUND	1141+42	58.6' LT.	CMON	FOUND 4"X4" CONCRETE MONUMENT WITH FDOT ALUMINUM DISK STAMPED "K 703 2007"
L 703	1,160,913	719,083	74.79	SR 35 NORTHBOUND	1193+93	67.1' LT.	CMON	FOUND 4"X4" CONCRETE MONUMENT WITH FDOT ALUMINUM DISK STAMPED "L 703 2007"
N 703	1,173,786	716,470	116.84	SR 35 NORTHBOUND	1325+28	100.6' RT.	CMON	FOUND 4"X4" CONCRETE MONUMENT WITH FDOT ALUMINUM DISK STAMPED "N 703 2007"

1. ANY PRIMARY PROJECT CONTROL MONUMENT WITHIN THE LIMITS OF CONSTRUCTION IS TO BE PROTECTED. IF A MONUMENT IS IN DANGER OF BEING DESTROYED THE PROJECT ADMINISTRATOR SHOULD NOTIFY THE DISTRICT LOCATION SURVEYOR, WITHOUT DELAY, BY TELEPHONE AT (863)-519-2337 OR BY E-MAIL AT RYAN.KUHN@DOT.STATE.FL.US.
2. THE BEARINGS AND COORDINATES SHOWN HEREON ARE BASED UPON THE FLORIDA STATE PLANE COORDINATE SYSTEM, WEST ZONE, 1983 NORTH AMERICAN DATUM, 2011 ADJUSTMENT.
3. ELEVATIONS SHOWN HEREON ARE RELATIVE TO THE NORTH AMERICAN VERTICAL DATUM OF 1988.
4. HORIZONTAL POSITION INFORMATION FOR PRIMARY PROJECT VERTICAL CONTROL MONUMENTS ARE FOR RECON PURPOSES ONLY AND ARE NOT INTENDED FOR USE AS HORIZONTAL CONTROL.
5. ALL DATA SHOWN HEREON IS EXPRESSED IN UNITS OF US SURVEY FEET AND DECIMALS THEREOF.
6. NOT VALID WITHOUT SHEET CTL01-CTL20 IN ENTIRETY.

REVISIONS			
DATE	DESCRIPTION	DATE	DESCRIPTION

ENGINEER OF RECORD
CODY BAYER, P.E.
LICENSE NUMBER: 90812
DRMP, INC.
941 LAKE BALDWIN LANE
ORLANDO, FL 32814

STATE OF FLORIDA
DEPARTMENT OF TRANSPORTATION

ROAD NO.	COUNTY	FINANCIAL PROJECT ID
SR 35	HARDEE	446205-1-52-01

PROJECT CONTROL

SHEET NO.

THE OFFICIAL RECORD OF THIS SHEET IS THE ELECTRONIC FILE DIGITALLY SIGNED AND SEALED UNDER RULE 61G15-23.004, F.A.C.

PROJECT CONTROL
SR 35 (US 17)
HARDEE COUNTY, FLORIDA

Secondary Project Horizontal and Vertical Control								
A1	1,149,796.22	722,380.97	64.92	SR 35 NORTHBOUND	1076+05.69	3.86' LT.	IRC	SET 5/8" IRON ROD AND CAP "LB 7917"
A2	1,150,216.38	722,151.64	62.64	SR 35 NORTHBOUND	1080+84.22	15.79' LT.	IRC	SET 5/8" IRON ROD AND CAP "LB 7917"
A3	1,150,637.04	721,909.02	59.32	SR 35 NORTHBOUND	1085+69.27	39.31' LT.	IRC	SET 5/8" IRON ROD AND CAP "LB 7917"
A4	1,150,970.70	721,731.30	60.10	SR 35 NORTHBOUND	1089+47.26	44.86' LT.	IRC	SET 5/8" IRON ROD AND CAP "LB 7917"
A5	1,151,412.59	721,524.20	58.67	SR 35 NORTHBOUND	1094+34.96	27.09' LT.	IRC	SET 5/8" IRON ROD AND CAP "LB 7917"
A6	1,151,834.90	721,306.13	59.70	SR 35 NORTHBOUND	1099+10.24	28.01' LT.	IRC	SET 5/8" IRON ROD AND CAP "LB 7917"
A7	1,152,281.27	721,110.41	62.16	SR 35 NORTHBOUND	1103+96.71	1.93' RT.	IRC	SET 5/8" IRON ROD AND CAP "LB 7917"
A8	1,152,366.66	721,000.70	63.57	SR 35 NORTHBOUND	1105+22.81	56.62' LT.	IRC	SET 5/8" IRON ROD AND CAP "LB 7917"
A9	1,152,746.90	720,794.15	63.38	SR 35 NORTHBOUND	1109+55.41	66.53' LT.	IRC	SET 5/8" IRON ROD AND CAP "LB 7917"
A10	1,153,185.50	720,580.39	60.11	SR 35 NORTHBOUND	1114+43.23	56.18' LT.	IRC	SET 5/8" IRON ROD AND CAP "LB 7917"
A11	1,153,613.86	720,352.26	57.60	SR 35 NORTHBOUND	1119+28.48	63.29' LT.	IRC	SET 5/8" IRON ROD AND CAP "LB 7917"
A12	1,154,046.44	720,120.06	61.68	SR 35 NORTHBOUND	1124+19.36	72.09' LT.	IRC	SET 5/8" IRON ROD AND CAP "LB 7917"
A13	1,154,465.29	719,920.25	69.87	SR 35 NORTHBOUND	1128+81.13	60.19' LT.	IRC	SET 5/8" IRON ROD AND CAP "LB 7917"
A14	1,154,942.53	719,756.29	72.40	SR 35 NORTHBOUND	1133+76.80	49.10' LT.	IRC	SET 5/8" IRON ROD AND CAP "LB 7917"
A15	1,155,439.22	719,689.72	71.07	SR 35 NORTHBOUND	1138+71.56	25.61' LT.	IRC	SET 5/8" IRON ROD AND CAP "LB 7917"
A16	1,155,927.12	719,651.65	69.42	SR 35 NORTHBOUND	1143+60.55	25.10' LT.	IRC	SET 5/8" IRON ROD AND CAP "LB 7917"
A17	1,156,345.74	719,616.13	71.00	SR 35 NORTHBOUND	1147+80.67	27.81' LT.	IRC	SET 5/8" IRON ROD AND CAP "LB 7917"
A18	1,156,823.45	719,578.31	72.14	SR 35 NORTHBOUND	1152+59.87	28.21' LT.	IRC	SET 5/8" IRON ROD AND CAP "LB 7917"
A19	1,157,303.07	719,541.80	73.70	SR 35 NORTHBOUND	1157+40.87	27.14' LT.	IRC	SET 5/8" IRON ROD AND CAP "LB 7917"
A20	1,157,787.96	719,560.56	73.67	SR 35 NORTHBOUND	1162+22.82	29.44' RT.	IRC	SET 5/8" IRON ROD AND CAP "LB 7917"
A21	1,158,296.80	719,463.77	70.93	SR 35 NORTHBOUND	1167+37.66	27.30' LT.	IRC	SET 5/8" IRON ROD AND CAP "LB 7917"
A22	1,158,788.63	719,484.42	62.83	SR 35 NORTHBOUND	1172+26.38	31.70' RT.	IRC	SET 5/8" IRON ROD AND CAP "LB 7917"
A23	1,159,221.19	719,394.44	65.38	SR 35 NORTHBOUND	1176+64.64	24.21' LT.	NL	SET MAG NAIL AND DISK "LB 7917"
A24	1,159,704.41	719,402.39	63.94	SR 35 NORTHBOUND	1181+45.77	21.46' RT.	NL	SET MAG NAIL AND DISK "LB 7917"
A25	1,160,194.00	719,337.70	67.52	SR 35 NORTHBOUND	1186+36.62	30.00' RT.	NL	SET MAG NAIL AND DISK "LB 7917"
A26	1,160,610.53	719,204.76	73.07	SR 35 NORTHBOUND	1190+71.84	11.86' LT.	IRC	SET 5/8" IRON ROD AND CAP "LB 7917"
A27	1,161,010.39	719,183.18	75.94	SR 35 NORTHBOUND	1194+67.23	51.62' RT.	IRC	SET 5/8" IRON ROD AND CAP "LB 7917"
A28	1,161,460.31	719,009.69	78.25	SR 35 NORTHBOUND	1199+43.66	22.81' LT.	IRC	SET 5/8" IRON ROD AND CAP "LB 7917"
A29	1,161,932.34	718,899.62	83.40	SR 35 NORTHBOUND	1204+28.29	30.58' LT.	IRC	SET 5/8" IRON ROD AND CAP "LB 7917"
A30	1,162,407.36	718,796.32	88.52	SR 35 NORTHBOUND	1209+14.41	31.09' LT.	IRC	SET 5/8" IRON ROD AND CAP "LB 7917"
A31	1,162,882.11	718,694.43	91.64	SR 35 NORTHBOUND	1213+99.98	30.29' LT.	IRC	SET 5/8" IRON ROD AND CAP "LB 7917"
A32	1,163,357.72	718,654.07	94.62	SR 35 NORTHBOUND	1218+73.36	30.84' RT.	IRC	SET 5/8" IRON ROD AND CAP "LB 7917"
A33	1,163,830.16	718,559.25	100.14	SR 35 NORTHBOUND	1223+55.17	38.07' RT.	IRC	SET 5/8" IRON ROD AND CAP "LB 7917"
A34	1,164,297.51	718,385.25	103.73	SR 35 NORTHBOUND	1228+48.74	33.17' LT.	IRC	SET 5/8" IRON ROD AND CAP "LB 7917"
A35	1,164,760.17	718,286.53	106.13	SR 35 NORTHBOUND	1233+21.82	31.82' LT.	IRC	SET 5/8" IRON ROD AND CAP "LB 7917"
A36	1,165,237.92	718,260.51	104.39	SR 35 NORTHBOUND	1237+94.27	43.77' RT.	IRC	SET 5/8" IRON ROD AND CAP "LB 7917"
A37	1,165,700.70	718,169.22	103.06	SR 35 NORTHBOUND	1242+65.89	52.40' RT.	IRC	SET 5/8" IRON ROD AND CAP "LB 7917"
A38	1,166,162.43	718,005.05	102.24	SR 35 NORTHBOUND	1247+51.88	10.42' LT.	IRC	SET 5/8" IRON ROD AND CAP "LB 7917"
A39	1,166,598.63	717,918.20	102.51	SR 35 NORTHBOUND	1251+96.59	3.07' LT.	IRC	SET 5/8" IRON ROD AND CAP "LB 7917"
A40	1,167,050.90	717,820.19	104.58	SR 35 NORTHBOUND	1256+59.35	3.23' LT.	IRC	SET 5/8" IRON ROD AND CAP "LB 7917"
A41	1,167,454.55	717,724.21	105.79	SR 35 NORTHBOUND	1260+74.17	11.68' LT.	IRC	SET 5/8" IRON ROD AND CAP "LB 7917"
A42	1,167,914.87	717,603.13	108.41	SR 35 NORTHBOUND	1265+49.69	32.69' LT.	IRC	SET 5/8" IRON ROD AND CAP "LB 7917"
A43	1,168,322.14	717,546.20	111.81	SR 35 NORTHBOUND	1269+59.79	2.21' LT.	NL	SET MAG NAIL AND DISK "LB 7917"
A44	1,168,806.99	717,506.23	112.17	SR 35 NORTHBOUND	1274+42.12	61.25' RT.	NL	SET MAG NAIL AND DISK "LB 7917"
A45	1,169,232.93	717,336.86	113.04	SR 35 NORTHBOUND	1278+94.26	14.23' LT.	IRC	SET 5/8" IRON ROD AND CAP "LB 7917"
A46	1,169,707.25	717,231.49	111.22	SR 35 NORTHBOUND	1283+80.12	16.95' LT.	IRC	SET 5/8" IRON ROD AND CAP "LB 7917"
A47	1,170,182.34	717,164.53	107.52	SR 35 NORTHBOUND	1288+58.63	18.05' RT.	IRC	SET 5/8" IRON ROD AND CAP "LB 7917"
A48	1,170,659.90	717,066.37	108.08	SR 35 NORTHBOUND	1293+46.15	23.06' RT.	IRC	SET 5/8" IRON ROD AND CAP "LB 7917"
A49	1,171,138.23	716,953.98	109.75	SR 35 NORTHBOUND	1298+37.43	14.29' RT.	IRC	SET 5/8" IRON ROD AND CAP "LB 7917"
A50	1,171,530.66	716,784.50	108.38	SR 35 SOUTHBOUND	724+56.55	43.36' RT.	IRC	SET 5/8" IRON ROD AND CAP "LB 7917"

Secondary Project Horizontal and Vertical Control								
A51	1,171,879.24	716,748.01	107.97	SR 35 NORTHBOUND	1306+05.23	30.50' LT.	IRC	SET 5/8" IRON ROD AND CAP "LB 7917"
A52	1,172,340.79	716,656.74	106.24	SR 35 NORTHBOUND	1310+75.64	22.22' LT.	IRC	SET 5/8" IRON ROD AND CAP "LB 7917"
A53	1,171,094.04	716,744.07	107.17	SR 35 SOUTHBOUND	720+27.01	46.97' LT.	IRC	SET 5/8" IRON ROD AND CAP "LB 7917"
A54	1,170,657.73	716,818.04	108.00	SR 35 SOUTHBOUND	715+87.93	21.60' RT.	IRC	SET 5/8" IRON ROD AND CAP "LB 7917"
A55	1,170,184.26	716,756.77	108.04	SR 35 SOUTHBOUND	711+14.15	37.22' LT.	IRC	SET 5/8" IRON ROD AND CAP "LB 7917"
A56	1,169,741.50	716,862.47	110.38	SR 35 SOUTHBOUND	706+62.87	28.81' RT.	IRC	SET 5/8" IRON ROD AND CAP "LB 7917"
A57	1,169,403.78	716,870.21	113.33	SR 35 SOUTHBOUND	703+30.95	34.86' LT.	NL	SET MAG NAIL AND DISK "LB 7917"
A58	1,169,173.82	716,986.00	113.43	SR 35 SOUTHBOUND	700+81.74	29.80' RT.	NL	SET MAG NAIL AND DISK "LB 7917"
A59	1,168,710.49	717,025.38	114.38	SR 35 SOUTHBOUND	696+20.53	29.48' LT.	NL	SET MAG NAIL AND DISK "LB 7917"
A60	1,168,260.11	717,183.50	112.92	SR 35 SOUTHBOUND	691+46.92	30.04' RT.	NL	SET MAG NAIL AND DISK "LB 7917"
A61	1,167,781.12	717,229.05	108.06	SR 35 SOUTHBOUND	686+69.11	26.52' LT.	NL	SET MAG NAIL AND DISK "LB 7917"
A62	1,167,335.89	717,382.64	106.87	SR 35 SOUTHBOUND	682+01.49	29.65' RT.	IRC	SET 5/8" IRON ROD AND CAP "LB 7917"
A63	1,166,878.21	717,425.17	107.46	SR 35 SOUTHBOUND	677+45.15	25.35' LT.	NL	SET MAG NAIL AND DISK "LB 7917"
A64	1,166,500.15	717,568.13	106.22	SR 35 SOUTHBOUND	673+45.43	34.61' RT.	IRC	SET 5/8" IRON ROD AND CAP "LB 7917"
A65	1,166,060.88	717,593.29	105.49	SR 35 SOUTHBOUND	669+10.74	33.50' LT.	IRC	SET 5/8" IRON ROD AND CAP "LB 7917"
A66	1,165,602.37	717,759.33	106.62	SR 35 SOUTHBOUND	664+27.52	32.05' RT.	IRC	SET 5/8" IRON ROD AND CAP "LB 7917"
A67	1,165,168.42	717,792.51	107.51	SR 35 SOUTHBOUND	659+96.34	27.09' LT.	NL	SET MAG NAIL AND DISK "LB 7917"
A68	1,164,701.91	717,934.39	109.14	SR 35 SOUTHBOUND	655+12.88	31.52' RT.	IRC	SET 5/8" IRON ROD AND CAP "LB 7917"
A69	1,164,213.43	717,894.67	109.45	SR 35 SOUTHBOUND	650+27.35	34.15' LT.	IRC	SET 5/8" IRON ROD AND CAP "LB 7917"
A70	1,163,744.63	717,964.12	108.61	SR 35 SOUTHBOUND	645+57.95	31.16' RT.	IRC	SET 5/8" IRON ROD AND CAP "LB 7917"
A71	1,163,327.97	717,904.46	106.02	SR 35 SOUTHBOUND	641+41.83	32.16' LT.	IRC	SET 5/8" IRON ROD AND CAP "LB 7917"
A72	1,162,898.41	717,962.69	102.49	SR 35 SOUTHBOUND	637+11.78	22.29' RT.	IRC	SET 5/8" IRON ROD AND CAP "LB 7917"
A73	1,162,411.45	717,919.50	96.96	SR 35 SOUTHBOUND	632+25.21	25.19' LT.	IRC	SET 5/8" IRON ROD AND CAP "LB 7917"
A74	1,161,925.14	717,971.09	91.51	SR 35 SOUTHBOUND	627+38.47	22.12' RT.	IRC	SET 5/8" IRON ROD AND CAP "LB 7917"
A75	1,161,437.21	717,920.02	85.12	SR 35 SOUTHBOUND	622+51.00	33.26' LT.	IRC	SET 5/8" IRON ROD AND CAP "LB 7917"
A76	1,160,960.52	717,986.54	74.98	SR 35 SOUTHBOUND	617+73.75	29.07' RT.	IRC	SET 5/8" IRON ROD AND CAP "LB 7917"
A77	1,160,482.35	717,936.38	65.60	SR 35 SOUTHBOUND	612+96.04	25.30' LT.	IRC	SET 5/8" IRON ROD AND CAP "LB 7917"
A78	1,159,994.32	717,952.82	68.23	SR 35 SOUTHBOUND	608+07.88	13.16' LT.	NL	SET MAG NAIL AND DISK "LB 7917"
A79	1,159,518.67	717,957.02	82.77	SR 35 SOUTHBOUND	603+32.22	13.15' LT.	NL	SET MAG NAIL AND DISK "LB 7917"
A80	1,159,033.63	718,011.81	97.79	SR 35 SOUTHBOUND	598+46.71	37.36' RT.	IRC	SET 5/8" IRON ROD AND CAP "LB 7917"
A81	1,158,545.54	717,963.35	104.47	SR 35 SOUTHBOUND	593+59.07	15.39' LT.	IRC	SET 5/8" IRON ROD AND CAP "LB 7917"
A82	1,158,057.50	717,965.82	109.85	SR 35 SOUTHBOUND	588+71.02	17.22' LT.	IRC	SET 5/8" IRON ROD AND CAP "LB 7917"
A83	1,157,572.54	718,033.57	112.74	SR 35 SOUTHBOUND	583+81.41	12.15' RT.	IRC	SET 5/8" IRON ROD AND CAP "LB 7917"
A84	1,157,112.83	718,173.23	113.80	SR 35 SOUTHBOUND	578+97.13	15.67' RT.	IRC	SET 5/8" IRON ROD AND CAP "LB 7917"
A85	1,156,677.11	718,393.93	111.25	SR 35 SOUTHBOUND	574+06.32	0.17' RT.	IRC	SET 5/8" IRON ROD AND CAP "LB 7917"
A86	1,156,317.88	718,730.43	101.81	SR 35 SOUTHBOUND	569+15.67	45.23' RT.	IRC	SET 5/8" IRON ROD AND CAP "LB 7917"
A87	1,155,890.85	718,978.00	94.35	SR 35 SOUTHBOUND	564+26.23	11.53' LT.	IRC	SET 5/8" IRON ROD AND CAP "LB 7917"
A88	1,155,518.02	719,304.25	89.90	SR 35 SOUTHBOUND	559+37.24	58.75' RT.	IRC	SET 5/8" IRON ROD AND CAP "LB 7917"
A89	1,155,074.72	719,491.07	83.31	SR 35 SOUTHBOUND	554+61.18	3.48' RT.	IRC	SET 5/8" IRON ROD AND CAP "LB 7917"
MT1	1,150,299.74	722,161.23	60.61	SR 35 NORTHBOUND	1081+53.99	30.84' RT.	DH	SET DRILL HOLE IN TIP OF CHEVRON TARGET
MT2	1,150,890.90	721,731.49	59.43	SR 35 NORTHBOUND	1088+76.20	81.17' LT.	DH	SET DRILL HOLE IN TIP OF CHEVRON TARGET
MT3	1,151,316.24	721,617.81	59.02	SR 35 NORTHBOUND	1093+06.46	12.14' RT.	NL	SET MAG NAIL SET IN TIP OF CHEVRON TARGET
MT4	1,151,614.99	721,344.35	57.11	SR 35 NORTHBOUND	1096+97.18	94.54' LT.	NL	SET MAG NAIL SET IN TIP OF CHEVRON TARGET
MT5	1,152,064.99	721,218.00	59.84	SR 35 NORTHBOUND	1101+55.17	1.23' LT.	NL	SET MAG NAIL SET IN TIP OF CHEVRON TARGET
MT6	1,152,297.96	720,980.82	62.31	SR 35 NORTHBOUND	1104+70.79	105.70' LT.	NL	SET MAG NAIL SET IN TIP OF CHEVRON TARGET
MT7	1,152,762.91	720,845.56	62.40	SR 35 NORTHBOUND	1109+46.16	13.48' LT.	NL	SET MAG NAIL SET IN TIP OF CHEVRON TARGET
MT8	1,153,196.37	720,499.46	58.47	SR 35 NORTHBOUND	1114+89.88	123.19' LT.	NL	SET MAG NAIL SET IN TIP OF CHEVRON TARGET
MT9	1,153,595.91	720,400.92	55.92	SR 35 NORTHBOUND	1118+90.28	28.21' LT.	NL	SET MAG NAIL SET IN TIP OF CHEVRON TARGET
MT10	1,153,960.83	720,090.67	59.02	SR 35 NORTHBOUND	1123+56.66	137.36' LT.	NL	SET MAG NAIL SET IN TIP OF CHEVRON TARGET
MT11	1,154,431.29	719,972.16	67.91	SR 35 NORTHBOUND	1128+28.79	28.15' LT.	NL	SET MAG NAIL SET IN TIP OF CHEVRON TARGET

1. ANY PRIMARY PROJECT CONTROL MONUMENT WITHIN THE LIMITS OF CONSTRUCTION IS TO BE PROTECTED. IF A MONUMENT IS IN DANGER OF BEING DESTROYED THE PROJECT ADMINISTRATOR SHOULD NOTIFY THE DISTRICT LOCATION SURVEYOR, WITHOUT DELAY, BY TELEPHONE AT (863)-519-2337 OR BY E-MAIL AT RYAN.KUHN@DOT.STATE.FL.US.
2. THE BEARINGS AND COORDINATES SHOWN HEREON ARE BASED UPON THE FLORIDA STATE PLANE COORDINATE SYSTEM, WEST ZONE, 1983 NORTH AMERICAN DATUM, 2011 ADJUSTMENT.
3. ELEVATIONS SHOWN HEREON ARE RELATIVE TO THE NORTH AMERICAN VERTICAL DATUM OF 1988.
4. HORIZONTAL POSITION INFORMATION FOR PRIMARY PROJECT VERTICAL CONTROL MONUMENTS ARE FOR RECON PURPOSES ONLY AND ARE NOT INTENDED FOR USE AS HORIZONTAL CONTROL.
5. ALL DATA SHOWN HEREON IS EXPRESSED IN UNITS OF US SURVEY FEET AND DECIMALS THEREOF.
6. NOT VALID WITHOUT SHEET CTL01-CTL20 IN ENTIRETY.

REVISIONS			
DATE	DESCRIPTION	DATE	DESCRIPTION

ENGINEER OF RECORD

CODY BAYER, P.E.
LICENSE NUMBER: 90812
DRMP, INC.
941 LAKE BALDWIN LANE
ORLANDO, FL 32814

STATE OF FLORIDA
DEPARTMENT OF TRANSPORTATION

ROAD NO.	COUNTY	FINANCIAL PROJECT ID
SR 35	HARDEE	446205-1-52-01

PROJECT CONTROL

SHEET NO.

THE OFFICIAL RECORD OF THIS SHEET IS THE ELECTRONIC FILE DIGITALLY SIGNED AND SEALED UNDER RULE 61G15-23.004, F.A.C.

PROJECT CONTROL
SR 35 (US 17)
HARDEE COUNTY, FLORIDA

Secondary Project Horizontal and Vertical Control								
MT12	1,154,950.86	719,761.12	72.22	SR 35 NORTHBOUND	1133+83.47	42.25' LT.	NL	SET MAG NAIL SET IN TIP OF CHEVRON TARGET
MT13	1,155,419.70	719,738.68	69.88	SR 35 NORTHBOUND	1138+47.37	21.21' RT.	NL	SET MAG NAIL SET IN TIP OF CHEVRON TARGET
MT14	1,155,914.74	719,659.87	70.06	SR 35 NORTHBOUND	1143+47.56	17.87' LT.	NL	SET MAG NAIL SET IN TIP OF CHEVRON TARGET
MT15	1,156,407.85	719,662.67	70.42	SR 35 NORTHBOUND	1148+38.94	23.44' RT.	NL	SET MAG NAIL SET IN TIP OF CHEVRON TARGET
MT16	1,156,881.17	719,583.04	73.02	SR 35 NORTHBOUND	1153+17.04	18.98' LT.	NL	SET MAG NAIL SET IN TIP OF CHEVRON TARGET
MT17	1,157,419.31	719,580.65	73.68	SR 35 NORTHBOUND	1158+53.73	20.67' RT.	NL	SET MAG NAIL SET IN TIP OF CHEVRON TARGET
MT18	1,157,885.31	719,503.97	75.18	SR 35 NORTHBOUND	1163+24.29	19.37' LT.	NL	SET MAG NAIL SET IN TIP OF CHEVRON TARGET
MT19	1,158,447.03	719,502.04	67.30	SR 35 NORTHBOUND	1168+84.44	22.59' RT.	NL	SET MAG NAIL SET IN TIP OF CHEVRON TARGET
MT20	1,158,899.93	719,422.05	64.68	SR 35 NORTHBOUND	1173+42.21	21.79' LT.	NL	SET MAG NAIL SET IN TIP OF CHEVRON TARGET
MT21	1,159,406.36	719,425.97	63.51	SR 35 NORTHBOUND	1178+46.79	21.68' RT.	NL	SET MAG NAIL SET IN TIP OF CHEVRON TARGET
MT22	1,159,827.71	719,343.05	65.54	SR 35 NORTHBOUND	1182+74.15	26.76' LT.	NL	SET MAG NAIL SET IN TIP OF CHEVRON TARGET
MT23	1,160,270.74	719,323.86	68.19	SR 35 NORTHBOUND	1187+14.55	32.70' RT.	NL	SET MAG NAIL SET IN TIP OF CHEVRON TARGET
MT24	1,160,861.87	719,155.12	75.85	SR 35 NORTHBOUND	1193+28.00	7.22' LT.	DH	SET DRILL HOLE IN TIP OF CHEVRON TARGET
MT25	1,161,276.51	719,107.51	76.16	SR 35 NORTHBOUND	1197+43.33	33.93' RT.	NL	SET MAG NAIL SET IN TIP OF CHEVRON TARGET
MT26	1,161,812.47	718,929.15	81.67	SR 35 NORTHBOUND	1203+04.88	27.07' LT.	DH	SET DRILL HOLE IN TIP OF CHEVRON TARGET
MT27	1,162,319.68	718,865.34	86.38	SR 35 NORTHBOUND	1208+14.12	17.83' RT.	NL	SET MAG NAIL SET IN TIP OF CHEVRON TARGET
MT28	1,162,804.75	718,714.64	91.17	SR 35 NORTHBOUND	1213+20.09	26.90' LT.	DH	SET DRILL HOLE IN TIP OF CHEVRON TARGET
MT29	1,163,294.16	718,654.45	93.25	SR 35 NORTHBOUND	1218+11.16	17.77' RT.	NL	SET MAG NAIL SET IN TIP OF CHEVRON TARGET
MT30	1,163,799.37	718,496.79	100.67	SR 35 NORTHBOUND	1223+38.28	29.49' LT.	DH	SET DRILL HOLE IN TIP OF CHEVRON TARGET
MT31	1,164,172.47	718,418.10	102.95	SR 35 NORTHBOUND	1227+19.58	27.50' LT.	DH	SET DRILL HOLE IN TIP OF CHEVRON TARGET
MT32	1,164,602.83	718,371.52	103.93	SR 35 NORTHBOUND	1231+50.06	17.98' RT.	NL	SET MAG NAIL SET IN TIP OF CHEVRON TARGET
MT33	1,165,164.33	718,213.44	105.41	SR 35 NORTHBOUND	1237+32.29	17.79' LT.	DH	SET DRILL HOLE IN TIP OF CHEVRON TARGET
MT34	1,165,583.55	718,179.78	102.69	SR 35 NORTHBOUND	1241+49.15	37.95' RT.	NL	SET MAG NAIL SET IN TIP OF CHEVRON TARGET
MT35	1,166,115.91	718,018.72	102.44	SR 35 NORTHBOUND	1247+03.53	6.90' LT.	DH	SET DRILL HOLE IN TIP OF CHEVRON TARGET
MT36	1,166,622.75	717,955.13	101.14	SR 35 NORTHBOUND	1252+12.36	38.13' RT.	NL	SET MAG NAIL SET IN TIP OF CHEVRON TARGET
MT37	1,167,070.40	717,812.15	104.58	SR 35 NORTHBOUND	1256+80.11	6.97' LT.	DH	SET DRILL HOLE IN TIP OF CHEVRON TARGET
MT38	1,167,343.52	717,798.98	104.48	SR 35 NORTHBOUND	1259+49.85	37.91' RT.	NL	SET MAG NAIL SET IN TIP OF CHEVRON TARGET
MT39	1,167,811.37	717,651.61	108.30	SR 35 NORTHBOUND	1264+38.28	7.19' LT.	DH	SET DRILL HOLE IN TIP OF CHEVRON TARGET
MT40	1,168,274.37	717,597.37	111.40	SR 35 NORTHBOUND	1269+02.28	37.70' RT.	NL	SET MAG NAIL SET IN TIP OF CHEVRON TARGET
MT41	1,168,742.11	717,450.16	113.32	SR 35 NORTHBOUND	1273+90.57	7.27' LT.	DH	SET DRILL HOLE IN TIP OF CHEVRON TARGET
MT42	1,169,181.87	717,400.55	111.97	SR 35 NORTHBOUND	1278+30.88	37.22' RT.	NL	SET MAG NAIL SET IN TIP OF CHEVRON TARGET
MT43	1,169,663.45	717,247.92	111.31	SR 35 NORTHBOUND	1283+33.84	10.14' LT.	DH	SET DRILL HOLE IN TIP OF CHEVRON TARGET
MT44	1,170,217.02	717,150.54	106.90	SR 35 NORTHBOUND	1288+95.48	11.70' RT.	NL	SET MAG NAIL SET IN TIP OF CHEVRON TARGET
MT45	1,170,714.32	717,006.38	109.32	SR 35 NORTHBOUND	1294+12.03	24.06' LT.	NL	SET MAG NAIL SET IN TIP OF CHEVRON TARGET
MT46	1,171,164.10	716,943.05	109.17	SR 35 NORTHBOUND	1298+65.03	9.07' RT.	NL	SET MAG NAIL SET IN TIP OF CHEVRON TARGET
MT47	1,171,673.65	716,800.36	108.17	SR 35 NORTHBOUND	1303+93.22	22.76' LT.	NL	SET MAG NAIL SET IN TIP OF CHEVRON TARGET
MT48	1,172,006.92	716,760.59	106.44	SR 35 NORTHBOUND	1307+27.37	8.77' RT.	NL	SET MAG NAIL SET IN TIP OF CHEVRON TARGET
MT49	1,171,996.24	716,646.68	106.66	SR 35 SOUTHBOUND	729+38.96	3.78' RT.	NL	SET MAG NAIL SET IN TIP OF CHEVRON TARGET
MT50	1,171,479.69	716,771.81	108.59	SR 35 SOUTHBOUND	724+08.76	22.47' RT.	DH	SET DRILL HOLE IN TIP OF CHEVRON TARGET
MT51	1,171,009.56	716,763.66	106.31	SR 35 SOUTHBOUND	719+40.81	31.39' LT.	NL	SET MAG NAIL SET IN TIP OF CHEVRON TARGET
MT52	1,170,494.17	716,807.75	107.79	SR 35 SOUTHBOUND	714+24.32	12.15' RT.	DH	SET DRILL HOLE IN TIP OF CHEVRON TARGET
MT53	1,169,976.46	716,778.65	107.71	SR 35 SOUTHBOUND	709+08.02	20.96' LT.	NL	SET MAG NAIL SET IN TIP OF CHEVRON TARGET
MT54	1,169,486.57	716,908.83	111.97	SR 35 SOUTHBOUND	704+03.73	20.37' RT.	NL	SET MAG NAIL SET IN TIP OF CHEVRON TARGET
MT55	1,169,313.31	716,905.31	112.82	SR 35 SOUTHBOUND	702+35.11	19.64' LT.	NL	SET MAG NAIL SET IN TIP OF CHEVRON TARGET
MT56	1,168,784.36	717,060.41	114.24	SR 35 SOUTHBOUND	696+85.35	20.35' RT.	NL	SET MAG NAIL SET IN TIP OF CHEVRON TARGET
MT57	1,168,345.85	717,108.81	113.97	SR 35 SOUTHBOUND	692+46.50	24.88' LT.	DH	SET DRILL HOLE IN TIP OF CHEVRON TARGET
MT58	1,167,867.32	717,263.62	109.65	SR 35 SOUTHBOUND	687+46.07	25.46' RT.	DH	SET DRILL HOLE IN TIP OF CHEVRON TARGET
MT59	1,167,425.23	717,312.94	106.97	SR 35 SOUTHBOUND	683+03.53	19.62' LT.	NL	SET MAG NAIL SET IN TIP OF CHEVRON TARGET
MT60	1,166,938.11	717,459.21	107.46	SR 35 SOUTHBOUND	677+96.51	20.56' RT.	NL	SET MAG NAIL SET IN TIP OF CHEVRON TARGET
MT61	1,166,465.05	717,520.27	105.79	SR 35 SOUTHBOUND	673+21.21	19.58' LT.	NL	SET MAG NAIL SET IN TIP OF CHEVRON TARGET

Secondary Project Horizontal and Vertical Control								
MT62	1,165,919.32	717,679.12	104.19	SR 35 SOUTHBOUND	667+54.26	20.53' RT.	NL	SET MAG NAIL SET IN TIP OF CHEVRON TARGET
MT63	1,165,399.82	717,750.30	106.92	SR 35 SOUTHBOUND	662+31.44	19.52' LT.	NL	SET MAG NAIL SET IN TIP OF CHEVRON TARGET
MT64	1,164,993.44	717,878.12	107.90	SR 35 SOUTHBOUND	658+07.65	20.48' RT.	NL	SET MAG NAIL SET IN TIP OF CHEVRON TARGET
MT65	1,164,523.74	717,899.66	108.92	SR 35 SOUTHBOUND	653+38.92	19.46' LT.	NL	SET MAG NAIL SET IN TIP OF CHEVRON TARGET
MT66	1,164,330.62	717,947.93	109.00	SR 35 SOUTHBOUND	651+43.87	20.31' RT.	NL	SET MAG NAIL SET IN TIP OF CHEVRON TARGET
MT67	1,163,894.09	717,911.90	108.71	SR 35 SOUTHBOUND	647+07.86	19.73' LT.	NL	SET MAG NAIL SET IN TIP OF CHEVRON TARGET
MT68	1,163,333.42	717,962.34	106.37	SR 35 SOUTHBOUND	641+46.77	25.77' RT.	DH	SET DRILL HOLE IN TIP OF CHEVRON TARGET
MT69	1,162,875.77	717,921.19	101.82	SR 35 SOUTHBOUND	636+89.51	19.41' LT.	NL	SET MAG NAIL SET IN TIP OF CHEVRON TARGET
MT70	1,162,401.91	717,970.39	97.03	SR 35 SOUTHBOUND	632+15.23	25.61' RT.	DH	SET DRILL HOLE IN TIP OF CHEVRON TARGET
MT71	1,161,923.99	717,929.95	90.85	SR 35 SOUTHBOUND	627+37.69	19.04' LT.	NL	SET MAG NAIL SET IN TIP OF CHEVRON TARGET
MT72	1,161,398.62	717,978.99	84.53	SR 35 SOUTHBOUND	622+11.90	25.38' RT.	DH	SET DRILL HOLE IN TIP OF CHEVRON TARGET
MT73	1,160,933.65	717,937.66	73.48	SR 35 SOUTHBOUND	617+47.31	20.05' LT.	NL	SET MAG NAIL SET IN TIP OF CHEVRON TARGET
MT74	1,160,502.82	717,988.55	66.75	SR 35 SOUTHBOUND	613+16.05	27.04' RT.	NL	SET MAG NAIL SET IN TIP OF CHEVRON TARGET
MT75	1,160,010.21	717,954.21	68.03	SR 35 SOUTHBOUND	608+23.76	11.63' LT.	NL	SET MAG NAIL SET IN TIP OF CHEVRON TARGET
MT76	1,159,559.00	718,001.75	82.13	SR 35 SOUTHBOUND	603+72.15	31.93' RT.	NL	SET MAG NAIL SET IN TIP OF CHEVRON TARGET
MT77	1,159,151.39	717,963.22	94.29	SR 35 SOUTHBOUND	599+64.90	10.18' LT.	NL	SET MAG NAIL SET IN TIP OF CHEVRON TARGET
MT78	1,158,701.07	718,006.71	103.76	SR 35 SOUTHBOUND	595+14.21	29.34' RT.	NL	SET MAG NAIL SET IN TIP OF CHEVRON TARGET
MT79	1,158,195.46	717,972.10	108.82	SR 35 SOUTHBOUND	590+08.92	9.73' LT.	NL	SET MAG NAIL SET IN TIP OF CHEVRON TARGET
MT80	1,157,717.44	718,051.54	109.48	SR 35 SOUTHBOUND	585+23.98	51.71' RT.	NL	SET MAG NAIL SET IN TIP OF CHEVRON TARGET
MT81	1,157,328.44	718,103.88	113.58	SR 35 SOUTHBOUND	581+25.52	22.99' RT.	NL	SET MAG NAIL SET IN TIP OF CHEVRON TARGET
MT82	1,156,850.41	718,347.10	110.22	SR 35 SOUTHBOUND	575+79.61	54.24' RT.	NL	SET MAG NAIL SET IN TIP OF CHEVRON TARGET
MT83	1,156,415.26	718,582.78	106.27	SR 35 SOUTHBOUND	570+83.70	9.98' LT.	NL	SET MAG NAIL SET IN TIP OF CHEVRON TARGET
MT84	1,156,019.98	718,948.65	97.80	SR 35 SOUTHBOUND	565+48.33	39.2' RT.	NL	SET MAG NAIL SET IN TIP OF CHEVRON TARGET
MT85	1,155,620.97	719,178.71	90.78	SR 35 SOUTHBOUND	560+90.23	6.24' RT.	NL	SET MAG NAIL SET IN TIP OF CHEVRON TARGET
MT86	1,155,160.66	719,494.83	85.41	SR 35 SOUTHBOUND	555+35.15	47.26' RT.	NL	SET MAG NAIL SET IN TIP OF CHEVRON TARGET
MT87	1,154,684.56	719,705.33	75.20	SR 35 NORTHBOUND	1131+54.69	175.28' LT.	NL	SET MAG NAIL SET IN TIP OF CHEVRON TARGET
MT89	1,154,190.91	720,004.49	64.42	SR 35 NORTHBOUND	1126+00.68	108.84' LT.	NL	SET MAG NAIL SET IN TIP OF CHEVRON TARGET
MT97	1,164,258.62	717,849.19	109.26	SR 35 SOUTHBOUND	650+72.93	79.23' LT.	NL	SET MAG NAIL SET IN TIP OF CHEVRON TARGET
MT98	1,164,233.57	718,009.59	108.17	SR 35 SOUTHBOUND	650+46.47	80.94' RT.	NL	SET MAG NAIL SET IN TIP OF CHEVRON TARGET
MT99	1,164,263.18	718,335.14	104.00	SR 35 NORTHBOUND	1228+25.79	89.41' LT.	DH	SET DRILL HOLE IN TIP OF CHEVRON TARGET
MT100	1,164,243.20	718,538.93	101.76	SR 35 NORTHBOUND	1227+63.16	105.55' RT.	DH	SET DRILL HOLE IN TIP OF CHEVRON TARGET
MT101	1,167,347.28	717,256.18	108.53	SR 35 SOUTHBOUND	682+39.32	91.56' LT.	NL	SET MAG NAIL SET IN TIP OF CHEVRON TARGET
MT102	1,167,360.36	717,424.05	106.32	SR 35 SOUTHBOUND	682+16.68	75.29' RT.	NL	SET MAG NAIL SET IN TIP OF CHEVRON TARGET
MT103	1,167,436.96	717,694.92	103.92	SR 35 NORTHBOUND	1260+63.17	44.03' LT.	NL	SET MAG NAIL SET IN TIP OF CHEVRON TARGET
MT104	1,167,448.27	717,833.67	101.85	SR 35 NORTHBOUND	1260+44.89	93.98' RT.	NL	SET MAG NAIL SET IN TIP OF CHEVRON TARGET
MT105	1,167,813.86	717,163.30	109.37	SR 35 SOUTHBOUND	687+14.99	83.89' LT.	NL	SET MAG NAIL SET IN TIP OF CHEVRON TARGET
MT106	1,167,809.53	717,304.35	108.17	SR 35 SOUTHBOUND	686+80.98	53.08' RT.	NL	SET MAG NAIL SET IN TIP OF CHEVRON TARGET
MT107	1,167,895.77	717,579.18	107.46	SR 35 NORTHBOUND	1265+36.09	60.14' LT.	NL	SET MAG NAIL SET IN TIP OF CHEVRON TARGET
MT108	1,167,905.08	717,735.87	106.36	SR 35 NORTHBOUND	1265+12.06	94.98' RT.	NL	SET MAG NAIL SET IN TIP OF CHEVRON TARGET
MT109	1,168,268.68	717,070.95	113.69	SR 35 SOUTHBOUND	691+79.05	78.17' LT.	NL	SET MAG NAIL SET IN TIP OF CHEVRON TARGET
MT110	1,168,269.21	717,214.84	112.88	SR 35 SOUTHBOUND	691+49.21	62.59' RT.	NL	SET MAG NAIL SET IN TIP OF CHEVRON TARGET
MT111	1,168,355.17	717,477.08	111.77	SR 35 NORTHBOUND	1270+06.69	62.79' LT.	NL	SET MAG NAIL SET IN TIP OF CHEVRON TARGET
MT112	1,168,366.58	717,673.00	110.00	SR 35 NORTHBOUND	1269+76.41	131.11' RT.	NL	SET MAG NAIL SET IN TIP OF CHEVRON TARGET
MT113	1,168,728.71	716,967.34	114.39	SR 35 SOUTHBOUND	696+50.59	82.37' LT.	NL	SET MAG NAIL SET IN TIP OF CHEVRON TARGET
MT114	1,168,725.48	717,115.98	114.32	SR 35 SOUTHBOUND	696+16.06	62.24' RT.	NL	SET MAG NAIL SET IN TIP OF CHEVRON TARGET
MT115	1,168,809.00	717,331.82	N/A	SR 35 NORTHBOUND	1274+80.97	108.79' LT.	NL	SET MAG NAIL SET IN TIP OF CHEVRON TARGET
MT116	1,168,820.31	717,539.33	111.68	SR 35 NORTHBOUND	1274+48.15	96.41' RT.	NL	SET MAG NAIL SET IN TIP OF CHEVRON TARGET
MT117	1,169,182.54	716,846.20	114.86	SR 35 SOUTHBOUND	701+19.76	105.02' LT.	NL	SET MAG NAIL SET IN TIP OF CHEVRON TARGET
MT118	1,169,188.98	717,036.73	114.37	SR 35 SOUTHBOUND	700+85.85	82.59' RT.	DH	SET DRILL HOLE IN TIP OF CHEVRON TARGET
MT119	1,169,268.68	717,274.72	67.30	SR 35 NORTHBOUND	1279+42.33	67.41' LT.	NL	SET MAG NAIL SET IN TIP OF CHEVRON TARGET
MT120	1,169,277.57	717,447.22	111.97	SR 35 NORTHBOUND	1279+14.55	103.07' RT.	DH	SET DRILL HOLE IN TIP OF CHEVRON TARGET
MT121	1,170,649.31	716,680.38	108.44	SR 35 SOUTHBOUND	715+78.79	116.01' LT.	DH	SET DRILL HOLE IN TIP OF CHEVRON TARGET
MT122	1,170,619.83	716,862.99	107.01	SR 35 SOUTHBOUND	715+50.26	66.74' RT.	NL	SET MAG NAIL SET IN TIP OF CHEVRON TARGET
MT123	1,170,650.75	716,935.98	107.30	SR 35 NORTHBOUND	1293+64.77	106.31' LT.	DH	SET DRILL HOLE IN TIP OF CHEVRON TARGET
MT124	1,170,626.94	717,165.57	101.50	SR 35 NORTHBOUND	1292+92.96	113.06' RT.	NL	SET MAG NAIL SET IN TIP OF CHEVRON TARGET
MT125	1,171,859.54	716,623.32	107.39	SR 35 SOUTHBOUND	728+10.31	48.00' LT.	DH	SET DRILL HOLE IN TIP OF CHEVRON TARGET
MT126	1,171,837.99	716,852.03	105.31	SR 35 NORTHBOUND	1305+42.94	62.46' RT.	NL	SET MAG NAIL SET IN TIP OF CHEVRON TARGET

1. ANY PRIMARY PROJECT CONTROL MONUMENT WITHIN THE LIMITS OF CONSTRUCTION IS TO BE PROTECTED. IF A MONUMENT IS IN DANGER OF BEING DESTROYED THE PROJECT ADMINISTRATOR SHOULD NOTIFY THE DISTRICT LOCATION SURVEYOR, WITHOUT DELAY, BY TELEPHONE AT (863)-519-2337 OR BY E-MAIL AT RYAN.KUHN@DOT.STATE.FL.US.
2. THE BEARINGS AND COORDINATES SHOWN HEREON ARE BASED UPON THE FLORIDA STATE PLANE COORDINATE SYSTEM, WEST ZONE, 1983 NORTH AMERICAN DATUM, 2011 ADJUSTMENT.
3. ELEVATIONS SHOWN HEREON ARE RELATIVE TO THE NORTH AMERICAN VERTICAL DATUM OF 1988.
4. HORIZONTAL POSITION INFORMATION FOR PRIMARY PROJECT VERTICAL CONTROL MONUMENTS ARE FOR RECON PURPOSES ONLY AND ARE NOT INTENDED FOR USE AS HORIZONTAL CONTROL.
5. ALL DATA SHOWN HEREON IS EXPRESSED IN UNITS OF US SURVEY FEET AND DECIMALS THEREOF.
6. NOT VALID WITHOUT SHEET CTL01-CTL20 IN ENTIRETY.

REVISIONS			
DATE	DESCRIPTION	DATE	DESCRIPTION

ENGINEER OF RECORD

CODY BAYER, P.E.
LICENSE NUMBER: 90812
DRMP, INC.
941 LAKE BALDWIN LANE
ORLANDO, FL 32814

STATE OF FLORIDA
DEPARTMENT OF TRANSPORTATION


ROAD NO.	COUNTY	FINANCIAL PROJECT ID
SR 35	HARDEE	446205-1-52-01

PROJECT CONTROL


SHEET NO.

THE OFFICIAL RECORD OF THIS SHEET IS THE ELECTRONIC FILE DIGITALLY SIGNED AND SEALED UNDER RULE 61G15-23.004, F.A.C.


PROJECT CONTROL
SR 35 (US 17)
HARDEE COUNTY, FLORIDA

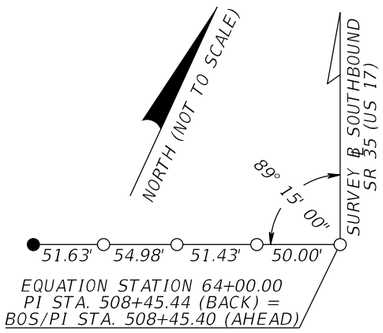


BEGIN ALIGNMENT AND BEGIN OF SURVEY
SOUTHBOUND SR 35 (US 17)
EQUATION STATION:
PI STA. 508+45.44 (MAP 06010-2510) (BACK) =
BOS/PI STA. 508+45.40 (AHEAD)
FOUND MAG NAIL AND DISK "FDOT PI"

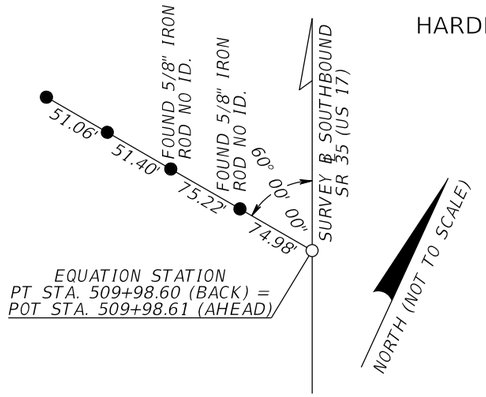


EQUATION STATION
PT STA. 509+98.60 (MAP 06010-2510) (BACK) =
POT STA. 509+98.61 (AHEAD)
FOUND MAG NAIL AND DISK "R/W CONTROL LB 6429"

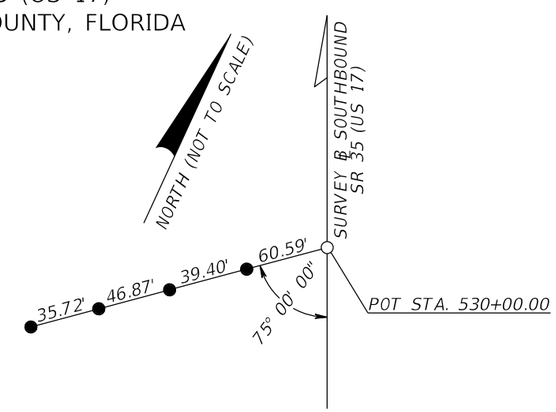


POT STA. 530+00.00
SET MAG NAIL AND DISK "LB 7917"

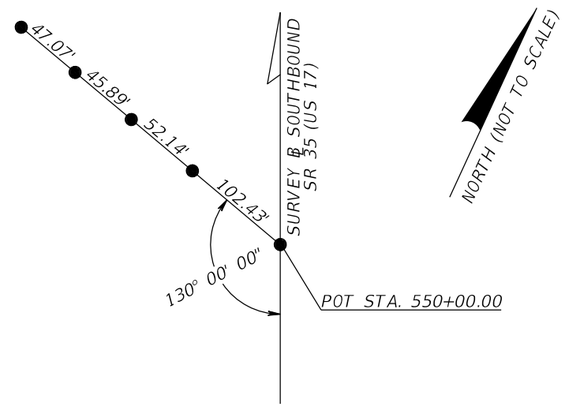


POT STA. 550+00.00
SET 5/8" IRON ROD AND CAP "LB 7917"

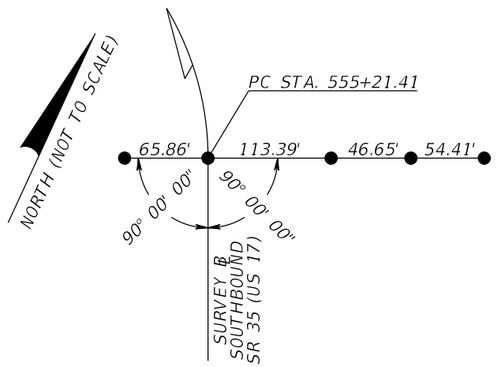


PC STA. 555+21.41
FOUND 5/8" IRON ROD AND CAP "R/W CONTROL LB 6429"

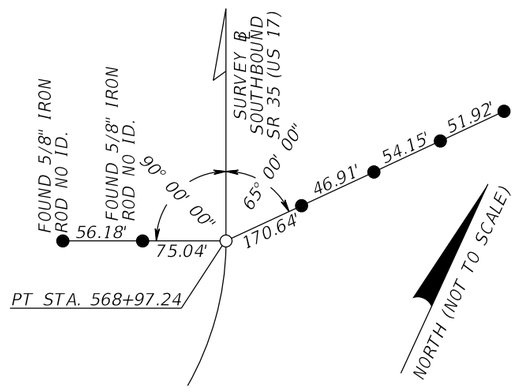

PT STA. 568+97.24
FOUND MAG NAIL AND DISK "R/W CONTROL LB 6429"

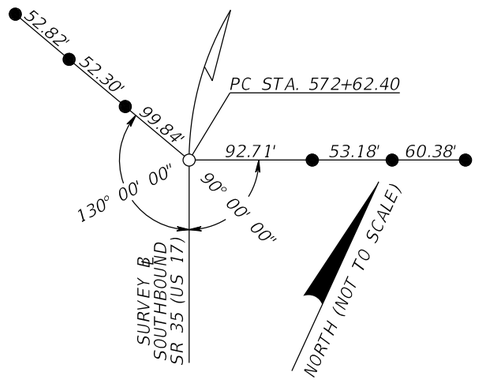

PC STA. 572+62.40
FOUND MAG NAIL AND DISK "R/W CONTROL LB 6429"

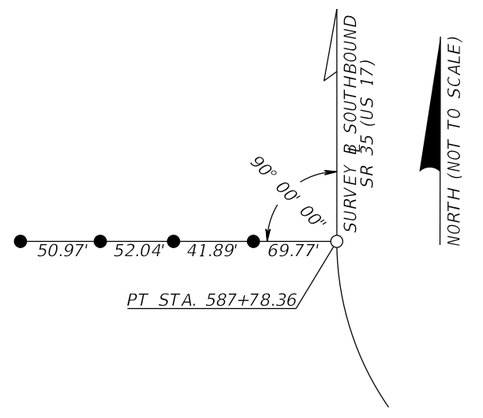

PT STA. 587+78.36
SET MAG NAIL AND DISK "LB 7917"

LEGEND


○	=	SET MAGNETIC NAIL AND DISK "LB 7917" (UNLESS OTHERWISE NOTED)	EOS	=	END OF SURVEY	PT	=	POINT OF TANGENCY
●	=	SET 5/8" IRON ROD AND CAP "LB 7917" (UNLESS OTHERWISE NOTED)	CMON	=	CONCRETE MONUMENT	R	=	RADIUS
Δ	=	DELTA	F.R.R.S.	=	RAILROAD SPIKE	S.I.R.C.	=	SET 5/8" IRON ROD & CAP "LB 7917"
℄	=	DENOTES SURVEY BASELINE	FND.	=	FOUND	S.P.K.D.	=	SET PARKER KALON NAIL & DISK "LB 7917"
AH	=	AHEAD	ID.	=	IDENTIFICATION	SR	=	STATE ROAD
BOA	=	BEGINNING OF ALIGNMENT	IRC	=	IRON ROD & CAP	STA.	=	STATION
BOS	=	BEGINNING OF SURVEY	LB	=	LICENSED BUSINESS	T.C.	=	TANGENTIAL TO CURVE
BK	=	BACK	LS	=	LAND SURVEYOR	US	=	UNITED STATES
BUS.	=	BUSINESS	PC	=	POINT OF CURVATURE	MAG	=	MAGNETIC
CR	=	COUNTY ROAD	PCC	=	POINT OF COMPOUND CURVATURE			
EOA	=	END OF ALIGNMENT	PI	=	POINT OF INTERSECTION			
			POT	=	POINT ON TANGENT			
			POC	=	POINT ON CURVE			

1. ANY PRIMARY PROJECT CONTROL MONUMENT WITHIN THE LIMITS OF CONSTRUCTION IS TO BE PROTECTED. IF A MONUMENT IS IN DANGER OF BEING DESTROYED THE PROJECT ADMINISTRATOR SHOULD NOTIFY THE DISTRICT LOCATION SURVEYOR, WITHOUT DELAY, BY TELEPHONE AT (863)-519-2337 OR BY E-MAIL AT RYAN.KUHN@DOT.STATE.FL.US.
2. THE BEARINGS AND COORDINATES SHOWN HEREON ARE BASED UPON THE FLORIDA STATE PLANE COORDINATE SYSTEM, WEST ZONE, 1983 NORTH AMERICAN DATUM, 2011 ADJUSTMENT.
3. ELEVATIONS SHOWN HEREON ARE RELATIVE TO THE NORTH AMERICAN VERTICAL DATUM OF 1988.
4. HORIZONTAL POSITION INFORMATION FOR PRIMARY PROJECT VERTICAL CONTROL MONUMENTS ARE FOR RECON PURPOSES ONLY AND ARE NOT INTENDED FOR USE AS HORIZONTAL CONTROL.
5. ALL DATA SHOWN HEREON IS EXPRESSED IN UNITS OF US SURVEY FEET AND DECIMALS THEREOF.
6. NOT VALID WITHOUT SHEET CTL01-CTL20 IN ENTIRETY.


REVISIONS				ENGINEER OF RECORD	STATE OF FLORIDA DEPARTMENT OF TRANSPORTATION				SHEET NO.
DATE	DESCRIPTION	DATE	DESCRIPTION	CODY BAYER, P.E. LICENSE NUMBER: 90812 DRMP, INC. 941 LAKE BALDWIN LANE ORLANDO, FL 32814	ROAD NO.	COUNTY	FINANCIAL PROJECT ID	PROJECT CONTROL	
					SR 35	HARDEE	446205-1-52-01		

THE OFFICIAL RECORD OF THIS SHEET IS THE ELECTRONIC FILE DIGITALLY SIGNED AND SEALED UNDER RULE 61G15-23.004, F.A.C.


PROJECT CONTROL
SR 35 (US 17)
HARDEE COUNTY, FLORIDA

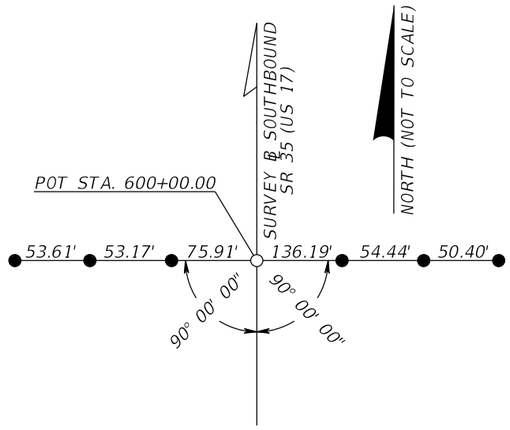


POT STA. 600+00.00
SET MAG NAIL AND DISK "LB 7917"

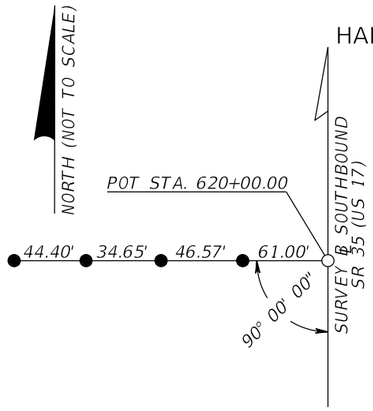


POT STA. 620+00.00
SET MAG NAIL AND DISK "LB 7917"

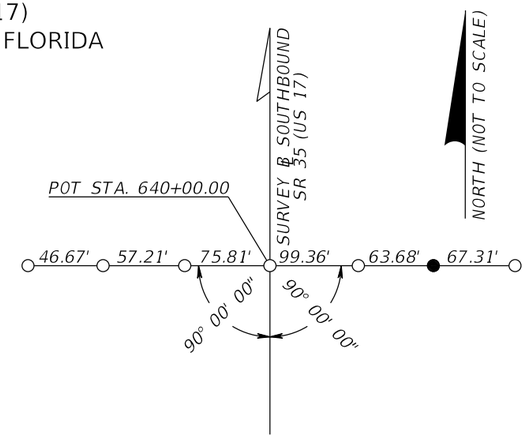


POT STA. 640+00.00
SET MAG NAIL AND DISK "LB 7917"

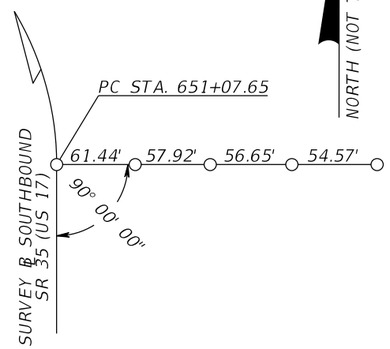


PC STA. 651+07.65
SET MAG NAIL AND DISK "LB 7917"

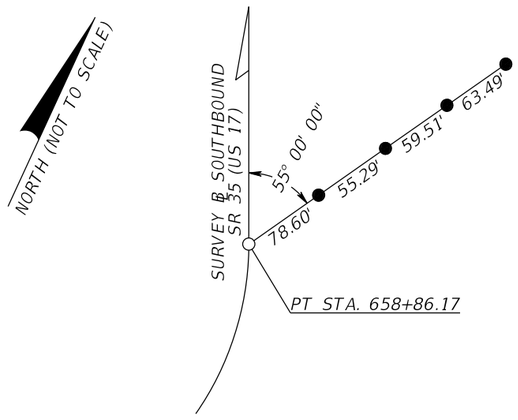


PT STA. 658+86.17
FOUND MAG NAIL AND DISK "R/W CONTROL LB 6429"

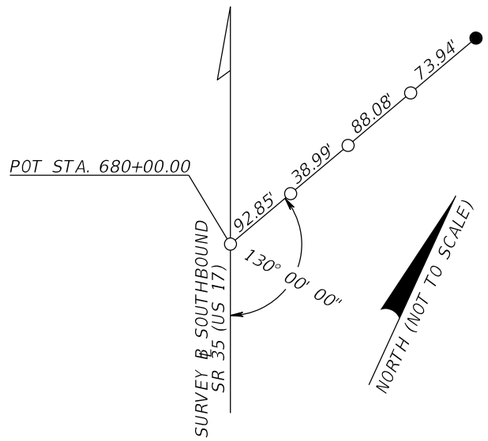

POT STA. 680+00.00
SET MAG NAIL AND DISK "LB 7917"

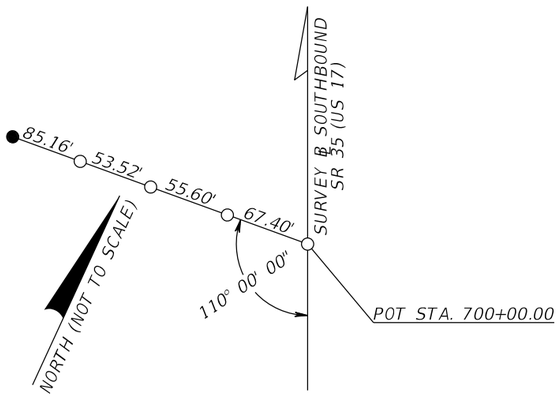

POT STA. 700+00.00
SET MAG NAIL AND DISK "LB 7917"

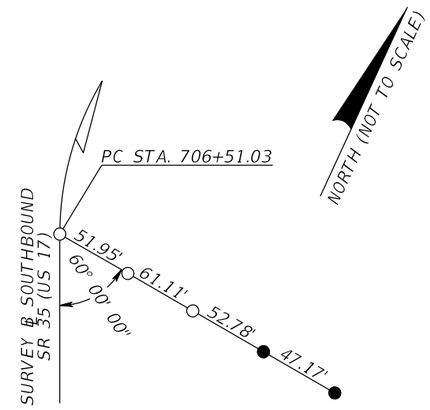

PC STA. 706+51.03
FOUND MAG NAIL AND DISK "R/W CONTROL LB 6429"

LEGEND


○	=	SET MAGNETIC NAIL AND DISK "LB 7917" (UNLESS OTHERWISE NOTED)	EOS	=	END OF SURVEY	PT	=	POINT OF TANGENCY
●	=	SET 5/8" IRON ROD AND CAP "LB 7917" (UNLESS OTHERWISE NOTED)	CMON	=	CONCRETE MONUMENT	R	=	RADIUS
Δ	=	DELTA	F.R.R.S.	=	RAILROAD SPIKE	S.I.R.C.	=	SET 5/8" IRON ROD & CAP "LB 7917"
℄	=	DENOTES SURVEY BASELINE	FND.	=	FOUND	S.P.K.D.	=	SET PARKER KALON NAIL & DISK "LB 7917"
AH	=	AHEAD	ID.	=	IDENTIFICATION	SR	=	STATE ROAD
BOA	=	BEGINNING OF ALIGNMENT	IRC	=	IRON ROD & CAP	STA.	=	STATION
BOS	=	BEGINNING OF SURVEY	LB	=	LICENSED BUSINESS	T.C.	=	TANGENTIAL TO CURVE
BK	=	BACK	LS	=	LAND SURVEYOR	US	=	UNITED STATES
BUS.	=	BUSINESS	PC	=	POINT OF CURVATURE	MAG	=	MAGNETIC
CR	=	COUNTY ROAD	PCC	=	POINT OF COMPOUND CURVATURE			
EOA	=	END OF ALIGNMENT	PI	=	POINT OF INTERSECTION			
			POT	=	POINT ON TANGENT			
			POC	=	POINT ON CURVE			

1. ANY PRIMARY PROJECT CONTROL MONUMENT WITHIN THE LIMITS OF CONSTRUCTION IS TO BE PROTECTED. IF A MONUMENT IS IN DANGER OF BEING DESTROYED THE PROJECT ADMINISTRATOR SHOULD NOTIFY THE DISTRICT LOCATION SURVEYOR, WITHOUT DELAY, BY TELEPHONE AT (863)-519-2337 OR BY E-MAIL AT RYAN.KUHN@DOT.STATE.FL.US.
2. THE BEARINGS AND COORDINATES SHOWN HEREON ARE BASED UPON THE FLORIDA STATE PLANE COORDINATE SYSTEM, WEST ZONE, 1983 NORTH AMERICAN DATUM, 2011 ADJUSTMENT.
3. ELEVATIONS SHOWN HEREON ARE RELATIVE TO THE NORTH AMERICAN VERTICAL DATUM OF 1988.
4. HORIZONTAL POSITION INFORMATION FOR PRIMARY PROJECT VERTICAL CONTROL MONUMENTS ARE FOR RECON PURPOSES ONLY AND ARE NOT INTENDED FOR USE AS HORIZONTAL CONTROL.
5. ALL DATA SHOWN HEREON IS EXPRESSED IN UNITS OF US SURVEY FEET AND DECIMALS THEREOF.
6. NOT VALID WITHOUT SHEET CTL01-CTL20 IN ENTIRETY.


REVISIONS				ENGINEER OF RECORD	STATE OF FLORIDA DEPARTMENT OF TRANSPORTATION			PROJECT CONTROL	SHEET NO.
DATE	DESCRIPTION	DATE	DESCRIPTION	CODY BAYER, P.E. LICENSE NUMBER: 90812 DRMP, INC. 941 LAKE BALDWIN LANE ORLANDO, FL 32814	ROAD NO.	COUNTY	FINANCIAL PROJECT ID		
					SR 35	HARDEE	446205-1-52-01		

THE OFFICIAL RECORD OF THIS SHEET IS THE ELECTRONIC FILE DIGITALLY SIGNED AND SEALED UNDER RULE 61G15-23.004, F.A.C.


PROJECT CONTROL
SR 35 (US 17)
HARDEE COUNTY, FLORIDA

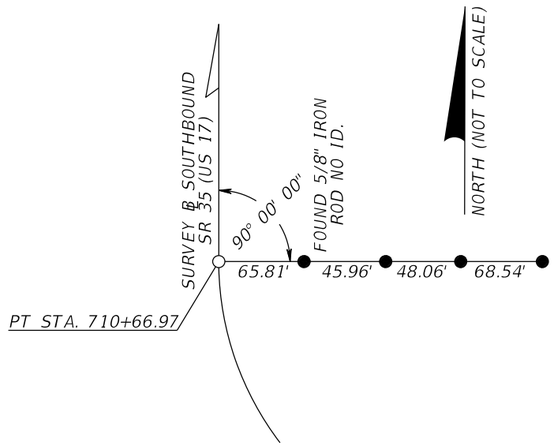


PT STA. 710+66.97
FOUND MAG NAIL NO ID.

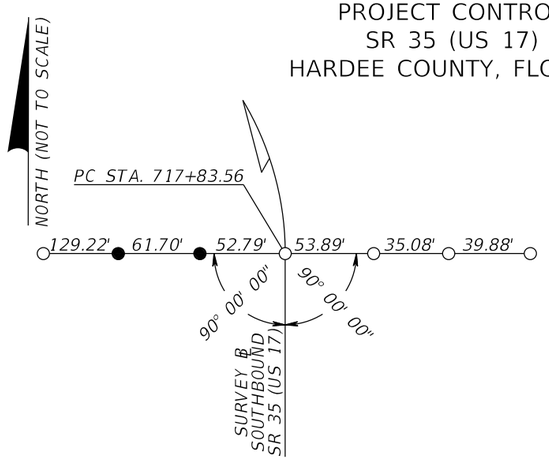


PC STA. 717+83.56
SET MAG NAIL AND DISK "LB 7917"

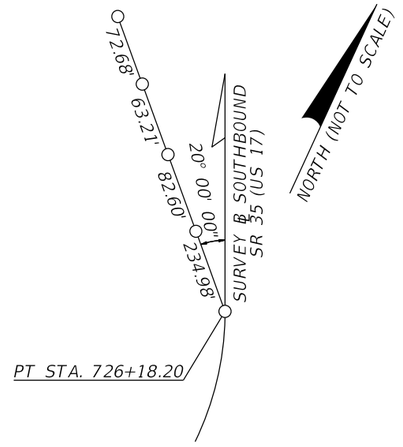


PT STA. 726+18.20
FOUND MAG NAIL & DISK "RPS LB 7889"

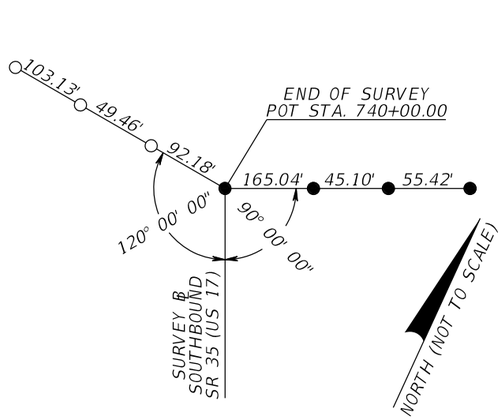


END OF SURVEY SOUTHBOUND SR 35 (US 17)
POT STA. 740+00.00
SET 5/8" IRON ROD AND CAP "LB 7917"

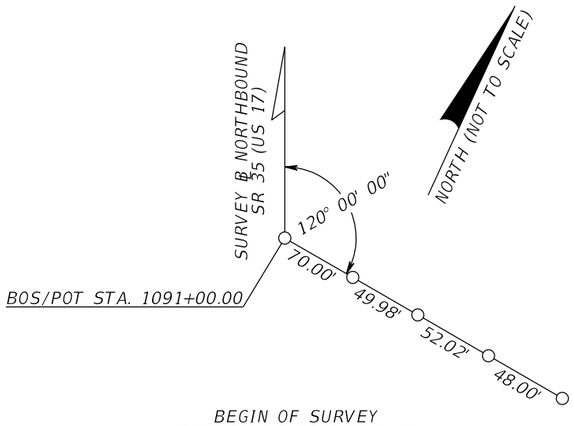


BEGIN OF SURVEY
NORTHBOUND SR 35 (US 17)
POT STA. 1091+00.00
SET MAG NAIL AND DISK "LB 7917"

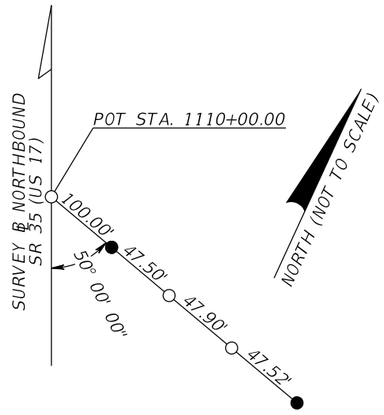

POT STA. 1110+00.00
SET MAG NAIL AND DISK "LB 7917"

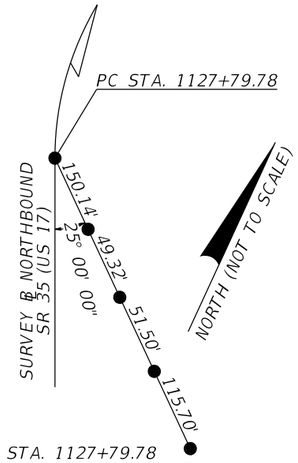

PC STA. 1127+79.78
FOUND 5/8" IRON ROD NO ID.

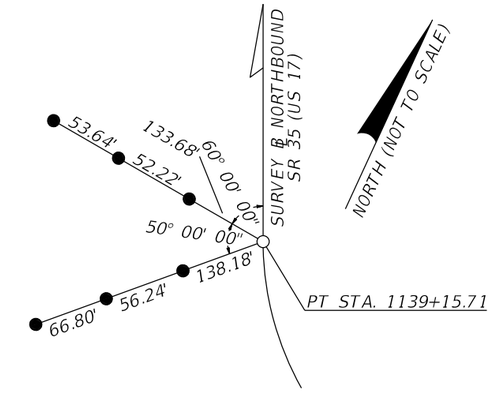

PT STA. 1139+15.71
SET MAG NAIL AND DISK "LB 7917"

LEGEND


○	=	SET MAGNETIC NAIL AND DISK "LB 7917" (UNLESS OTHERWISE NOTED)	EOS	=	END OF SURVEY	PT	=	POINT OF TANGENCY
●	=	SET 5/8" IRON ROD AND CAP "LB 7917" (UNLESS OTHERWISE NOTED)	CMON	=	CONCRETE MONUMENT	R	=	RADIUS
Δ	=	DELTA	F.R.R.S.	=	RAILROAD SPIKE	S.I.R.C.	=	SET 5/8" IRON ROD & CAP "LB 7917"
℄	=	DENOTES SURVEY BASELINE	FND.	=	FOUND	S.P.K.D.	=	SET PARKER KALON NAIL & DISK "LB 7917"
AH	=	AHEAD	ID.	=	IDENTIFICATION	SR	=	STATE ROAD
BOA	=	BEGINNING OF ALIGNMENT	IRC	=	IRON ROD & CAP	STA.	=	STATION
BOS	=	BEGINNING OF SURVEY	LB	=	LICENSED BUSINESS	T.C.	=	TANGENTIAL TO CURVE
BK	=	BACK	LS	=	LAND SURVEYOR	US	=	UNITED STATES
BUS.	=	BUSINESS	PC	=	POINT OF CURVATURE	MAG	=	MAGNETIC
CR	=	COUNTY ROAD	PCC	=	POINT OF COMPOUND CURVATURE			
EOA	=	END OF ALIGNMENT	PI	=	POINT OF INTERSECTION			
			POT	=	POINT ON TANGENT			
			POC	=	POINT ON CURVE			

1. ANY PRIMARY PROJECT CONTROL MONUMENT WITHIN THE LIMITS OF CONSTRUCTION IS TO BE PROTECTED. IF A MONUMENT IS IN DANGER OF BEING DESTROYED THE PROJECT ADMINISTRATOR SHOULD NOTIFY THE DISTRICT LOCATION SURVEYOR, WITHOUT DELAY, BY TELEPHONE AT (863)-519-2337 OR BY E-MAIL AT RYAN.KUHN@DOT.STATE.FL.US.
2. THE BEARINGS AND COORDINATES SHOWN HEREON ARE BASED UPON THE FLORIDA STATE PLANE COORDINATE SYSTEM, WEST ZONE, 1983 NORTH AMERICAN DATUM, 2011 ADJUSTMENT.
3. ELEVATIONS SHOWN HEREON ARE RELATIVE TO THE NORTH AMERICAN VERTICAL DATUM OF 1988.
4. HORIZONTAL POSITION INFORMATION FOR PRIMARY PROJECT VERTICAL CONTROL MONUMENTS ARE FOR RECON PURPOSES ONLY AND ARE NOT INTENDED FOR USE AS HORIZONTAL CONTROL.
5. ALL DATA SHOWN HEREON IS EXPRESSED IN UNITS OF US SURVEY FEET AND DECIMALS THEREOF.
6. NOT VALID WITHOUT SHEET CTL01-CTL20 IN ENTIRETY.


REVISIONS				ENGINEER OF RECORD	STATE OF FLORIDA DEPARTMENT OF TRANSPORTATION				SHEET NO.
DATE	DESCRIPTION	DATE	DESCRIPTION	CODY BAYER, P.E. LICENSE NUMBER: 90812 DRMP, INC. 941 LAKE BALDWIN LANE ORLANDO, FL 32814	ROAD NO.	COUNTY	FINANCIAL PROJECT ID	PROJECT CONTROL	
					SR 35	HARDEE	446205-1-52-01		

THE OFFICIAL RECORD OF THIS SHEET IS THE ELECTRONIC FILE DIGITALLY SIGNED AND SEALED UNDER RULE 61G15-23.004, F.A.C.


PROJECT CONTROL
SR 35 (US 17)
HARDEE COUNTY, FLORIDA

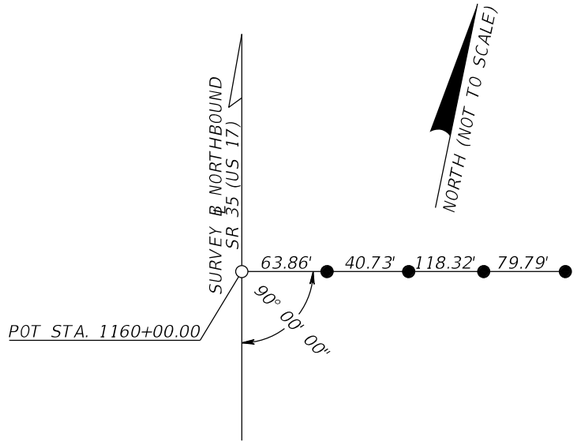


POT STA. 1160+00.00
SET MAG NAIL AND DISK "LB 7917"

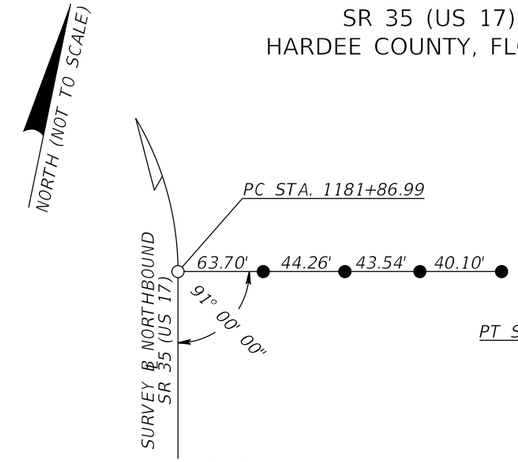

PC STA. 1181+86.99
FOUND MAG NAIL AND DISK "R/W CONTROL LB 6429"

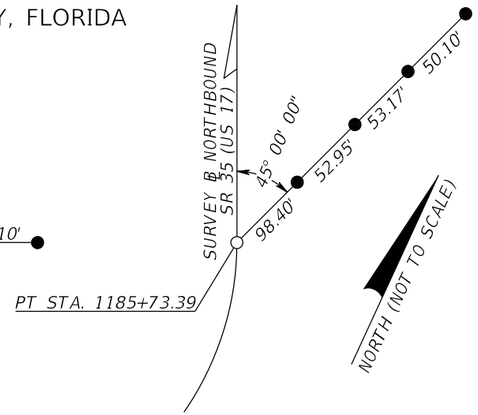

PT STA. 1185+73.39
FOUND PK NAIL AND DISK "R/W CONTROL LB 6429"

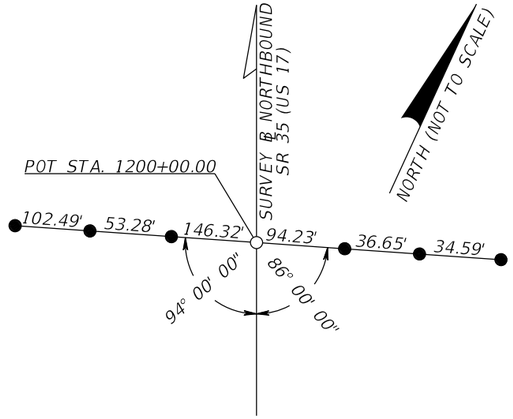

POT STA. 1200+00.00
SET MAG NAIL AND DISK "LB 7917"

POT STA. 1220+00.00
SET MAG NAIL AND DISK "LB 7917"

PI STA. 1233+32.38 (NO CURVE)
FOUND MAG NAIL AND DISK "R/W CONTROL LB 6429"

POT STA. 1250+00.00
FOUND MAG NAIL AND DISK "R/W CONTROL LB 6429"

POT STA. 1270+00.00
SET MAG NAIL AND DISK "LB 7917"

LEGEND


○	=	SET MAGNETIC NAIL AND DISK "LB 7917" (UNLESS OTHERWISE NOTED)	EOS	=	END OF SURVEY	PT	=	POINT OF TANGENCY
●	=	SET 5/8" IRON ROD AND CAP "LB 7917" (UNLESS OTHERWISE NOTED)	CMON	=	CONCRETE MONUMENT	R	=	RADIUS
Δ	=	DELTA	F.R.R.S.	=	RAILROAD SPIKE	S.I.R.C.	=	SET 5/8" IRON ROD & CAP "LB 7917"
℄	=	DENOTES SURVEY BASELINE	FND.	=	FOUND	S.P.K.D.	=	SET PARKER KALON NAIL & DISK "LB 7917"
AH	=	AHEAD	ID.	=	IDENTIFICATION	SR	=	STATE ROAD
BOA	=	BEGINNING OF ALIGNMENT	IRC	=	IRON ROD & CAP	STA.	=	STATION
BOS	=	BEGINNING OF SURVEY	LB	=	LICENSED BUSINESS	T.C.	=	TANGENTIAL TO CURVE
BK	=	BACK	LS	=	LAND SURVEYOR	US	=	UNITED STATES
BUS.	=	BUSINESS	PC	=	POINT OF CURVATURE	MAG	=	MAGNETIC
CR	=	COUNTY ROAD	PCC	=	POINT OF COMPOUND CURVATURE			
EOA	=	END OF ALIGNMENT	PI	=	POINT OF INTERSECTION			
			POT	=	POINT ON TANGENT			
			POC	=	POINT ON CURVE			

1. ANY PRIMARY PROJECT CONTROL MONUMENT WITHIN THE LIMITS OF CONSTRUCTION IS TO BE PROTECTED. IF A MONUMENT IS IN DANGER OF BEING DESTROYED THE PROJECT ADMINISTRATOR SHOULD NOTIFY THE DISTRICT LOCATION SURVEYOR, WITHOUT DELAY, BY TELEPHONE AT (863)-519-2337 OR BY E-MAIL AT RYAN.KUHN@DOT.STATE.FL.US.
2. THE BEARINGS AND COORDINATES SHOWN HEREON ARE BASED UPON THE FLORIDA STATE PLANE COORDINATE SYSTEM, WEST ZONE, 1983 NORTH AMERICAN DATUM, 2011 ADJUSTMENT.
3. ELEVATIONS SHOWN HEREON ARE RELATIVE TO THE NORTH AMERICAN VERTICAL DATUM OF 1988.
4. HORIZONTAL POSITION INFORMATION FOR PRIMARY PROJECT VERTICAL CONTROL MONUMENTS ARE FOR RECON PURPOSES ONLY AND ARE NOT INTENDED FOR USE AS HORIZONTAL CONTROL.
5. ALL DATA SHOWN HEREON IS EXPRESSED IN UNITS OF US SURVEY FEET AND DECIMALS THEREOF.
6. NOT VALID WITHOUT SHEET CTL01-CTL20 IN ENTIRETY.


REVISIONS				ENGINEER OF RECORD	STATE OF FLORIDA DEPARTMENT OF TRANSPORTATION			PROJECT CONTROL	SHEET NO.
DATE	DESCRIPTION	DATE	DESCRIPTION	CODY BAYER, P.E. LICENSE NUMBER: 90812 DRMP, INC. 941 LAKE BALDWIN LANE ORLANDO, FL 32814	ROAD NO.	COUNTY	FINANCIAL PROJECT ID		
					SR 35	HARDEE	446205-1-52-01		

THE OFFICIAL RECORD OF THIS SHEET IS THE ELECTRONIC FILE DIGITALLY SIGNED AND SEALED UNDER RULE 61G15-23.004, F.A.C.


PROJECT CONTROL
SR 35 (US 17)
HARDEE COUNTY, FLORIDA

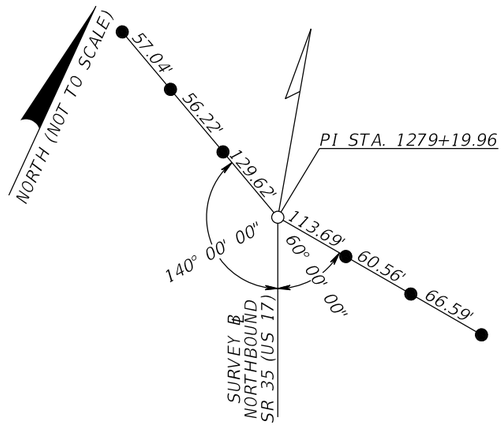


PI STA. 1279+19.96 (NO CURVE)
FOUND MAG NAIL AND DISK "R/W CONTROL LB 6429"

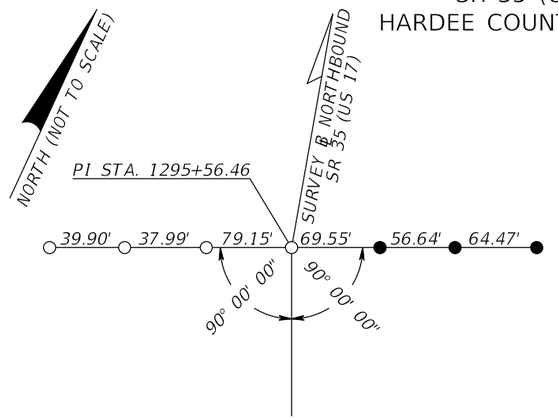

PI STA. 1295+56.46 (NO CURVE)
FOUND MAG NAIL AND DISK "R/W CONTROL LB 6429"

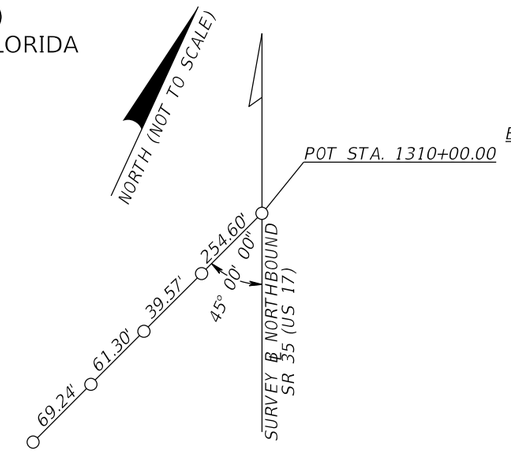

POT STA. 1310+00.00
SET MAG NAIL AND DISK "LB 7917"

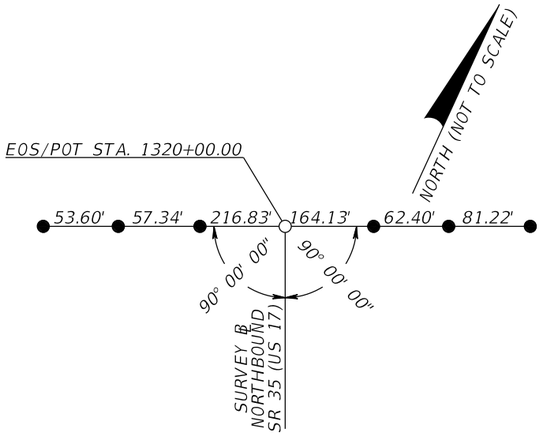

END OF SURVEY
NORTHBOUND SR 35 (US 17)
POT STA. 1320+00.00
SET MAG NAIL AND DISK "LB 7917"

LEGEND

○	=	SET MAGNETIC NAIL AND DISK "LB 7917" (UNLESS OTHERWISE NOTED)	EOS	=	END OF SURVEY	PT	=	POINT OF TANGENCY
●	=	SET 5/8" IRON ROD AND CAP "LB 7917" (UNLESS OTHERWISE NOTED)	CMON	=	CONCRETE MONUMENT	R	=	RADIUS
Δ	=	DELTA	F.R.R.S.	=	RAILROAD SPIKE	S.I.R.C.	=	SET 5/8" IRON ROD & CAP "LB 7917"
℄	=	DENOTES SURVEY BASELINE	FND.	=	FOUND	S.P.K.D.	=	SET PARKER KALON NAIL & DISK "LB 7917"
AH	=	AHEAD	ID.	=	IDENTIFICATION	SR	=	STATE ROAD
BOA	=	BEGINNING OF ALIGNMENT	IRC	=	IRON ROD & CAP	STA.	=	STATION
BOS	=	BEGINNING OF SURVEY	LB	=	LICENSED BUSINESS	T.C.	=	TANGENTIAL TO CURVE
BK	=	BACK	LS	=	LAND SURVEYOR	US	=	UNITED STATES
BUS.	=	BUSINESS	PC	=	POINT OF CURVATURE	MAG	=	MAGNETIC
CR	=	COUNTY ROAD	PCC	=	POINT OF COMPOUND CURVATURE			
EOA	=	END OF ALIGNMENT	PI	=	POINT OF INTERSECTION			
			POT	=	POINT ON TANGENT			
			POC	=	POINT ON CURVE			

1. ANY PRIMARY PROJECT CONTROL MONUMENT WITHIN THE LIMITS OF CONSTRUCTION IS TO BE PROTECTED. IF A MONUMENT IS IN DANGER OF BEING DESTROYED THE PROJECT ADMINISTRATOR SHOULD NOTIFY THE DISTRICT LOCATION SURVEYOR, WITHOUT DELAY, BY TELEPHONE AT (863)-519-2337 OR BY E-MAIL AT RYAN.KUHN@DOT.STATE.FL.US.
2. THE BEARINGS AND COORDINATES SHOWN HEREON ARE BASED UPON THE FLORIDA STATE PLANE COORDINATE SYSTEM, WEST ZONE, 1983 NORTH AMERICAN DATUM, 2011 ADJUSTMENT.
3. ELEVATIONS SHOWN HEREON ARE RELATIVE TO THE NORTH AMERICAN VERTICAL DATUM OF 1988.
4. HORIZONTAL POSITION INFORMATION FOR PRIMARY PROJECT VERTICAL CONTROL MONUMENTS ARE FOR RECON PURPOSES ONLY AND ARE NOT INTENDED FOR USE AS HORIZONTAL CONTROL.
5. ALL DATA SHOWN HEREON IS EXPRESSED IN UNITS OF US SURVEY FEET AND DECIMALS THEREOF.
6. NOT VALID WITHOUT SHEET CTL01-CTL20 IN ENTIRETY.

REVISIONS				ENGINEER OF RECORD	STATE OF FLORIDA DEPARTMENT OF TRANSPORTATION				SHEET NO.
DATE	DESCRIPTION	DATE	DESCRIPTION	CODY BAYER, P.E. LICENSE NUMBER: 90812 DRMP, INC. 941 LAKE BALDWIN LANE ORLANDO, FL 32814	ROAD NO.	COUNTY	FINANCIAL PROJECT ID	PROJECT CONTROL	
					SR 35	HARDEE	446205-1-52-01		

THE OFFICIAL RECORD OF THIS SHEET IS THE ELECTRONIC FILE DIGITALLY SIGNED AND SEALED UNDER RULE 61G15-23.004, F.A.C.

GENERAL NOTES

1. ALL SURVEY INFORMATION WAS OBTAINED FROM A LICENSED FLORIDA PROFESSIONAL SURVEYOR AND MAPPER AND UTILIZED AS SUPPORTING DATA IN THE PRODUCTION OF DESIGN PLANS AND FOR CONSTRUCTION ON SUBJECT PROJECT. THE PROFESSIONAL SURVEYOR AND MAPPER OF RECORD IS:

   CHRISTOPHER BOSSHART, PSM NO. 7150
   MCKIM & CREED, INC. CERTIFICATE OF AUTHORIZATION NO. LB 7917
   3903 NORTHDALE BOULEVARD, SUITE 115E
   TAMPA, FLORIDA 33264

2. THE LOCATION(S) OF THE UTILITIES SHOWN IN THE PLANS (INCLUDING THOSE DESIGNATED Vv, Vh AND Vvh) ARE BASED ON THE LIMITED INVESTIGATION TECHNIQUES AND SHOULD BE CONSIDERED APPROXIMATE ONLY. THE VERIFIED LOCATIONS/ELEVATIONS APPLY ONLY AT THE POINTS SHOWN. INTERPOLATIONS BETWEEN THESE POINTS HAVE NOT BEEN VERIFIED.

3. UTILITY/ AGENT OWNERS:

COMPANY	CONTACT	TELEPHONE NUMBERS	EMAIL ADDRESS
CENTURYLINK	LESLIE DINGMAN		RELOCATIONS@LUMEN.COM
CITY OF WAUCHULA – ELECTRIC	CHRIS COLLIER	(863) 781-5584	CCOLLIER@CITYOFWAUCHULA.COM
CITY OF WAUCHULA – WATER & SEWER	OLIVIA MINSHEW	(863) 773-3535	OMINSHEW@CITYOFWAUCHULA.COM
COMCAST	XAVIER MEDINA	(239) 671-5713	XAVIER_MEDINA@COMCAST.COM
PEACE RIVER ELECTRIC	JAMIE HARRISON	(863) 767-4668	JAMIE.HARRISON@PRECO.COOP
SEBRING GAS SYSTEMS	CAMERON MENZIE	(863) 385-0194	CMENZIE@FLORIDASBESTGAS.COM
TECO PEOPLES GAS	ALEX MCFARLANE	(813) 275-3762	AMCFARLANE@TECOENERGY.COM
TOWN OF ZOLFO SPRINGS	BUBBA BASS	(863) 735-0405	BBASS@TOWNOFZOLFO.COM

4. ALL EXISTING DRAINAGE STRUCTURES AND PIPES ARE TO REMAIN IN PLACE UNLESS OTHERWISE NOTED IN THE PLANS.

5. DELIVER 10 LOADS OF MILLINGS TO THE SR 62 BORROW PIT.

6. NO VIBRATORY COMPACTION TO BE ALLOWED FROM WILL DUKE RD TO BELL ST.

CONTAMINATION NOTES

COORDINATE PERMITTING AND FIELD ACTIVITIES RELATED TO NATIONAL POLLUTANT DISCHARGE ELIMINATION SYSTEMS (NPDES) DEWATERING THROUGH THE PROJECT ENGINEER, DISTRICT ONE ENVIRONMENTAL MANAGEMENT OFFICE, AND CONTAMINATION ASSESSMENT & REMEDIATION (CAR) CONTRACTOR TO ASSIST IN COMPLIANCE WITH THE FLORIDA DEPARTMENT OF ENVIRONMENTAL PROTECTION (FDEP) AND WATER MANAGEMENT DISTRICT. REFER TO THE CONTAMINATION TECHNICAL MEMORANDUM.

PAY ITEM NOTES

108-2: PROVIDE VIBRATION MONITORING FOR THE EXISTING BRIDGE #060057 DURING PILE DRIVING.

PHASE IV NOTES FOR REVIEWERS

1. THE PAVEMENT DESIGN PACKAGE HAS BEEN APPROVED.

2. THE BELOW DESIGN VARIATIONS HAVE BEEN APPROVED.

   - ADA
   - LANE WIDTH
   - CONTROL ZONE
   - CURB TYPE
   - LATERAL OFFSET
   - ROADSIDE SLOPE
   - TURN LANE LENGTH

3. THE BELOW DESIGN EXCEPTIONS HAVE BEEN APPROVED.

   - PAVEMENT CROSS SLOPE
   - SUPERELEVATION

REVISIONS				ENGINEER OF RECORD	STATE OF FLORIDA DEPARTMENT OF TRANSPORTATION			GENERAL NOTES	SHEET NO.
DATE	DESCRIPTION	DATE	DESCRIPTION	CODY BAYER, P.E. LICENSE NUMBER: 90812 DRMP, INC. 941 LAKE BALDWIN LANE ORLANDO, FL 32814	ROAD NO.	COUNTY	FINANCIAL PROJECT ID		
					SR 35	HARDEE	446205-1-52-01		

THE OFFICIAL RECORD OF THIS SHEET IS THE ELECTRONIC FILE DIGITALLY SIGNED AND SEALED UNDER RULE 61G15-23.004, F.A.C.

These will be included in separate Geotech early works pdf

Roadway plan should be followed by showing the geotechnical soil borings completed for the roadway soils survey along with cross section of soil survey sheet with soil usage note.

0 10 50
Feet

PIONEER PARK

14.4kV

R/W LINE

℄ SURVEY SR 35 SB

509 510 511 512 513 514

N28°05'06"W

SR 35 (US 17) SB

SAWCUT, MATCH EXIST.

BEGIN MILLING & RESURFACING (SB)
STA. 510+75.62
℄ SURVEY SR 35 SB

BEGIN PROJECT
BEGIN MILLING & RESURFACING (NB)
STA. 1091+38.92
℄ SURVEY SR 35 NB

14.4kV

SAWCUT, MATCH EXIST.

1090 1091 1092 1093 1094 1095 1096

SR 35 (US 17) NB

N27°11'56"W

R/W LINE

STA. 1092+02.55
35.94' RT.

STA. 1092+06.84
32.22' RT.

STA. 1092+06.82
35.90' RT.

STA. 1092+61.73
35.36' RT.

STA. 1092+56.27
31.45' RT.

STA. 1092+56.35
35.41' RT.

1093+18.70
34.79' RT.

℄ SURVEY SR 35 NB

1096+19.76
67.44' RT.

MARATHON GAS

R/W LINE

R/W LINE

MATCHLINE STA. 1096+50.00

KEY MAP

LEGEND

PAVEMENT MILLING & RESURFACING

REVISIONS			
DATE	DESCRIPTION	DATE	DESCRIPTION

ENGINEER OF RECORD

CODY BAYER, P.E.
LICENSE NUMBER: 90812
DRMP, INC.
941 LAKE BALDWIN LANE
ORLANDO, FL 32814

STATE OF FLORIDA
DEPARTMENT OF TRANSPORTATION

ROAD NO.	COUNTY	FINANCIAL PROJECT ID
SR 35	HARDEE	446205-1-52-01

ROADWAY PLAN (1)

SHEET NO.

THE OFFICIAL RECORD OF THIS SHEET IS THE ELECTRONIC FILE DIGITALLY SIGNED AND SEALED UNDER RULE 61G15-23.004, F.A.C.

c:\pw_working\drmp01\d0103394\PLANRD01.dgn : SR 35 - PLAN 1 [SHEET]
CKramer 3/30/2026 1:47:46 PM

0 10 50
Feet

MATCHLINE STA. 1096+50.00

MATCHLINE STA. 1103+50.00

WILBUR C KING LN

SAWCUT, MATCH EXIST.

515+79.81
44.63' LT.

516+03.56
43.79' LT.

14.4kV

R/W LINE

R/W LINE

515 516 517 518 519 520 521

N28°05'06"W

℄ SURVEY SR 35 SB

SR 35 (US 17) SB

1097 1098 1099 1100 1101 1102 1103

℄ SURVEY SR 35 NB

SR 35 (US 17) NB


N27°11'56"W

R/W LINE

R/W LINE

BT(D) G(D) OE

KEY MAP

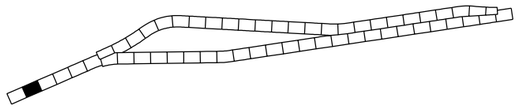

LEGEND

PAVEMENT MILLING & RESURFACING

REVISIONS			
DATE	DESCRIPTION	DATE	DESCRIPTION

ENGINEER OF RECORD

CODY BAYER, P.E.
LICENSE NUMBER: 90812
DRMP, INC.
941 LAKE BALDWIN LANE
ORLANDO, FL 32814

STATE OF FLORIDA
DEPARTMENT OF TRANSPORTATION

ROAD NO.	COUNTY	FINANCIAL PROJECT ID
SR 35	HARDEE	446205-1-52-01

ROADWAY PLAN (2)

SHEET NO.

THE OFFICIAL RECORD OF THIS SHEET IS THE ELECTRONIC FILE DIGITALLY SIGNED AND SEALED UNDER RULE 61G15-23.004, F.A.C.

c:\pw_working\drmp01\d0103394\PLANRD01.dgn : SR 35 - PLAN 2 [SHEET]
CKramer 3/30/2026 1:47:47 PM

PEACE RIVER

0 10 50
Feet

END CONST. CURB AND GUTTER TRANSITION
STA. 528+68.68, 7.48' RT.

BEGIN CONST. MISC. ASPHALT
528+52.99, 1.63' RT.

EXISTING CONCRETE BARRIER
TRANSITION TO BE REMOVED

BEGIN CONST. TL-3 GUADRAIL (TIMBER POSTS)
CONST. RIGID BARRIER CONNECTION (TIMBER POSTS)*
528+40.55, 3.69' RT.

BEGIN CONST. CURB AND GUTTER TRANSITION
528+41.16, 7.50' RT.

IF POST FALLS ON TOP OF EXIST. PIPE CONST. ENCASED
POST FOR SHALLOW MOUNT ABOVE EXIST. PIPE
528+22.55, 37.42' RT.

BEGIN CONST. MISC. ASPHALT
1103+98.55, 34.91' LT.

BEGIN CONST. TL-3 GUARDRAIL
CONST. TL-3 PARALLEL ANCHORAGE
1104+08.59, 32.54' LT.

14.4kV

R/W LINE

OE

G(D)

CONST. 3' MISC. ASPHALT

CONST. TL-3 GUARDRAIL

BEGIN CONST. CURB AND GUTTER TRANSITION
STA. 1104+64.88, 30.03' LT.

SAWCUT, MATCH EXIST.

BEGIN APP. SLAB
STA. 523+69.38

END APP. SLAB
STA. 528+01.30

END BRIDGE
BEGIN APP. SLAB
STA. 527+81.23

522 523 524 525 526 527 528

N28°05'06"W

END APP. SLAB
BEGIN BRIDGE
STA. 523+89.76

℄ SURVEY SR 35 SB

SR 35 (US 17) SB

BR. NO. 060053

BEGIN CONST. CURB AND GUTTER TRANSITION
528+14.92, 34.23' RT.

SAWCUT,
MATCH EXIST.

CONST.
SIDEWALK

END CONST. MISC. ASPHALT
1104+92.91, 36.38' LT.

EXISTING CONCRETE BARRIER
TRANSITION TO BE REMOVED

END CONST. TL-3 GUARDRAIL
CONST. RIGID BARRIER CONNECTION*
1104+92.95, 33.88' LT.

SAWCUT, MATCH EXIST.

BEGIN CONST. TL-3 GUARDRAIL
CONST. RIGID BARRIER CONNECTION*
528+14.33, 37.71' RT.

EXISTING CONCRETE BARRIER
TRANSITION TO BE REMOVED

BEGIN CONST. MISC. ASPHALT
528+14.33, 39.94' RT.

END CONST. CURB AND GUTTER TRANSITION
STA. 528+42.50, 34.13' RT.

CONST. 3' MISC. ASPHALT

CONST. TL-3 GUARDRAIL

BEGIN APP. SLAB
STA. 1105+14.35

END APP. SLAB
BEGIN BRIDGE
STA. 1105+34.66

BR. NO. 060052

SR 35 (US 17) NB

END BRIDGE
BEGIN APP. SLAB
STA. 1109+26.13

MATCHLINE STA. 1103+50.00

MATCHLINE STA. 1110+50.00

CONST.
SIDEWALK

1104 1105 1106 1107 1108 1109 1110

N27°11'56"W

℄ SURVEY SR 35 NB

END CONST. CURB AND GUTTER TRANSITION
1104+92.40, 30.51' LT.

IF GUARDRAIL POST IS LOCATED ON TOP OF EXIST. PIPE,
VERIFY THAT POST WILL NOT CONFLICT WITH EXIST. PIPE

END APP. SLAB
STA. 1109+46.39

BT(D)

SAWCUT,
MATCH EXIST.

END CONST. CURB AND GUTTER TRANSITION
1104+70.16, 4.26' LT.

R/W LINE

END CONST. TL-3 GUARDRAIL (TIMBER POSTS)
CONST. RIGID BARRIER CONNECTION (TIMBER POSTS)*
1104+70.82, 0.76' LT.

EXISTING CONCRETE BARRIER
TRANSITION TO BE REMOVED

END CONST. MISC. ASPHALT
STA. 1104+70.24, 0.39' RT.

1104+88.88
59.90' RT.

1103+59.93
76.11' RT.

CONST. 3'
MISC. ASPHALT

BEGIN CONST. CURB AND GUTTER TRANSITION
STA. 1104+42.65, 3.74' LT.

CONST. TL-3 GUARDRAIL (TIMBER POSTS)

BEGIN CONST. TL-3 GUARDRAIL
CONST. TL-3 PARALLEL ANCHORAGE (TIMBER POSTS)
1103+86.46, 0.53' RT.

BEGIN CONST. MISC. ASPHALT
1103+76.52, 4.40' RT.

* CONSTRUCT PER INDEX 536-001

KEY MAP

LEGEND

PAVEMENT MILLING & RESURFACING

THE OFFICIAL RECORD OF THIS SHEET IS THE ELECTRONIC FILE DIGITALLY SIGNED AND SEALED UNDER RULE 61G15-23.004, F.A.C.

REVISIONS			
DATE	DESCRIPTION	DATE	DESCRIPTION

ENGINEER OF RECORD

CODY BAYER, P.E.
LICENSE NUMBER: 90812
DRMP, INC.
941 LAKE BALDWIN LANE
ORLANDO, FL 32814

STATE OF FLORIDA
DEPARTMENT OF TRANSPORTATION

ROAD NO.	COUNTY	FINANCIAL PROJECT ID
SR 35	HARDEE	446205-1-52-01

ROADWAY PLAN (3)

SHEET NO.

c:\pw_working\drmp01\d0103394\PLANRD01.dgn : SR 35 - PLAN 3 [SHEET]
CKramer 3/30/2026 1:47:51 PM

0 10 50
Feet

CONST. 3' MISC. ASPHALT
CONST. TL-3 GUARDRAIL (TIMBER POSTS)
14.4kV
R/W LINE
R/W LINE
END CONST. TL-3 GUARDRAIL (TIMBER POSTS)
CONST. TL-3 PARALLEL ANCHORAGE (TIMBER POSTS)
529+24.93, 3.81' RT.
END CONST. MISC. ASPHALT
529+34.92, 0.33' RT.

529 530 531 532 533 534 535

N28°05'06"W
℄ SURVEY SR 35 SB
SR 35 (US 17) SB

END CONST. MISC. ASPHALT
529+08.70, 39.73' RT.
END CONST. TL-3 GUARDRAIL
CONST. TL-3 PARALLEL ANCHORAGE
528+98.70, 37.25' RT.

SR 35 (US 17) NB

1111 1112 1113 1114 1115 1116 1117

N27°11'56"W
℄ SURVEY SR 35 NB

MATCHLINE STA. 1110+50.00
MATCHLINE STA. 1117+50.00

R/W LINE
R/W LINE

KEY MAP

LEGEND

PAVEMENT MILLING & RESURFACING

REVISIONS			
DATE	DESCRIPTION	DATE	DESCRIPTION

ENGINEER OF RECORD
CODY BAYER, P.E.
LICENSE NUMBER: 90812
DRMP, INC.
941 LAKE BALDWIN LANE
ORLANDO, FL 32814

STATE OF FLORIDA
DEPARTMENT OF TRANSPORTATION


ROAD NO.	COUNTY	FINANCIAL PROJECT ID
SR 35	HARDEE	446205-1-52-01

ROADWAY PLAN (4)


SHEET NO.

THE OFFICIAL RECORD OF THIS SHEET IS THE ELECTRONIC FILE DIGITALLY SIGNED AND SEALED UNDER RULE 61G15-23.004, F.A.C.

c:\pw_working\drmp01\d0103394\PLANRD01.dgn : SR 35 - PLAN 4 [SHEET]
CKramer 3/30/2026 1:47:55 PM

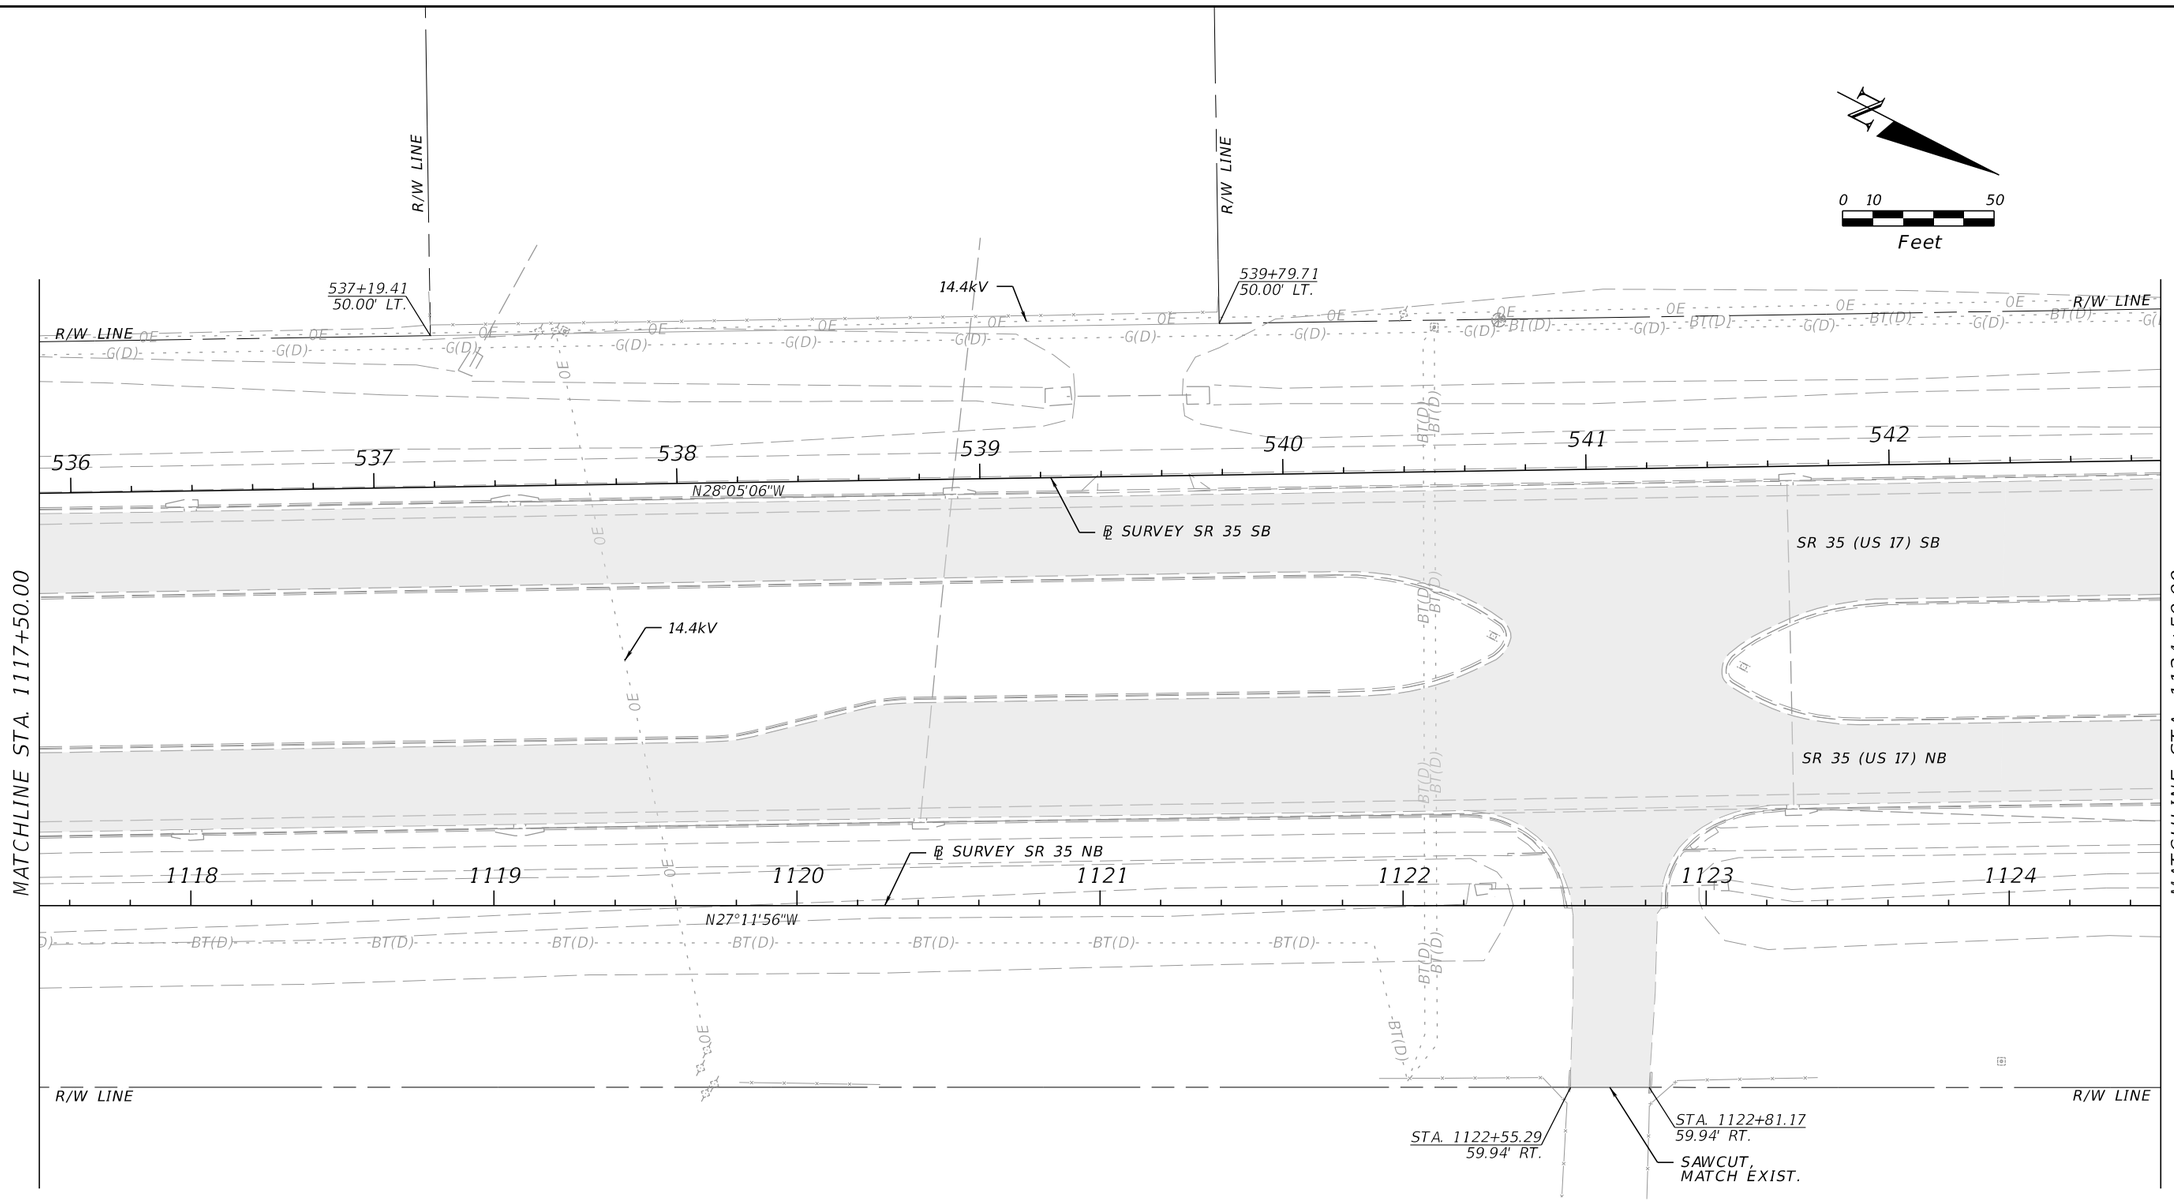

KEY MAP

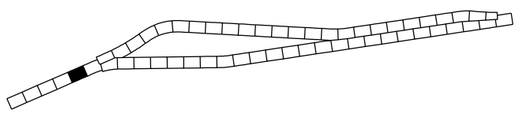

LEGEND

PAVEMENT MILLING & RESURFACING

REVISIONS			
DATE	DESCRIPTION	DATE	DESCRIPTION

ENGINEER OF RECORD

CODY BAYER, P.E.
LICENSE NUMBER: 90812
DRMP, INC.
941 LAKE BALDWIN LANE
ORLANDO, FL 32814

STATE OF FLORIDA
DEPARTMENT OF TRANSPORTATION

ROAD NO.	COUNTY	FINANCIAL PROJECT ID
SR 35	HARDEE	446205-1-52-01

ROADWAY PLAN (5)

SHEET NO.

THE OFFICIAL RECORD OF THIS SHEET IS THE ELECTRONIC FILE DIGITALLY SIGNED AND SEALED UNDER RULE 61G15-23.004, F.A.C.

c:\pw_working\drmp01\d0103394\PLANRD01.dgn : SR 35 - PLAN 5 [SHEET]
CKramer 3/30/2026 1:47:56 PM

548+13.53
112.67' LT.
548+21.56
103.76' LT.
547+61.86
50.00' LT.
547+46.89
52.67' LT.
547+46.89
50.00' LT.
R/W LINE
0 10 50
Feet
14.4kV
R/W LINE
R/W LINE
MATCHLINE STA. 549+50.00
543
544
545
546
547
548
549
N28°05'06"W
℄ SURVEY SR 35 SB
SR 35 (US 17) SB
MATCHLINE STA. 1124+50.00
1125
1126
1127
1128
1129
1130
1131
N27°11'56"W
℄ SURVEY SR 35 NB
PC STA +79.78
CURVE NB-1
SR 35 (US 17) NB
R/W LINE
R/W LINE
MATCHLINE STA. 1131+50.00

CURVE DATA CURVE NB-1
PI STA. = 1133+55.30
Δ = 22°43'07" (RT)
D = 02°00'00"
T = 575.52
L = 1,135.93
R = 2,864.79
PC STA. = 1127+79.78
PT STA. = 1139+15.71
e = MATCH EXIST.

KEY MAP

LEGEND

PAVEMENT MILLING & RESURFACING

REVISIONS			
DATE	DESCRIPTION	DATE	DESCRIPTION

ENGINEER OF RECORD

CODY BAYER, P.E.
LICENSE NUMBER: 90812
DRMP, INC.
941 LAKE BALDWIN LANE
ORLANDO, FL 32814

STATE OF FLORIDA
DEPARTMENT OF TRANSPORTATION


ROAD NO.	COUNTY	FINANCIAL PROJECT ID
SR 35	HARDEE	446205-1-52-01

ROADWAY PLAN (6)

SHEET NO.


THE OFFICIAL RECORD OF THIS SHEET IS THE ELECTRONIC FILE DIGITALLY SIGNED AND SEALED UNDER RULE 61G15-23.004, F.A.C.

c:\pw_working\drmp01\d0103394\PLANRD01.dgn : SR 35 - PLAN 6 [SHEET]
CKramer 3/30/2026 1:47:57 PM

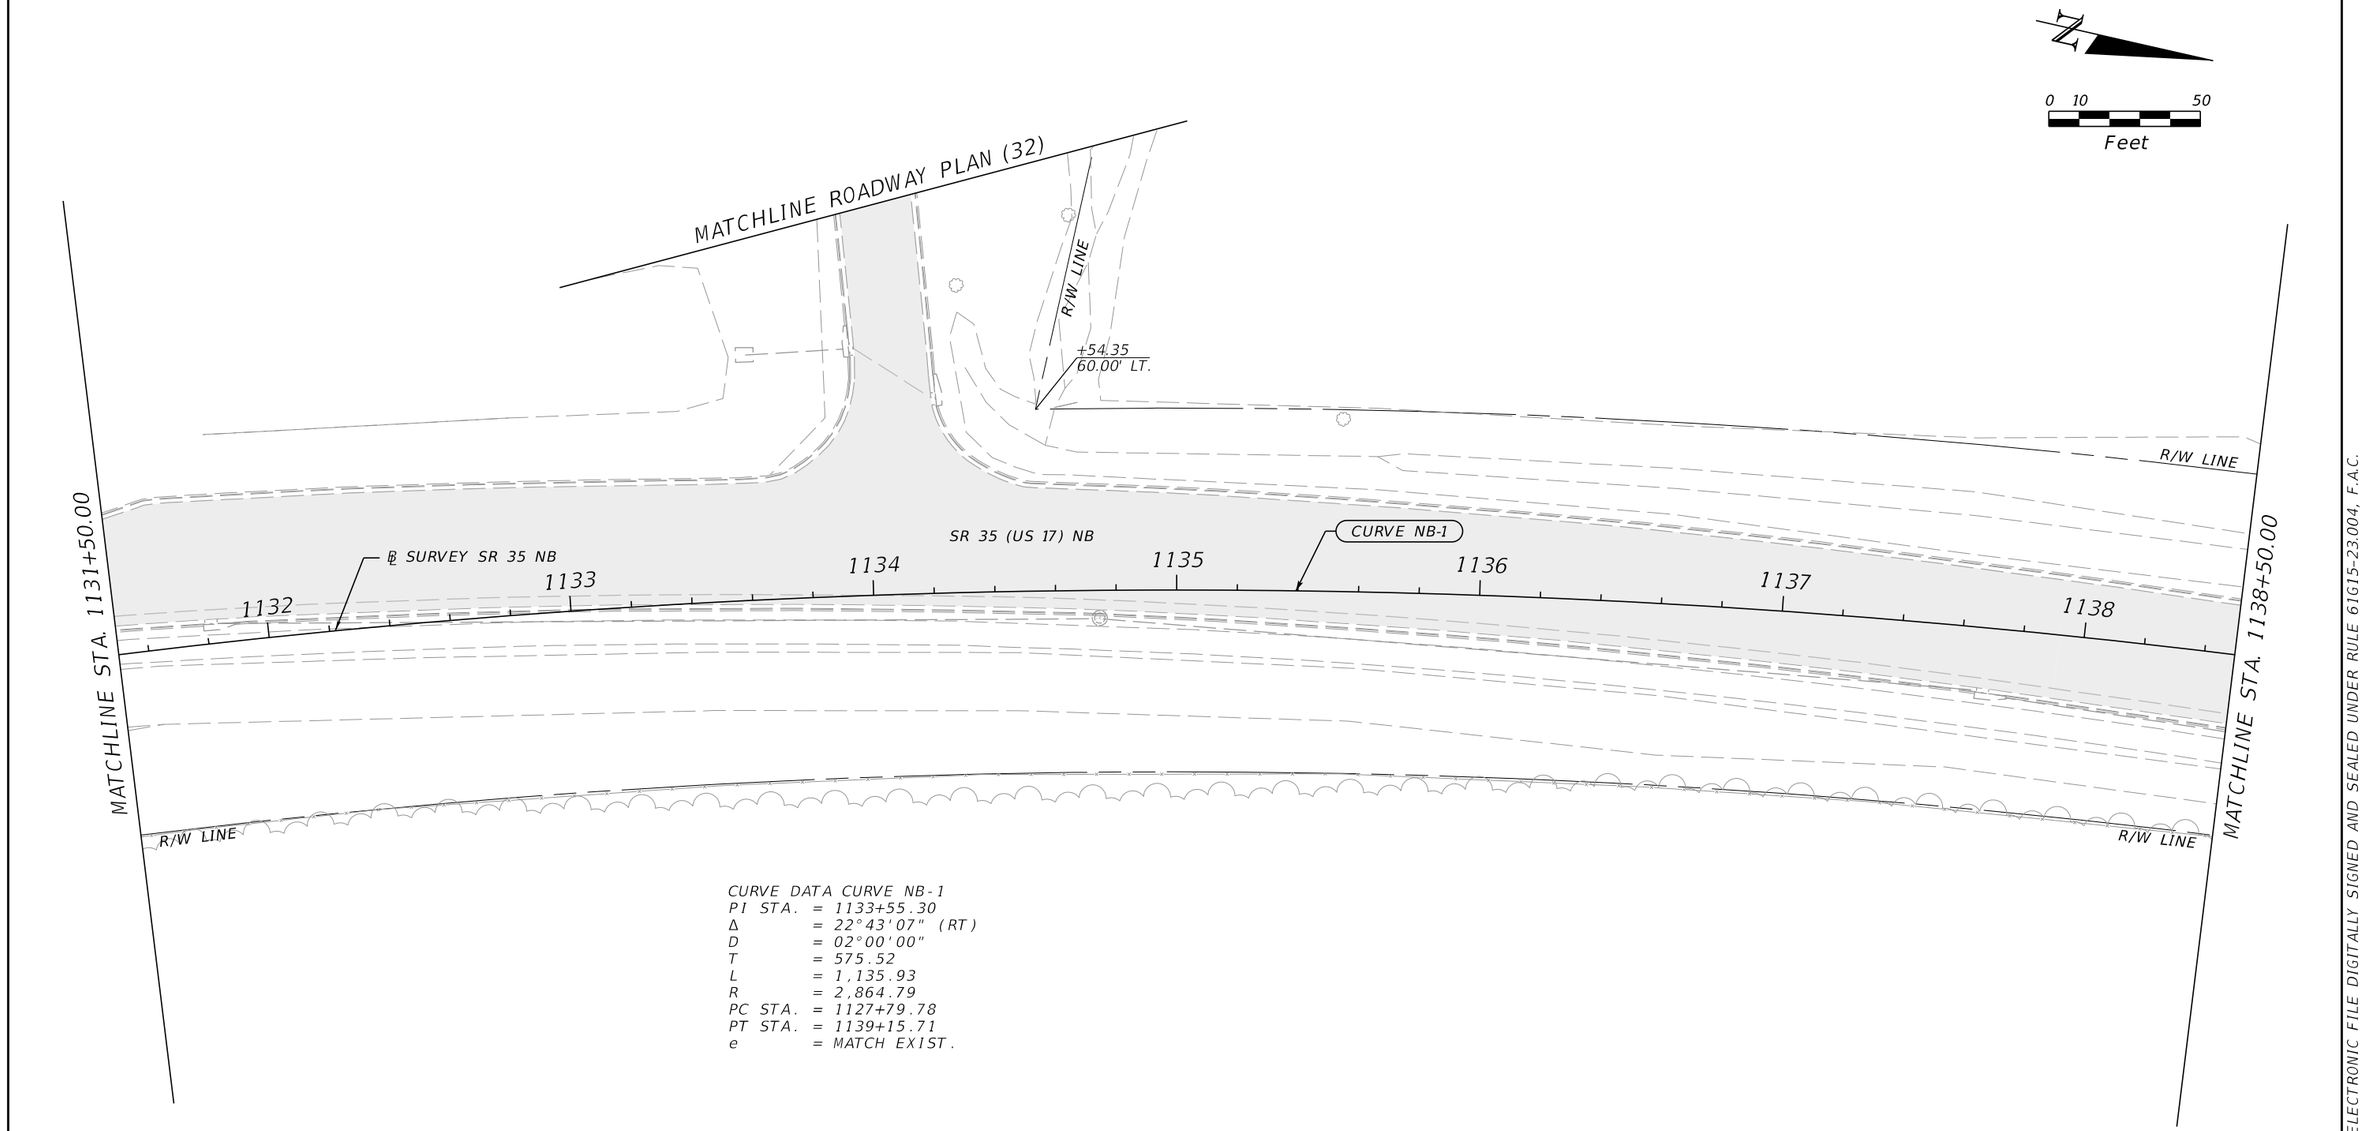

CURVE DATA CURVE NB-1
PI STA. = 1133+55.30
Δ = 22°43'07" (RT)
D = 02°00'00"
T = 575.52
L = 1,135.93
R = 2,864.79
PC STA. = 1127+79.78
PT STA. = 1139+15.71
e = MATCH EXIST.

KEY MAP

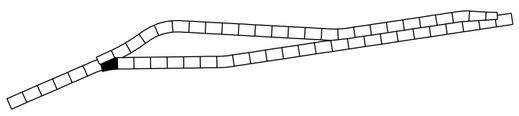

LEGEND

PAVEMENT MILLING & RESURFACING

REVISIONS			
DATE	DESCRIPTION	DATE	DESCRIPTION

ENGINEER OF RECORD

CODY BAYER, P.E.
LICENSE NUMBER: 90812
DRMP, INC.
941 LAKE BALDWIN LANE
ORLANDO, FL 32814


STATE OF FLORIDA
DEPARTMENT OF TRANSPORTATION

ROAD NO.	COUNTY	FINANCIAL PROJECT ID
SR 35	HARDEE	446205-1-52-01

ROADWAY PLAN (7)


SHEET NO.

THE OFFICIAL RECORD OF THIS SHEET IS THE ELECTRONIC FILE DIGITALLY SIGNED AND SEALED UNDER RULE 61G15-23.004, F.A.C.

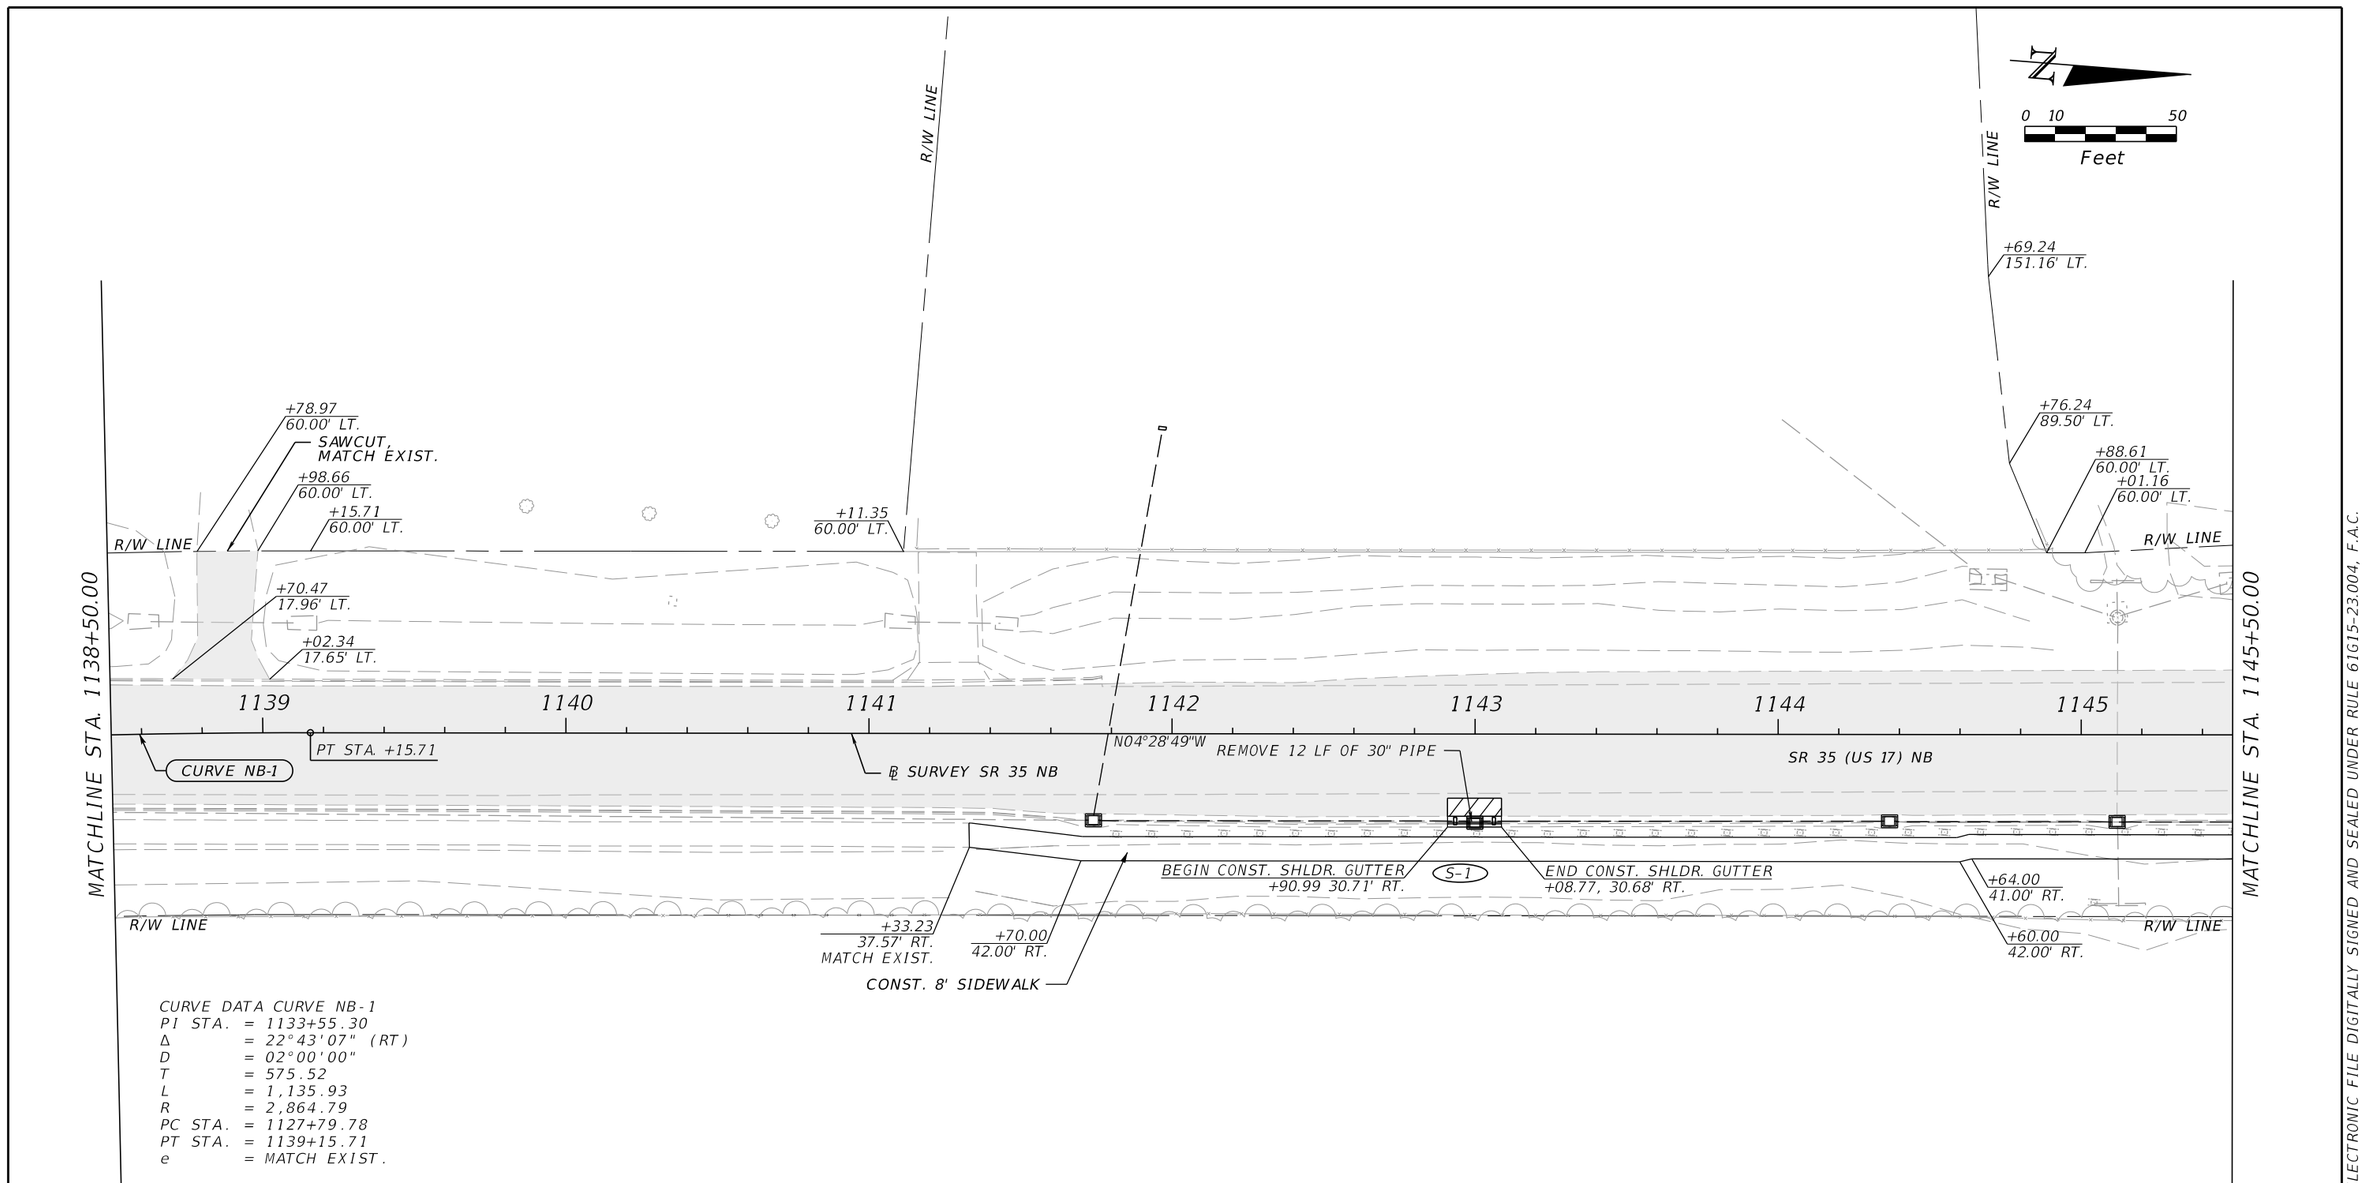

CURVE DATA CURVE NB-1
PI STA. = 1133+55.30
Δ = 22°43'07" (RT)
D = 02°00'00"
T = 575.52
L = 1,135.93
R = 2,864.79
PC STA. = 1127+79.78
PT STA. = 1139+15.71
e = MATCH EXIST.

KEY MAP

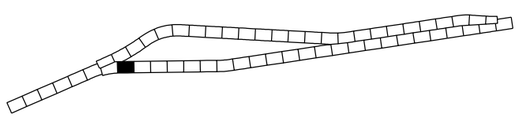

LEGEND

PAVEMENT MILLING & RESURFACING

WIDENING

REVISIONS			
DATE	DESCRIPTION	DATE	DESCRIPTION

ENGINEER OF RECORD

CODY BAYER, P.E.
LICENSE NUMBER: 90812
DRMP, INC.
941 LAKE BALDWIN LANE
ORLANDO, FL 32814

STATE OF FLORIDA
DEPARTMENT OF TRANSPORTATION


ROAD NO.	COUNTY	FINANCIAL PROJECT ID
SR 35	HARDEE	446205-1-52-01

ROADWAY PLAN (8)


SHEET NO.

THE OFFICIAL RECORD OF THIS SHEET IS THE ELECTRONIC FILE DIGITALLY SIGNED AND SEALED UNDER RULE 61G15-23.004, F.A.C.

c:\pw_working\drmp01\d0103394\PLANRD01.dgn : SR 35 - PLAN 8 [SHEET]
CKramer 3/30/2026 1:48:03 PM

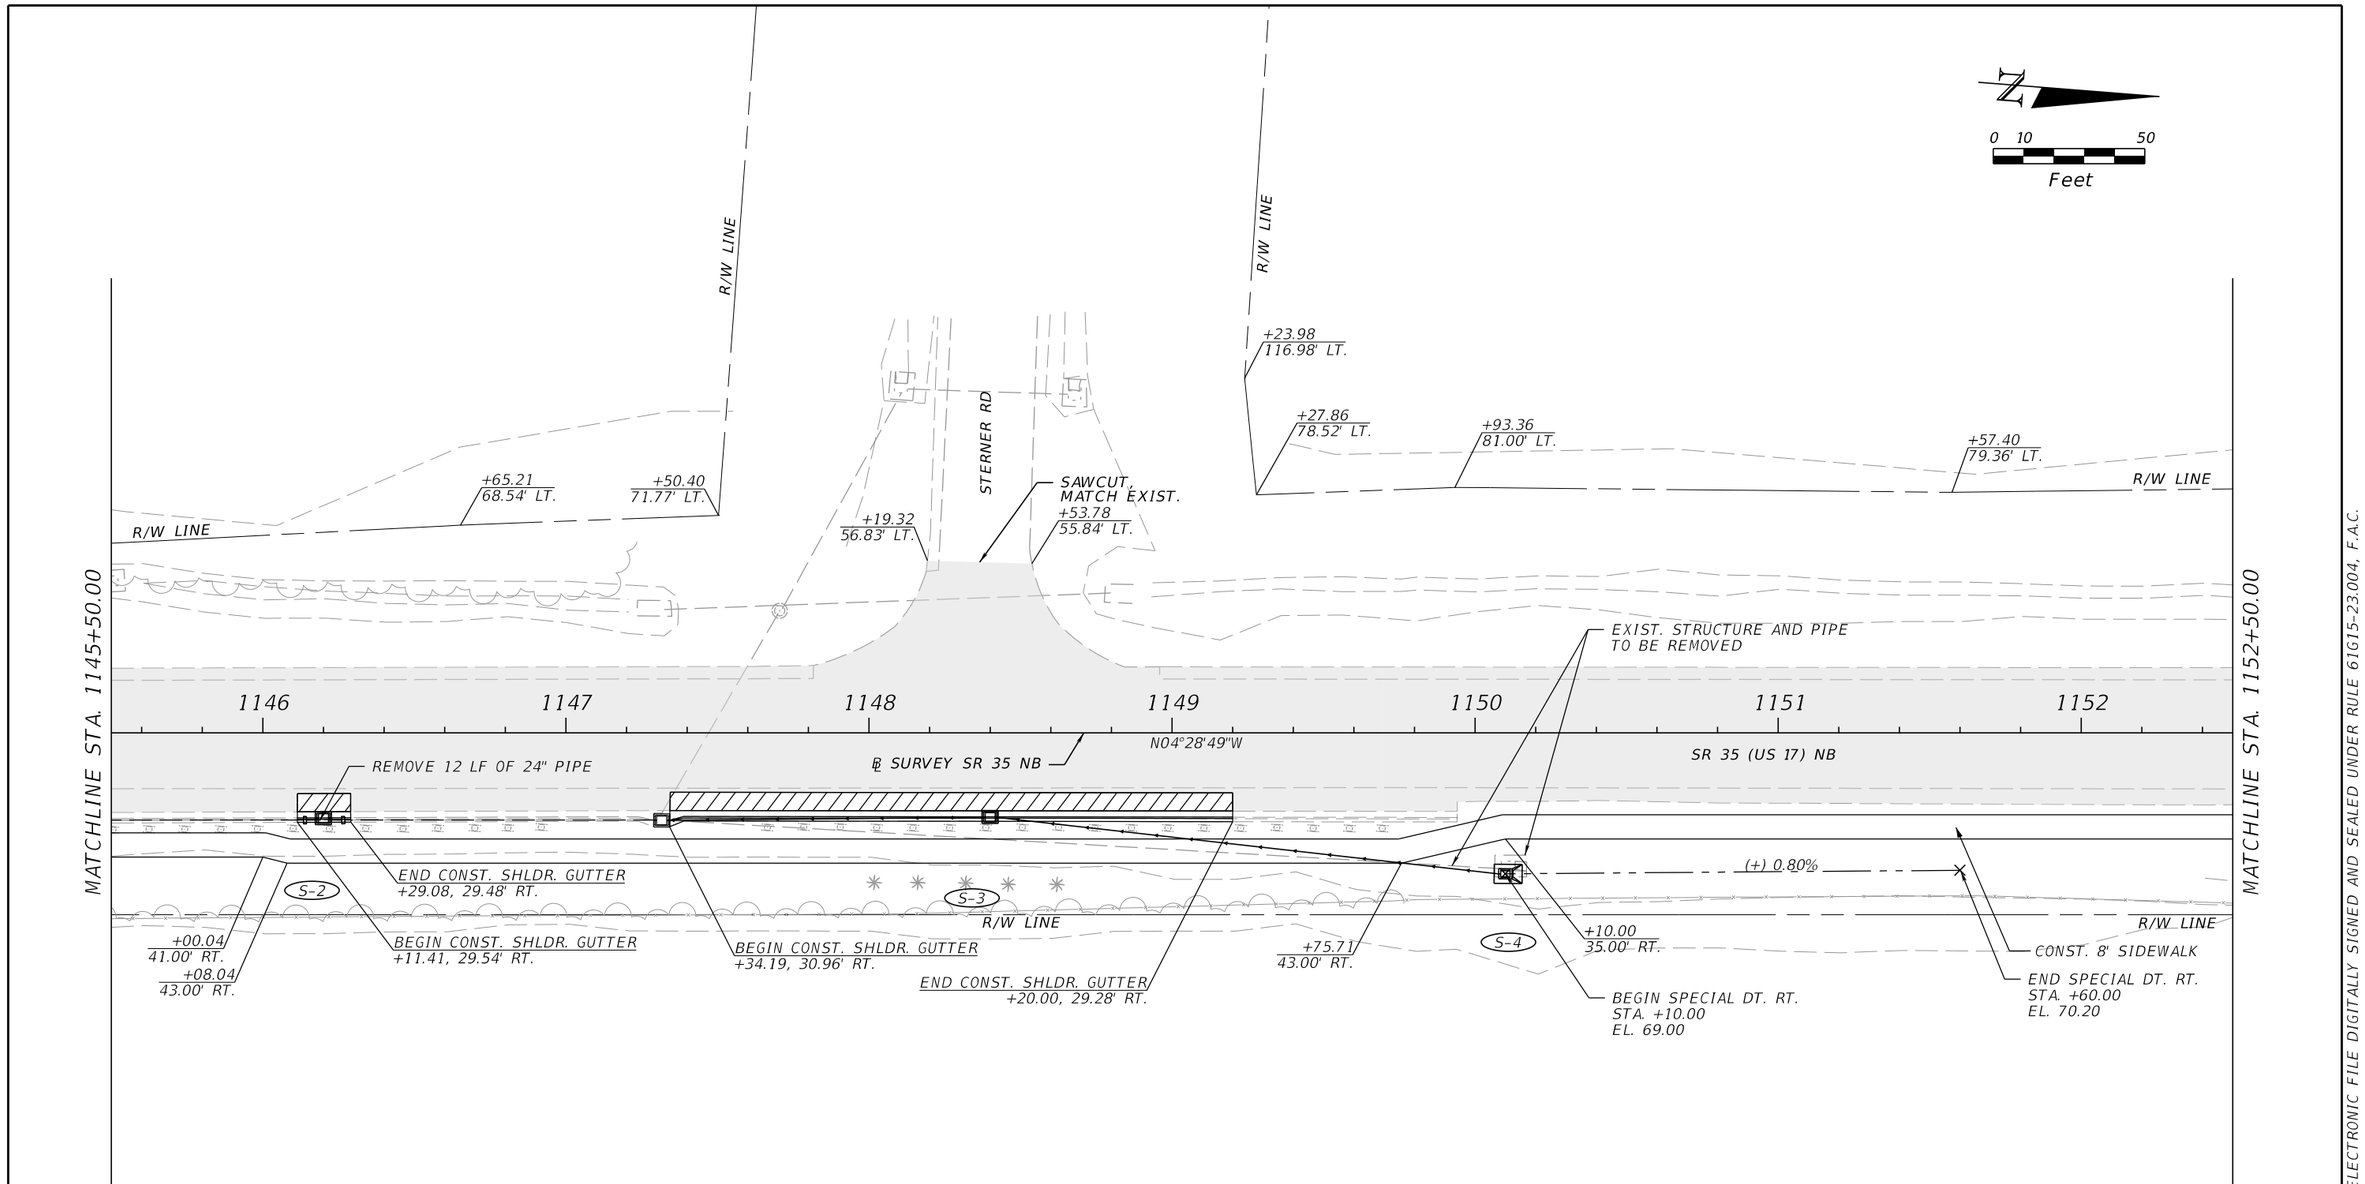

KEY MAP

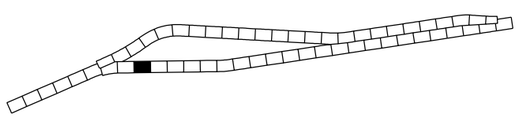

LEGEND

PAVEMENT MILLING & RESURFACING

WIDENING

REVISIONS			
DATE	DESCRIPTION	DATE	DESCRIPTION

ENGINEER OF RECORD

CODY BAYER, P.E.
LICENSE NUMBER: 90812
DRMP, INC.
941 LAKE BALDWIN LANE
ORLANDO, FL 32814

STATE OF FLORIDA
DEPARTMENT OF TRANSPORTATION


ROAD NO.	COUNTY	FINANCIAL PROJECT ID
SR 35	HARDEE	446205-1-52-01

ROADWAY PLAN (9)


SHEET NO.

THE OFFICIAL RECORD OF THIS SHEET IS THE ELECTRONIC FILE DIGITALLY SIGNED AND SEALED UNDER RULE 61G15-23.004, F.A.C.

c:\pw_working\drmp01\d0103394\PLANRD01.dgn : SR 35 - PLAN 9 [SHEET]
CKramer 3/30/2026 1:48:06 PM

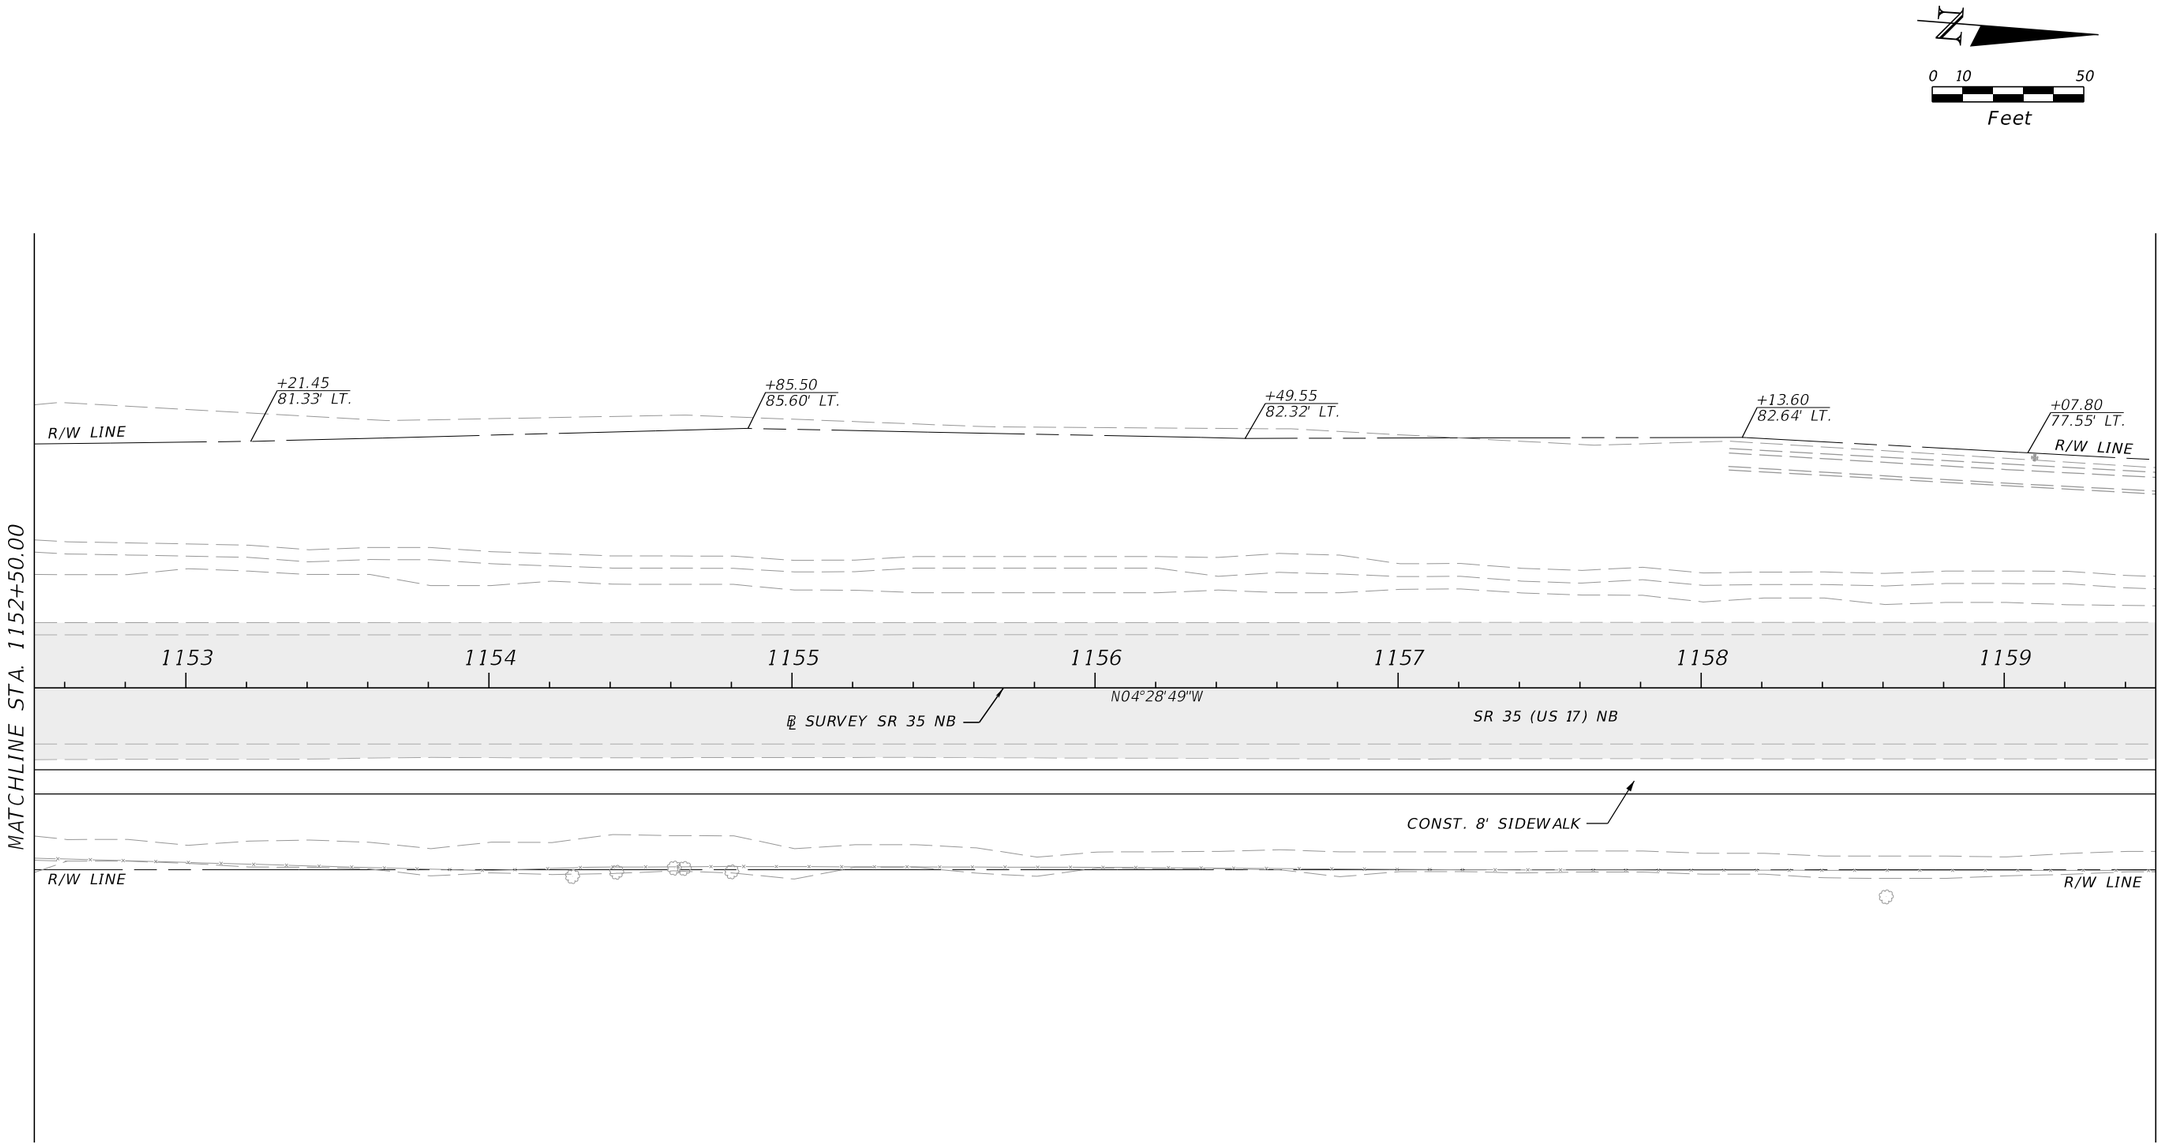

KEY MAP

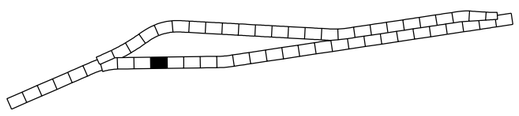

LEGEND

PAVEMENT MILLING & RESURFACING

REVISIONS			
DATE	DESCRIPTION	DATE	DESCRIPTION

ENGINEER OF RECORD

CODY BAYER, P.E.
LICENSE NUMBER: 90812
DRMP, INC.
941 LAKE BALDWIN LANE
ORLANDO, FL 32814

STATE OF FLORIDA
DEPARTMENT OF TRANSPORTATION

ROAD NO.	COUNTY	FINANCIAL PROJECT ID
SR 35	HARDEE	446205-1-52-01

ROADWAY PLAN (10)

SHEET NO.

THE OFFICIAL RECORD OF THIS SHEET IS THE ELECTRONIC FILE DIGITALLY SIGNED AND SEALED UNDER RULE 61G15-23.004, F.A.C.

0 10 50
Feet

MATCHLINE STA. 1159+50.00

MATCHLINE STA. 1166+50.00

+77.64
73.79' LT.
R/W LINE

+41.69
74.44' LT.

+05.74
67.22' LT.

+69.79
60.00' LT.

+33.84
64.60' LT.
R/W LINE

RECONST. DRWY. (TURNOUT CONSTRUCTION) SEE TYPICAL SECTION DETAIL & SPECIAL DETAILS

CONST. STABILIZED DRIVEWAY (SEE TYPICAL DETAIL)

1160 1161 1162 1163 1164 1165 1166

SR 35 (US 17) NB

℄ SURVEY SR 35 NB

N04°28'49"W

+41.28
23.47' RT.
BEGIN 6" SIDEWALK
+45.25, 27.00' RT.

R-25

R-25

+74.19
23.52' RT.
END 6" SIDEWALK
+70.18, 27.00' RT.

CONST. 8' SIDEWALK

+65.33
35.00' RT.

+63.75
43.74' RT.

(-) 0.67%

(-) 3.60%

R/W LINE

S-5

S-6

+29.12
60.00' RT.

BEGIN SPECIAL DT. RT.
STA. +00.00
EL. 70.60

END SPECIAL DT. RT.
STA. +30.00
EL. 70.40

+50.01
35.00' RT.

+51.75
43.82' RT.

+51.75
60.00' RT.

+63.75
60.00' RT.

EXIST. STRUCTURE AND PIPES TO BE REMOVED

BEGIN SPECIAL DT. RT
STA. +80.00
EL. 69.85

(-) 0.10%

END SPECIAL DT. RT
STA. +03.00
EL. 69.83

R/W LINE

EXIST. STRUCTURE TO BE REMOVED

BEGIN SPECIAL DT. RT.
STA. +20.00
EL. 69.70

KEY MAP

LEGEND

PAVEMENT MILLING & RESURFACING

REVISIONS			
DATE	DESCRIPTION	DATE	DESCRIPTION

ENGINEER OF RECORD

CODY BAYER, P.E.
LICENSE NUMBER: 90812
DRMP, INC.
941 LAKE BALDWIN LANE
ORLANDO, FL 32814

STATE OF FLORIDA
DEPARTMENT OF TRANSPORTATION


ROAD NO.	COUNTY	FINANCIAL PROJECT ID
SR 35	HARDEE	446205-1-52-01

ROADWAY PLAN (11)


SHEET NO.

THE OFFICIAL RECORD OF THIS SHEET IS THE ELECTRONIC FILE DIGITALLY SIGNED AND SEALED UNDER RULE 61G15-23.004, F.A.C.

c:\pw_working\drmp01\d0103394\PLANRD01.dgn : SR 35 - PLAN 11 [SHEET]
CKramer 3/30/2026 1:48:10 PM

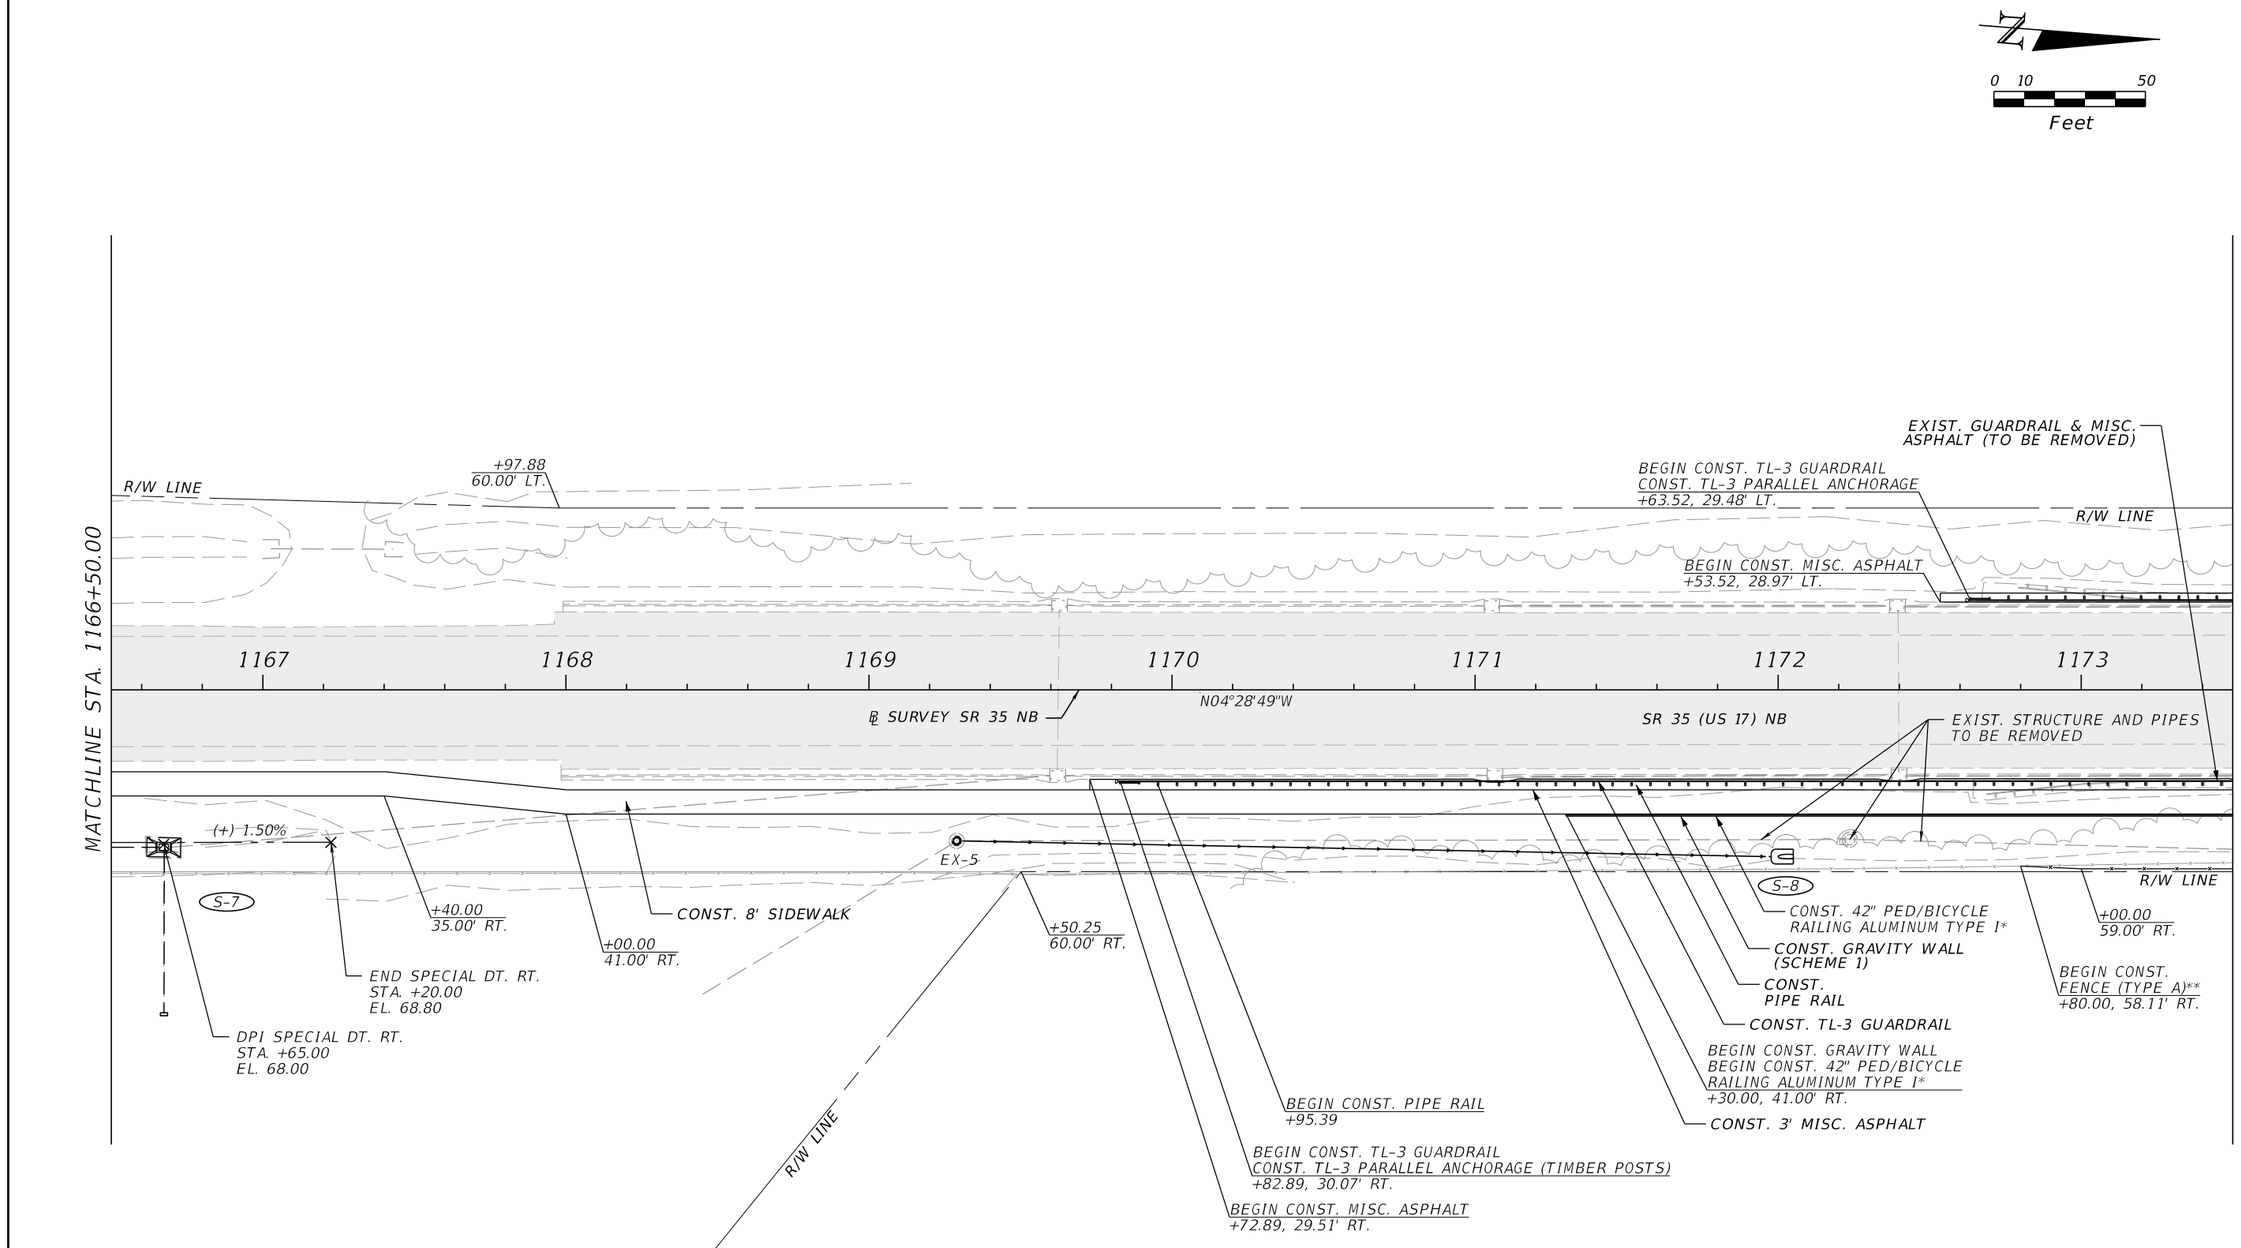

KEY MAP

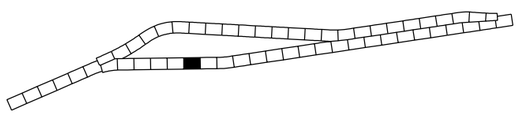

LEGEND

PAVEMENT MILLING & RESURFACING

* CONSTRUCT PER INDEX 515-062, CASE I
**CONST. PER INDEX 550-001

REVISIONS			
DATE	DESCRIPTION	DATE	DESCRIPTION

ENGINEER OF RECORD

CODY BAYER, P.E.
LICENSE NUMBER: 90812
DRMP, INC.
941 LAKE BALDWIN LANE
ORLANDO, FL 32814

STATE OF FLORIDA
DEPARTMENT OF TRANSPORTATION

ROAD NO.	COUNTY	FINANCIAL PROJECT ID
SR 35	HARDEE	446205-1-52-01

ROADWAY PLAN (12)

SHEET NO.

THE OFFICIAL RECORD OF THIS SHEET IS THE ELECTRONIC FILE DIGITALLY SIGNED AND SEALED UNDER RULE 61G15-23.004, F.A.C.

c:\pw_working\drmp01\d0103394\PLANRD01.dgn : SR 35 - PLAN 12 [SHEET]
CKramer 3/30/2026 1:48:13 PM

N

0 10 50
Feet

MATCHLINE STA. 1173+50.00

EXIST. GUARDRAIL & MISC. ASPHALT (TO BE REMOVED)

CONST. TL-3 GUARDRAIL

CONST. 3' MISC. ASPHALT

END CONST. MISC. ASPHALT
+78.58, 31.76' LT.

END CONST. TL-3 GUARDRAIL
CONST. RIGID BARRIER CONNECTION*
+79.12, 28.34' LT.

R/W LINE

BEGIN APP. SLAB
STA. 1174+70.28

END APP. SLAB
BEGIN BRIDGE
STA. 1175+01.47

THOMPSON BRANCH

1174 1175 BR. NO. 060057 1176 1177 1178 1179 1180

BEGIN CONST. CONC. BARRIER
+61.64, 29.65' RT.
+19.58
41.00' RT.

EX-6

SAWCUT, MATCH EXIST.

SAWCUT, MATCH EXIST.

END BRIDGE
BEGIN APP. SLAB
STA. 1176+21.45

BEGIN CONST. MISC. ASPHALT
+60.84, 31.39' LT.

BEGIN CONST. TL-3 GUARDRAIL
CONST. RIGID BARRIER CONNECTION**
+60.18, 28.15' LT.

END APP. SLAB
STA. 1176+52.65
℄ CONST. SR 35 NB

N04°28'49"W

END CONST. CONC. BARRIER
+44.00, 29.65' RT.

EX-7

℄ SURVEY SR 35 NB

SR 35 (US 17) NB

EXIST. GUARDRAIL & MISC. ASPHALT (TO BE REMOVED)

CONST. TL-3 GUARDRAIL

CONST. 3' MISC. ASPHALT

R/W LINE

MATCHLINE STA. 1180+50.00

+39.28
33.00' RT.

Ⓐ

END CONST. TL-3 GUARDRAIL
CONST. APPROACH TRANS. TO RIGID BARRIER (TIMBER POSTS)
+62.25, 29.65' RT.

END CONST. MISC. ASPHALT
+61.64, 30.98' RT.

END CONST. PIPE RAIL
+58.74

END CONST. GRAVITY WALL

END CONST. 42" PED/BICYCLE RAILING ALUMINUM TYPE I****
+59.75, 36.98' RT.

R/W LINE

+17.89
59.00' RT.

CONST. PIPE RAIL

CONST. 8' SIDEWALK

CONST. 42" PED/BICYCLE RAILING ALUMINUM TYPE I****

CONST. GRAVITY WALL (SCHEME 1)

CONST. 3' MISC. ASPHALT

CONST. TL-3 GUARDRAIL

EXIST. STRUCTURE TO BE REMOVED

EXIST. GUARDRAIL & MISC. ASPHALT (TO BE REMOVED)

EXIST. STRUCTURE AND PIPE TO BE REMOVED

CONST. 10'X20' RUBBLE RIPRAP PER INDEX 524-001

THOMPSON BRANCH

Ⓑ

+64.47
33.00' RT.

+61.98
39.00' RT.

CONST. 10'X20' RUBBLE RIPRAP PER INDEX 524-001

END CONST. FENCE (TYPE A)***
+69.36, 58.90' RT.

BEGIN CONST. PIPE RAIL
+45.44

BEGIN CONST. MISC. ASPHALT
+44.00, 30.98' RT.

BEGIN CONST. TL-3 GUARDRAIL
CONST. APPROACH TRANS. TO RIGID BARRIER (TIMBER POSTS)
+43.40, 29.65' RT.

BEGIN CONST. GRAVITY WALL
BEGIN CONST. 42" PED/BICYCLE RAILING ALUMINUM TYPE I****
+41.81, 36.98' RT.

CONST. PIPE RAIL

CONST. 42" PED/BICYCLE RAILING ALUMINUM TYPE I****

CONST. GRAVITY WALL (SCHEME 1)

CONST. 3' MISC. ASPHALT

CONST. TL-3 GUARDRAIL

EXIST. GUARDRAIL & MISC. ASPHALT (TO BE REMOVED)

R/W LINE

PC +67.19
39.00' RT.


R 7534'

CONST. 6' SIDEWALK

Ⓐ END CONST. FENCE (TYPE A)***
+59.75 37.98' RT.

Ⓑ BEGIN CONST. FENCE (TYPE A)***
+41.81 37.98' RT.

KEY MAP

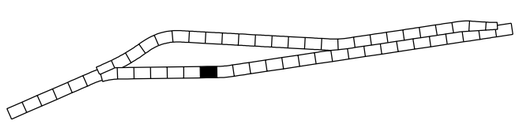

LEGEND

PAVEMENT MILLING & RESURFACING

* CONSTRUCT PER INDEX 536-002, SHEET 27 OF 28, SCHEME II
** CONSTRUCT PER INDEX 536-002, SHEET 28 OF 28, SCHEME II
*** CONSTRUCT PER INDEX 550-001
**** CONSTRUCT PER INDEX 515-062, CASE I

REVISIONS			
DATE	DESCRIPTION	DATE	DESCRIPTION

ENGINEER OF RECORD

CODY BAYER, P.E.
LICENSE NUMBER: 90812
DRMP, INC.
941 LAKE BALDWIN LANE
ORLANDO, FL 32814

STATE OF FLORIDA
DEPARTMENT OF TRANSPORTATION


ROAD NO.	COUNTY	FINANCIAL PROJECT ID
SR 35	HARDEE	446205-1-52-01

ROADWAY PLAN (13)

SHEET NO.

THE OFFICIAL RECORD OF THIS SHEET IS THE ELECTRONIC FILE DIGITALLY SIGNED AND SEALED UNDER RULE 61G15-23.004, F.A.C.

c:\pw_working\drmp01\d0103394\PLANRD01.dgn : SR 35 - PLAN 13 [SHEET]
CKramer 3/30/2026 1:48:17 PM

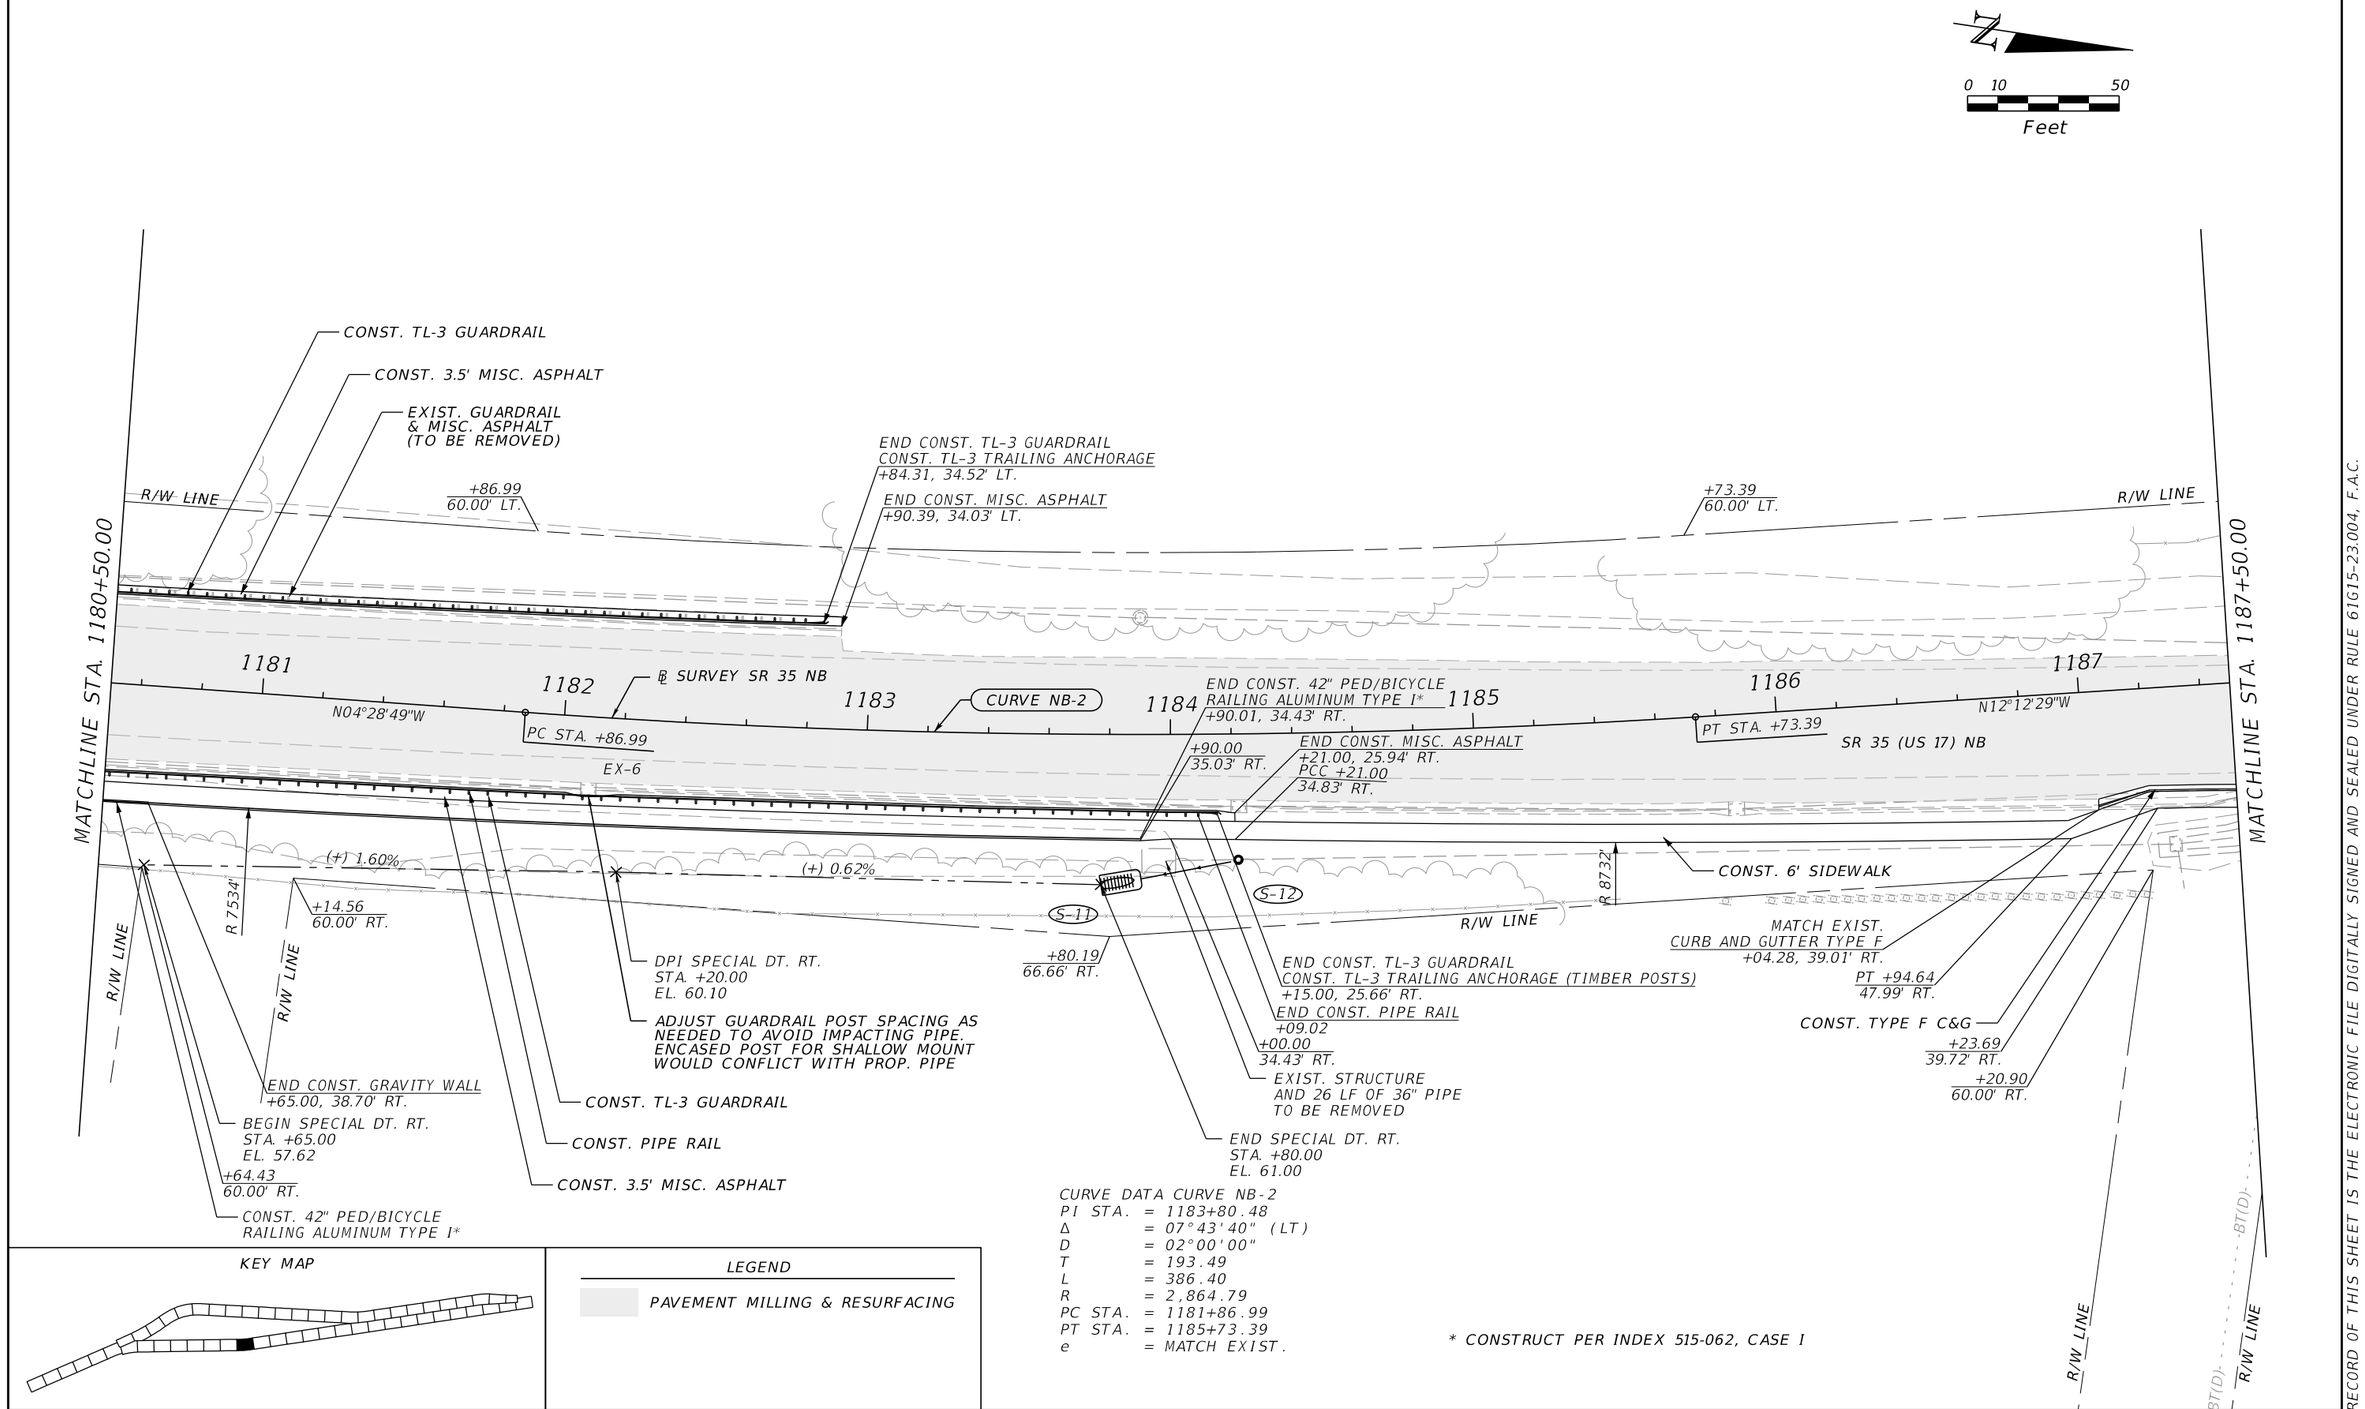

KEY MAP

LEGEND

PAVEMENT MILLING & RESURFACING

CURVE DATA CURVE NB-2

PI STA. = 1183+80.48
Δ = 07°43'40" (LT)
D = 02°00'00"
T = 193.49
L = 386.40
R = 2,864.79
PC STA. = 1181+86.99
PT STA. = 1185+73.39
e = MATCH EXIST.

* CONSTRUCT PER INDEX 515-062, CASE I

REVISIONS			
DATE	DESCRIPTION	DATE	DESCRIPTION

ENGINEER OF RECORD

CODY BAYER, P.E.
LICENSE NUMBER: 90812
DRMP, INC.
941 LAKE BALDWIN LANE
ORLANDO, FL 32814

STATE OF FLORIDA
DEPARTMENT OF TRANSPORTATION

ROAD NO.	COUNTY	FINANCIAL PROJECT ID
SR 35	HARDEE	446205-1-52-01

ROADWAY PLAN (14)

SHEET NO.

THE OFFICIAL RECORD OF THIS SHEET IS THE ELECTRONIC FILE DIGITALLY SIGNED AND SEALED UNDER RULE 61G15-23.004, F.A.C.

0 10 50
Feet

MATCHLINE STA. 1187+50.00

MATCHLINE STA. 1194+50.00

FLORIDA FERTILIZER CO, INC.

WILL DUKE RD

R/W LINE

+99.70
60.00' LT.

+99.70
20.00' LT.

+46.11
56.77' LT.
SAWCUT,
MATCH EXIST.

+19.54
58.93' LT.

1188 1189 1190 1191 1192 1193 1194

N12°12'29"W

℄ SURVEY SR 35 NB

SR 35 (US 17) NB

MATCH EXIST.
CURB AND GUTTER
+62.56, 36.37' RT.

+62.41
41.87' RT.
MATCH EXIST.

CONST. TYPE F C & G

CONST. 6' SIDEWALK

+66.05
90.00' RT.

+89.50
90.00' RT.

+05.75
89.79' RT.
SAWCUT,
MATCH EXIST.

+26.06
92.81' RT.

+40.46
90.00' RT

+69.25
187.93' RT.

+26.28
158.55' RT.

KEY MAP

LEGEND

PAVEMENT MILLING & RESURFACING

DETECTABLE WARNING

THE OFFICIAL RECORD OF THIS SHEET IS THE ELECTRONIC FILE DIGITALLY SIGNED AND SEALED UNDER RULE 61G15-23.004, F.A.C.

REVISIONS			
DATE	DESCRIPTION	DATE	DESCRIPTION

ENGINEER OF RECORD

CODY BAYER, P.E.
LICENSE NUMBER: 90812
DRMP, INC.
941 LAKE BALDWIN LANE
ORLANDO, FL 32814


STATE OF FLORIDA
DEPARTMENT OF TRANSPORTATION

ROAD NO.	COUNTY	FINANCIAL PROJECT ID
SR 35	HARDEE	446205-1-52-01

ROADWAY PLAN (15)

SHEET NO.

c:\pw_working\drmp01\d0103394\PLANRD01.dgn : SR 35 - PLAN 15 [SHEET]
CKramer 3/30/2026 1:48:25 PM

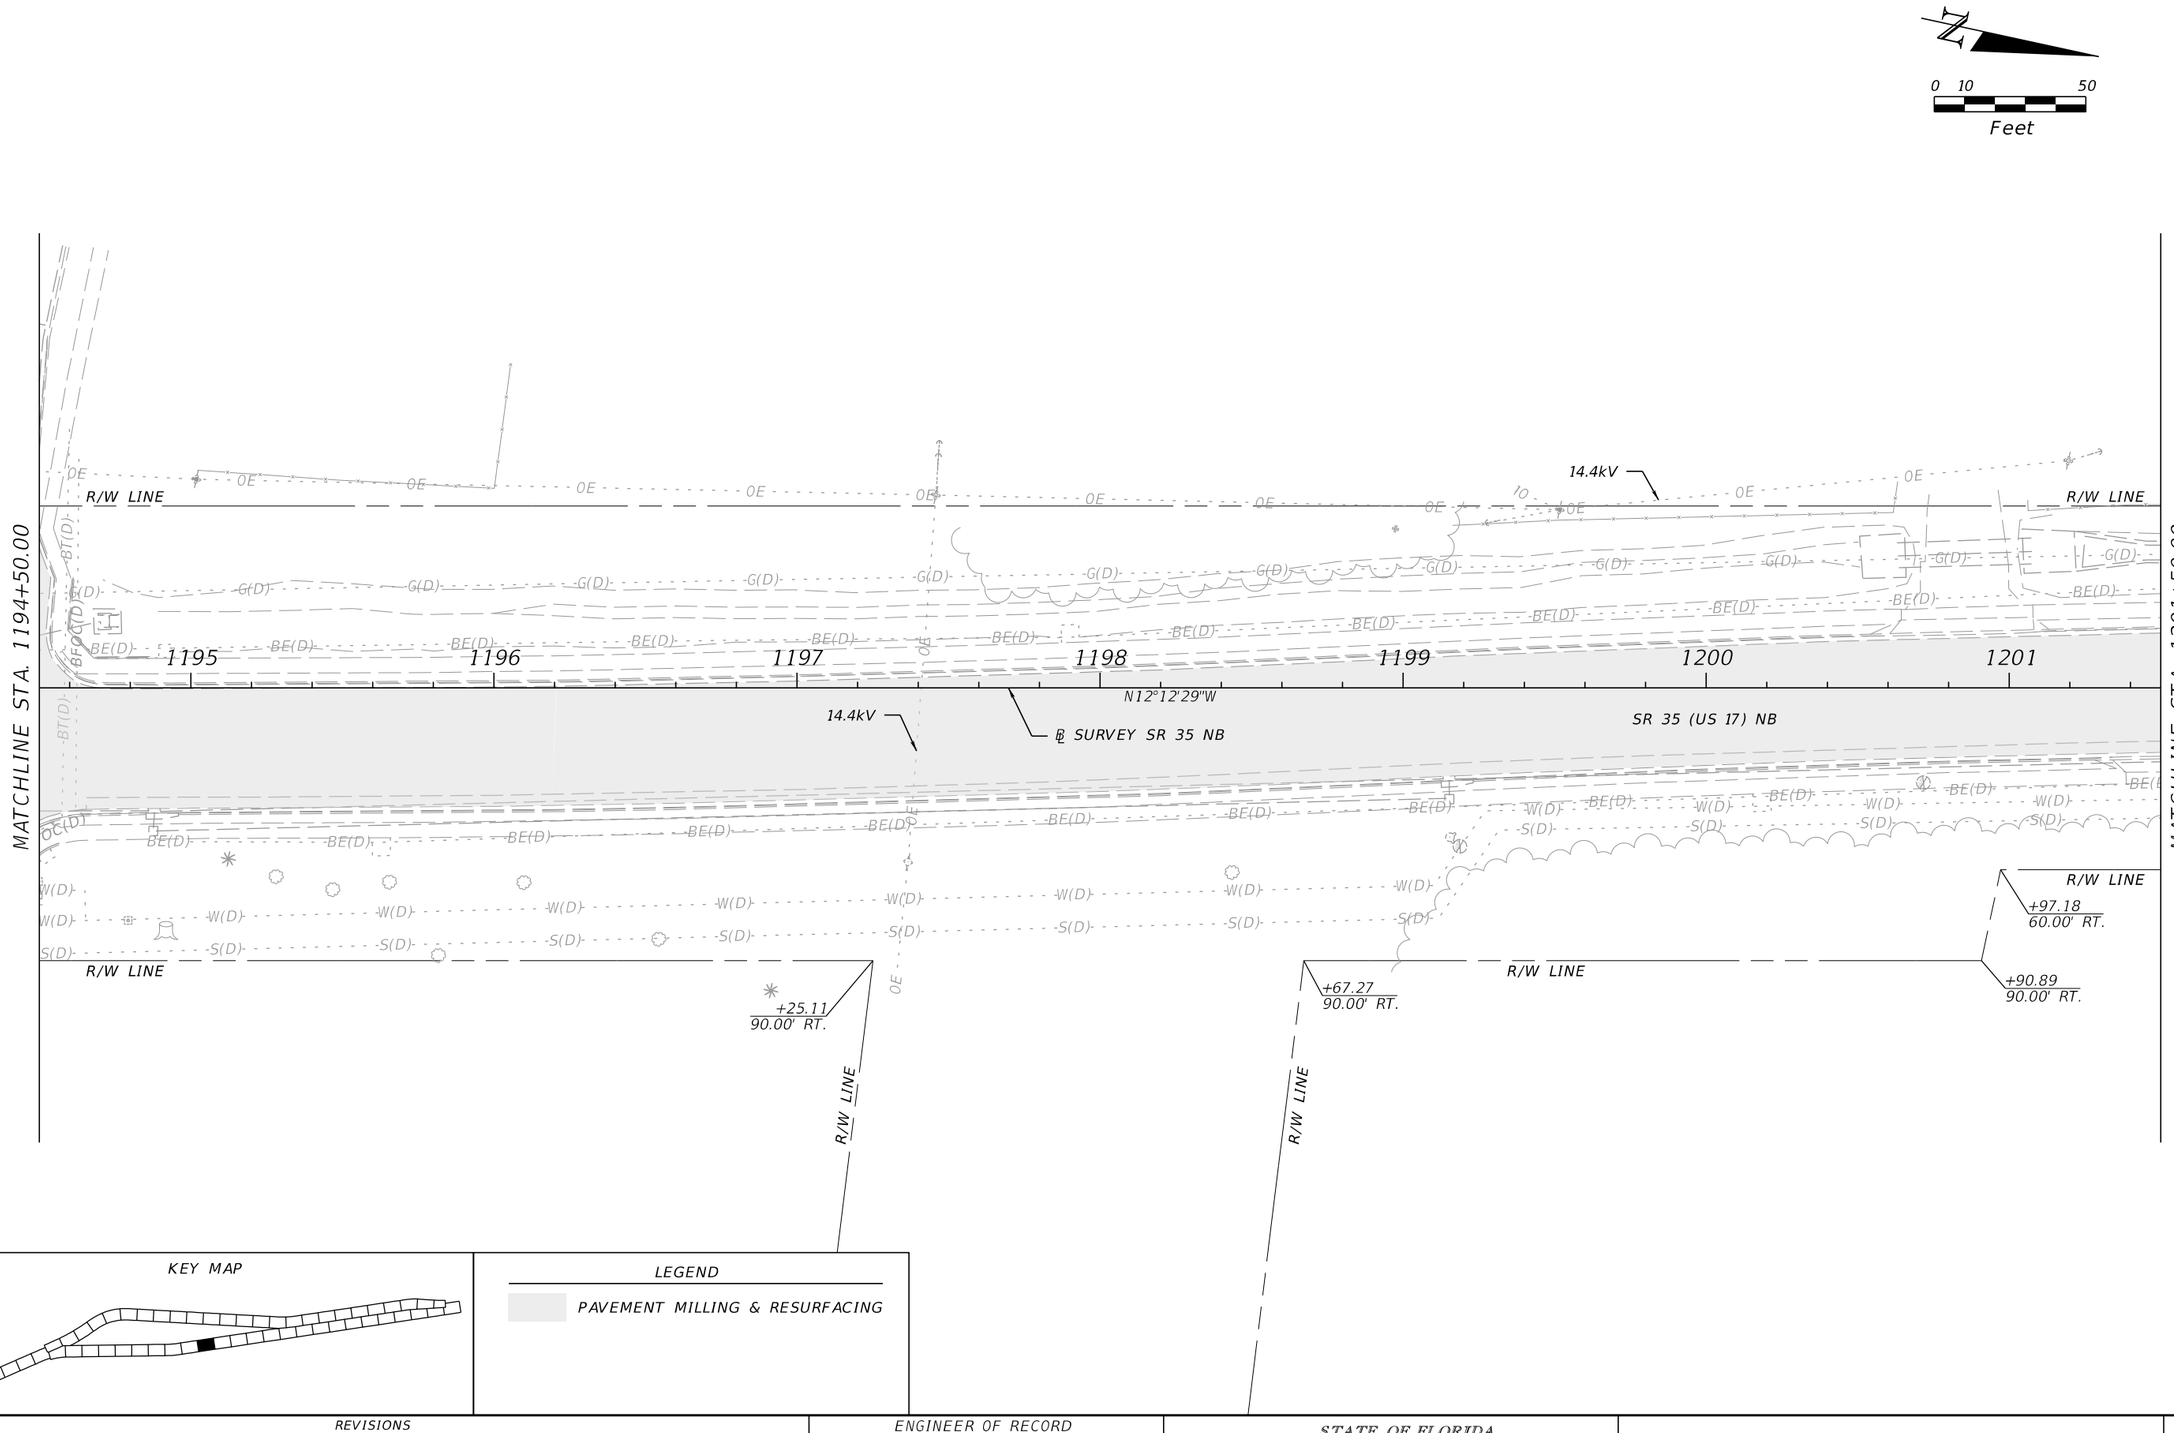

KEY MAP

LEGEND

PAVEMENT MILLING & RESURFACING

REVISIONS			
DATE	DESCRIPTION	DATE	DESCRIPTION

ENGINEER OF RECORD

CODY BAYER, P.E.
LICENSE NUMBER: 90812
DRMP, INC.
941 LAKE BALDWIN LANE
ORLANDO, FL 32814


STATE OF FLORIDA
DEPARTMENT OF TRANSPORTATION

ROAD NO.	COUNTY	FINANCIAL PROJECT ID
SR 35	HARDEE	446205-1-52-01


ROADWAY PLAN (16)

SHEET NO.

THE OFFICIAL RECORD OF THIS SHEET IS THE ELECTRONIC FILE DIGITALLY SIGNED AND SEALED UNDER RULE 61G15-23.004, F.A.C.

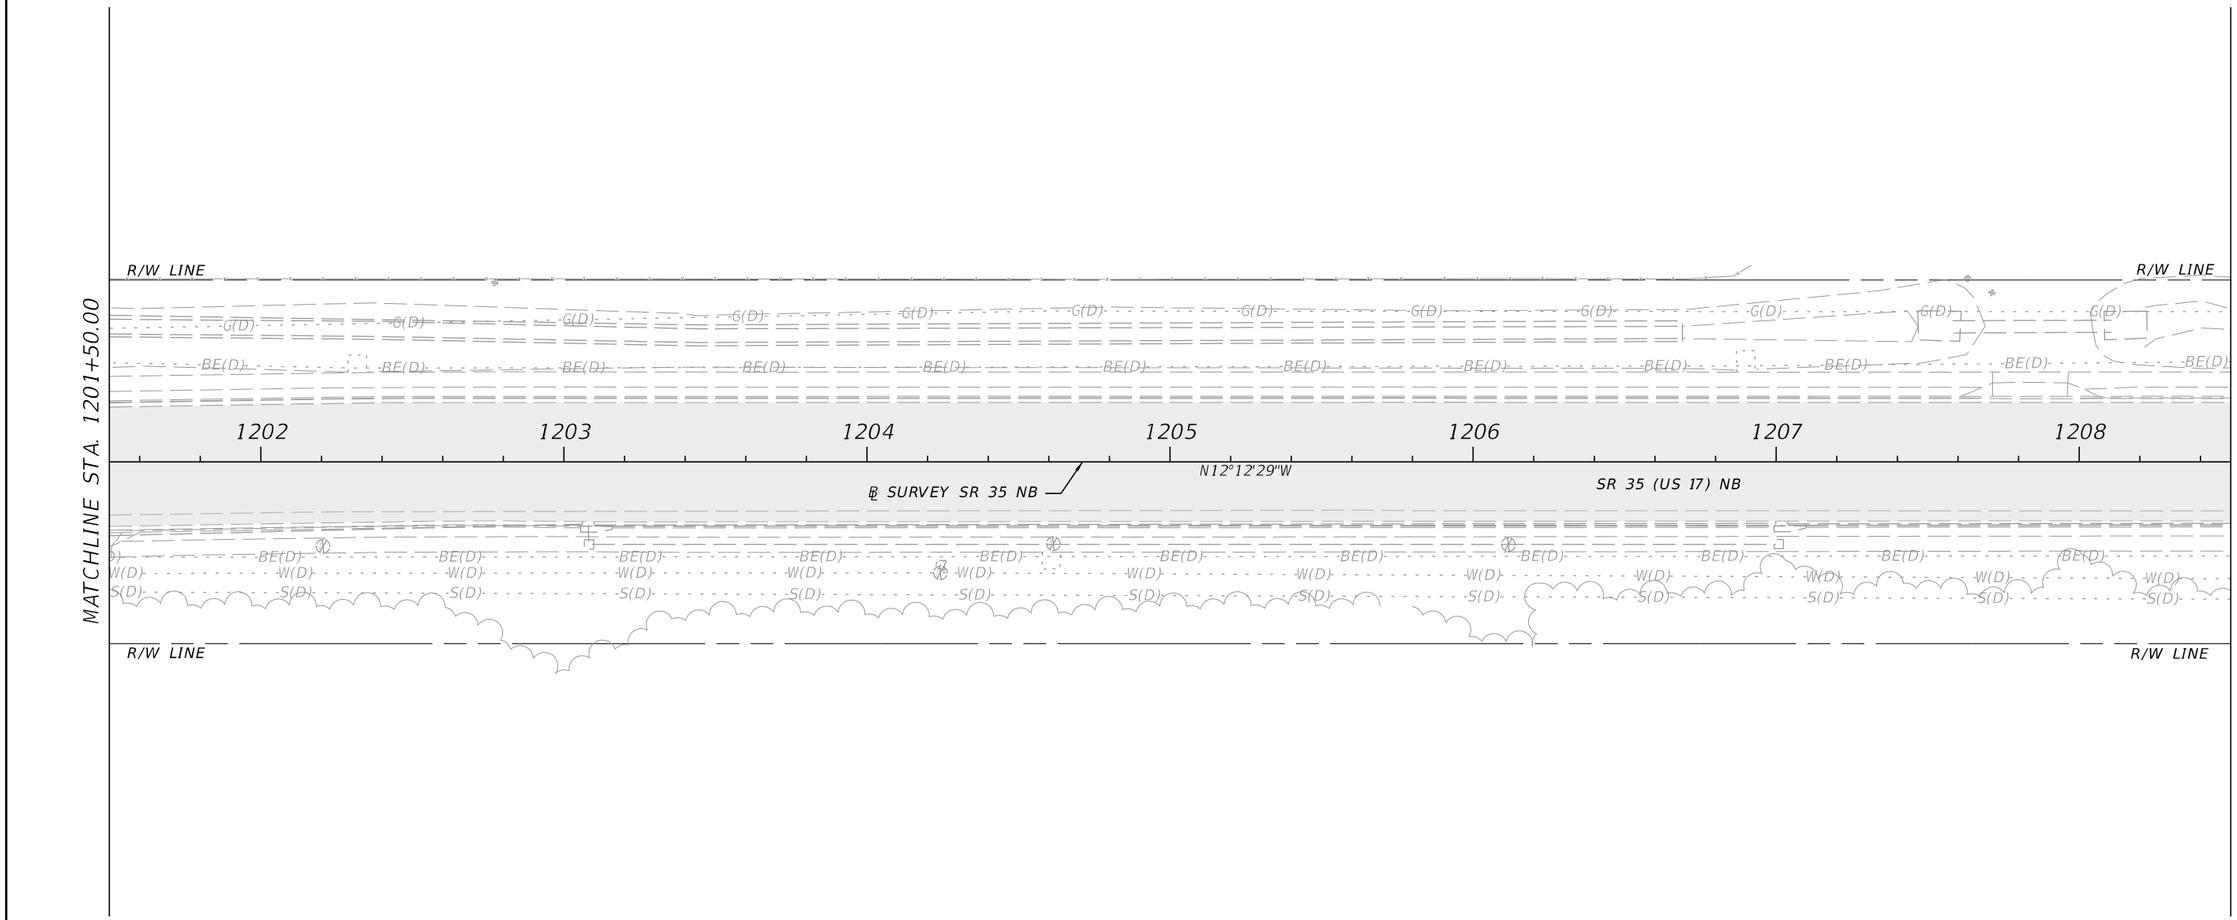

KEY MAP

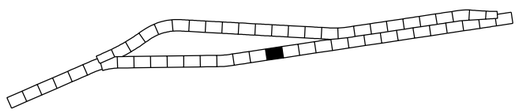

LEGEND

PAVEMENT MILLING & RESURFACING

REVISIONS			
DATE	DESCRIPTION	DATE	DESCRIPTION

ENGINEER OF RECORD

CODY BAYER, P.E.
LICENSE NUMBER: 90812
DRMP, INC.
941 LAKE BALDWIN LANE
ORLANDO, FL 32814

STATE OF FLORIDA
DEPARTMENT OF TRANSPORTATION


ROAD NO.	COUNTY	FINANCIAL PROJECT ID
SR 35	HARDEE	446205-1-52-01

ROADWAY PLAN (17)


SHEET NO.

THE OFFICIAL RECORD OF THIS SHEET IS THE ELECTRONIC FILE DIGITALLY SIGNED AND SEALED UNDER RULE 61G15-23.004, F.A.C.

c:\pw_working\drmp01\d0103394\PLANRD01.dgn : SR 35 - PLAN 17 [SHEET]
CKramer 3/30/2026 1:48:29 PM

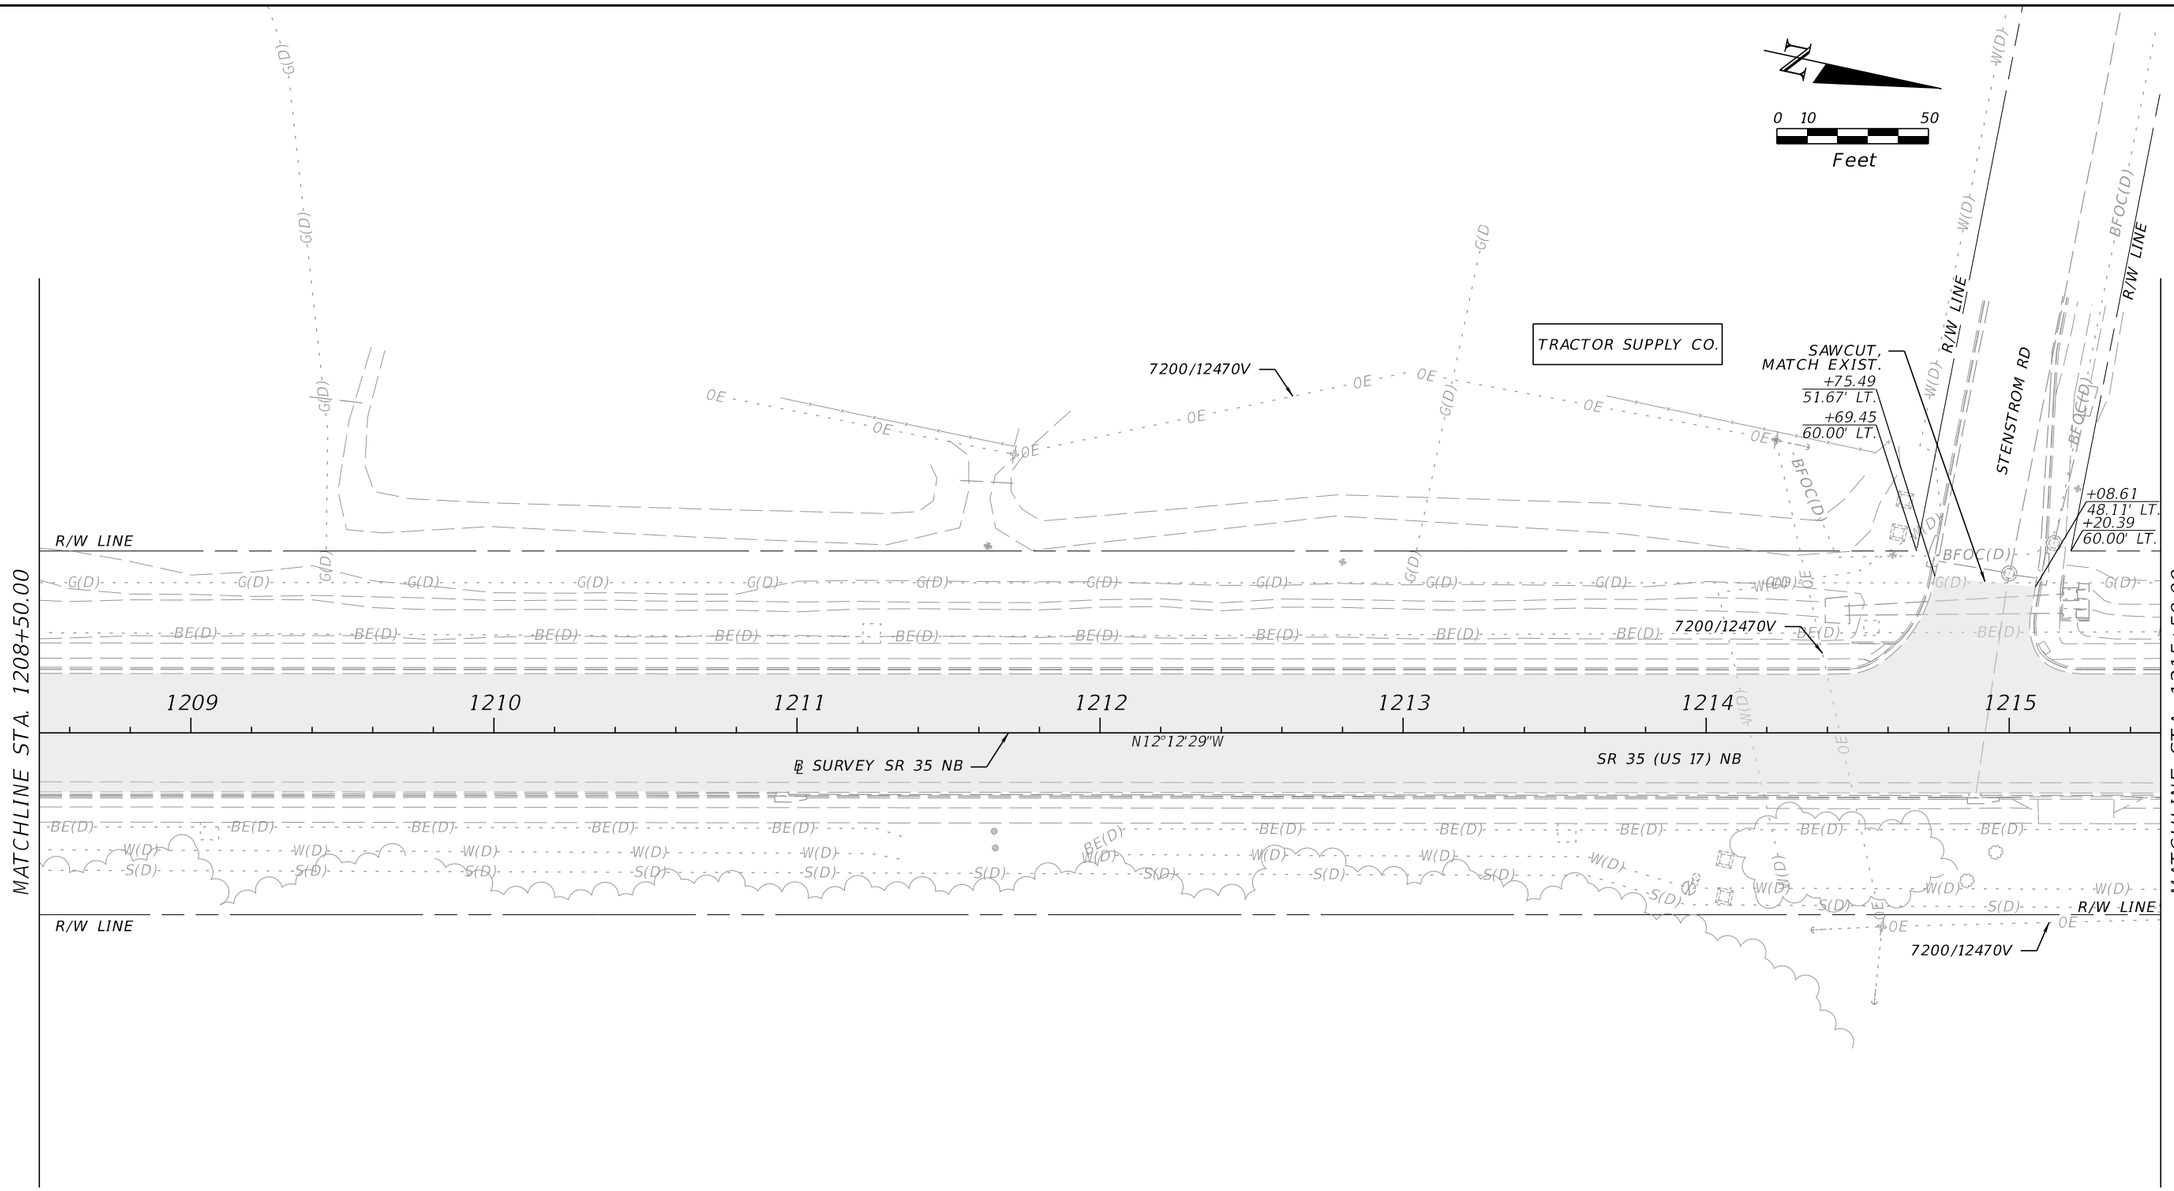

KEY MAP

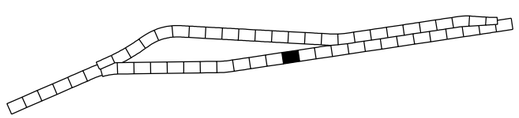

LEGEND

PAVEMENT MILLING & RESURFACING

REVISIONS			
DATE	DESCRIPTION	DATE	DESCRIPTION

ENGINEER OF RECORD

CODY BAYER, P.E.
LICENSE NUMBER: 90812
DRMP, INC.
941 LAKE BALDWIN LANE
ORLANDO, FL 32814

STATE OF FLORIDA
DEPARTMENT OF TRANSPORTATION


ROAD NO.	COUNTY	FINANCIAL PROJECT ID
SR 35	HARDEE	446205-1-52-01

ROADWAY PLAN (18)


SHEET NO.

THE OFFICIAL RECORD OF THIS SHEET IS THE ELECTRONIC FILE DIGITALLY SIGNED AND SEALED UNDER RULE 61G15-23.004, F.A.C.

c:\pw_working\drmp01\d0103394\PLANRD01.dgn : SR 35 - PLAN 18 [SHEET]
CKramer 3/30/2026 1:48:32 PM

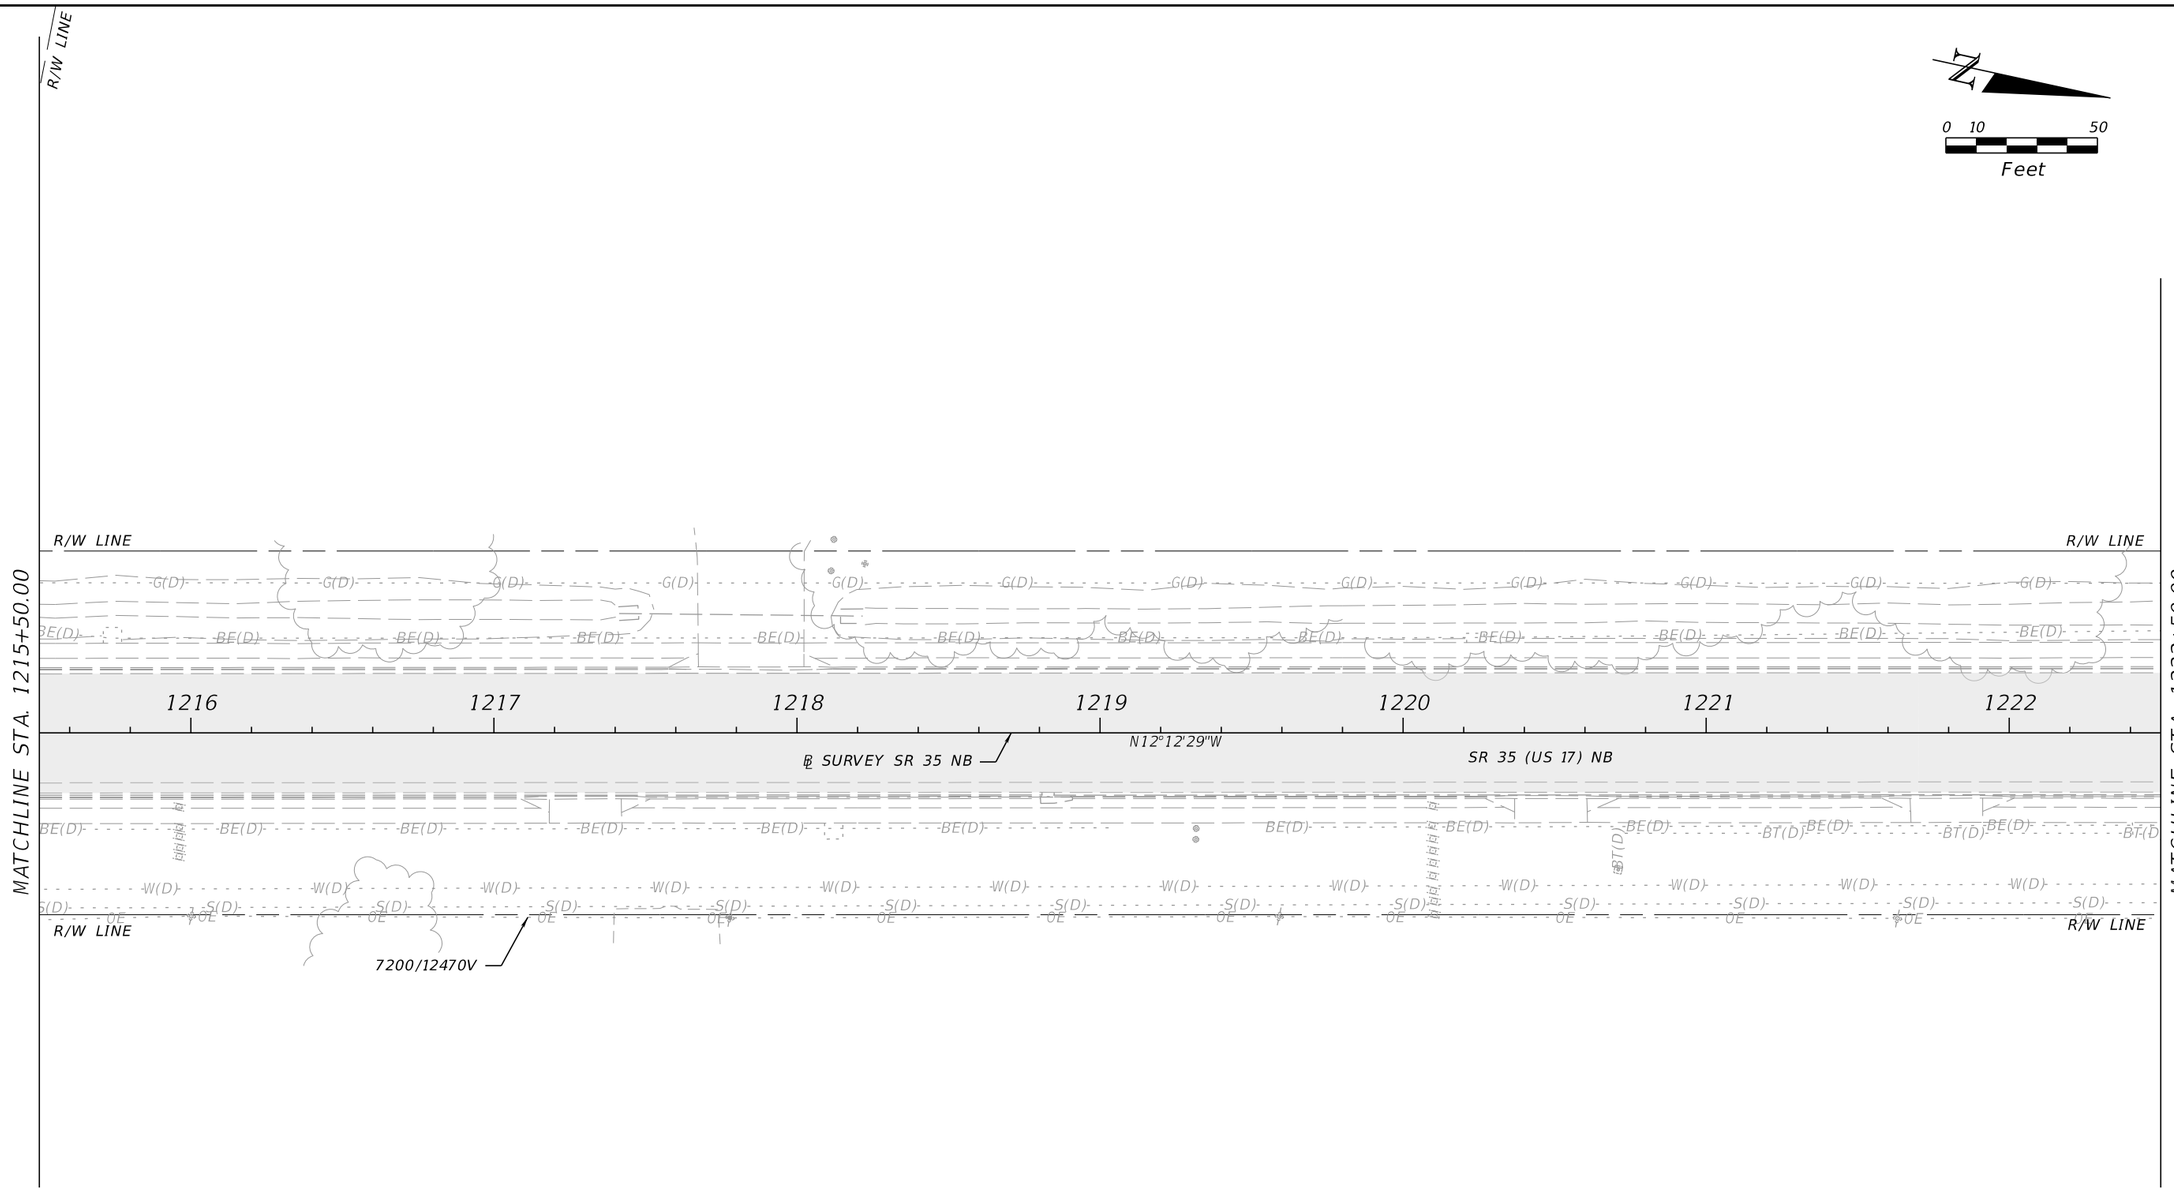

KEY MAP

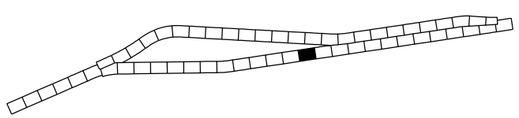

LEGEND

PAVEMENT MILLING & RESURFACING

REVISIONS			
DATE	DESCRIPTION	DATE	DESCRIPTION

ENGINEER OF RECORD

CODY BAYER, P.E.
LICENSE NUMBER: 90812
DRMP, INC.
941 LAKE BALDWIN LANE
ORLANDO, FL 32814

STATE OF FLORIDA
DEPARTMENT OF TRANSPORTATION

ROAD NO.	COUNTY	FINANCIAL PROJECT ID
SR 35	HARDEE	446205-1-52-01

ROADWAY PLAN (19)

SHEET NO.

THE OFFICIAL RECORD OF THIS SHEET IS THE ELECTRONIC FILE DIGITALLY SIGNED AND SEALED UNDER RULE 61G15-23.004, F.A.C.

c:\pw_working\drmp01\d0103394\PLANRD01.dgn : SR 35 - PLAN 19 [SHEET]
CKramer 3/30/2026 1:48:34 PM

MCDONALD'S

N

0 10 50
Feet

MATCHLINE STA. 1222+50.00

MATCHLINE STA. 1229+50.00

SIMS RD

CARLTON ST

CARLTON ST

R/W LINE

R/W LINE

R/W LINE

R/W LINE

R/W LINE

+43.07
60.00' LT.

SAWCUT,
MATCH EXIST.

+65.56
60.00' LT.

7200/12470V

+64.70
60.00' LT.

+92.10
80.27' LT.

SAWCUT,
MATCH EXIST.

+15.22
75.34' LT.

+26.74
59.81' LT.

1223 1224 1225 1226 1227 1228 1229

N12°12'29"W

℄ SURVEY SR 35 NB

ADJUST MANHOLE

ADJUST MANHOLE

SR 35 (US 17) NB

ADJUST MANHOLE

7200/12470V

+39.69
54.63' RT.

SAWCUT,
MATCH EXIST.

+06.13
55.21' RT.

G(D) BE(D) BT(D) BFOC(D) W(D) S(D) OE

KEY MAP

LEGEND

PAVEMENT MILLING & RESURFACING

REVISIONS				ENGINEER OF RECORD	STATE OF FLORIDA DEPARTMENT OF TRANSPORTATION			ROADWAY PLAN (20)	SHEET NO.
DATE	DESCRIPTION	DATE	DESCRIPTION	CODY BAYER, P.E. LICENSE NUMBER: 90812 DRMP, INC. 941 LAKE BALDWIN LANE ORLANDO, FL 32814	ROAD NO.	COUNTY	FINANCIAL PROJECT ID		
					SR 35	HARDEE	446205-1-52-01		

THE OFFICIAL RECORD OF THIS SHEET IS THE ELECTRONIC FILE DIGITALLY SIGNED AND SEALED UNDER RULE 61G15-23.004, F.A.C.

c:\pw_working\drmp01\d0103394\PLANRD01.dgn : SR 35 - PLAN 20 [SHEET]
CKramer 3/30/2026 1:48:38 PM

0 10 50
Feet

MATCHLINE STA. 1229+50.00

7200/12470V

R/W LINE

120/124V

+33.11
59.81' LT.

R/W LINE

MATCHLINE STA. 1236+50.00

1230 1231 1232 1233 1234 1235 1236

N12°12'29"W

℄ SURVEY SR 35 NB

PI STA. +32.38
Δ= 00°00'01"RT

SR 35 (US 17) NB

N12°12'28"W

R/W LINE

7200/12470V

+32.38
60.00' RT.

+23.45
60.00' RT.

SAWCUT,
MATCH EXIST.

R/W LINE

KEY MAP

LEGEND

PAVEMENT MILLING & RESURFACING

REVISIONS			
DATE	DESCRIPTION	DATE	DESCRIPTION

ENGINEER OF RECORD

CODY BAYER, P.E.
LICENSE NUMBER: 90812
DRMP, INC.
941 LAKE BALDWIN LANE
ORLANDO, FL 32814

STATE OF FLORIDA
DEPARTMENT OF TRANSPORTATION


ROAD NO.	COUNTY	FINANCIAL PROJECT ID
SR 35	HARDEE	446205-1-52-01

ROADWAY PLAN (21)

SHEET NO.

THE OFFICIAL RECORD OF THIS SHEET IS THE ELECTRONIC FILE DIGITALLY SIGNED AND SEALED UNDER RULE 61G15-23.004, F.A.C.

c:\pw_working\drmp01\d0103394\PLANRD01.dgn : SR 35 - PLAN 21 [SHEET]
CKramer 3/30/2026 1:48:43 PM

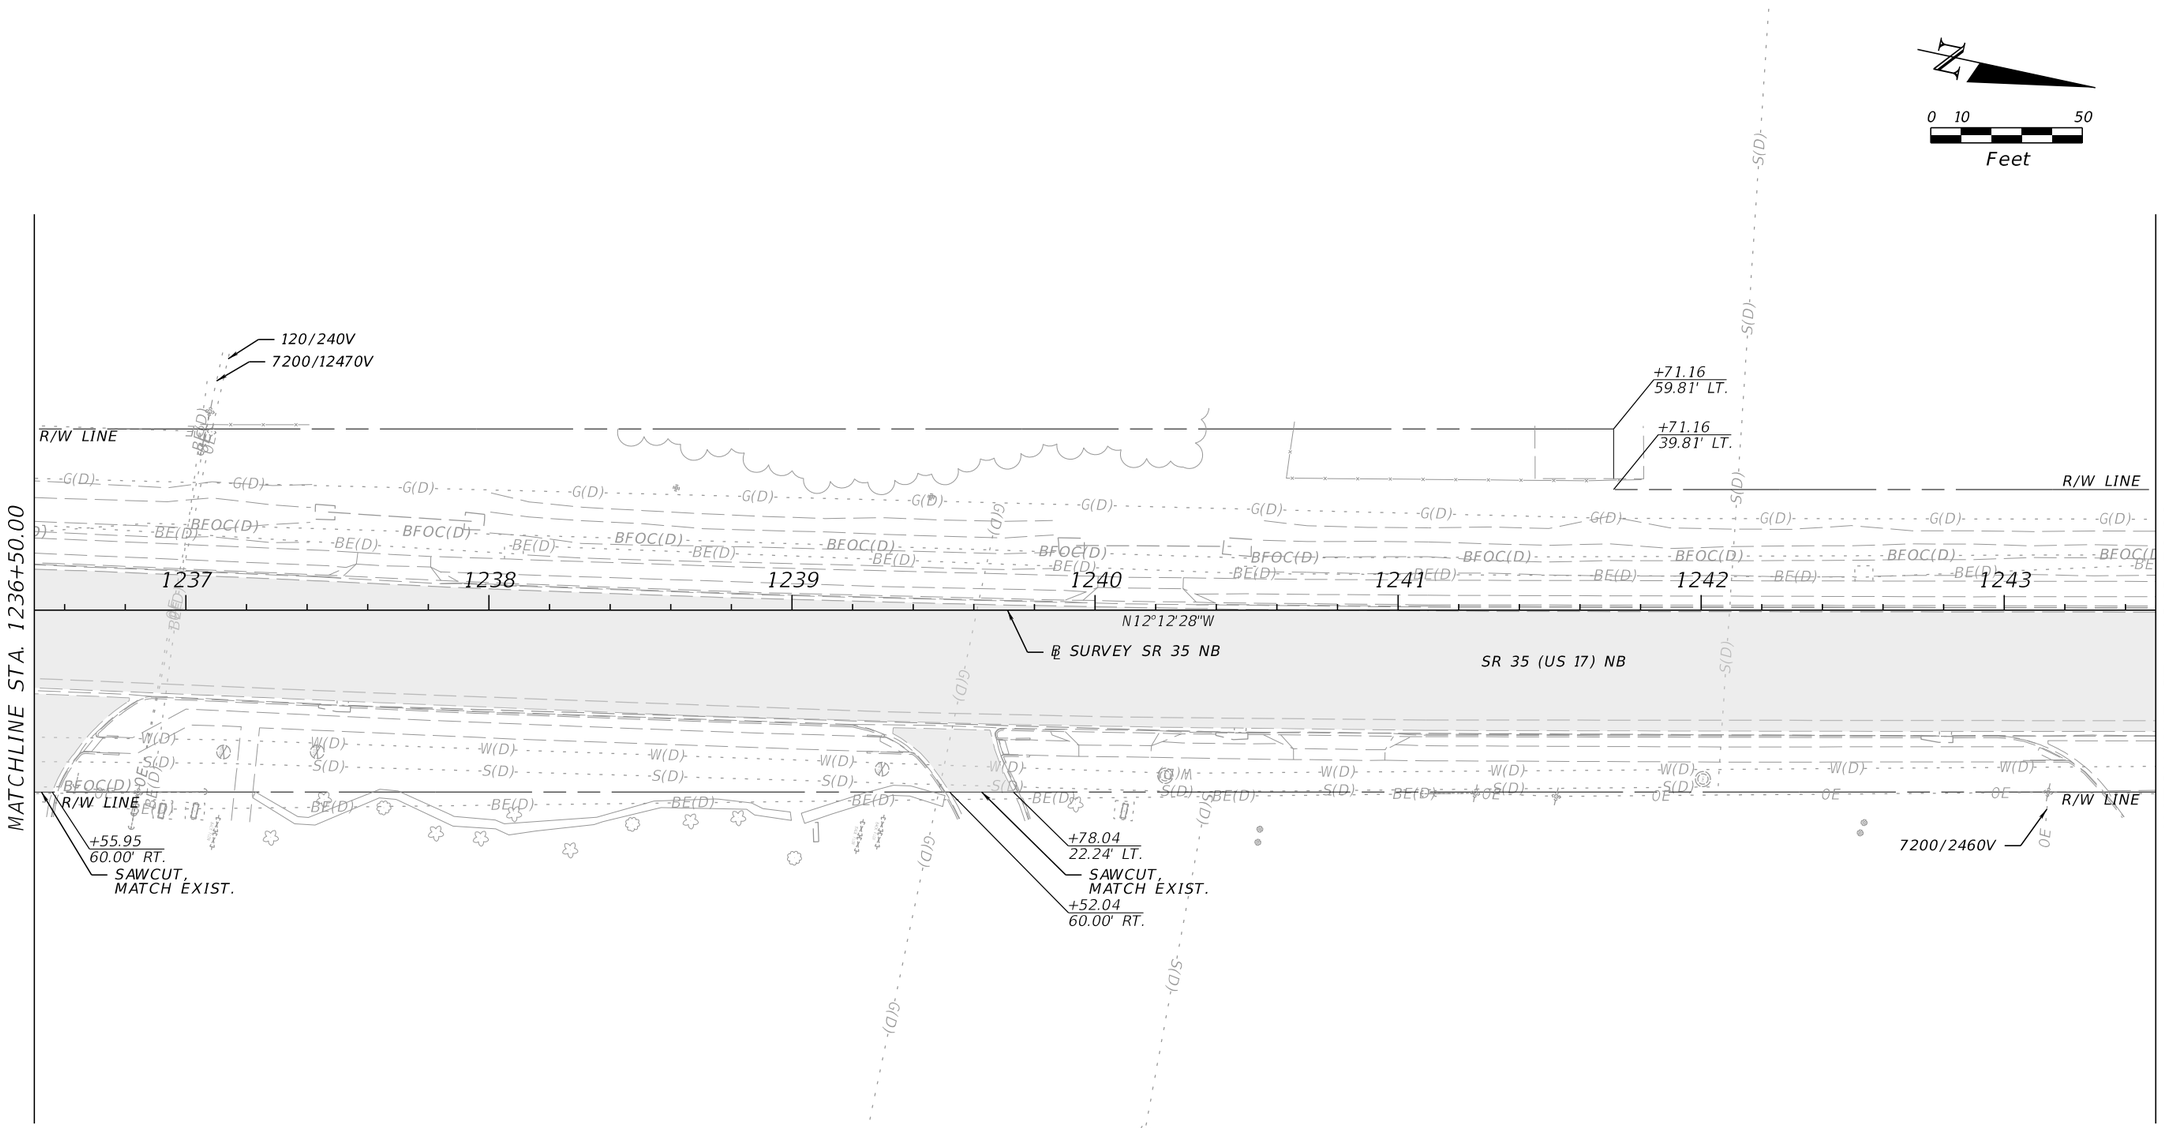

KEY MAP

LEGEND

PAVEMENT MILLING & RESURFACING

REVISIONS			
DATE	DESCRIPTION	DATE	DESCRIPTION

ENGINEER OF RECORD

CODY BAYER, P.E.
LICENSE NUMBER: 90812
DRMP, INC.
941 LAKE BALDWIN LANE
ORLANDO, FL 32814

STATE OF FLORIDA
DEPARTMENT OF TRANSPORTATION


ROAD NO.	COUNTY	FINANCIAL PROJECT ID
SR 35	HARDEE	446205-1-52-01

ROADWAY PLAN (22)

SHEET NO.

THE OFFICIAL RECORD OF THIS SHEET IS THE ELECTRONIC FILE DIGITALLY SIGNED AND SEALED UNDER RULE 61G15-23.004, F.A.C.


c:\pw_working\drmp01\d0103394\PLANRD01.dgn : SR 35 - PLAN 22 [SHEET]
CKramer 3/30/2026 1:48:47 PM

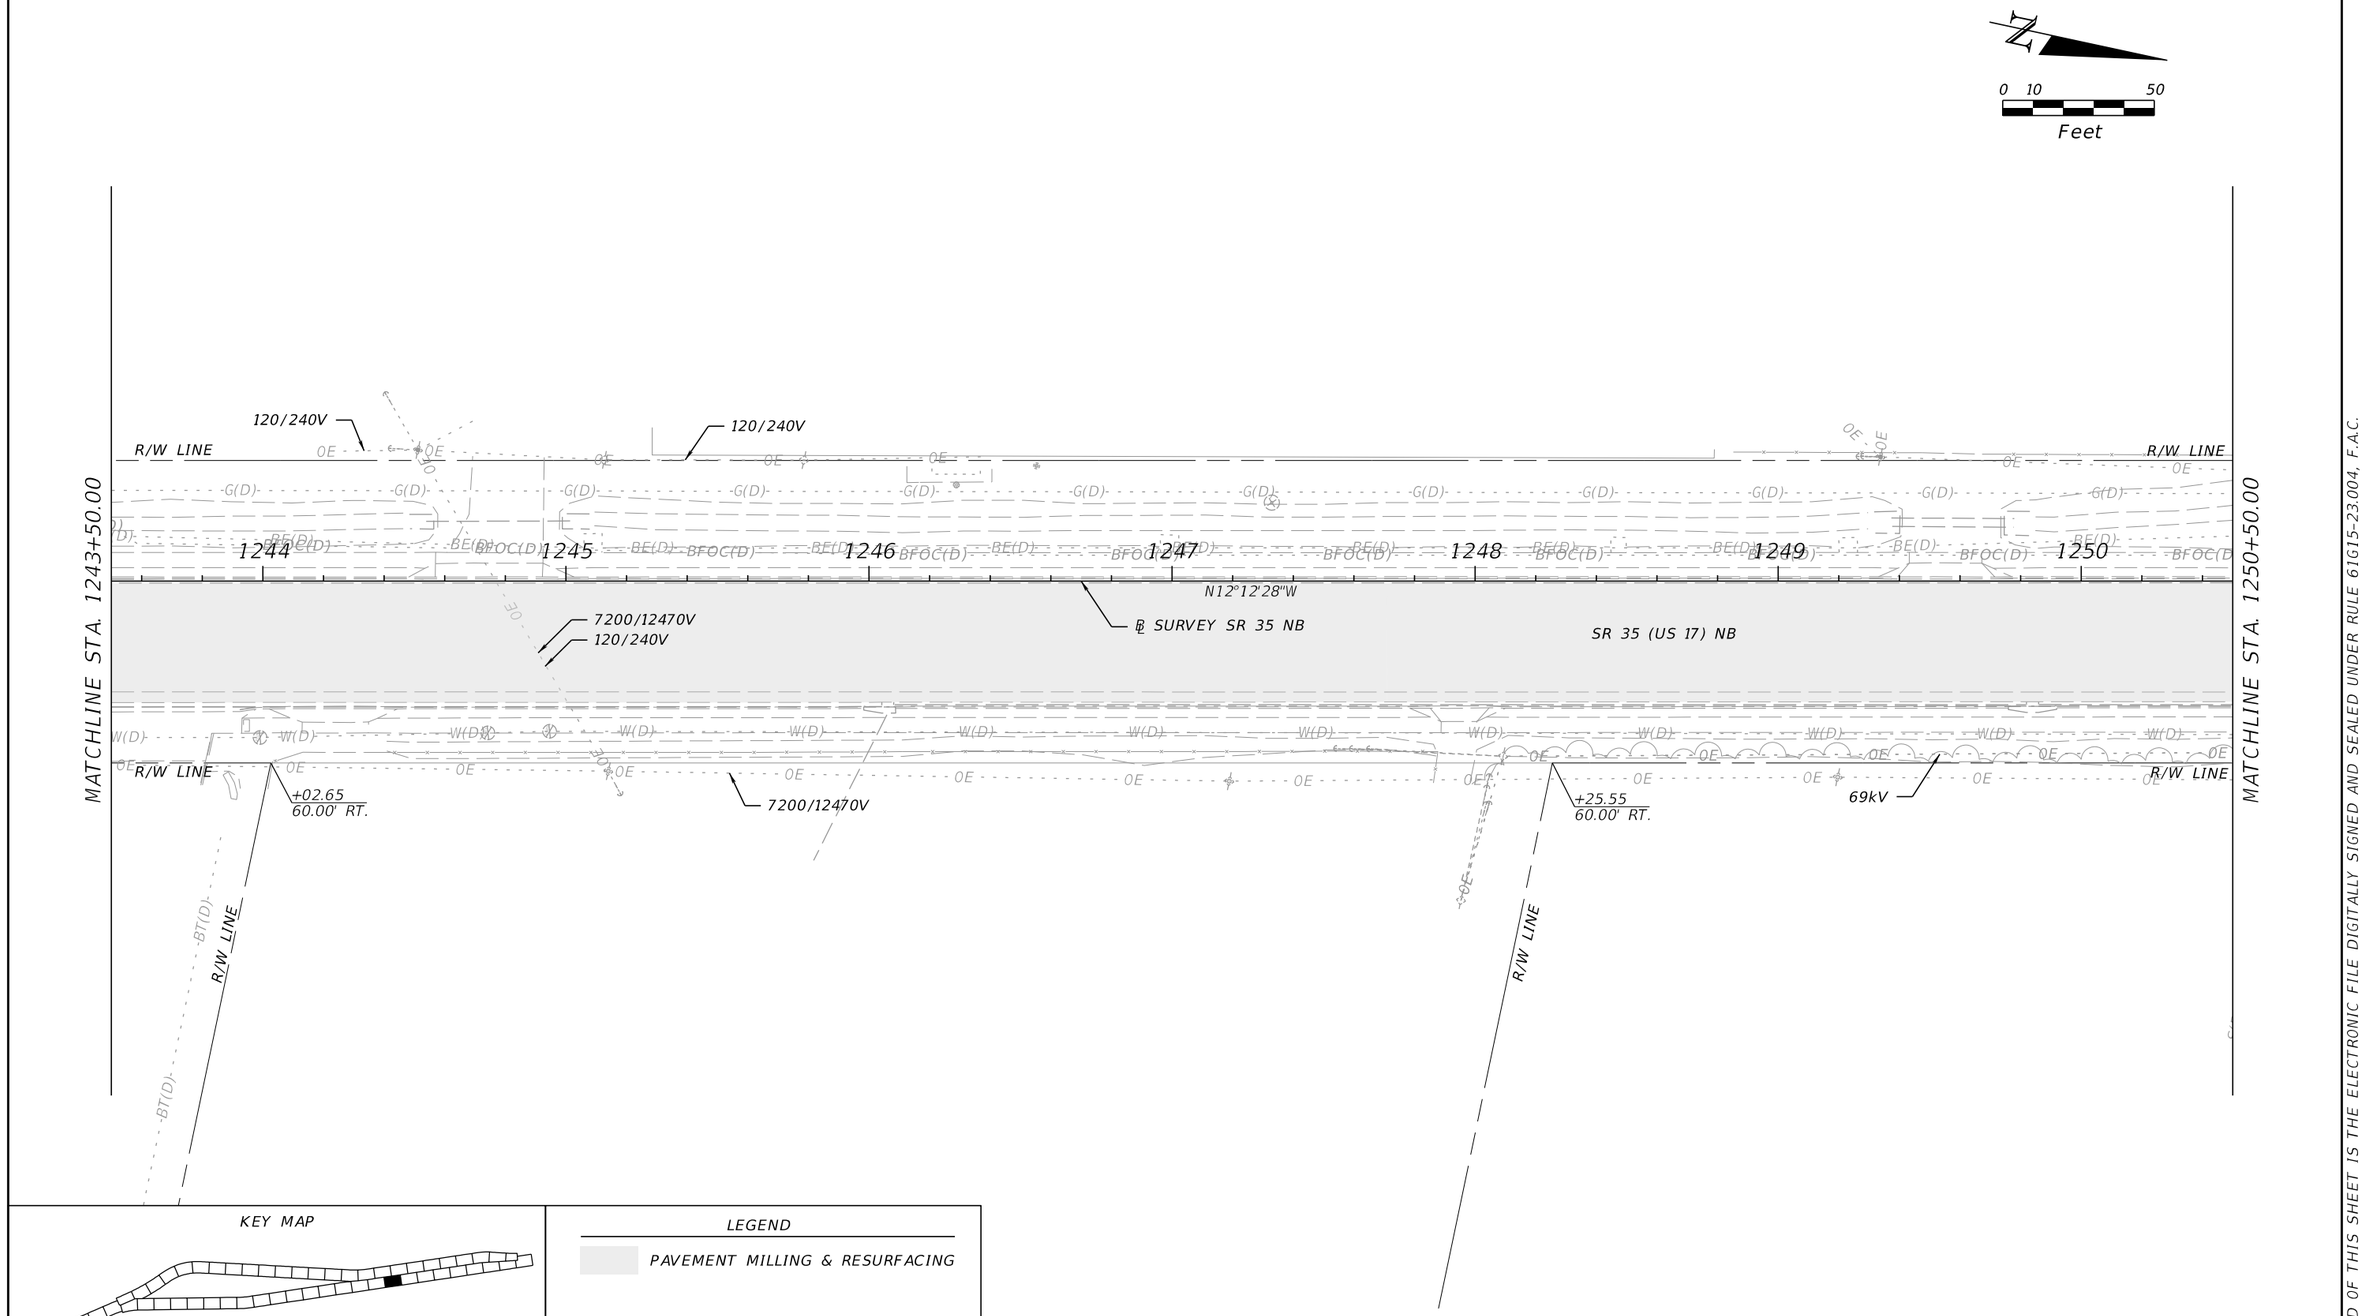


REVISIONS				ENGINEER OF RECORD	STATE OF FLORIDA DEPARTMENT OF TRANSPORTATION			ROADWAY PLAN (23)	SHEET NO.
DATE	DESCRIPTION	DATE	DESCRIPTION	CODY BAYER, P.E. LICENSE NUMBER: 90812 DRMP, INC. 941 LAKE BALDWIN LANE ORLANDO, FL 32814	ROAD NO.	COUNTY	FINANCIAL PROJECT ID		
					SR 35	HARDEE	446205-1-52-01		

THE OFFICIAL RECORD OF THIS SHEET IS THE ELECTRONIC FILE DIGITALLY SIGNED AND SEALED UNDER RULE 61G15-23.004, F.A.C.

c:\pw_working\drmp01\d0103394\PLANRD01.dgn : SR 35 - PLAN 23 [SHEET]
CKramer 3/30/2026 1:48:51 PM

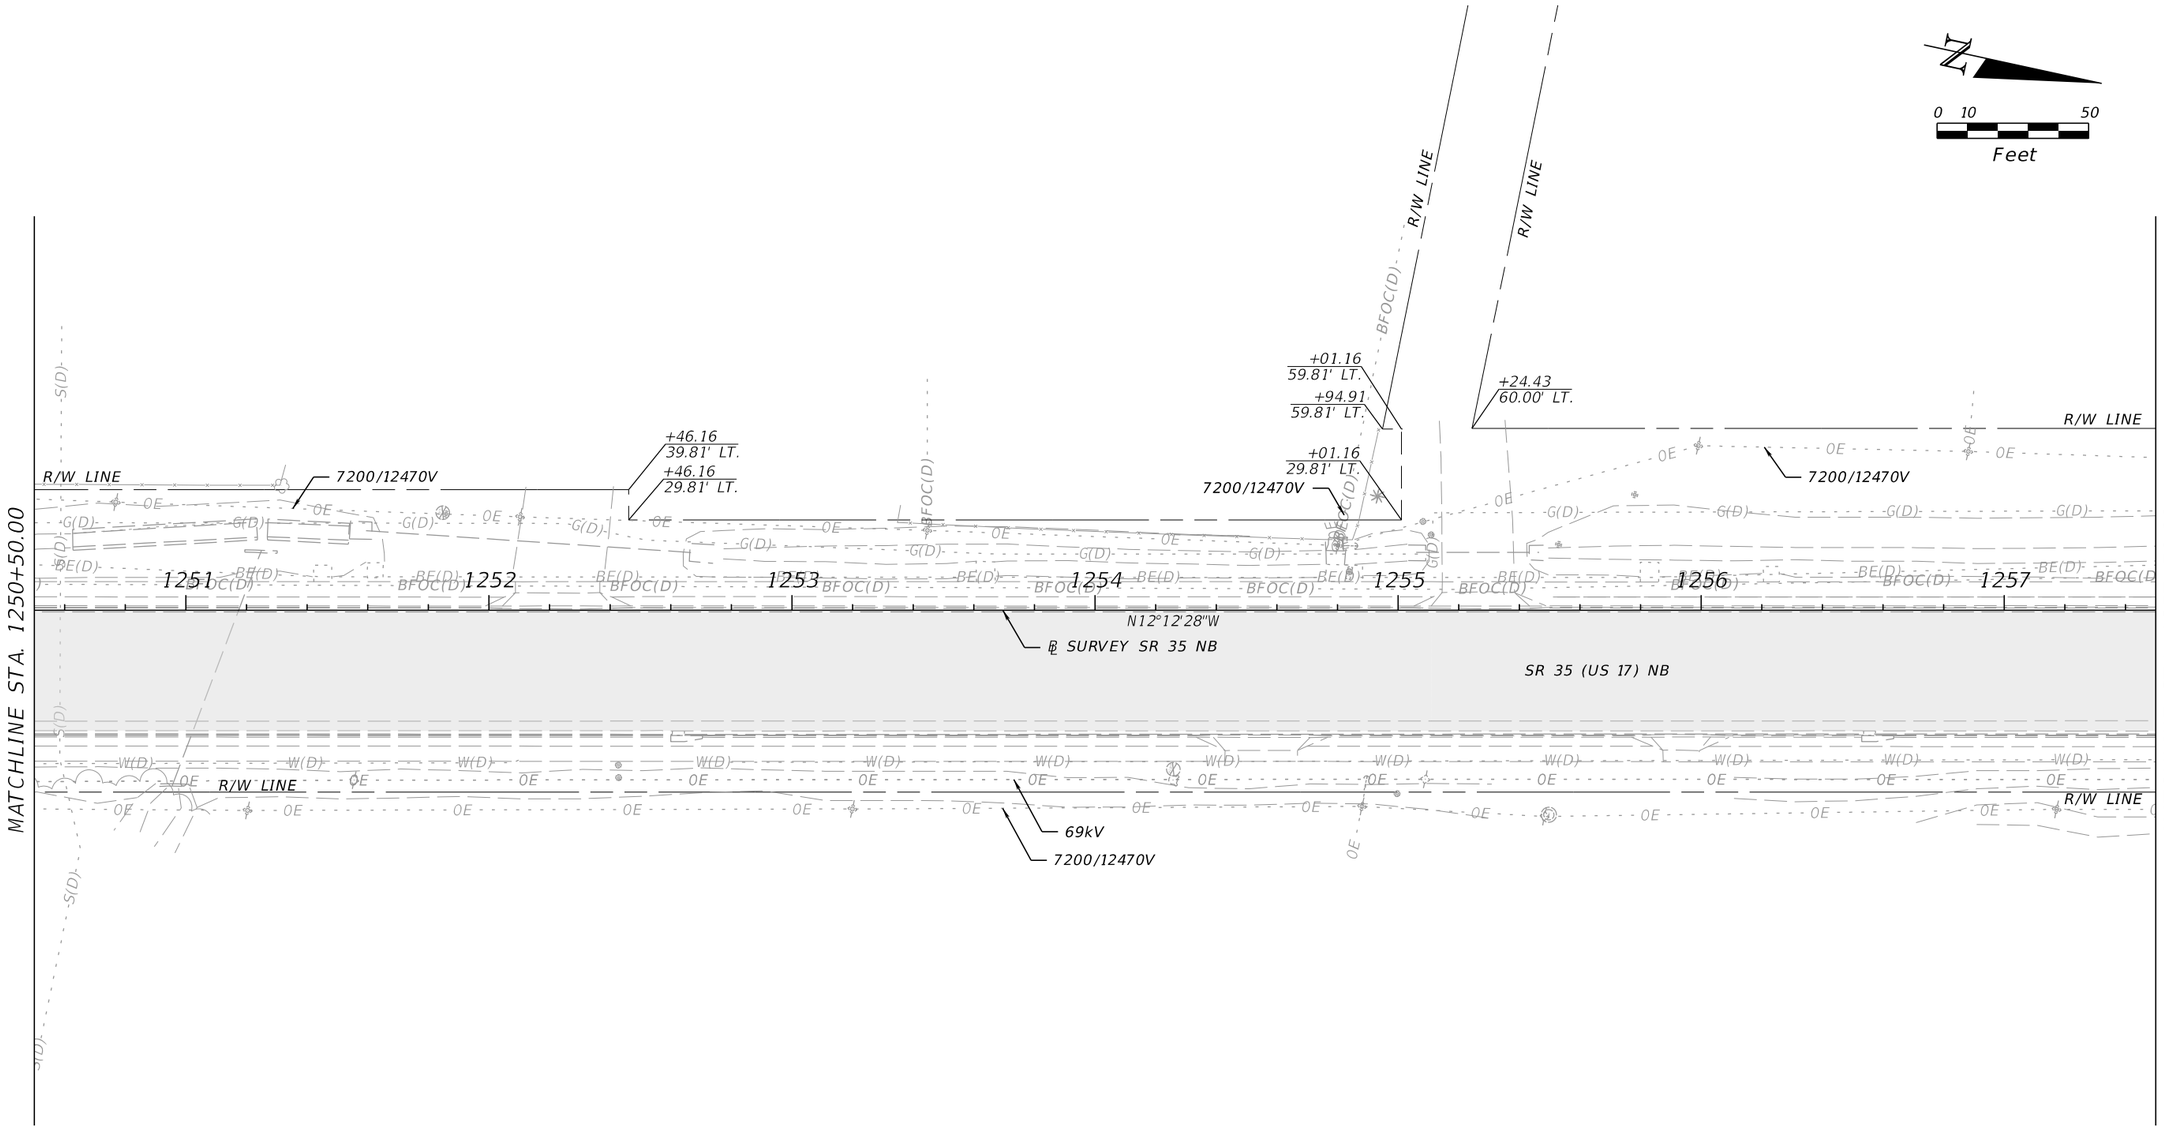

KEY MAP

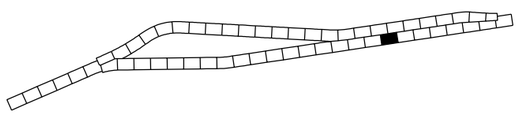

LEGEND

PAVEMENT MILLING & RESURFACING

REVISIONS			
DATE	DESCRIPTION	DATE	DESCRIPTION

ENGINEER OF RECORD

CODY BAYER, P.E.
LICENSE NUMBER: 90812
DRMP, INC.
941 LAKE BALDWIN LANE
ORLANDO, FL 32814

STATE OF FLORIDA
DEPARTMENT OF TRANSPORTATION


ROAD NO.	COUNTY	FINANCIAL PROJECT ID
SR 35	HARDEE	446205-1-52-01

ROADWAY PLAN (24)

SHEET NO.

THE OFFICIAL RECORD OF THIS SHEET IS THE ELECTRONIC FILE DIGITALLY SIGNED AND SEALED UNDER RULE 61G15-23.004, F.A.C.

c:\pw_working\drmp01\d0103394\PLANRD01.dgn : SR 35 - PLAN 24 [SHEET]
CKramer 3/30/2026 1:48:56 PM

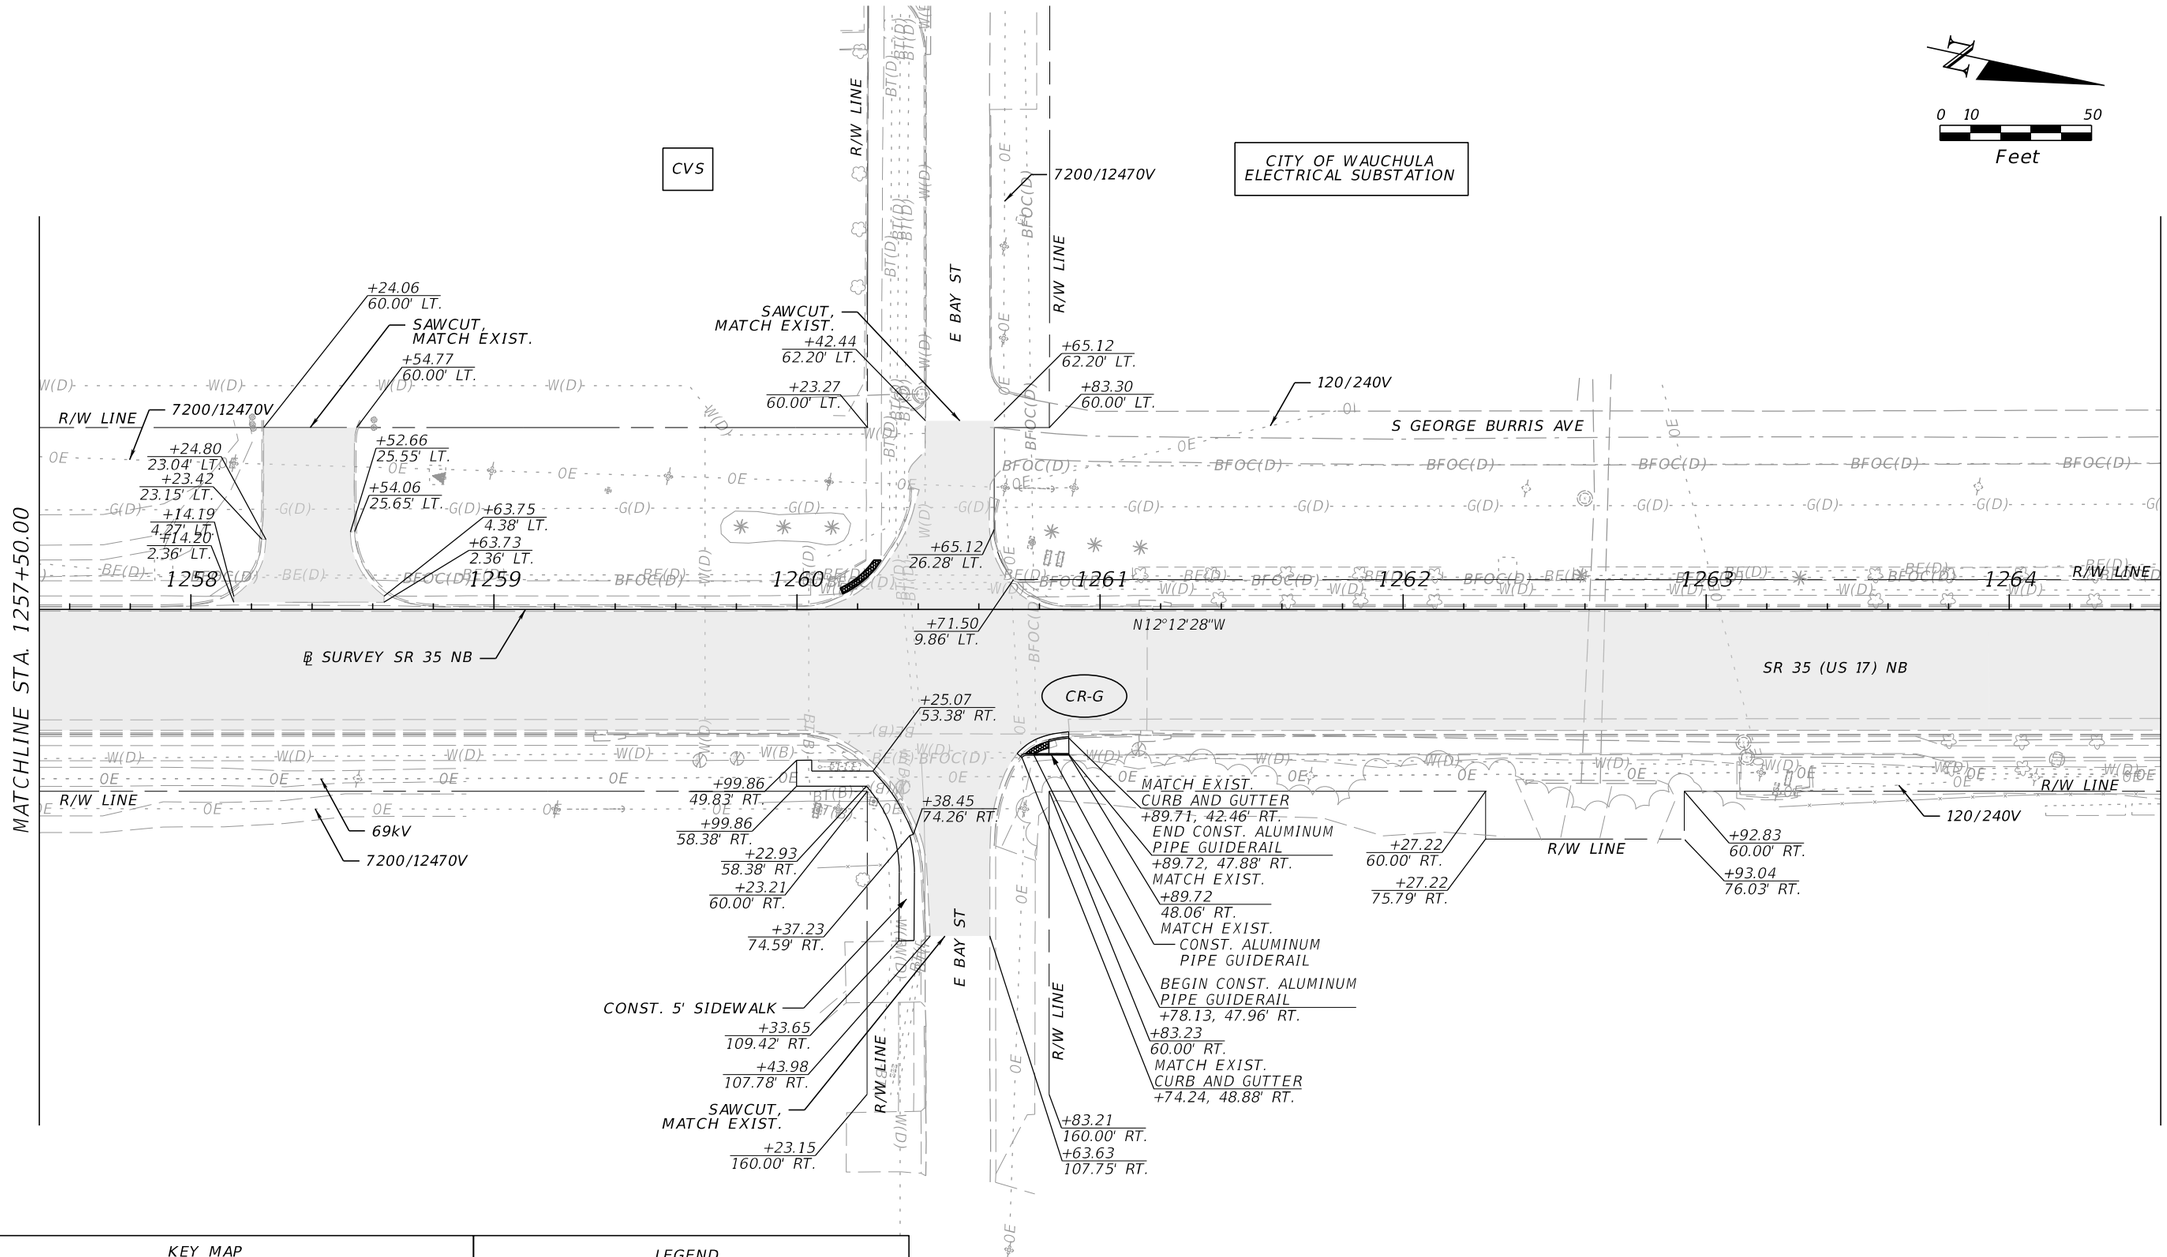

KEY MAP

LEGEND


PAVEMENT MILLING & RESURFACING

DETECTABLE WARNING

REVISIONS				ENGINEER OF RECORD	STATE OF FLORIDA DEPARTMENT OF TRANSPORTATION			ROADWAY PLAN (25)	SHEET NO.
DATE	DESCRIPTION	DATE	DESCRIPTION	CODY BAYER, P.E. LICENSE NUMBER: 90812 DRMP, INC. 941 LAKE BALDWIN LANE ORLANDO, FL 32814	ROAD NO.	COUNTY	FINANCIAL PROJECT ID		
					SR 35	HARDEE	446205-1-52-01		

THE OFFICIAL RECORD OF THIS SHEET IS THE ELECTRONIC FILE DIGITALLY SIGNED AND SEALED UNDER RULE 61G15-23.004, F.A.C.

c:\pw_working\drmp01\d0103394\PLANRD01.dgn : SR 35 - PLAN 25 [SHEET]
CKramer 3/30/2026 1:49:03 PM

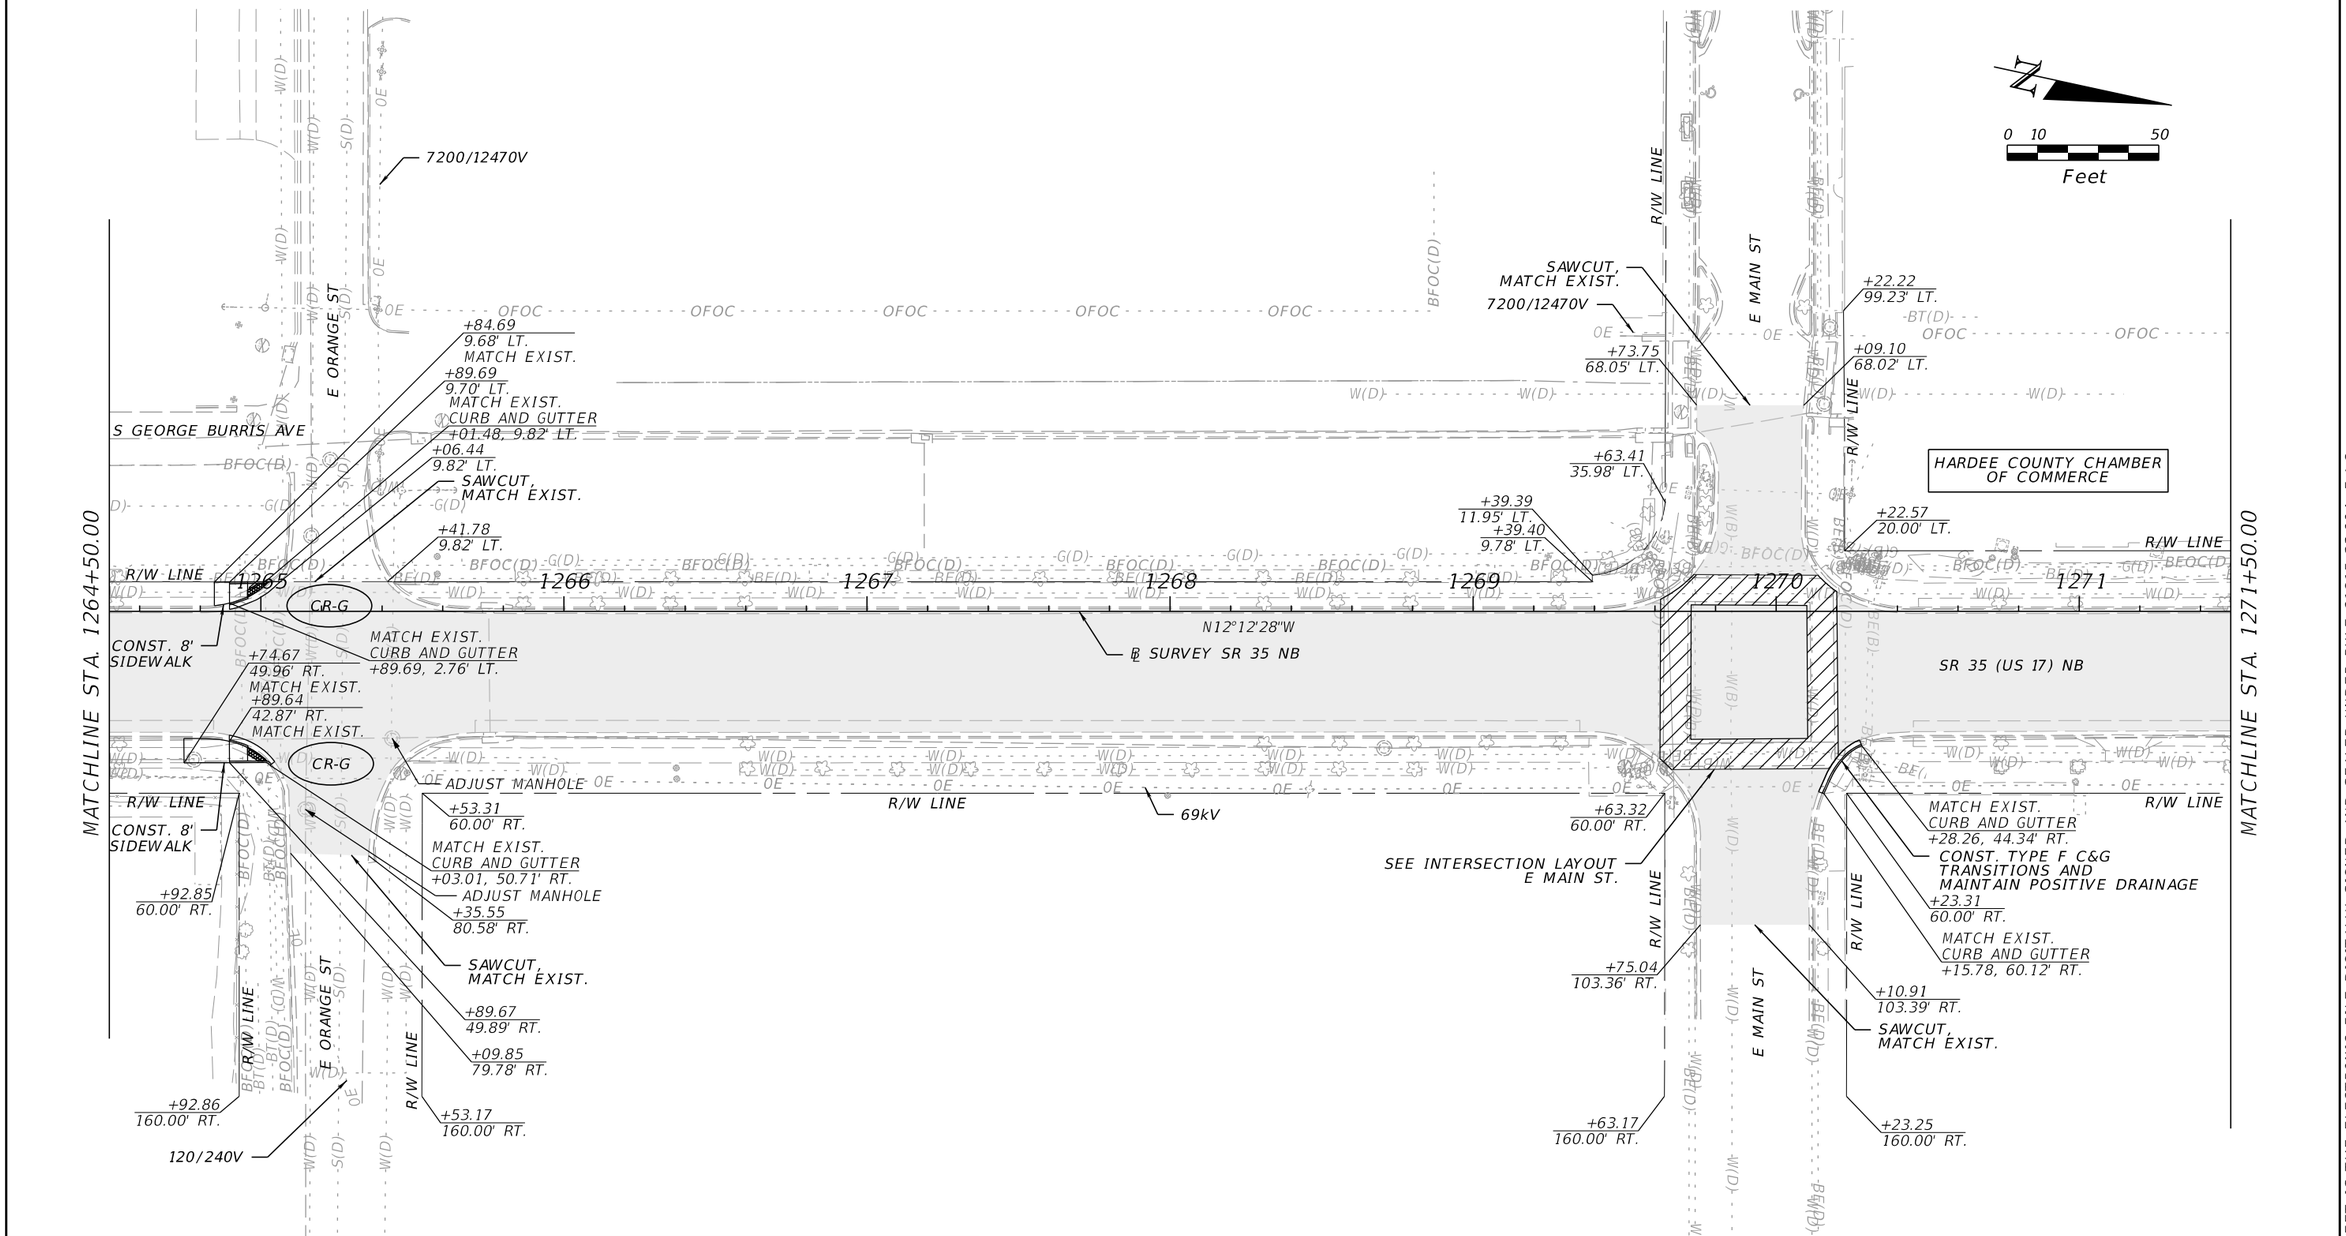

KEY MAP

LEGEND

- PAVEMENT MILLING & RESURFACING
- DETECTABLE WARNING
- WIDENING

REVISIONS			
DATE	DESCRIPTION	DATE	DESCRIPTION

ENGINEER OF RECORD

CODY BAYER, P.E.
LICENSE NUMBER: 90812
DRMP, INC.
941 LAKE BALDWIN LANE
ORLANDO, FL 32814

STATE OF FLORIDA
DEPARTMENT OF TRANSPORTATION


ROAD NO.	COUNTY	FINANCIAL PROJECT ID
SR 35	HARDEE	446205-1-52-01

ROADWAY PLAN (26)

SHEET NO.

THE OFFICIAL RECORD OF THIS SHEET IS THE ELECTRONIC FILE DIGITALLY SIGNED AND SEALED UNDER RULE 61G15-23.004, F.A.C.

c:\pw_working\drmp01\d0103394\PLANRD01.dgn : SR 35 - PLAN 26 [SHEET]
CKramer 3/30/2026 1:49:12 PM

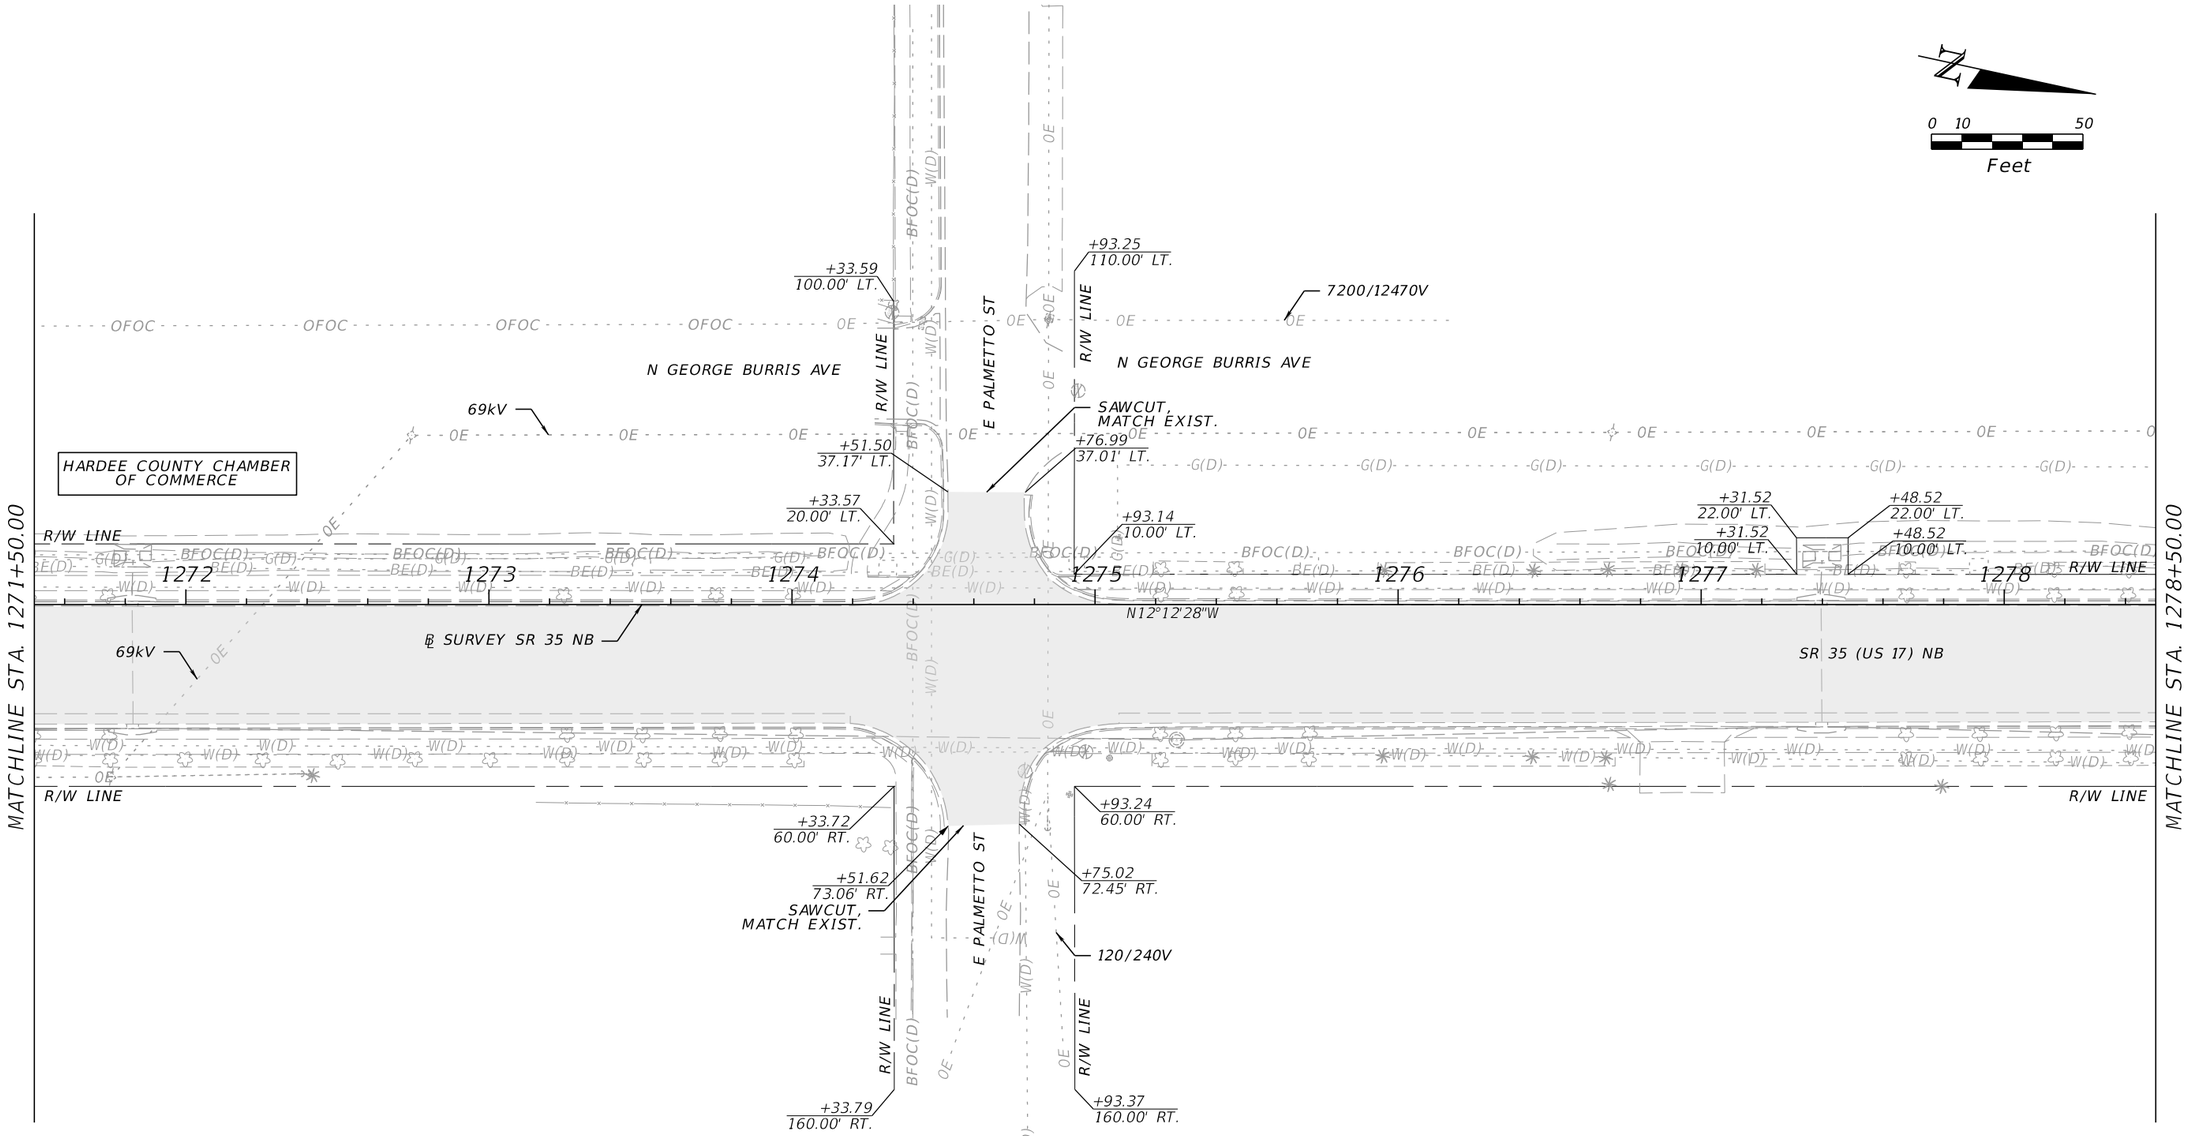

KEY MAP

LEGEND

PAVEMENT MILLING & RESURFACING

REVISIONS			
DATE	DESCRIPTION	DATE	DESCRIPTION

ENGINEER OF RECORD

CODY BAYER, P.E.
LICENSE NUMBER: 90812
DRMP, INC.
941 LAKE BALDWIN LANE
ORLANDO, FL 32814


STATE OF FLORIDA
DEPARTMENT OF TRANSPORTATION

ROAD NO.	COUNTY	FINANCIAL PROJECT ID
SR 35	HARDEE	446205-1-52-01


ROADWAY PLAN (27)

SHEET NO.

THE OFFICIAL RECORD OF THIS SHEET IS THE ELECTRONIC FILE DIGITALLY SIGNED AND SEALED UNDER RULE 61G15-23.004, F.A.C.

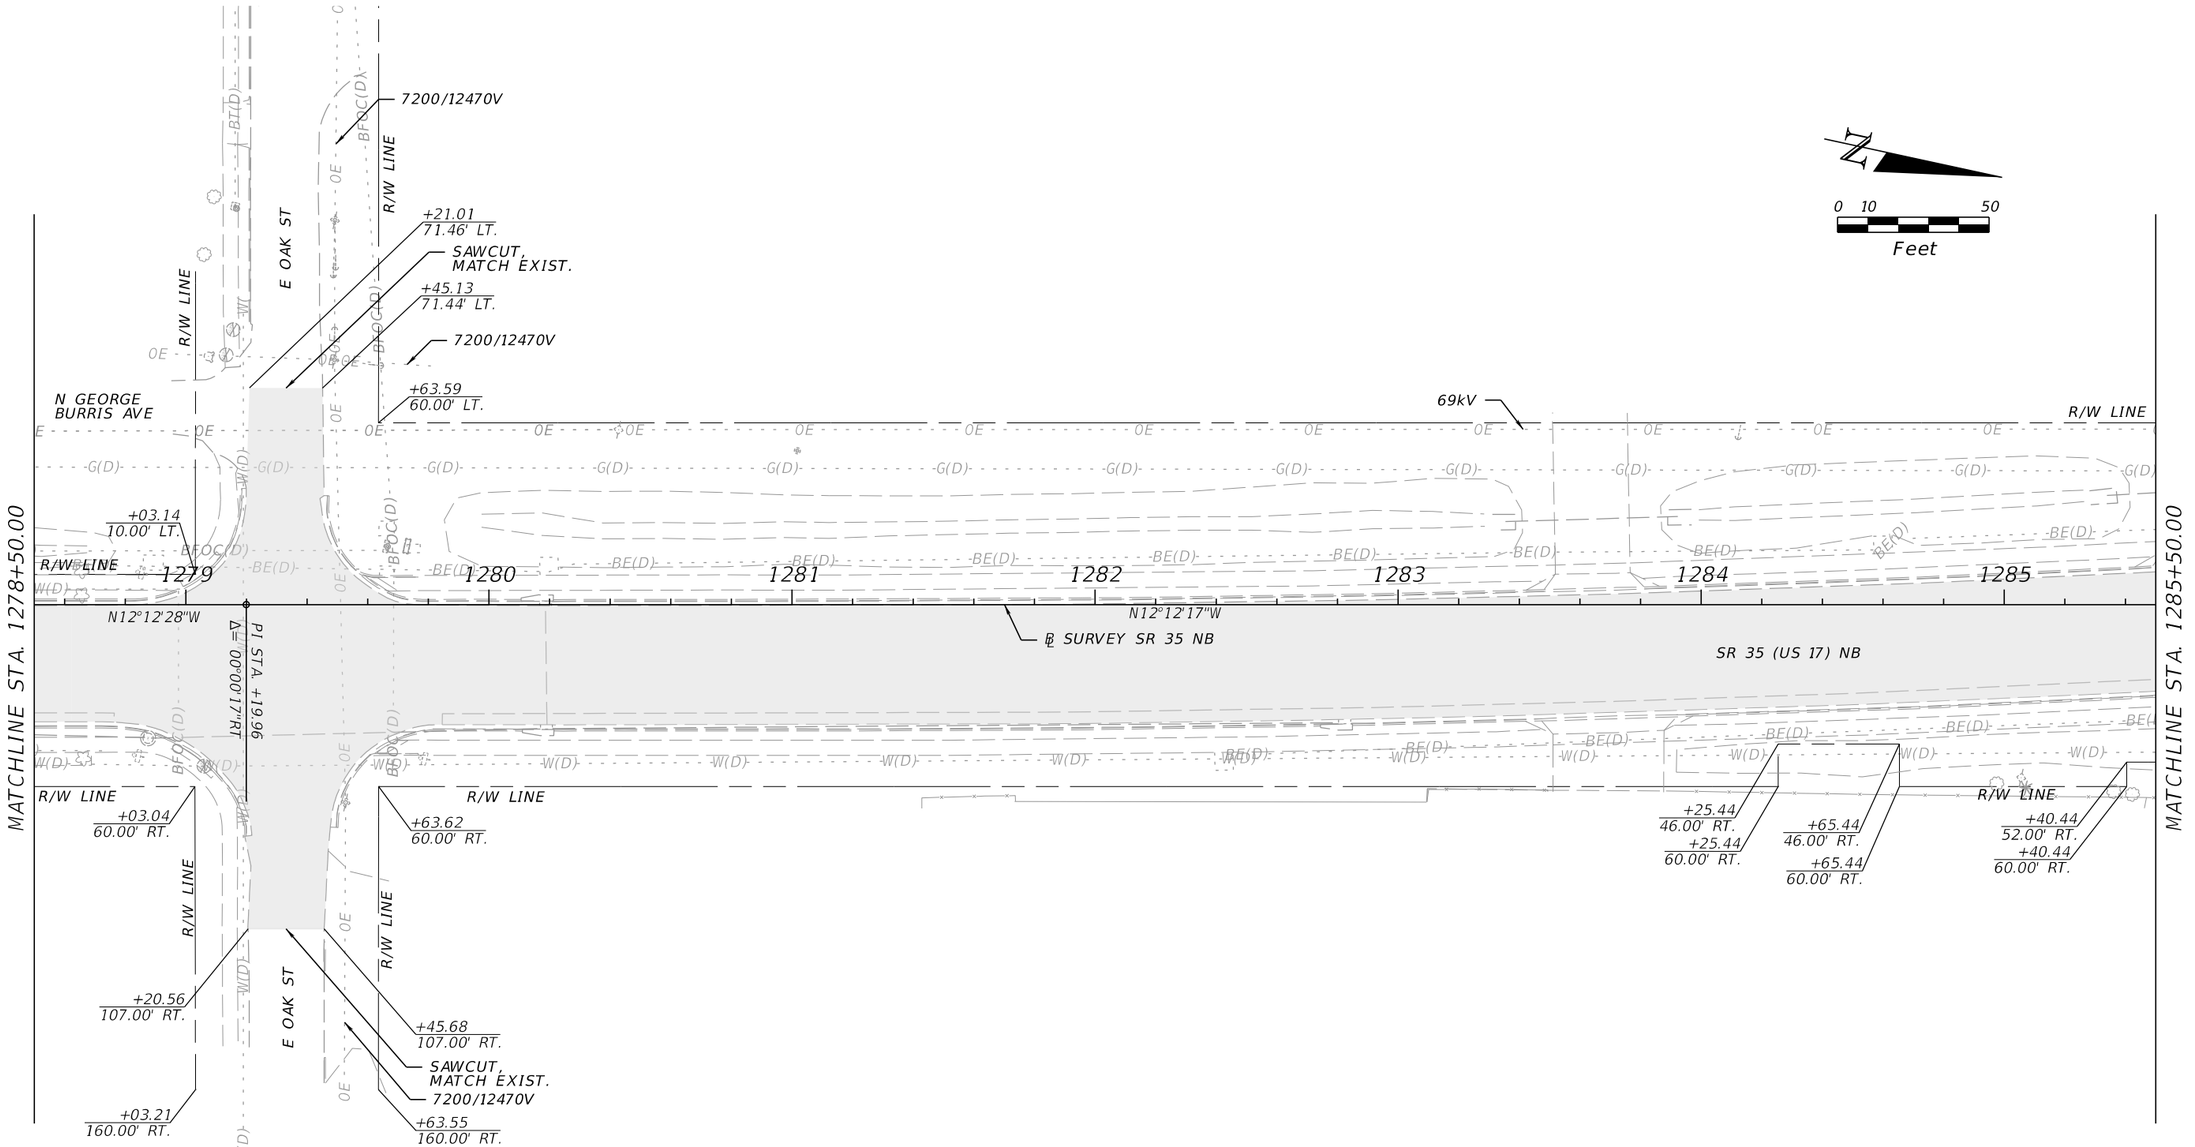

KEY MAP

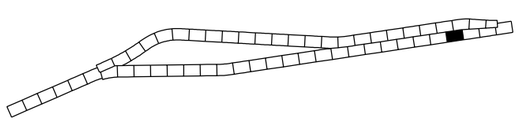

LEGEND

PAVEMENT MILLING & RESURFACING

REVISIONS			
DATE	DESCRIPTION	DATE	DESCRIPTION

ENGINEER OF RECORD

CODY BAYER, P.E.
LICENSE NUMBER: 90812
DRMP, INC.
941 LAKE BALDWIN LANE
ORLANDO, FL 32814

STATE OF FLORIDA
DEPARTMENT OF TRANSPORTATION


ROAD NO.	COUNTY	FINANCIAL PROJECT ID
SR 35	HARDEE	446205-1-52-01

ROADWAY PLAN (28)


SHEET NO.

THE OFFICIAL RECORD OF THIS SHEET IS THE ELECTRONIC FILE DIGITALLY SIGNED AND SEALED UNDER RULE 61G15-23.004, F.A.C.

c:\pw_working\drmp01\d0103394\PLANRD01.dgn : SR 35 - PLAN 28 [SHEET]
CKramer 3/30/2026 1:49:26 PM

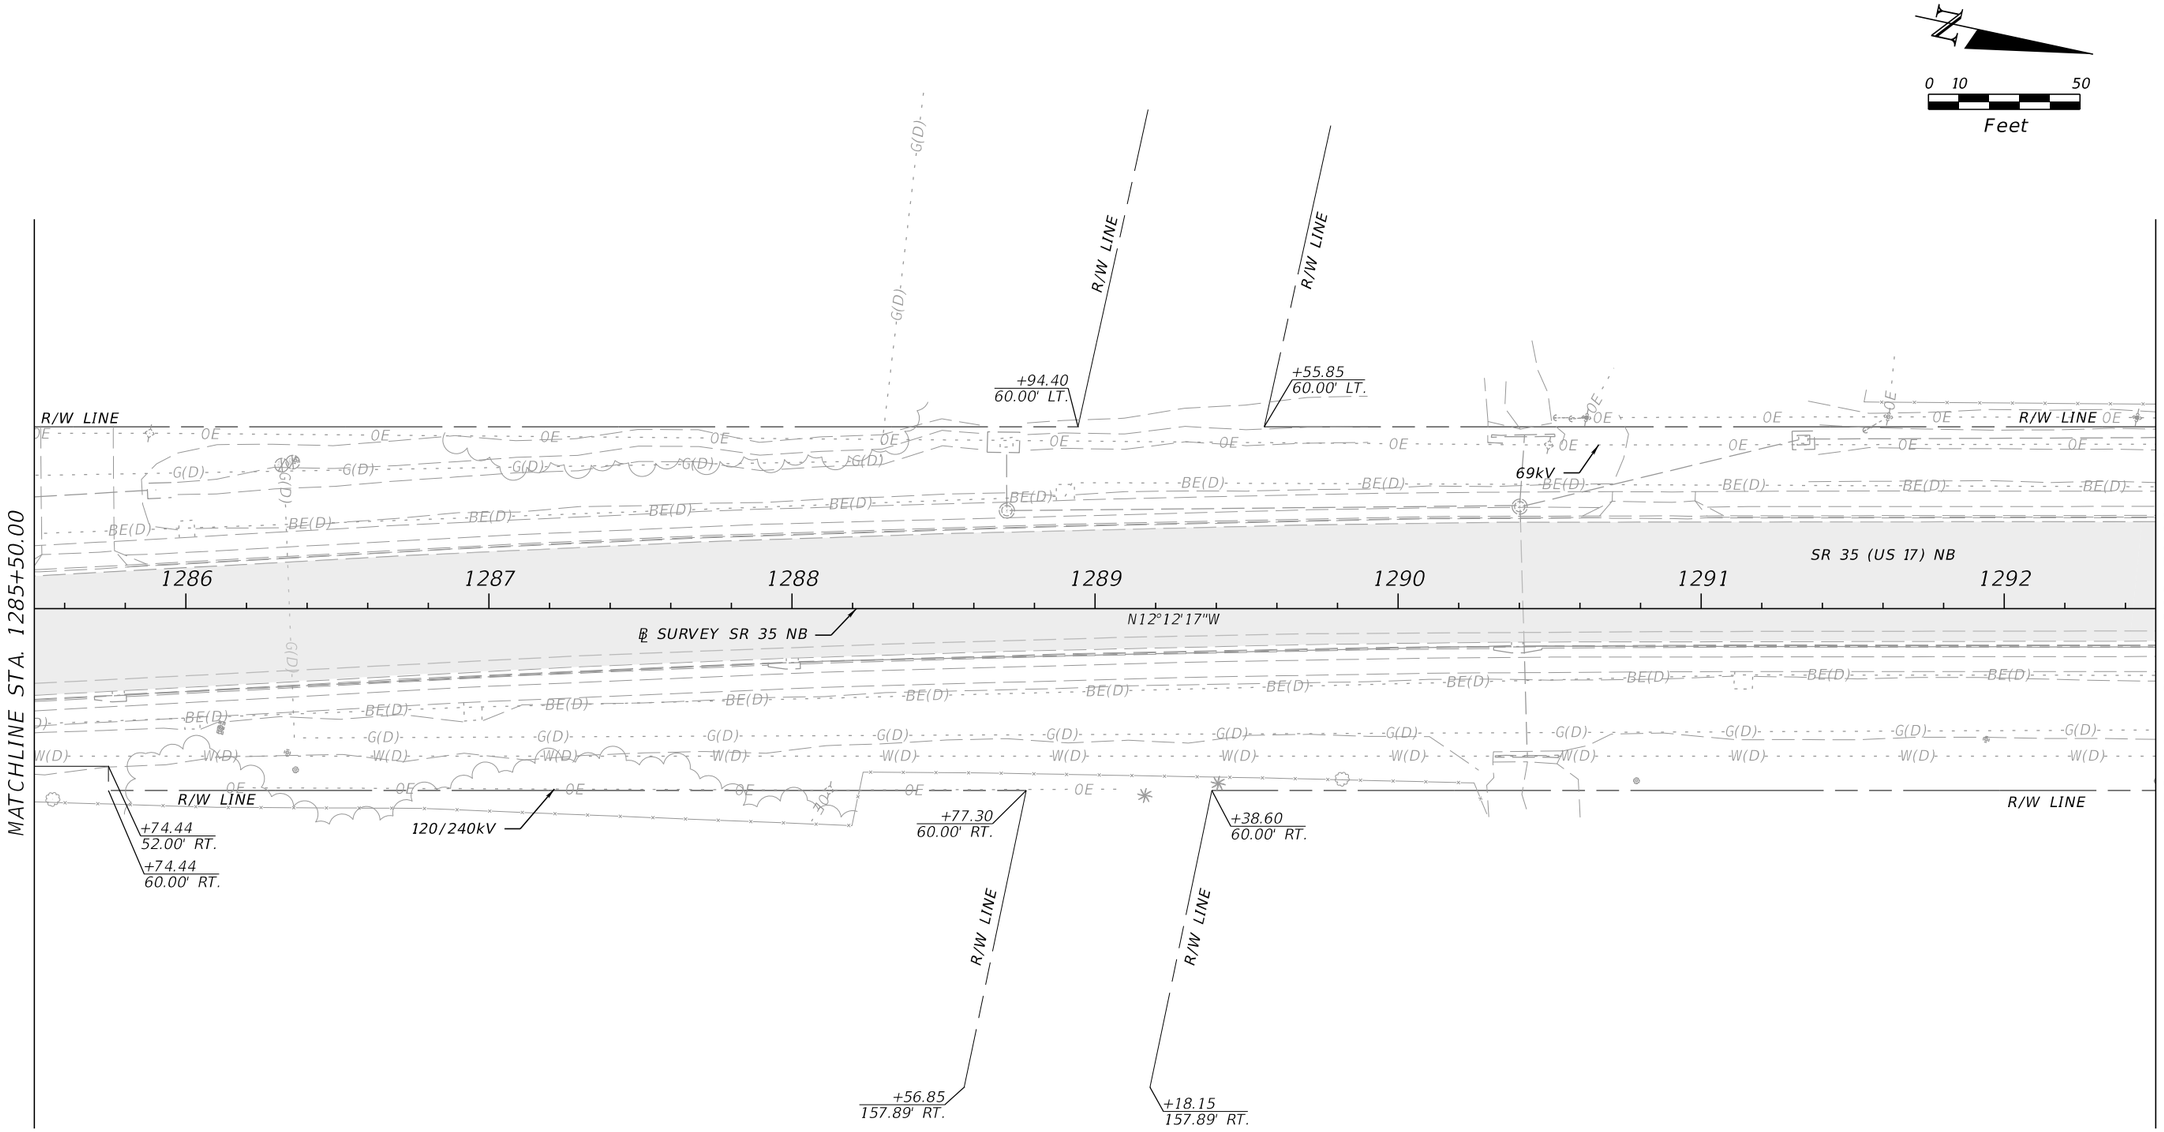

KEY MAP

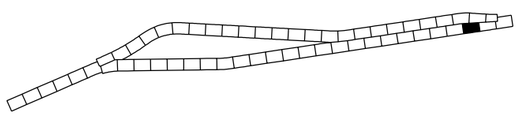

LEGEND

PAVEMENT MILLING & RESURFACING

REVISIONS			
DATE	DESCRIPTION	DATE	DESCRIPTION

ENGINEER OF RECORD

CODY BAYER, P.E.
LICENSE NUMBER: 90812
DRMP, INC.
941 LAKE BALDWIN LANE
ORLANDO, FL 32814

STATE OF FLORIDA
DEPARTMENT OF TRANSPORTATION


ROAD NO.	COUNTY	FINANCIAL PROJECT ID
SR 35	HARDEE	446205-1-52-01

ROADWAY PLAN (29)


SHEET NO.

THE OFFICIAL RECORD OF THIS SHEET IS THE ELECTRONIC FILE DIGITALLY SIGNED AND SEALED UNDER RULE 61G15-23.004, F.A.C.

c:\pw_working\drmp01\d0103394\PLANRD01.dgn : SR 35 - PLAN 29 [SHEET]
CKramer 3/30/2026 1:49:32 PM

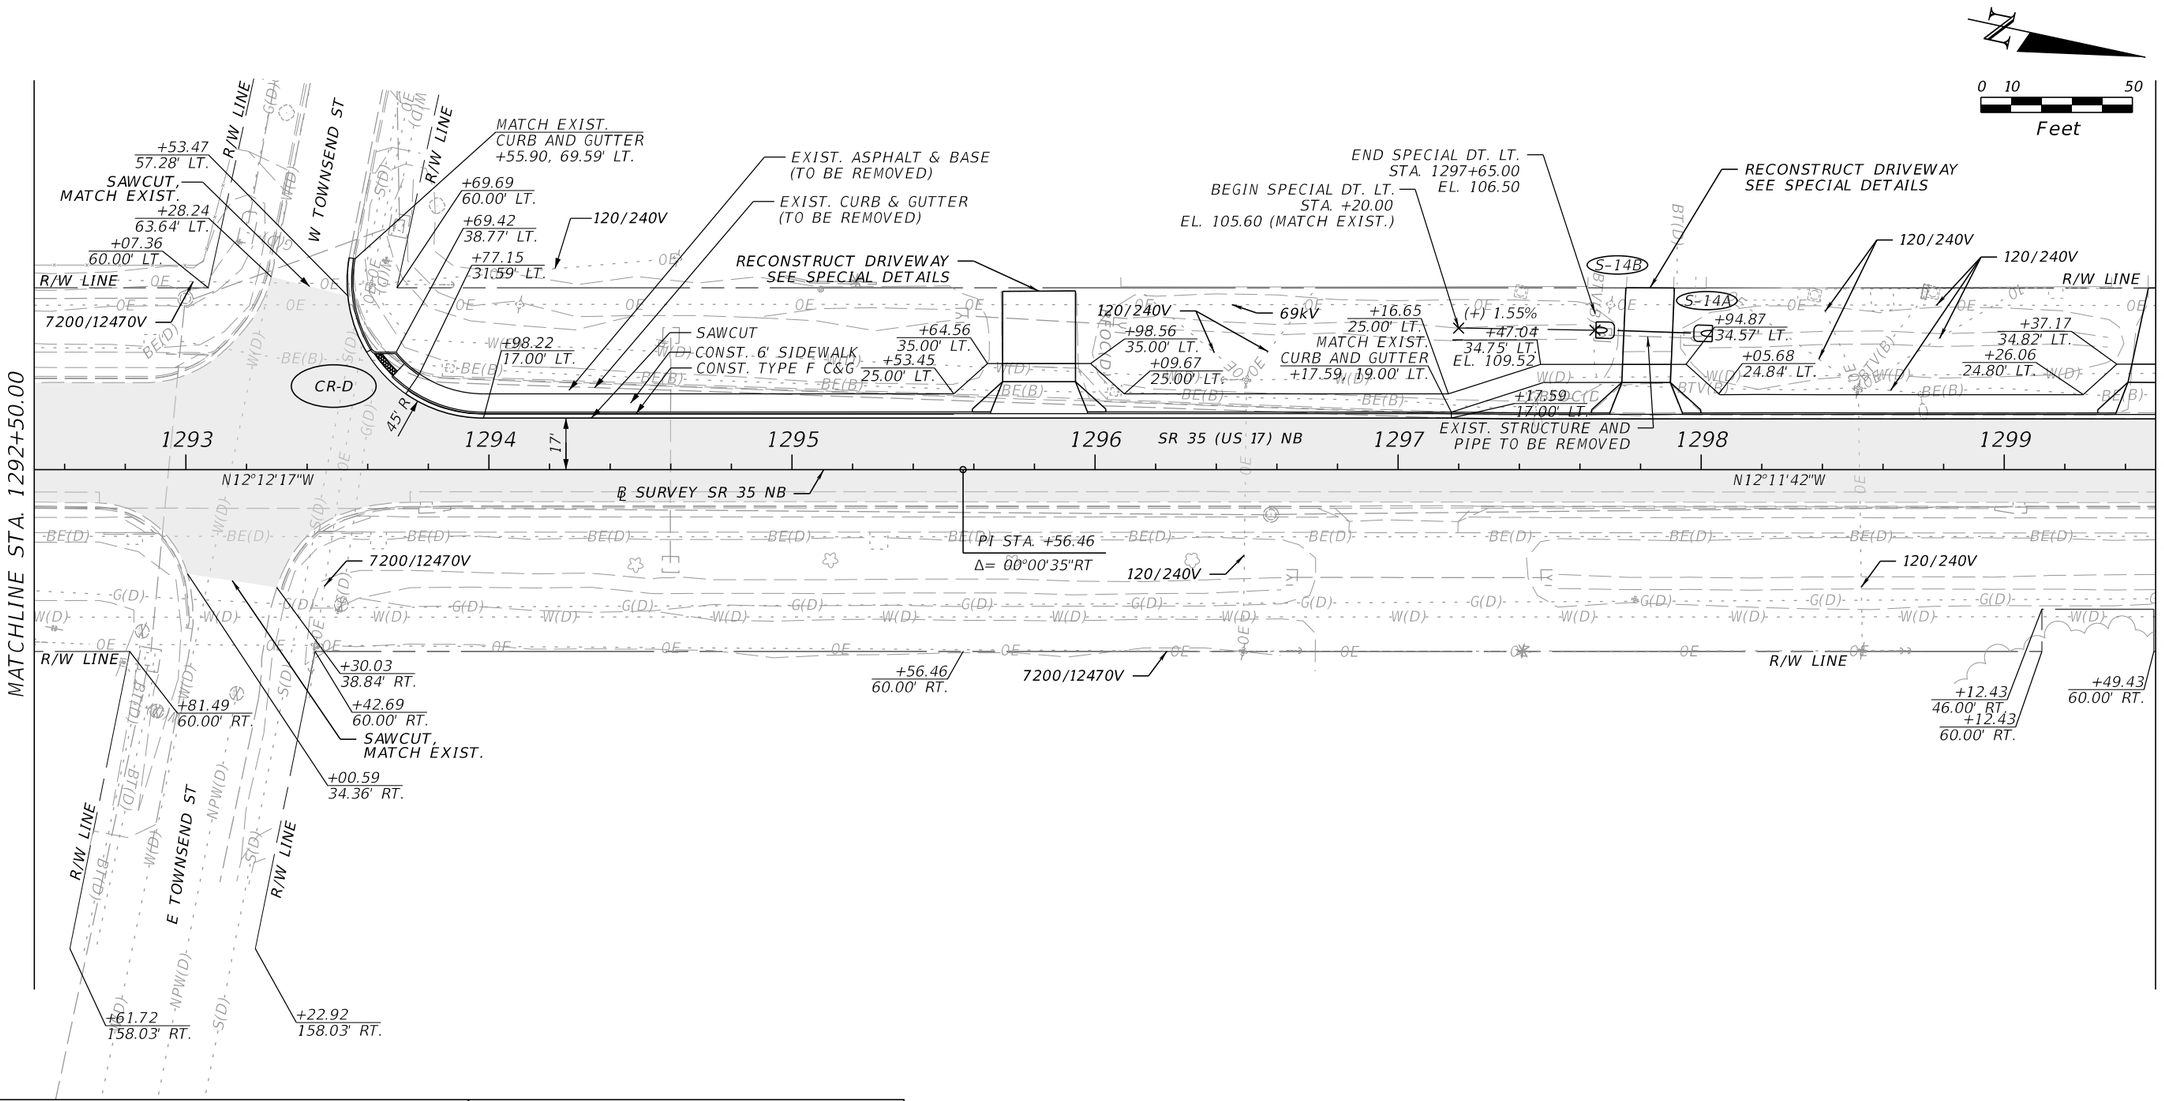

KEY MAP

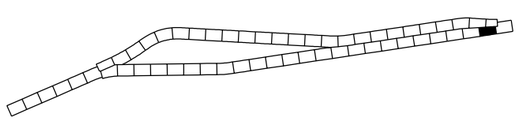

LEGEND

PAVEMENT MILLING & RESURFACING

DETECTABLE WARNING

REVISIONS			
DATE	DESCRIPTION	DATE	DESCRIPTION

ENGINEER OF RECORD

CODY BAYER, P.E.
LICENSE NUMBER: 90812
DRMP, INC.
941 LAKE BALDWIN LANE
ORLANDO, FL 32814

STATE OF FLORIDA
DEPARTMENT OF TRANSPORTATION


ROAD NO.	COUNTY	FINANCIAL PROJECT ID
SR 35	HARDEE	446205-1-52-01

ROADWAY PLAN (30)

SHEET NO.

THE OFFICIAL RECORD OF THIS SHEET IS THE ELECTRONIC FILE DIGITALLY SIGNED AND SEALED UNDER RULE 61G15-23.004, F.A.C.

c:\pw_working\drmp01\d0103394\PLANRD01.dgn : SR 35 - PLAN 30 [SHEET]
CKramer 3/30/2026 1:49:43 PM

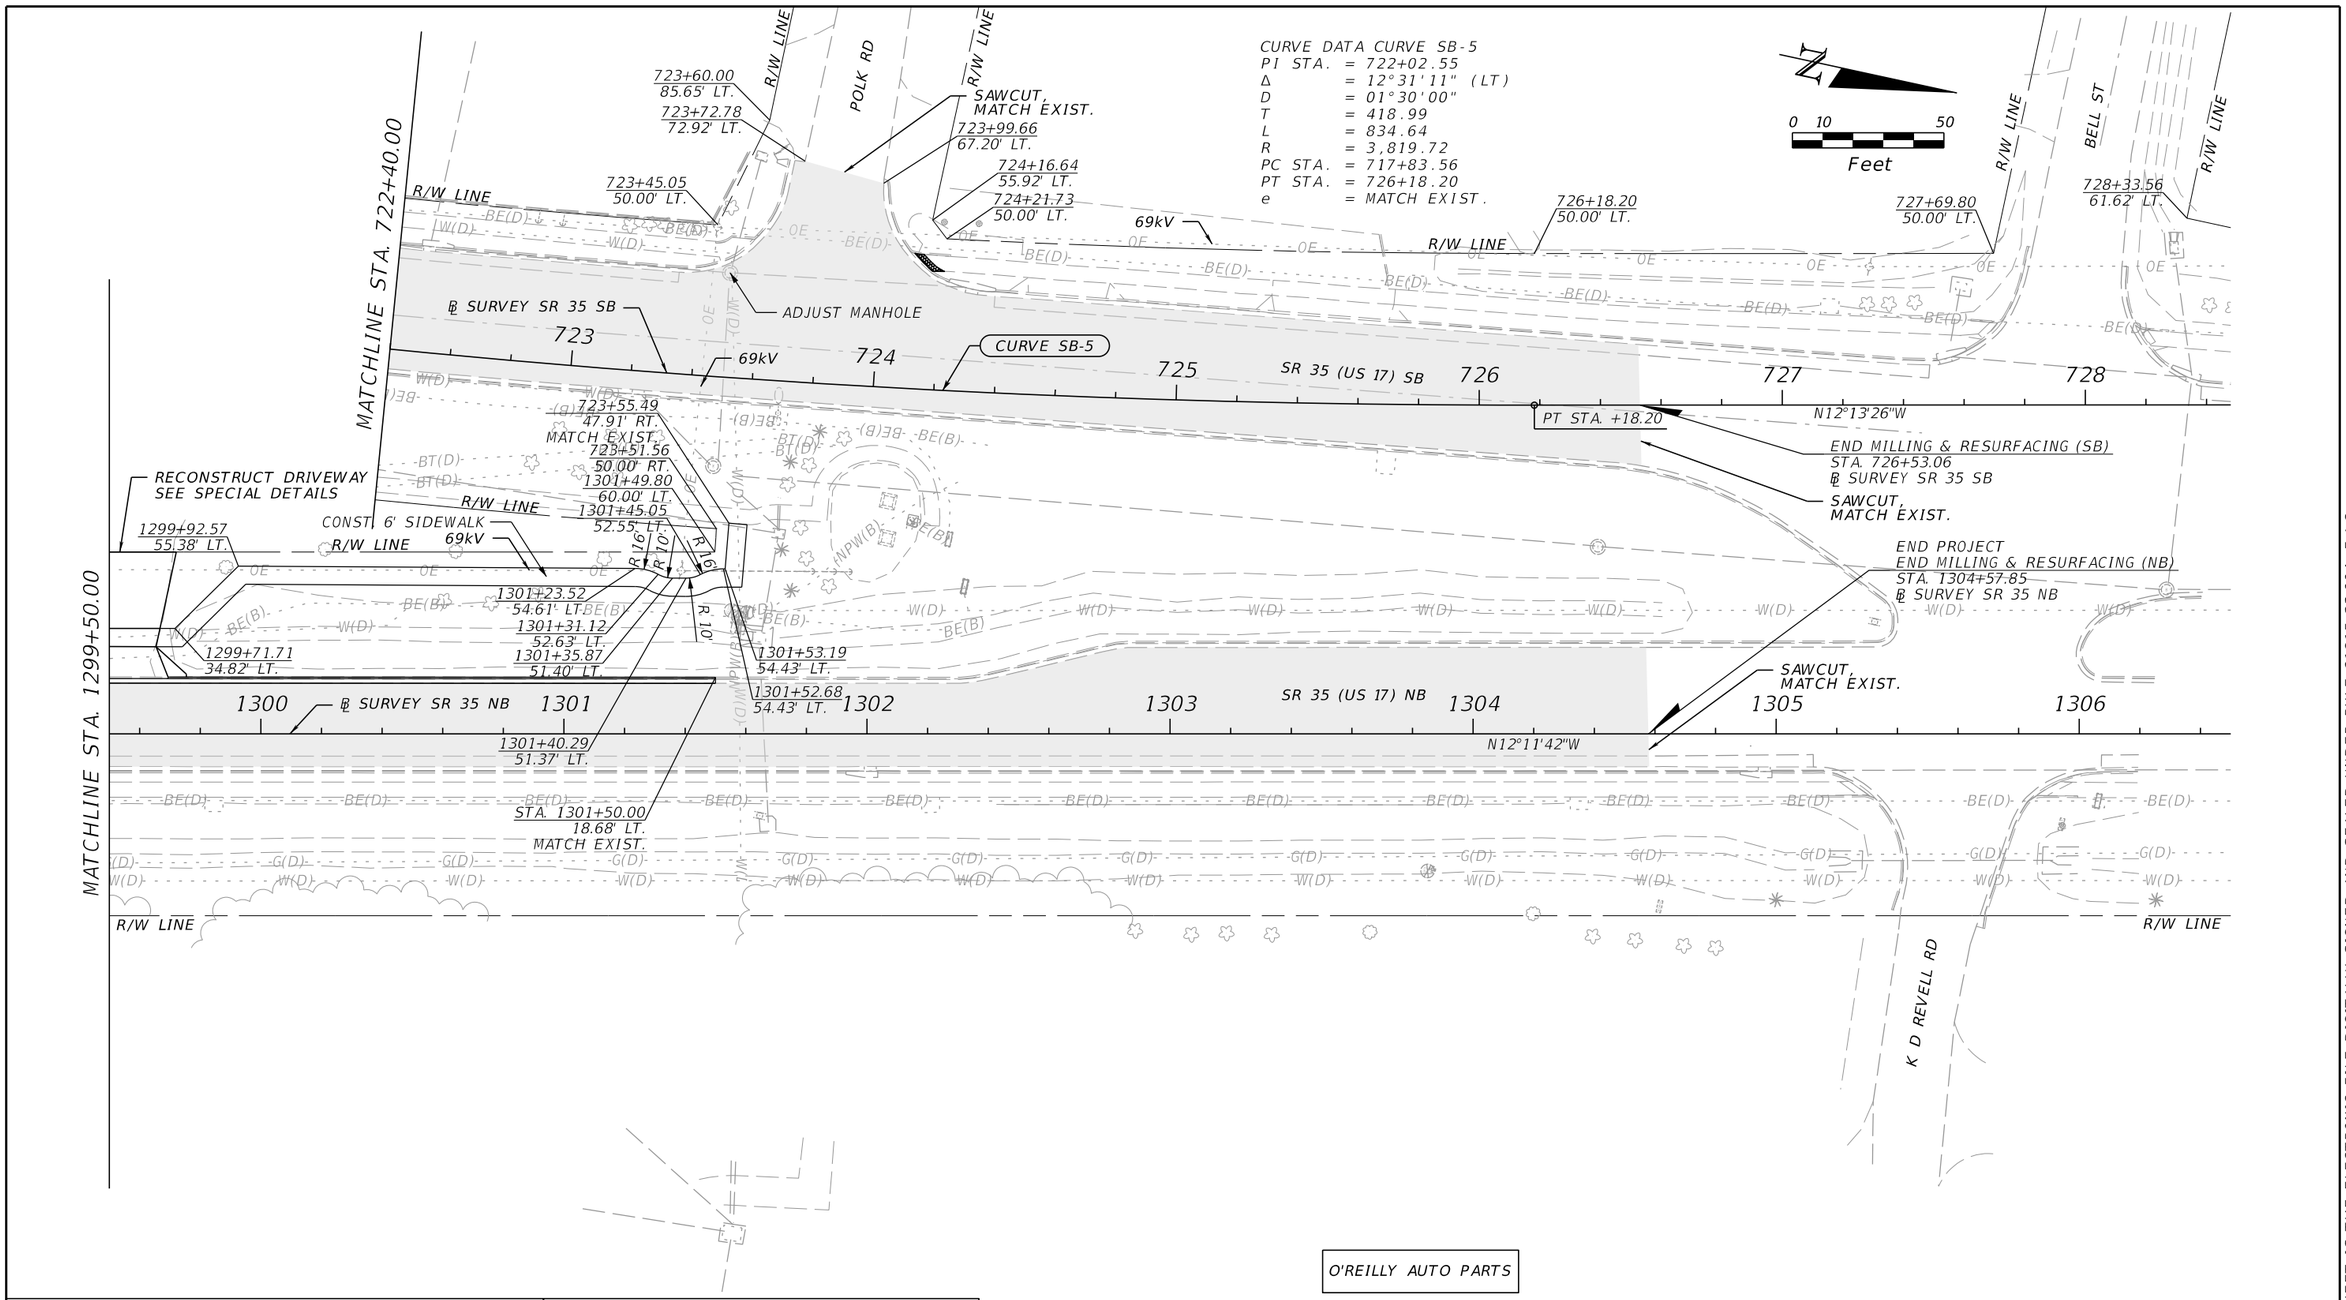

KEY MAP

LEGEND

PAVEMENT MILLING & RESURFACING

DETECTABLE WARNING

REVISIONS			
DATE	DESCRIPTION	DATE	DESCRIPTION

ENGINEER OF RECORD

CODY BAYER, P.E.
LICENSE NUMBER: 90812
DRMP, INC.
941 LAKE BALDWIN LANE
ORLANDO, FL 32814

STATE OF FLORIDA
DEPARTMENT OF TRANSPORTATION


ROAD NO.	COUNTY	FINANCIAL PROJECT ID
SR 35	HARDEE	446205-1-52-01

ROADWAY PLAN (31)


SHEET NO.

THE OFFICIAL RECORD OF THIS SHEET IS THE ELECTRONIC FILE DIGITALLY SIGNED AND SEALED UNDER RULE 61G15-23.004, F.A.C.

c:\pw_working\drmp01\d0103394\PLANRD01.dgn : SR 35 - PLAN 31 [SHEET]
CKramer 3/30/2026 1:49:44 PM

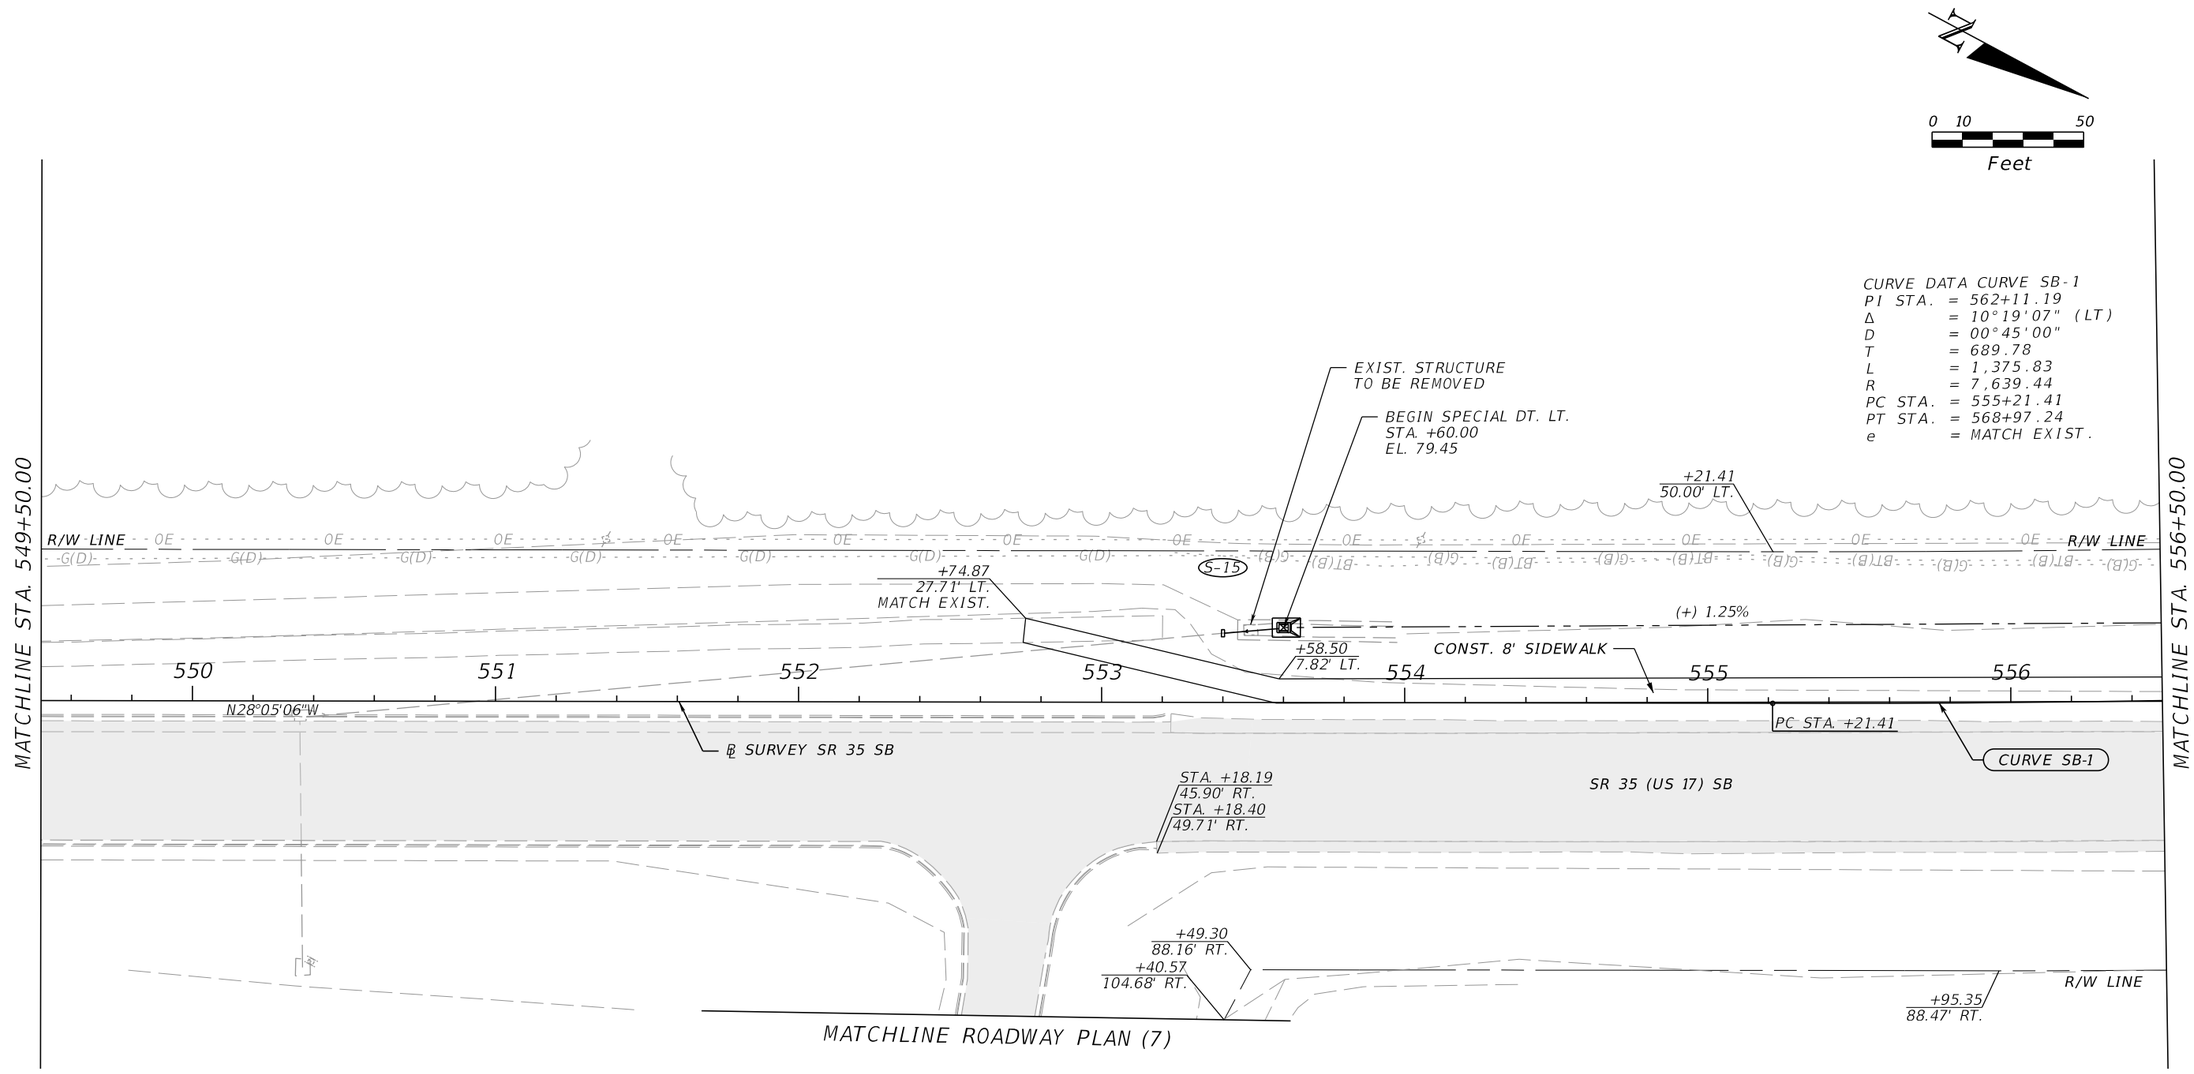

KEY MAP

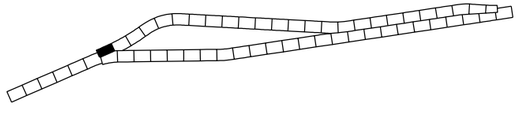

LEGEND

PAVEMENT MILLING & RESURFACING

REVISIONS			
DATE	DESCRIPTION	DATE	DESCRIPTION

ENGINEER OF RECORD

CODY BAYER, P.E.
LICENSE NUMBER: 90812
DRMP, INC.
941 LAKE BALDWIN LANE
ORLANDO, FL 32814

STATE OF FLORIDA
DEPARTMENT OF TRANSPORTATION

ROAD NO.	COUNTY	FINANCIAL PROJECT ID
SR 35	HARDEE	446205-1-52-01

ROADWAY PLAN (32)

SHEET NO.

THE OFFICIAL RECORD OF THIS SHEET IS THE ELECTRONIC FILE DIGITALLY SIGNED AND SEALED UNDER RULE 61G15-23.004, F.A.C.

0 10 50
Feet

CONST. 42" PED/BICYCLE RAILING ALUMINUM TYPE I*

BEGIN CONST. 42" PED/BICYCLE RAILING ALUMINUM TYPE I*
+09.76, 64.53' LT.

DPI SPECIAL DT. LT.
STA. +05.00
EL. 89.05

DPI SPECIAL DT. LT.
STA. +80.00
EL. 89.20

BEGIN CONST. PIPE RAIL
+86.00

BEGIN CONST. TL-3 GUARDRAIL
CONST. TL-3 TRAILING ANCHORAGE (TIMBER POSTS)
+80.00, 4.24' LT.

BEGIN CONST. MISC. ASPHALT
+74.00, 3.60' LT.

EXIST. STRUCTURES AND PIPE TO BE REMOVED

END SPECIAL DT. LT.
STA. +65.00
EL. 87.00

BEGIN SPECIAL DT. LT.
STA. +30.00
EL. 87.60

+18.09
50.00' LT.

END SPECIAL DT. LT.
STA. +80.00
EL. 89.80

BEGIN SPECIAL DT. LT.
STA. +20.00
EL. 89.60

R/W LINE

MATCHLINE STA. 556+50.00

(+) 1.25%

(+) 1.47%

(-) 0.65%

(-) 0.65%

S-16B

S-16A

S-17A

S-17B

+21.05
7.85' LT.

+33.45
11.13' LT.

CONST. 8' SIDEWALK

557 558 559 560 561 562 563

BT(D)

℄ SURVEY SR 35 SB

CURVE SB-1

SR 35 (US 17) SB

CONST. 3' MISC. ASPHALT

CONST. TL-3 GUARDRAIL

CONST. PIPE RAIL

MATCHLINE STA. 563+50.00

RECONST. DRIVEWAY (TURNOUT CONSTRUCTION)
SEE TYPICAL SECTION DETAIL & SPECIAL DETAILS

RECONST. DRIVEWAY (TURNOUT CONSTRUCTION)
SEE TYPICAL SECTION DETAIL & SPECIAL DETAILS

+36.73
89.21' RT.

SAWCUT, MATCH EXIST.

+16.79
87.18' RT.

+05.29
87.66' RT.

CONST. TL-3 GUARDRAIL

CONST. 3' MISC. ASPHALT

EXIST. GUARDRAIL & MISC. ASPH. (TO BE REMOVED)

BEGIN CONST. MISC. ASPHALT
+32.27, 60.64' RT.

BEGIN CONST. TL-3 GUARDRAIL
CONST. TL-3 TRAILING ANCHORAGE
560+38.20, 58.09' RT.

R/W LINE

CURVE DATA CURVE SB-1
PI STA. = 562+11.19
Δ = 10°19'07" (LT)
D = 00°45'00"
T = 689.78
L = 1,375.83
R = 7,639.44
PC STA. = 555+21.41
PT STA. = 568+97.24
e = MATCH EXIST.

* CONSTRUCT PER INDEX 515-062, CASE I

KEY MAP

LEGEND

PAVEMENT MILLING & RESURFACING

REVISIONS			
DATE	DESCRIPTION	DATE	DESCRIPTION

ENGINEER OF RECORD

CODY BAYER, P.E.
LICENSE NUMBER: 90812
DRMP, INC.
941 LAKE BALDWIN LANE
ORLANDO, FL 32814

STATE OF FLORIDA
DEPARTMENT OF TRANSPORTATION


ROAD NO.	COUNTY	FINANCIAL PROJECT ID
SR 35	HARDEE	446205-1-52-01

ROADWAY PLAN (33)

SHEET NO.

THE OFFICIAL RECORD OF THIS SHEET IS THE ELECTRONIC FILE DIGITALLY SIGNED AND SEALED UNDER RULE 61G15-23.004, F.A.C.

c:\pw_working\drmp01\d0103394\PLANRD01.dgn : SR 35 - PLAN 33 [SHEET]
CKramer 3/30/2026 1:49:53 PM

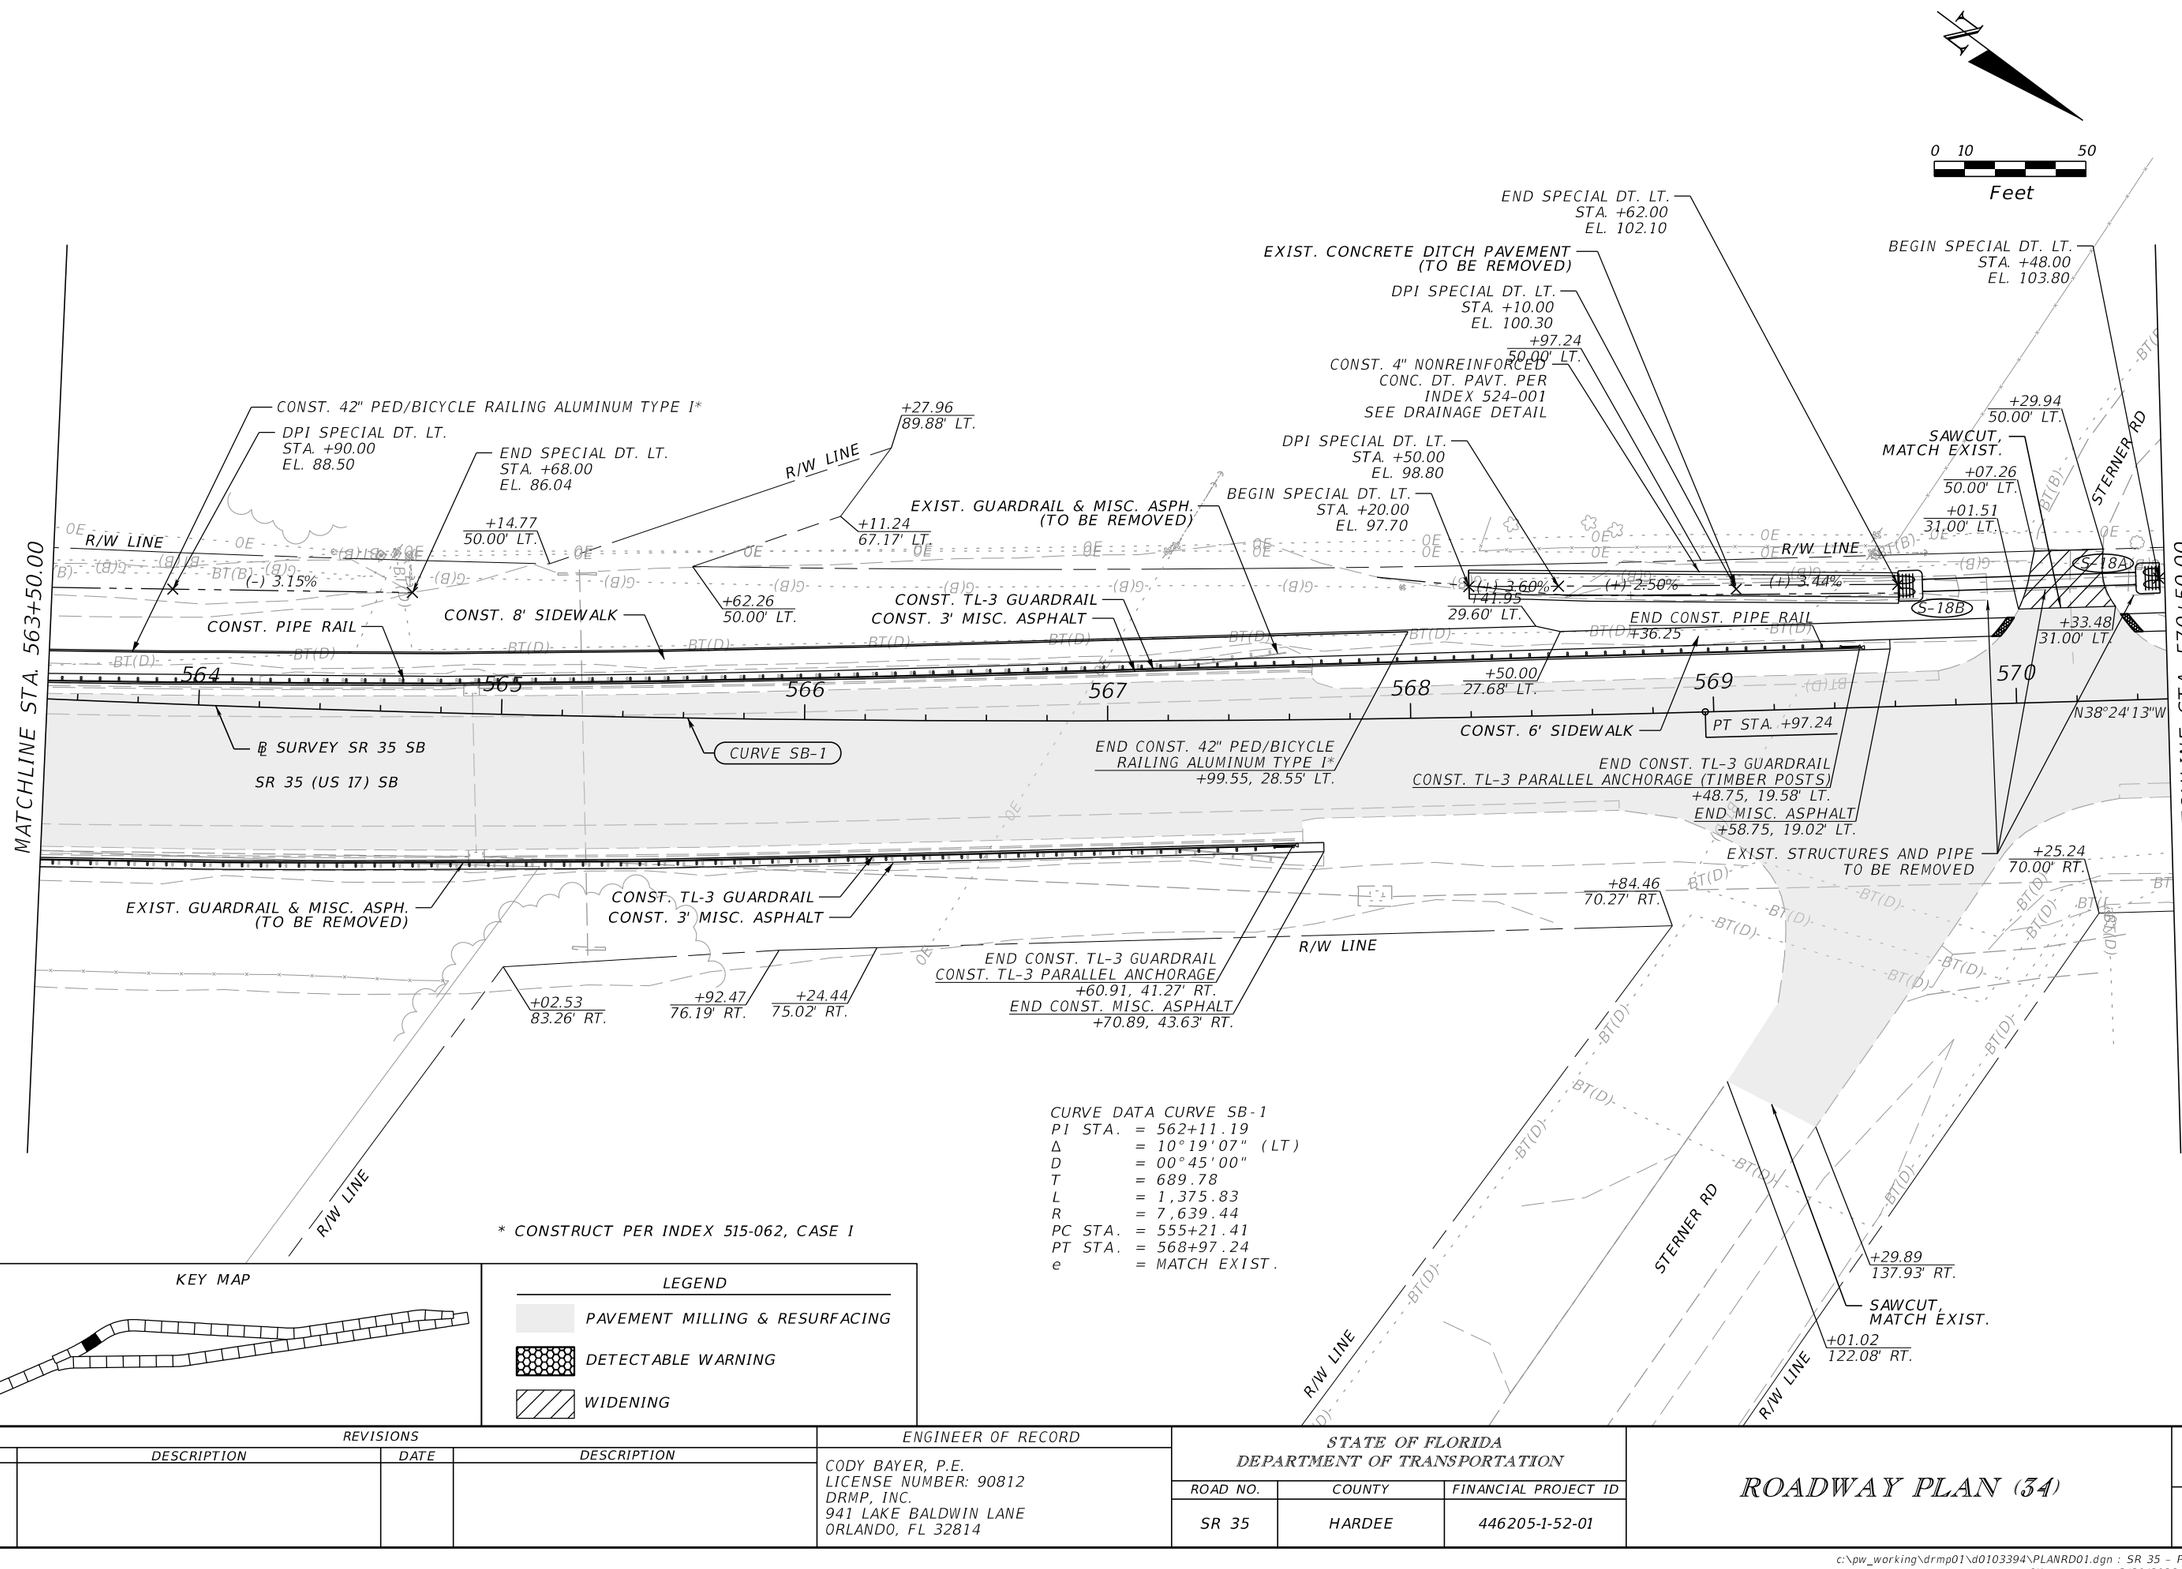

CURVE DATA CURVE SB-1
PI STA. = 562+11.19
Δ = 10°19'07" (LT)
D = 00°45'00"
T = 689.78
L = 1,375.83
R = 7,639.44
PC STA. = 555+21.41
PT STA. = 568+97.24
e = MATCH EXIST.

* CONSTRUCT PER INDEX 515-062, CASE I

KEY MAP

LEGEND

- PAVEMENT MILLING & RESURFACING
- DETECTABLE WARNING
- WIDENING

REVISIONS			
DATE	DESCRIPTION	DATE	DESCRIPTION

ENGINEER OF RECORD

CODY BAYER, P.E.
LICENSE NUMBER: 90812
DRMP, INC.
941 LAKE BALDWIN LANE
ORLANDO, FL 32814


STATE OF FLORIDA
DEPARTMENT OF TRANSPORTATION

ROAD NO.	COUNTY	FINANCIAL PROJECT ID
SR 35	HARDEE	446205-1-52-01

ROADWAY PLAN (34)


SHEET NO.

THE OFFICIAL RECORD OF THIS SHEET IS THE ELECTRONIC FILE DIGITALLY SIGNED AND SEALED UNDER RULE 61G15-23.004, F.A.C.

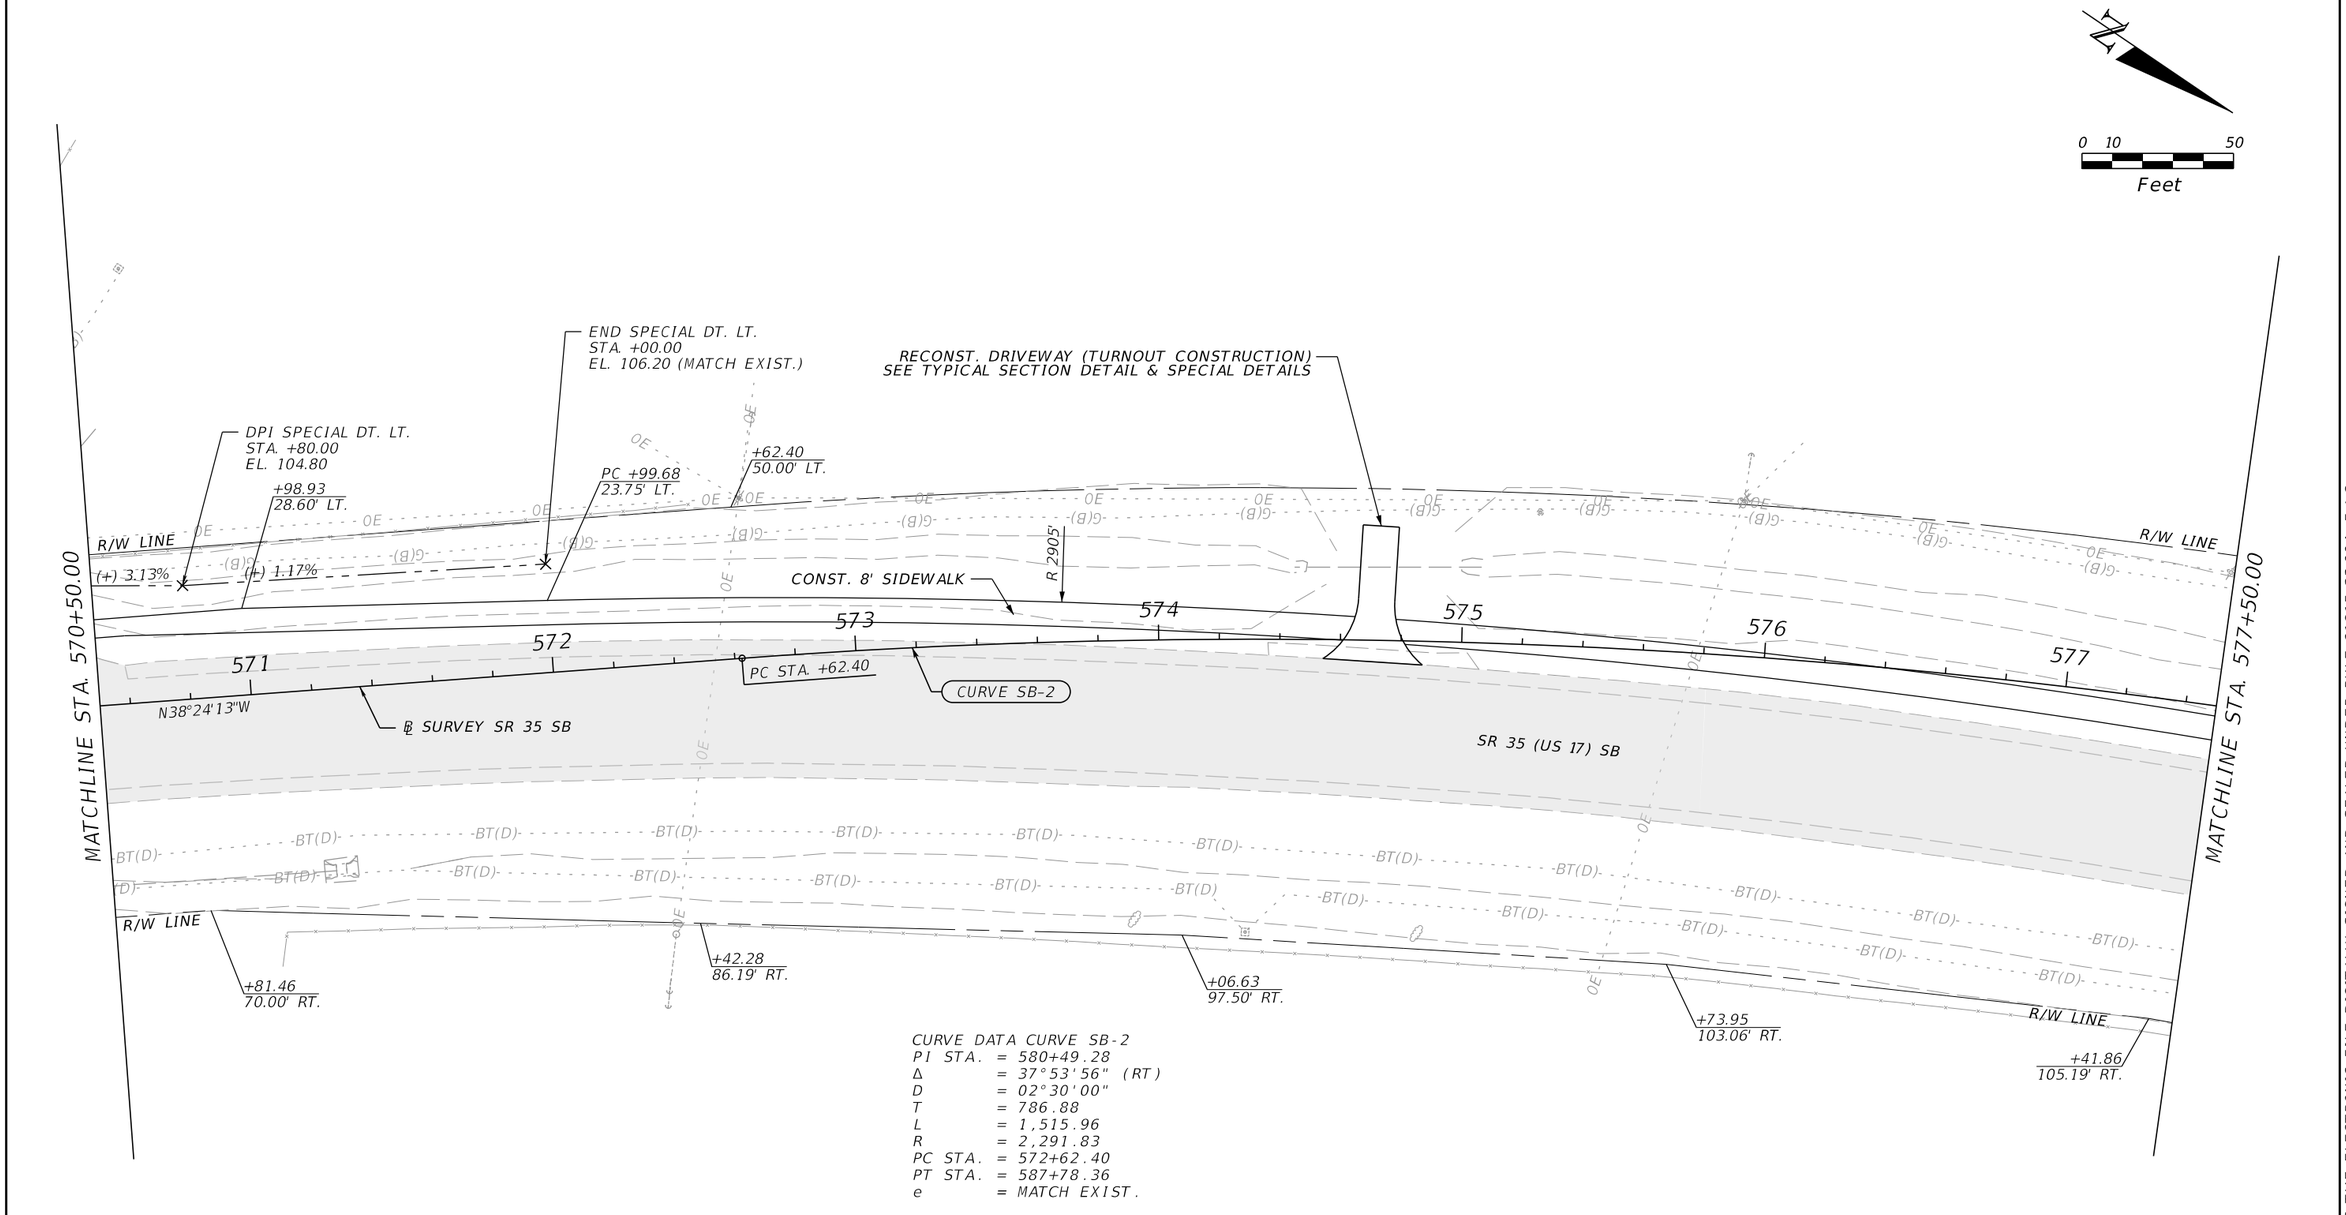

CURVE DATA CURVE SB-2
PI STA. = 580+49.28
Δ = 37°53'56" (RT)
D = 02°30'00"
T = 786.88
L = 1,515.96
R = 2,291.83
PC STA. = 572+62.40
PT STA. = 587+78.36
e = MATCH EXIST.

KEY MAP

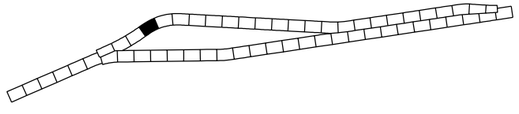

LEGEND

PAVEMENT MILLING & RESURFACING

REVISIONS			
DATE	DESCRIPTION	DATE	DESCRIPTION

ENGINEER OF RECORD

CODY BAYER, P.E.
LICENSE NUMBER: 90812
DRMP, INC.
941 LAKE BALDWIN LANE
ORLANDO, FL 32814

STATE OF FLORIDA
DEPARTMENT OF TRANSPORTATION


ROAD NO.	COUNTY	FINANCIAL PROJECT ID
SR 35	HARDEE	446205-1-52-01

ROADWAY PLAN (35)

SHEET NO.


THE OFFICIAL RECORD OF THIS SHEET IS THE ELECTRONIC FILE DIGITALLY SIGNED AND SEALED UNDER RULE 61G15-23.004, F.A.C.

c:\pw_working\drmp01\d0103394\PLANRD01.dgn : SR 35 - PLAN 35 [SHEET]
CKramer 3/30/2026 1:50:02 PM

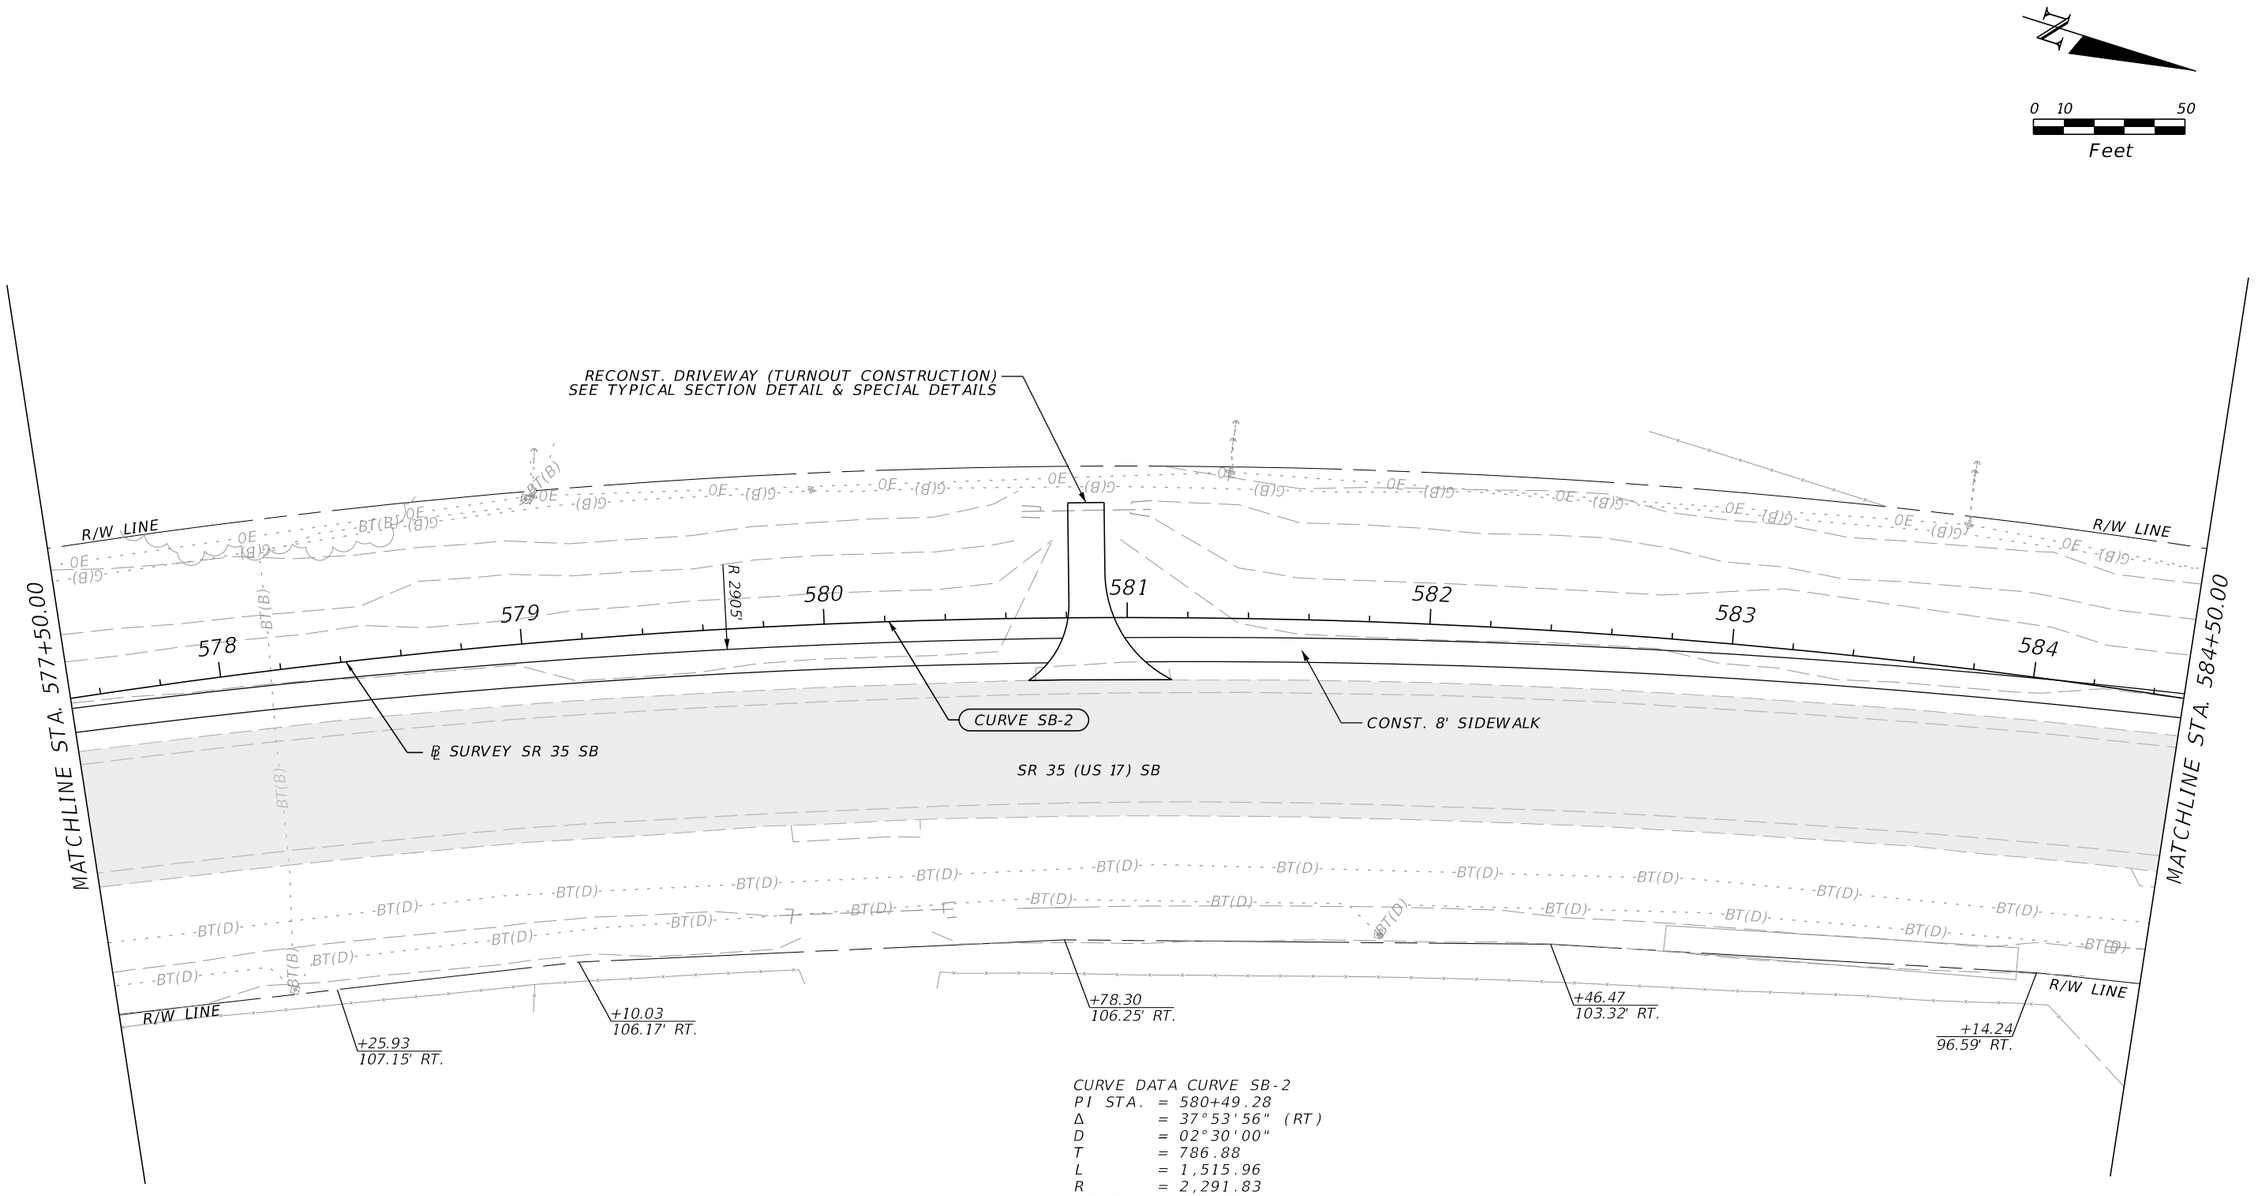

CURVE DATA CURVE SB-2
PI STA. = 580+49.28
Δ = 37°53'56" (RT)
D = 02°30'00"
T = 786.88
L = 1,515.96
R = 2,291.83
PC STA. = 572+62.40
PT STA. = 587+78.36
e = MATCH EXIST.

KEY MAP

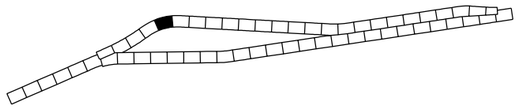

LEGEND

PAVEMENT MILLING & RESURFACING

REVISIONS			
DATE	DESCRIPTION	DATE	DESCRIPTION

ENGINEER OF RECORD
CODY BAYER, P.E.
LICENSE NUMBER: 90812
DRMP, INC.
941 LAKE BALDWIN LANE
ORLANDO, FL 32814


STATE OF FLORIDA
DEPARTMENT OF TRANSPORTATION

ROAD NO.	COUNTY	FINANCIAL PROJECT ID
SR 35	HARDEE	446205-1-52-01

ROADWAY PLAN (36)


SHEET NO.

THE OFFICIAL RECORD OF THIS SHEET IS THE ELECTRONIC FILE DIGITALLY SIGNED AND SEALED UNDER RULE 61G15-23.004, F.A.C.

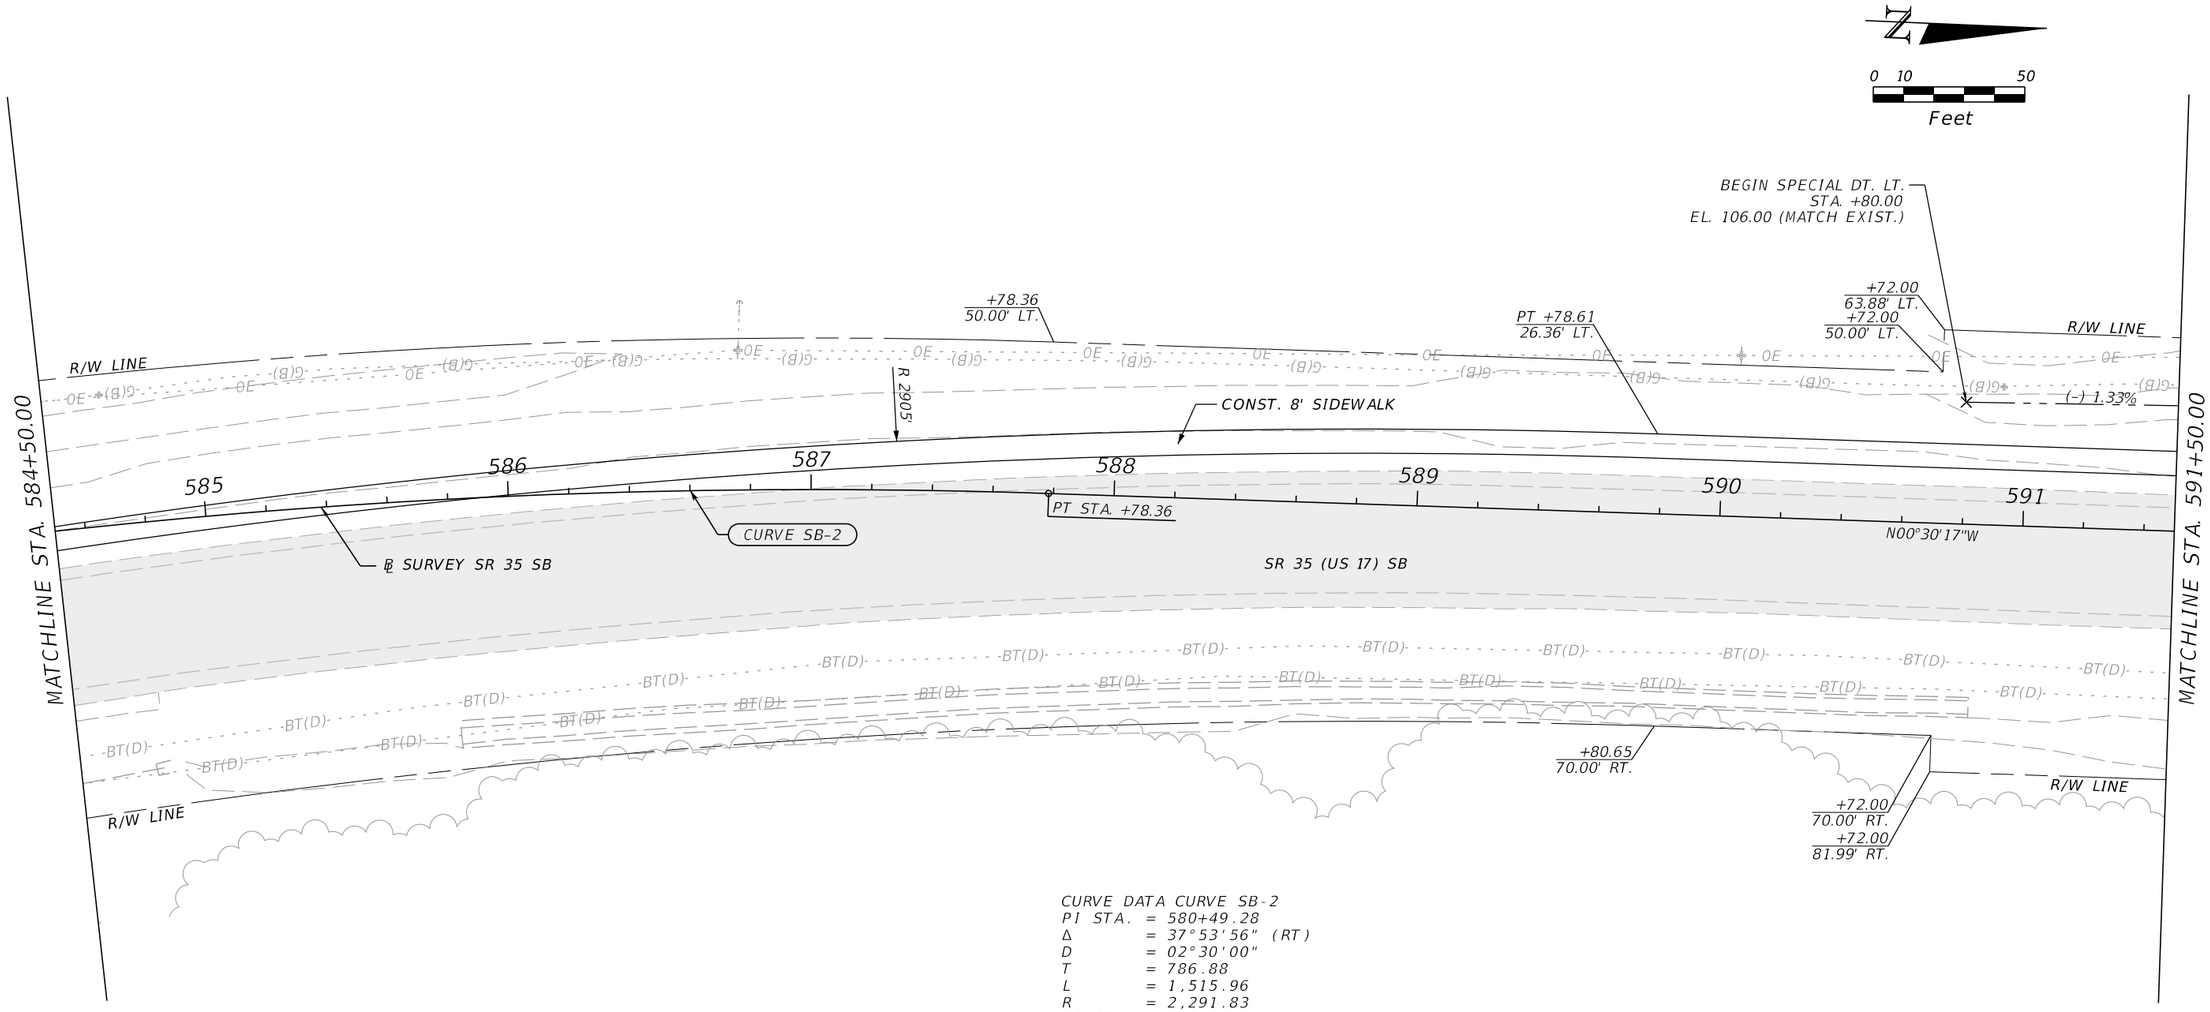

CURVE DATA CURVE SB-2
PI STA. = 580+49.28
Δ = 37°53'56" (RT)
D = 02°30'00"
T = 786.88
L = 1,515.96
R = 2,291.83
PC STA. = 572+62.40
PT STA. = 587+78.36
e = MATCH EXIST.

KEY MAP

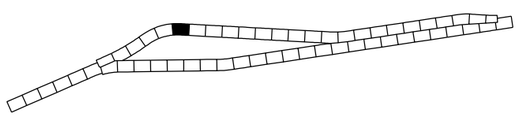

LEGEND

PAVEMENT MILLING & RESURFACING

REVISIONS			
DATE	DESCRIPTION	DATE	DESCRIPTION

ENGINEER OF RECORD

CODY BAYER, P.E.
LICENSE NUMBER: 90812
DRMP, INC.
941 LAKE BALDWIN LANE
ORLANDO, FL 32814


STATE OF FLORIDA
DEPARTMENT OF TRANSPORTATION

ROAD NO.	COUNTY	FINANCIAL PROJECT ID
SR 35	HARDEE	446205-1-52-01


ROADWAY PLAN (37)

SHEET NO.

THE OFFICIAL RECORD OF THIS SHEET IS THE ELECTRONIC FILE DIGITALLY SIGNED AND SEALED UNDER RULE 61G15-23.004, F.A.C.

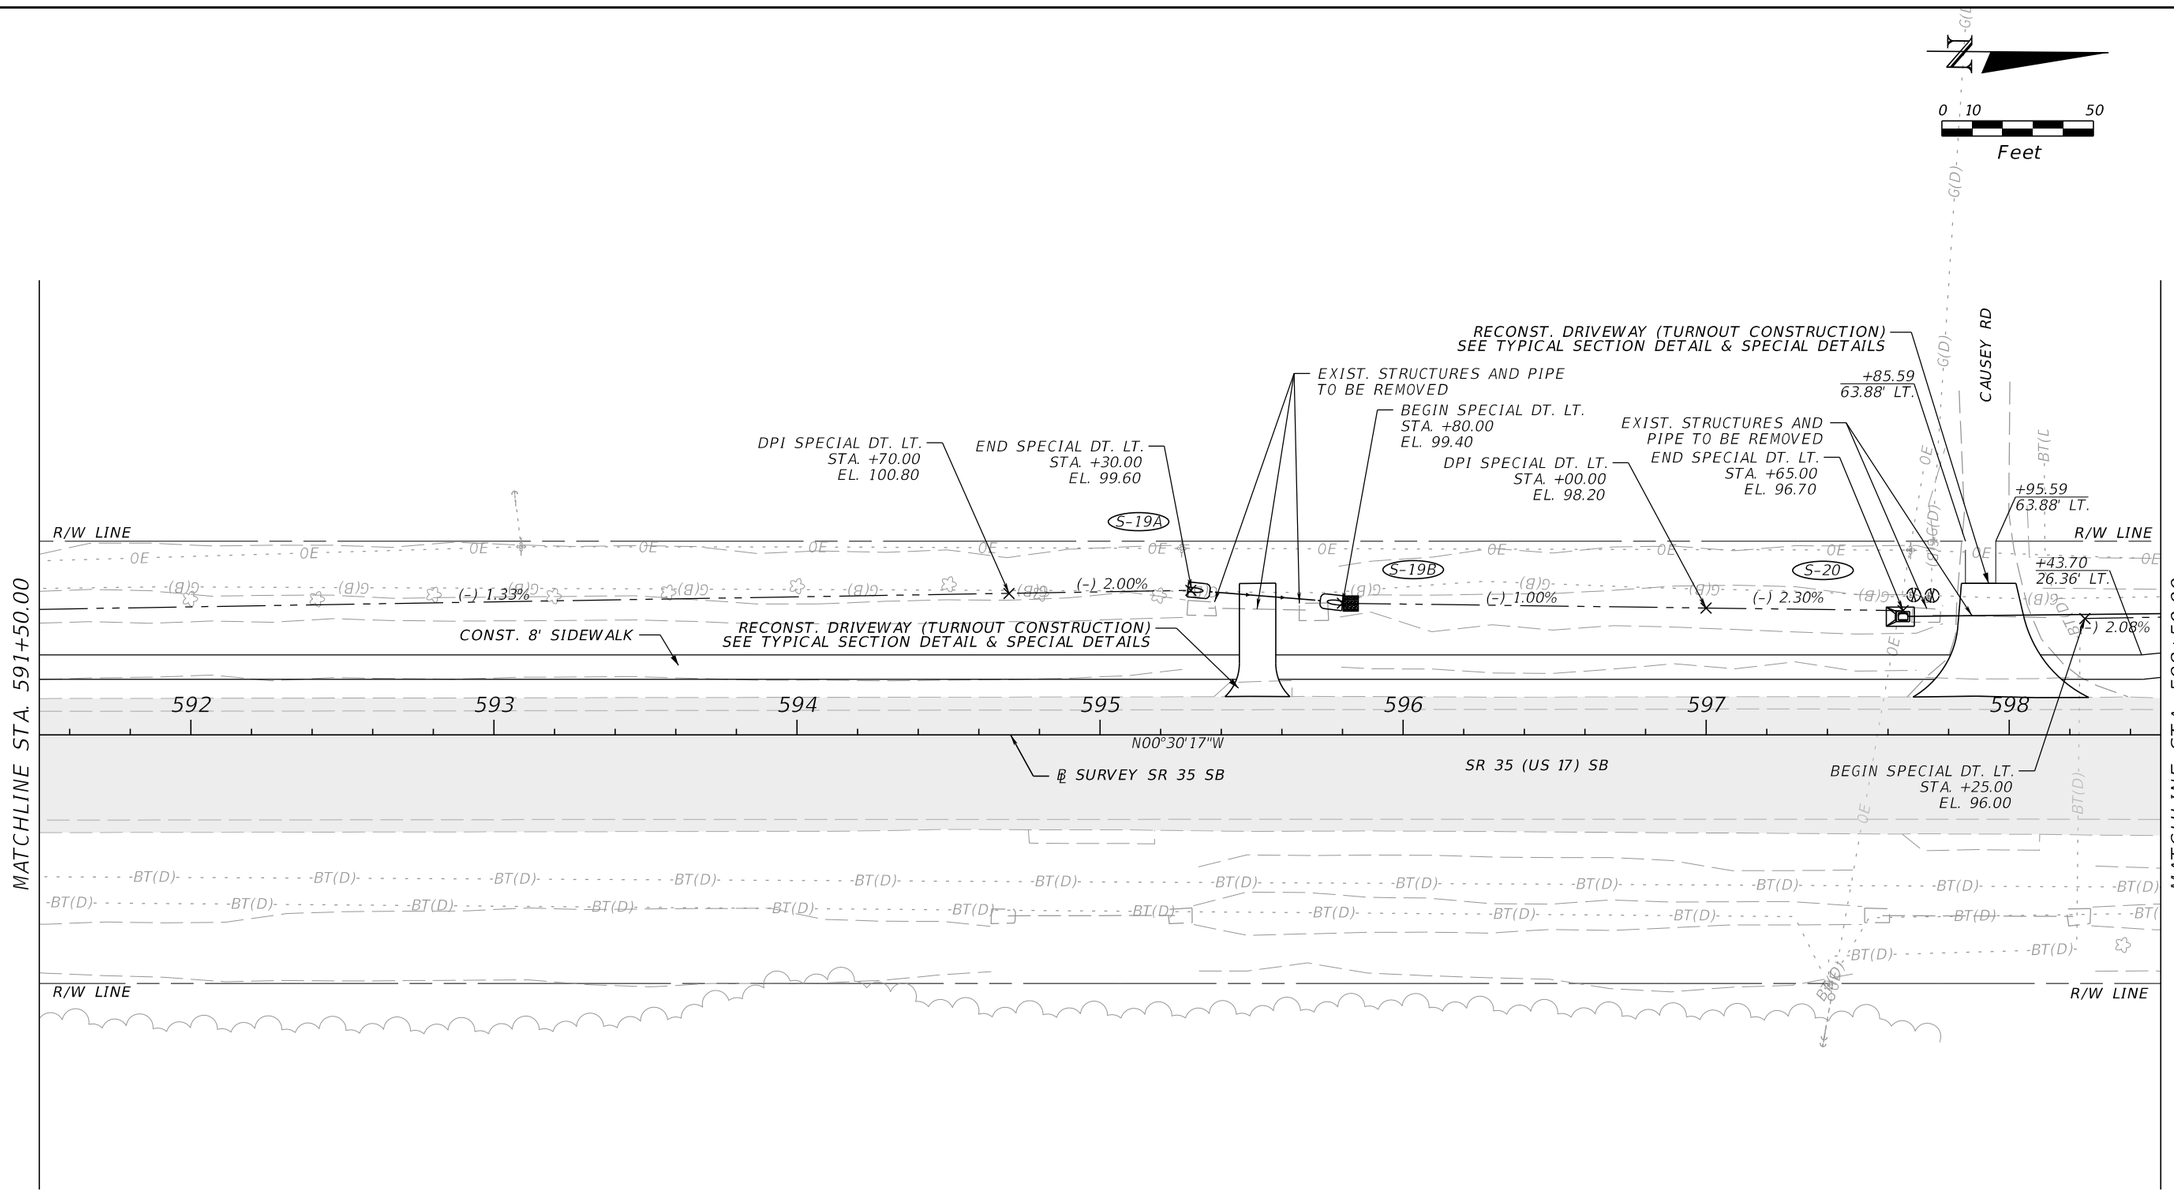

KEY MAP

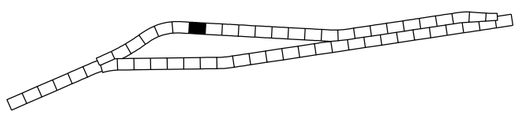

LEGEND

PAVEMENT MILLING & RESURFACING

DETECTABLE WARNING

REVISIONS			
DATE	DESCRIPTION	DATE	DESCRIPTION

ENGINEER OF RECORD

CODY BAYER, P.E.
LICENSE NUMBER: 90812
DRMP, INC.
941 LAKE BALDWIN LANE
ORLANDO, FL 32814

STATE OF FLORIDA
DEPARTMENT OF TRANSPORTATION

ROAD NO.	COUNTY	FINANCIAL PROJECT ID
SR 35	HARDEE	446205-1-52-01

ROADWAY PLAN (38)

SHEET NO.

THE OFFICIAL RECORD OF THIS SHEET IS THE ELECTRONIC FILE DIGITALLY SIGNED AND SEALED UNDER RULE 61G15-23.004, F.A.C.

c:\pw_working\drmp01\d0103394\PLANRD01.dgn : SR 35 - PLAN 38 [SHEET]
CKramer 3/30/2026 1:50:14 PM

N

0 10 50

Feet

END SPECIAL DT. LT.
STA. +08.00
EL. 92.20

END 8' CONC. SIDEWALK
BEGIN 6' CONC. SIDEWALK
BEGIN CONST. MISC. ASPHALT
+34.00, 21.44' LT.

EXIST. STRUCTURE
TO BE REMOVED

BEGIN CONST. TL-3 GUARDRAIL
CONST. TL-3 TRAILING ANCHORAGE (TIMBER POSTS)
+40.00, 20.07' LT.

+56.40
63.88' LT.

+56.40
50.00' LT.

BEGIN CONST. PIPE RAIL
+46.00

BEGIN CONST. GRAVITY WALL
BEGIN CONST. 42" PED/BICYCLE
RAILING ALUMINUM TYPE I
+65.00, 27.45' LT.

EXIST. GUARDRAIL & MISC. ASPH.
(TO BE REMOVED)

CONST. 42" PED/BICYCLE
RAILING ALUMINUM TYPE I

CONST. GRAVITY WALL
(SCHEME 2)

CONST. TL-3 GUARDRAIL

CONST. 3' MISC. ASPHALT

CONST. PIPE RAIL

R/W LINE

+54.69
27.45' LT.

(-) 2.08%

CONST. 8' SIDEWALK

CONST. 6' SIDEWALK

S-21

MATCHLINE STA. 598+50.00

MATCHLINE STA. 605+50.00

599 600 601 602 603 604 605

N00°30'17"W

℄ SURVEY SR 35 SB

SR 35 (US 17) SB

+22.93
81.99' RT.

R/W LINE

BEGIN CONST. TL-3 GUARDRAIL
CONST. TL-3 TRAILING ANCHORAGE
+63.60, 40.02' RT.

BEGIN CONST. MISC. ASPHALT
+57.60, 42.49' RT.

EXIST. GUARDRAIL & MISC. ASPH.
(TO BE REMOVED)

CONST. 3' MISC. ASPHALT

CONST. TL-3 GUARDRAIL

+34.01
75.88' RT.

R/W LINE

+03.11
111.27' RT.

R/W LINE

+64.29
232.02' RT.

R/W LINE

KEY MAP

LEGEND

PAVEMENT MILLING & RESURFACING

REVISIONS			
DATE	DESCRIPTION	DATE	DESCRIPTION

ENGINEER OF RECORD

CODY BAYER, P.E.
LICENSE NUMBER: 90812
DRMP, INC.
941 LAKE BALDWIN LANE
ORLANDO, FL 32814

STATE OF FLORIDA
DEPARTMENT OF TRANSPORTATION


ROAD NO.	COUNTY	FINANCIAL PROJECT ID
SR 35	HARDEE	446205-1-52-01

ROADWAY PLAN (39)

SHEET NO.

THE OFFICIAL RECORD OF THIS SHEET IS THE ELECTRONIC FILE DIGITALLY SIGNED AND SEALED UNDER RULE 61G15-23.004, F.A.C.

c:\pw_working\drmp01\d0103394\PLANRD01.dgn : SR 35 - PLAN 39 [SHEET]
CKramer 3/30/2026 1:50:18 PM

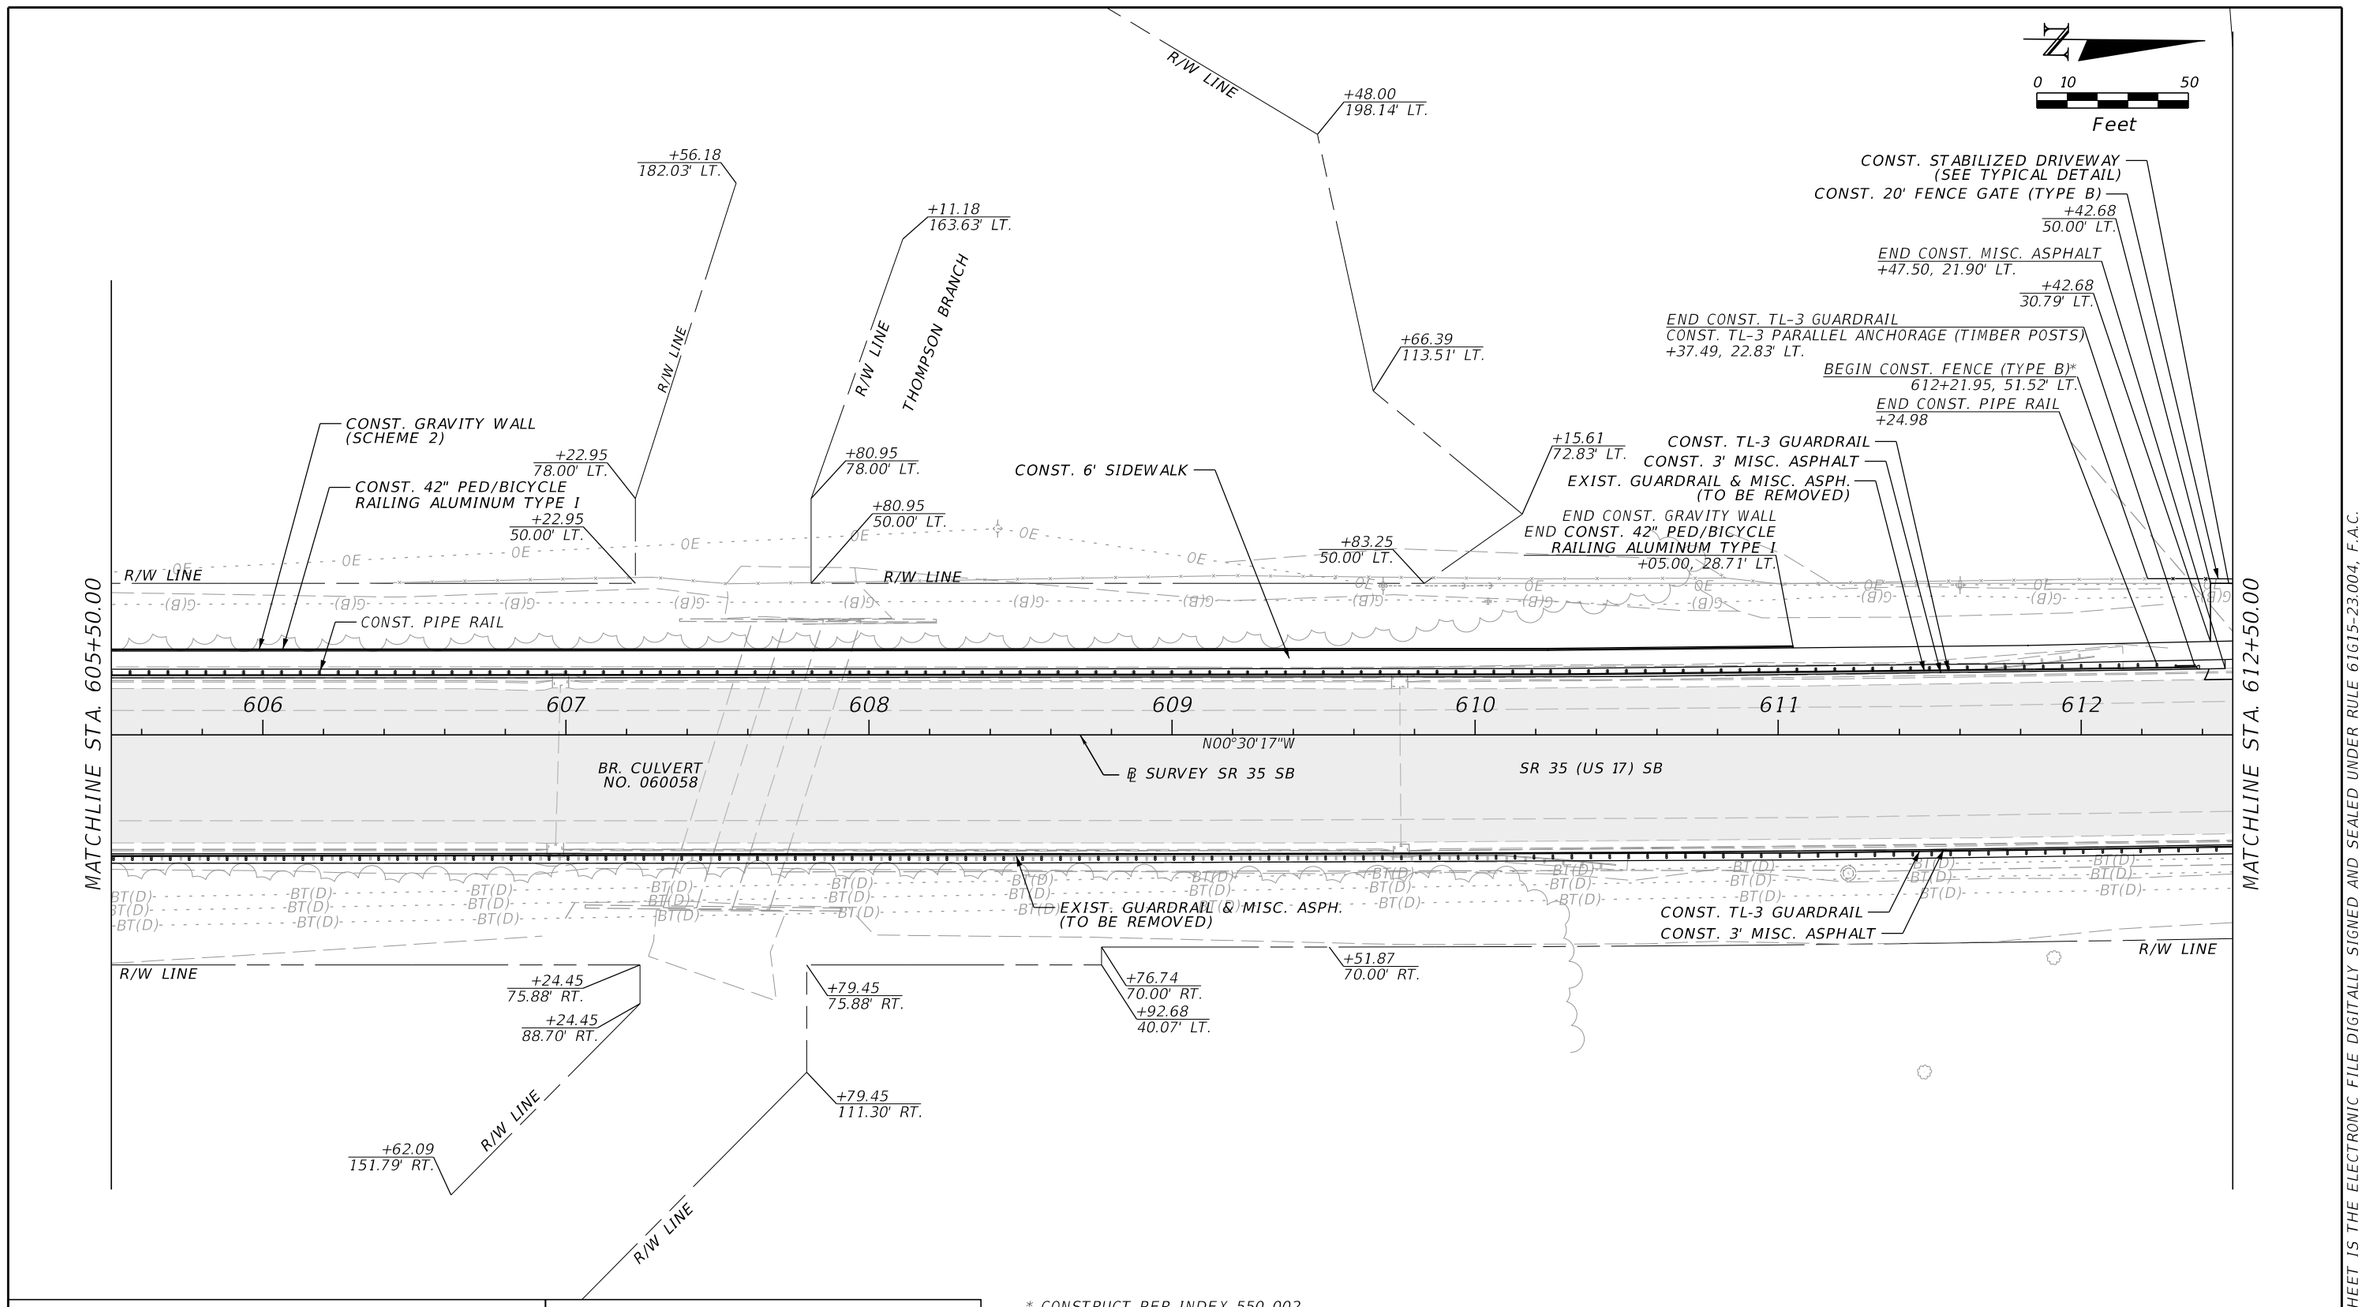

* CONSTRUCT PER INDEX 550-002

KEY MAP



LEGEND

PAVEMENT MILLING & RESURFACING

REVISIONS			
DATE	DESCRIPTION	DATE	DESCRIPTION

ENGINEER OF RECORD

CODY BAYER, P.E.
LICENSE NUMBER: 90812
DRMP, INC.
941 LAKE BALDWIN LANE
ORLANDO, FL 32814

STATE OF FLORIDA
DEPARTMENT OF TRANSPORTATION

ROAD NO.	COUNTY	FINANCIAL PROJECT ID
SR 35	HARDEE	446205-1-52-01

ROADWAY PLAN (40)

SHEET NO.

THE OFFICIAL RECORD OF THIS SHEET IS THE ELECTRONIC FILE DIGITALLY SIGNED AND SEALED UNDER RULE 61G15-23.004, F.A.C.

0 10 50
Feet

MATCHLINE STA. 612+50.00

R/W LINE

+54.68
50.00' LT.

END CONST. FENCE (TYPE B)*
612+61.96, 51.47' LT.

+63.01
50.00' LT.

CONST. 6' SIDEWALK

+95.94
31.59' LT.

+49.16
27.00' LT.

MATCH EXIST.
+52.59, 27.03' LT.

613 614 615 616 617 618 619

℄ SURVEY SR 35 SB

N00°30'17"W

SR 35 (US 17) SB

R/W LINE

+00.25
50.00' RT.

+00.25
66.16' RT.

END CONST. MISC. ASPHALT
+67.18, 38.91' RT.

END CONST. TL-3 GUARDRAIL
CONST. TL-3 PARALLEL ANCHORAGE
+57.14, 37.54' RT.

ALAN JAY CHEVROLET
OF WAUCHULA

CR-F

MATCH EXIST.
CURB AND GUTTER
+95.50, 20.02' RT.

+95.49
27.48' RT.
MATCH EXIST.

+95.64
50.00' RT.

MATCH EXIST.
CURB AND GUTTER
+08.67, 28.27' RT.

R/W LINE

+68.03
146.11' RT.

WILL DUKE RD

R/W LINE

+58.07
50.00' RT.

R/W LINE

+23.93
106.49' RT.


SAWCUT,
MATCH EXIST.

+02.44
100.71' RT.

+25.70
162.68' RT.

MATCHLINE STA. 619+50.00

KEY MAP

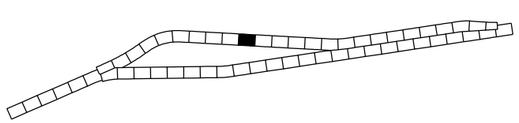

LEGEND

PAVEMENT MILLING & RESURFACING

DETECTABLE WARNING

* CONSTRUCT PER INDEX 550-002

REVISIONS			
DATE	DESCRIPTION	DATE	DESCRIPTION

ENGINEER OF RECORD

CODY BAYER, P.E.
LICENSE NUMBER: 90812
DRMP, INC.
941 LAKE BALDWIN LANE
ORLANDO, FL 32814

STATE OF FLORIDA
DEPARTMENT OF TRANSPORTATION

ROAD NO.	COUNTY	FINANCIAL PROJECT ID
SR 35	HARDEE	446205-1-52-01

ROADWAY PLAN (41)

SHEET NO.

THE OFFICIAL RECORD OF THIS SHEET IS THE ELECTRONIC FILE DIGITALLY SIGNED AND SEALED UNDER RULE 61G15-23.004, F.A.C.

c:\pw_working\drmp01\d0103394\PLANRD01.dgn : SR 35 - PLAN 41 [SHEET]
CKramer 3/30/2026 1:50:33 PM

0 10 50
Feet

HARDEE HELP CENTER

MATCHLINE STA. 619+50.00

MATCHLINE STA. 626+50.00

620 621 622 623 624 625 626

℄ SURVEY SR 35 SB

N00°30'17"W

SR 35 (US 17) SB

+33.98
100.00' LT.

+44.00
100.00' LT.

+37.47
50.00' LT.

+47.50
50.00' LT.

R/W LINE

+44.46
50.00' RT.

+54.49
50.00' RT.

+47.96
100.00' RT.


+57.98
100.00' RT.

+14.03
186.90' RT.

+23.95
196.77' RT.

BE(D) BFOC(D) BT(D) OE

KEY MAP

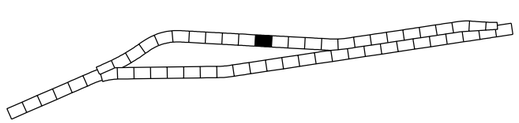

LEGEND

PAVEMENT MILLING & RESURFACING

REVISIONS			
DATE	DESCRIPTION	DATE	DESCRIPTION

ENGINEER OF RECORD

CODY BAYER, P.E.
LICENSE NUMBER: 90812
DRMP, INC.
941 LAKE BALDWIN LANE
ORLANDO, FL 32814

STATE OF FLORIDA
DEPARTMENT OF TRANSPORTATION

ROAD NO.	COUNTY	FINANCIAL PROJECT ID
SR 35	HARDEE	446205-1-52-01

ROADWAY PLAN (42)

SHEET NO.

THE OFFICIAL RECORD OF THIS SHEET IS THE ELECTRONIC FILE DIGITALLY SIGNED AND SEALED UNDER RULE 61G15-23.004, F.A.C.

c:\pw_working\drmp01\d0103394\PLANRD01.dgn : SR 35 - PLAN 42 [SHEET]
CKramer 3/30/2026 1:50:36 PM

0 10 50
Feet

MATCHLINE STA. 626+50.00

MATCHLINE STA. 633+50.00

627 628 629 630 631 632 633

WAUCHULA CEMETERY

R/W LINE

R/W LINE

N00°30'17"W

℄ SURVEY SR 35 SB

SR 35 (US 17) SB

+50.13
50.00' RT.

+67.00
50.00' RT.

+67.00
52.89' RT.


R/W LINE

R/W LINE

WINN-DIXIE

OE BE(D) BT(D) BFOC(D) W(D)

KEY MAP

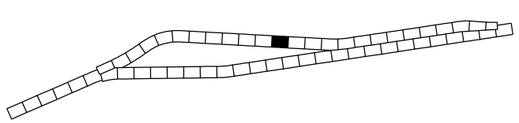

LEGEND

PAVEMENT MILLING & RESURFACING

REVISIONS			
DATE	DESCRIPTION	DATE	DESCRIPTION

ENGINEER OF RECORD

CODY BAYER, P.E.
LICENSE NUMBER: 90812
DRMP, INC.
941 LAKE BALDWIN LANE
ORLANDO, FL 32814

STATE OF FLORIDA
DEPARTMENT OF TRANSPORTATION

ROAD NO.	COUNTY	FINANCIAL PROJECT ID
SR 35	HARDEE	446205-1-52-01

ROADWAY PLAN (43)

SHEET NO.

THE OFFICIAL RECORD OF THIS SHEET IS THE ELECTRONIC FILE DIGITALLY SIGNED AND SEALED UNDER RULE 61G15-23.004, F.A.C.

c:\pw_working\drmp01\d0103394\PLANRD01.dgn : SR 35 - PLAN 43 [SHEET]
CKramer 3/30/2026 1:50:41 PM

0 10 50
Feet

DOLLAR GENERAL

MATCHLINE STA. 633+50.00

MATCHLINE STA. 640+50.00

634 635 636 637 638 639 640

STENSTROM RD

R/W LINE

+37.30
167.79' LT.

+86.97
173.24' LT.

+43.19
91.69' LT.

+37.52
67.79' LT.

+31.78
67.79' LT.

+26.90
50.00' LT.

SAWCUT,
MATCH EXIST.

+11.83
50.00' LT.

+90.20
24.60' LT.

+90.19
23.37' LT.

+41.19
50.00' LT.

+60.92
24.39' LT.

+60.91
23.28' LT.

+77.08
92.25' LT.

+87.45
73.24' LT.

BEGIN CONST. CURB AND GUTTER
+89.39, 38.50' LT.

MATCH EXIST.
END CONST. CURB AND GUTTER
+99.54, 31.54' LT.

+20.96
50.00' LT.

+15.69
31.22' LT.
MATCH EXIST.

MATCH EXIST.
CURB AND GUTTER
+15.88, 24.62' LT.

R 60'

CR-F

ADJUST MANHOLE

N00°30'17"W

℄ SURVEY SR 35 SB

SR 35 (US 17) SB


+43.14
50.00' RT.

+51.06
61.62' RT.
SAWCUT,
MATCH EXIST.

+93.15
50.00' RT.

+74.33
61.30' RT.

KEY MAP

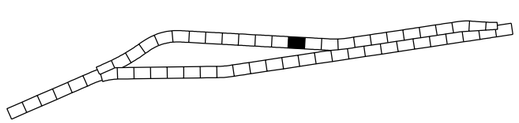

LEGEND

PAVEMENT MILLING & RESURFACING

DETECTABLE WARNING

REVISIONS			
DATE	DESCRIPTION	DATE	DESCRIPTION

ENGINEER OF RECORD

CODY BAYER, P.E.
LICENSE NUMBER: 90812
DRMP, INC.
941 LAKE BALDWIN LANE
ORLANDO, FL 32814

STATE OF FLORIDA
DEPARTMENT OF TRANSPORTATION


ROAD NO.	COUNTY	FINANCIAL PROJECT ID
SR 35	HARDEE	446205-1-52-01

ROADWAY PLAN (44)


SHEET NO.

THE OFFICIAL RECORD OF THIS SHEET IS THE ELECTRONIC FILE DIGITALLY SIGNED AND SEALED UNDER RULE 61G15-23.004, F.A.C.

c:\pw_working\drmp01\d0103394\PLANRD01.dgn : SR 35 - PLAN 44 [SHEET]
CKramer 3/30/2026 1:50:49 PM

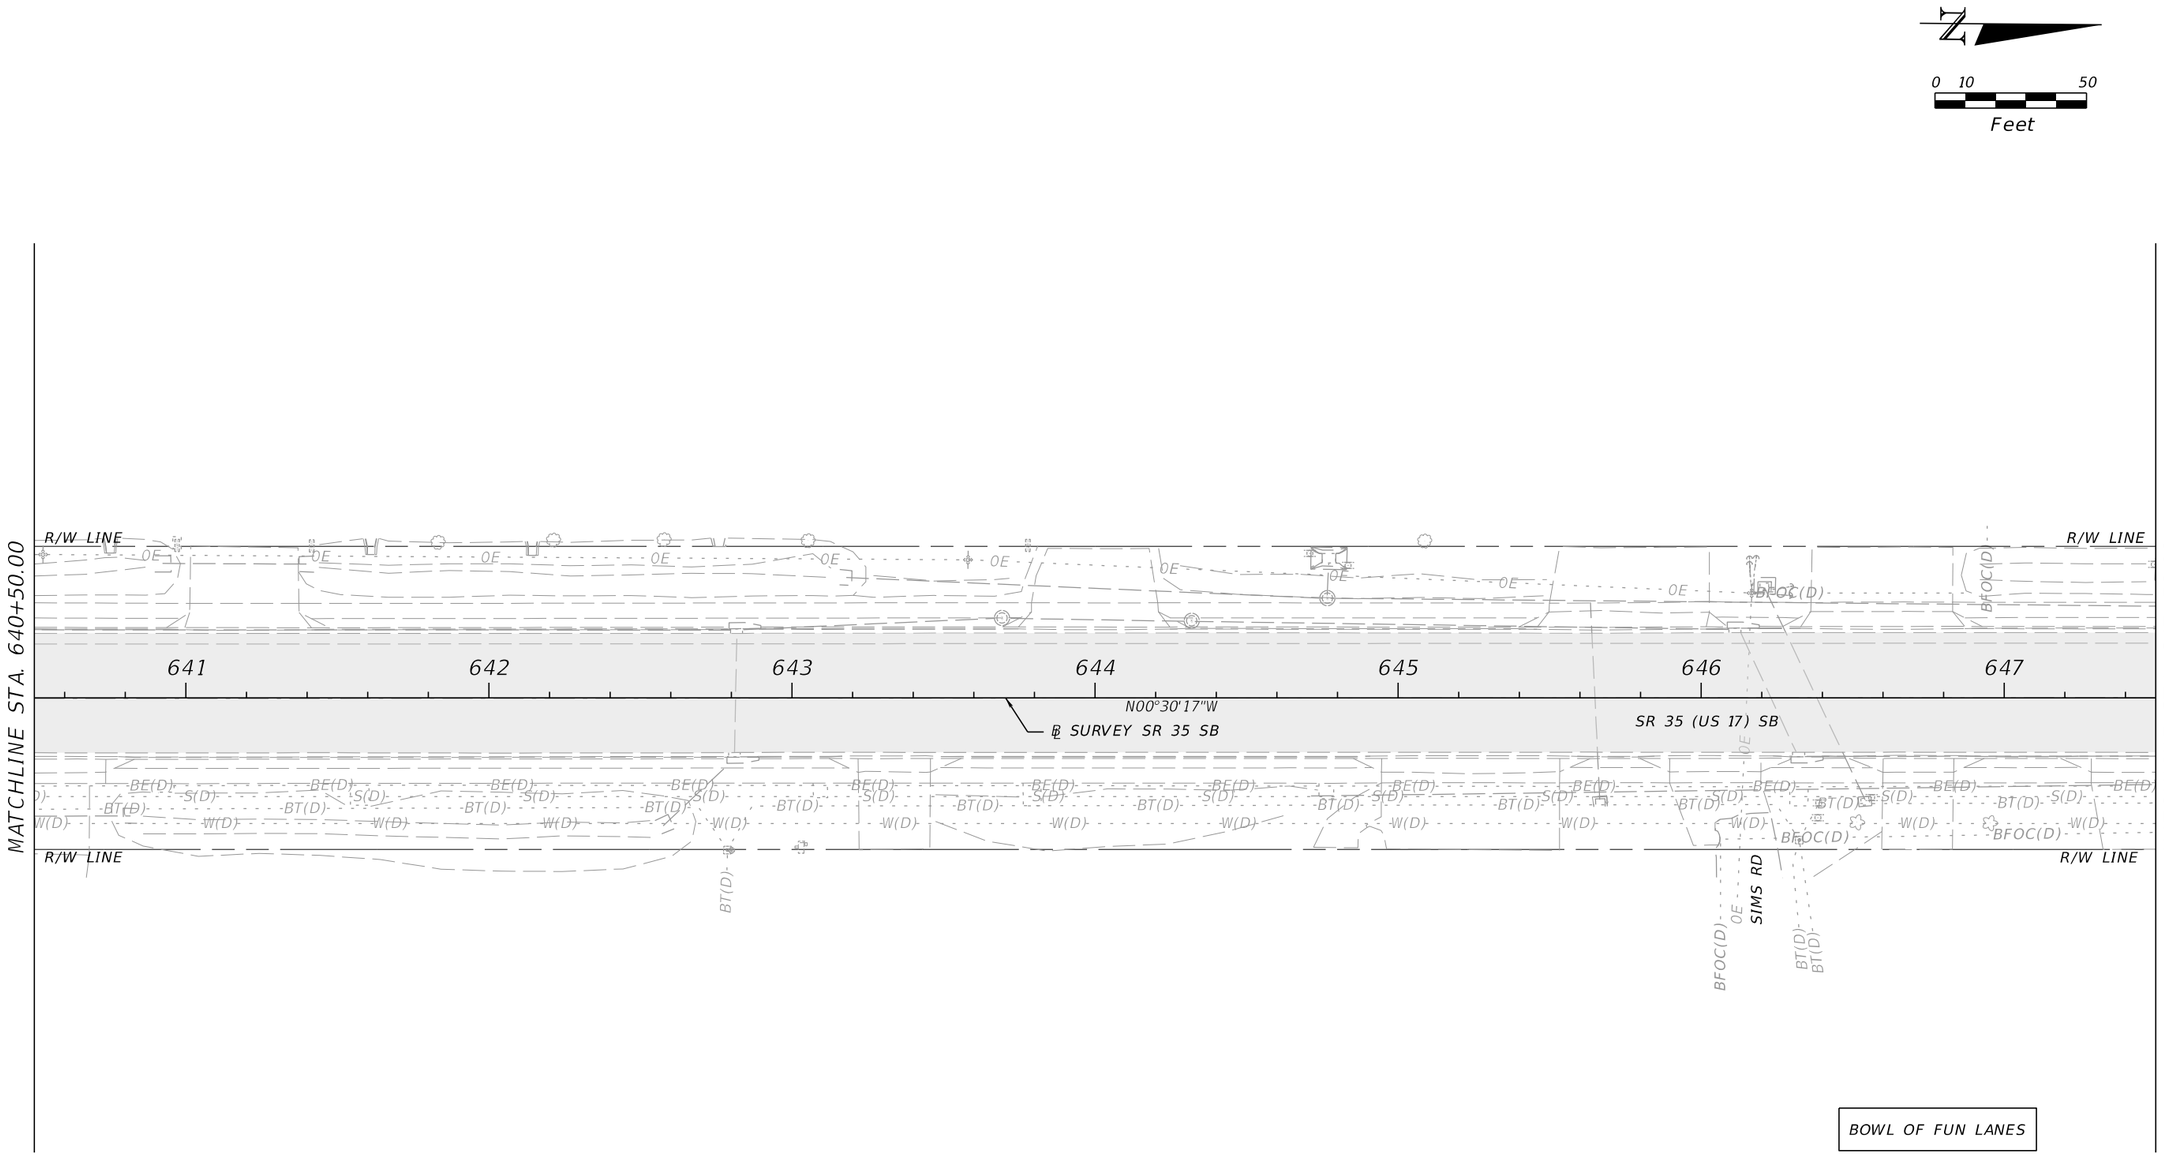

KEY MAP

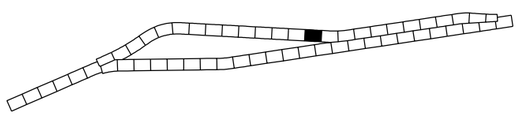

LEGEND

PAVEMENT MILLING & RESURFACING

REVISIONS			
DATE	DESCRIPTION	DATE	DESCRIPTION

ENGINEER OF RECORD

CODY BAYER, P.E.
LICENSE NUMBER: 90812
DRMP, INC.
941 LAKE BALDWIN LANE
ORLANDO, FL 32814

STATE OF FLORIDA
DEPARTMENT OF TRANSPORTATION

ROAD NO.	COUNTY	FINANCIAL PROJECT ID
SR 35	HARDEE	446205-1-52-01

ROADWAY PLAN (45)

SHEET NO.

THE OFFICIAL RECORD OF THIS SHEET IS THE ELECTRONIC FILE DIGITALLY SIGNED AND SEALED UNDER RULE 61G15-23.004, F.A.C.

c:\pw_working\drmp01\d0103394\PLANRD01.dgn : SR 35 - PLAN 45 [SHEET]
CKramer 3/30/2026 1:50:51 PM

N

0 10 50
Feet

MATCHLINE STA. 647+50.00

MATCHLINE STA. 654+50.00

R/W LINE

CARLTON ST

W GRAPEFRUIT ST

+39.42
162.00' LT.

+87.46
154.00' LT.

+01.90
132.99' LT.

+39.17
132.96' LT.

+00.40
40.98' LT.

+97.75
33.03' LT.
MATCH EXIST.
CURB AND GUTTER
+94.73, 30.76' LT.

7200/12460V

SAWCUT,
MATCH EXIST.

+48.32
83.25' LT.

+75.58
82.85' LT.

+90.27
24.72' LT.

+80.14
29.54' LT.
MATCH EXIST.

+39.96
62.00' LT.

+88.00
54.00' LT.

MATCH EXIST.
CURB AND GUTTER
+79.96, 23.79' LT.

+28.02
50.00' LT.

+09.11
33.00' LT.

+99.95
33.00' LT.

SAWCUT,
MATCH EXIST.

+26.22
38.95' LT.

+36.24
33.00' LT.

+36.87
24.31' LT.

648 649 650 651 652 653 654

CR-G

N00°30'17"W

℄ SURVEY SR 35 SB

PC STA. +07.65

SR 35 (US 17) SB

CURVE SB-3

CR-C

+04.27
33.00' RT.
MATCH EXIST.
CURB AND GUTTER
+95.75, 24.32' RT.

+93.83
30.29' RT.
MATCH EXIST.

+83.33
35.27' RT.
MATCH EXIST.

MATCH EXIST.
CURB AND GUTTER
+76.50, 36.11' RT.

+81.17
54.69' RT.

+80.42
54.65' RT.

MCDONALD'S

+20.43
50.00' RT.

+44.82
79.44' RT.

SAWCUT,
MATCH EXIST.

+86.61
0.00' RT.

7200/12460V

CURVE DATA CURVE SB-3
PI STA. = 654+98.26
Δ = 11°40'40" (LT)
D = 01°30'00"
T = 390.61
L = 778.52
R = 3,819.72
PC STA. = 651+07.65
PT STA. = 658+86.17
e = MATCH EXIST.

KEY MAP

LEGEND

PAVEMENT MILLING & RESURFACING

DETECTABLE WARNING

REVISIONS			
DATE	DESCRIPTION	DATE	DESCRIPTION

ENGINEER OF RECORD

CODY BAYER, P.E.
LICENSE NUMBER: 90812
DRMP, INC.
941 LAKE BALDWIN LANE
ORLANDO, FL 32814


STATE OF FLORIDA
DEPARTMENT OF TRANSPORTATION

ROAD NO.	COUNTY	FINANCIAL PROJECT ID
SR 35	HARDEE	446205-1-52-01

ROADWAY PLAN (46)


SHEET NO.

THE OFFICIAL RECORD OF THIS SHEET IS THE ELECTRONIC FILE DIGITALLY SIGNED AND SEALED UNDER RULE 61G15-23.004, F.A.C.

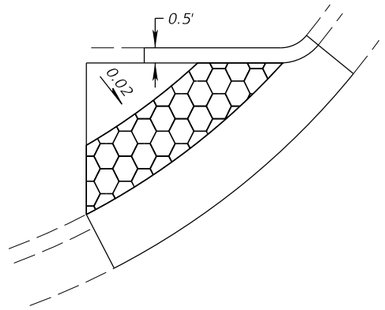

MODIFIED CR-G CURB RAMP DETAIL

N.T.S.

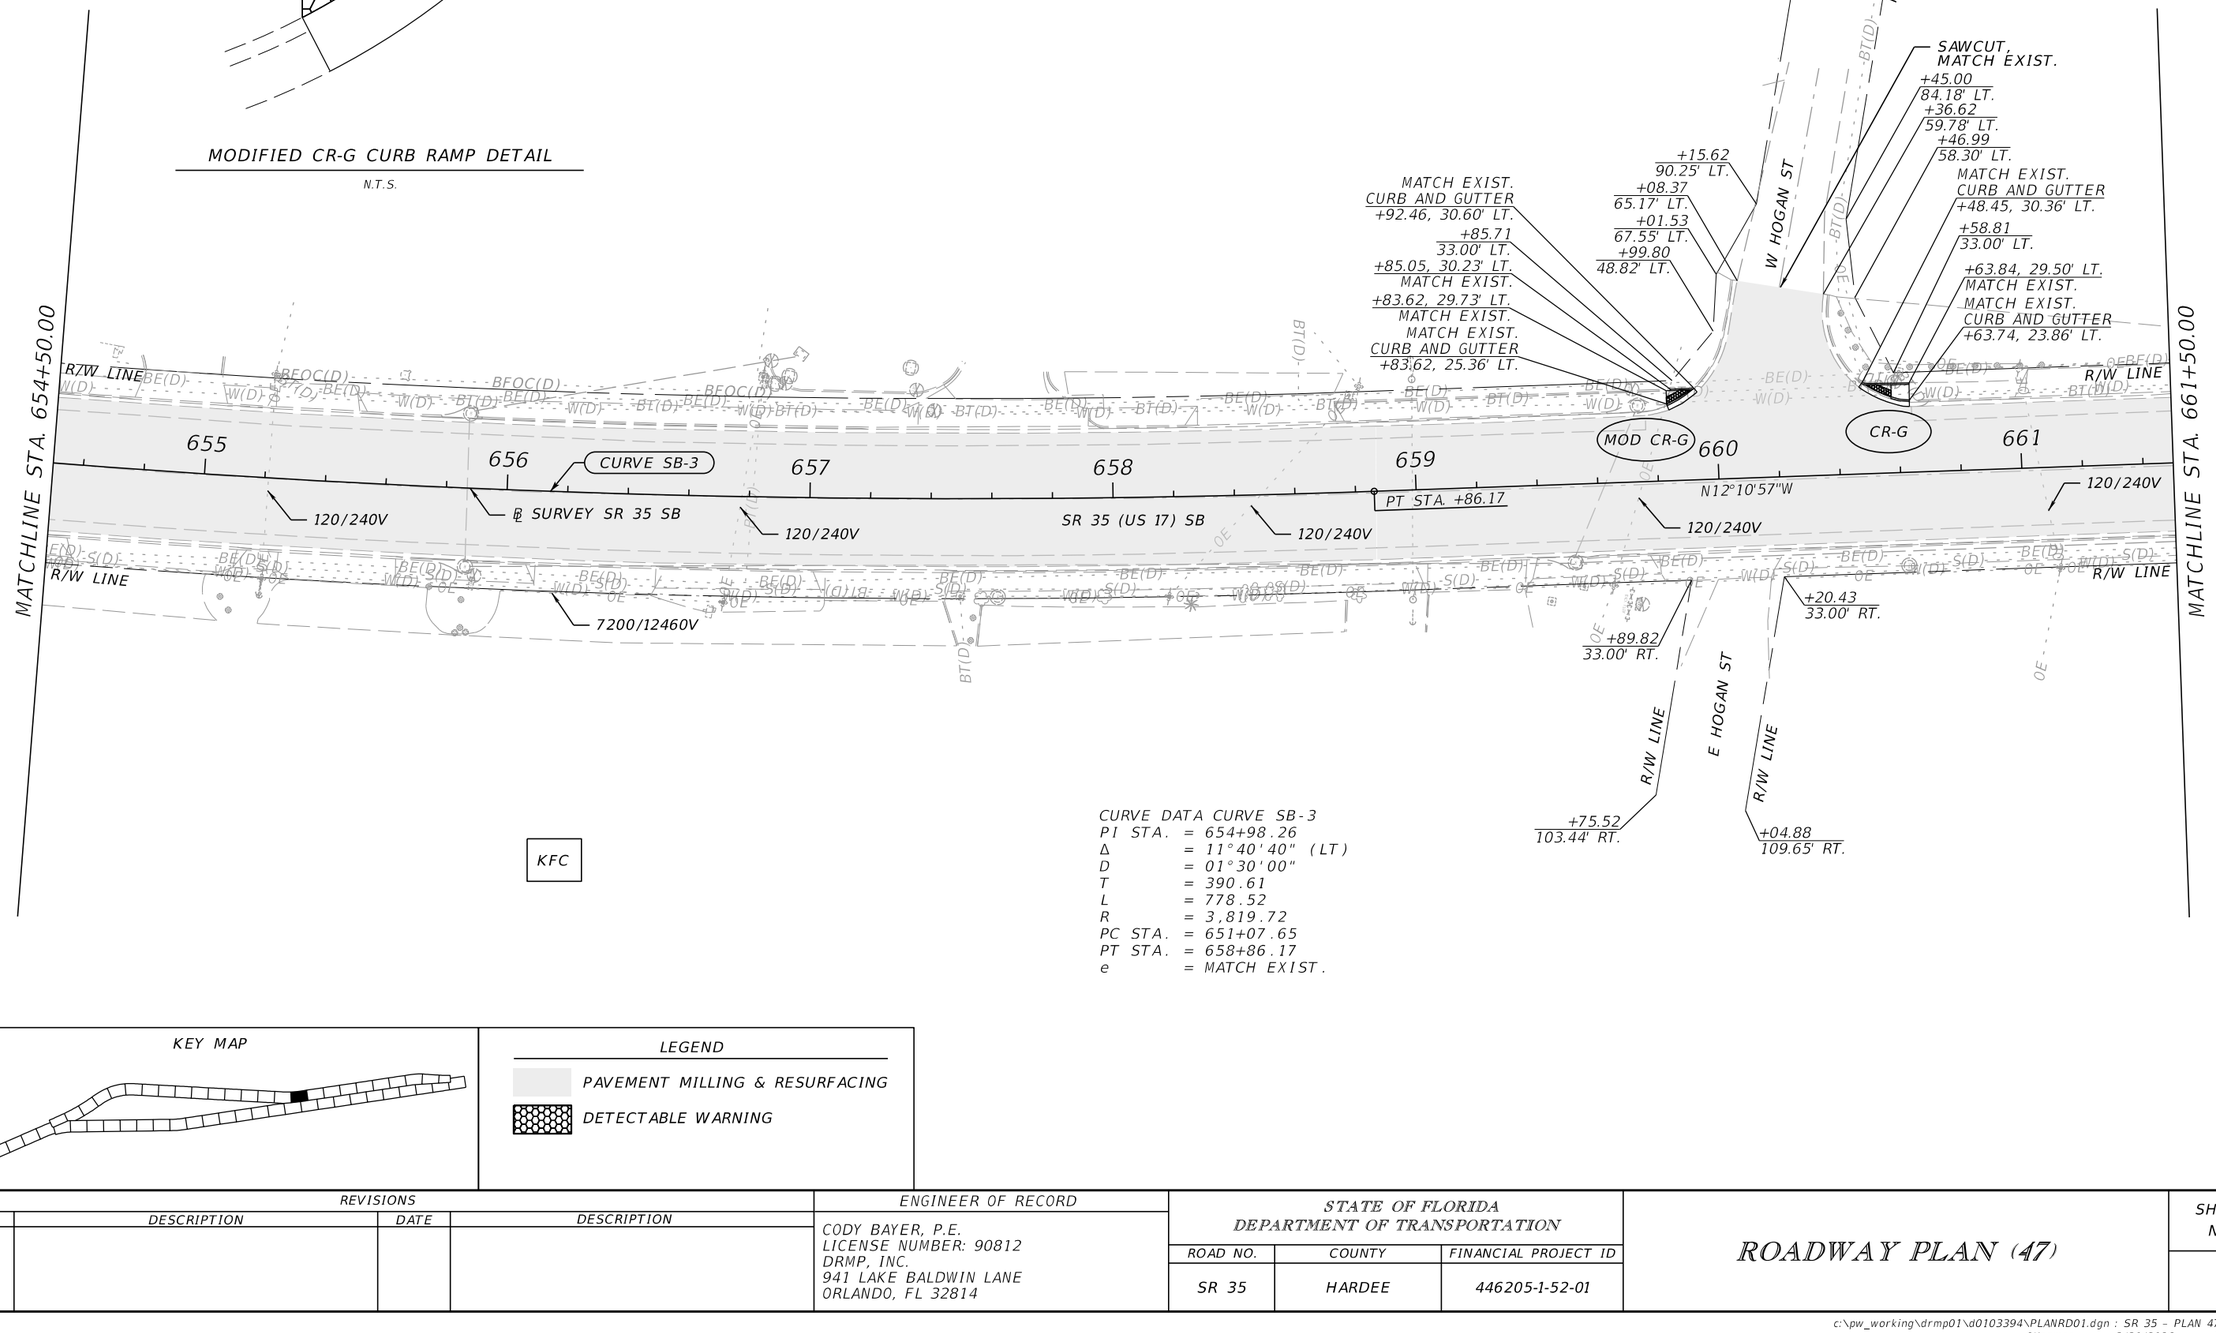

CURVE DATA CURVE SB-3
PI STA. = 654+98.26
Δ = 11°40'40" (LT)
D = 01°30'00"
T = 390.61
L = 778.52
R = 3,819.72
PC STA. = 651+07.65
PT STA. = 658+86.17
e = MATCH EXIST.

KEY MAP

LEGEND

PAVEMENT MILLING & RESURFACING

DETECTABLE WARNING

REVISIONS			
DATE	DESCRIPTION	DATE	DESCRIPTION

ENGINEER OF RECORD

CODY BAYER, P.E.
LICENSE NUMBER: 90812
DRMP, INC.
941 LAKE BALDWIN LANE
ORLANDO, FL 32814

STATE OF FLORIDA
DEPARTMENT OF TRANSPORTATION


ROAD NO.	COUNTY	FINANCIAL PROJECT ID
SR 35	HARDEE	446205-1-52-01

ROADWAY PLAN (47)


SHEET NO.

THE OFFICIAL RECORD OF THIS SHEET IS THE ELECTRONIC FILE DIGITALLY SIGNED AND SEALED UNDER RULE 61G15-23.004, F.A.C.

c:\pw_working\drmp01\d0103394\PLANRD01.dgn : SR 35 - PLAN 47 [SHEET]
CKramer 3/30/2026 1:51:18 PM

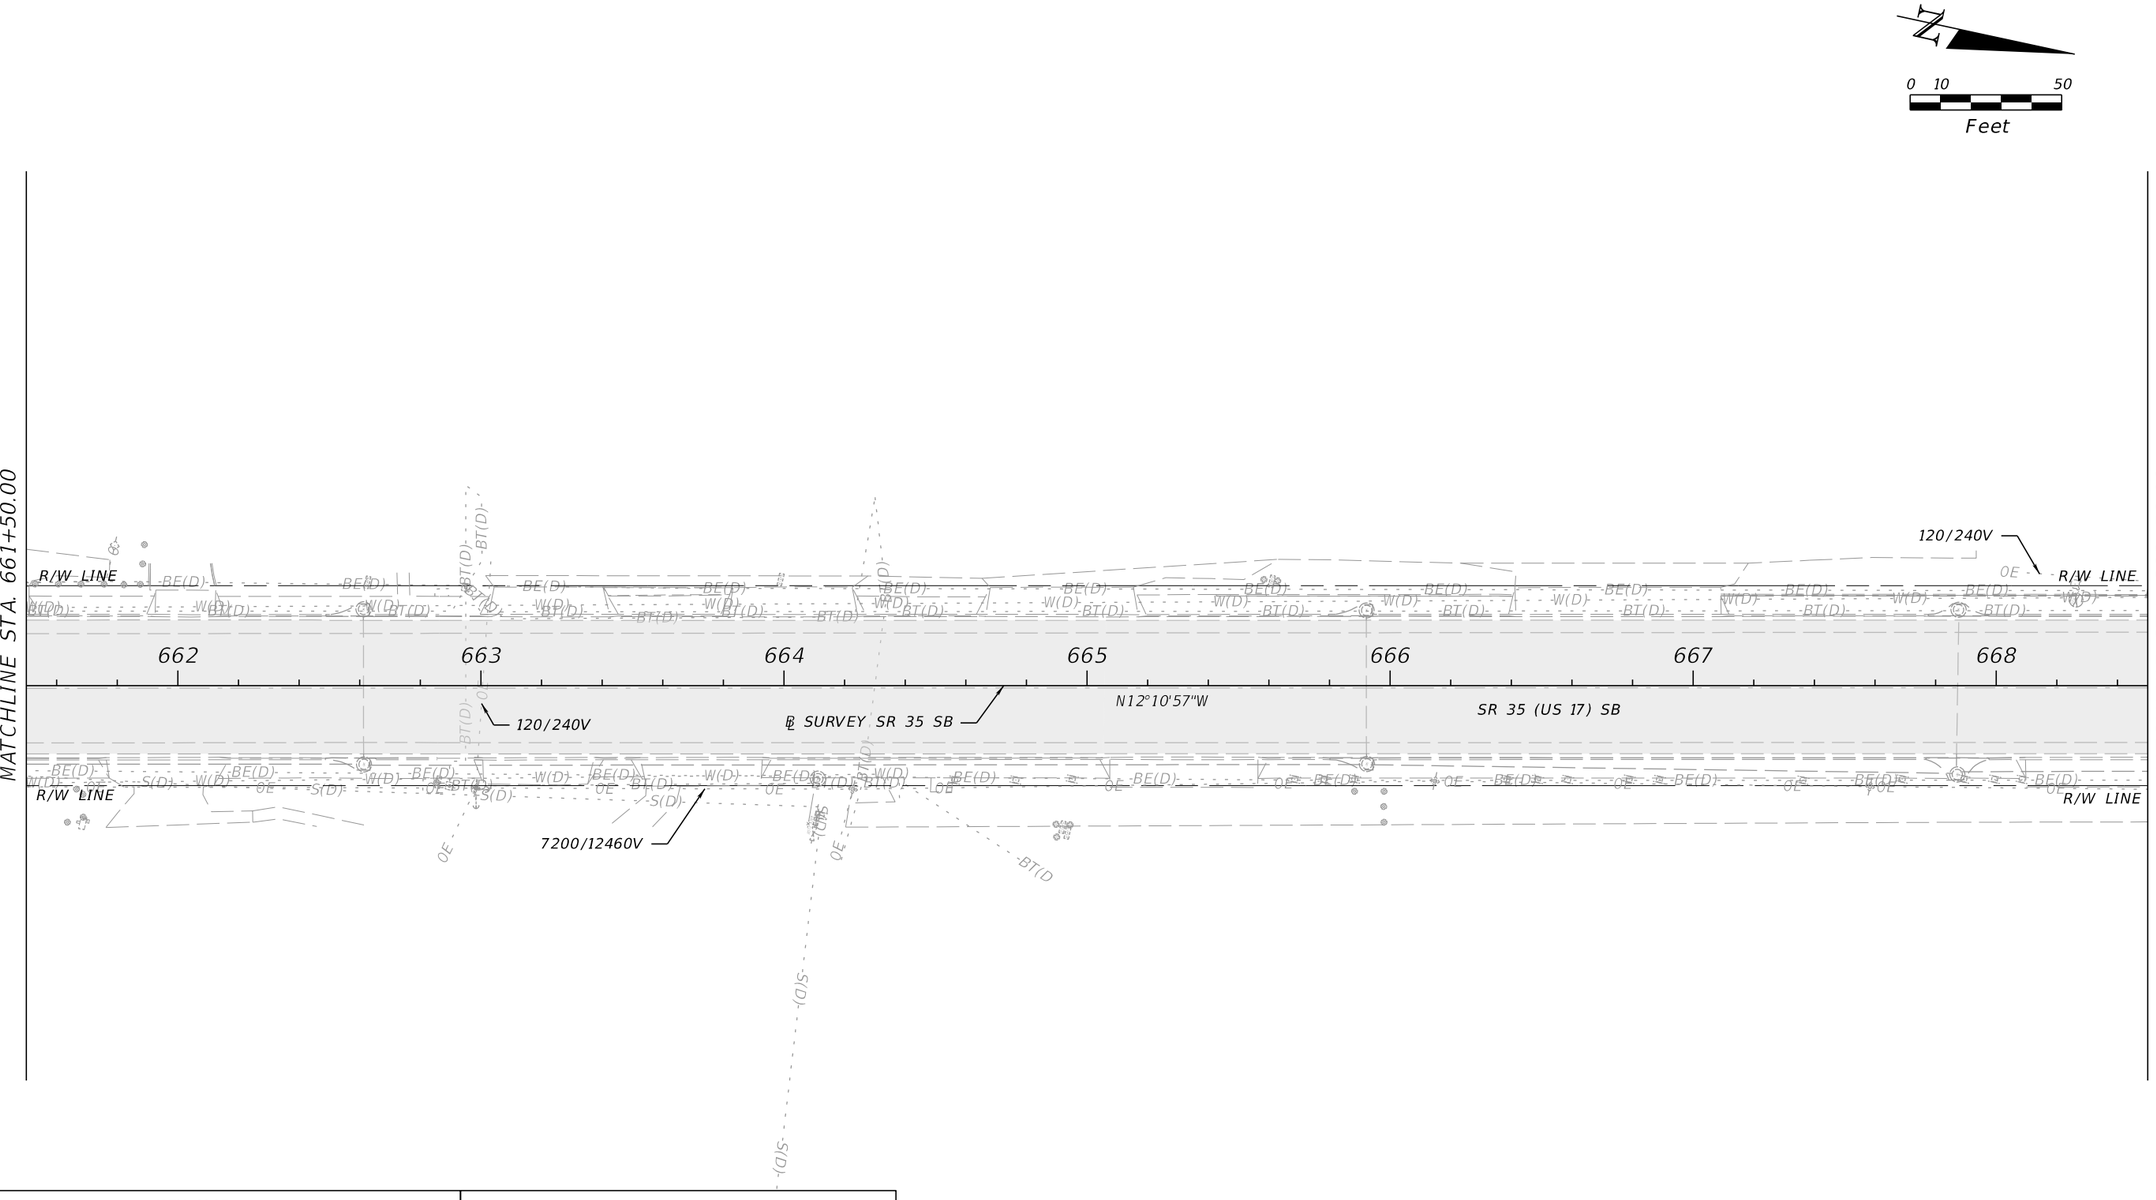

KEY MAP

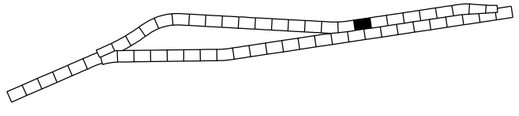

LEGEND

PAVEMENT MILLING & RESURFACING

REVISIONS			
DATE	DESCRIPTION	DATE	DESCRIPTION

ENGINEER OF RECORD

CODY BAYER, P.E.
LICENSE NUMBER: 90812
DRMP, INC.
941 LAKE BALDWIN LANE
ORLANDO, FL 32814

STATE OF FLORIDA
DEPARTMENT OF TRANSPORTATION


ROAD NO.	COUNTY	FINANCIAL PROJECT ID
SR 35	HARDEE	446205-1-52-01

ROADWAY PLAN (48)


SHEET NO.

THE OFFICIAL RECORD OF THIS SHEET IS THE ELECTRONIC FILE DIGITALLY SIGNED AND SEALED UNDER RULE 61G15-23.004, F.A.C.

c:\pw_working\drmp01\d0103394\PLANRD01.dgn : SR 35 - PLAN 48 [SHEET]
CKramer 3/30/2026 1:51:24 PM

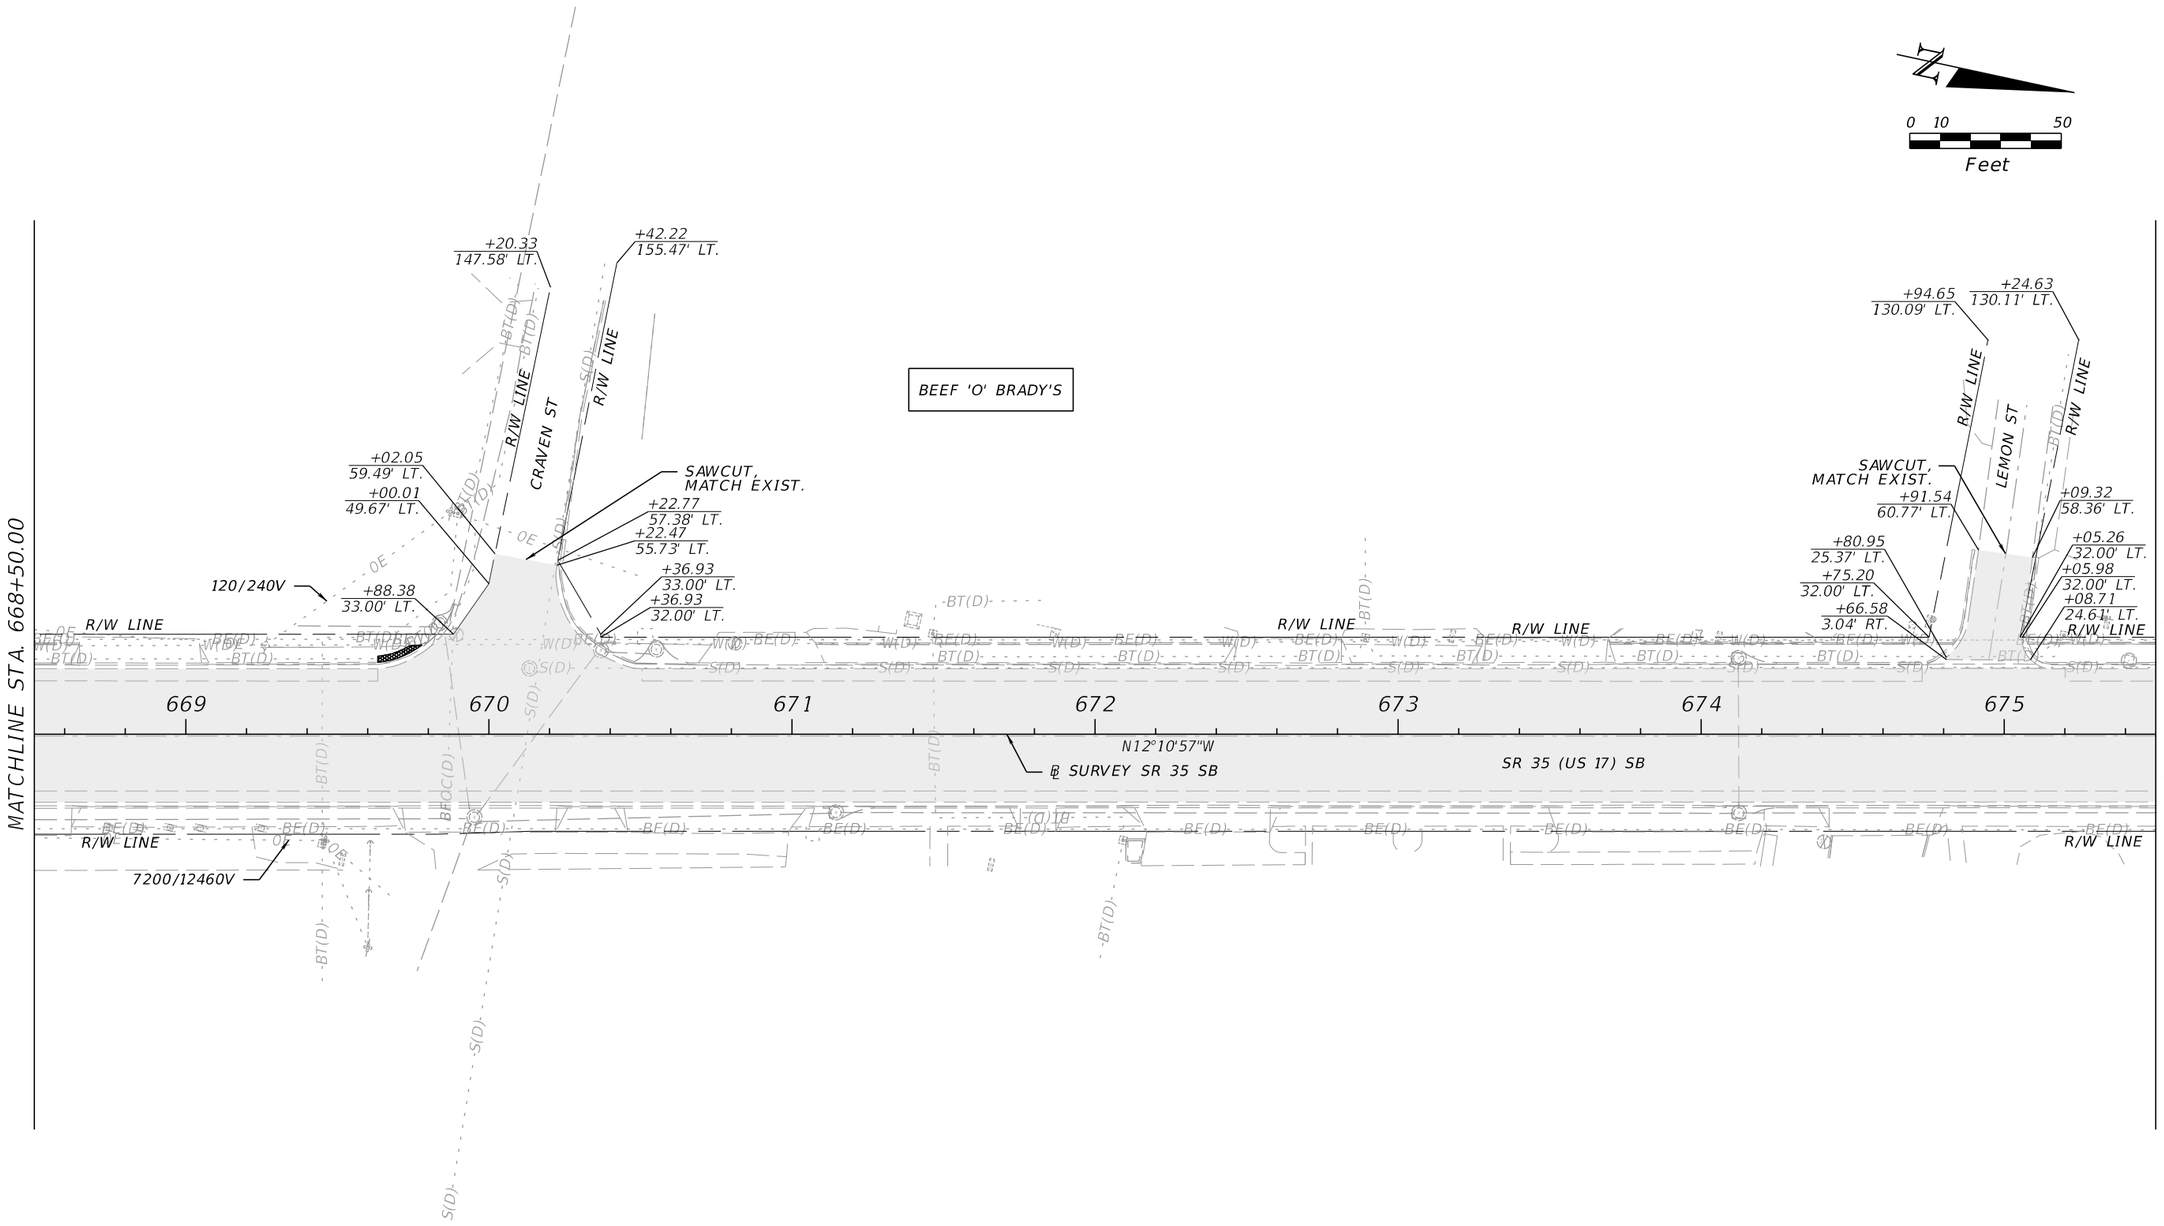

KEY MAP

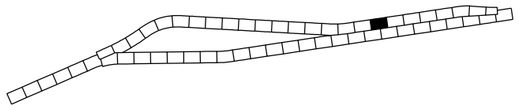

LEGEND

PAVEMENT MILLING & RESURFACING

DETECTABLE WARNING

REVISIONS			
DATE	DESCRIPTION	DATE	DESCRIPTION

ENGINEER OF RECORD

CODY BAYER, P.E.
LICENSE NUMBER: 90812
DRMP, INC.
941 LAKE BALDWIN LANE
ORLANDO, FL 32814

STATE OF FLORIDA
DEPARTMENT OF TRANSPORTATION


ROAD NO.	COUNTY	FINANCIAL PROJECT ID
SR 35	HARDEE	446205-1-52-01

ROADWAY PLAN (49)

SHEET NO.

THE OFFICIAL RECORD OF THIS SHEET IS THE ELECTRONIC FILE DIGITALLY SIGNED AND SEALED UNDER RULE 61G15-23.004, F.A.C.

c:\pw_working\drmp01\d0103394\PLANRD01.dgn : SR 35 - PLAN 49 [SHEET]
CKramer 3/30/2026 1:51:37 PM

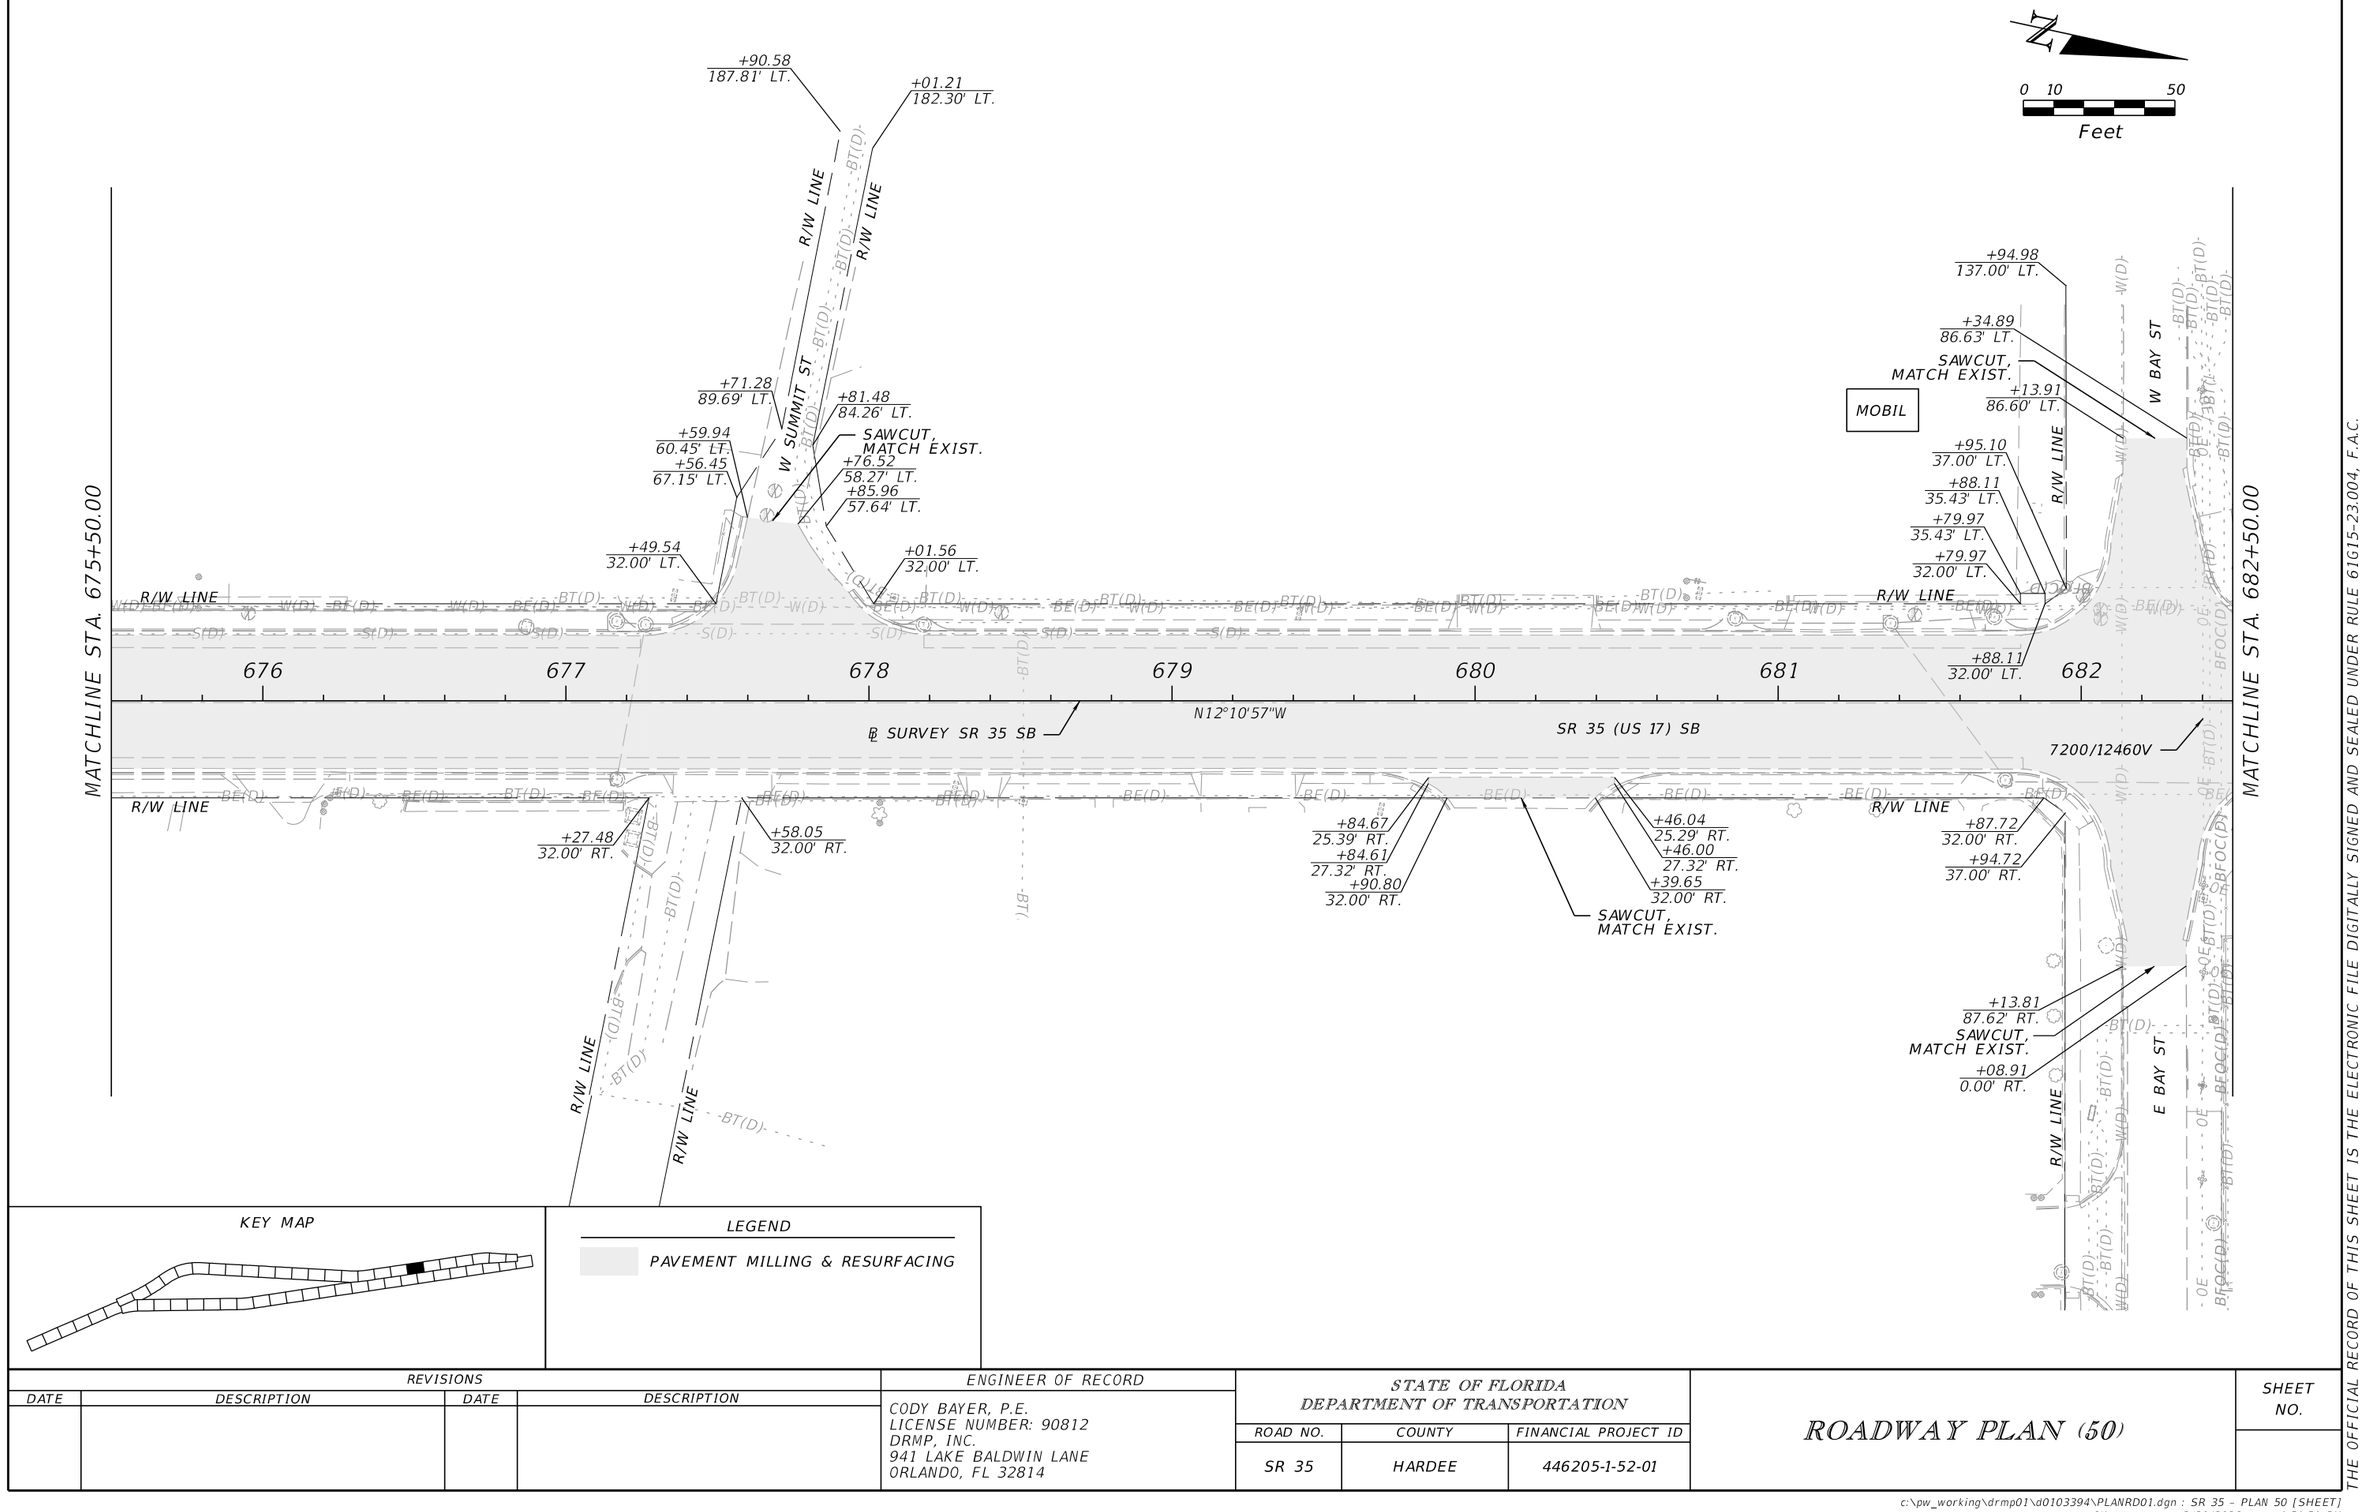

KEY MAP

LEGEND

PAVEMENT MILLING & RESURFACING

REVISIONS			
DATE	DESCRIPTION	DATE	DESCRIPTION

ENGINEER OF RECORD

CODY BAYER, P.E.
LICENSE NUMBER: 90812
DRMP, INC.
941 LAKE BALDWIN LANE
ORLANDO, FL 32814

STATE OF FLORIDA
DEPARTMENT OF TRANSPORTATION

ROAD NO.	COUNTY	FINANCIAL PROJECT ID
SR 35	HARDEE	446205-1-52-01

ROADWAY PLAN (50)

SHEET NO.

THE OFFICIAL RECORD OF THIS SHEET IS THE ELECTRONIC FILE DIGITALLY SIGNED AND SEALED UNDER RULE 61G15-23.004, F.A.C.

c:\pw_working\drmp01\d0103394\PLANRD01.dgn : SR 35 - PLAN 50 [SHEET]
CKramer 3/30/2026 1:51:51 PM

N

0 10 50
Feet

MATCHLINE STA. 682+50.00

+53.97
137.00' LT.
R/W LINE
+54.39
44.01' LT.
+58.43
44.03' LT.
+55.62
36.15' LT.
+58.47
36.16' LT.
+61.45
32.00' LT.
R/W LINE
+22.70
45.00' LT.
+22.70
32.00' LT.
+32.70
45.00' LT.
+32.70
32.00' LT.
R/W LINE
+64.82
136.00' LT.
R/W LINE
+81.48
65.16' LT.
+64.89
36.00' LT.
+59.89
32.00' LT.
W ORANGE ST
+25.11
136.00' LT.
7200/12460V
R/W LINE
SAWCUT,
MATCH EXIST.
+09.64
63.36' LT.
+24.93
36.00' LT.
+33.92
30.00' LT.
R/W LINE

683 684 685 686 687 688 689

ADJUST MANHOLE
ADJUST MANHOLE
ADJUST MANHOLE
℄ SURVEY SR 35 SB
N12°10'57"W
SR 35 (US 17) SB

R/W LINE
+61.70
32.00' RT.
+54.70
36.00' RT.
R/W LINE
CITY OF WAUCHULA
ELECTRICAL SUBSTATION
FAMILY DOLLAR
+56.49
32.00' RT.
+64.48
38.00' RT.
+76.71
46.53' RT.
SAWCUT,
MATCH EXIST.
R/W LINE
E ORANGE ST
+64.36
138.00' RT.
+32.51
30.00' RT.
+24.42
36.00' RT.
+09.31
48.64' RT.
R/W LINE
+22.93
135.99' RT.
R/W LINE

MATCHLINE STA. 689+50.00

KEY MAP

LEGEND

PAVEMENT MILLING & RESURFACING

REVISIONS			
DATE	DESCRIPTION	DATE	DESCRIPTION

ENGINEER OF RECORD

CODY BAYER, P.E.
LICENSE NUMBER: 90812
DRMP, INC.
941 LAKE BALDWIN LANE
ORLANDO, FL 32814

STATE OF FLORIDA
DEPARTMENT OF TRANSPORTATION

ROAD NO.	COUNTY	FINANCIAL PROJECT ID
SR 35	HARDEE	446205-1-52-01

ROADWAY PLAN (51)

SHEET NO.

THE OFFICIAL RECORD OF THIS SHEET IS THE ELECTRONIC FILE DIGITALLY SIGNED AND SEALED UNDER RULE 61G15-23.004, F.A.C.

c:\pw_working\drmp01\d0103394\PLANRD01.dgn : SR 35 - PLAN 51 [SHEET]
CKramer 3/30/2026 1:52:05 PM

N

0 10 50
Feet

MATCHLINE STA. 689+50.00

690 691 692 693 694 695 696

MATCHLINE STA. 696+50.00

SR 636 (W MAIN ST)

R/W LINE

+34.72
128.79' LT.

+52.22
45.00' LT.

+95.87
130.00' LT.

SAWCUT,
MATCH EXIST.
+76.53
44.98' LT.

MATCH EXIST.
CURB AND GUTTER
+84.09, 34.51' LT.

CONST. TYPE F C&G
TRANSITIONS AND
MAINTAIN POSITIVE DRAINAGE

MATCH EXIST.
CURB AND GUTTER
+00.13, 2.03' RT.

+91.48
19.24' LT.

+91.49
20.19' LT.

+01.90
30.00' LT.

+32.04
30.00' LT.

+42.54
20.28' LT.

+42.50
19.25' LT.

WAUCHULA VETERAN'S
MEMORIAL

+04.54
137.00' LT.

SAWCUT,
MATCH EXIST.
+23.97
59.41' LT.

+04.57
37.00' LT.

+97.57
30.00' LT.

W PALMETTO ST

ADJUST MANHOLE

ADJUST MANHOLE

N12°10'57"W
℄ SURVEY SR 35 SB

ADJUST MANHOLE

SR 35 (US 17) SB

+35.37
30.00' RT.

+45.64
40.97' RT.

SAWCUT,
MATCH EXIST.

E MAIN ST

MATCH EXIST.
CURB AND GUTTER
+01.00, 20.20' RT.

CONST. TYPE F C&G
TRANSITIONS AND
MAINTAIN POSITIVE DRAINAGE

MATCH EXIST.
CURB AND GUTTER
+83.63, 33.87' RT.

+78.91
40.33' RT.

+94.36
104.66' RT.

+87.59
30.14' RT.

+10.03
41.03' RT.

+04.58
53.14' RT.

SAWCUT,
MATCH EXIST.

E PALMETTO ST

120/240V

+04.57
153.14' RT.

KEY MAP

LEGEND

PAVEMENT MILLING & RESURFACING

DETECTABLE WARNING

REVISIONS			
DATE	DESCRIPTION	DATE	DESCRIPTION

ENGINEER OF RECORD

CODY BAYER, P.E.
LICENSE NUMBER: 90812
DRMP, INC.
941 LAKE BALDWIN LANE
ORLANDO, FL 32814

STATE OF FLORIDA
DEPARTMENT OF TRANSPORTATION


ROAD NO.	COUNTY	FINANCIAL PROJECT ID
SR 35	HARDEE	446205-1-52-01

ROADWAY PLAN (52)

SHEET NO.

THE OFFICIAL RECORD OF THIS SHEET IS THE ELECTRONIC FILE DIGITALLY SIGNED AND SEALED UNDER RULE 61G15-23.004, F.A.C.

c:\pw_working\drmp01\d0103394\PLANRD01.dgn : SR 35 - PLAN 52 [SHEET]
CKramer 3/30/2026 1:52:21 PM

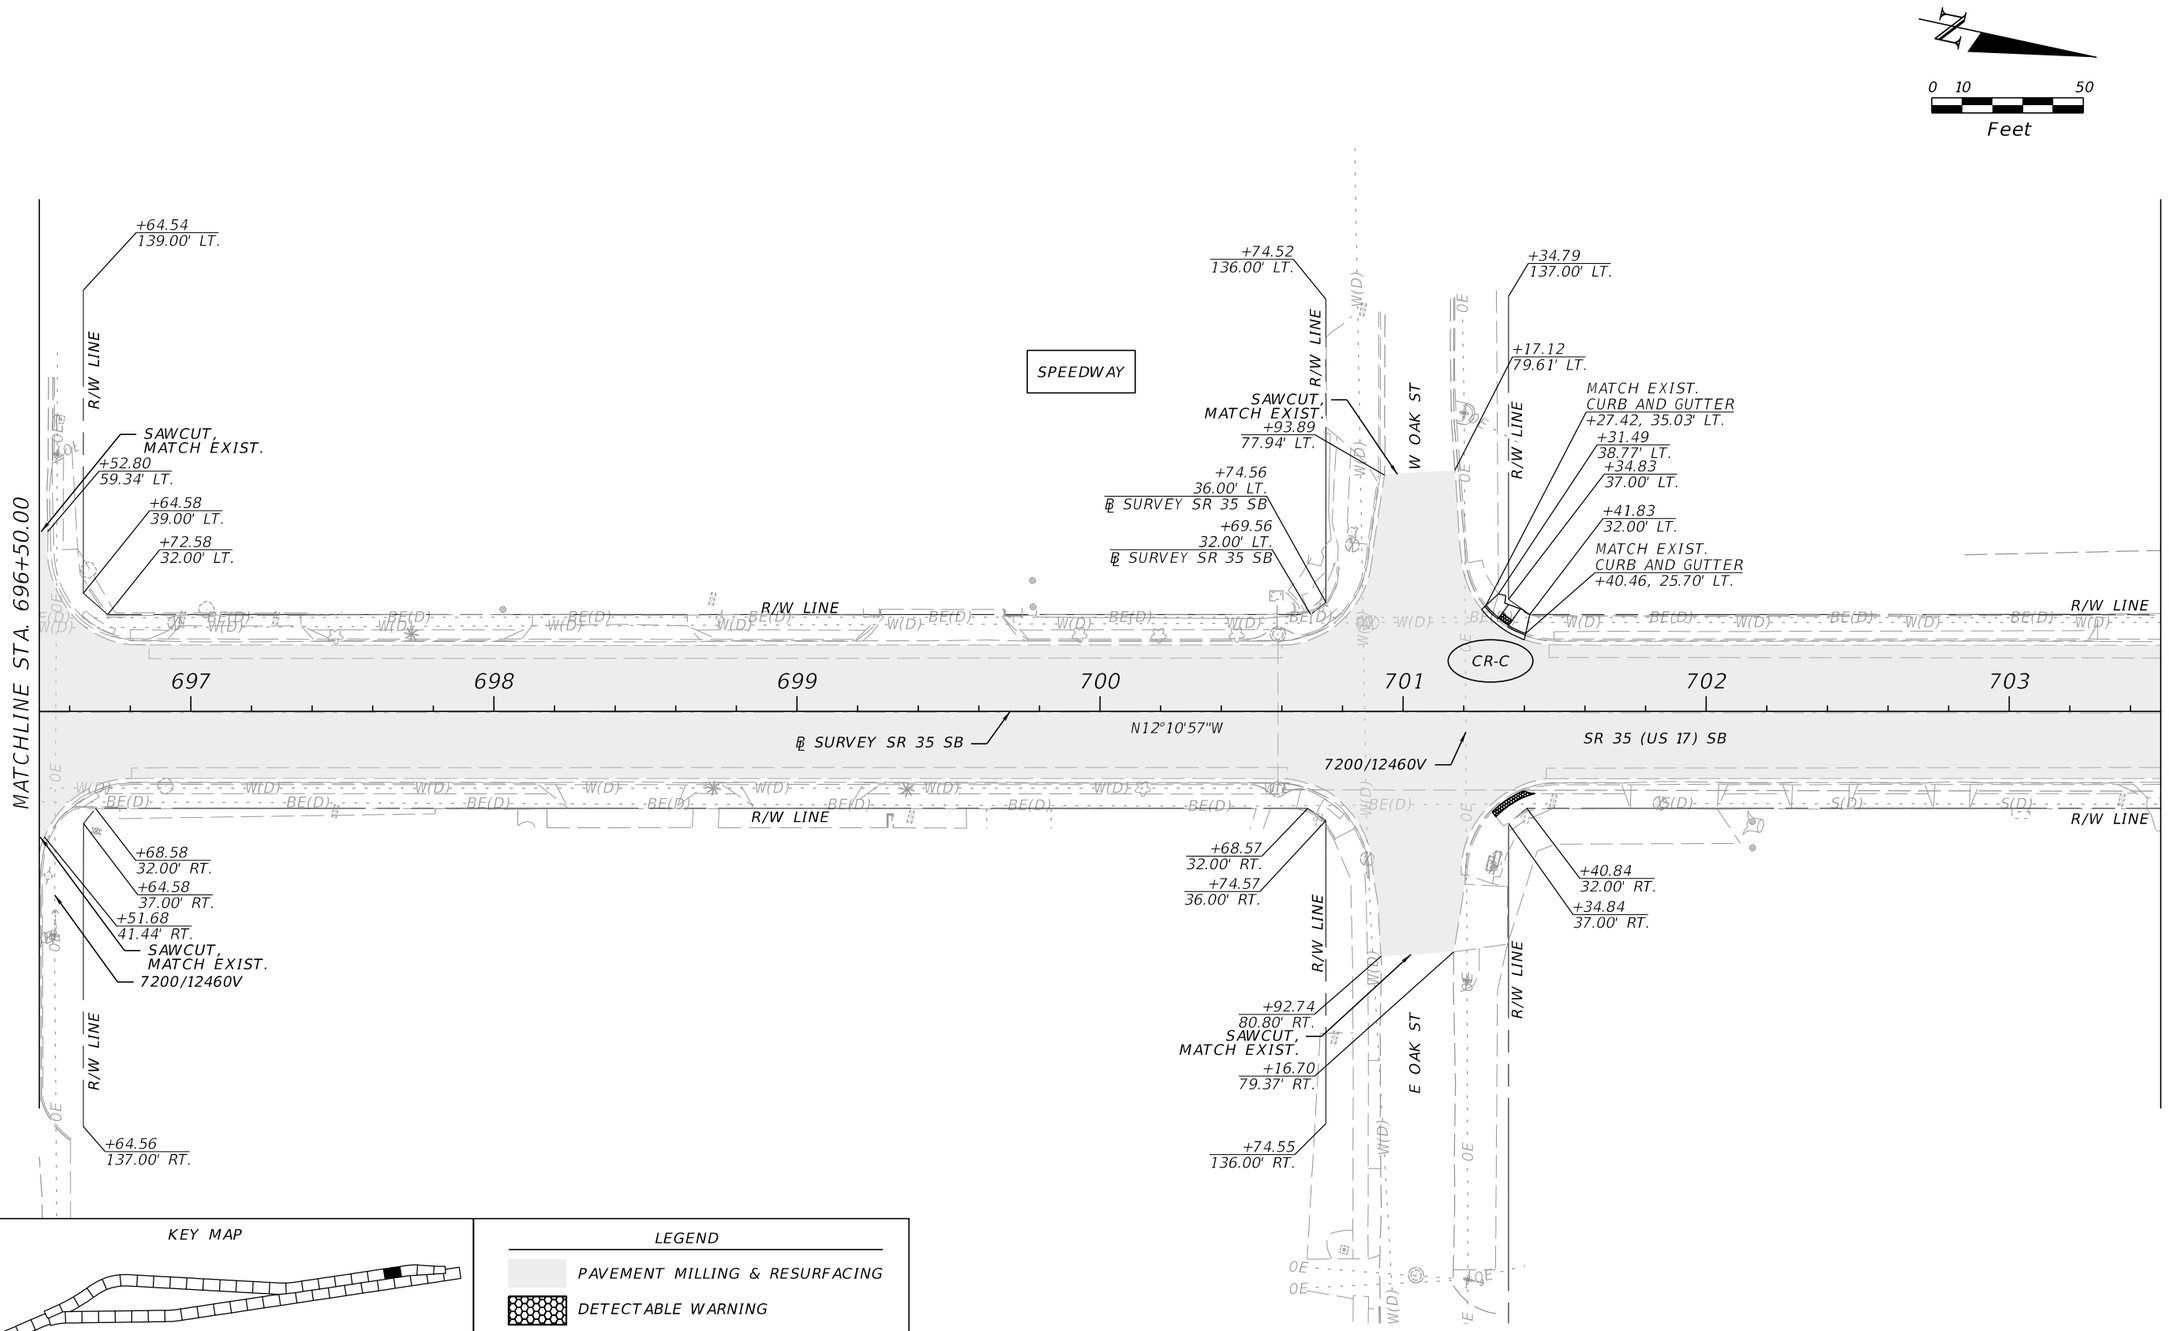

REVISIONS			
DATE	DESCRIPTION	DATE	DESCRIPTION

ENGINEER OF RECORD

CODY BAYER, P.E.
LICENSE NUMBER: 90812
DRMP, INC.
941 LAKE BALDWIN LANE
ORLANDO, FL 32814

STATE OF FLORIDA
DEPARTMENT OF TRANSPORTATION

ROAD NO.	COUNTY	FINANCIAL PROJECT ID
SR 35	HARDEE	446205-1-52-01

ROADWAY PLAN (53)


SHEET NO.

THE OFFICIAL RECORD OF THIS SHEET IS THE ELECTRONIC FILE DIGITALLY SIGNED AND SEALED UNDER RULE 61G15-23.004, F.A.C.

0 10 50
Feet


+88.77
130.06' LT.
℄ SURVEY SR 35 SB
+07.40
95.78' LT.
SAWCUT,
MATCH EXIST.
+88.19
95.66' LT.
MATCH EXIST.
CURB AND GUTTER
+83.44, 33.59' LT.
+72.90
32.02' LT.
MATCH EXIST.
+69.18
32.00' LT.
MATCH EXIST.
CURB AND GUTTER
+73.19, 24.38' LT.
R/W LINE
LOUISIANA ST
MOD CR-G
ADJUST MANHOLE
+31.24
132.00' LT.
℄ SURVEY SR 35 SB
R/W LINE
+31.10
32.00' LT.
R/W LINE
BUDGET INN WAUCHULA
+51.03
32.00' LT.
+82.70
44.63' LT.
MATCH EXIST.
CURB AND GUTTER
+85.64, 31.25' LT.
+73.56
33.98' LT.
+69.66
29.98' LT.
+60.43
29.98' LT.
MATCH EXIST.
MATCH EXIST.
CURB AND GUTTER
+60.41, 23.89' LT.
+76.42
144.41' LT.
R/W LINE
+37.94
31.99' LT.
CR-G
CR-G
GEORGIA ST
+31.97
149.13' LT.
+02.20
96.27' LT.
SAWCUT,
MATCH EXIST.
+24.59
96.30' LT.
R/W LINE
+41.02
50.00' LT.
MATCH EXIST.
CURB AND GUTTER
+38.63, 34.19' LT.
+63.09
32.25' LT.
MATCH EXIST.
MATCH EXIST.
CURB AND GUTTER
+62.96, 25.29' LT.
R/W LINE
MATCHLINE STA. 703+50.00
704
705
706
707
708
709
710
MATCHLINE STA. 710+50.00
N12°10'57"W
PC STA. +51.03
SR 35 (US 17) SB
℄ SURVEY SR 35 SB
CURVE SB-4
R/W LINE
+19.37
32.00' RT.
+19.37
44.00' RT.
+49.17
38.00' RT.
+49.17
44.00' RT.
+17.22
38.00' RT.
+17.22
50.00' RT.
R/W LINE
7200/12460V

CURVE DATA CURVE SB-4
PI STA. = 708+59.83
Δ = 12°28'42" (RT)
D = 03°00'00"
T = 208.80
L = 415.94
R = 1,909.86
PC STA. = 706+51.03
PT STA. = 710+66.97
e = MATCH EXIST.

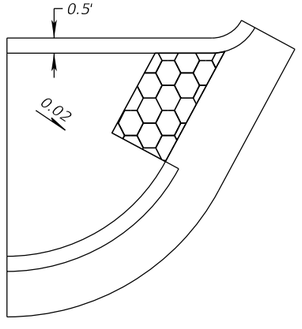

MODIFIED CR-G CURB RAMP DETAIL
N.T.S.

KEY MAP

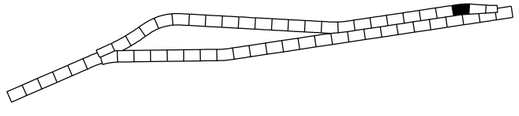

LEGEND
PAVEMENT MILLING & RESURFACING
DETECTABLE WARNING

REVISIONS			
DATE	DESCRIPTION	DATE	DESCRIPTION

ENGINEER OF RECORD
CODY BAYER, P.E.
LICENSE NUMBER: 90812
DRMP, INC.
941 LAKE BALDWIN LANE
ORLANDO, FL 32814

STATE OF FLORIDA
DEPARTMENT OF TRANSPORTATION


ROAD NO.	COUNTY	FINANCIAL PROJECT ID
SR 35	HARDEE	446205-1-52-01

ROADWAY PLAN (54)


SHEET NO.

THE OFFICIAL RECORD OF THIS SHEET IS THE ELECTRONIC FILE DIGITALLY SIGNED AND SEALED UNDER RULE 61G15-23.004, F.A.C.

c:\pw_working\drmp01\d0103394\PLANRD01.dgn : SR 35 - PLAN 54 [SHEET]
CKramer 3/30/2026 2:40:15 PM

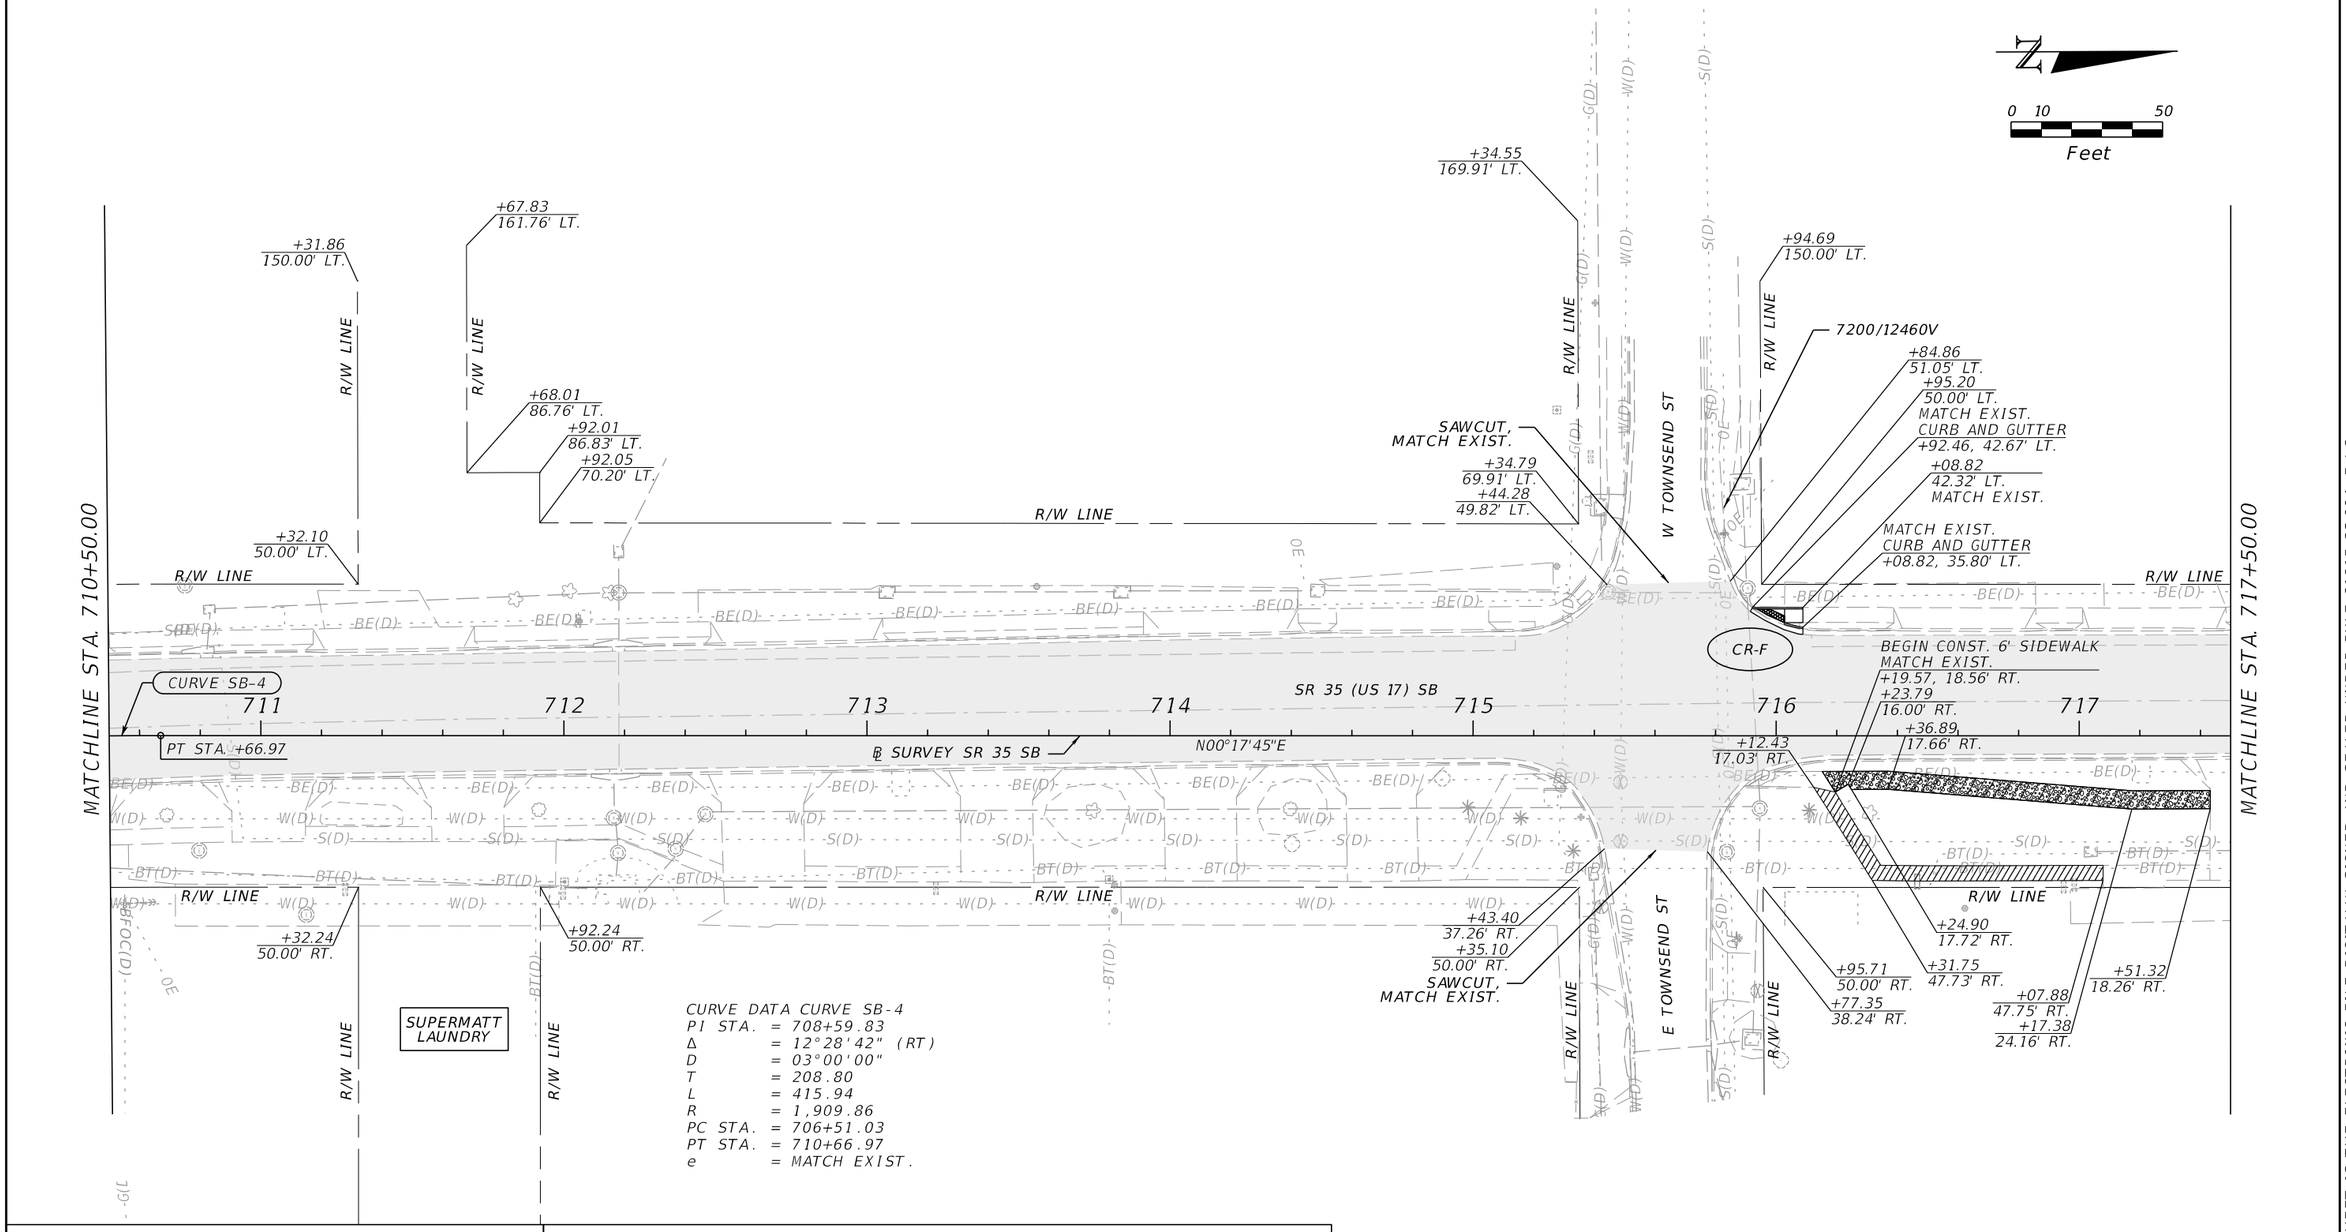

KEY MAP

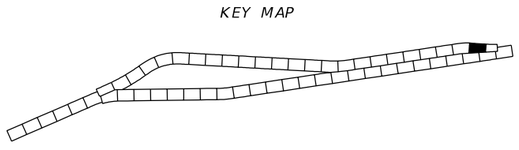

LEGEND

- PAVEMENT MILLING & RESURFACING
- REMOVE SIDEWALK AND SOD
- DETECTABLE WARNING
- 6" THICK SIDEWALK

REVISIONS			
DATE	DESCRIPTION	DATE	DESCRIPTION

ENGINEER OF RECORD

CODY BAYER, P.E.
LICENSE NUMBER: 90812
DRMP, INC.
941 LAKE BALDWIN LANE
ORLANDO, FL 32814

STATE OF FLORIDA
DEPARTMENT OF TRANSPORTATION

ROAD NO.	COUNTY	FINANCIAL PROJECT ID
SR 35	HARDEE	446205-1-52-01

ROADWAY PLAN (55)

SHEET NO.


THE OFFICIAL RECORD OF THIS SHEET IS THE ELECTRONIC FILE DIGITALLY SIGNED AND SEALED UNDER RULE 61G15-23.004, F.A.C.

c:\pw_working\drmp01\d0103394\PLANRD01.dgn : SR 35 - PLAN 55 [SHEET]
CKramer 3/30/2026 1:53:10 PM


0 10 50
Feet

AUTOZONE AUTO PARTS

CURVE DATA CURVE SB-5
PI STA. = 722+02.55
Δ = 12°31'11" (LT)
D = 01°30'00"
T = 418.99
L = 834.64
R = 3,819.72
PC STA. = 717+83.56
PT STA. = 726+18.20
e = MATCH EXIST.

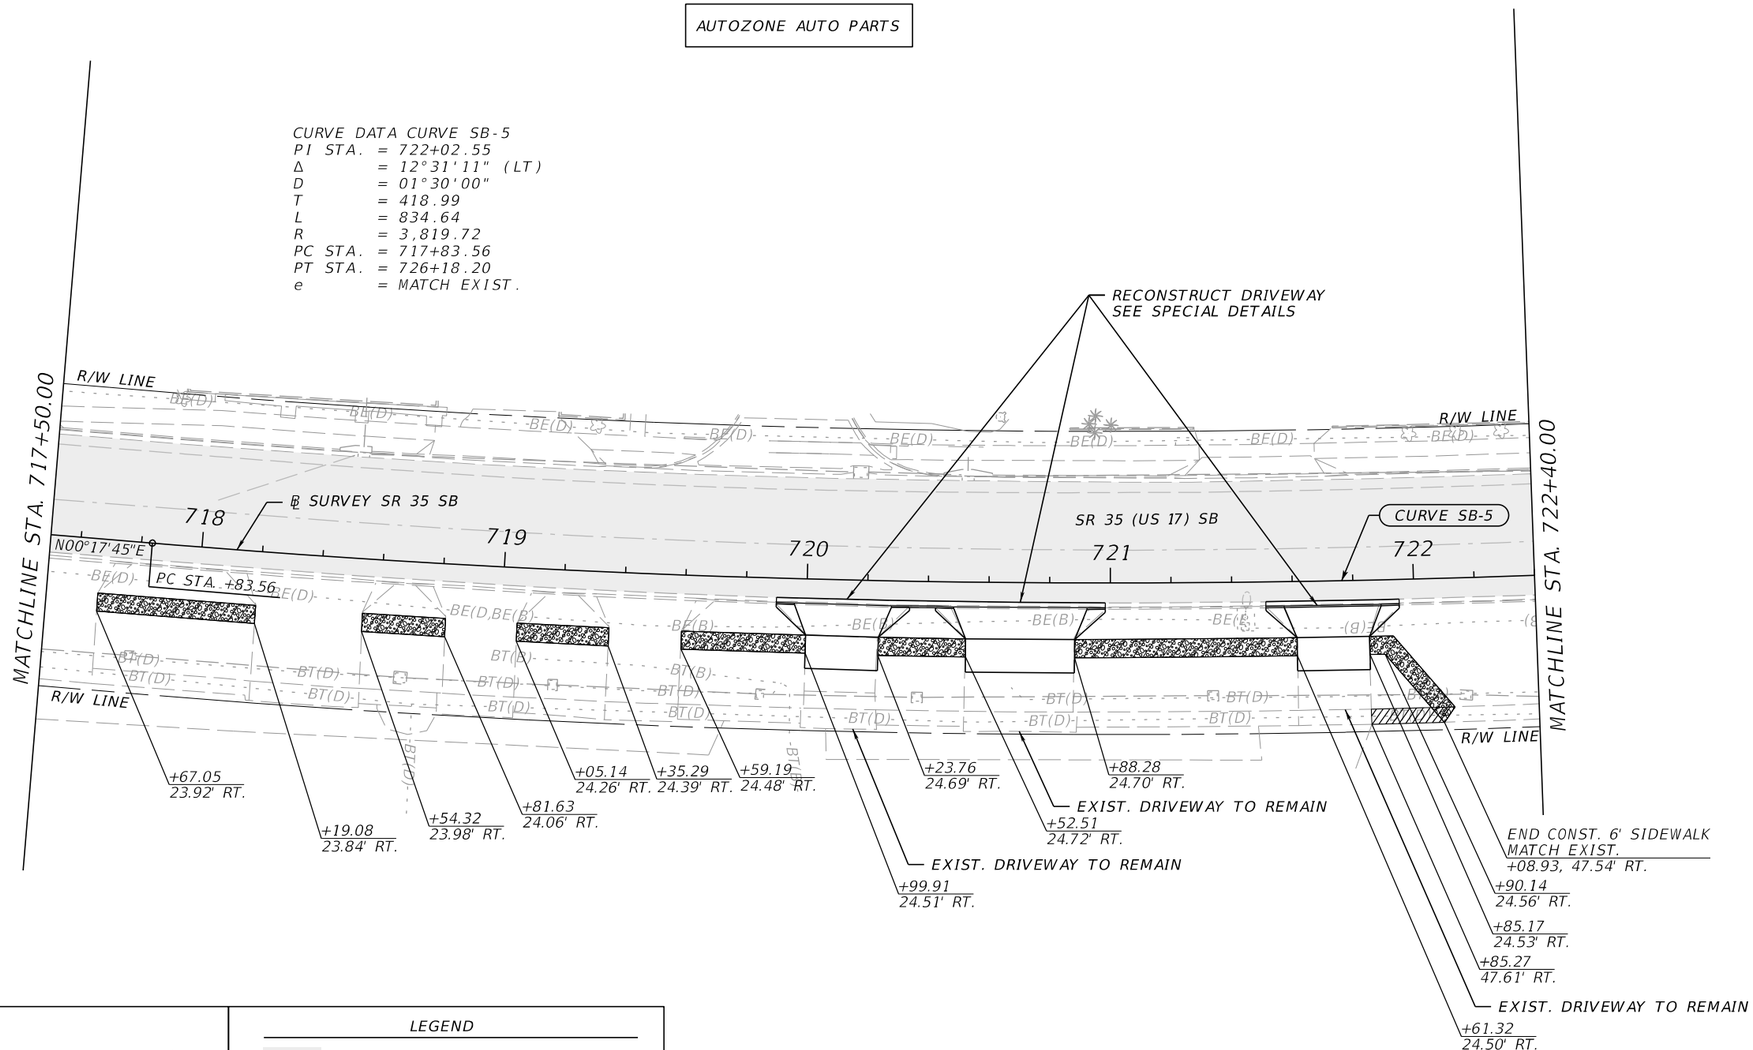

KEY MAP

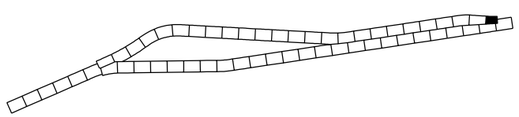


LEGEND

- PAVEMENT MILLING & RESURFACING
- REMOVE SIDEWALK AND SOD
- 6" THICK SIDEWALK

REVISIONS				ENGINEER OF RECORD	STATE OF FLORIDA DEPARTMENT OF TRANSPORTATION			ROADWAY PLAN (56)	SHEET NO.
DATE	DESCRIPTION	DATE	DESCRIPTION	CODY BAYER, P.E. LICENSE NUMBER: 90812 DRMP, INC. 941 LAKE BALDWIN LANE ORLANDO, FL 32814	ROAD NO.	COUNTY	FINANCIAL PROJECT ID		
					SR 35	HARDEE	446205-1-52-01		


THE OFFICIAL RECORD OF THIS SHEET IS THE ELECTRONIC FILE DIGITALLY SIGNED AND SEALED UNDER RULE 61G15-23.004, F.A.C.

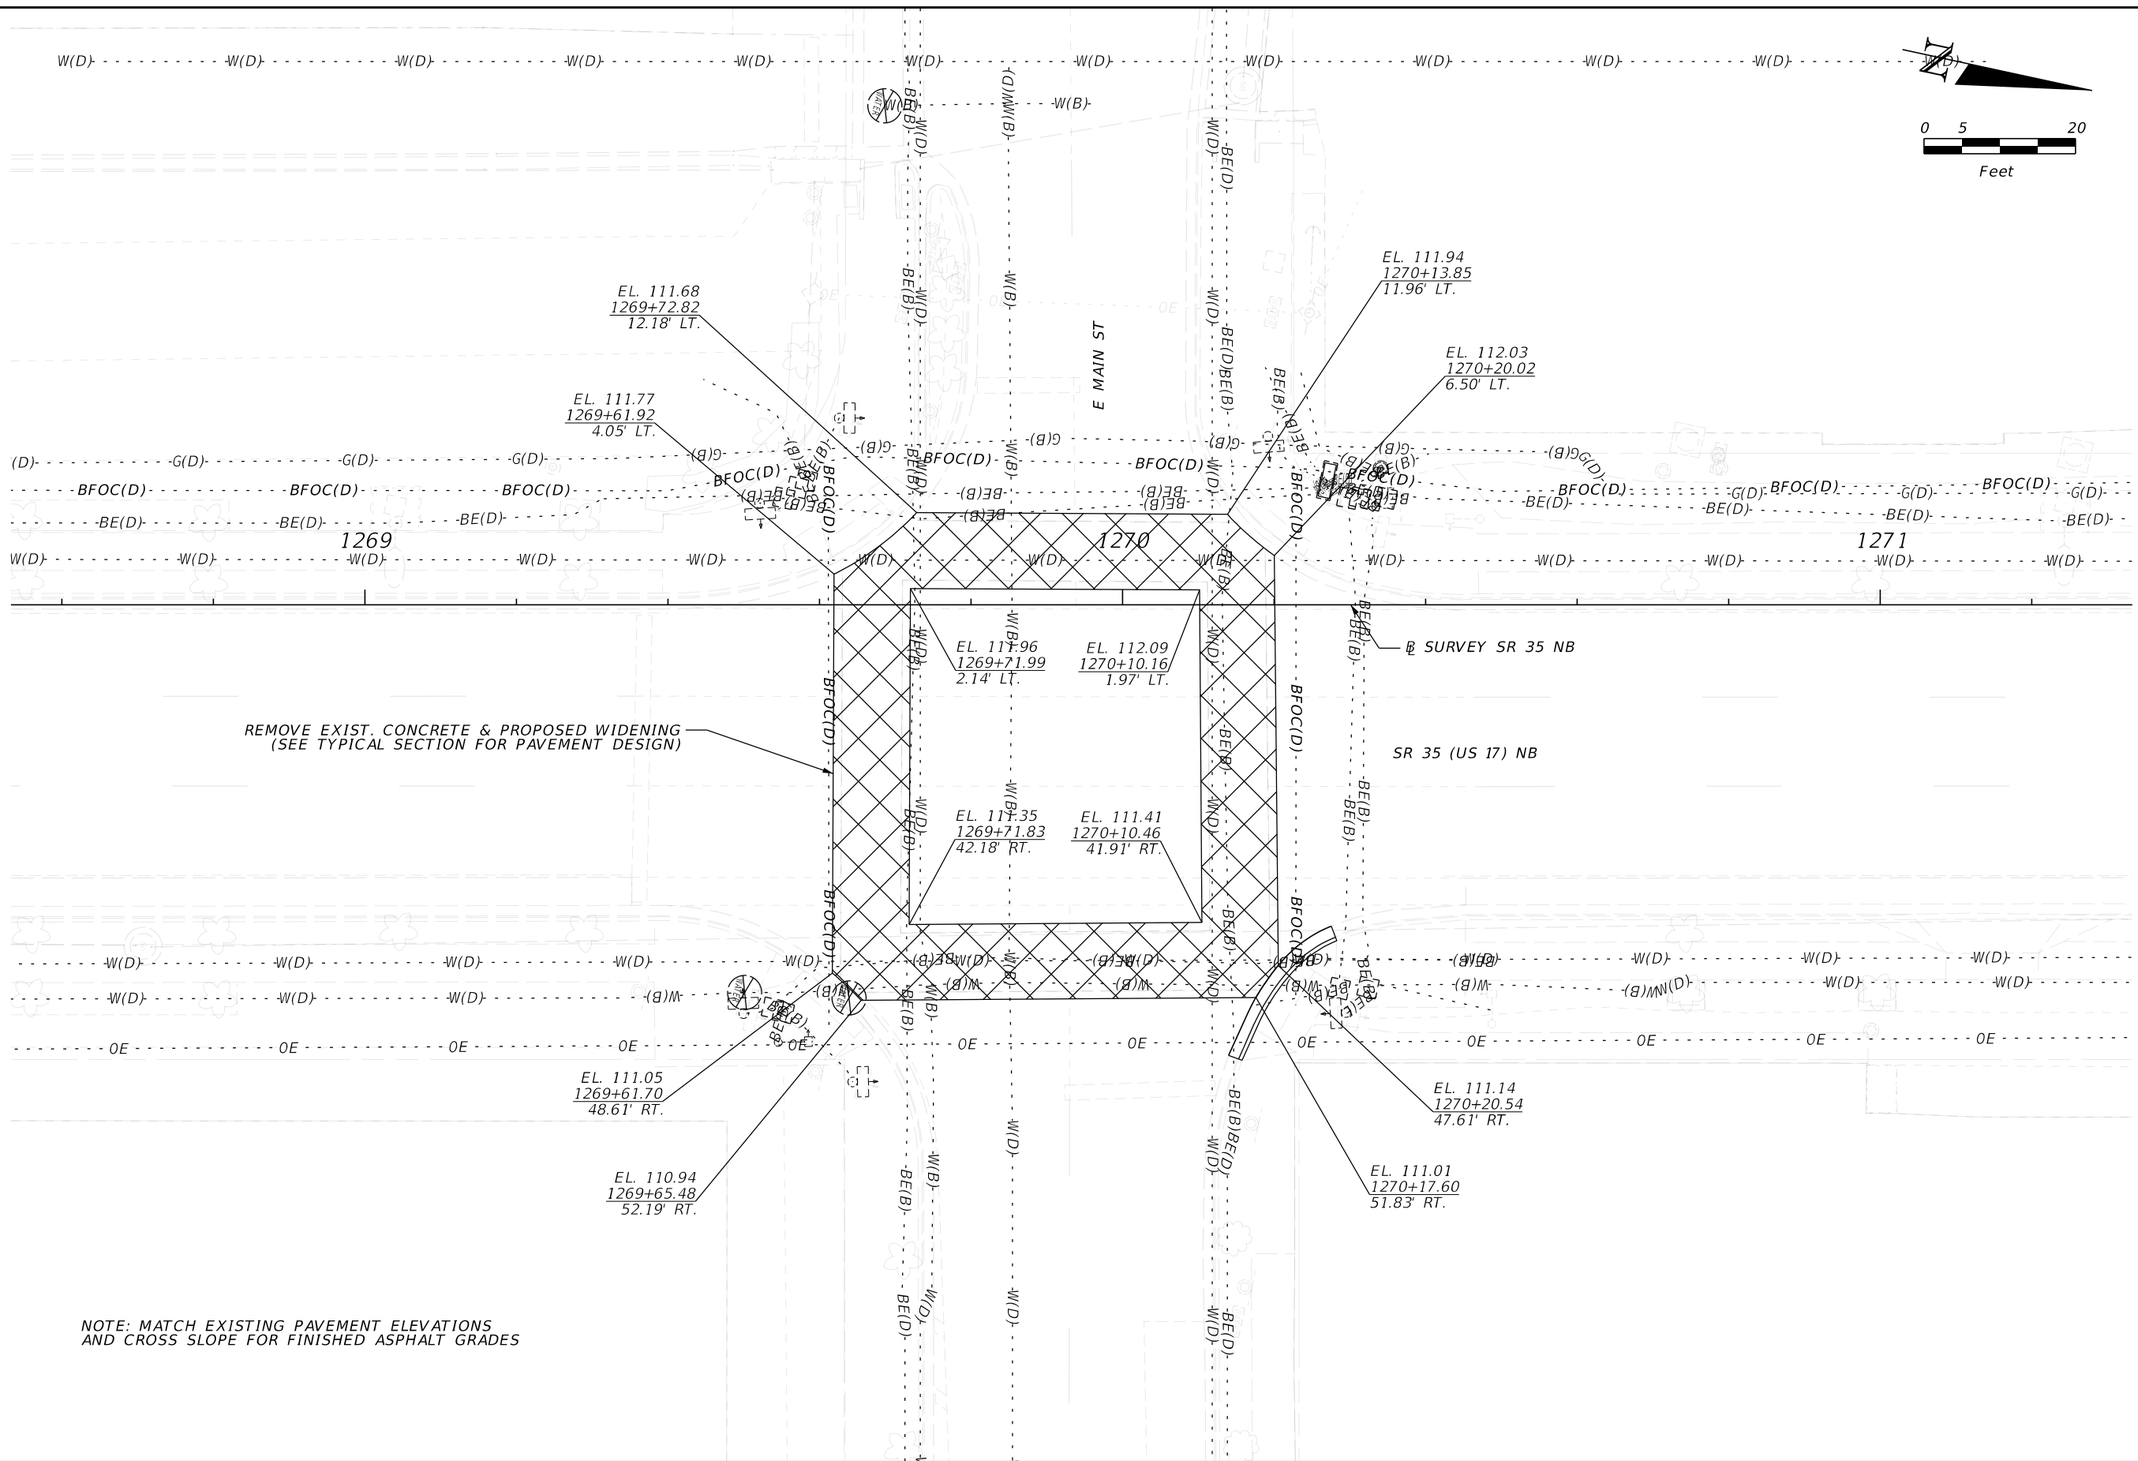



THE OFFICIAL RECORD OF THIS SHEET IS THE ELECTRONIC FILE DIGITALLY SIGNED AND SEALED UNDER RULE 61G15-23.004, F.A.C.


REVISIONS				ENGINEER OF RECORD	STATE OF FLORIDA DEPARTMENT OF TRANSPORTATION			INTERSECTION LAYOUT	SHEET NO.
DATE	DESCRIPTION	DATE	DESCRIPTION	CODY BAYER, P.E. LICENSE NUMBER: 90812 DRMP, INC. 941 LAKE BALDWIN LANE ORLANDO, FL 32814	ROAD NO.	COUNTY	FINANCIAL PROJECT ID		
					SR 35	HARDEE	446205-1-52-01		

c:\pw_working\drmp01\d0103394\INTDRD01.dgn : NB [SHEET]
CKramer 3/30/2026 1:53:32 PM

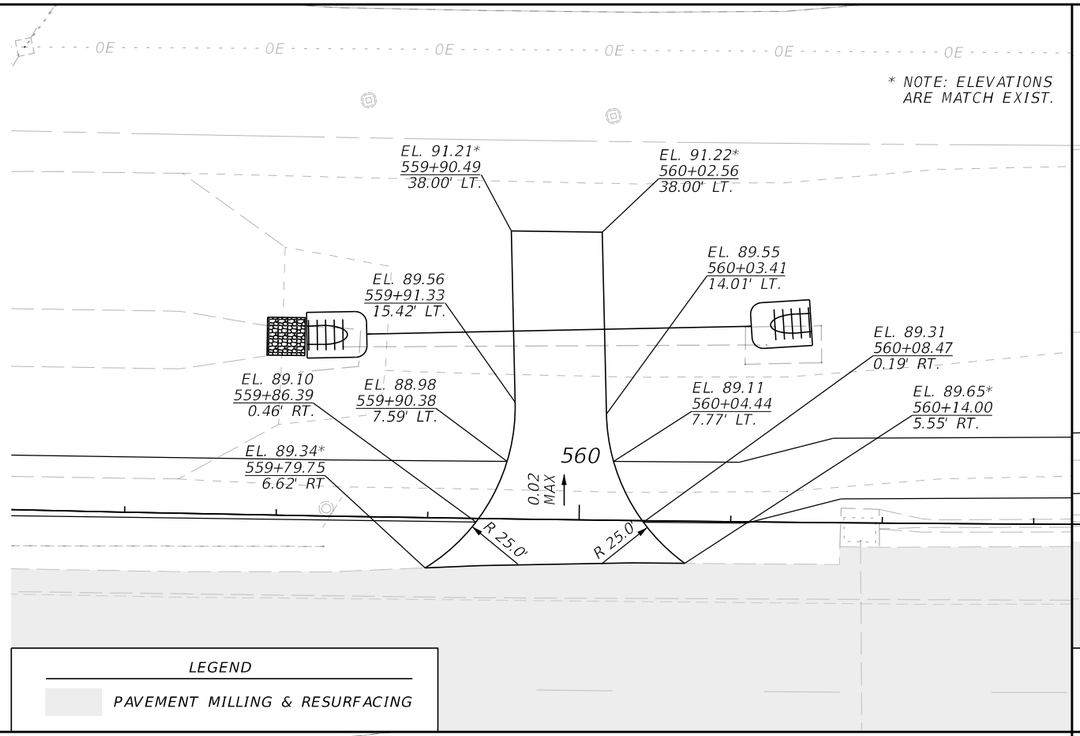

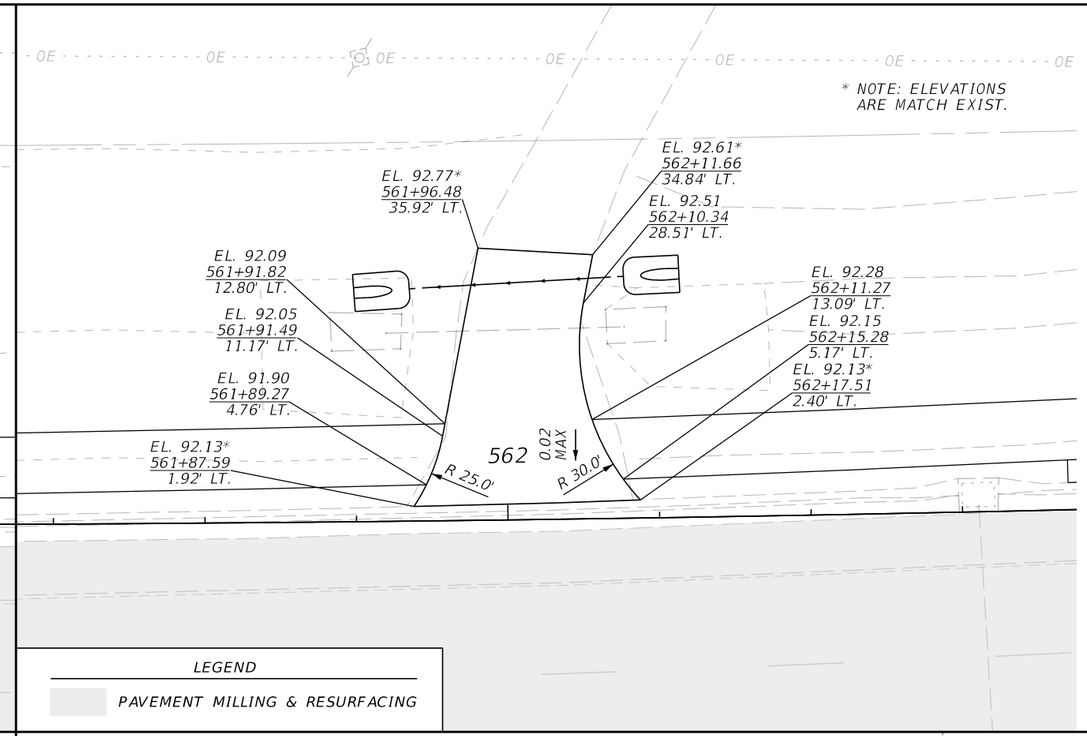

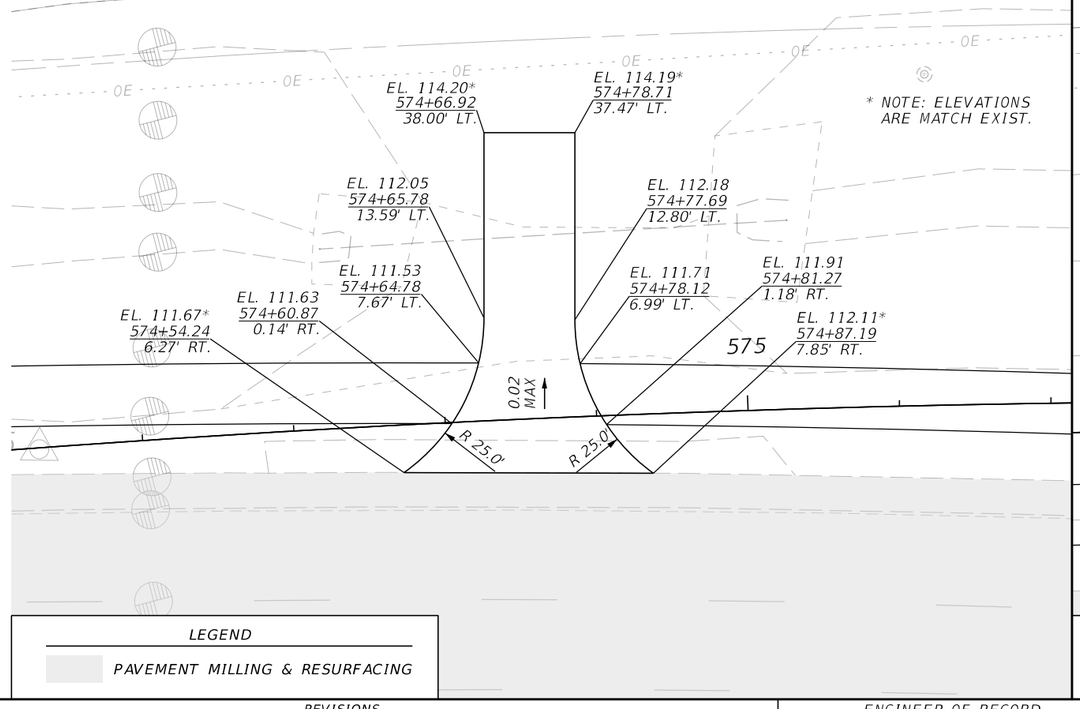

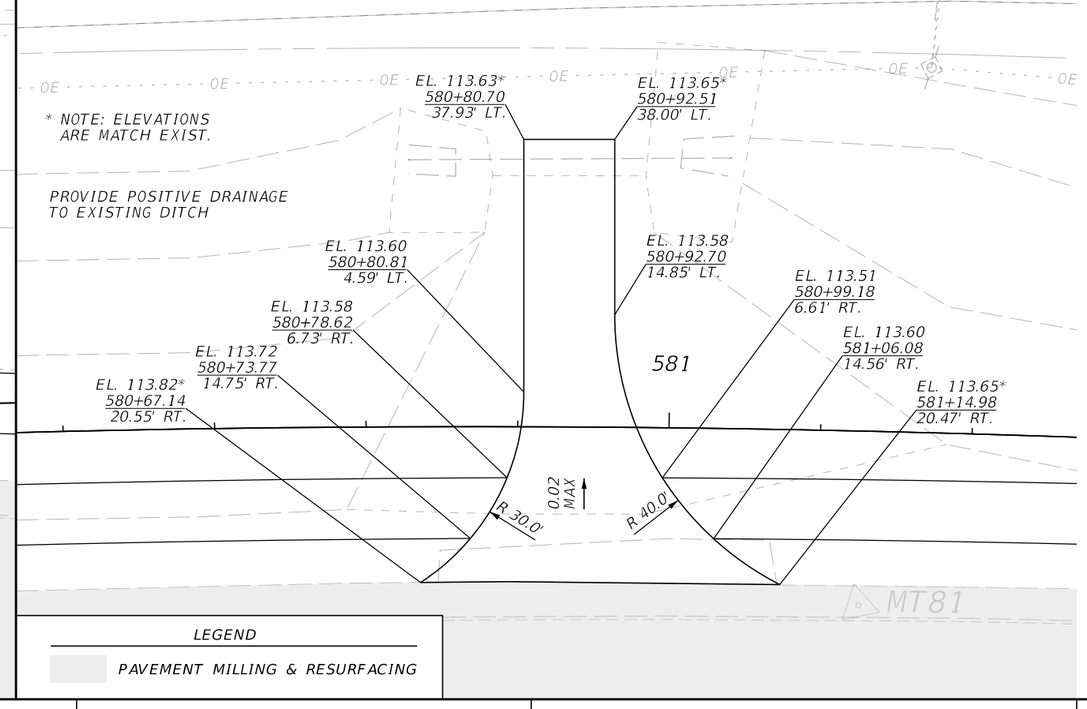

REVISIONS			
DATE	DESCRIPTION	DATE	DESCRIPTION

ENGINEER OF RECORD

CODY BAYER, P.E.
LICENSE NUMBER: 90812
DRMP, INC.
941 LAKE BALDWIN LANE
ORLANDO, FL 32814

STATE OF FLORIDA
DEPARTMENT OF TRANSPORTATION

ROAD NO.	COUNTY	FINANCIAL PROJECT ID
SR 35	HARDEE	446205-1-52-01


SPECIAL DETAILS (1)


ASPHALT DRIVEWAY


SHEET NO.

THE OFFICIAL RECORD OF THIS SHEET IS THE ELECTRONIC FILE DIGITALLY SIGNED AND SEALED UNDER RULE 61G15-23.004, F.A.C.

c:\pw_working\drmp01\d0103394\INTDRD02.dgn : SHEET 1 [SHEET]
CKramer 3/30/2026 1:53:53 PM

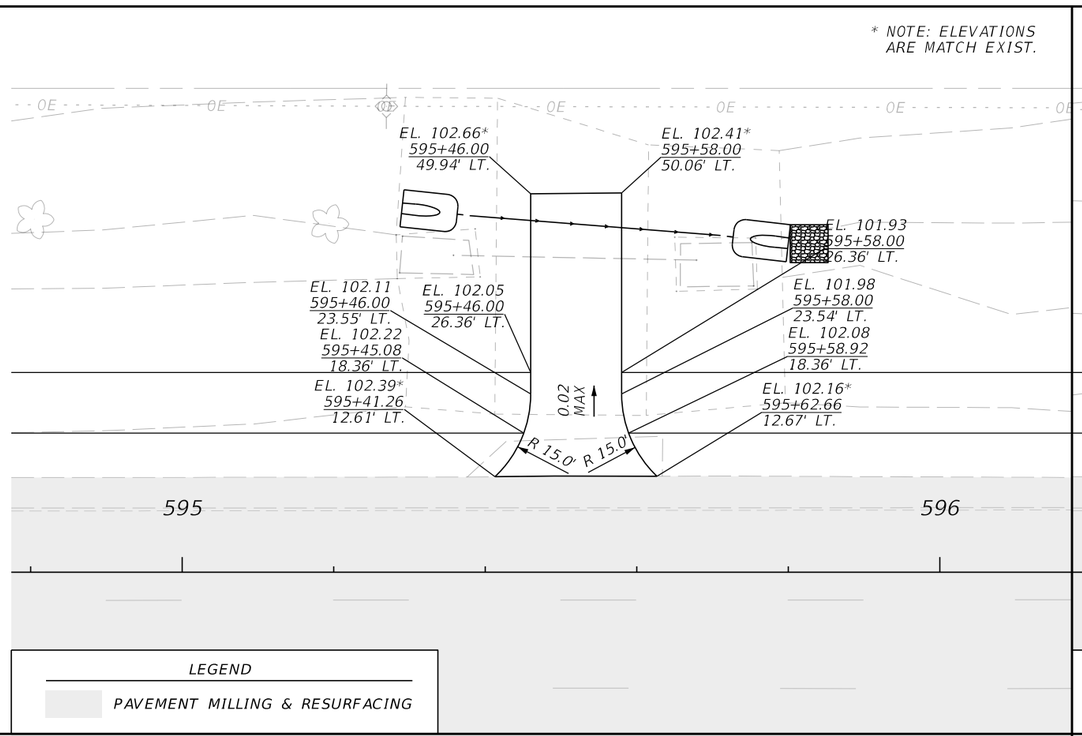


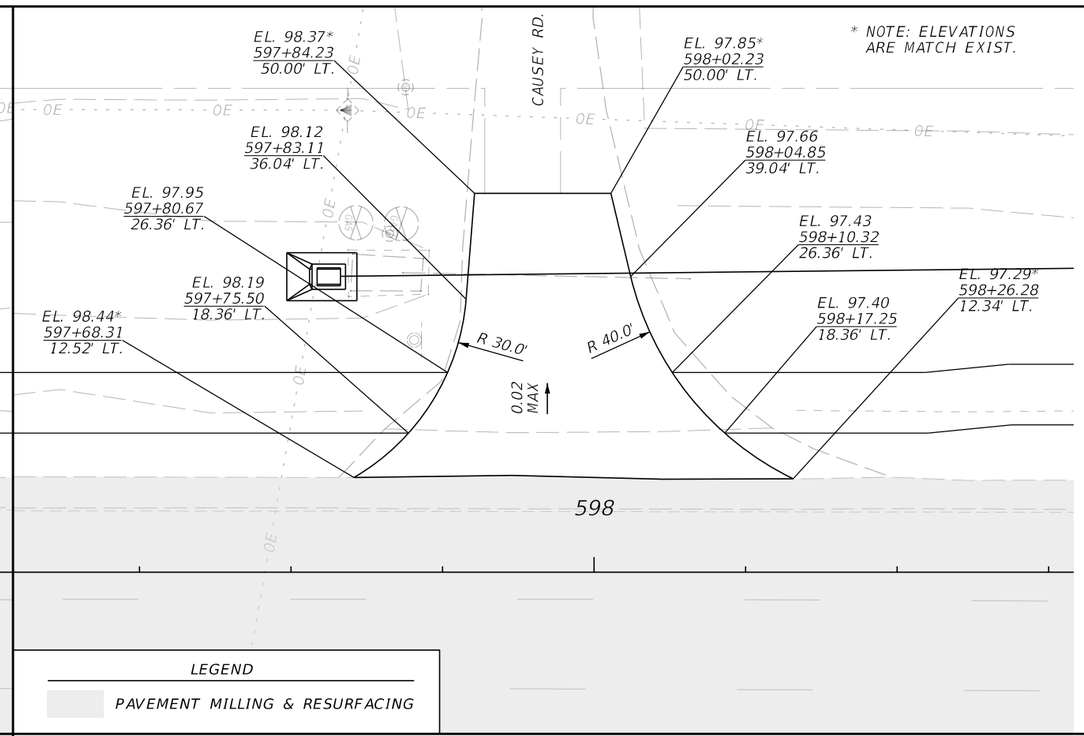

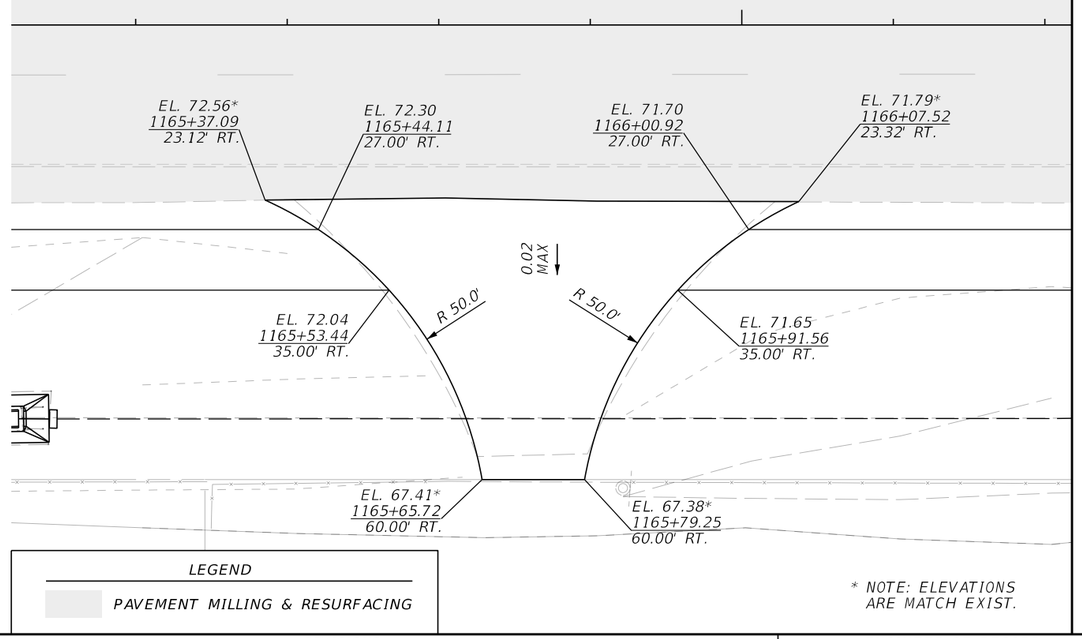


REVISIONS				ENGINEER OF RECORD	STATE OF FLORIDA DEPARTMENT OF TRANSPORTATION			SPECIAL DETAILS (2)	SHEET NO.
DATE	DESCRIPTION	DATE	DESCRIPTION	CODY BAYER, P.E. LICENSE NUMBER: 90812 DRMP, INC. 941 LAKE BALDWIN LANE ORLANDO, FL 32814	ROAD NO.	COUNTY	FINANCIAL PROJECT ID	ASPHALT DRIVEWAY	
					SR 35	HARDEE	446205-1-52-01		


THE OFFICIAL RECORD OF THIS SHEET IS THE ELECTRONIC FILE DIGITALLY SIGNED AND SEALED UNDER RULE 61G15-23.004, F.A.C.

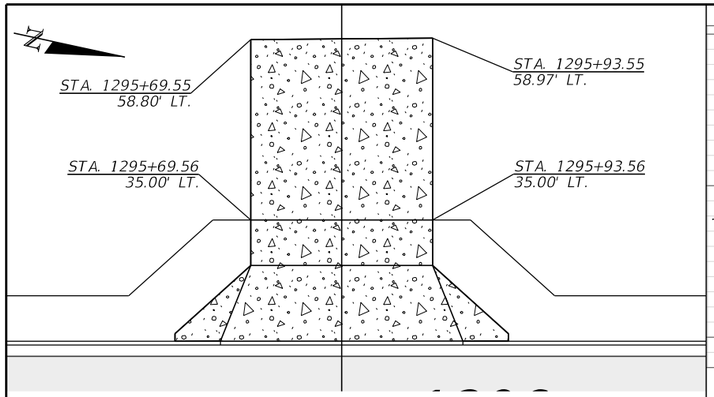


STA. 1295+81.56 LT
1" = 20'

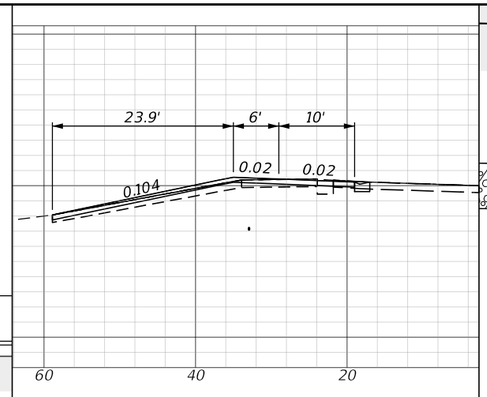


STA. 1295+81.56 LT
1"=20" H, 1"=10' V

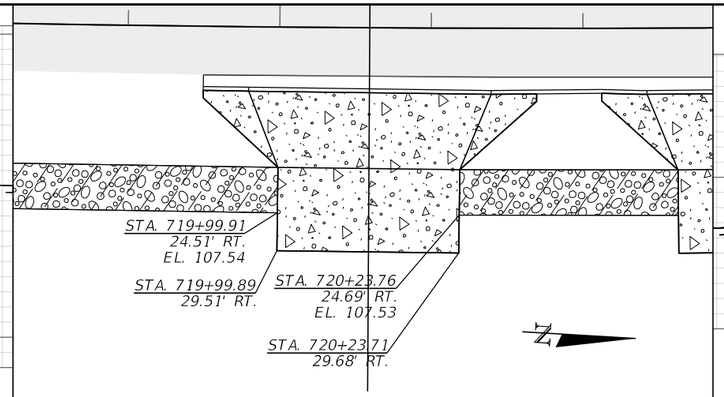


STA. 720+11.88 RT
1" = 20'

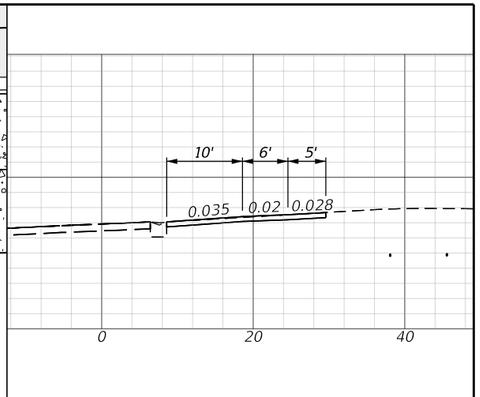


STA. 720+11.88 RT
1"=20" H, 1"=10' V

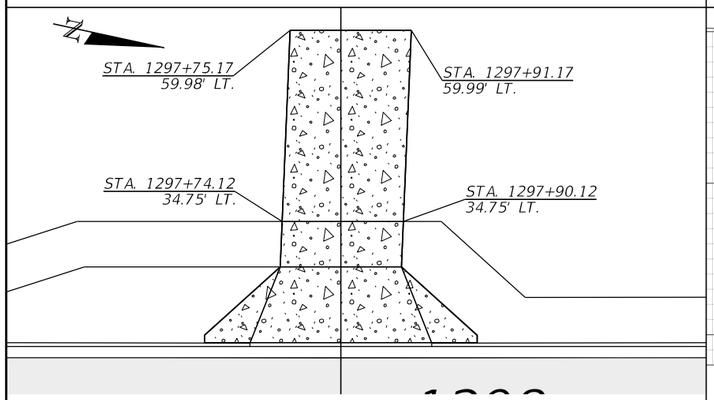


STA. 1297+81.87 LT
1" = 20'

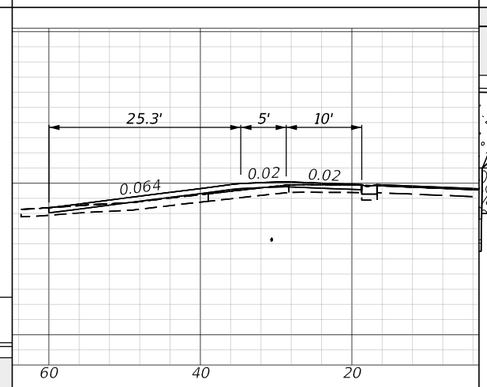


STA. 1297+81.87 LT
1"=20" H, 1"=10' V

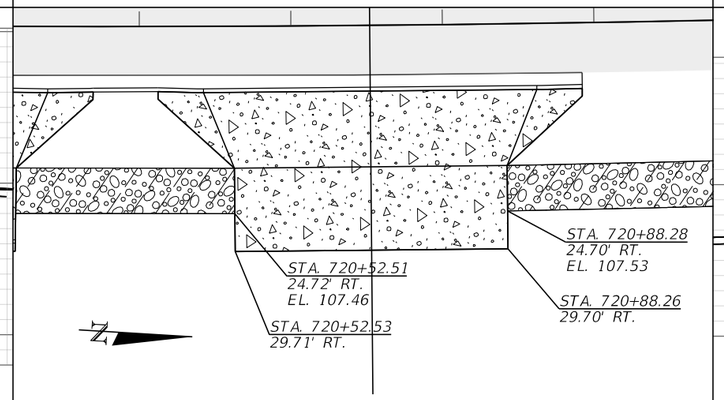


STA. 720+70.39 RT
1" = 20'

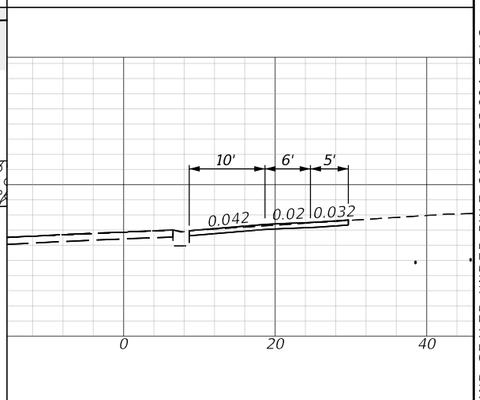


STA. 720+70.39 RT
1"=20" H, 1"=10' V

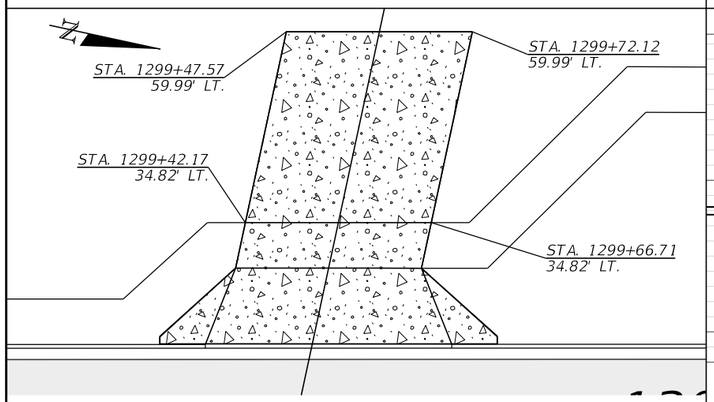


STA. 1299+46.96 LT
1" = 20'

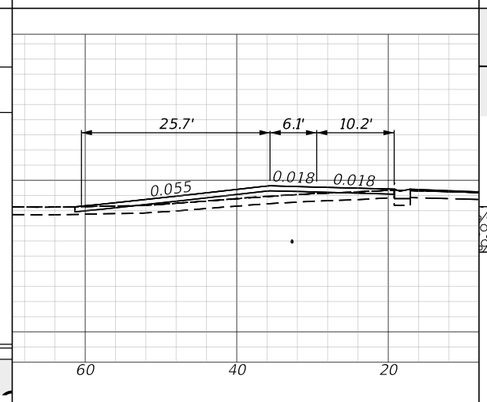

STA. 1299+46.96 LT
S 89° 55' 33" W
1"=20" H, 1"=10' V

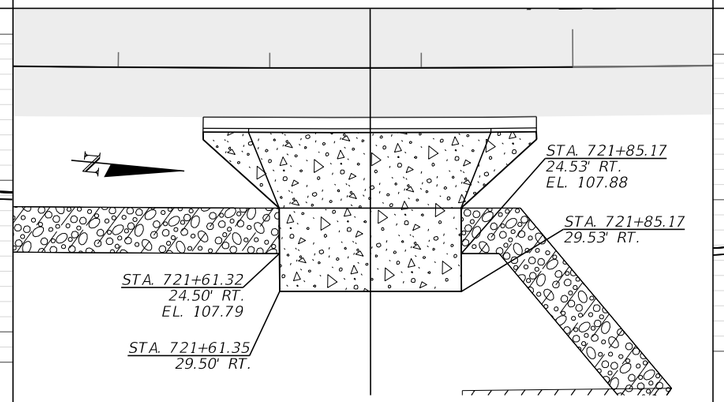

STA. 721+73.26 RT
1" = 20'

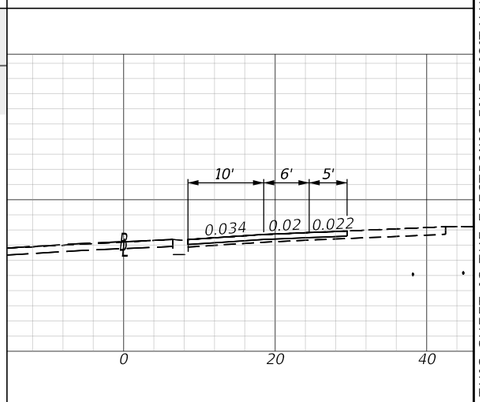

STA. 721+73.26 RT
1"=20" H, 1"=10' V

REVISIONS			
DATE	DESCRIPTION	DATE	DESCRIPTION

ENGINEER OF RECORD

CODY BAYER, P.E.
LICENSE NUMBER: 90812
DRMP, INC.
941 LAKE BALDWIN LANE
ORLANDO, FL 32814

STATE OF FLORIDA
DEPARTMENT OF TRANSPORTATION


ROAD NO.	COUNTY	FINANCIAL PROJECT ID
SR 35	HARDEE	446205-1-52-01

SPECIAL DETAILS (3)

CONCRETE DRIVEWAYS


SHEET NO.

THE OFFICIAL RECORD OF THIS SHEET IS THE ELECTRONIC FILE DIGITALLY SIGNED AND SEALED UNDER RULE 61G15-23.004, F.A.C.

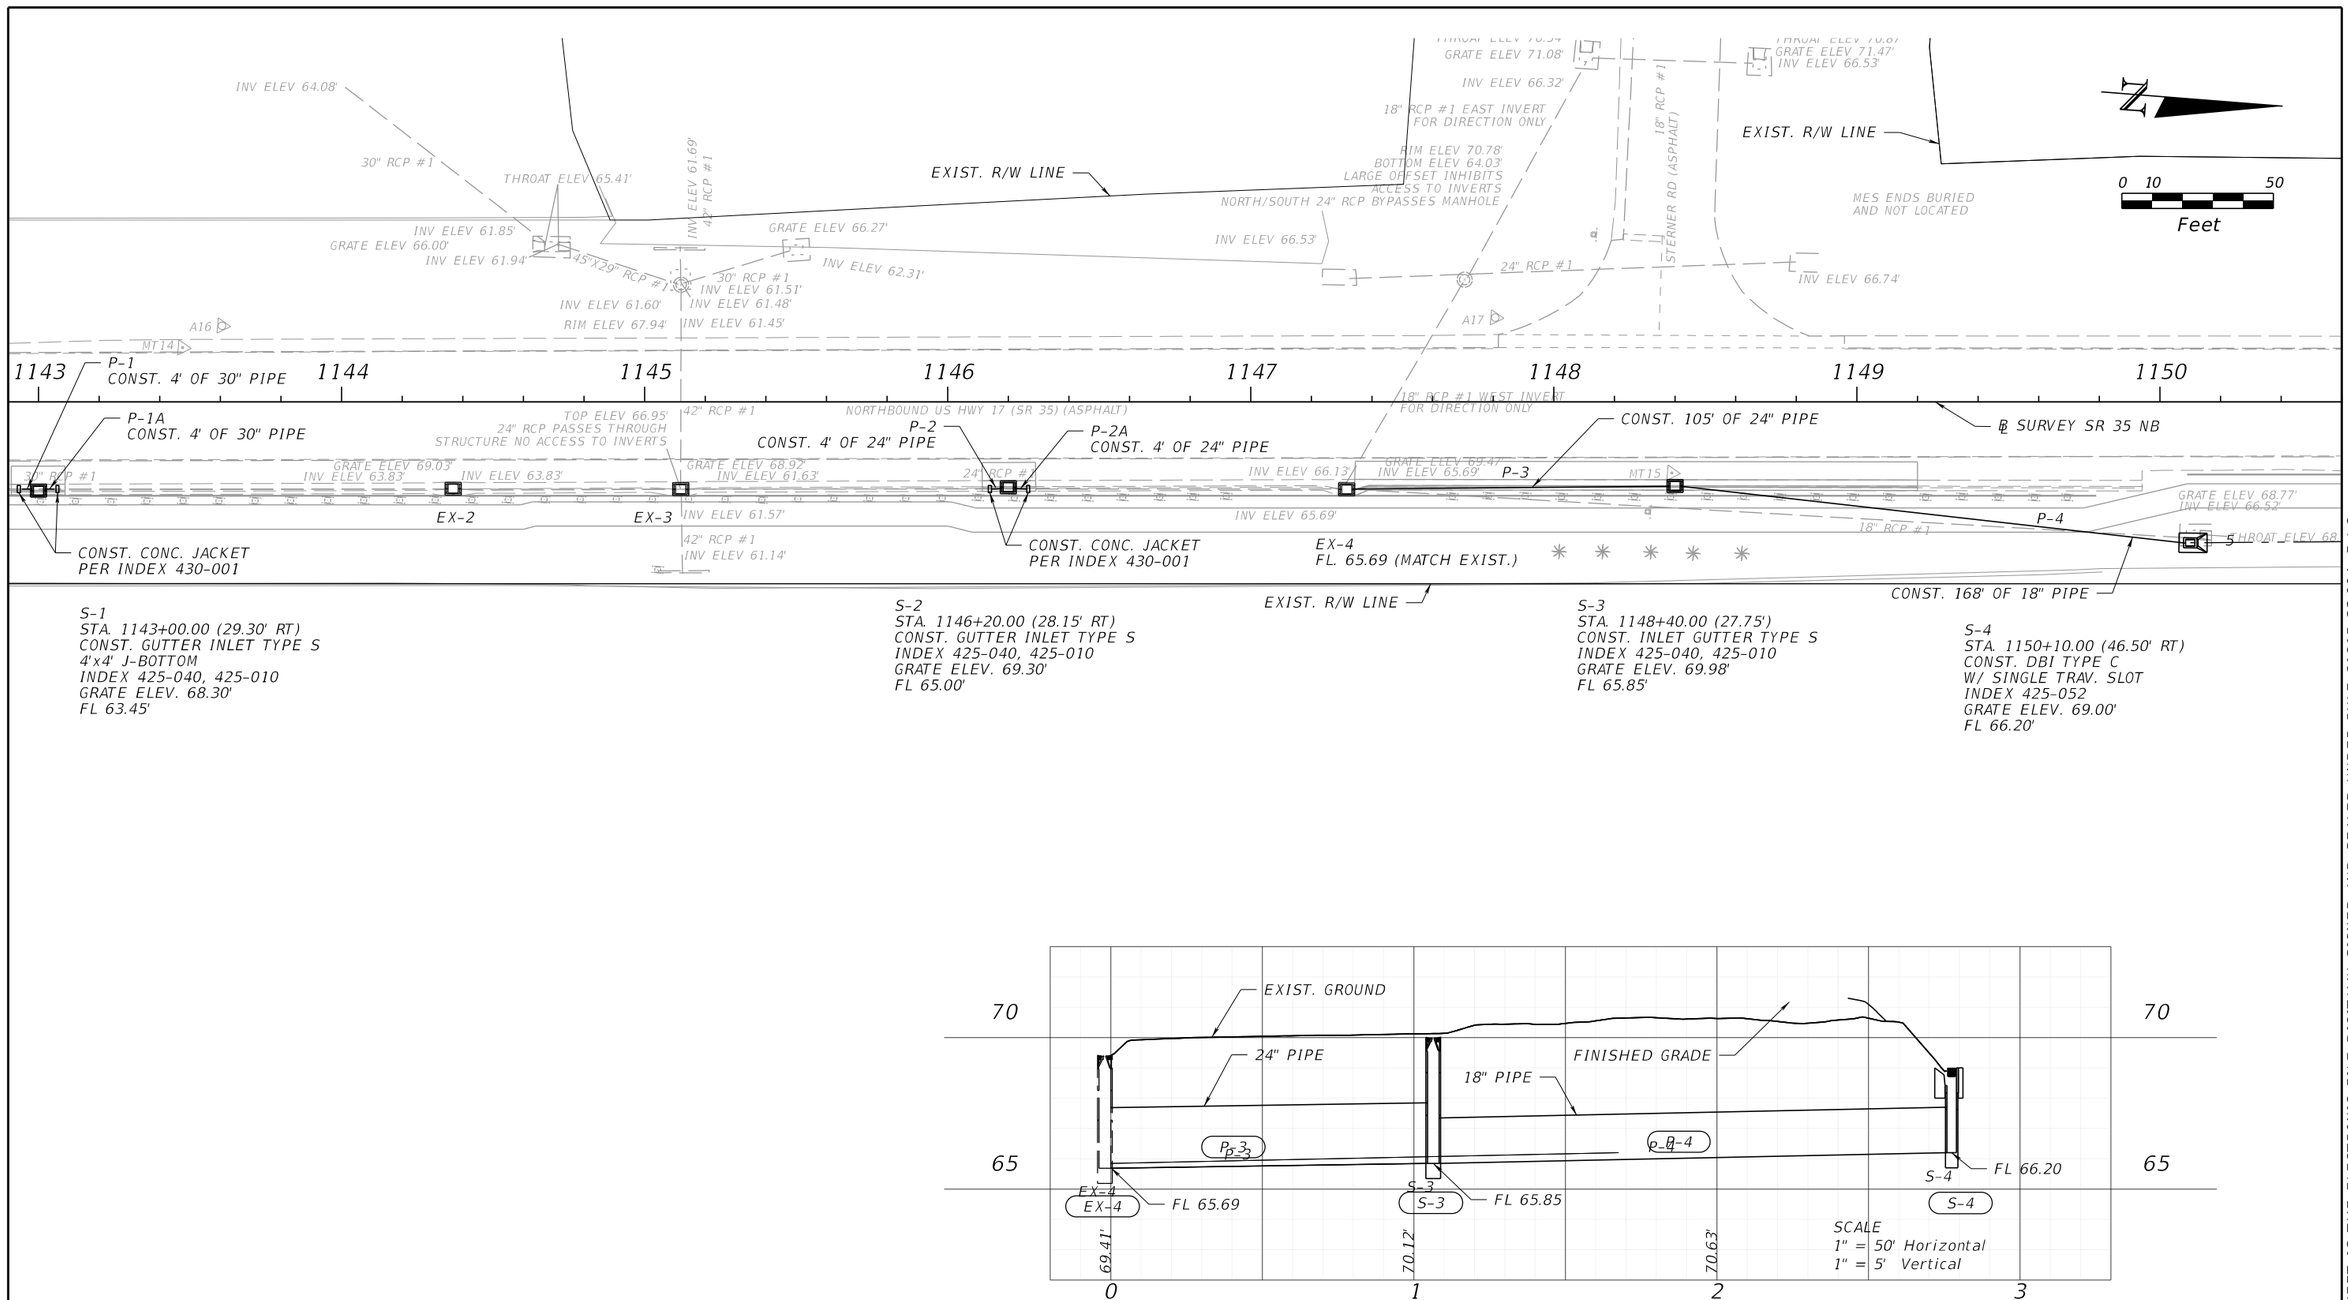

REVISIONS				ENGINEER OF RECORD	STATE OF FLORIDA DEPARTMENT OF TRANSPORTATION			DRAINAGE NETWORK 1	SHEET NO.
DATE	DESCRIPTION	DATE	DESCRIPTION	ZACHARY JAMES CROSS, P.E. LICENSE NUMBER: 99596 BAYER UNITED ENGINEERING CONSULTANTS, LLC 320 W. KENNEDY BLVD., SUITE 650 TAMPA, FLORIDA 33606	ROAD NO.	COUNTY	FINANCIAL PROJECT ID	PLAN/PROFILE	
	---				SR 35	HARDEE	446205-1-52-01		


THE OFFICIAL RECORD OF THIS SHEET IS THE ELECTRONIC FILE DIGITALLY SIGNED AND SEALED UNDER RULE 61G15-23.004, F.A.C.

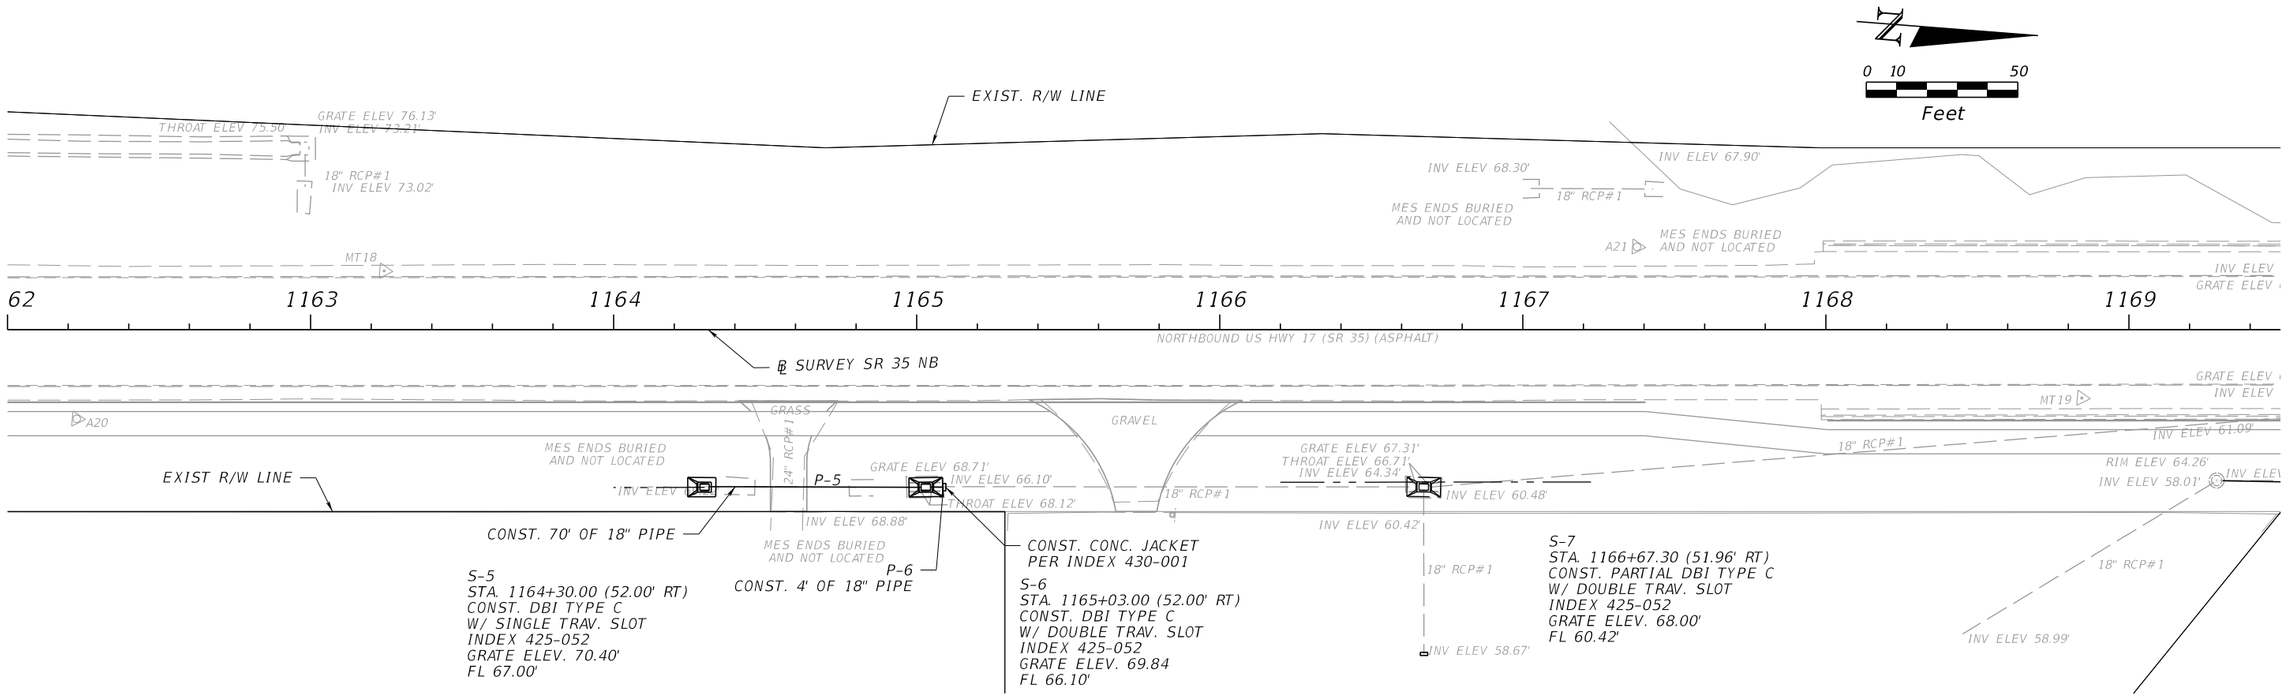

REVISIONS				ENGINEER OF RECORD	STATE OF FLORIDA DEPARTMENT OF TRANSPORTATION			DRAINAGE NETWORK 2	SHEET NO.
DATE	DESCRIPTION	DATE	DESCRIPTION	ZACHARY JAMES CROSS, P.E. LICENSE NUMBER: 99596 BAYER UNITED ENGINEERING CONSULTANTS, LLC 320 W. KENNEDY BLVD., SUITE 650 TAMPA, FLORIDA 33606	ROAD NO.	COUNTY	FINANCIAL PROJECT ID	PLAN/PROFILE	
	---				SR 35	HARDEE	446205-1-52-01		

THE OFFICIAL RECORD OF THIS SHEET IS THE ELECTRONIC FILE DIGITALLY SIGNED AND SEALED UNDER RULE 61G15-23.004, F.A.C.


c:\pw_working\drmp01\d0103369\DRPRRD00_Rev.dgn : SR 35 NB - PLAN 2 [SHEET]
ZacharyCross 3/24/2026 10:40:15 AM

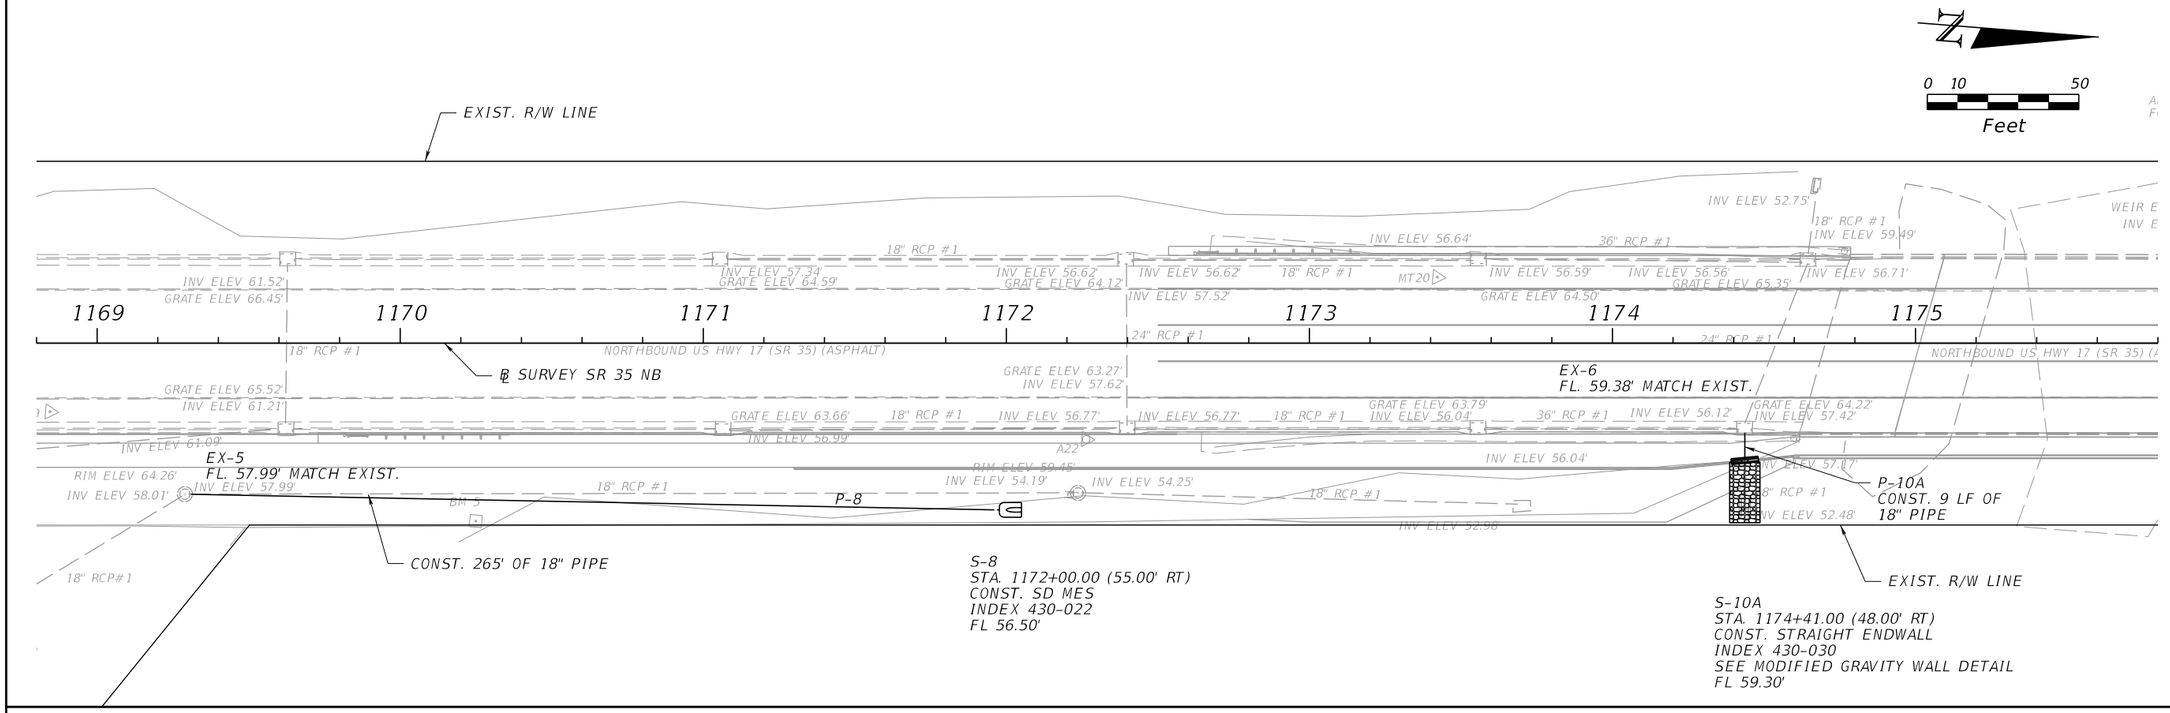

REVISIONS				ENGINEER OF RECORD	STATE OF FLORIDA DEPARTMENT OF TRANSPORTATION			DRAINAGE NETWORK 3	SHEET NO.
DATE	DESCRIPTION	DATE	DESCRIPTION	ZACHARY JAMES CROSS, P.E. LICENSE NUMBER: 99596 BAYER UNITED ENGINEERING CONSULTANTS, LLC 320 W. KENNEDY BLVD., SUITE 650 TAMPA, FLORIDA 33606	ROAD NO.	COUNTY	FINANCIAL PROJECT ID	PLAN/PROFILE	
					SR 35	HARDEE	446205-1-52-01		

THE OFFICIAL RECORD OF THIS SHEET IS THE ELECTRONIC FILE DIGITALLY SIGNED AND SEALED UNDER RULE 61G15-23.004, F.A.C.


c:\pw_working\drmp01\d0103369\DRPRRD00_Rev.dgn : SR 35 NB - PLAN 3 [SHEET]
ZacharyCross 3/24/2026 10:40:17 AM

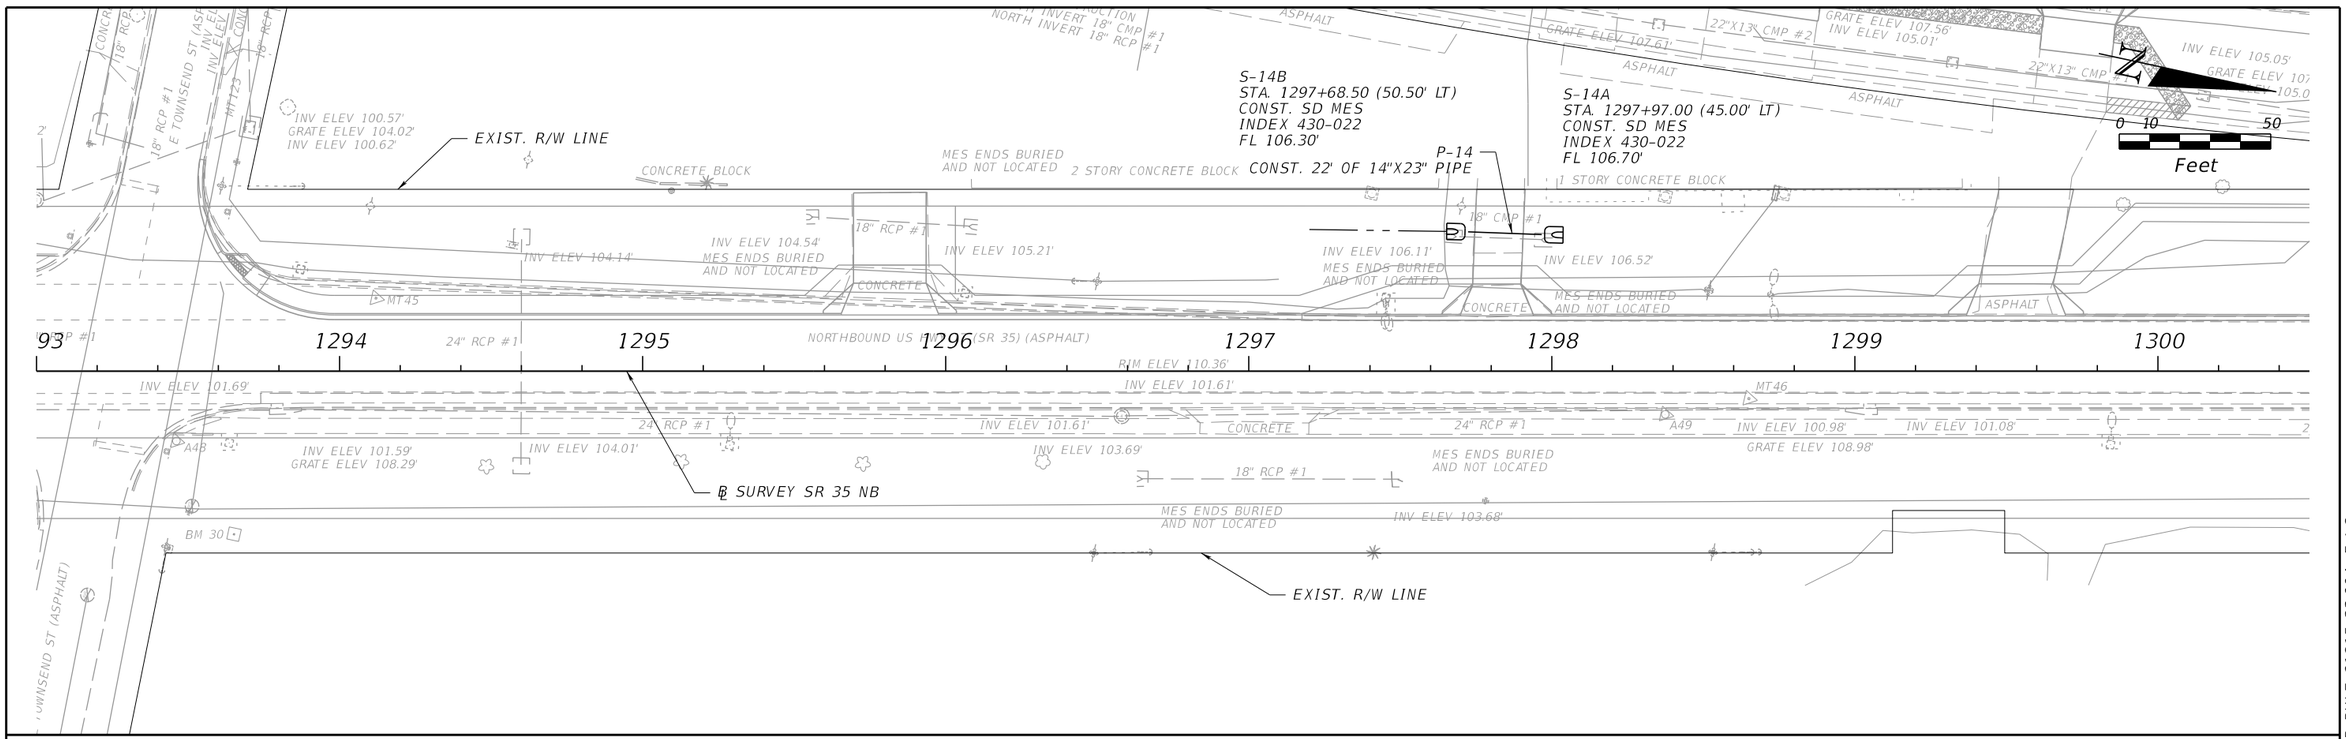

REVISIONS				ENGINEER OF RECORD	STATE OF FLORIDA DEPARTMENT OF TRANSPORTATION			DRAINAGE NETWORK 4	SHEET NO.
DATE	DESCRIPTION	DATE	DESCRIPTION	ZACHARY JAMES CROSS, P.E. LICENSE NUMBER: 99596 BAYER UNITED ENGINEERING CONSULTANTS, LLC 320 W. KENNEDY BLVD., SUITE 650 TAMPA, FLORIDA 33606	ROAD NO.	COUNTY	FINANCIAL PROJECT ID	PLAN/PROFILE	
					SR 35	HARDEE	446205-1-52-01		


THE OFFICIAL RECORD OF THIS SHEET IS THE ELECTRONIC FILE DIGITALLY SIGNED AND SEALED UNDER RULE 61G15-23.004, F.A.C.

c:\pw_working\drmp01\d0103369\DRPRRD00_Rev.dgn : SR 35 NB - PLAN 4 [SHEET]
ZacharyCross 3/24/2026 10:40:19 AM

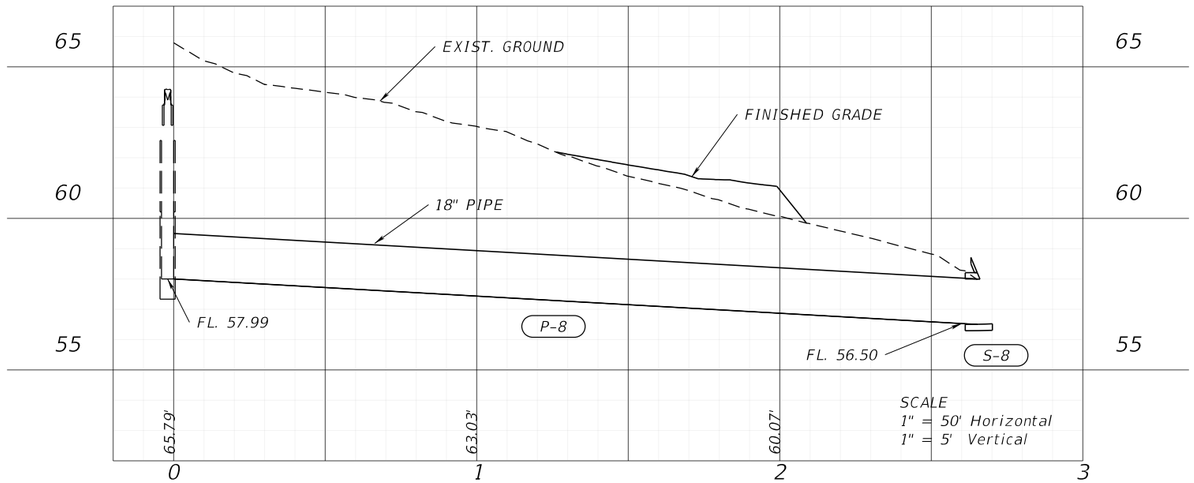

REVISIONS				ENGINEER OF RECORD	STATE OF FLORIDA DEPARTMENT OF TRANSPORTATION			DRAINAGE NETWORK 3	SHEET NO.
DATE	DESCRIPTION	DATE	DESCRIPTION	ZACHARY JAMES CROSS, P.E. LICENSE NUMBER: 99596 BAYER UNITED ENGINEERING CONSULTANTS, LLC 320 W. KENNEDY BLVD., SUITE 650 TAMPA, FLORIDA 33606	ROAD NO.	COUNTY	FINANCIAL PROJECT ID	PLAN/PROFILE	
					SR 35	HARDEE	446205-1-52-01		

THE OFFICIAL RECORD OF THIS SHEET IS THE ELECTRONIC FILE DIGITALLY SIGNED AND SEALED UNDER RULE 61G15-23.004, F.A.C.

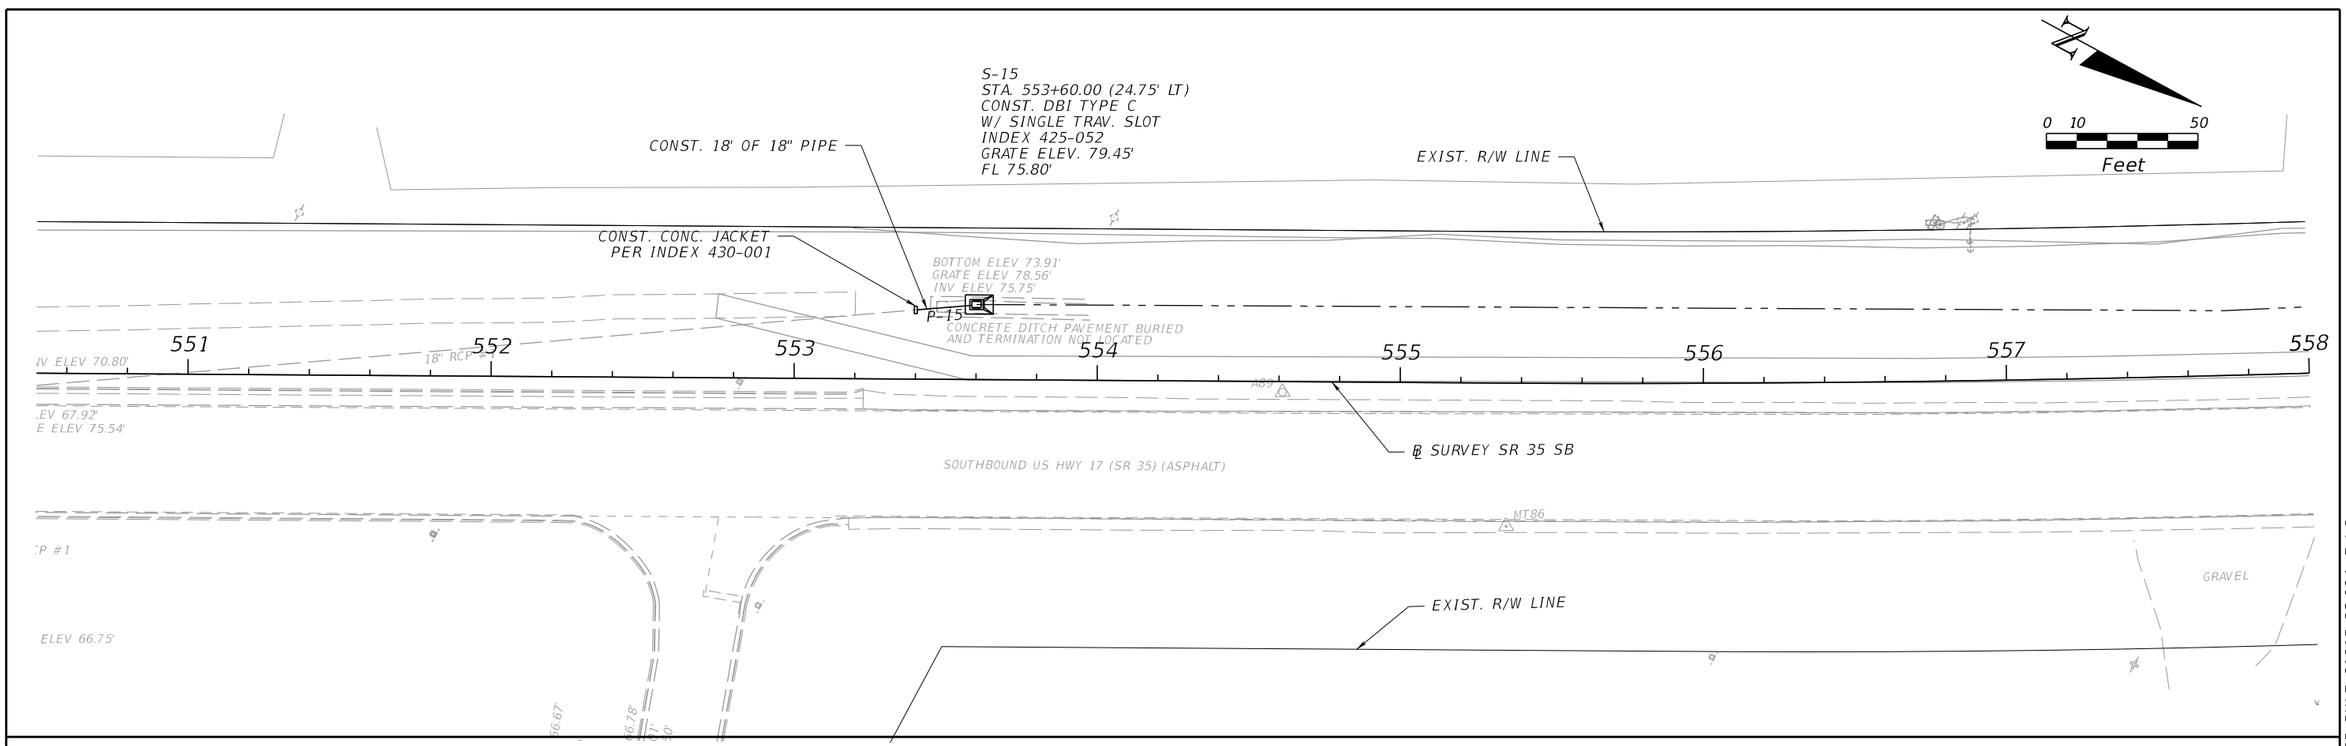

THE OFFICIAL RECORD OF THIS SHEET IS THE ELECTRONIC FILE DIGITALLY SIGNED AND SEALED UNDER RULE 61G15-23.004, F.A.C.

REVISIONS			
DATE	DESCRIPTION	DATE	DESCRIPTION

ENGINEER OF RECORD

ZACHARY JAMES CROSS, P.E.
LICENSE NUMBER: 99596
BAYER UNITED ENGINEERING
CONSULTANTS, LLC
320 W. KENNEDY BLVD., SUITE 650
TAMPA, FLORIDA 33606

STATE OF FLORIDA
DEPARTMENT OF TRANSPORTATION


ROAD NO.	COUNTY	FINANCIAL PROJECT ID
SR 35	HARDEE	446205-1-52-01

DRAINAGE NETWORK 5

PLAN/PROFILE


SHEET NO.

c:\pw_working\drmp01\d0103369\DRPRRD00_Rev.dgn : SR 35 SB - PLAN 5 [SHEET]
ZacharyCross 3/24/2026 10:40:22 AM

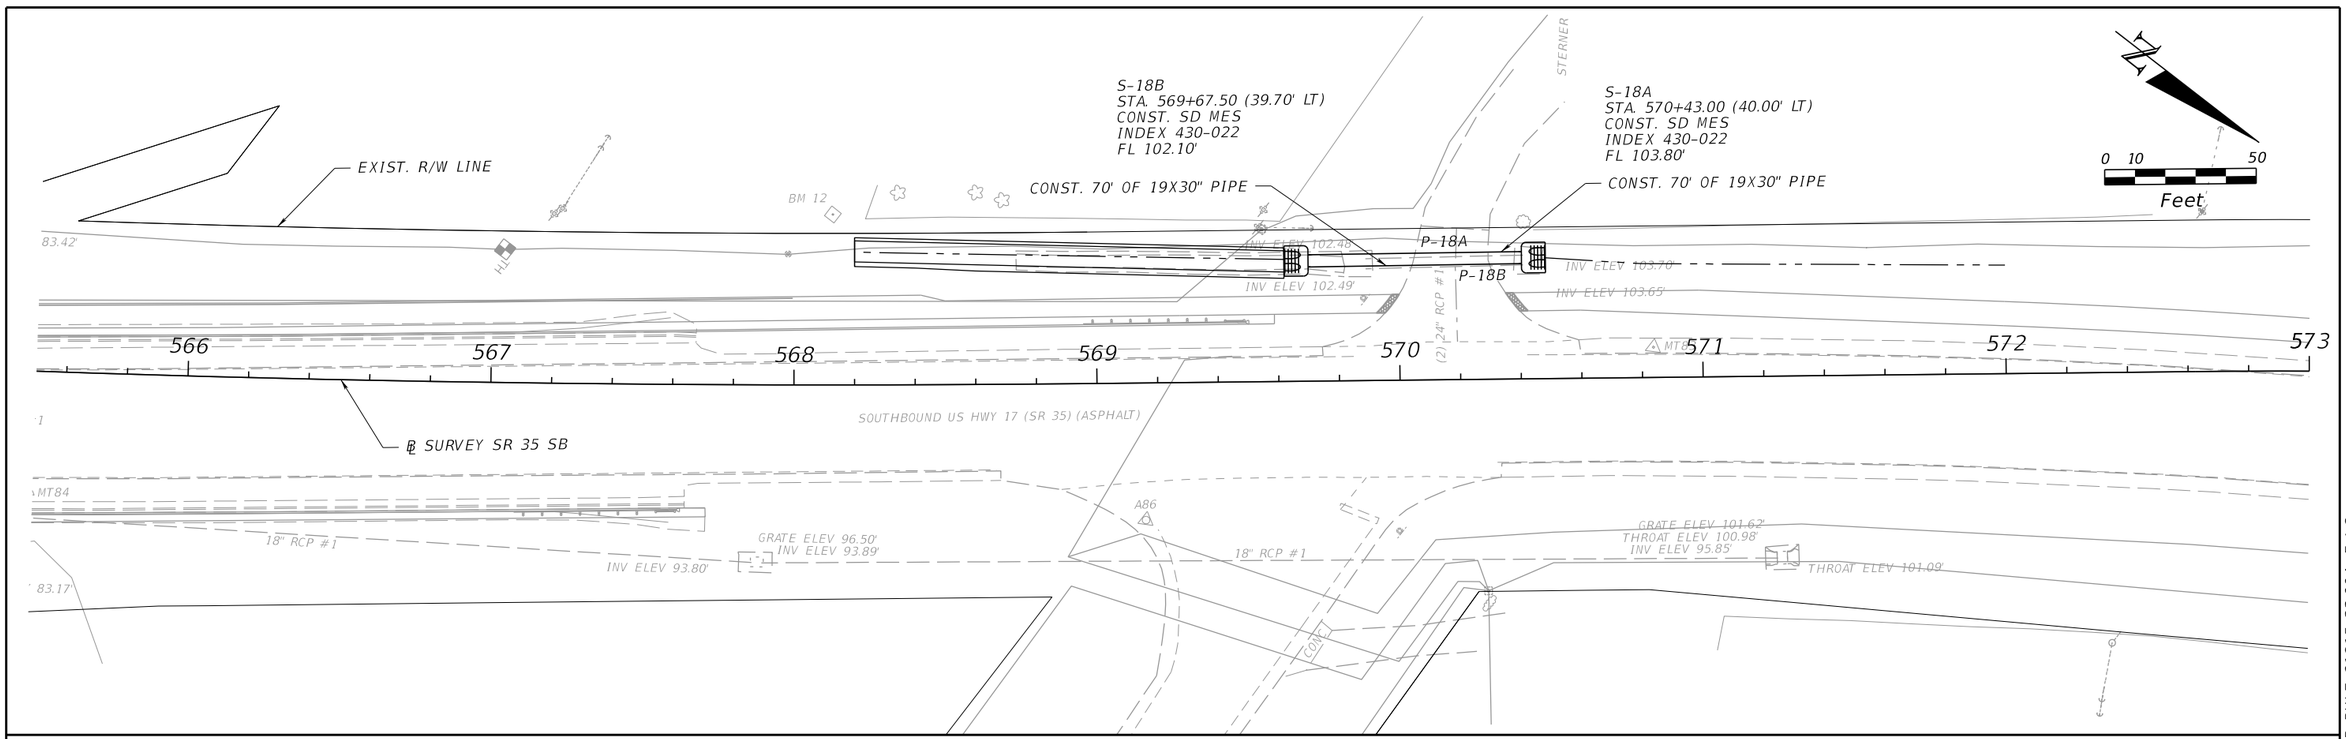


REVISIONS				ENGINEER OF RECORD	STATE OF FLORIDA DEPARTMENT OF TRANSPORTATION			DRAINAGE NETWORK 6	SHEET NO.
DATE	DESCRIPTION	DATE	DESCRIPTION	ZACHARY JAMES CROSS, P.E. LICENSE NUMBER: 99596 BAYER UNITED ENGINEERING CONSULTANTS, LLC 320 W. KENNEDY BLVD., SUITE 650 TAMPA, FLORIDA 33606	ROAD NO.	COUNTY	FINANCIAL PROJECT ID	PLAN/PROFILE	
					SR 35	HARDEE	446205-1-52-01		

THE OFFICIAL RECORD OF THIS SHEET IS THE ELECTRONIC FILE DIGITALLY SIGNED AND SEALED UNDER RULE 61G15-23.004, F.A.C.

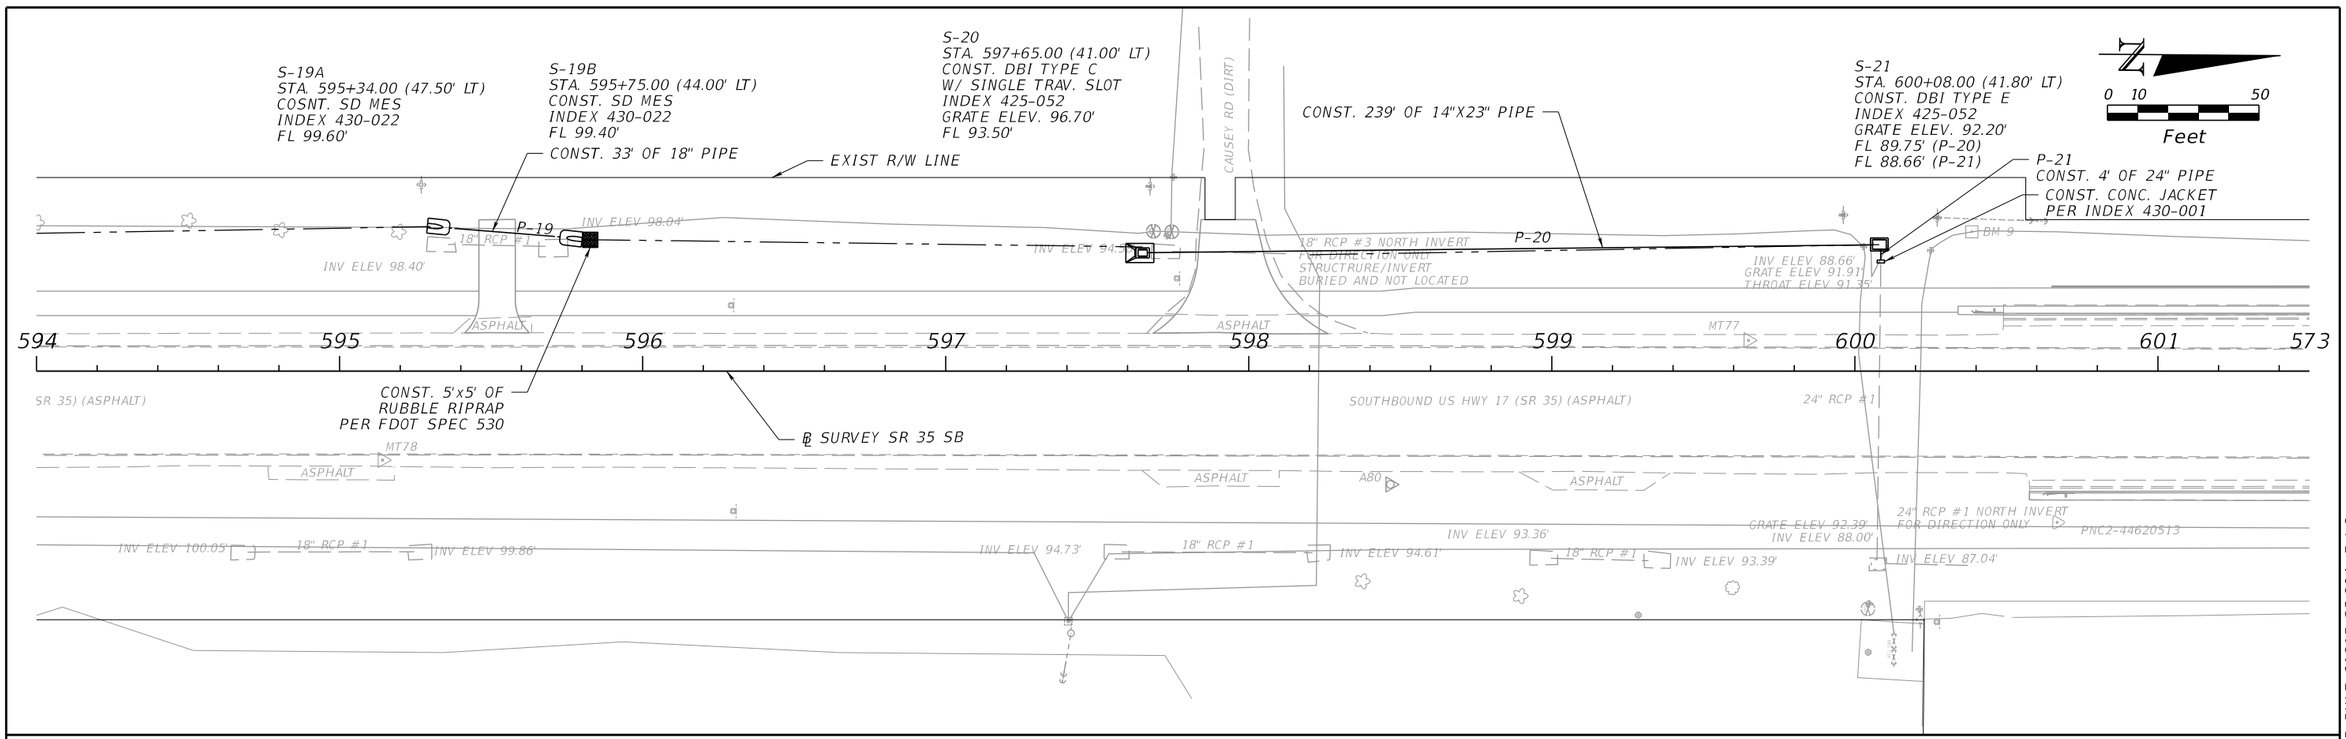


Plan should also include the geotehcnical soil borings completed for the drainage improvement for the project along with any specific notes for site preparation (if any)

These will be included in separate Geotech early works pdf

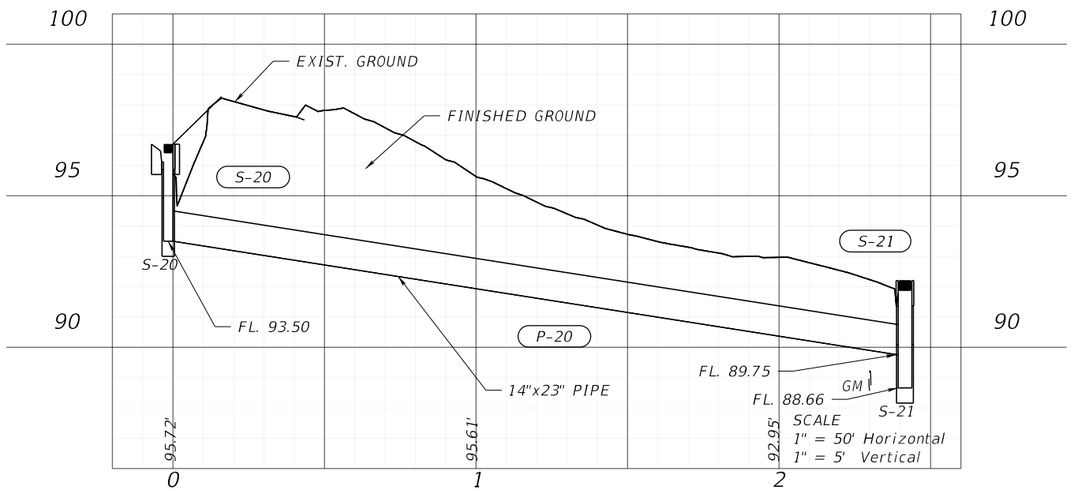


REVISIONS				ENGINEER OF RECORD	STATE OF FLORIDA DEPARTMENT OF TRANSPORTATION			DRAINAGE NETWORK 7	SHEET NO.
DATE	DESCRIPTION	DATE	DESCRIPTION	ZACHARY JAMES CROSS, P.E. LICENSE NUMBER: 99596 BAYER UNITED ENGINEERING CONSULTANTS, LLC 320 W. KENNEDY BLVD., SUITE 650 TAMPA, FLORIDA 33606	ROAD NO.	COUNTY	FINANCIAL PROJECT ID	PLAN/PROFILE	
	---				SR 35	HARDEE	446205-1-52-01		


THE OFFICIAL RECORD OF THIS SHEET IS THE ELECTRONIC FILE DIGITALLY SIGNED AND SEALED UNDER RULE 61G15-23.004, F.A.C.

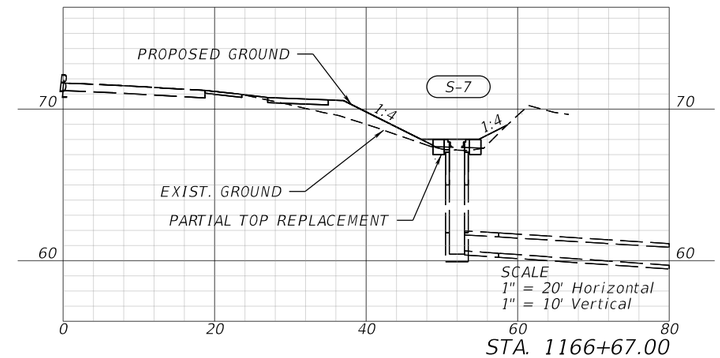

STA. 1166+67.00

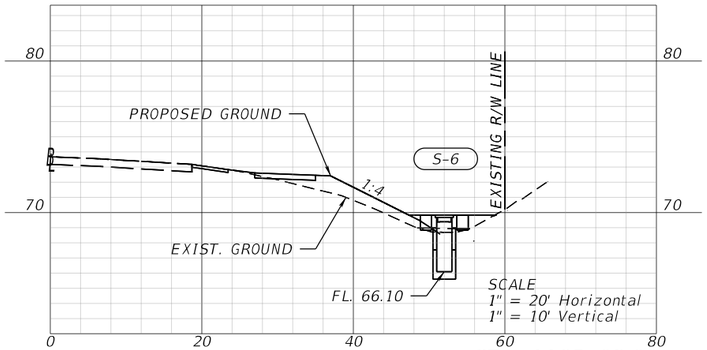


STA. 1165+03.00

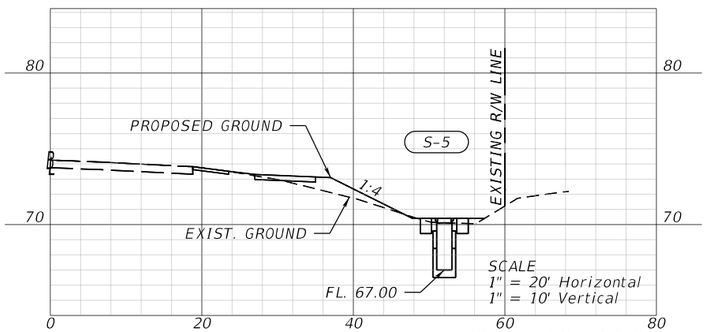


STA. 1164+30.00

REVISIONS				ENGINEER OF RECORD	STATE OF FLORIDA DEPARTMENT OF TRANSPORTATION			DRAINAGE NETWORK 2	SHEET NO.
DATE	DESCRIPTION	DATE	DESCRIPTION	ZACHARY JAMES CROSS, P.E. LICENSE NUMBER: 99596 BAYER UNITED ENGINEERING CONSULTANTS, LLC 320 W. KENNEDY BLVD., SUITE 650 TAMPA, FLORIDA 33606	ROAD NO.	COUNTY	FINANCIAL PROJECT ID	CROSS SECTIONS	
					SR 35	HARDEE	446205-1-52-01		


THE OFFICIAL RECORD OF THIS SHEET IS THE ELECTRONIC FILE DIGITALLY SIGNED AND SEALED UNDER RULE 61G15-23.004, F.A.C.

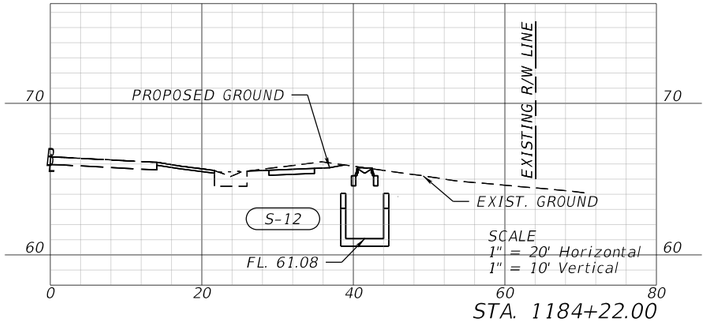

STA. 1184+22.00

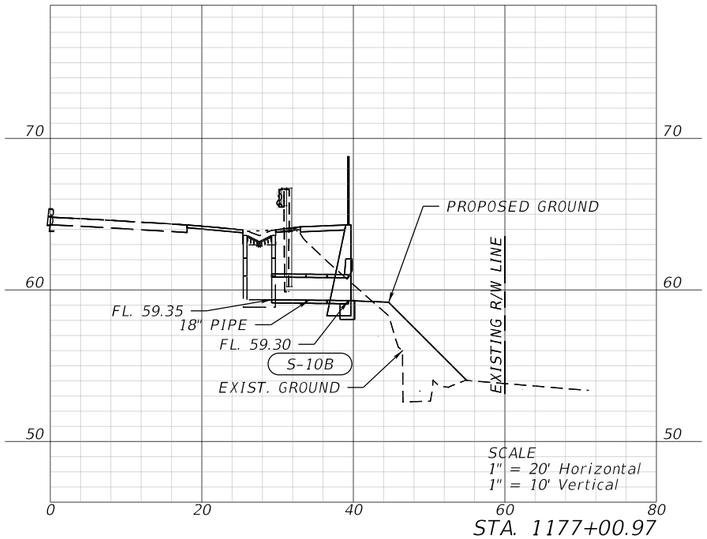


STA. 1177+00.97

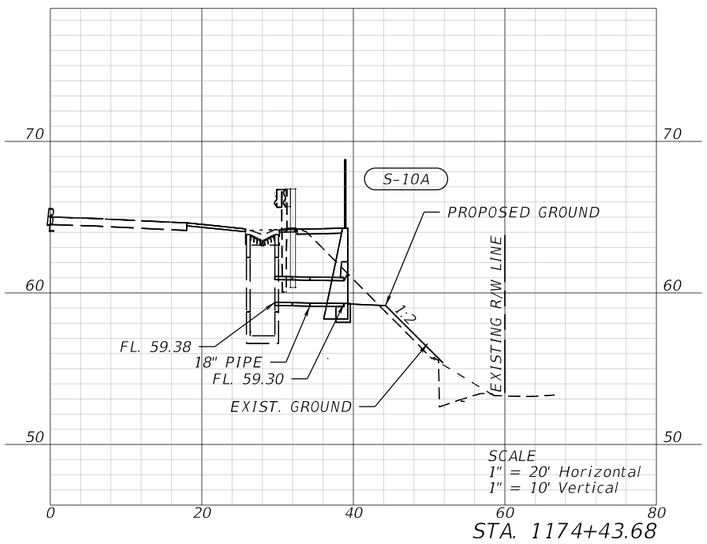

STA. 1174+43.68

REVISIONS				ENGINEER OF RECORD	STATE OF FLORIDA DEPARTMENT OF TRANSPORTATION			DRAINAGE NETWORK 3	SHEET NO.
DATE	DESCRIPTION	DATE	DESCRIPTION	ZACHARY JAMES CROSS, P.E. LICENSE NUMBER: 99596 BAYER UNITED ENGINEERING CONSULTANTS, LLC 320 W. KENNEDY BLVD., SUITE 650 TAMPA, FLORIDA 33606	ROAD NO.	COUNTY	FINANCIAL PROJECT ID	CROSS SECTIONS	
					SR 35	HARDEE	446205-1-52-01		


THE OFFICIAL RECORD OF THIS SHEET IS THE ELECTRONIC FILE DIGITALLY SIGNED AND SEALED UNDER RULE 61G15-23.004, F.A.C.

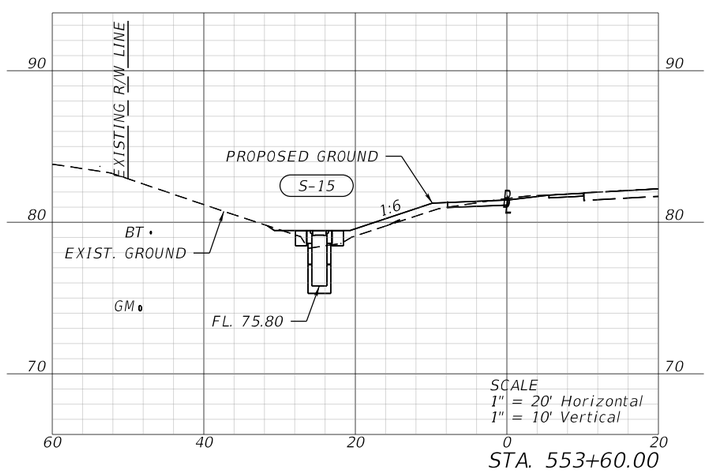


STA. 553+60.00

REVISIONS				ENGINEER OF RECORD	STATE OF FLORIDA DEPARTMENT OF TRANSPORTATION			DRAINAGE NETWORK 6	SHEET NO.
DATE	DESCRIPTION	DATE	DESCRIPTION	ZACHARY JAMES CROSS, P.E. LICENSE NUMBER: 99596 BAYER UNITED ENGINEERING CONSULTANTS, LLC 320 W. KENNEDY BLVD., SUITE 650 TAMPA, FLORIDA 33606	ROAD NO.	COUNTY	FINANCIAL PROJECT ID	CROSS SECTIONS	
					SR 35	HARDEE	446205-1-52-01		

THE OFFICIAL RECORD OF THIS SHEET IS THE ELECTRONIC FILE DIGITALLY SIGNED AND SEALED UNDER RULE 61G15-23.004, F.A.C.

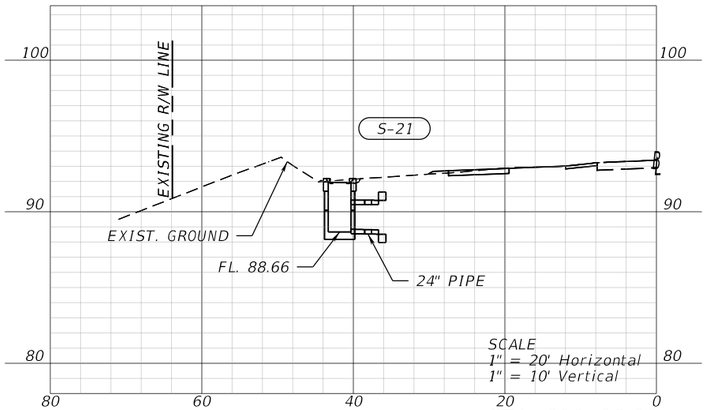


STA. 600+08.00

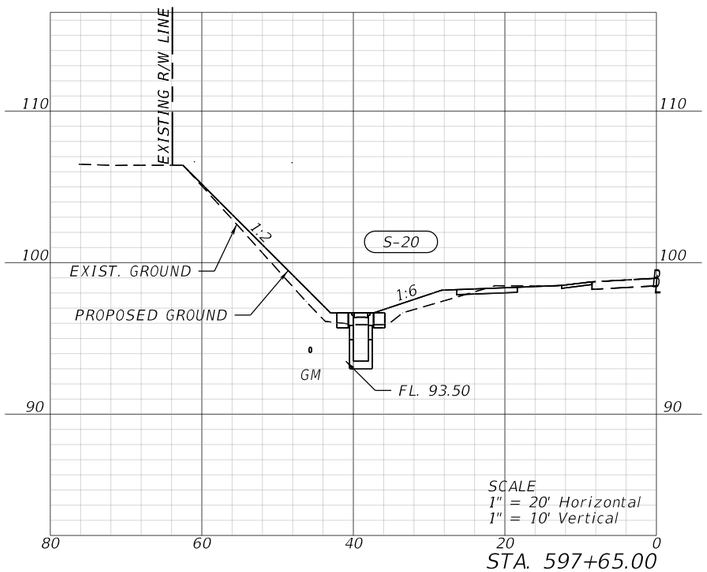


STA. 597+65.00

REVISIONS				ENGINEER OF RECORD	STATE OF FLORIDA DEPARTMENT OF TRANSPORTATION			DRAINAGE NETWORK 8	SHEET NO.
DATE	DESCRIPTION	DATE	DESCRIPTION	ZACHARY JAMES CROSS, P.E. LICENSE NUMBER: 99596 BAYER UNITED ENGINEERING CONSULTANTS, LLC 320 W. KENNEDY BLVD., SUITE 650 TAMPA, FLORIDA 33606	ROAD NO.	COUNTY	FINANCIAL PROJECT ID	CROSS SECTIONS	
					SR 35	HARDEE	446205-1-52-01		


THE OFFICIAL RECORD OF THIS SHEET IS THE ELECTRONIC FILE DIGITALLY SIGNED AND SEALED UNDER RULE 61G15-23.004, F.A.C.

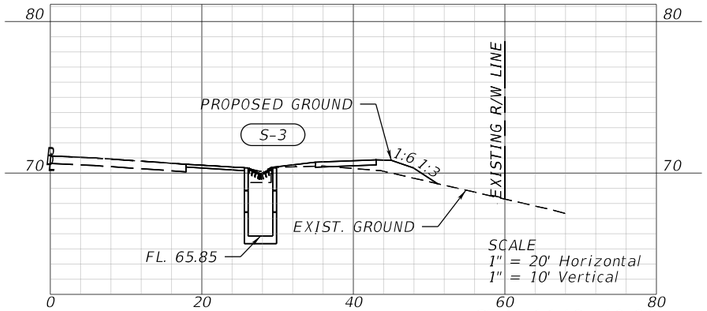


STA. 1148+40.00

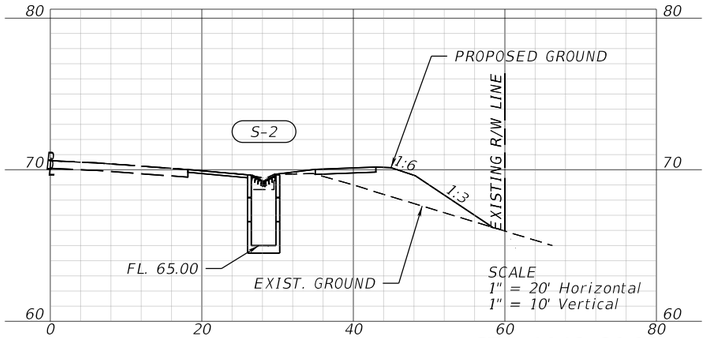

STA. 1146+20.00

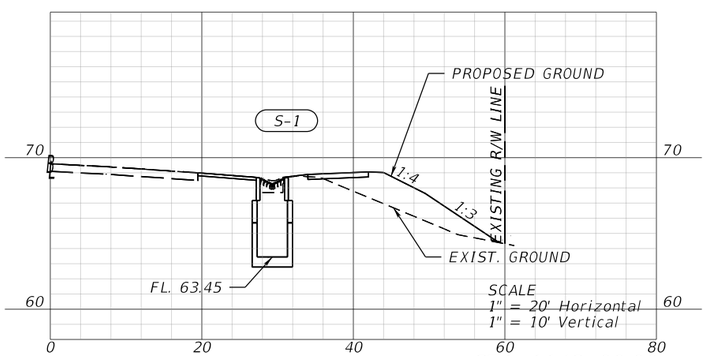

STA. 1143+00.00

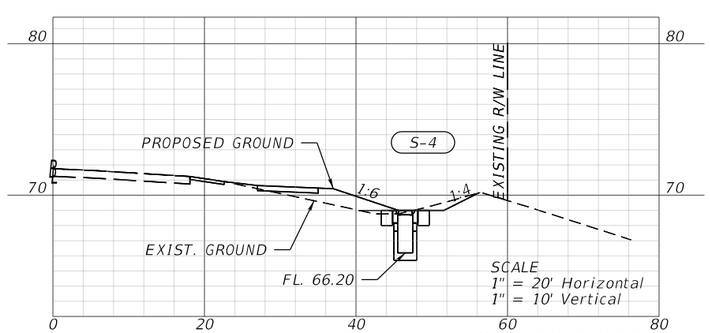

STA. 1150+10.00

REVISIONS			
DATE	DESCRIPTION	DATE	DESCRIPTION

ENGINEER OF RECORD
ZACHARY JAMES CROSS, P.E.
LICENSE NUMBER: 99596
BAYER UNITED ENGINEERING CONSULTANTS, LLC
320 W. KENNEDY BLVD., SUITE 650
TAMPA, FLORIDA 33606

STATE OF FLORIDA
DEPARTMENT OF TRANSPORTATION

ROAD NO.	COUNTY	FINANCIAL PROJECT ID
SR 35	HARDEE	446205-1-52-01

DRAINAGE NETWORK 1

CROSS SECTIONS

SHEET NO.

THE OFFICIAL RECORD OF THIS SHEET IS THE ELECTRONIC FILE DIGITALLY SIGNED AND SEALED UNDER RULE 61G15-23.004, F.A.C.

c:\pw_working\drmp01\d0103369\DRXSRD02.dgn : SR 35 NB - NETWORK 1 [SHEET]
ZacharyCross 3/24/2026 10:42:30 AM

Optional Materials Tabulation					
Group Number	Size(s)	Material	Plotted	As-built	Remarks
Group 1	18	RCP, CL I	X		
		NRCP, CL HE I			
		SRAP, 16 Ga.			
		SRASP, 16 Ga.			
		SRSP, 16 Ga.			
		HDPE, CL II			
		PP, CL II			
		PVC, ASTM F-949			
Group 2	18-24	RCP, CL I	X		
		NRCP, CL HE I			
		SRAP, 16 Ga.			
		SRASP, 16 Ga.			
		SRSP, 16 Ga.			
Group 3	36	RCP, CL I	X		
		NRCP, CL HE I			
		SRASP, 16 Ga.			
		SRSP, 16 Ga.			
		HDPE, CL II			
		PP, CL II			
		PVC, ASTM F-949			
		SRPE			
Group 4	14x23 - 19x30	ERCP, CL HE I	X		

NOTE: PIPES WHICH CONNECT TO EXISTING PIPES ARE REQUIRED TO MATCH EXISTING MATERIALS.

Pipe Data			
Label	Barrels	Size	Optional Pipe
P-3	1	24	Group 2
P-4	1	18	Group 1
P-5	1	18	Group 1
P-8	1	18	Group 1
P-10A	1	18	Group 1
P-10B	1	18	Group 1
P-12	1	36	Group 3
P-14	1	14X23	Group 4
P-16	1	18	Group 2
P-17	1	18	Group 2
P-18A	1	19X30	Group 4
P-18B	1	19X30	Group 4
P-19	1	18	Group 2
P-20	1	14X23	Group 4

THE OFFICIAL RECORD OF THIS SHEET IS THE ELECTRONIC FILE DIGITALLY SIGNED AND SEALED UNDER RULE 61G15-23.004, F.A.C.

REVISIONS			
DATE	DESCRIPTION	DATE	DESCRIPTION

ENGINEER OF RECORD

ZACHARY JAMES CROSS, P.E.
LICENSE NUMBER: 99596
BAYER UNITED ENGINEERING CONSULTANTS, LLC
320 W. KENNEDY BLVD., SUITE 650
TAMPA, FLORIDA 33606


STATE OF FLORIDA
DEPARTMENT OF TRANSPORTATION

ROAD NO.	COUNTY	FINANCIAL PROJECT ID
SR 35	HARDEE	446205-1-52-01

OPTIONAL MATERIALS TABULATION

SHEET NO.


C:\PWD\Trilon Group\23-00829.000 D1-SR 35 US 17 FM N OF SR 64 TO BELL ST\CADD\44620515201\Drainage\DRPRRD00_Rev.dgn :
ZacharyCross 3/24/2026 0PT MAR 25 06:54 PM

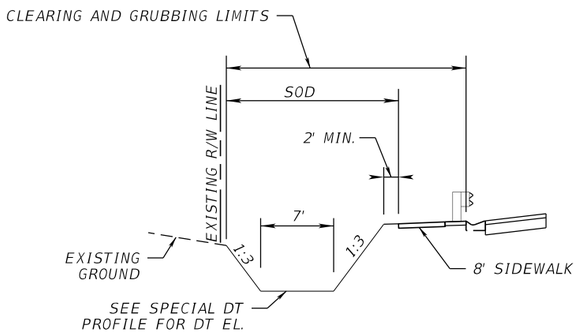

LT. DT TYPICAL SECTION

NTS


℄ SURVEY SR 35 SB STA. 563+05.00 TO STA. 564+00.00

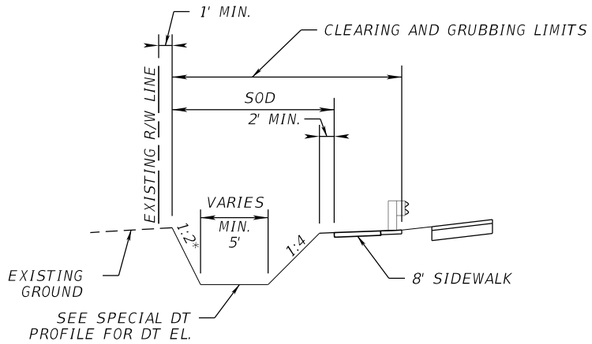

LT. DT TYPICAL SECTION

NTS


℄ SURVEY SR 35 SB STA. 568+55.00 TO STA. 569+70.00
℄ SURVEY SR 35 SB STA. 570+45.00 TO STA. 572+00.00

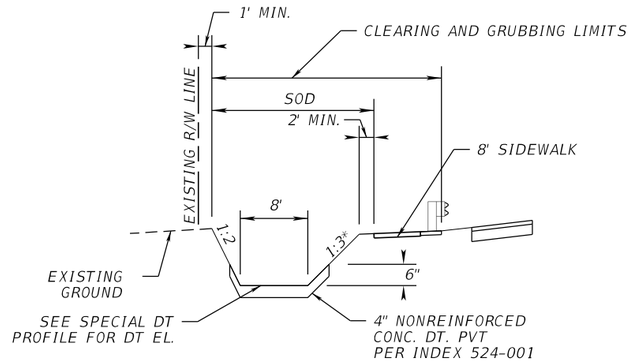

LT. DT TYPICAL SECTION

NTS


℄ SURVEY SR 35 SB STA. 568+20.00 TO STA. 568+60.00
*SLOPE TRANSITION 1:3 TO 1:4 FROM 568+40 TO 568+60

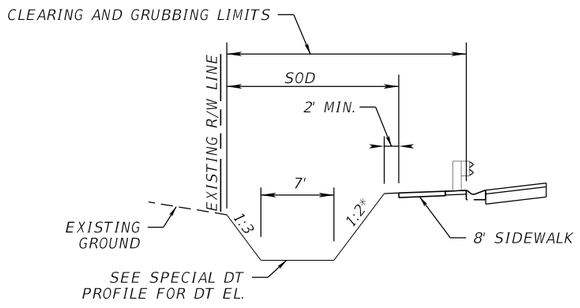

LT. DT TYPICAL SECTION

NTS


℄ SURVEY SR 35 SB STA. 564+00.00 TO STA. 564+70.00

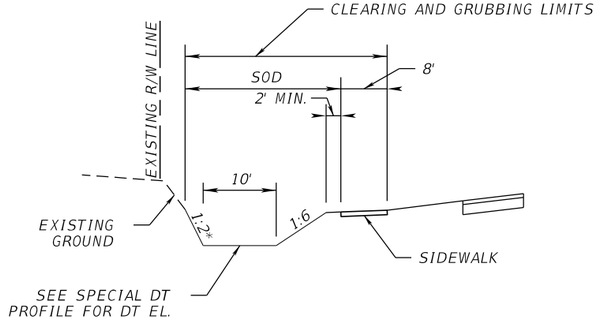

LT. DT TYPICAL SECTION

NTS

℄ SURVEY SR 35 SB STA. 598+20.00 TO STA. 600+00.00

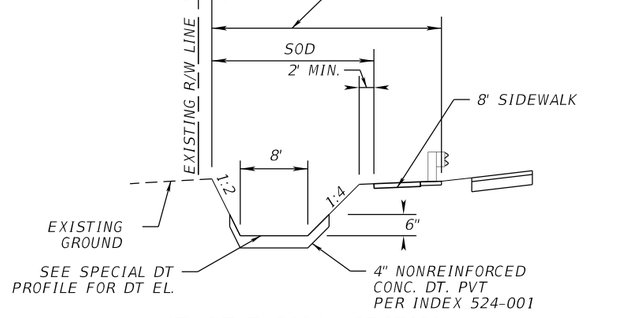

LT. DT TYPICAL SECTION


NTS

℄ SURVEY SR 35 SB STA. 568+60.00 TO STA. 569+62.00

*SLOPES OF 1:2 OR GREATER REQUIRE PLASTIC EROSION MAT PER STANDARD SPEC 571

REVISIONS				ENGINEER OF RECORD	STATE OF FLORIDA DEPARTMENT OF TRANSPORTATION			DRAINAGE DETAILS	SHEET NO.
DATE	DESCRIPTION	DATE	DESCRIPTION	ZACHARY JAMES CROSS, P.E. LICENSE NUMBER: 99596 BAYER UNITED ENGINEERING CONSULTANTS, LLC 320 W. KENNEDY BLVD., SUITE 650 TAMPA, FLORIDA 33606	ROAD NO.	COUNTY	FINANCIAL PROJECT ID		
					SR 35	HARDEE	446205-1-52-01		


THE OFFICIAL RECORD OF THIS SHEET IS THE ELECTRONIC FILE DIGITALLY SIGNED AND SEALED UNDER RULE 61G15-23.004, F.A.C.

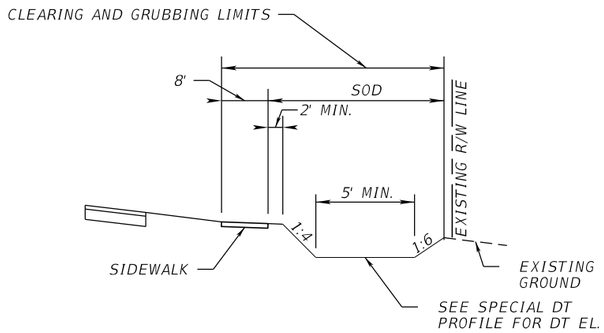

RT. DT TYPICAL SECTION

NTS


℄ SURVEY SR 35 NB STA. 1150+10.00 TO STA. 1164+30.00
℄ SURVEY SR 35 NB STA. 1164+80.00 TO STA. 1165+20.00
℄ SURVEY SR 35 NB STA. 1166+20.00 TO STA. 1167+20.00

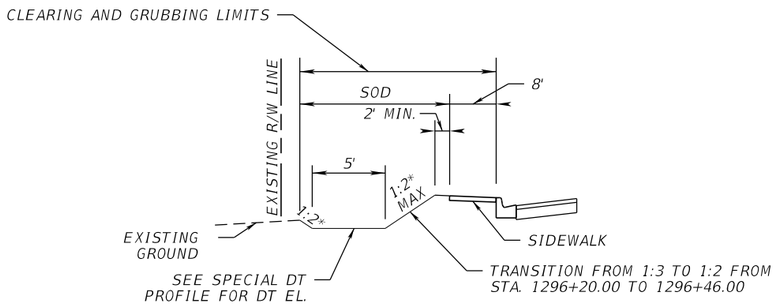

LT. DT TYPICAL SECTION

NTS


℄ SURVEY SR 35 NB STA. 1297+20.00 TO STA. 1297+65.00

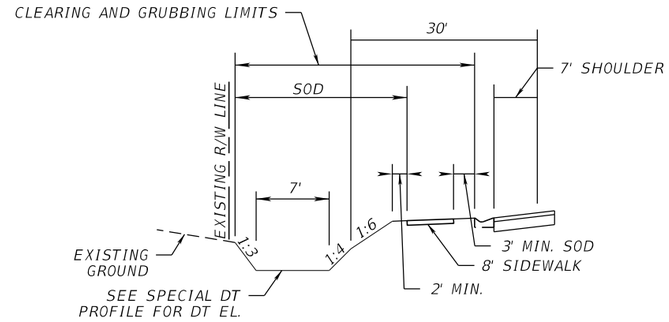

LT. DT TYPICAL SECTION

NTS


℄ SURVEY SR 35 SB STA. 562+20.00 TO STA. 562+80.00

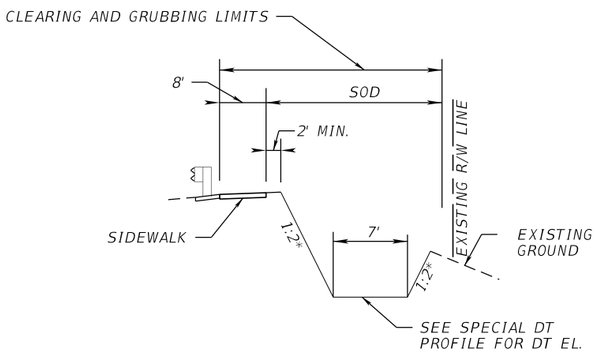

RT. DT TYPICAL SECTION

NTS


℄ SURVEY SR 35 NB STA. 1180+80.00 TO STA. 1183+60.00

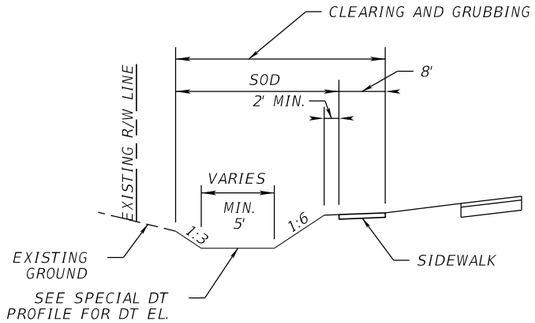

LT. DT TYPICAL SECTION

NTS

℄ SURVEY SR 35 SB STA. 553+60.00 TO STA. 559+65.00
℄ SURVEY SR 35 SB STA. 560+30.00 TO STA. 561+80.00
℄ SURVEY SR 35 SB STA. 590+40.00 TO STA. 595+30.00
℄ SURVEY SR 35 SB STA. 595+80.00 TO STA. 597+65.00

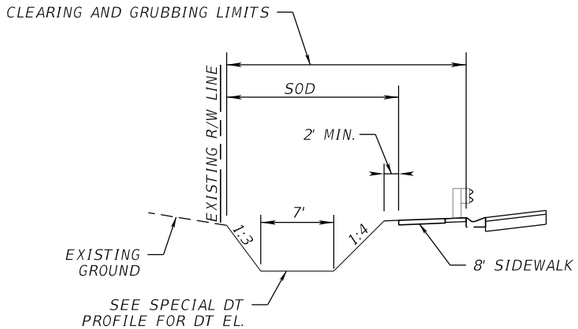

LT. DT TYPICAL SECTION

NTS

℄ SURVEY SR 35 SB STA. 562+80.00 TO STA. 563+05.00

*SLOPES OF 1:2 OR GREATER REQUIRE PLASTIC EROSION MAT PER STANDARD SPEC 571

THE OFFICIAL RECORD OF THIS SHEET IS THE ELECTRONIC FILE DIGITALLY SIGNED AND SEALED UNDER RULE 61G15-23.004, F.A.C.


REVISIONS				ENGINEER OF RECORD	STATE OF FLORIDA DEPARTMENT OF TRANSPORTATION			DRAINAGE DETAILS	SHEET NO.
DATE	DESCRIPTION	DATE	DESCRIPTION	ZACHARY JAMES CROSS, P.E. LICENSE NUMBER: 99596 BAYER UNITED ENGINEERING CONSULTANTS, LLC 320 W. KENNEDY BLVD., SUITE 650 TAMPA, FLORIDA 33606	ROAD NO.	COUNTY	FINANCIAL PROJECT ID		
					SR 35	HARDEE	446205-1-52-01		

c:\pw_working\drmp01\d0103369\DRDTRD01.dgn : SPECIALDETAILSHEETS
ZacharyCross 3/24/2026 10:38:48 AM


All borings in the roadway cross sections have been updated. Roadway provided updated elevations for Geotech report.

Boring was not surveyed, therefore reported location and elevation (provided by the designer) based on topo -plan may not be exactly accurate. It may need to be slightly adjusted to match the grade and be shown correctly


EL. 66.29'

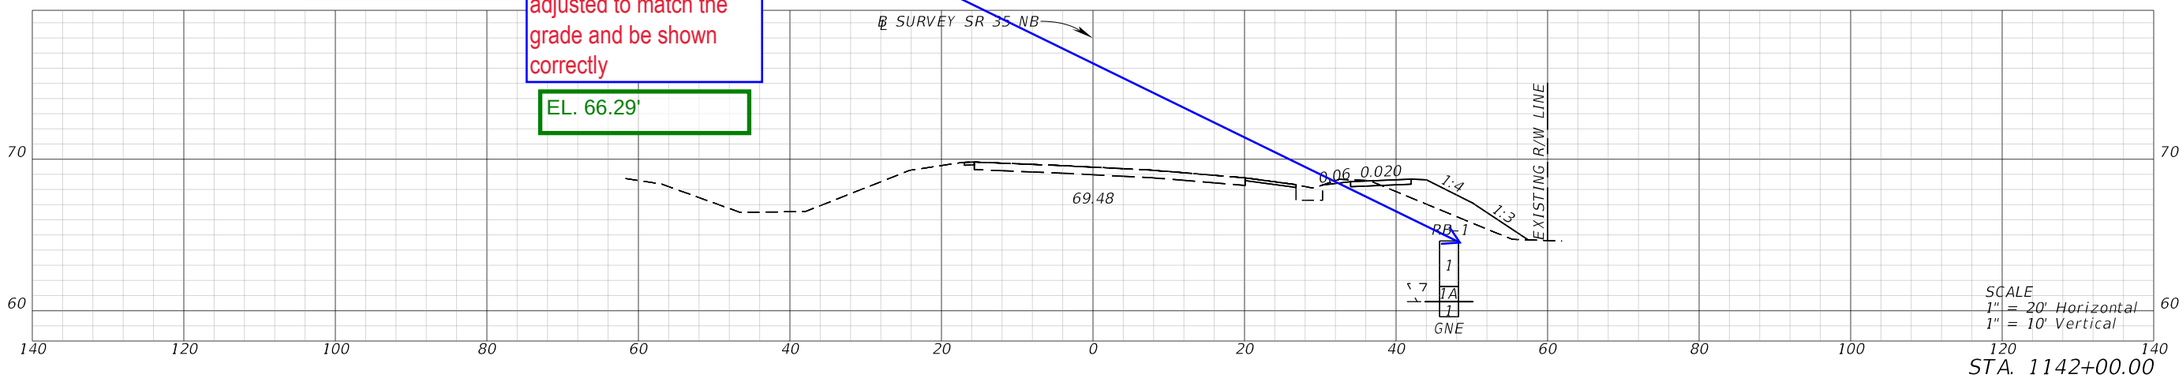

STA. 1142+00.00

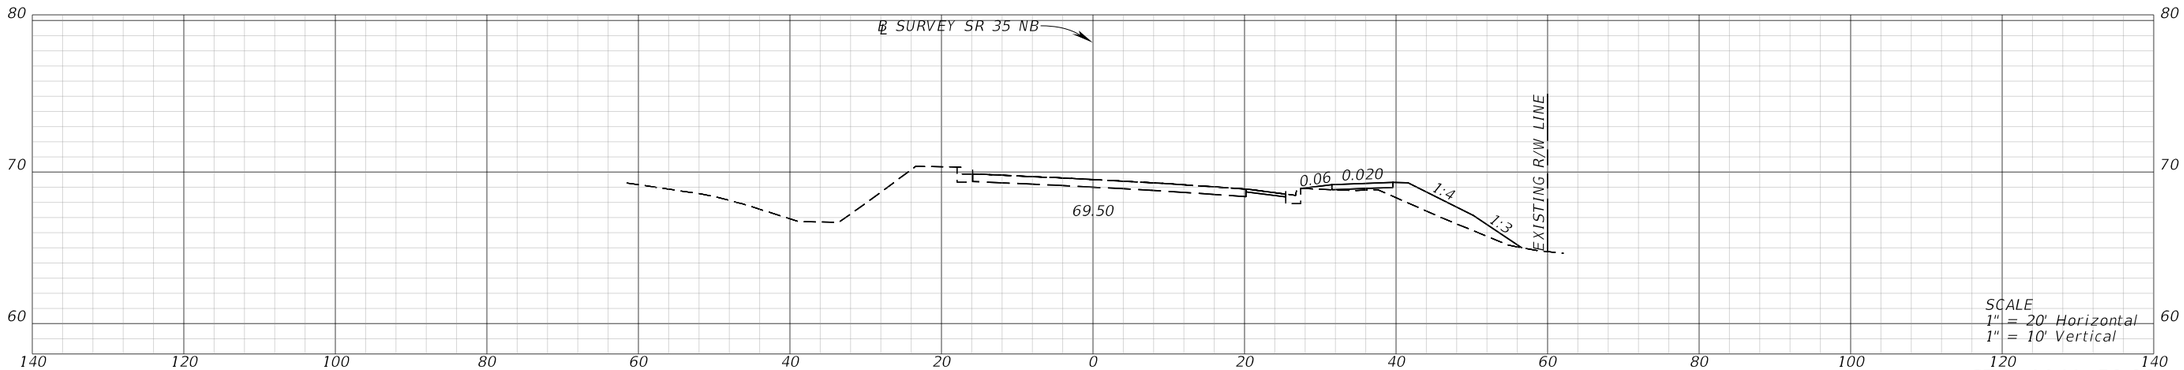


STA. 1141+50.00

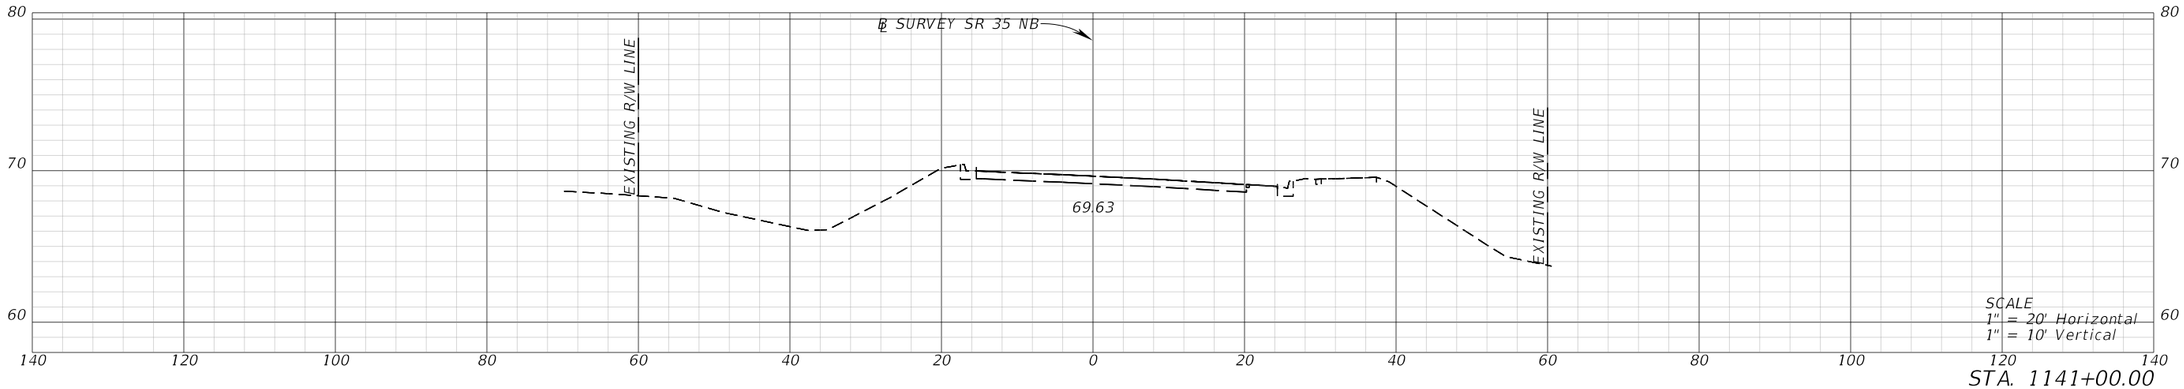


STA. 1141+00.00

REVISIONS				ENGINEER OF RECORD	STATE OF FLORIDA DEPARTMENT OF TRANSPORTATION			CROSS SECTIONS (1)	SHEET NO.
DATE	DESCRIPTION	DATE	DESCRIPTION	CODY BAYER, P.E. LICENSE NUMBER: 90812 DRMP, INC. 941 LAKE BALDWIN LANE ORLANDO, FL 32814	ROAD NO.	COUNTY	FINANCIAL PROJECT ID		
					SR 35	HARDEE	446205-1-52-01		


THE OFFICIAL RECORD OF THIS SHEET IS THE ELECTRONIC FILE DIGITALLY SIGNED AND SEALED UNDER RULE 61G15-23.004, F.A.C.

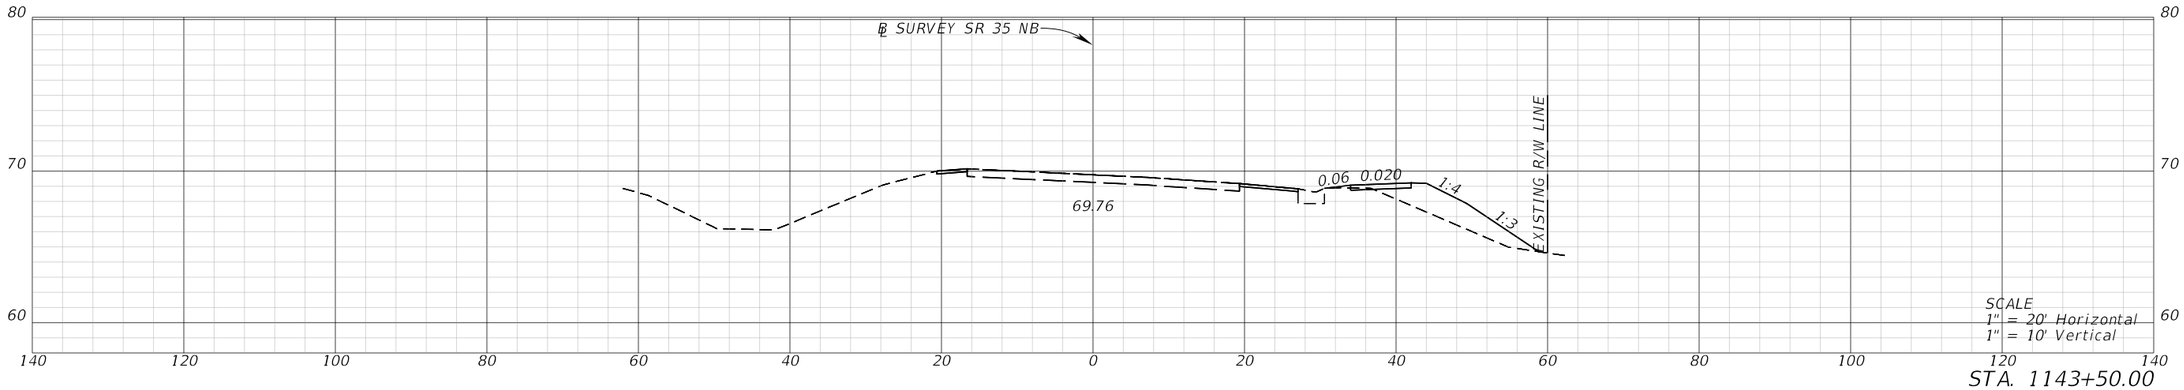

STA. 1143+50.00

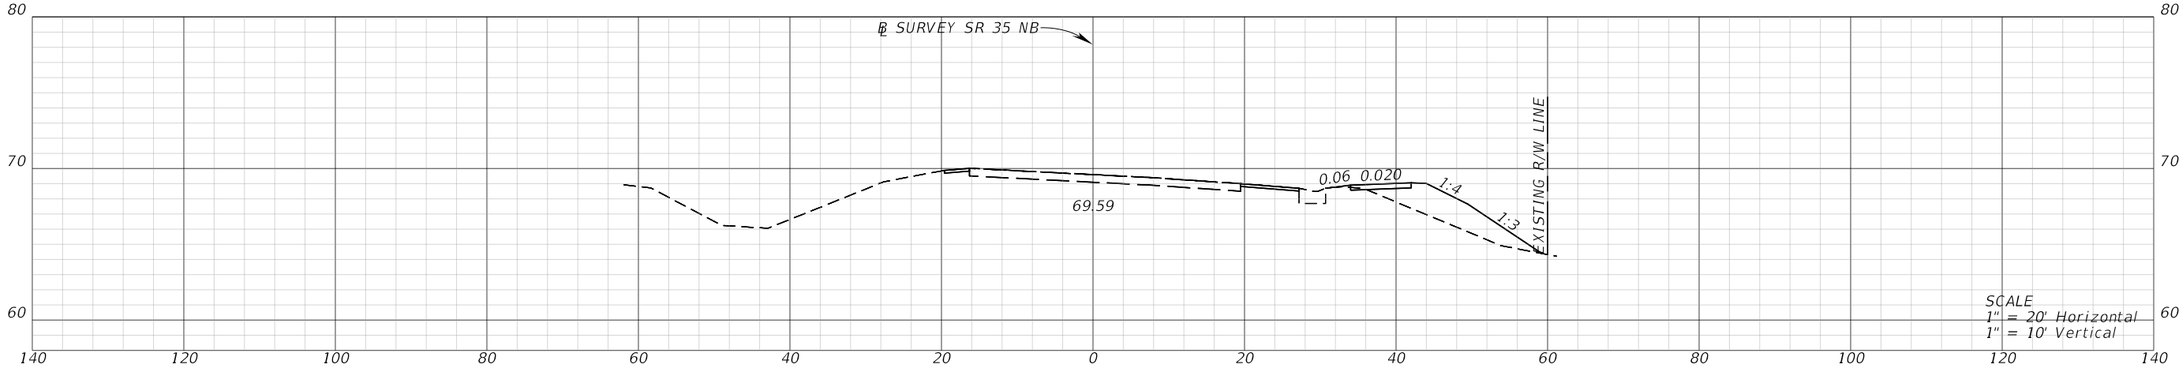

STA. 1143+00.00

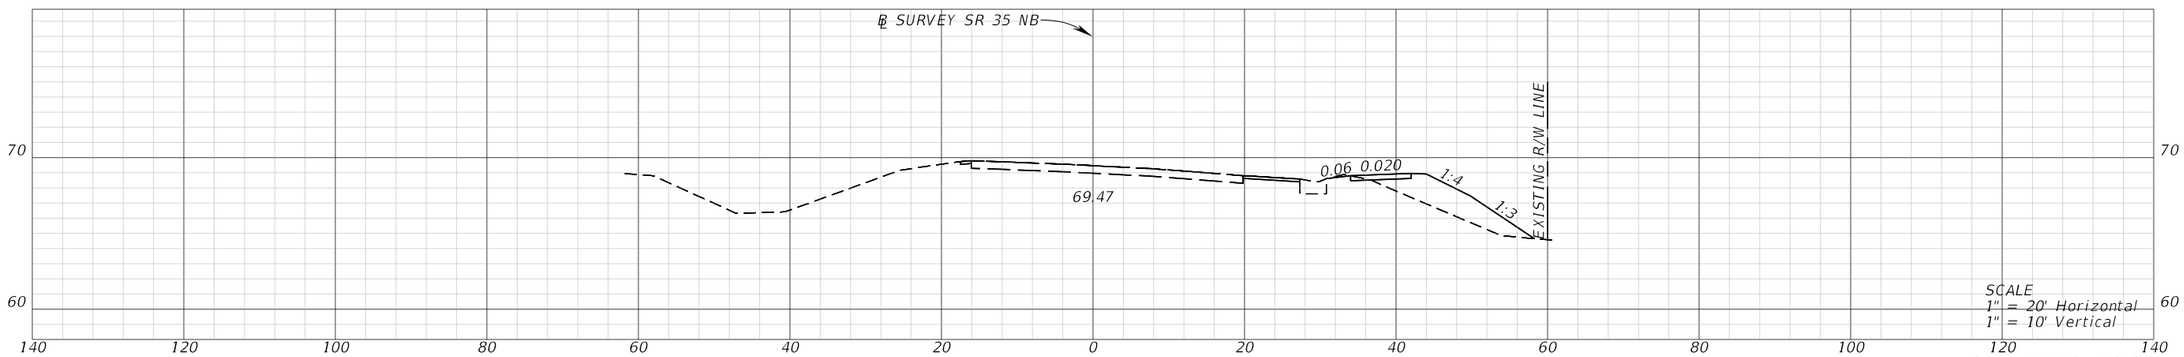

STA. 1142+50.00


REVISIONS				ENGINEER OF RECORD	STATE OF FLORIDA DEPARTMENT OF TRANSPORTATION			CROSS SECTIONS (2)	SHEET NO.
DATE	DESCRIPTION	DATE	DESCRIPTION	CODY BAYER, P.E. LICENSE NUMBER: 90812 DRMP, INC. 941 LAKE BALDWIN LANE ORLANDO, FL 32814	ROAD NO.	COUNTY	FINANCIAL PROJECT ID		
					SR 35	HARDEE	446205-1-52-01		

THE OFFICIAL RECORD OF THIS SHEET IS THE ELECTRONIC FILE DIGITALLY SIGNED AND SEALED UNDER RULE 61G15-23.004, F.A.C.


c:\pw_working\drmp01\d0103394\RDXSRD02.dgn : SR 35 NB - 1142+50.00 [SHEET]
CKramer 3/30/2026 1:55:14 PM

Boring was not surveyed, therefore reported location and elevation (provided by the designer) based on topo -plan may not be exactly accurate. It may need to be slightly adjusted to match the grade and be shown correctly


EL. 67.01'

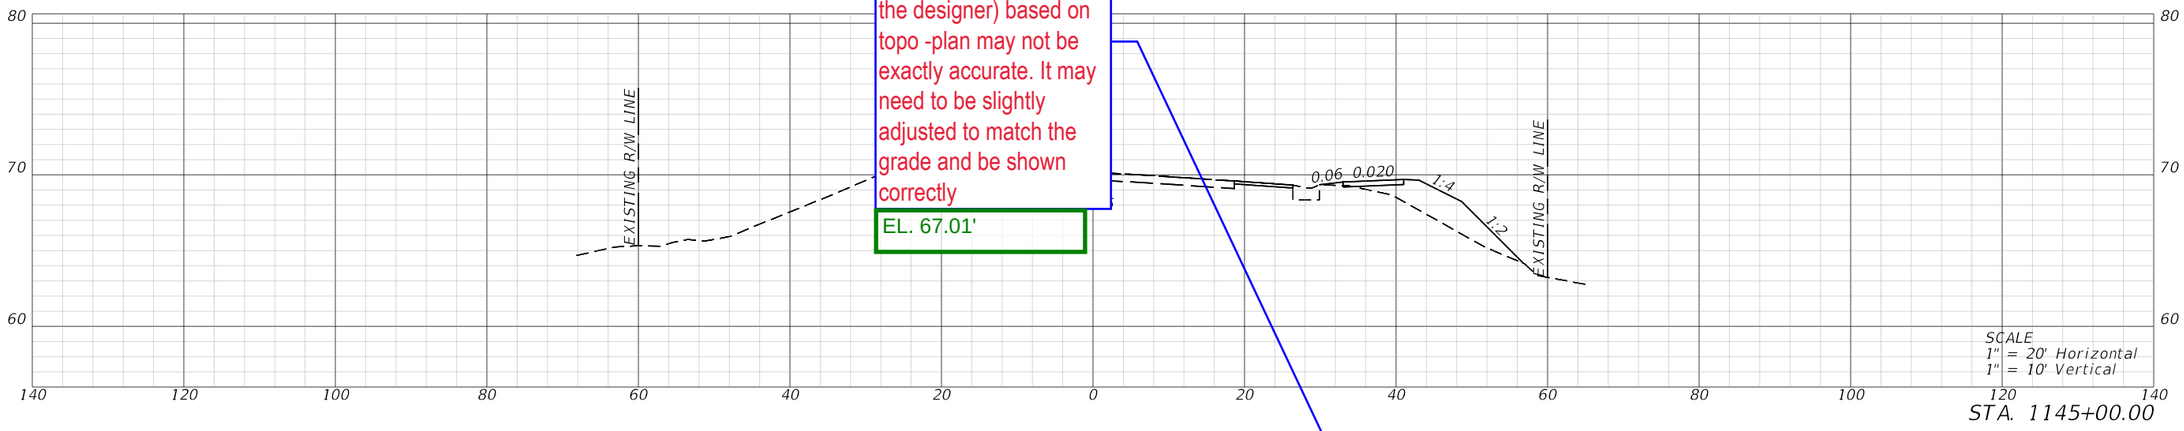

STA. 1145+00.00

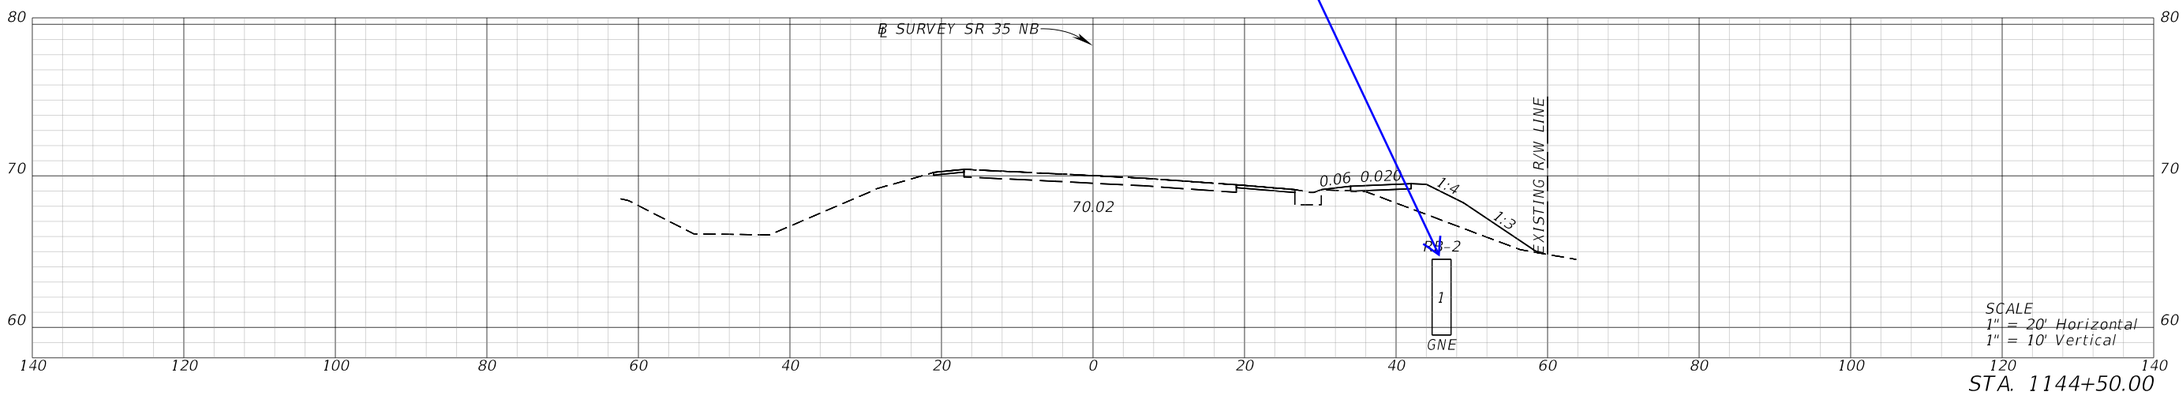

STA. 1144+50.00

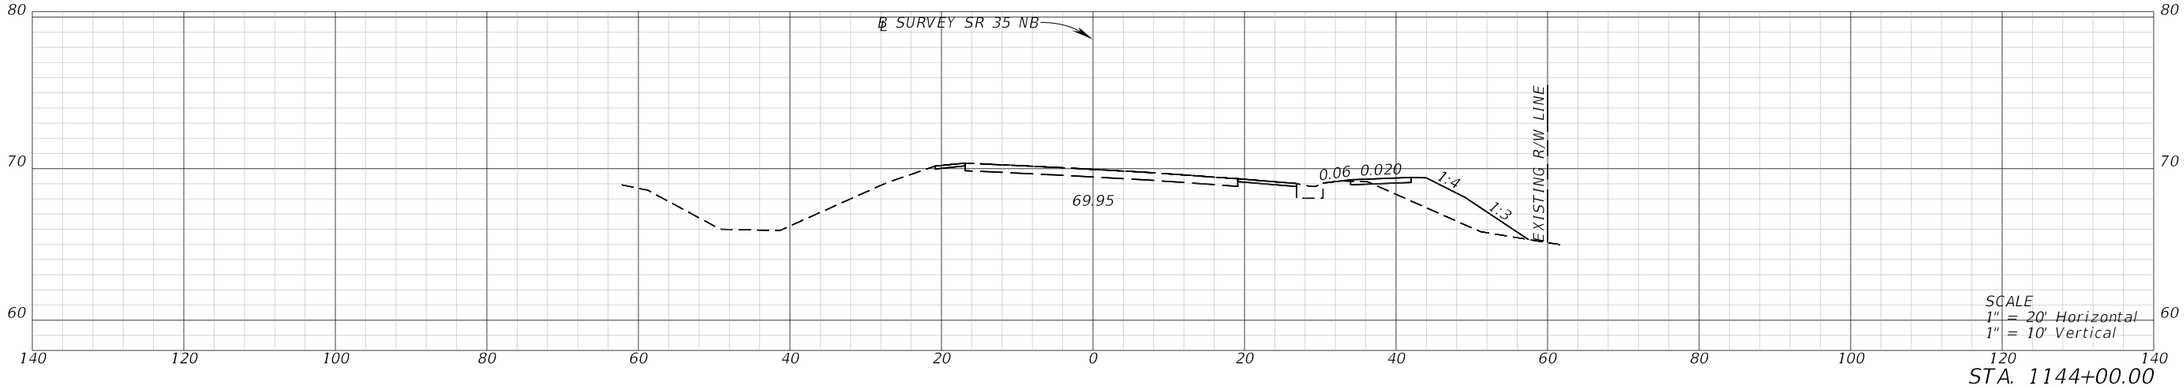

STA. 1144+00.00

REVISIONS			
DATE	DESCRIPTION	DATE	DESCRIPTION

ENGINEER OF RECORD

CODY BAYER, P.E.
LICENSE NUMBER: 90812
DRMP, INC.
941 LAKE BALDWIN LANE
ORLANDO, FL 32814

STATE OF FLORIDA
DEPARTMENT OF TRANSPORTATION


ROAD NO.	COUNTY	FINANCIAL PROJECT ID
SR 35	HARDEE	446205-1-52-01

CROSS SECTIONS (3)


SHEET NO.

THE OFFICIAL RECORD OF THIS SHEET IS THE ELECTRONIC FILE DIGITALLY SIGNED AND SEALED UNDER RULE 61G15-23.004, F.A.C.


c:\pw_working\drmp01\d0103394\RDXSRD02.dgn : SR 35 NB - 1144+00.00 [SHEET]
CKramer 3/30/2026 1:55:15 PM

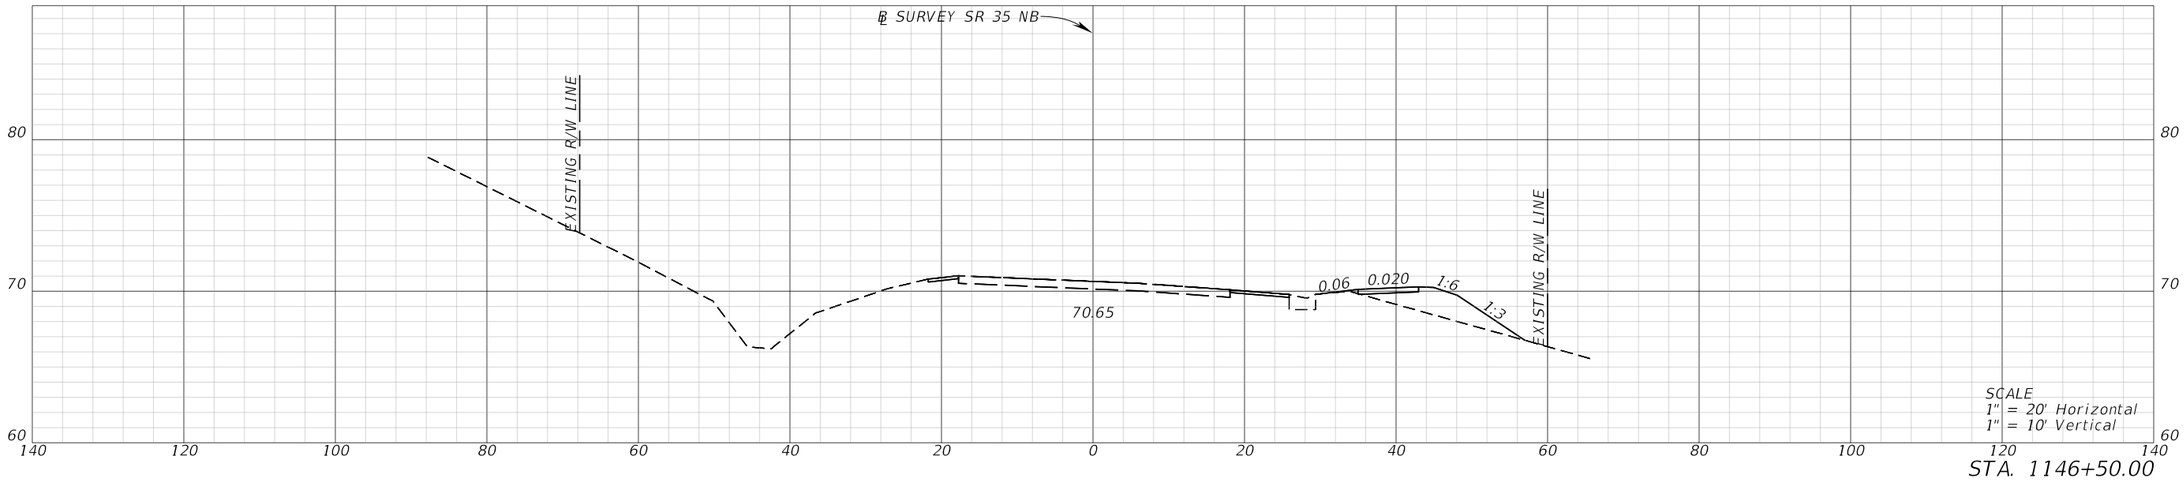

STA. 1146+50.00

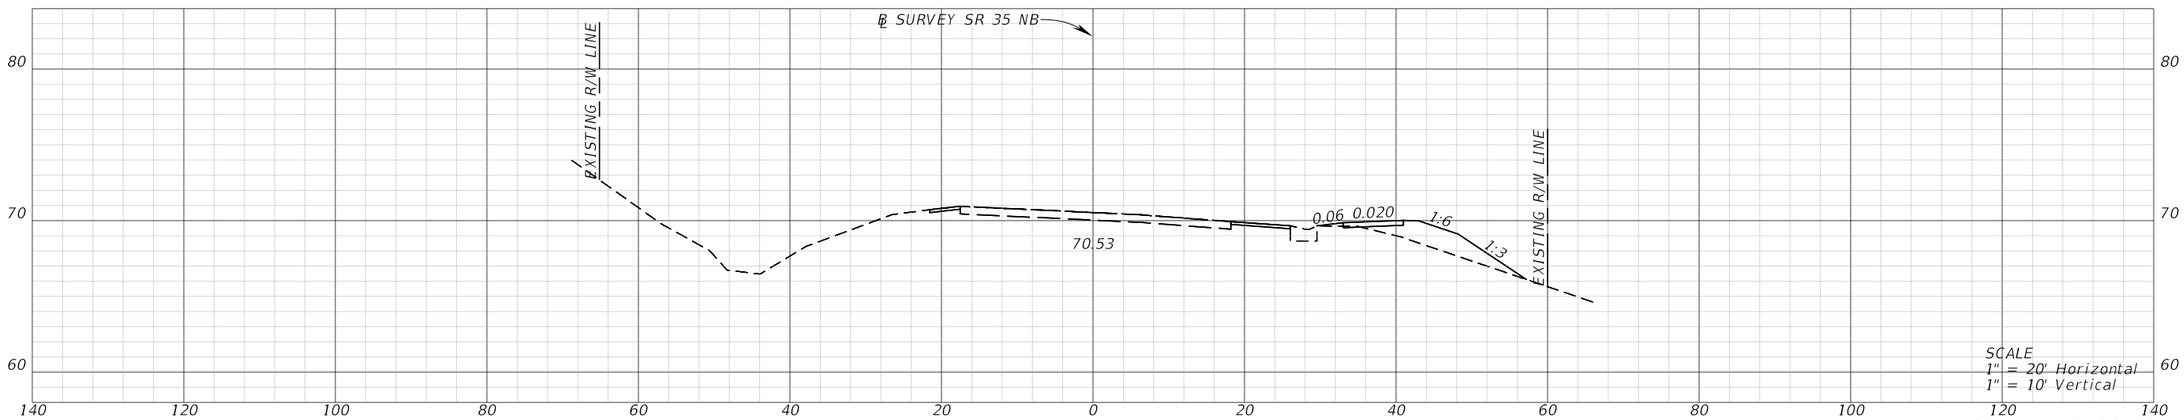

STA. 1146+00.00

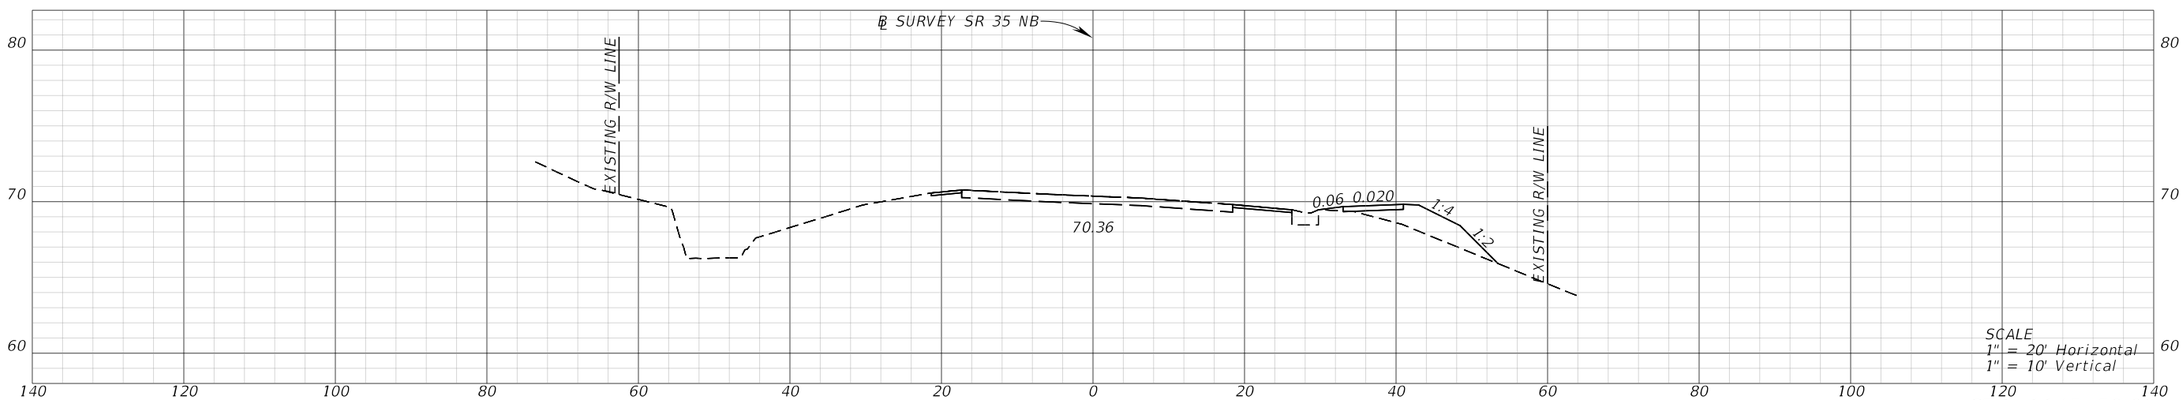


STA. 1145+50.00

REVISIONS				ENGINEER OF RECORD	STATE OF FLORIDA DEPARTMENT OF TRANSPORTATION			CROSS SECTIONS (4)	SHEET NO.
DATE	DESCRIPTION	DATE	DESCRIPTION	CODY BAYER, P.E. LICENSE NUMBER: 90812 DRMP, INC. 941 LAKE BALDWIN LANE ORLANDO, FL 32814	ROAD NO.	COUNTY	FINANCIAL PROJECT ID		
					SR 35	HARDEE	446205-1-52-01		

THE OFFICIAL RECORD OF THIS SHEET IS THE ELECTRONIC FILE DIGITALLY SIGNED AND SEALED UNDER RULE 61G15-23.004, F.A.C.

Boring was not surveyed, therefore reported location and elevation (provided by the designer) based on topo -plan may not be exactly accurate. It may need to be slightly adjusted to match the grade and be shown correctly


EL. 68.81'

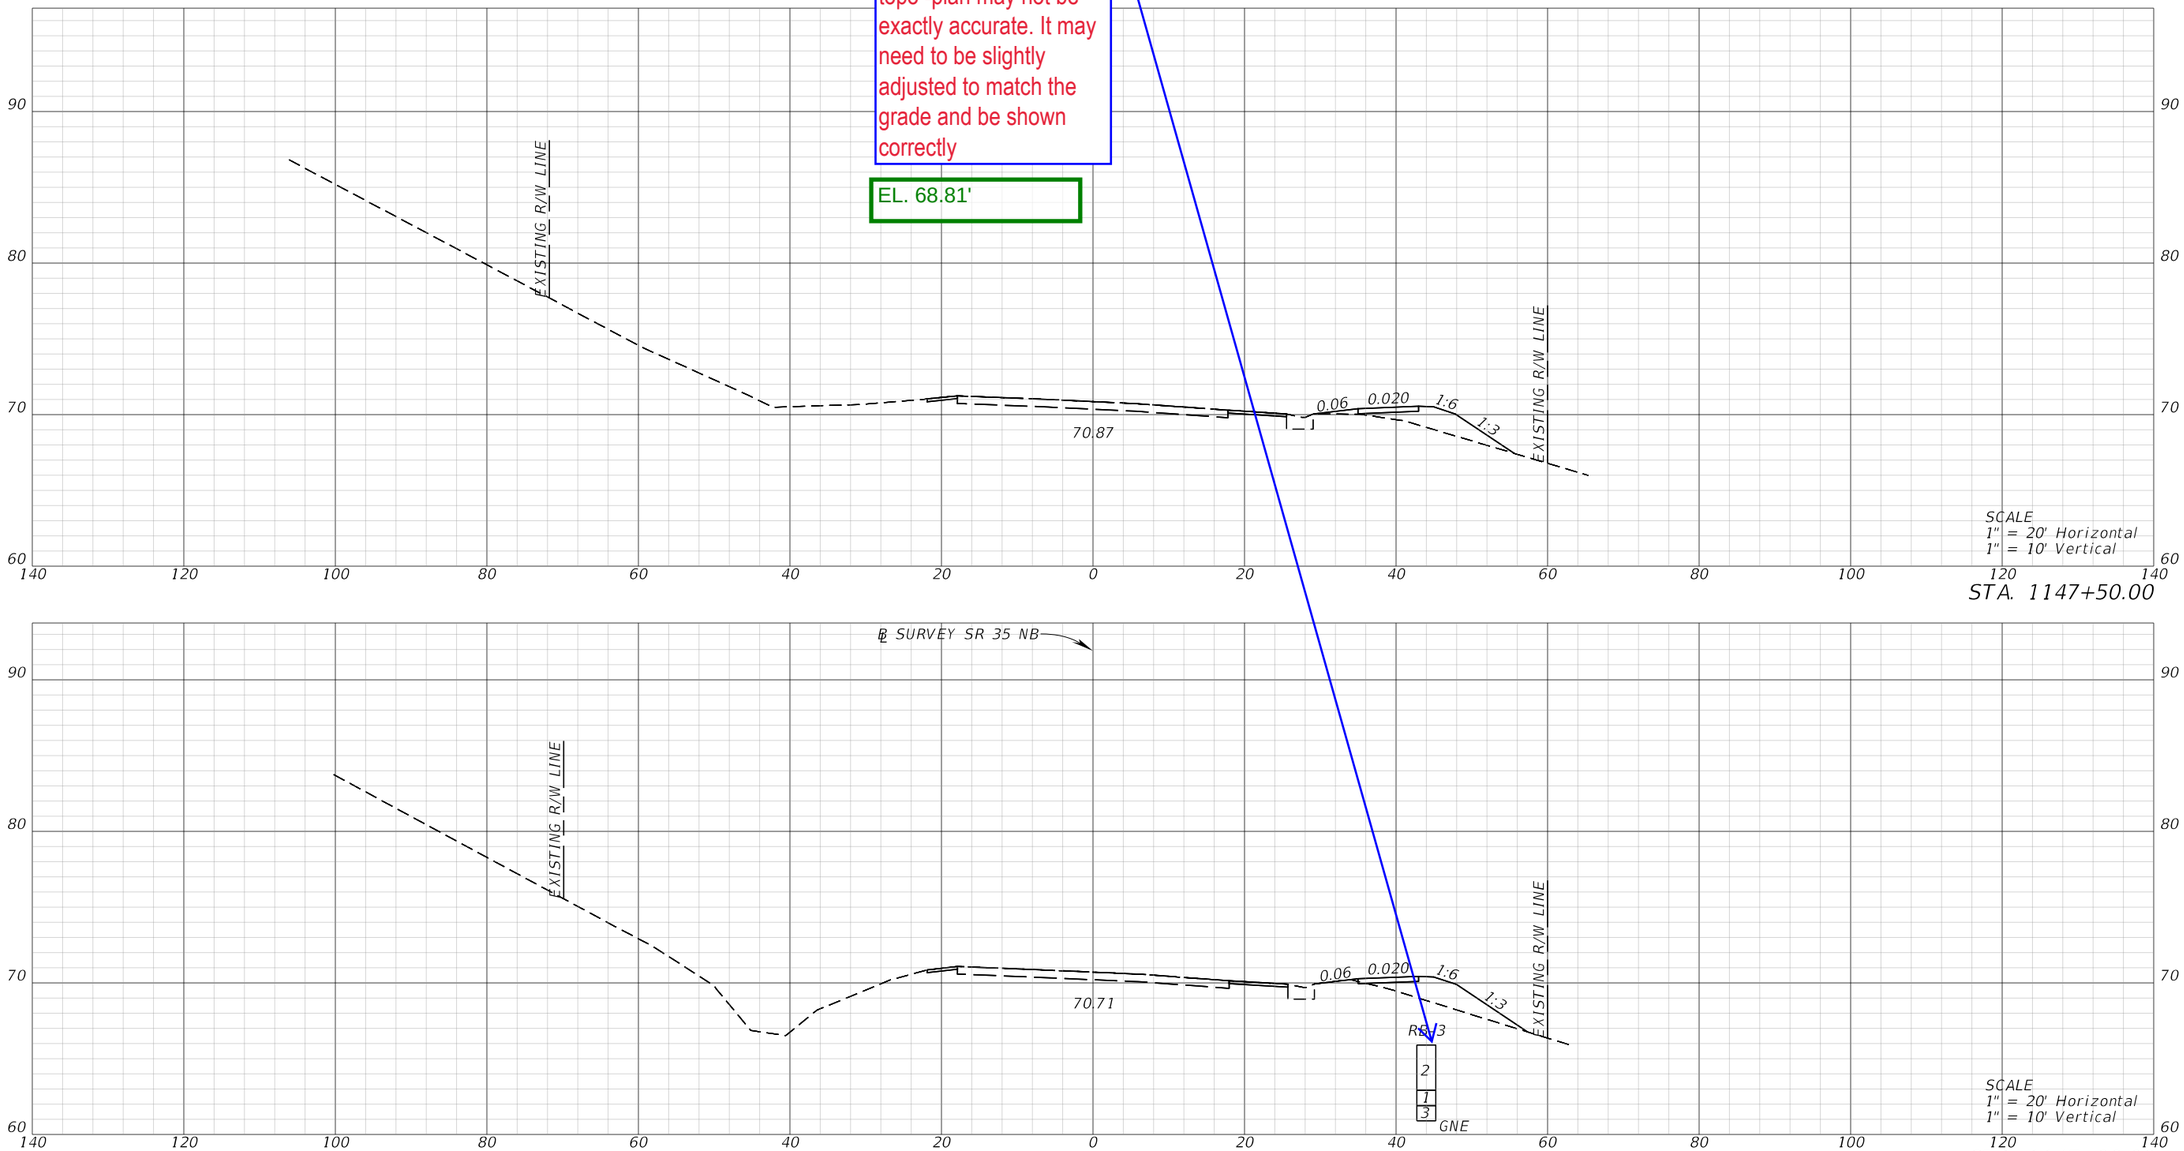


REVISIONS				ENGINEER OF RECORD	STATE OF FLORIDA DEPARTMENT OF TRANSPORTATION			CROSS SECTIONS (5)	SHEET NO.
DATE	DESCRIPTION	DATE	DESCRIPTION	CODY BAYER, P.E. LICENSE NUMBER: 90812 DRMP, INC. 941 LAKE BALDWIN LANE ORLANDO, FL 32814	ROAD NO.	COUNTY	FINANCIAL PROJECT ID		
					SR 35	HARDEE	446205-1-52-01		

THE OFFICIAL RECORD OF THIS SHEET IS THE ELECTRONIC FILE DIGITALLY SIGNED AND SEALED UNDER RULE 61G15-23.004, F.A.C.


c:\pw_working\drmp01\d0103394\RDXSRD02.dgn : SR 35 NB - 1147+00.00 [SHEET]
CKramer 3/30/2026 1:55:18 PM

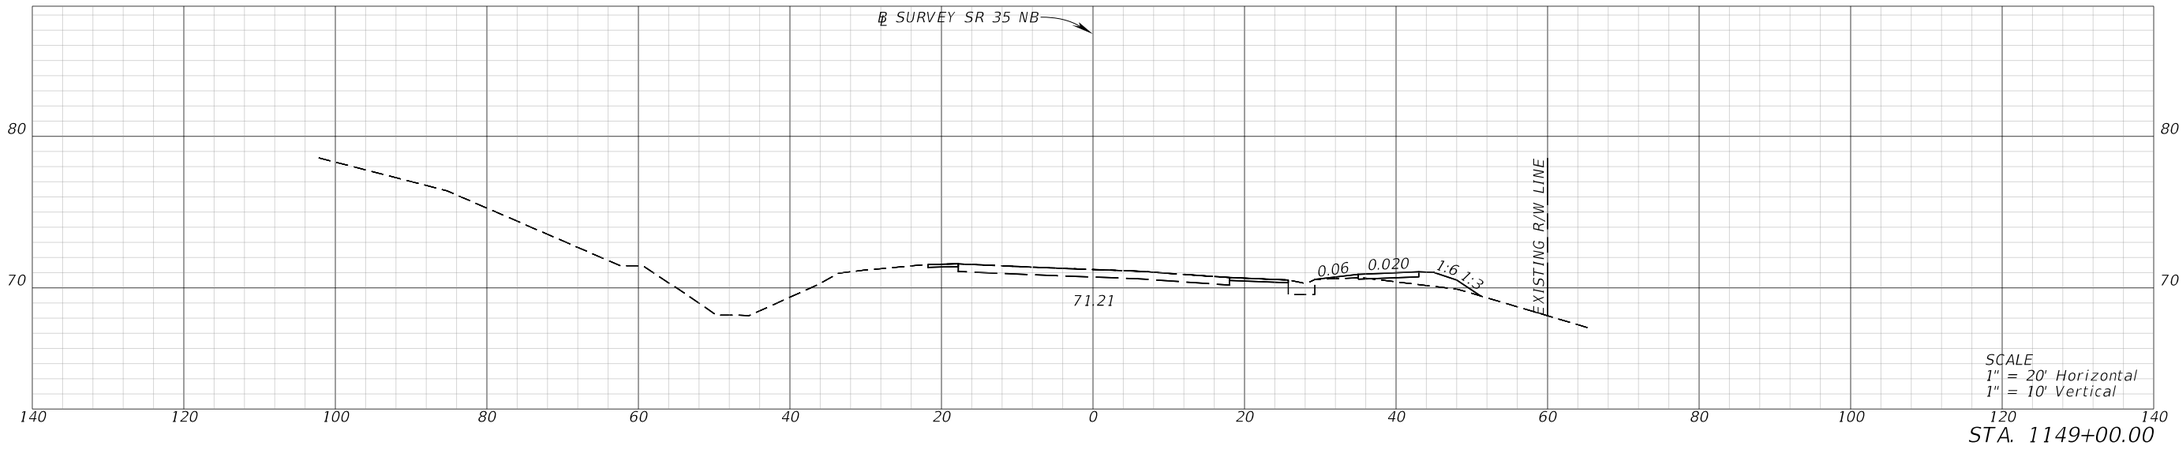

STA. 1149+00.00

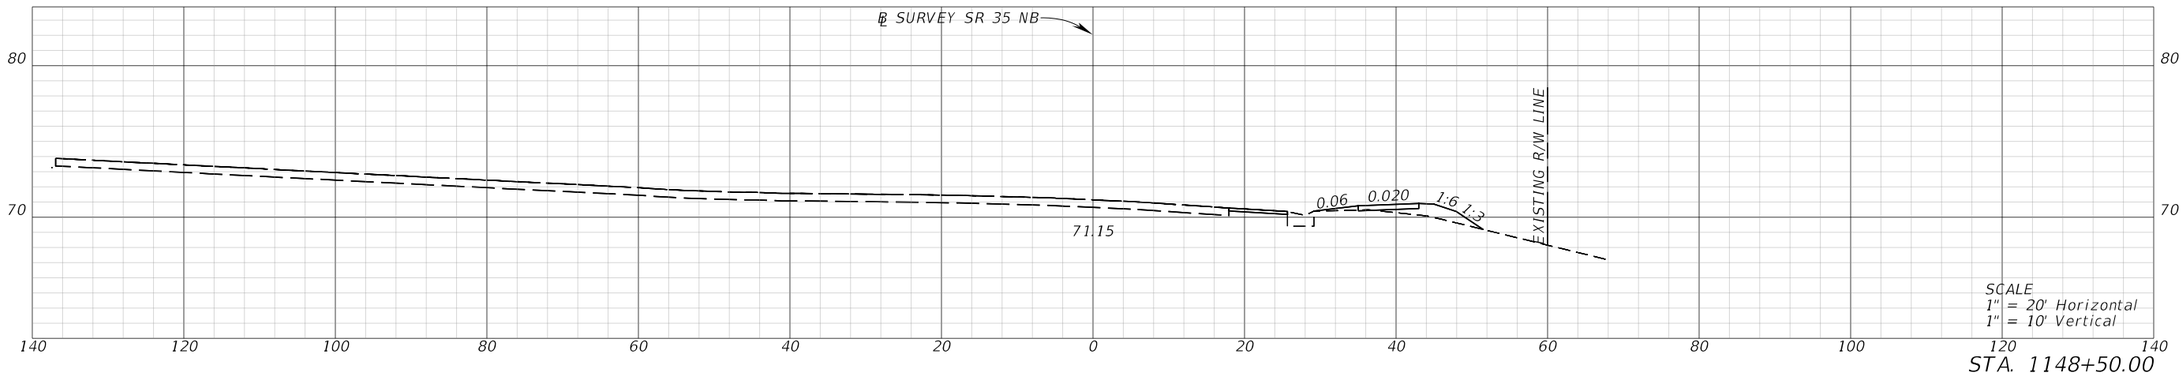

STA. 1148+50.00

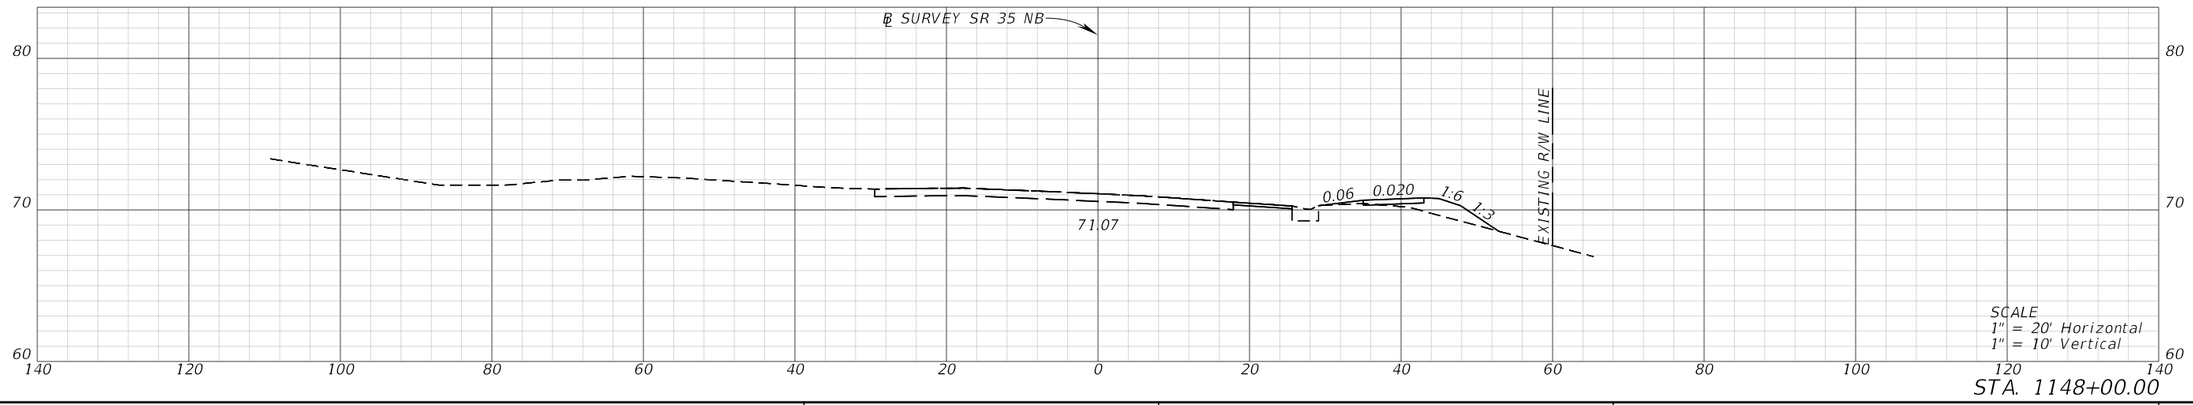

STA. 1148+00.00


REVISIONS				ENGINEER OF RECORD	STATE OF FLORIDA DEPARTMENT OF TRANSPORTATION			CROSS SECTIONS (6)	SHEET NO.
DATE	DESCRIPTION	DATE	DESCRIPTION	CODY BAYER, P.E. LICENSE NUMBER: 90812 DRMP, INC. 941 LAKE BALDWIN LANE ORLANDO, FL 32814	ROAD NO.	COUNTY	FINANCIAL PROJECT ID		
					SR 35	HARDEE	446205-1-52-01		

THE OFFICIAL RECORD OF THIS SHEET IS THE ELECTRONIC FILE DIGITALLY SIGNED AND SEALED UNDER RULE 61G15-23.004, F.A.C.


c:\pw_working\drmp01\d0103394\RDXSRD02.dgn : SR 35 NB - 1148+00.00 [SHEET]
CKramer 3/30/2026 1:55:20 PM

Boring was not surveyed, therefore reported location and elevation (provided by the designer) based on topo -plan may not be exactly accurate. It may need to be slightly adjusted to match the grade and be shown correctly

EL. 70.53'

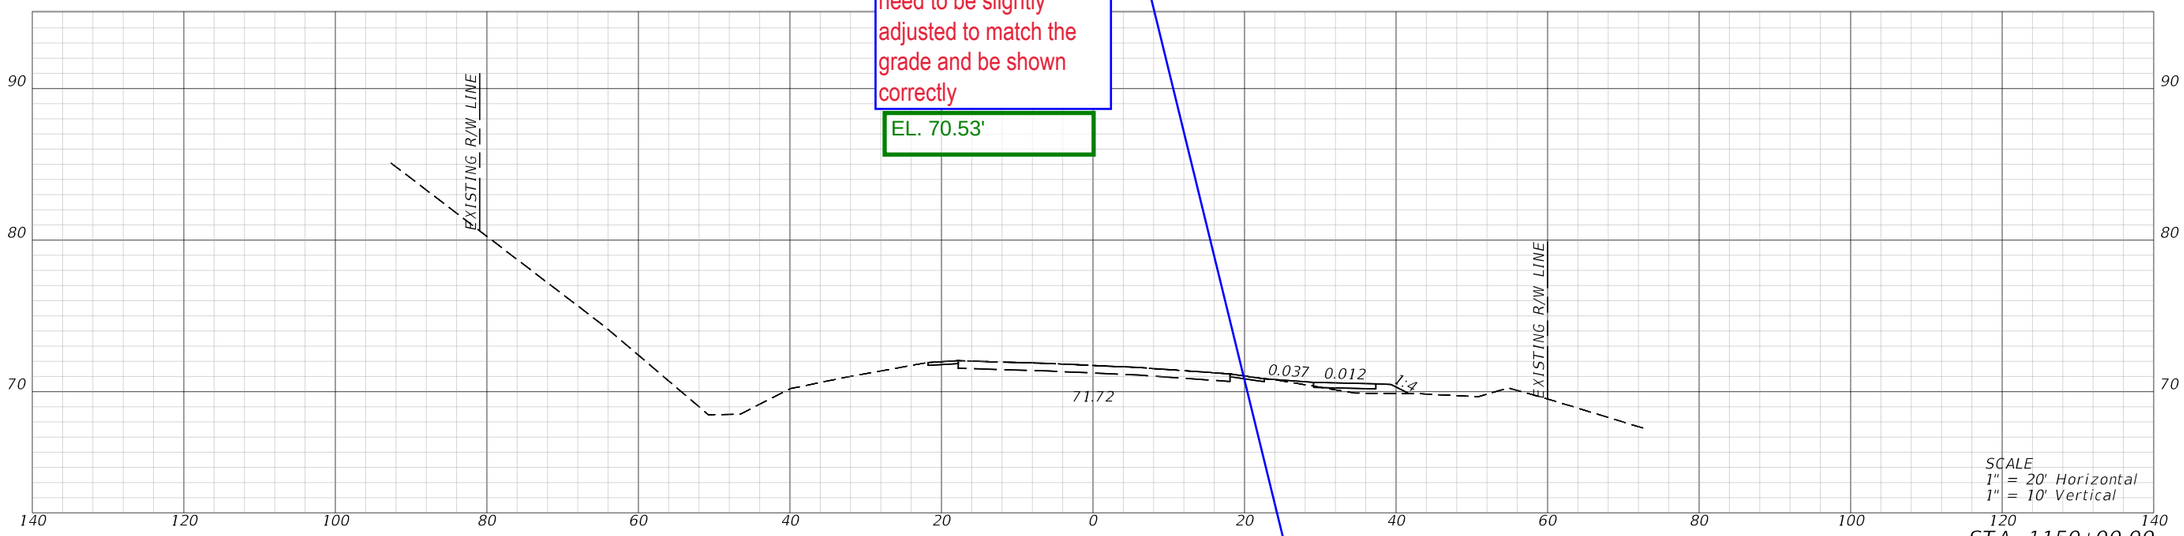

STA. 1150+00.00

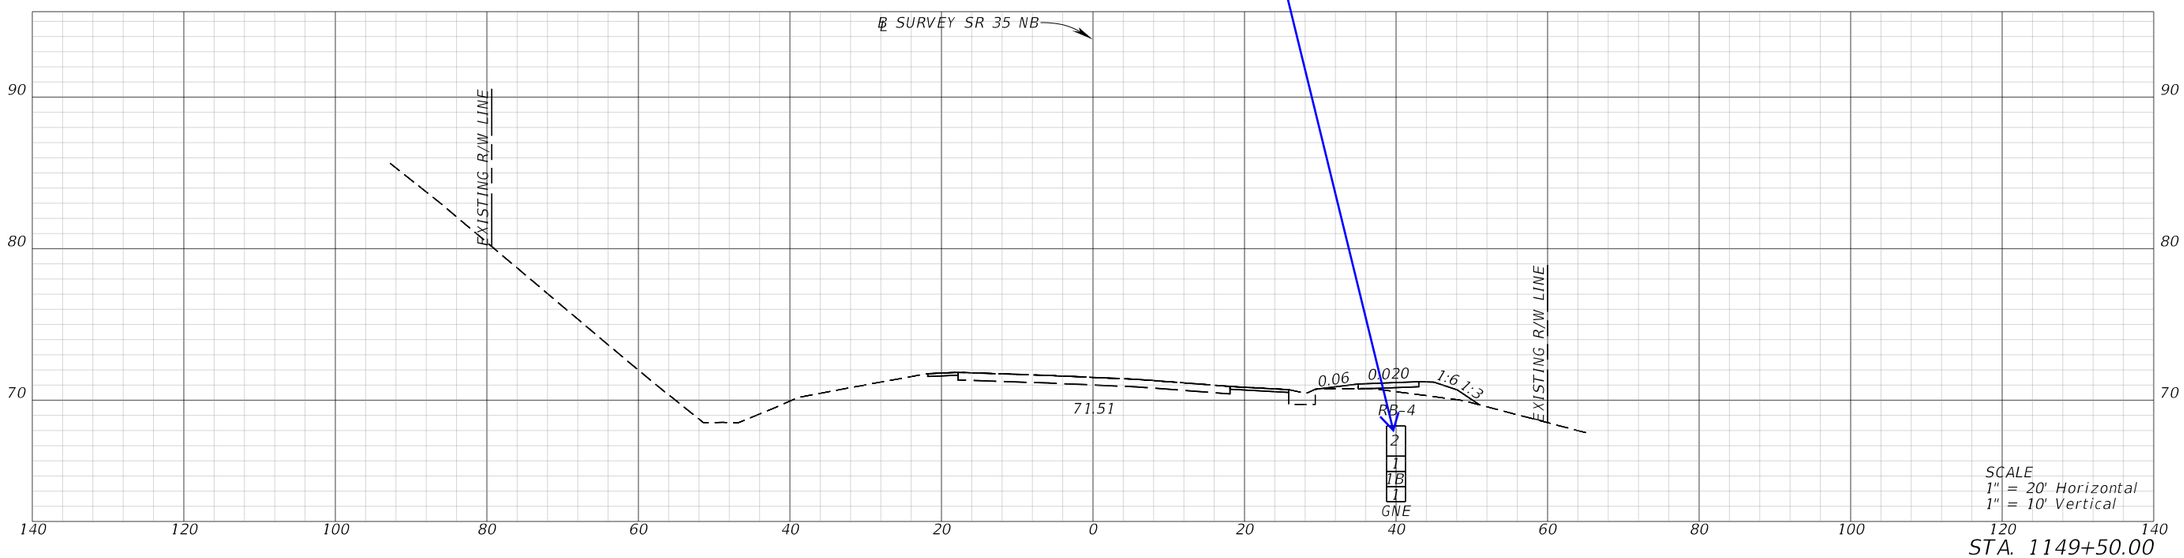


STA. 1149+50.00


REVISIONS				ENGINEER OF RECORD	STATE OF FLORIDA DEPARTMENT OF TRANSPORTATION				SHEET NO.
DATE	DESCRIPTION	DATE	DESCRIPTION	CODY BAYER, P.E. LICENSE NUMBER: 90812 DRMP, INC. 941 LAKE BALDWIN LANE ORLANDO, FL 32814	ROAD NO.	COUNTY	FINANCIAL PROJECT ID	CROSS SECTIONS (7)	
					SR 35	HARDEE	446205-1-52-01		

THE OFFICIAL RECORD OF THIS SHEET IS THE ELECTRONIC FILE DIGITALLY SIGNED AND SEALED UNDER RULE 61G15-23.004, F.A.C.

c:\pw_working\drmp01\d0103394\RDXSRD02.dgn : SR 35 NB - 1149+50.00 [SHEET]
CKramer 3/30/2026 1:55:21 PM

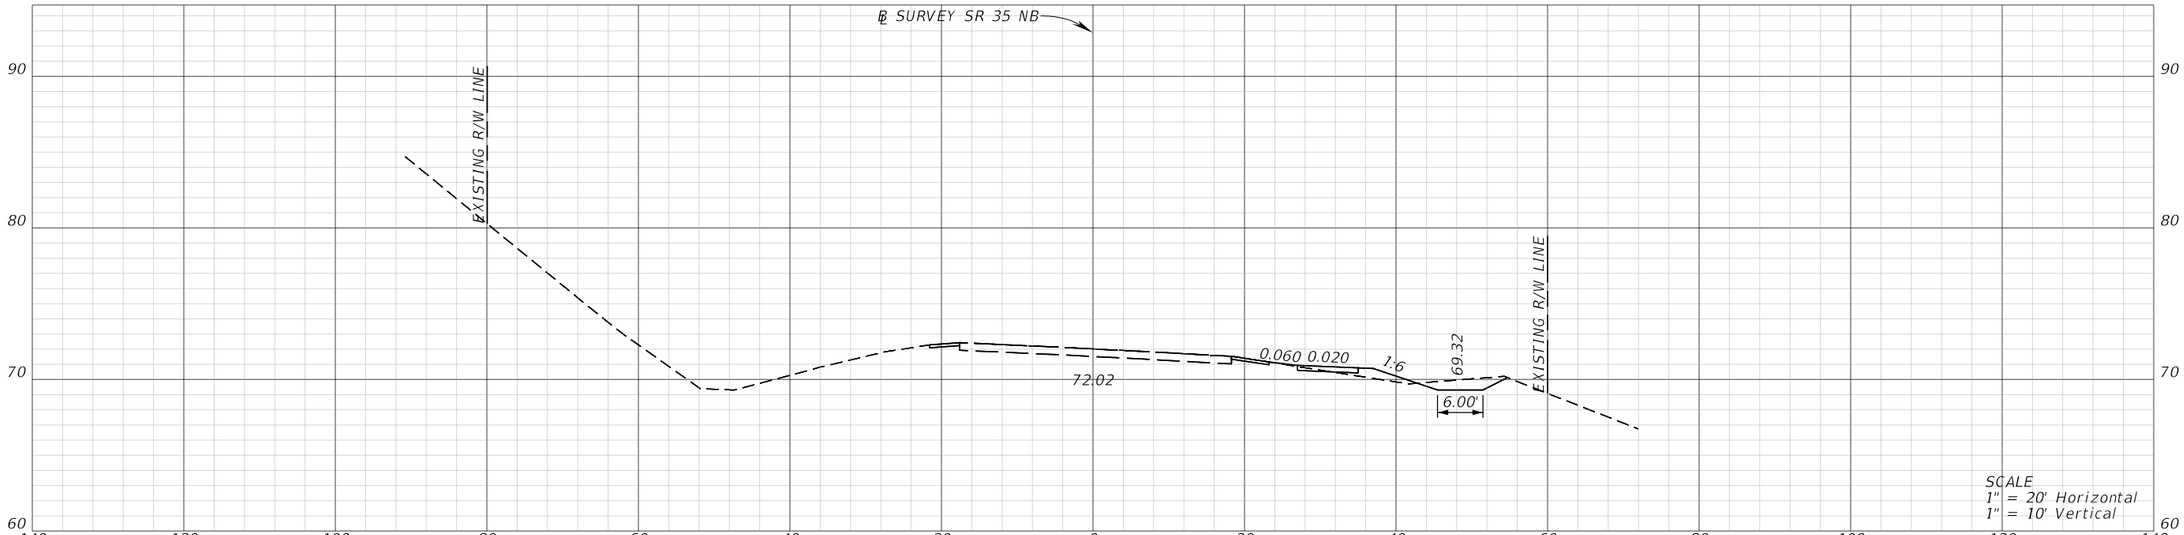


STA. 1151+00.00

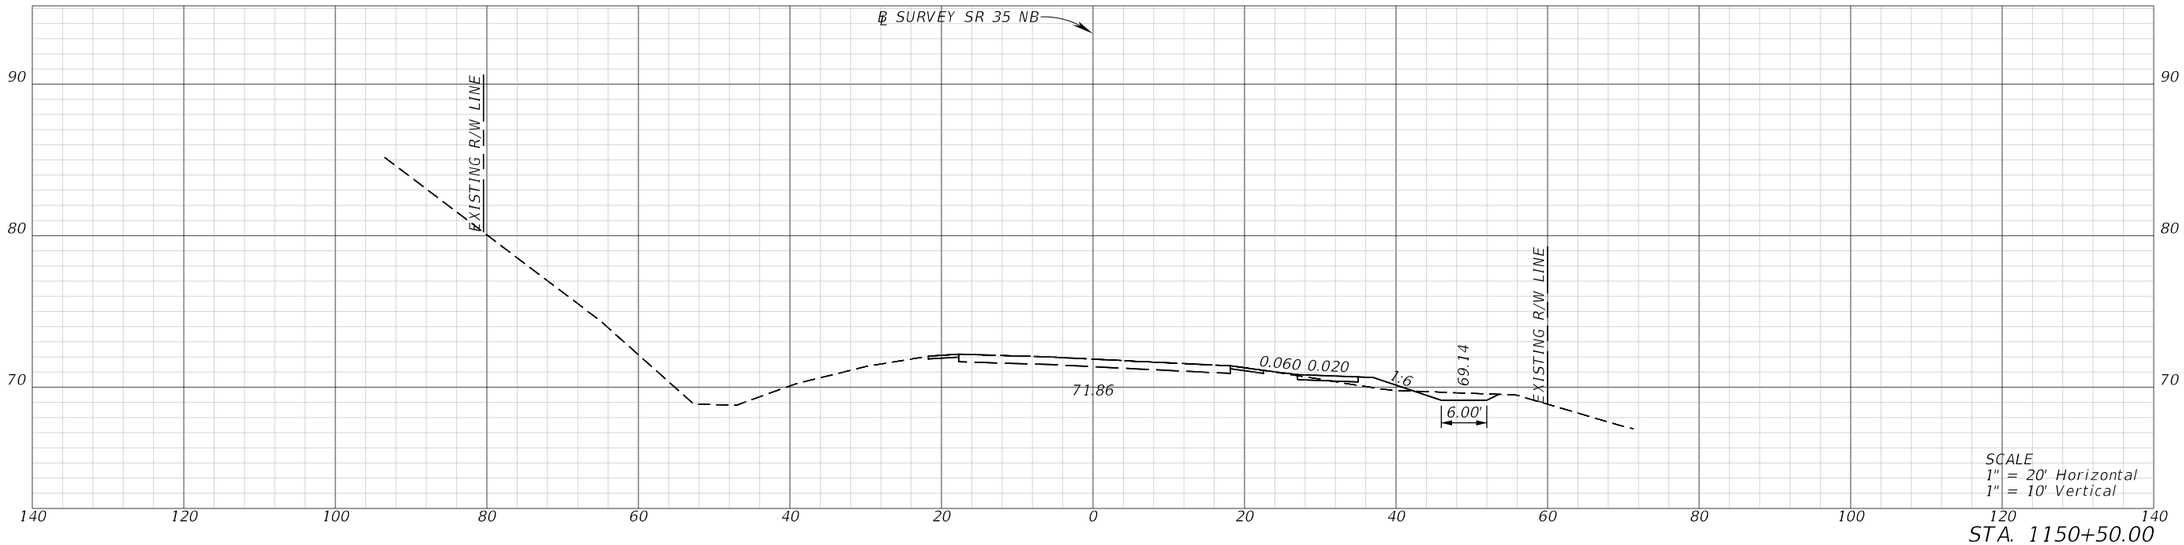


STA. 1150+50.00

REVISIONS				ENGINEER OF RECORD	STATE OF FLORIDA DEPARTMENT OF TRANSPORTATION			CROSS SECTIONS (8)	SHEET NO.
DATE	DESCRIPTION	DATE	DESCRIPTION	CODY BAYER, P.E. LICENSE NUMBER: 90812 DRMP, INC. 941 LAKE BALDWIN LANE ORLANDO, FL 32814	ROAD NO.	COUNTY	FINANCIAL PROJECT ID		
					SR 35	HARDEE	446205-1-52-01		

THE OFFICIAL RECORD OF THIS SHEET IS THE ELECTRONIC FILE DIGITALLY SIGNED AND SEALED UNDER RULE 61G15-23.004, F.A.C.

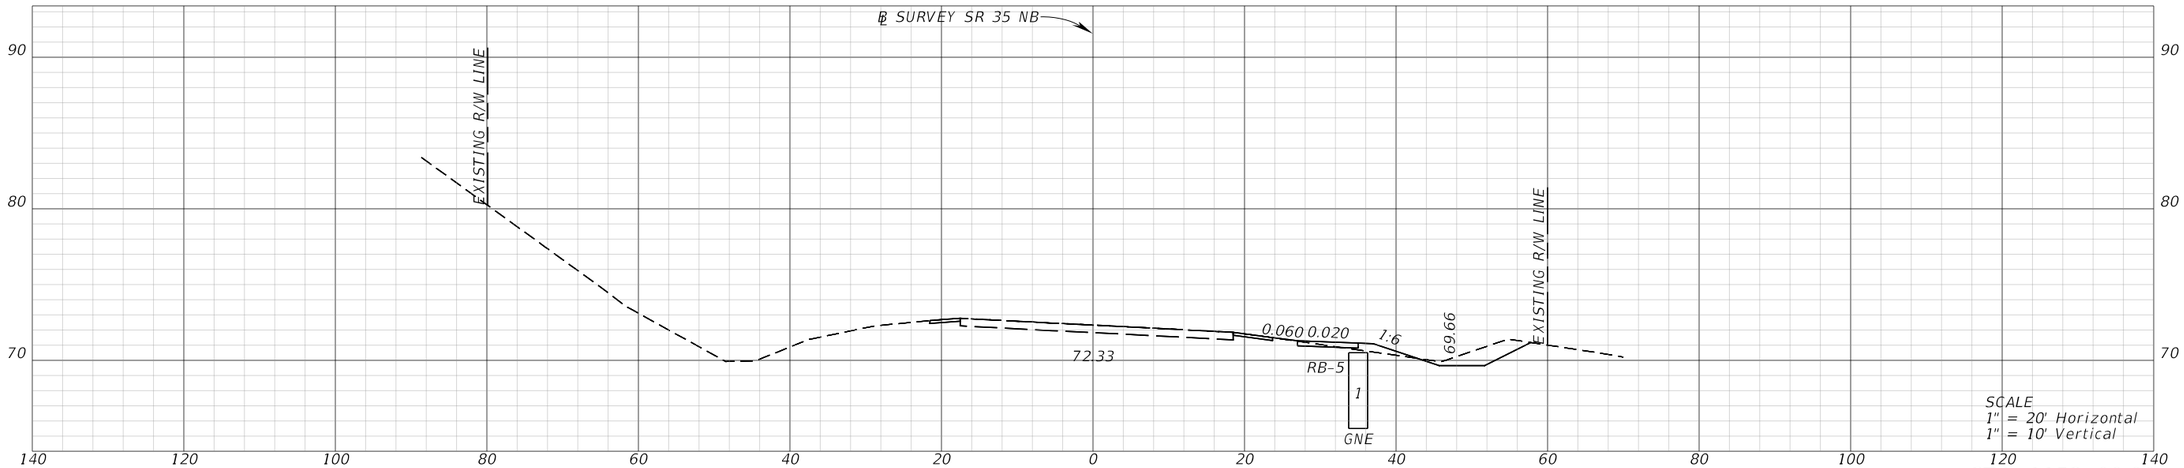

STA. 1152+00.00

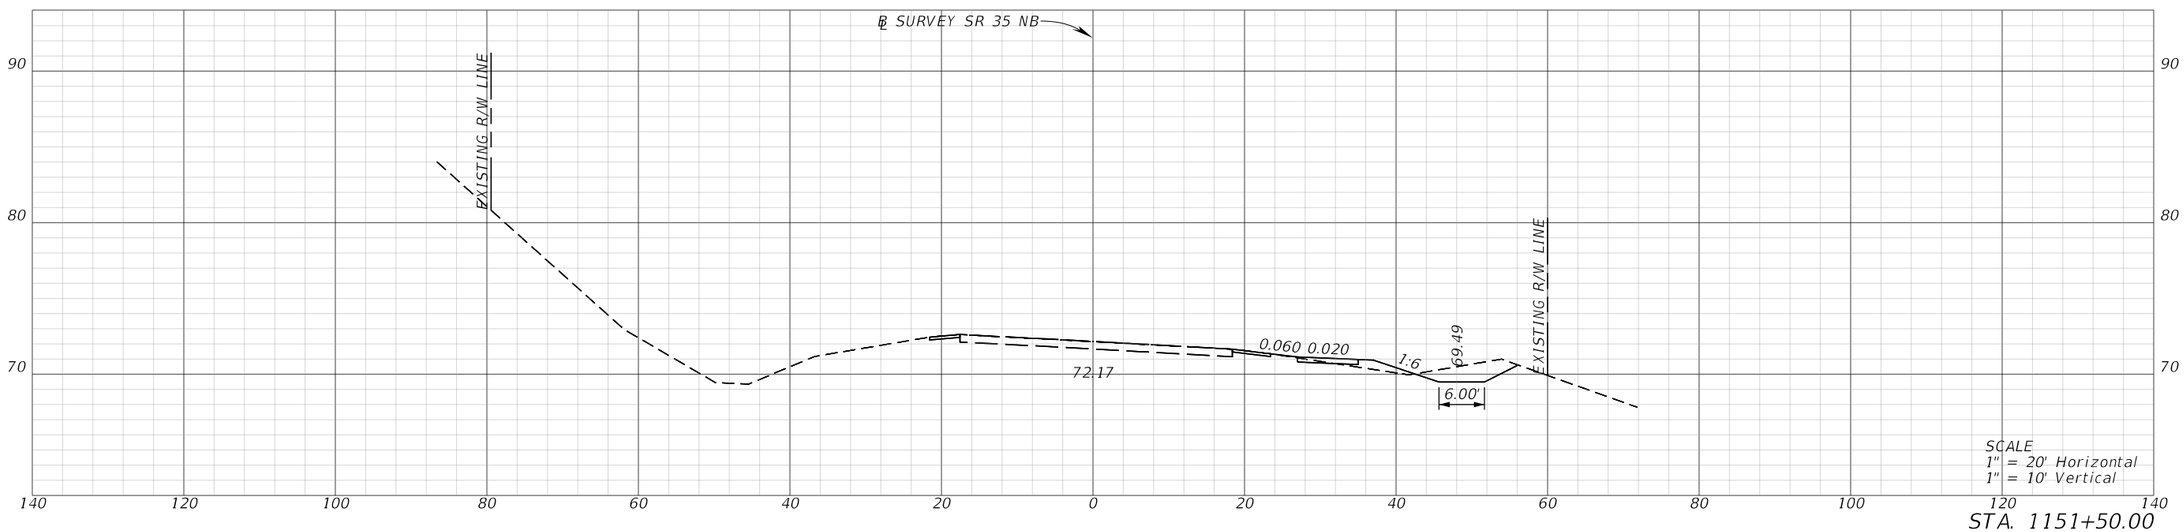


STA. 1151+50.00


REVISIONS				ENGINEER OF RECORD	STATE OF FLORIDA DEPARTMENT OF TRANSPORTATION			CROSS SECTIONS (9)	SHEET NO.
DATE	DESCRIPTION	DATE	DESCRIPTION	CODY BAYER, P.E. LICENSE NUMBER: 90812 DRMP, INC. 941 LAKE BALDWIN LANE ORLANDO, FL 32814	ROAD NO.	COUNTY	FINANCIAL PROJECT ID		
					SR 35	HARDEE	446205-1-52-01		

THE OFFICIAL RECORD OF THIS SHEET IS THE ELECTRONIC FILE DIGITALLY SIGNED AND SEALED UNDER RULE 61G15-23.004, F.A.C.

c:\pw_working\drmp01\d0103394\RDXSRD02.dgn : SR 35 NB - 1151+50.00 [SHEET]
CKramer 3/30/2026 1:55:24 PM

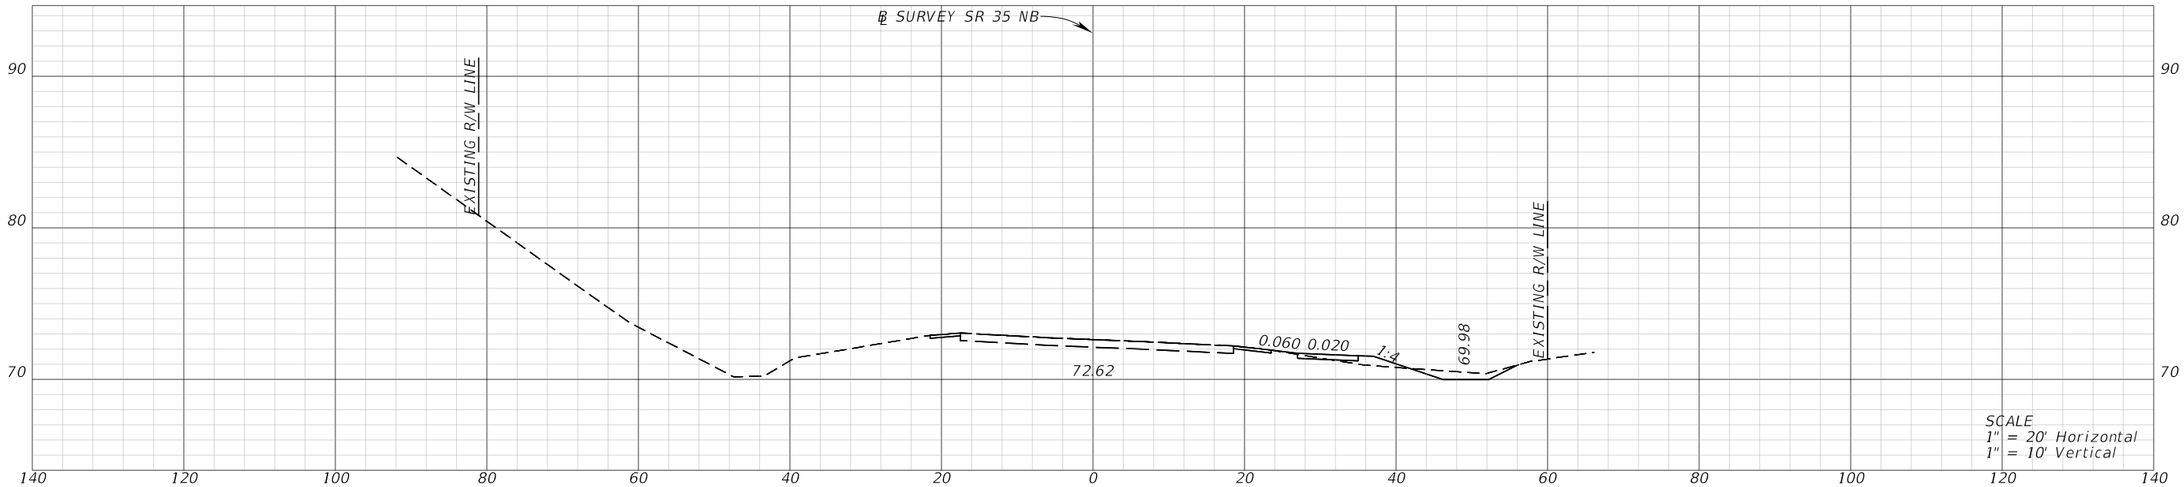


STA. 1153+00.00

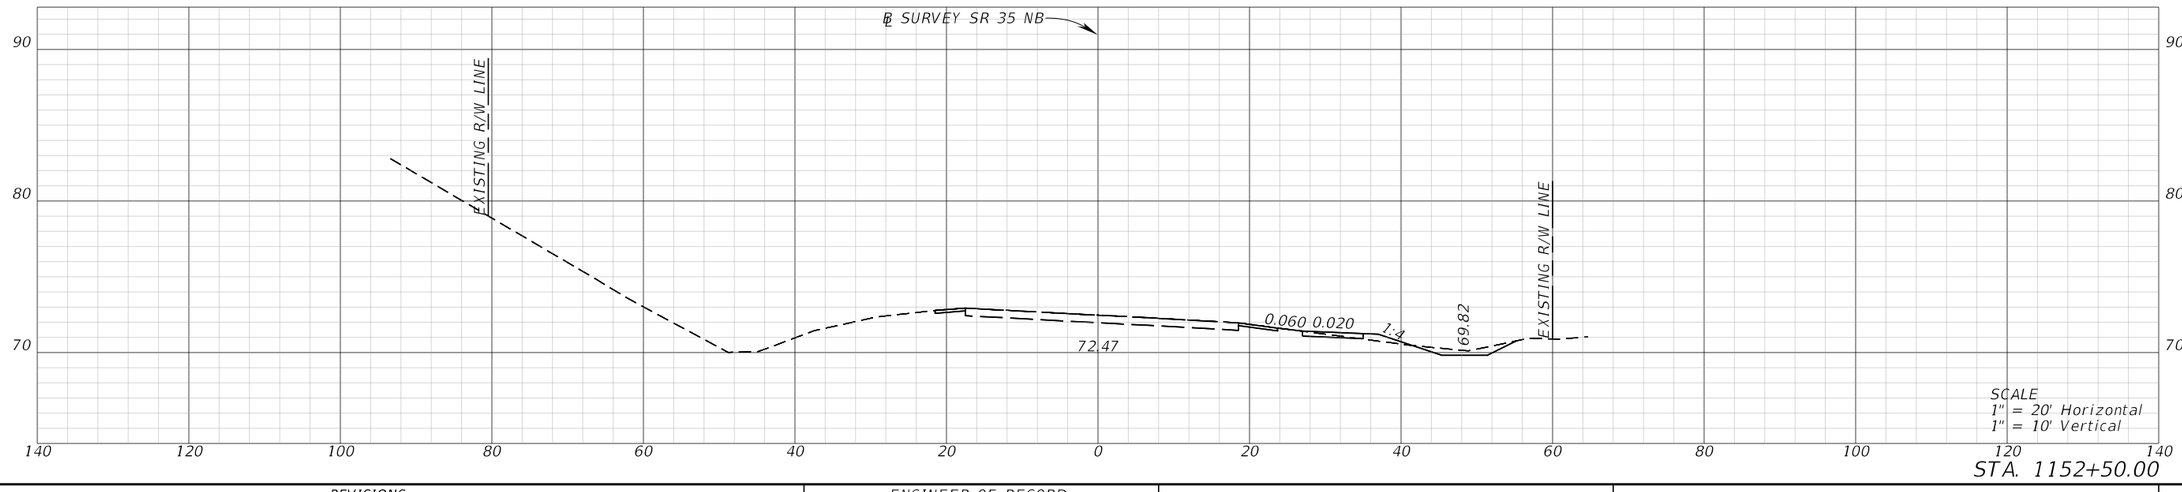


STA. 1152+50.00

REVISIONS				ENGINEER OF RECORD	STATE OF FLORIDA DEPARTMENT OF TRANSPORTATION			CROSS SECTIONS (10)	SHEET NO.
DATE	DESCRIPTION	DATE	DESCRIPTION	CODY BAYER, P.E. LICENSE NUMBER: 90812 DRMP, INC. 941 LAKE BALDWIN LANE ORLANDO, FL 32814	ROAD NO.	COUNTY	FINANCIAL PROJECT ID		
					SR 35	HARDEE	446205-1-52-01		

THE OFFICIAL RECORD OF THIS SHEET IS THE ELECTRONIC FILE DIGITALLY SIGNED AND SEALED UNDER RULE 61G15-23.004, F.A.C.

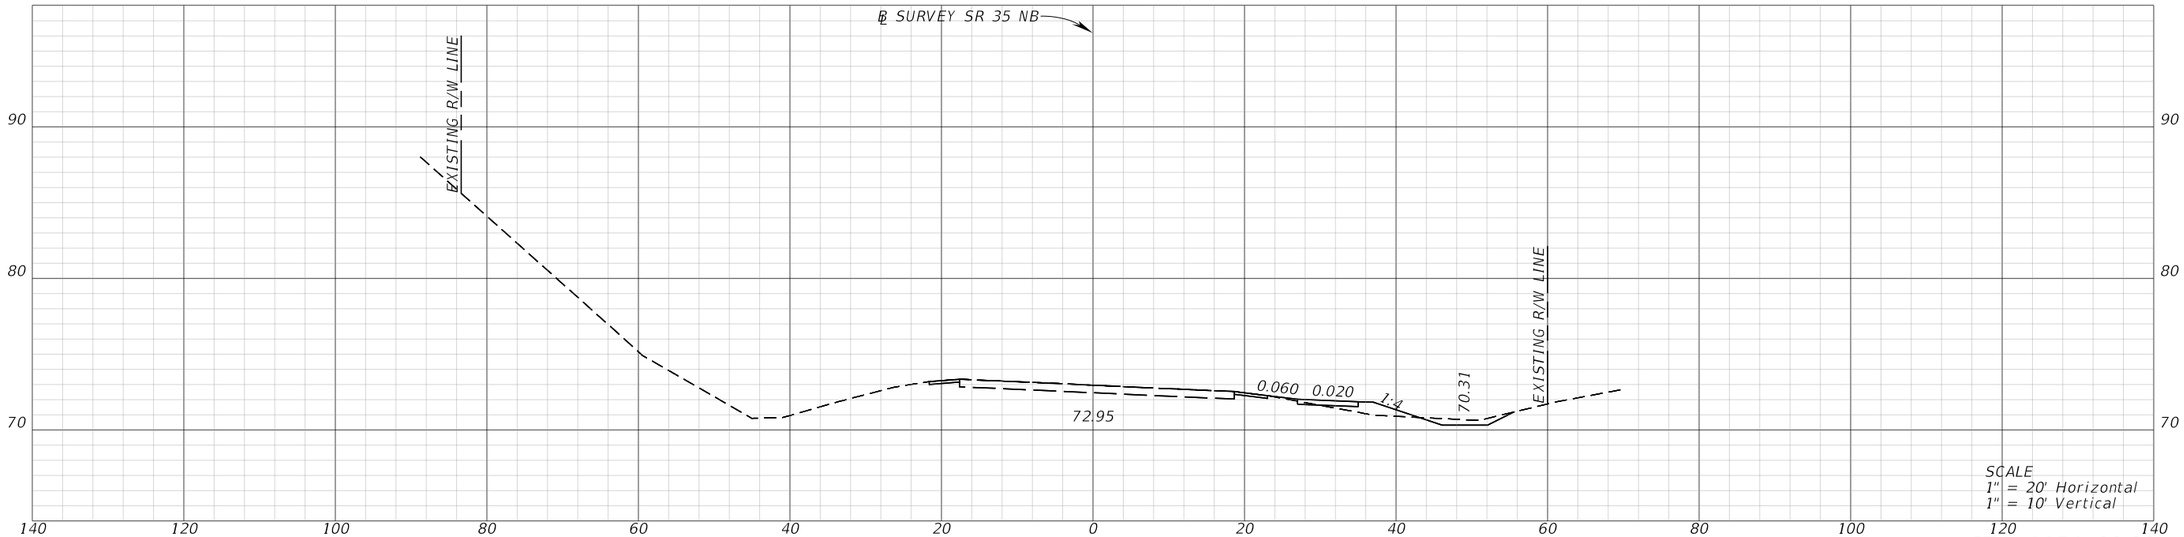

STA. 1154+00.00

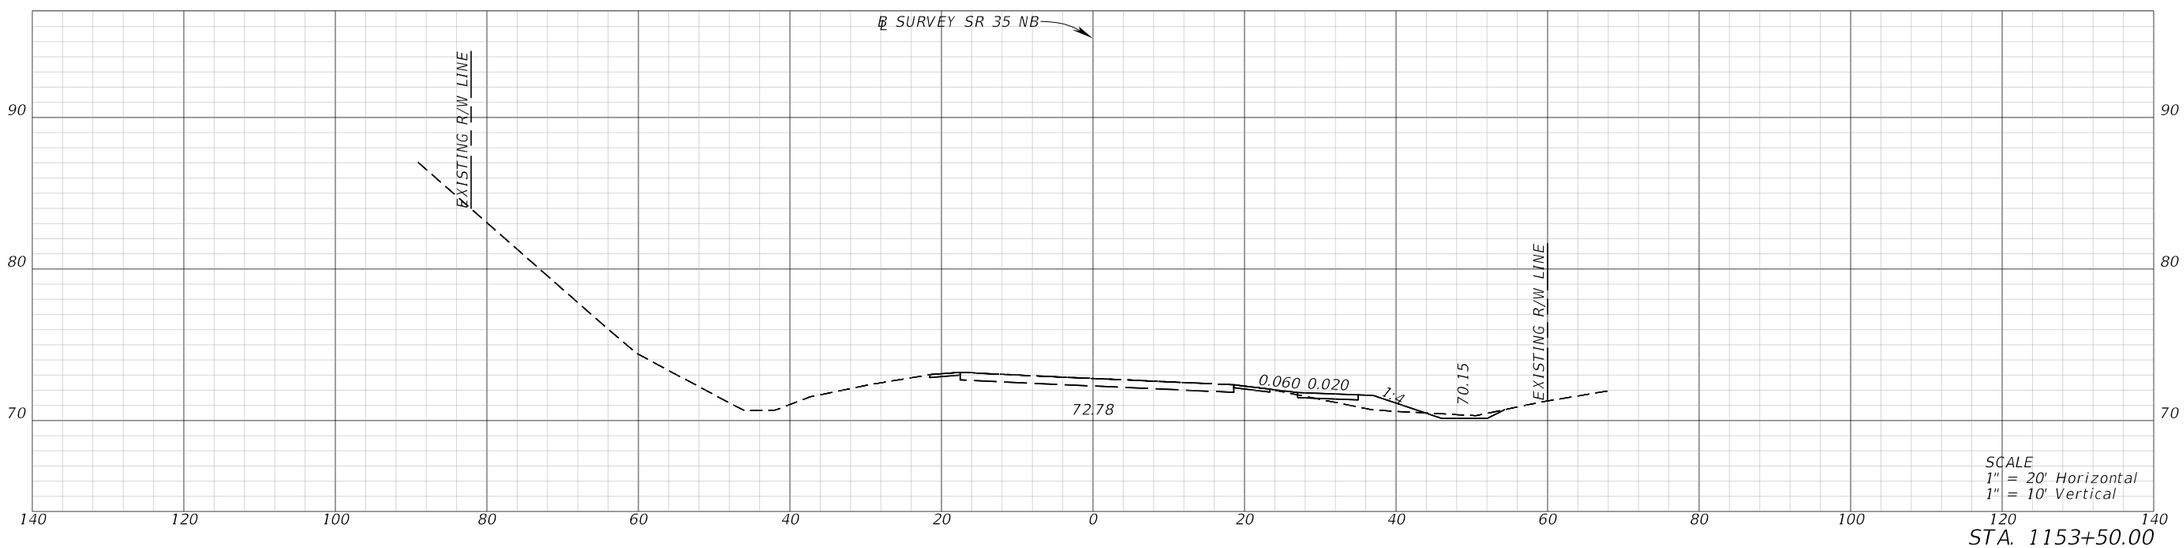


STA. 1153+50.00


REVISIONS				ENGINEER OF RECORD	STATE OF FLORIDA DEPARTMENT OF TRANSPORTATION			CROSS SECTIONS (11)	SHEET NO.
DATE	DESCRIPTION	DATE	DESCRIPTION	CODY BAYER, P.E. LICENSE NUMBER: 90812 DRMP, INC. 941 LAKE BALDWIN LANE ORLANDO, FL 32814	ROAD NO.	COUNTY	FINANCIAL PROJECT ID		
					SR 35	HARDEE	446205-1-52-01		

THE OFFICIAL RECORD OF THIS SHEET IS THE ELECTRONIC FILE DIGITALLY SIGNED AND SEALED UNDER RULE 61G15-23.004, F.A.C.

c:\pw_working\drmp01\d0103394\RDXSRD02.dgn : SR 35 NB - 1153+50.00 [SHEET]
CKramer 3/30/2026 1:55:27 PM

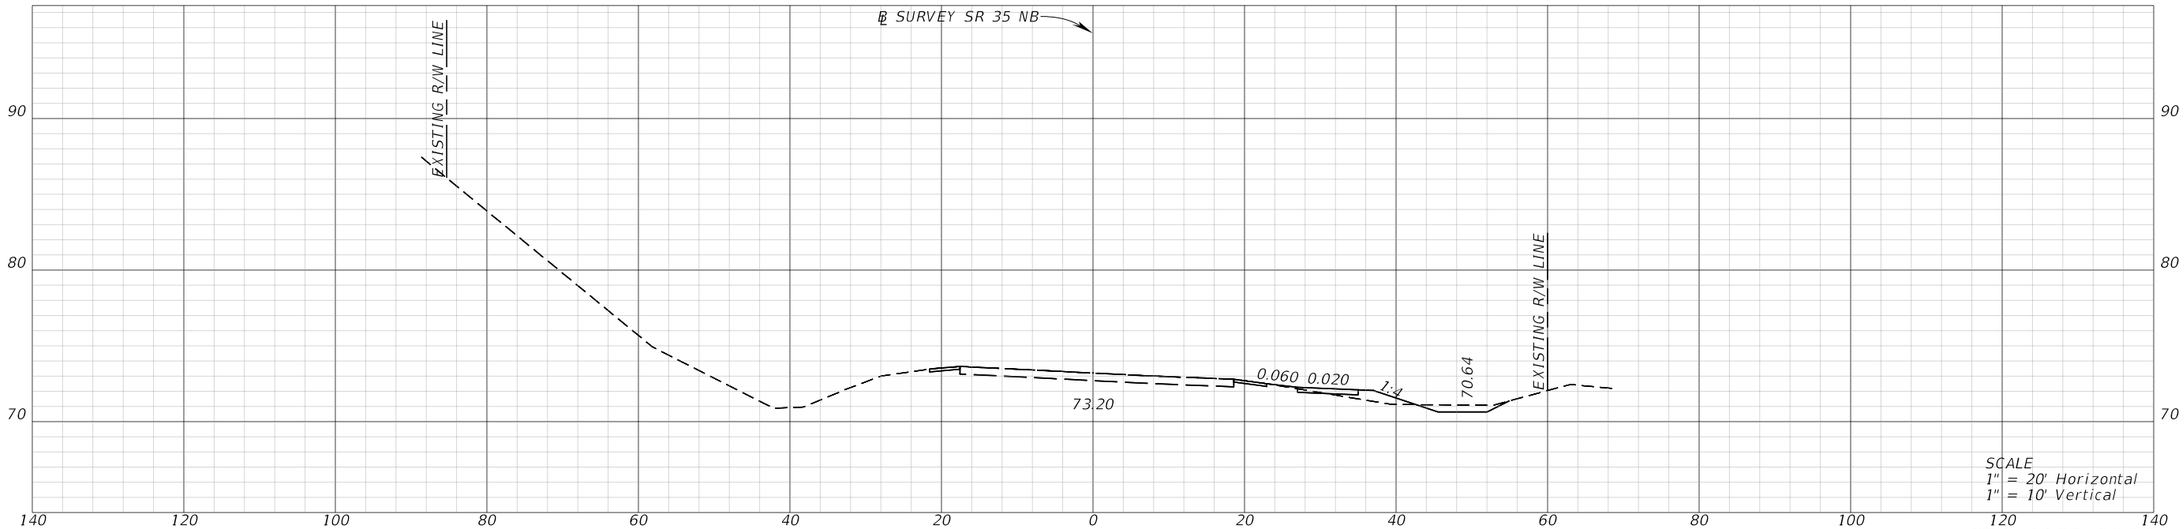

STA. 1155+00.00

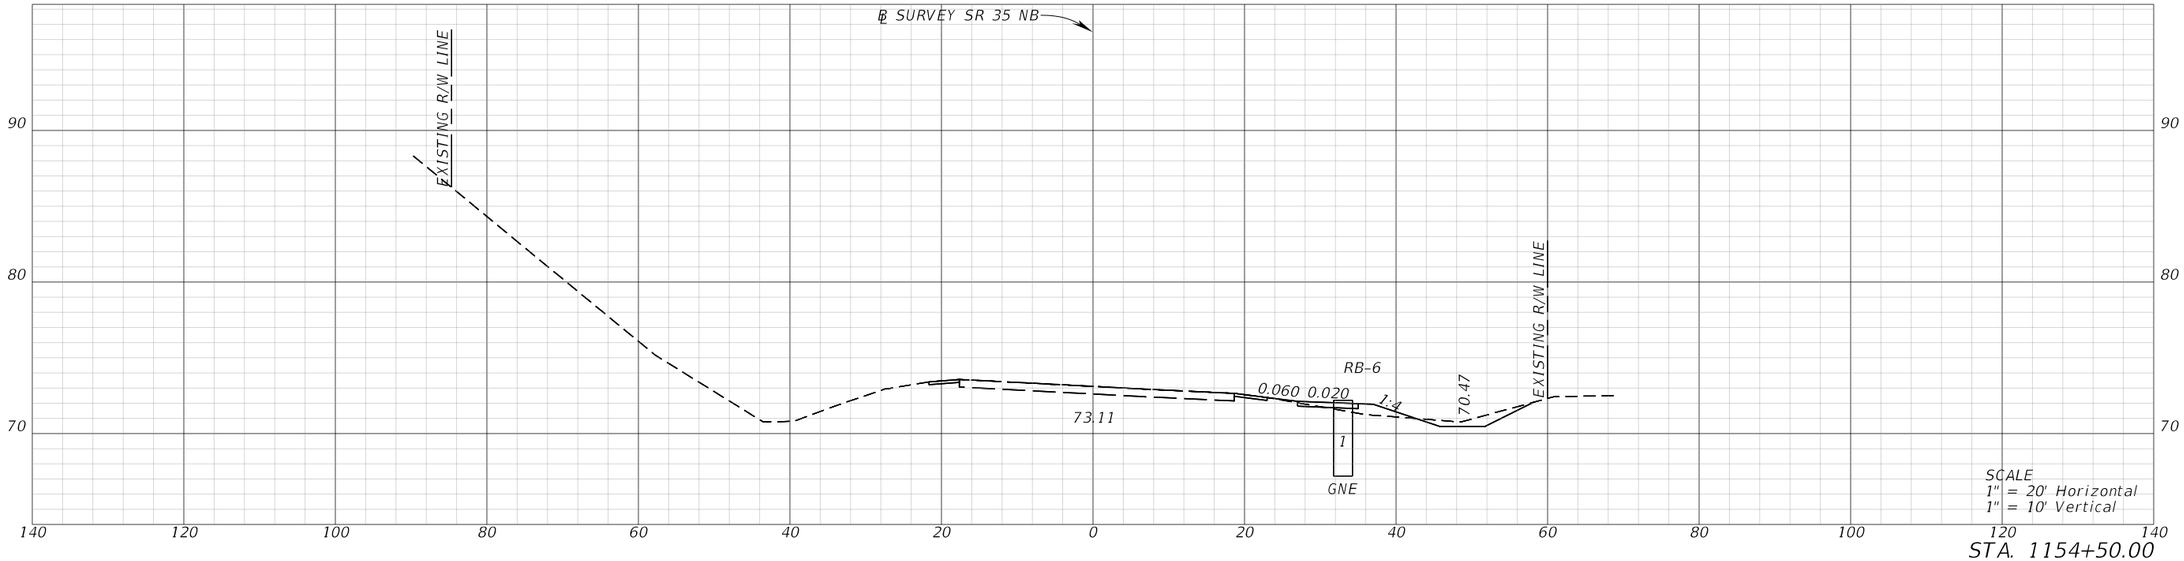


STA. 1154+50.00


REVISIONS				ENGINEER OF RECORD	STATE OF FLORIDA DEPARTMENT OF TRANSPORTATION			CROSS SECTIONS (12)	SHEET NO.
DATE	DESCRIPTION	DATE	DESCRIPTION	CODY BAYER, P.E. LICENSE NUMBER: 90812 DRMP, INC. 941 LAKE BALDWIN LANE ORLANDO, FL 32814	ROAD NO.	COUNTY	FINANCIAL PROJECT ID		
					SR 35	HARDEE	446205-1-52-01		

THE OFFICIAL RECORD OF THIS SHEET IS THE ELECTRONIC FILE DIGITALLY SIGNED AND SEALED UNDER RULE 61G15-23.004, F.A.C.

c:\pw_working\drmp01\d0103394\RDXSRD02.dgn : SR 35 NB - 1154+50.00 [SHEET]
CKramer 3/30/2026 1:55:28 PM

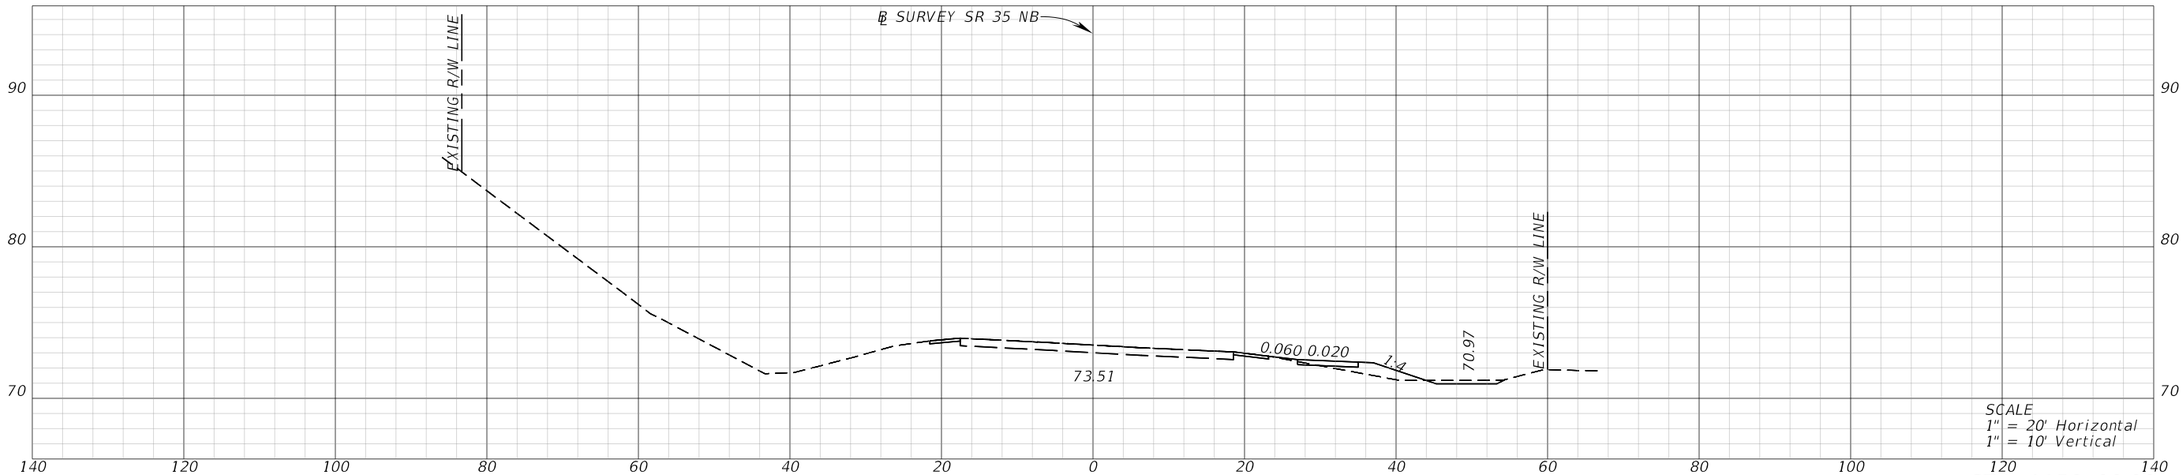

STA. 1156+00.00

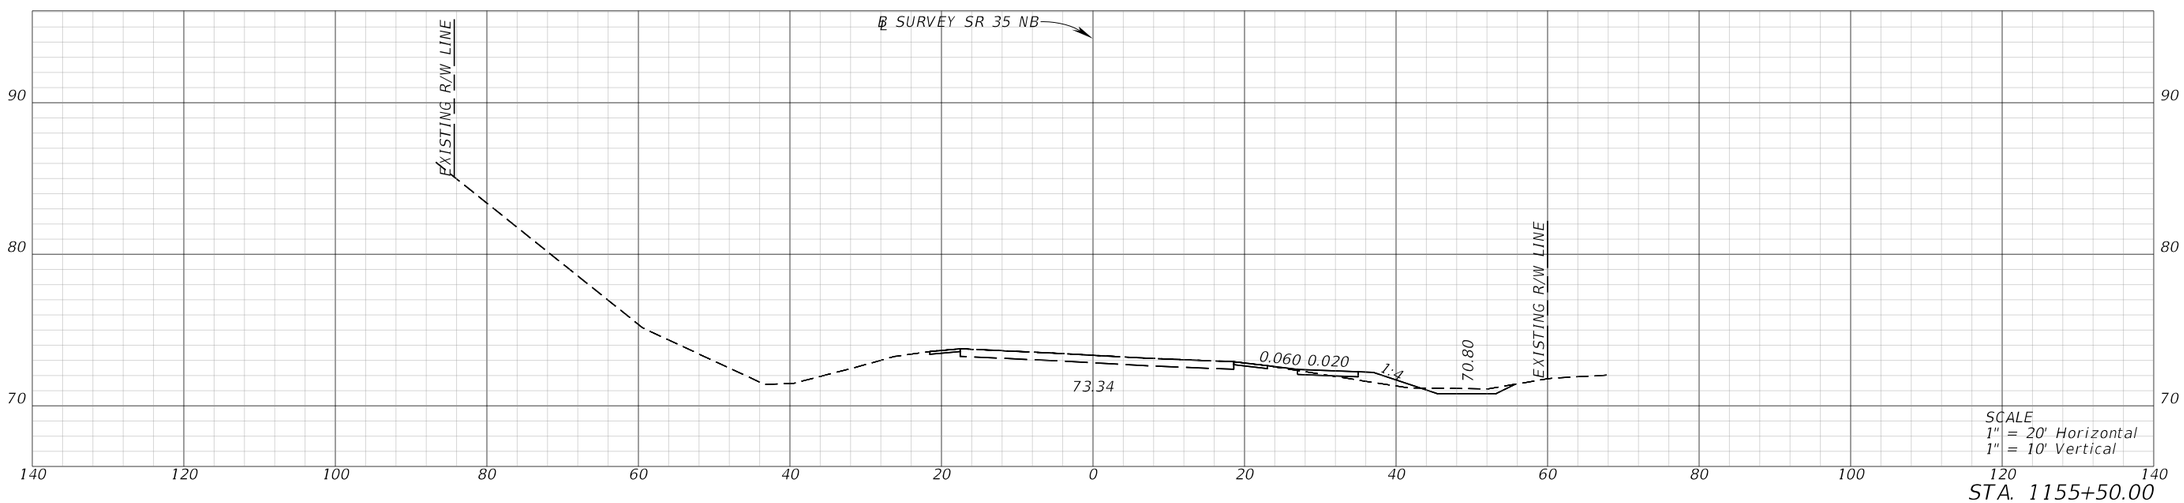


STA. 1155+50.00


REVISIONS				ENGINEER OF RECORD	STATE OF FLORIDA DEPARTMENT OF TRANSPORTATION			CROSS SECTIONS (13)	SHEET NO.
DATE	DESCRIPTION	DATE	DESCRIPTION	CODY BAYER, P.E. LICENSE NUMBER: 90812 DRMP, INC. 941 LAKE BALDWIN LANE ORLANDO, FL 32814	ROAD NO.	COUNTY	FINANCIAL PROJECT ID		
					SR 35	HARDEE	446205-1-52-01		

THE OFFICIAL RECORD OF THIS SHEET IS THE ELECTRONIC FILE DIGITALLY SIGNED AND SEALED UNDER RULE 61G15-23.004, F.A.C.

c:\pw_working\drmp01\d0103394\RDXSRD02.dgn : SR 35 NB - 1155+50.00 [SHEET]
CKramer 3/30/2026 1:55:30 PM

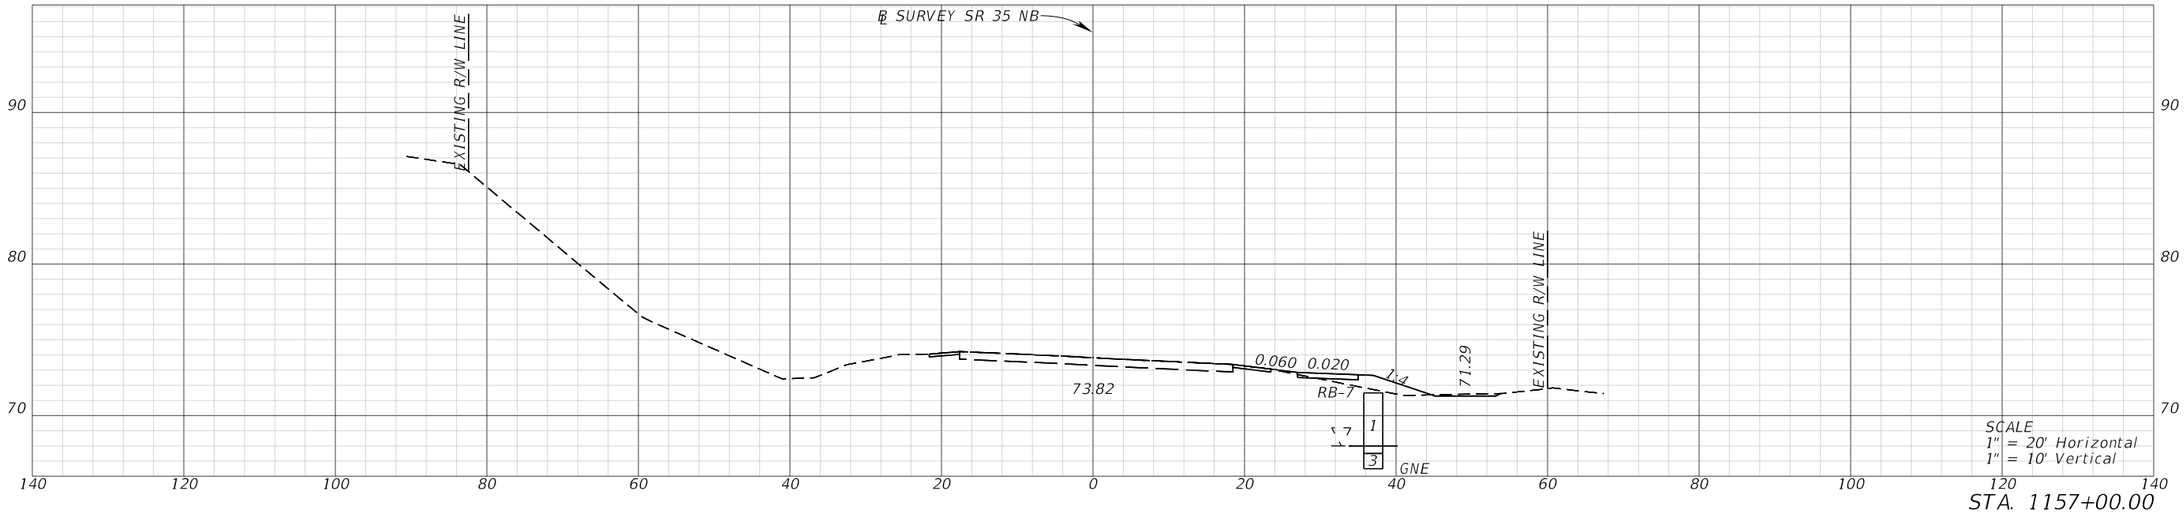

STA. 1157+00.00

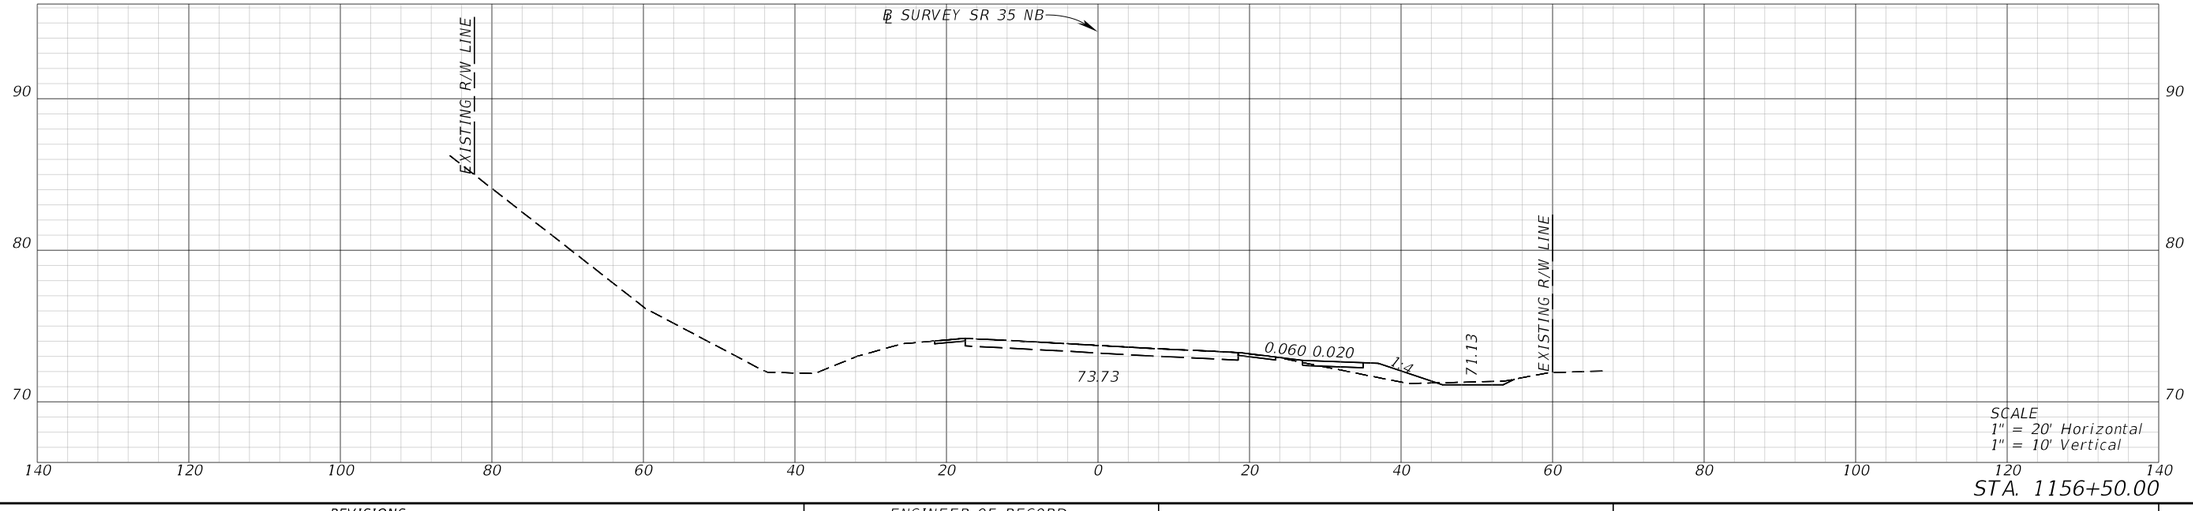


STA. 1156+50.00


REVISIONS				ENGINEER OF RECORD	STATE OF FLORIDA DEPARTMENT OF TRANSPORTATION			CROSS SECTIONS (14)	SHEET NO.
DATE	DESCRIPTION	DATE	DESCRIPTION	CODY BAYER, P.E. LICENSE NUMBER: 90812 DRMP, INC. 941 LAKE BALDWIN LANE ORLANDO, FL 32814	ROAD NO.	COUNTY	FINANCIAL PROJECT ID		
					SR 35	HARDEE	446205-1-52-01		

THE OFFICIAL RECORD OF THIS SHEET IS THE ELECTRONIC FILE DIGITALLY SIGNED AND SEALED UNDER RULE 61G15-23.004, F.A.C.

c:\pw_working\drmp01\d0103394\RDXSRD02.dgn : SR 35 NB - 1156+50.00 [SHEET]
CKramer 3/30/2026 1:55:31 PM

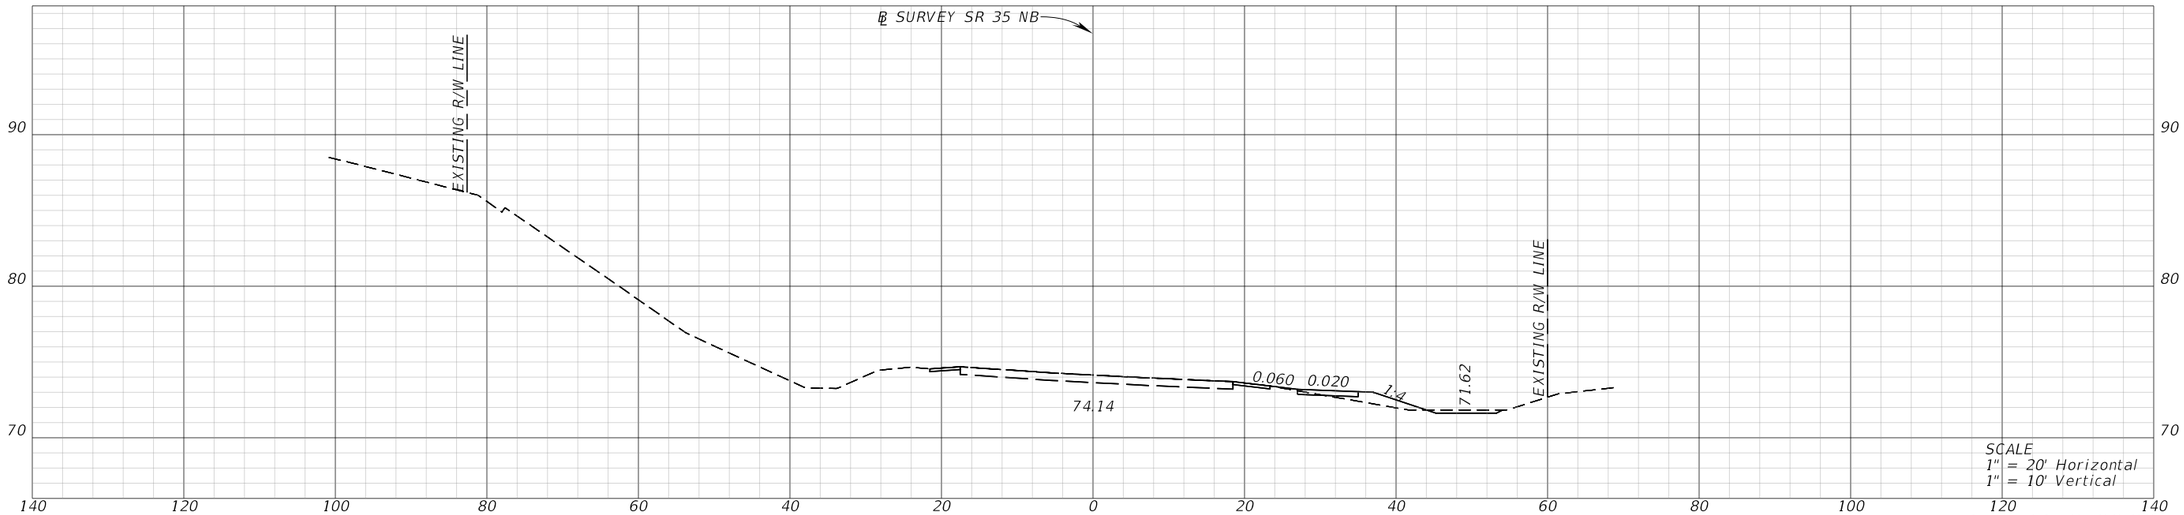

STA. 1158+00.00

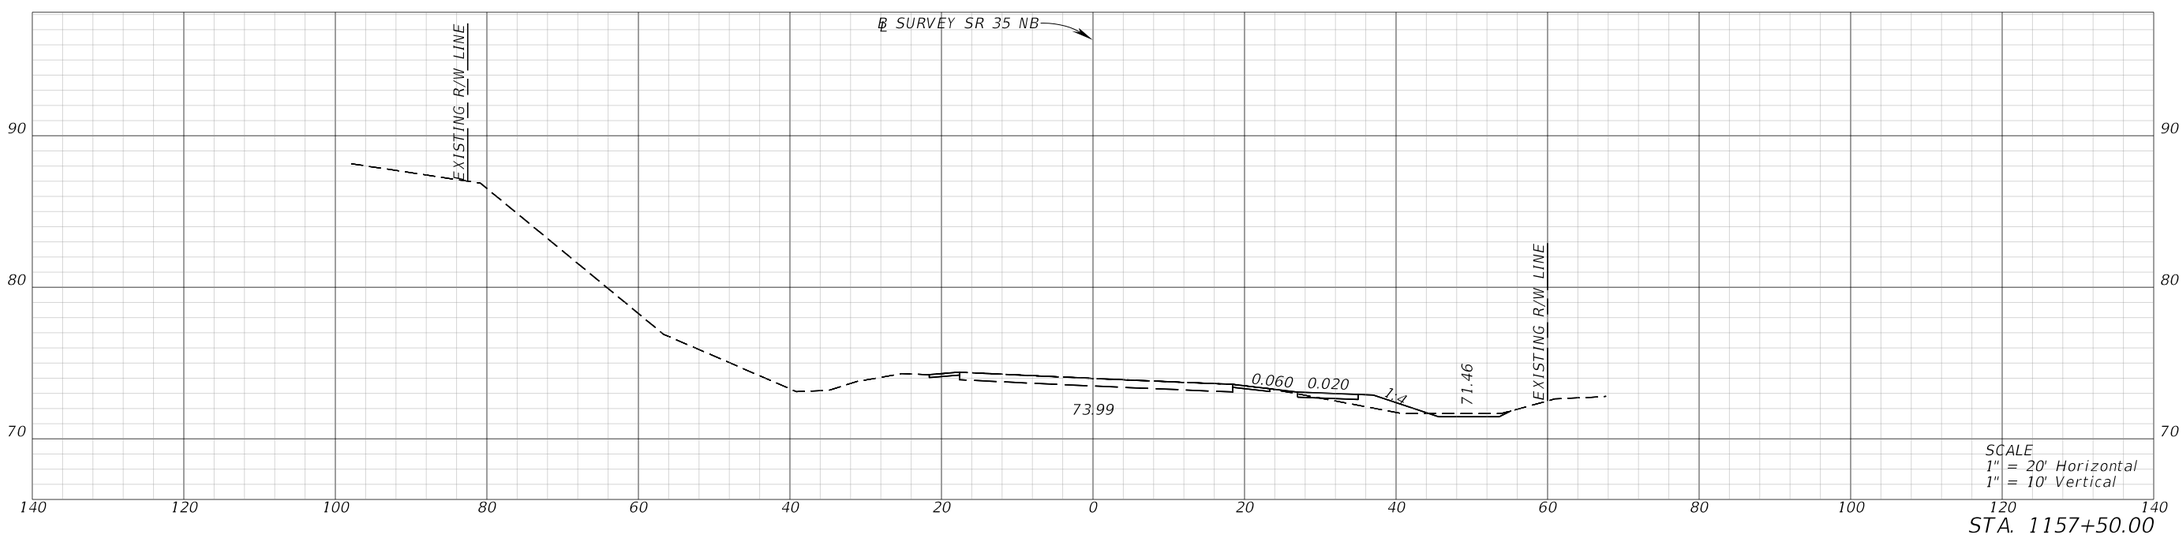


STA. 1157+50.00


REVISIONS				ENGINEER OF RECORD	STATE OF FLORIDA DEPARTMENT OF TRANSPORTATION			CROSS SECTIONS (15)	SHEET NO.
DATE	DESCRIPTION	DATE	DESCRIPTION	CODY BAYER, P.E. LICENSE NUMBER: 90812 DRMP, INC. 941 LAKE BALDWIN LANE ORLANDO, FL 32814	ROAD NO.	COUNTY	FINANCIAL PROJECT ID		
					SR 35	HARDEE	446205-1-52-01		

THE OFFICIAL RECORD OF THIS SHEET IS THE ELECTRONIC FILE DIGITALLY SIGNED AND SEALED UNDER RULE 61G15-23.004, F.A.C.

c:\pw_working\drmp01\d0103394\RDXSRD02.dgn : SR 35 NB - 1157+50.00 [SHEET]
CKramer 3/30/2026 1:55:32 PM

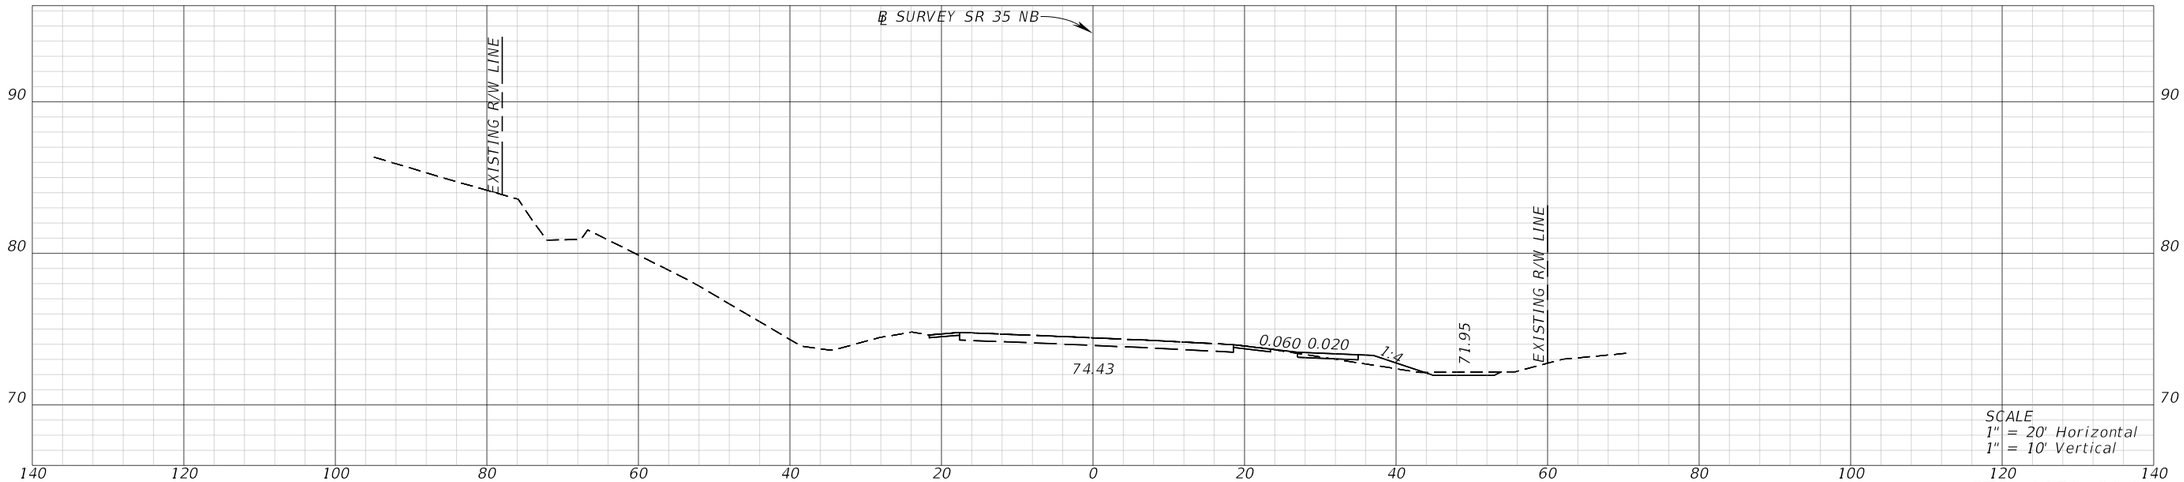


STA. 1159+00.00

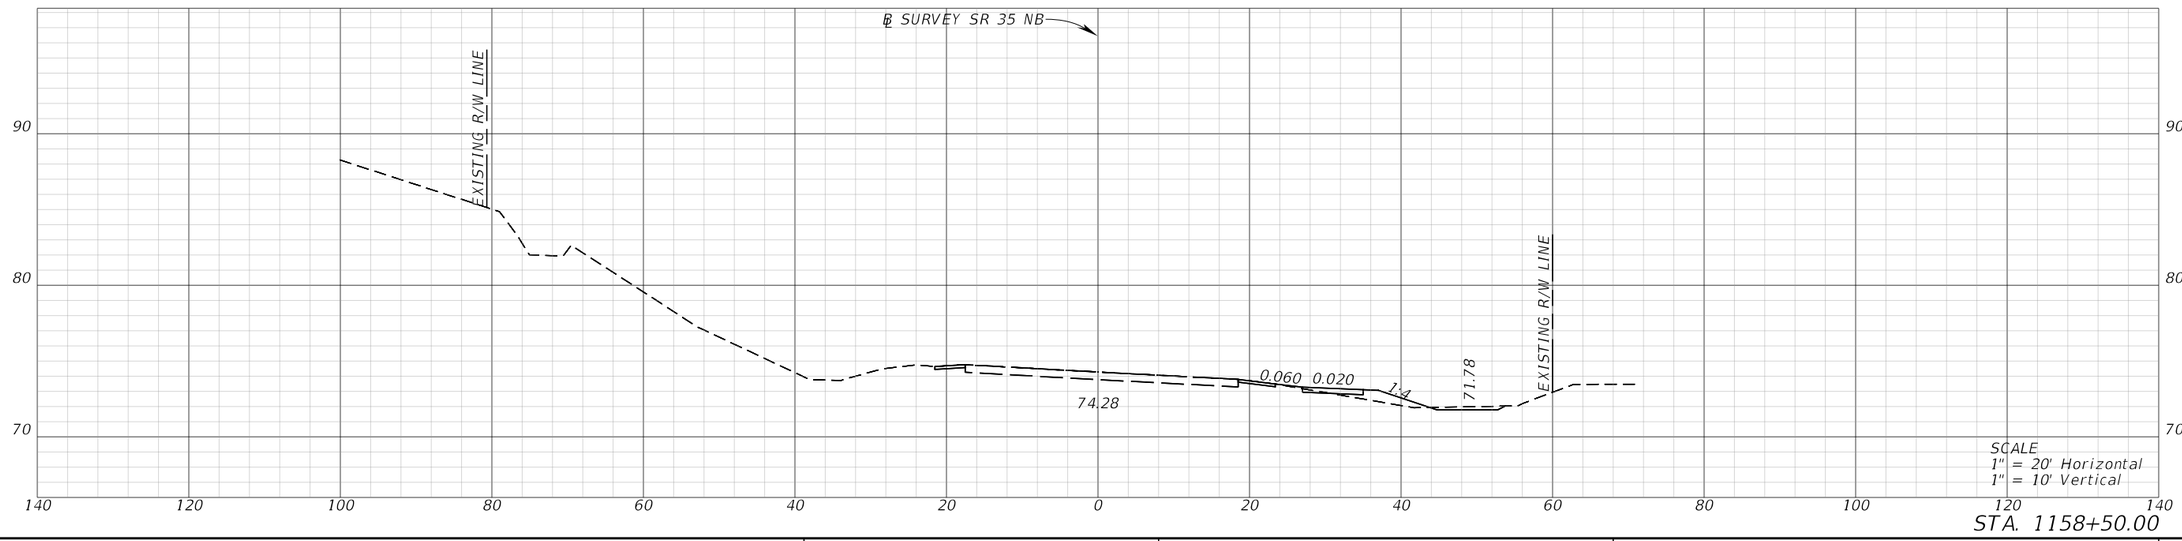


STA. 1158+50.00

REVISIONS				ENGINEER OF RECORD	STATE OF FLORIDA DEPARTMENT OF TRANSPORTATION			CROSS SECTIONS (16)	SHEET NO.
DATE	DESCRIPTION	DATE	DESCRIPTION	CODY BAYER, P.E. LICENSE NUMBER: 90812 DRMP, INC. 941 LAKE BALDWIN LANE ORLANDO, FL 32814	ROAD NO.	COUNTY	FINANCIAL PROJECT ID		
					SR 35	HARDEE	446205-1-52-01		

THE OFFICIAL RECORD OF THIS SHEET IS THE ELECTRONIC FILE DIGITALLY SIGNED AND SEALED UNDER RULE 61G15-23.004, F.A.C.

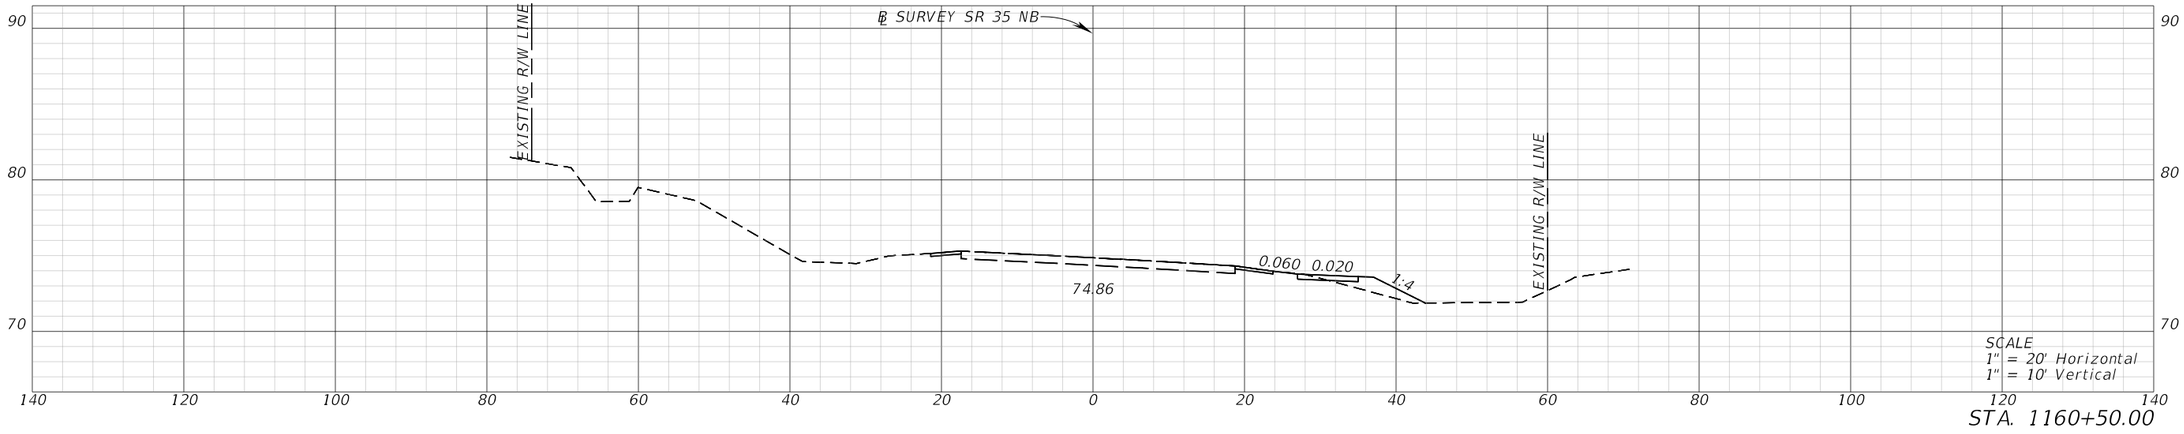


STA. 1160+50.00

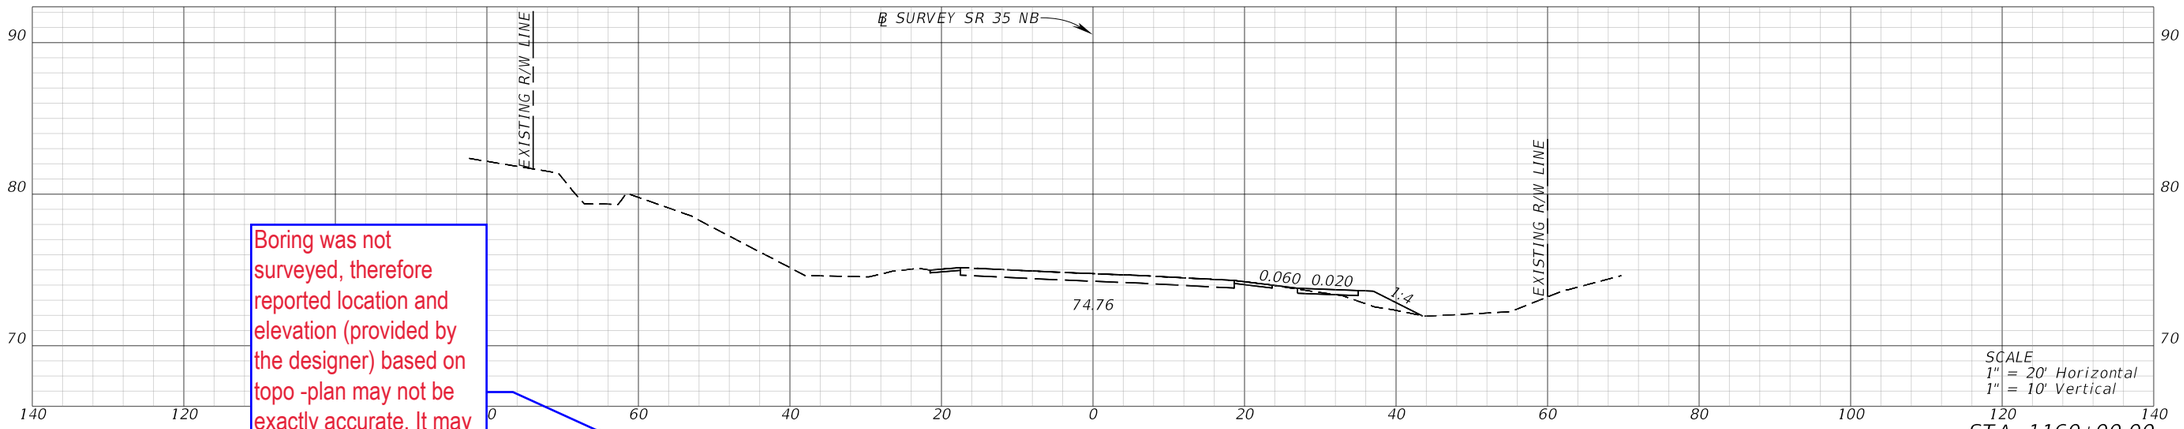

STA. 1160+00.00

Boring was not surveyed, therefore reported location and elevation (provided by the designer) based on topo -plan may not be exactly accurate. It may need to be slightly adjusted to match the grade and be shown correctly

EL. 72.71'

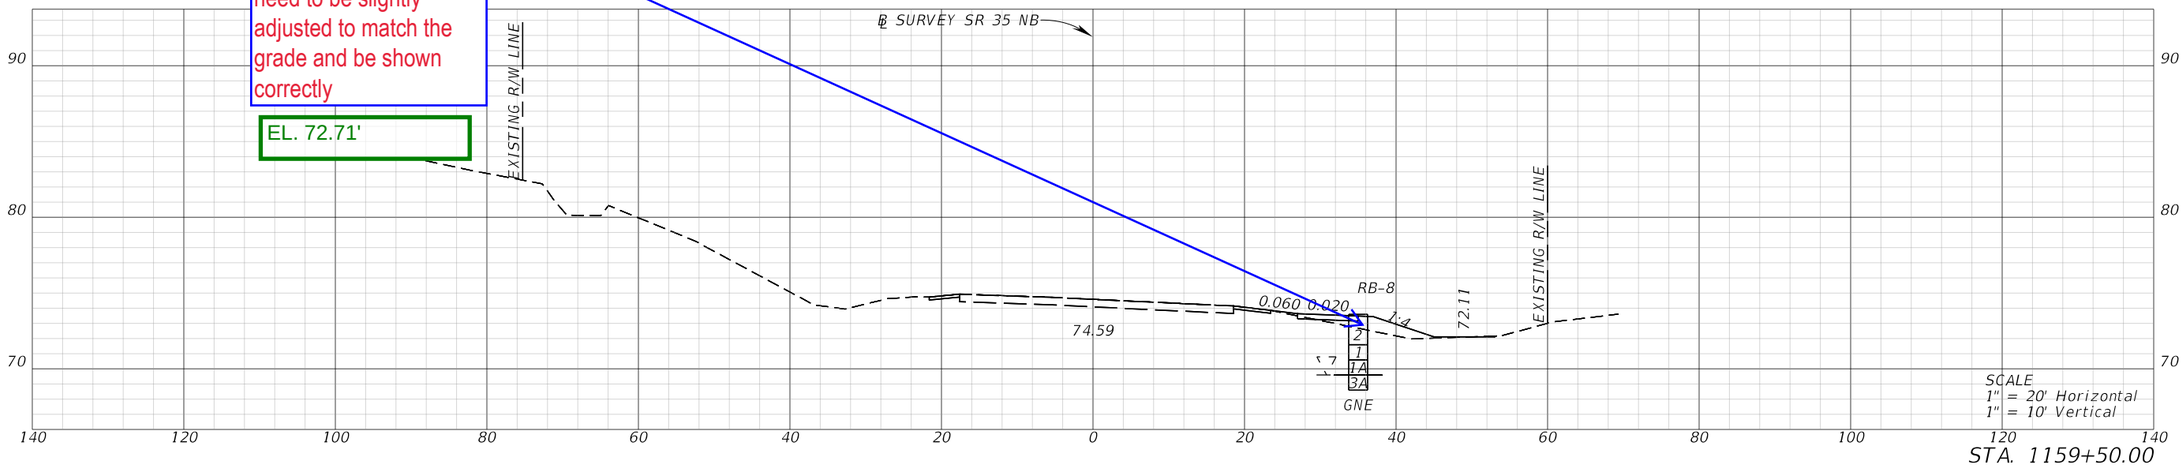

STA. 1159+50.00


THE OFFICIAL RECORD OF THIS SHEET IS THE ELECTRONIC FILE DIGITALLY SIGNED AND SEALED UNDER RULE 61G15-23.004, F.A.C.

REVISIONS				ENGINEER OF RECORD	STATE OF FLORIDA DEPARTMENT OF TRANSPORTATION				SHEET NO.
DATE	DESCRIPTION	DATE	DESCRIPTION	CODY BAYER, P.E. LICENSE NUMBER: 90812 DRMP, INC. 941 LAKE BALDWIN LANE ORLANDO, FL 32814	ROAD NO.	COUNTY	FINANCIAL PROJECT ID	CROSS SECTIONS (17)	
					SR 35	HARDEE	446205-1-52-01		


c:\pw_working\drmp01\d0103394\RDXSRD02.dgn : SR 35 NB - 1159+50.00 [SHEET]
CKramer 3/30/2026 1:55:35 PM

Boring was not surveyed, therefore reported location and elevation (provided by the designer) based on topo -plan may not be exactly accurate. It may need to be slightly adjusted to match the grade and be shown correctly


EL. 72.80'

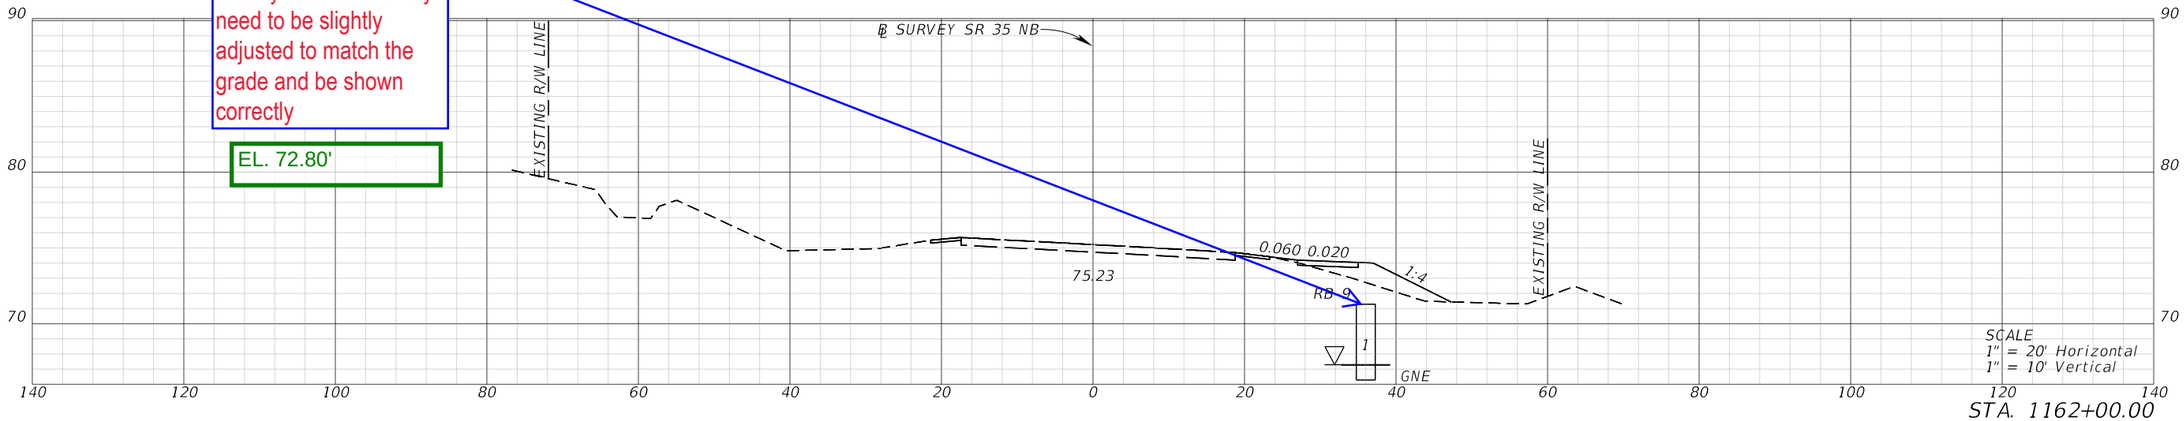

STA. 1162+00.00

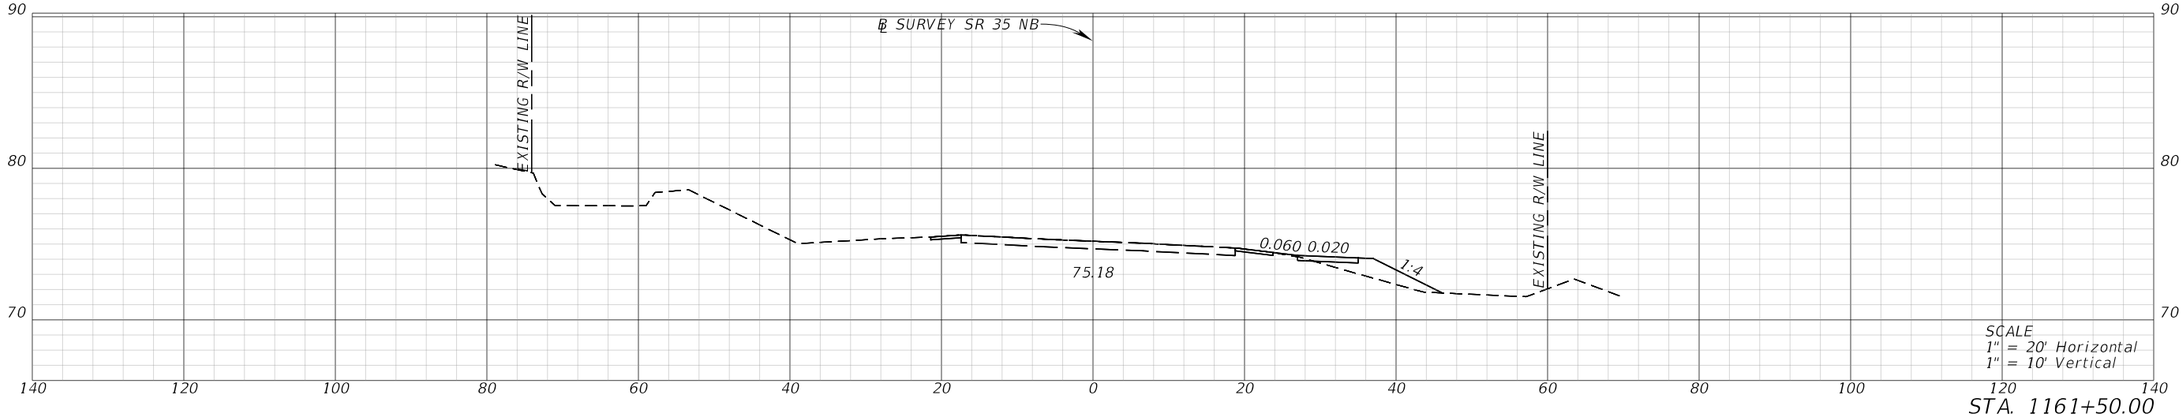


STA. 1161+50.00

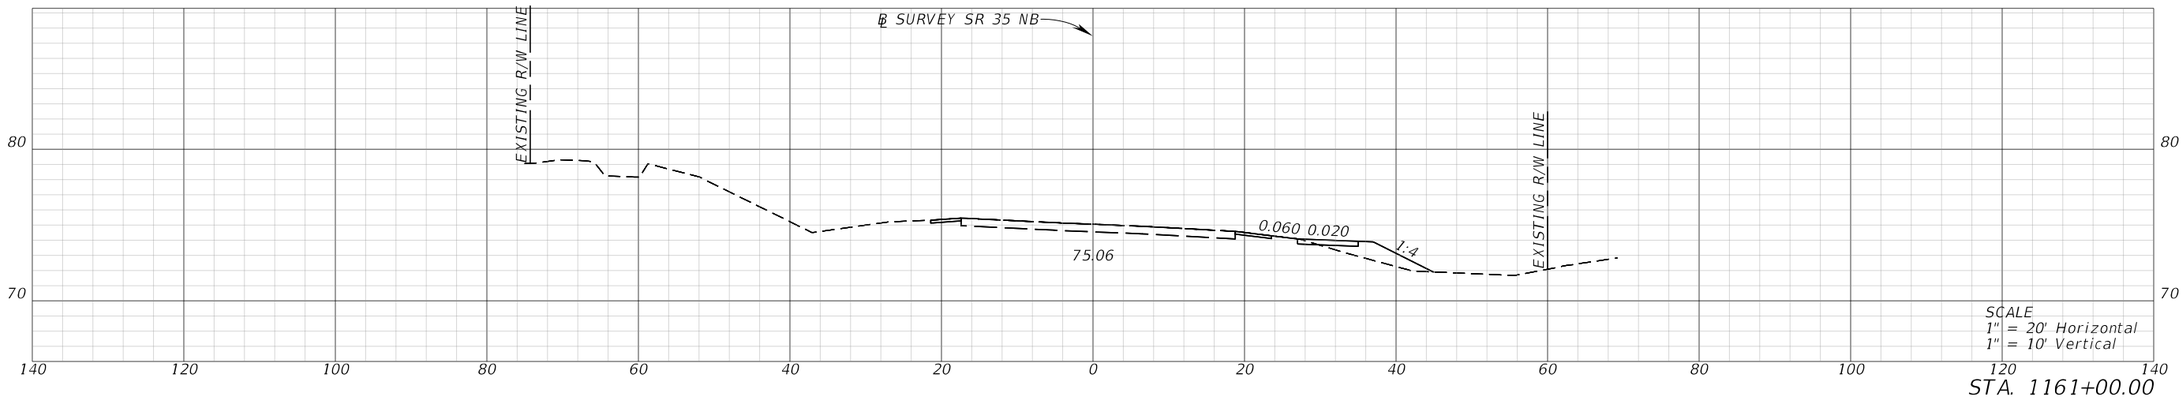


STA. 1161+00.00

REVISIONS				ENGINEER OF RECORD	STATE OF FLORIDA DEPARTMENT OF TRANSPORTATION			CROSS SECTIONS (18)	SHEET NO.
DATE	DESCRIPTION	DATE	DESCRIPTION	CODY BAYER, P.E. LICENSE NUMBER: 90812 DRMP, INC. 941 LAKE BALDWIN LANE ORLANDO, FL 32814	ROAD NO.	COUNTY	FINANCIAL PROJECT ID		
					SR 35	HARDEE	446205-1-52-01		


THE OFFICIAL RECORD OF THIS SHEET IS THE ELECTRONIC FILE DIGITALLY SIGNED AND SEALED UNDER RULE 61G15-23.004, F.A.C.

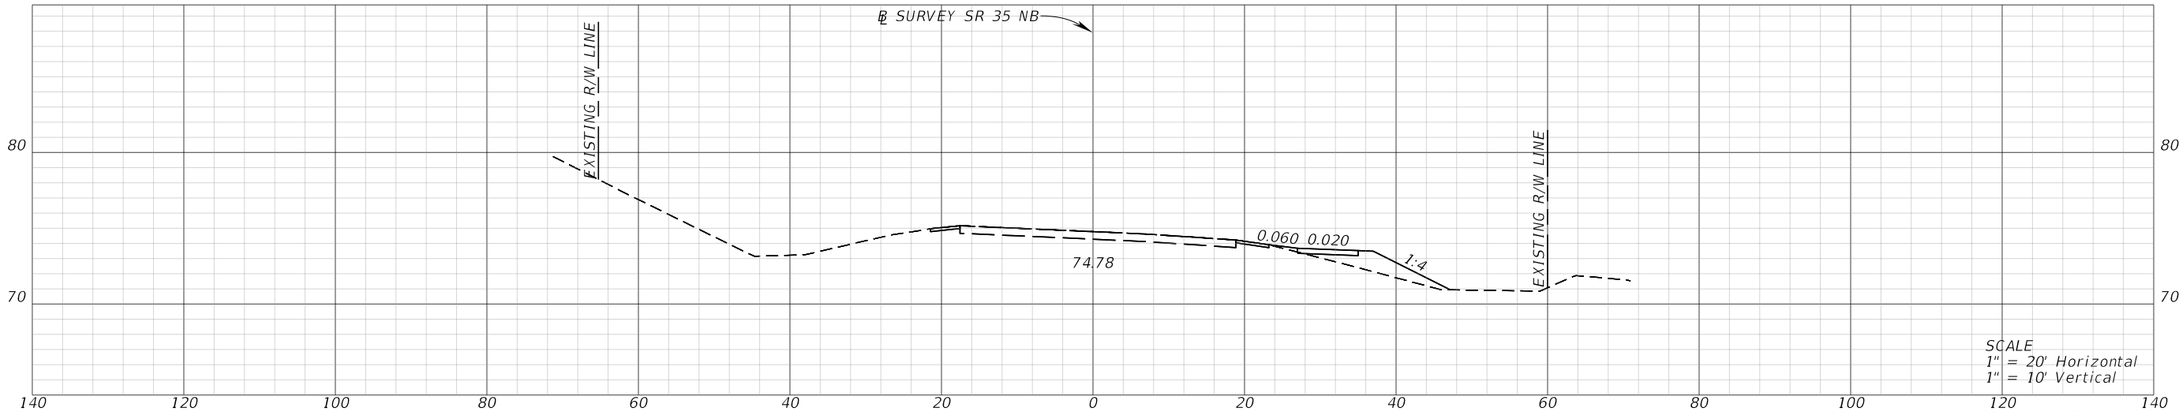

STA. 1163+50.00

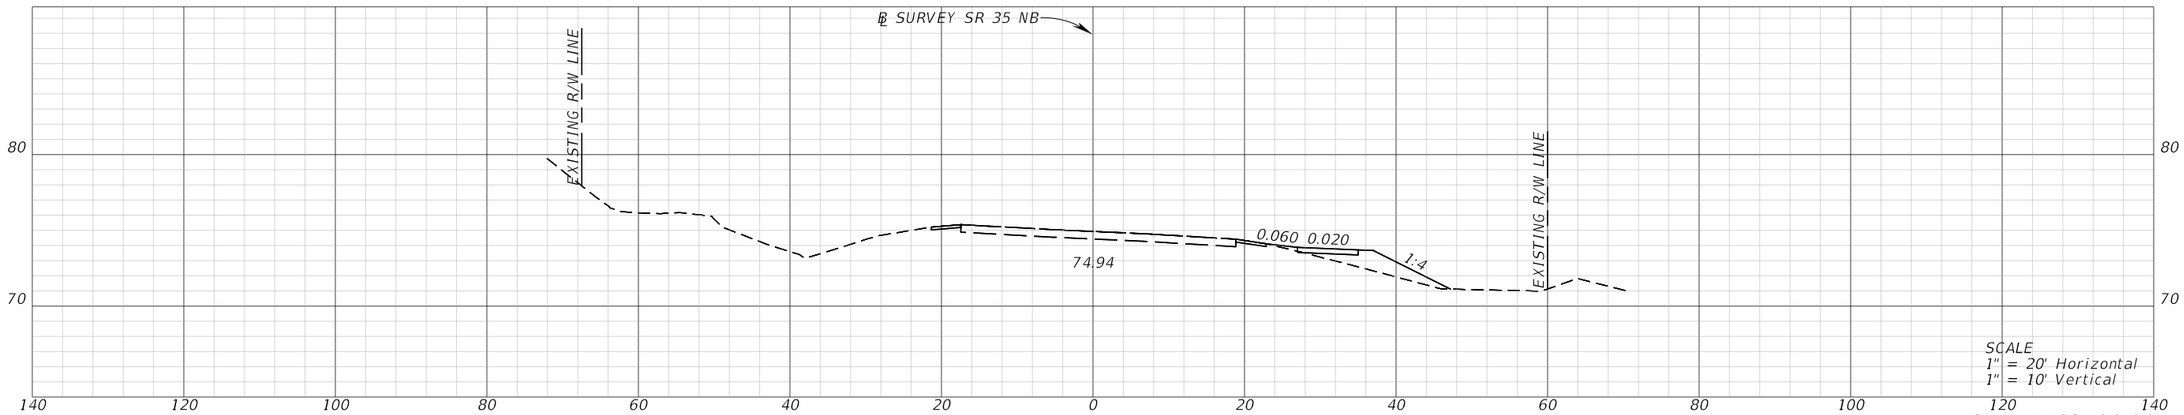

STA. 1163+00.00

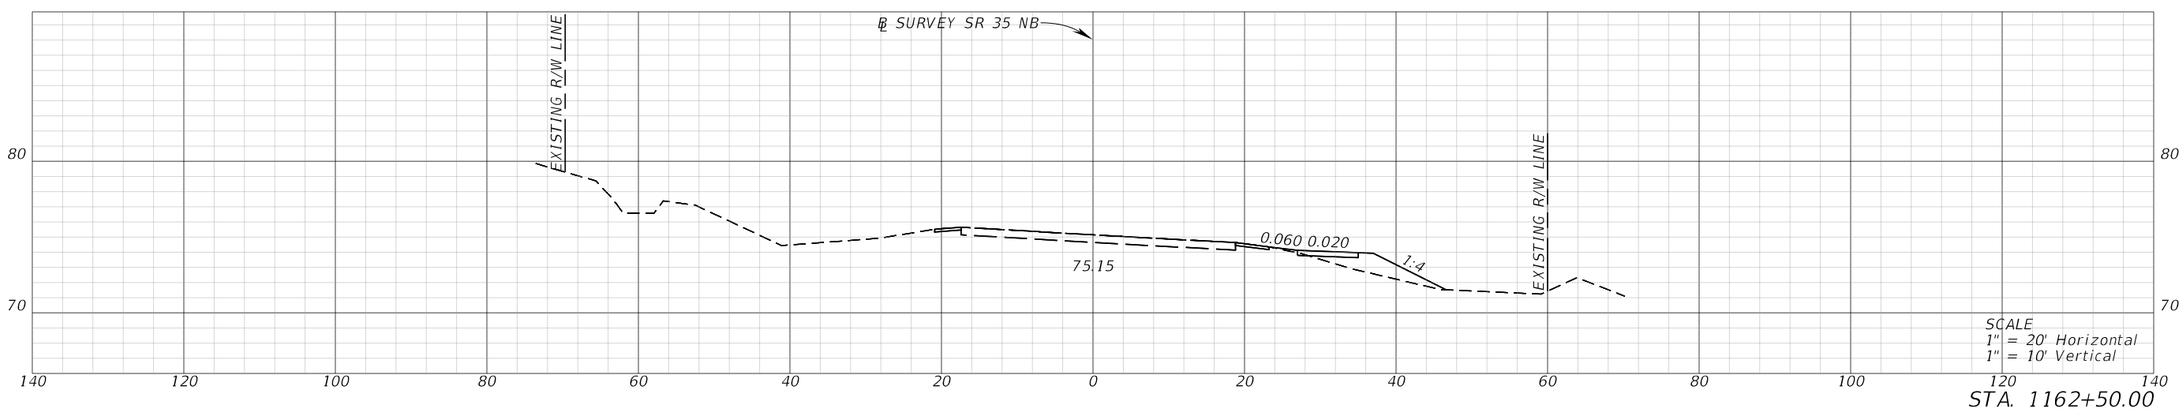


STA. 1162+50.00


REVISIONS				ENGINEER OF RECORD	STATE OF FLORIDA DEPARTMENT OF TRANSPORTATION			CROSS SECTIONS (19)	SHEET NO.
DATE	DESCRIPTION	DATE	DESCRIPTION	CODY BAYER, P.E. LICENSE NUMBER: 90812 DRMP, INC. 941 LAKE BALDWIN LANE ORLANDO, FL 32814	ROAD NO.	COUNTY	FINANCIAL PROJECT ID		
					SR 35	HARDEE	446205-1-52-01		

THE OFFICIAL RECORD OF THIS SHEET IS THE ELECTRONIC FILE DIGITALLY SIGNED AND SEALED UNDER RULE 61G15-23.004, F.A.C.


c:\pw_working\drmp01\d0103394\RDXSRD02.dgn : SR 35 NB - 1162+50.00 [SHEET]
CKramer 3/30/2026 1:55:38 PM

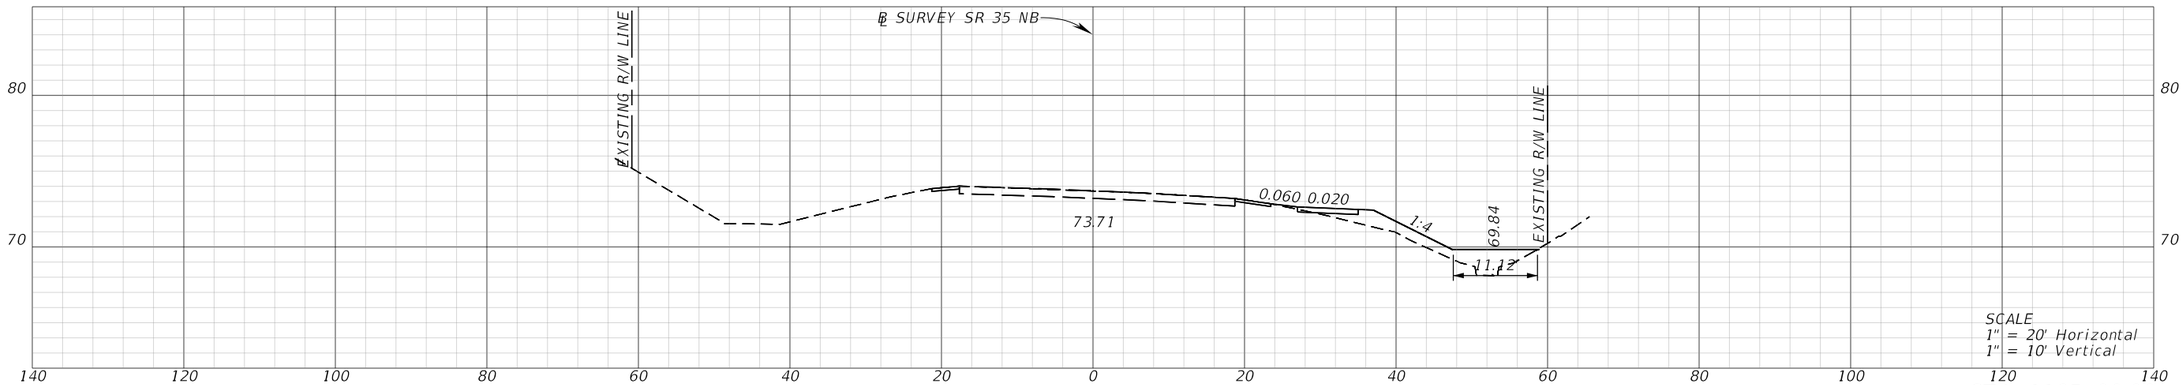

STA. 1165+00.00

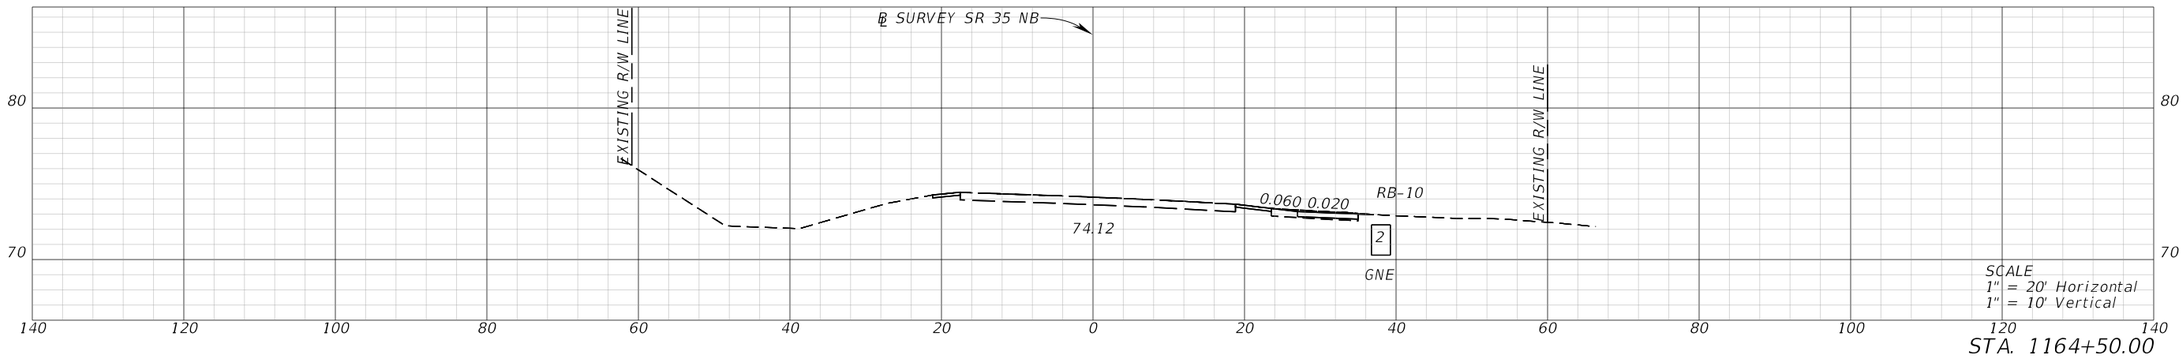

STA. 1164+50.00

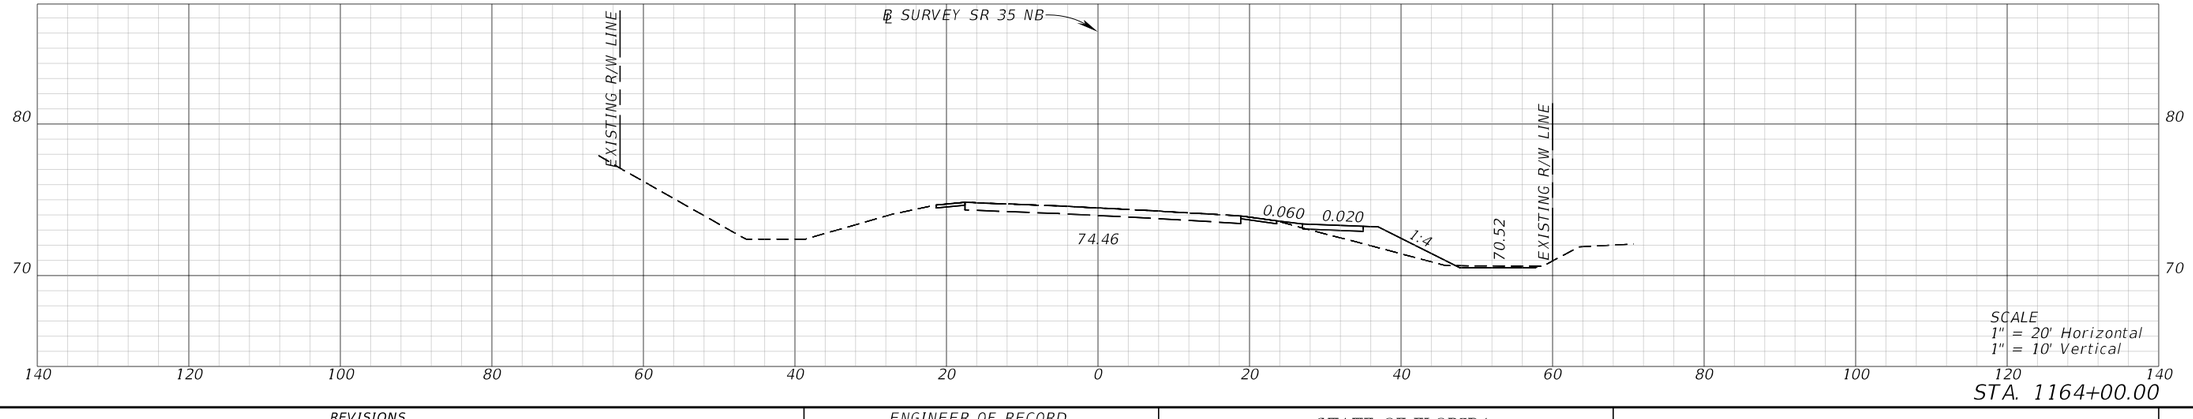


STA. 1164+00.00


REVISIONS				ENGINEER OF RECORD	STATE OF FLORIDA DEPARTMENT OF TRANSPORTATION			CROSS SECTIONS (20)	SHEET NO.
DATE	DESCRIPTION	DATE	DESCRIPTION	CODY BAYER, P.E. LICENSE NUMBER: 90812 DRMP, INC. 941 LAKE BALDWIN LANE ORLANDO, FL 32814	ROAD NO.	COUNTY	FINANCIAL PROJECT ID		
					SR 35	HARDEE	446205-1-52-01		

THE OFFICIAL RECORD OF THIS SHEET IS THE ELECTRONIC FILE DIGITALLY SIGNED AND SEALED UNDER RULE 61G15-23.004, F.A.C.


c:\pw_working\drmp01\d0103394\RDXSRD02.dgn : SR 35 NB - 1164+00.00 [SHEET]
CKramer 3/30/2026 1:55:39 PM

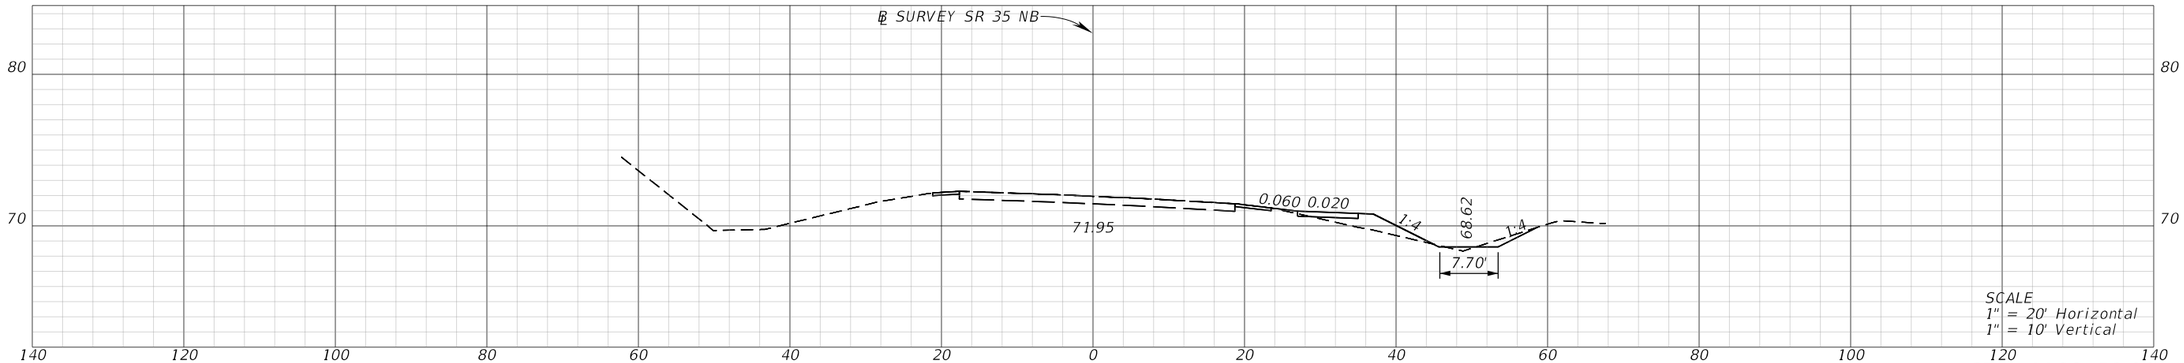

STA. 1166+50.00

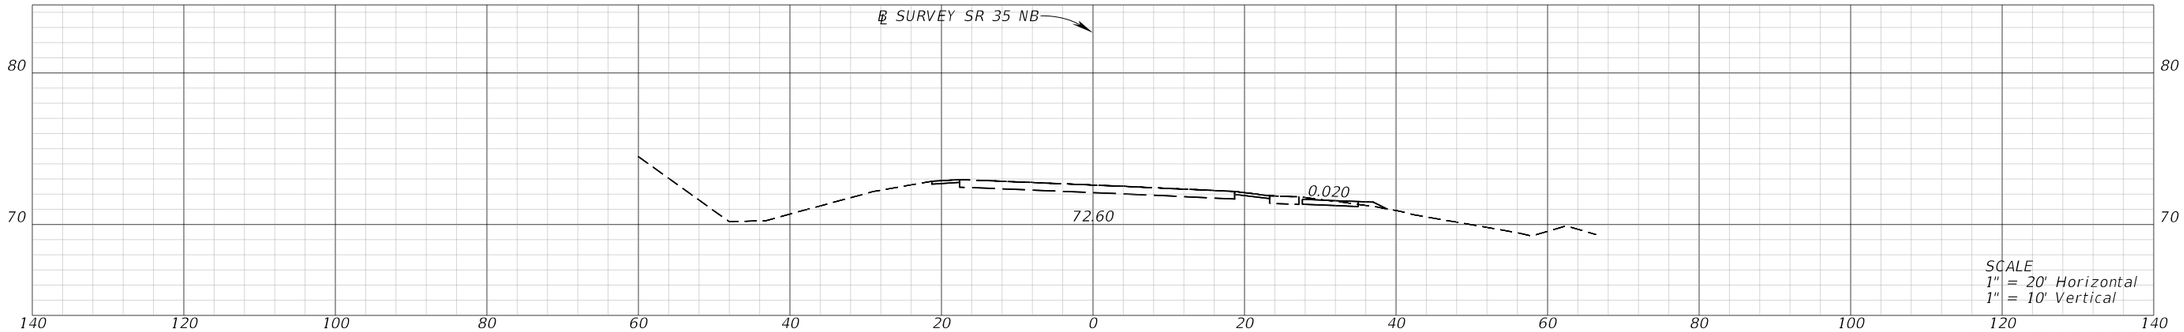


STA. 1166+00.00

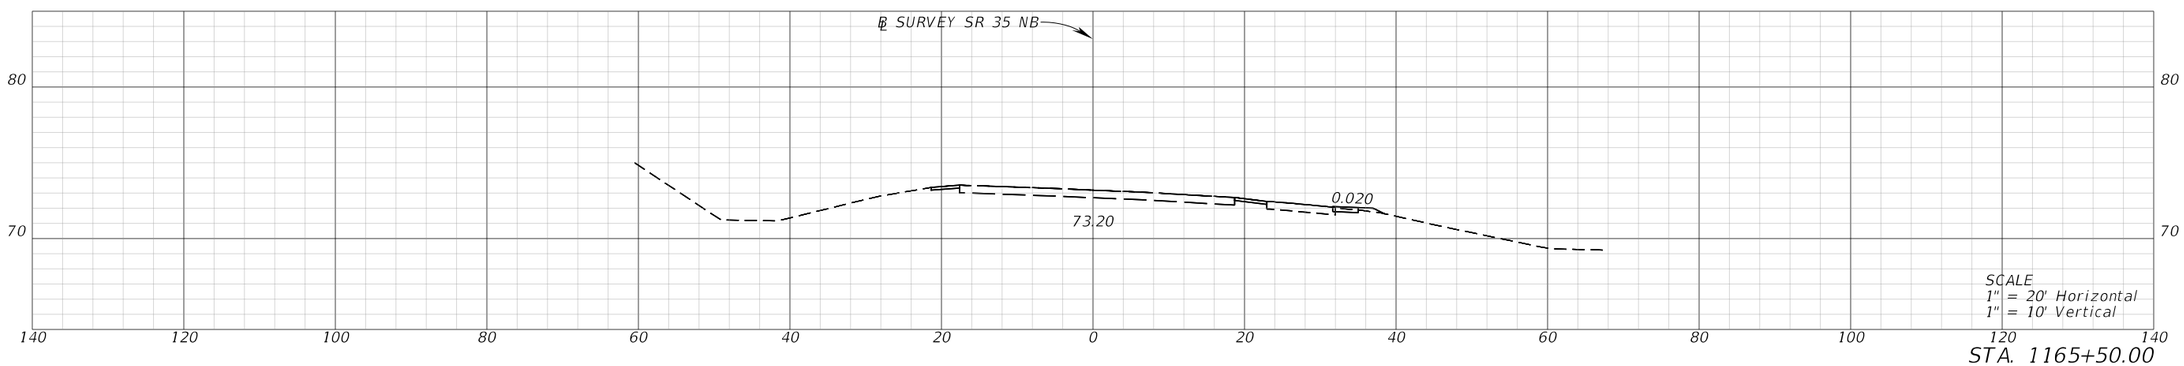


STA. 1165+50.00

REVISIONS				ENGINEER OF RECORD	STATE OF FLORIDA DEPARTMENT OF TRANSPORTATION			CROSS SECTIONS (21)	SHEET NO.
DATE	DESCRIPTION	DATE	DESCRIPTION	CODY BAYER, P.E. LICENSE NUMBER: 90812 DRMP, INC. 941 LAKE BALDWIN LANE ORLANDO, FL 32814	ROAD NO.	COUNTY	FINANCIAL PROJECT ID		
					SR 35	HARDEE	446205-1-52-01		


THE OFFICIAL RECORD OF THIS SHEET IS THE ELECTRONIC FILE DIGITALLY SIGNED AND SEALED UNDER RULE 61G15-23.004, F.A.C.

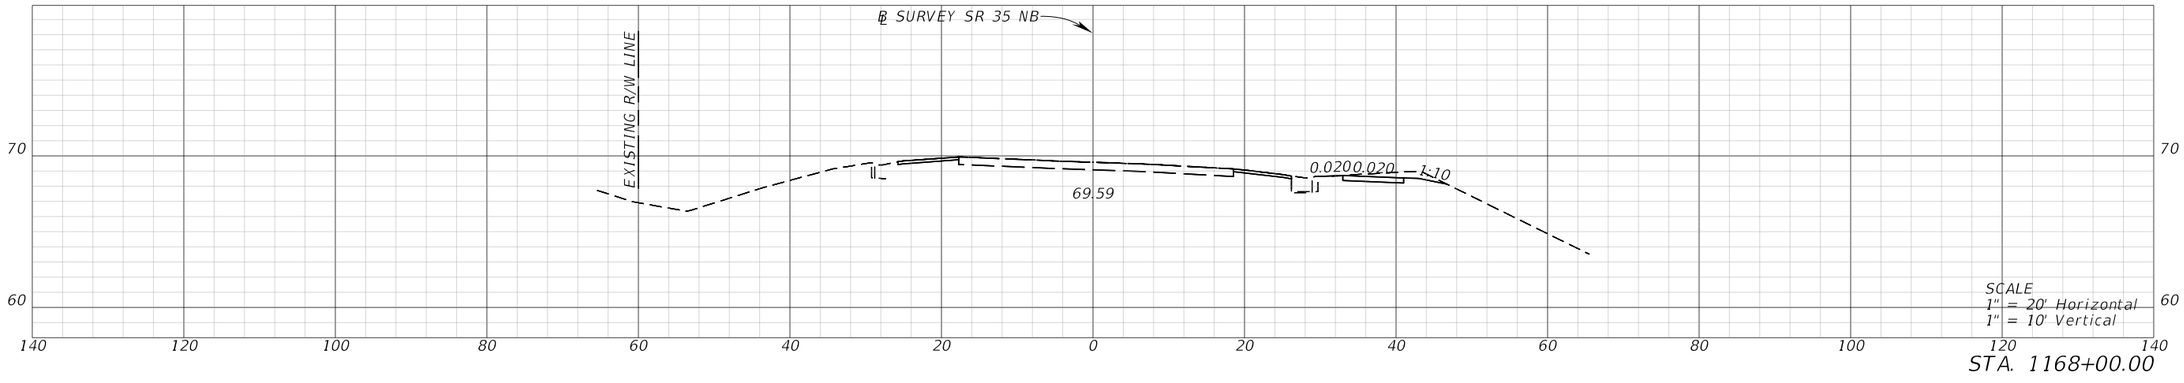

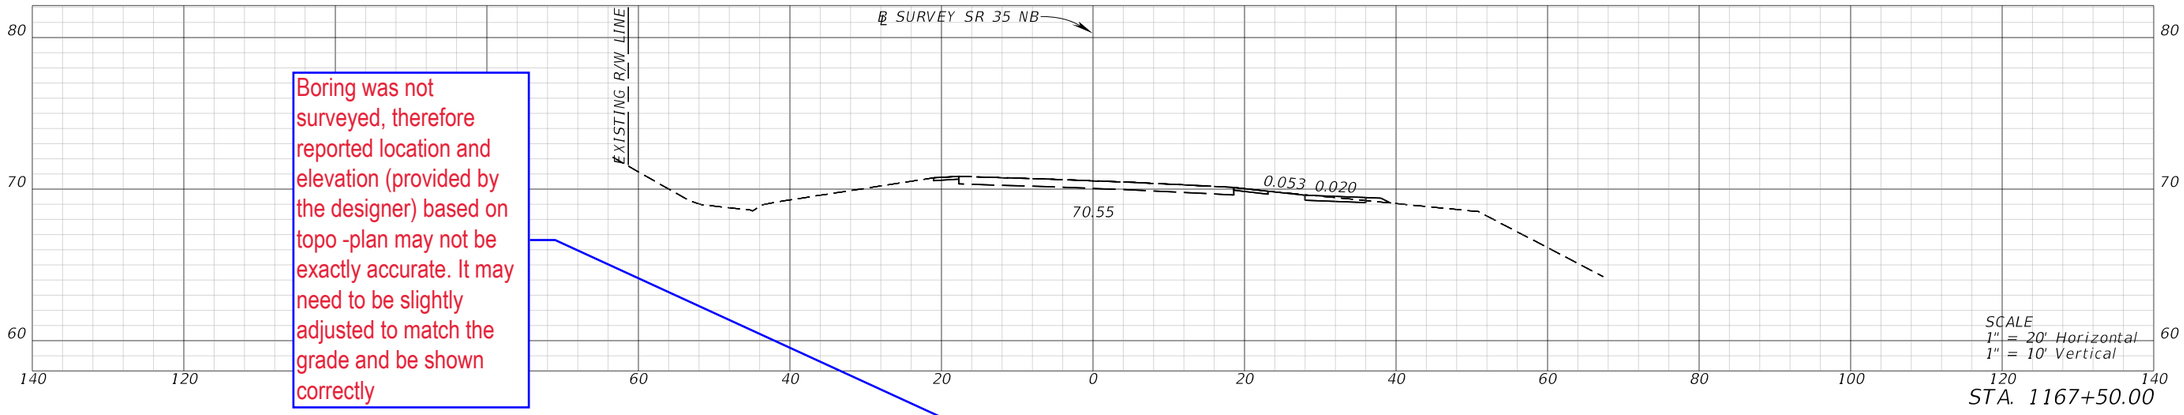


Boring was not surveyed, therefore reported location and elevation (provided by the designer) based on topo -plan may not be exactly accurate. It may need to be slightly adjusted to match the grade and be shown correctly

EL. 68.4'

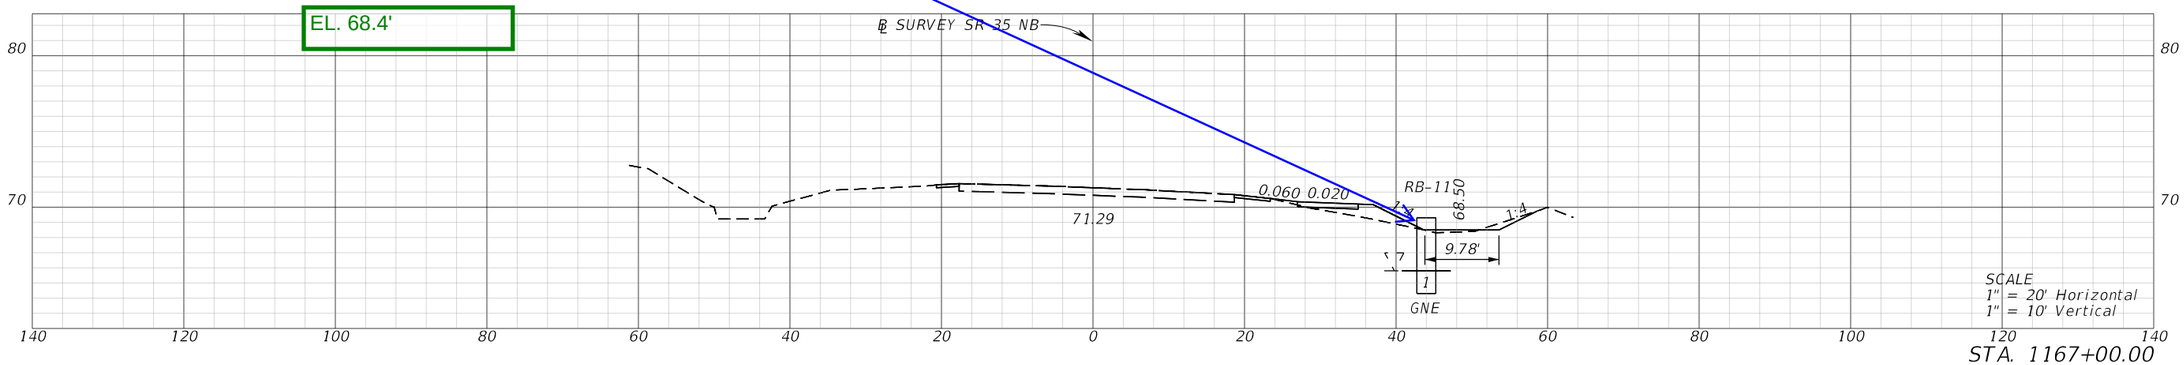


REVISIONS				ENGINEER OF RECORD	STATE OF FLORIDA DEPARTMENT OF TRANSPORTATION			CROSS SECTIONS (22)	SHEET NO.
DATE	DESCRIPTION	DATE	DESCRIPTION	CODY BAYER, P.E. LICENSE NUMBER: 90812 DRMP, INC. 941 LAKE BALDWIN LANE ORLANDO, FL 32814	ROAD NO.	COUNTY	FINANCIAL PROJECT ID		
					SR 35	HARDEE	446205-1-52-01		


THE OFFICIAL RECORD OF THIS SHEET IS THE ELECTRONIC FILE DIGITALLY SIGNED AND SEALED UNDER RULE 61G15-23.004, F.A.C.

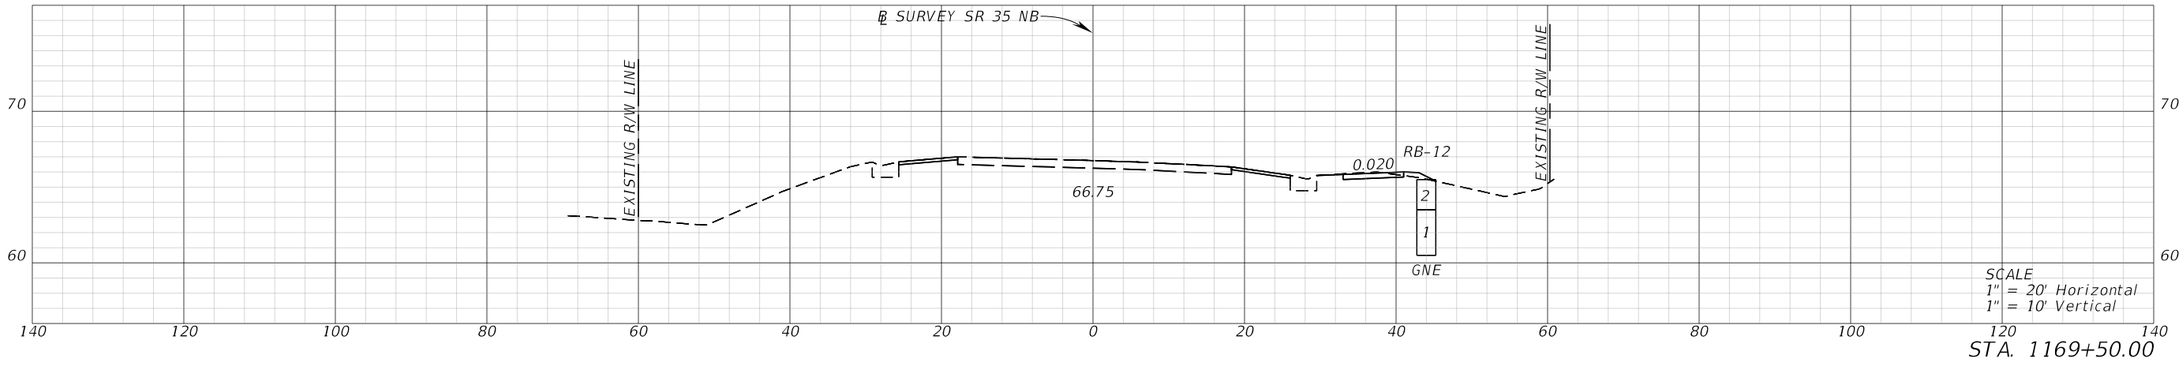

STA. 1169+50.00

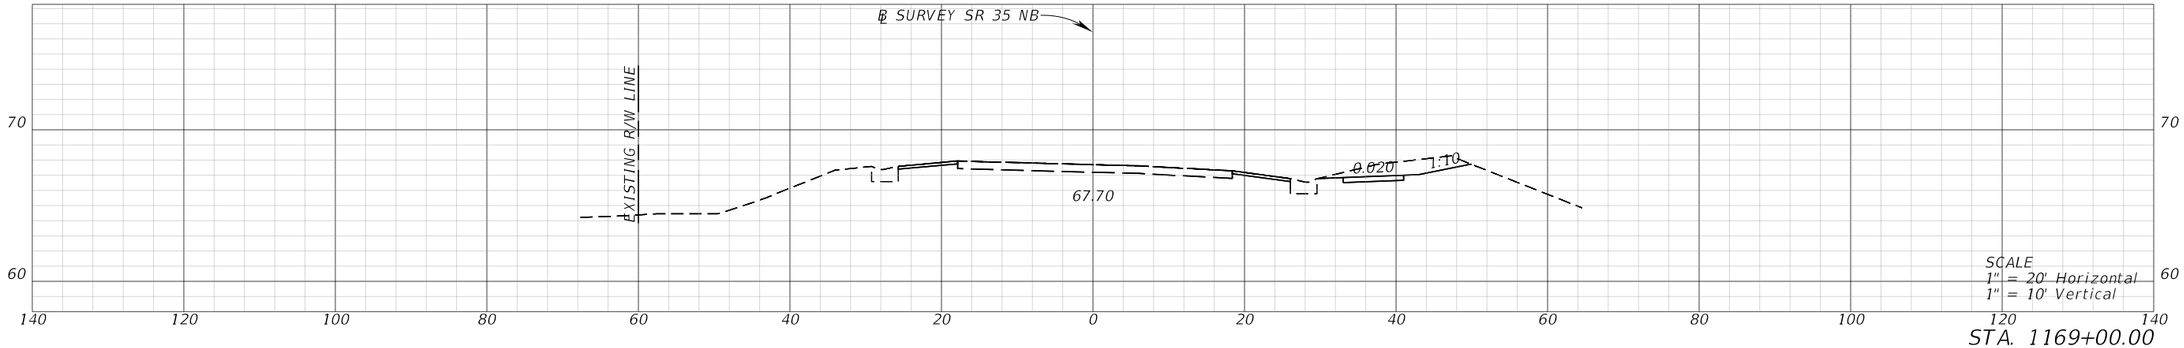

STA. 1169+00.00

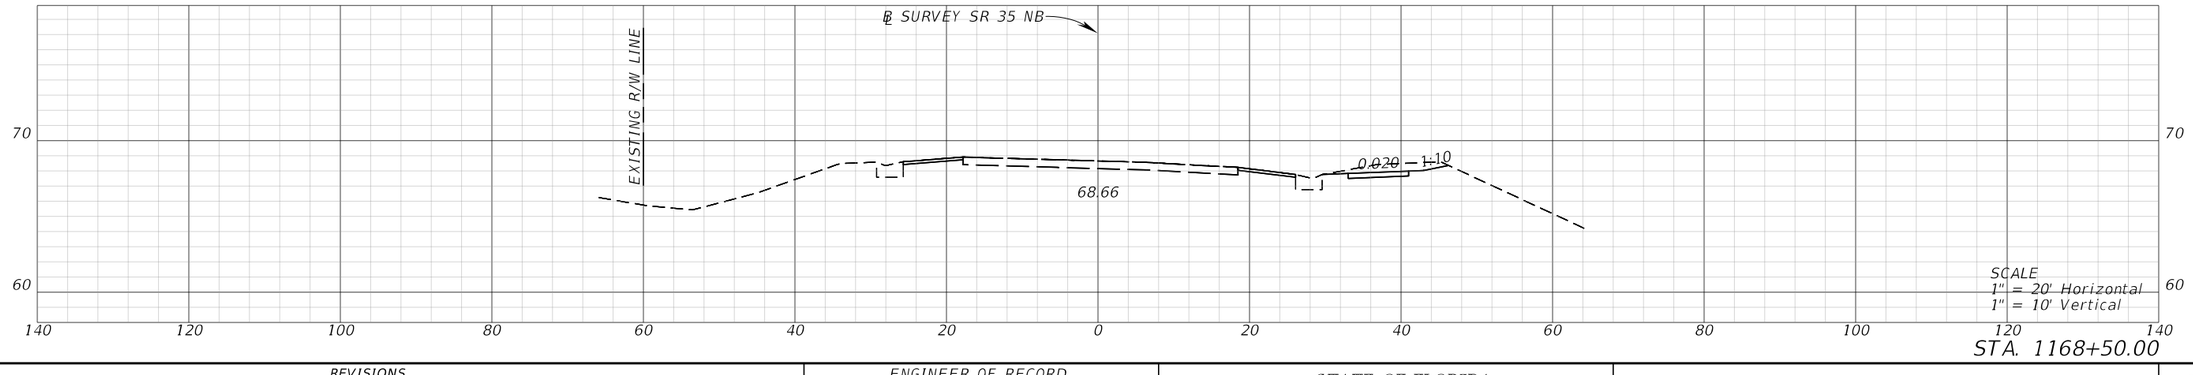


STA. 1168+50.00


REVISIONS				ENGINEER OF RECORD	STATE OF FLORIDA DEPARTMENT OF TRANSPORTATION			CROSS SECTIONS (23)	SHEET NO.
DATE	DESCRIPTION	DATE	DESCRIPTION	CODY BAYER, P.E. LICENSE NUMBER: 90812 DRMP, INC. 941 LAKE BALDWIN LANE ORLANDO, FL 32814	ROAD NO.	COUNTY	FINANCIAL PROJECT ID		
					SR 35	HARDEE	446205-1-52-01		

THE OFFICIAL RECORD OF THIS SHEET IS THE ELECTRONIC FILE DIGITALLY SIGNED AND SEALED UNDER RULE 61G15-23.004, F.A.C.


c:\pw_working\drmp01\d0103394\RDXSRD02.dgn : SR 35 NB - 1168+50.00 [SHEET]
CKramer 3/30/2026 1:55:44 PM

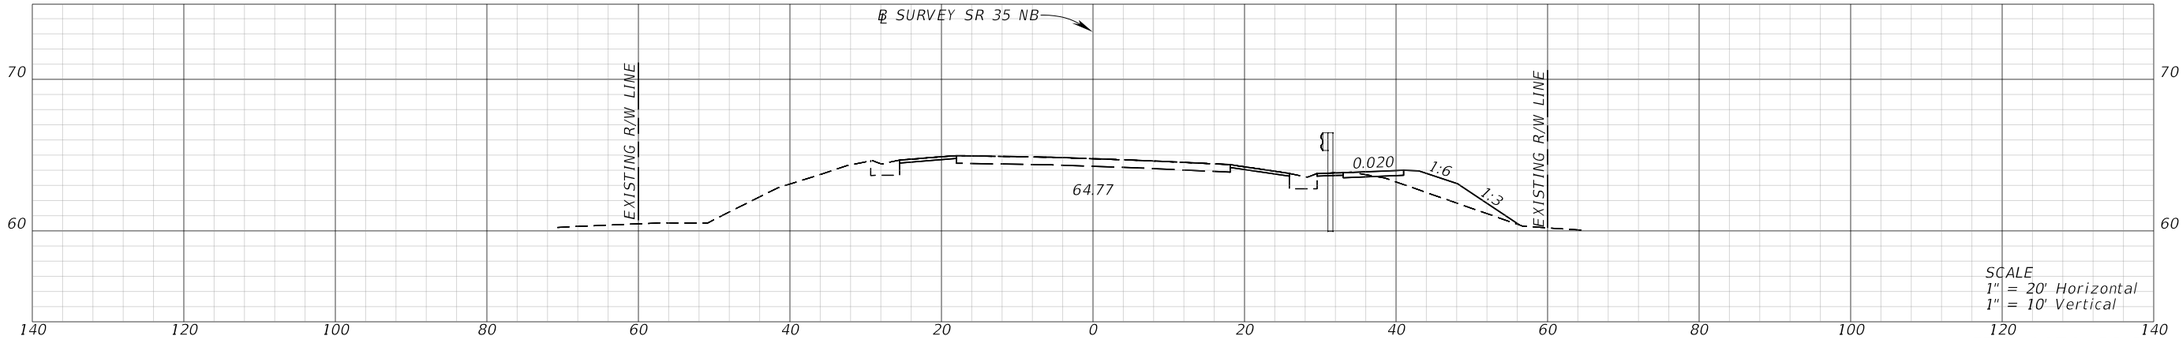

STA. 1171+00.00

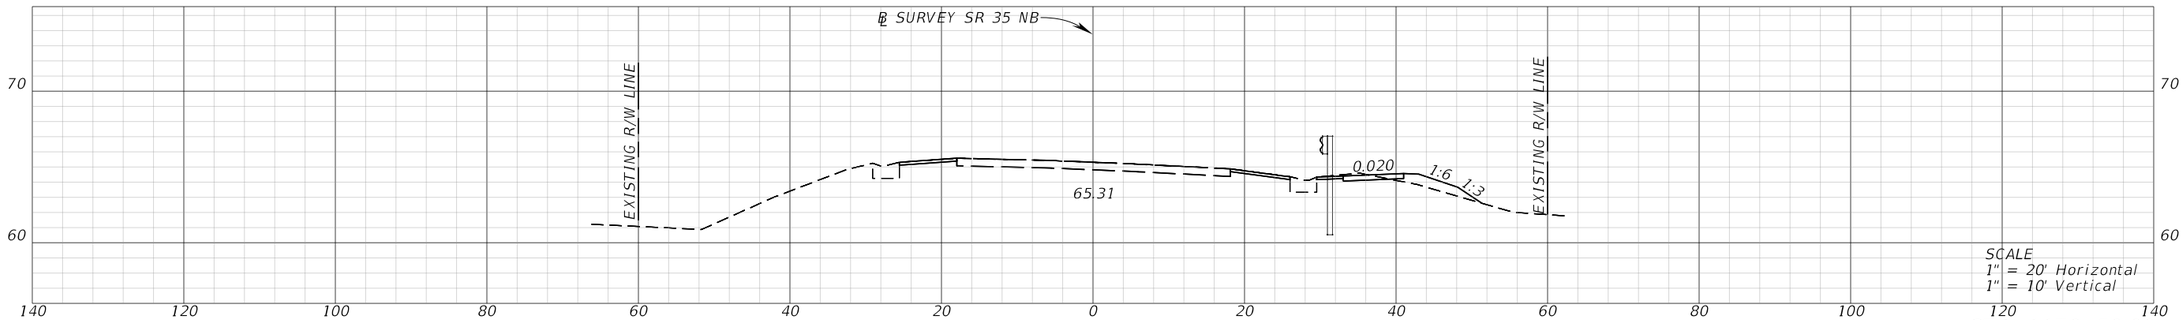


STA. 1170+50.00

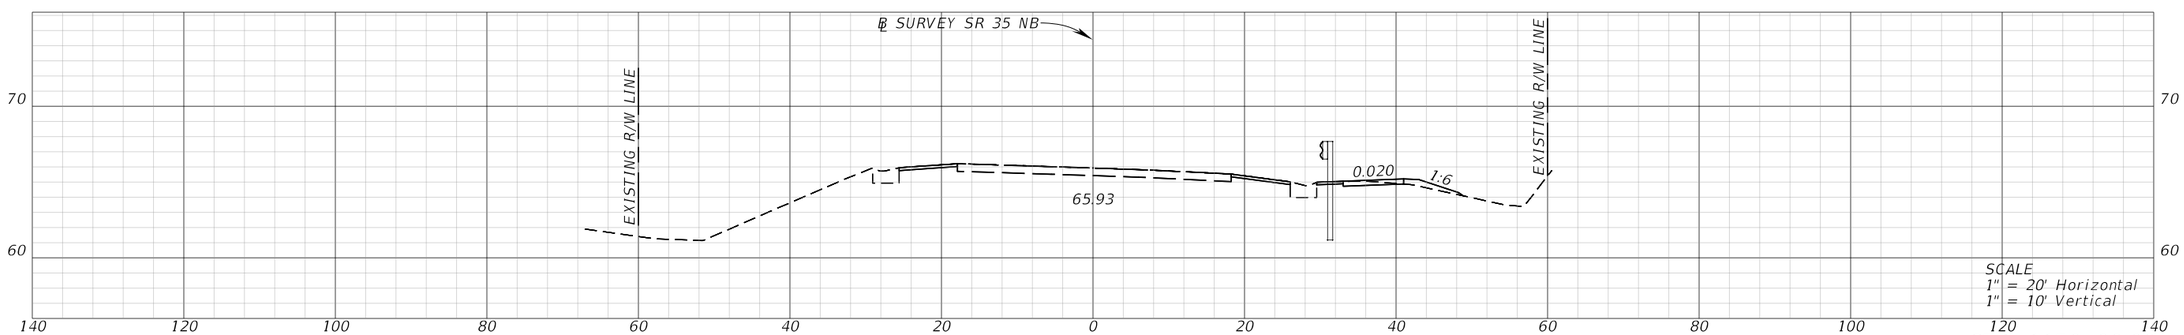


STA. 1170+00.00

REVISIONS				ENGINEER OF RECORD	STATE OF FLORIDA DEPARTMENT OF TRANSPORTATION			CROSS SECTIONS (24)	SHEET NO.
DATE	DESCRIPTION	DATE	DESCRIPTION	CODY BAYER, P.E. LICENSE NUMBER: 90812 DRMP, INC. 941 LAKE BALDWIN LANE ORLANDO, FL 32814	ROAD NO.	COUNTY	FINANCIAL PROJECT ID		
					SR 35	HARDEE	446205-1-52-01		


THE OFFICIAL RECORD OF THIS SHEET IS THE ELECTRONIC FILE DIGITALLY SIGNED AND SEALED UNDER RULE 61G15-23.004, F.A.C.

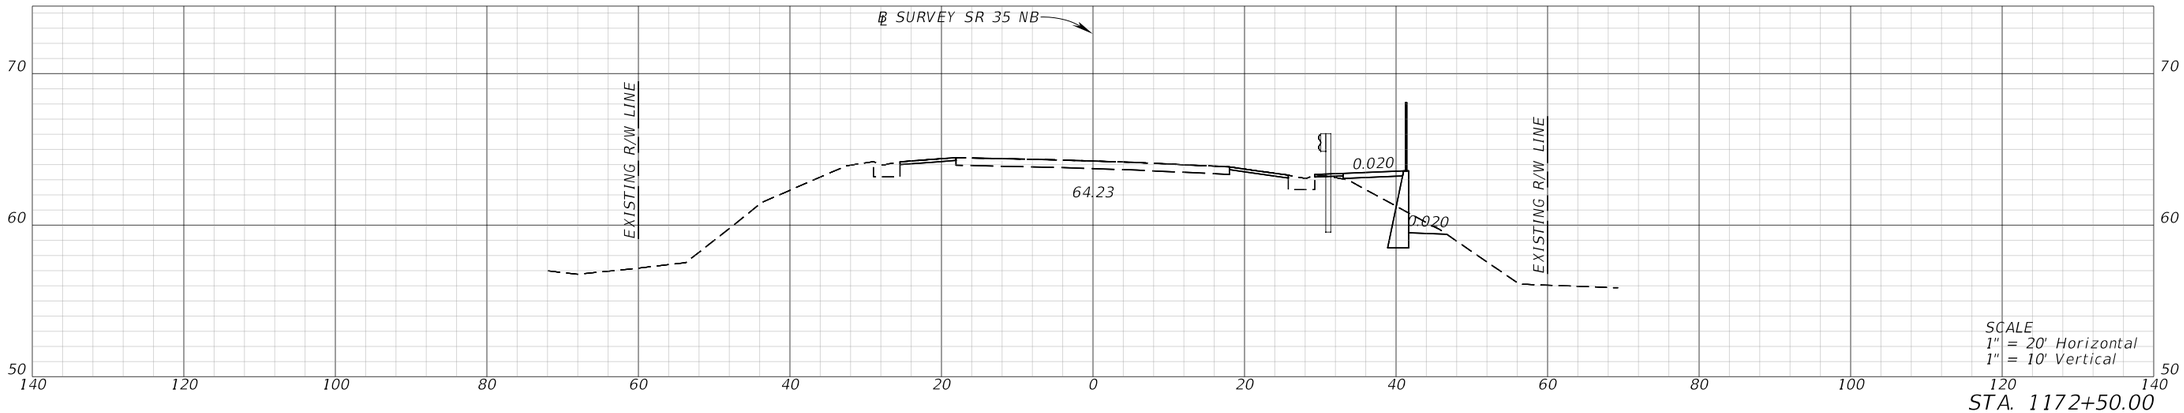

STA. 1172+50.00

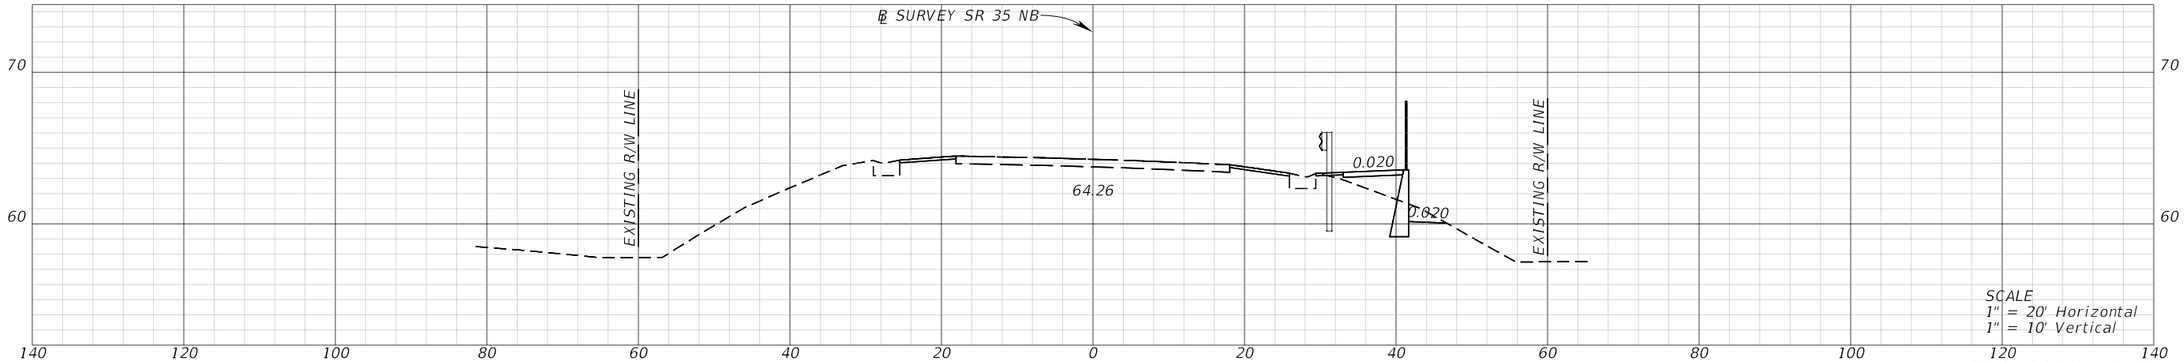

STA. 1172+00.00

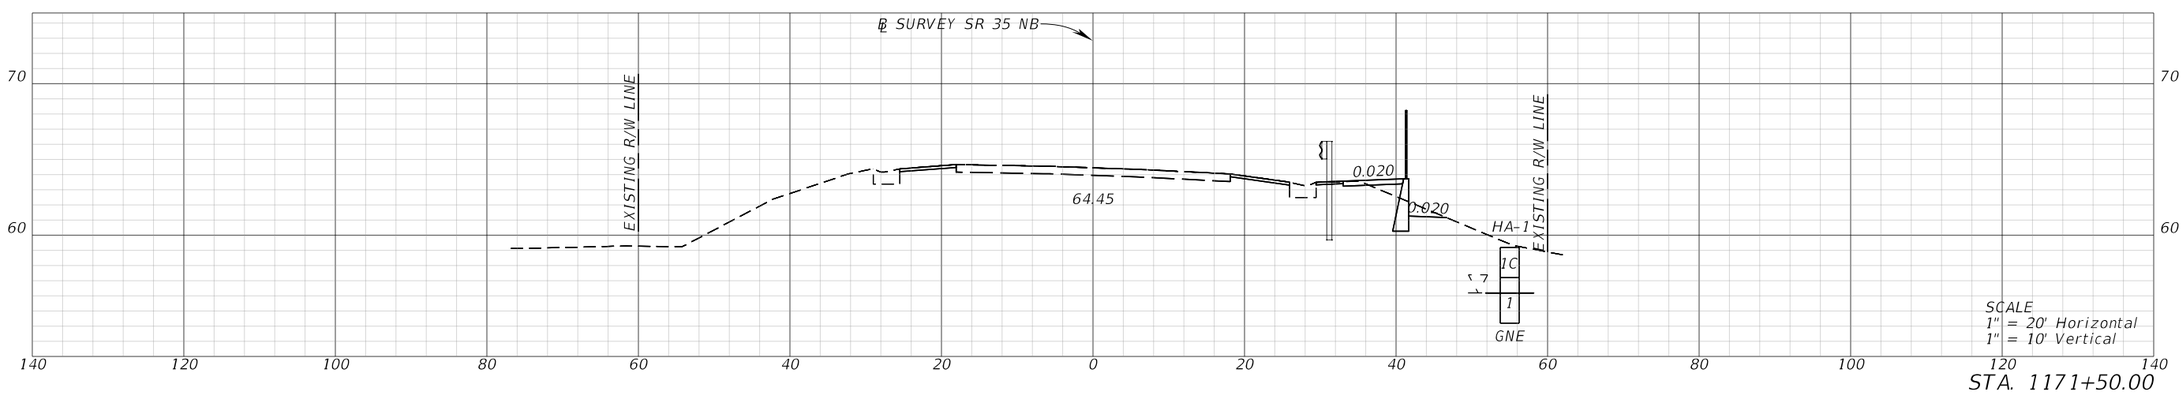

STA. 1171+50.00

REVISIONS			
DATE	DESCRIPTION	DATE	DESCRIPTION

ENGINEER OF RECORD

CODY BAYER, P.E.
LICENSE NUMBER: 90812
DRMP, INC.
941 LAKE BALDWIN LANE
ORLANDO, FL 32814

STATE OF FLORIDA
DEPARTMENT OF TRANSPORTATION


ROAD NO.	COUNTY	FINANCIAL PROJECT ID
SR 35	HARDEE	446205-1-52-01

CROSS SECTIONS (25)


SHEET NO.

THE OFFICIAL RECORD OF THIS SHEET IS THE ELECTRONIC FILE DIGITALLY SIGNED AND SEALED UNDER RULE 61G15-23.004, F.A.C.

c:\pw_working\drmp01\d0103394\RDXSRD02.dgn : SR 35 NB - 1171+50.00 [SHEET]
CKramer 3/30/2026 1:55:47 PM

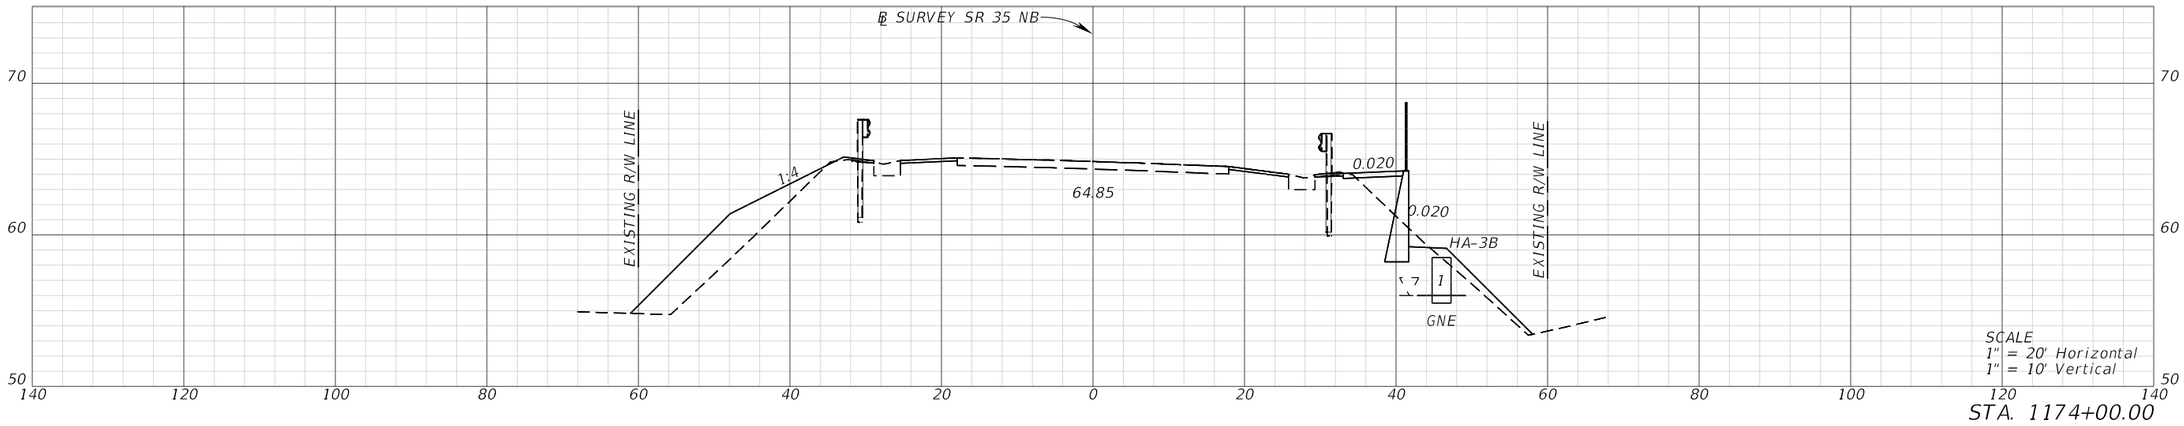


STA. 1174+00.00

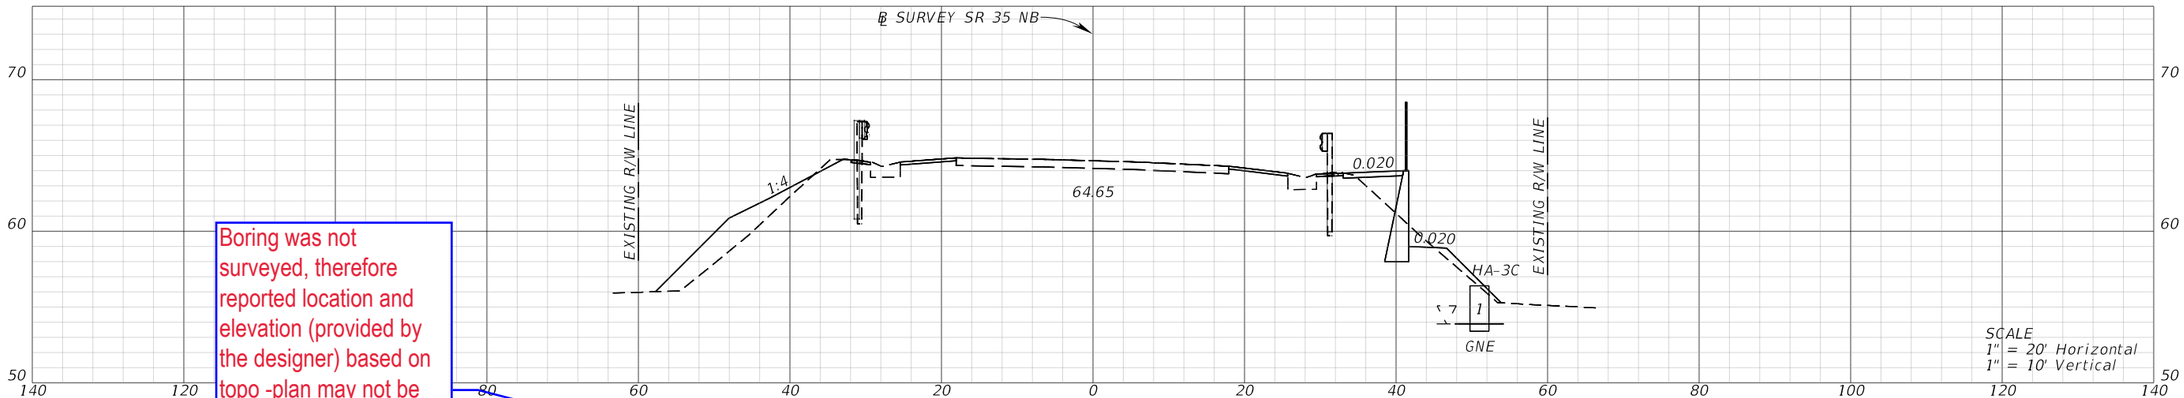

STA. 1173+50.00

Boring was not surveyed, therefore reported location and elevation (provided by the designer) based on topo -plan may not be exactly accurate. It may need to be slightly adjusted to match the grade and be shown correctly

EL. 58.73'

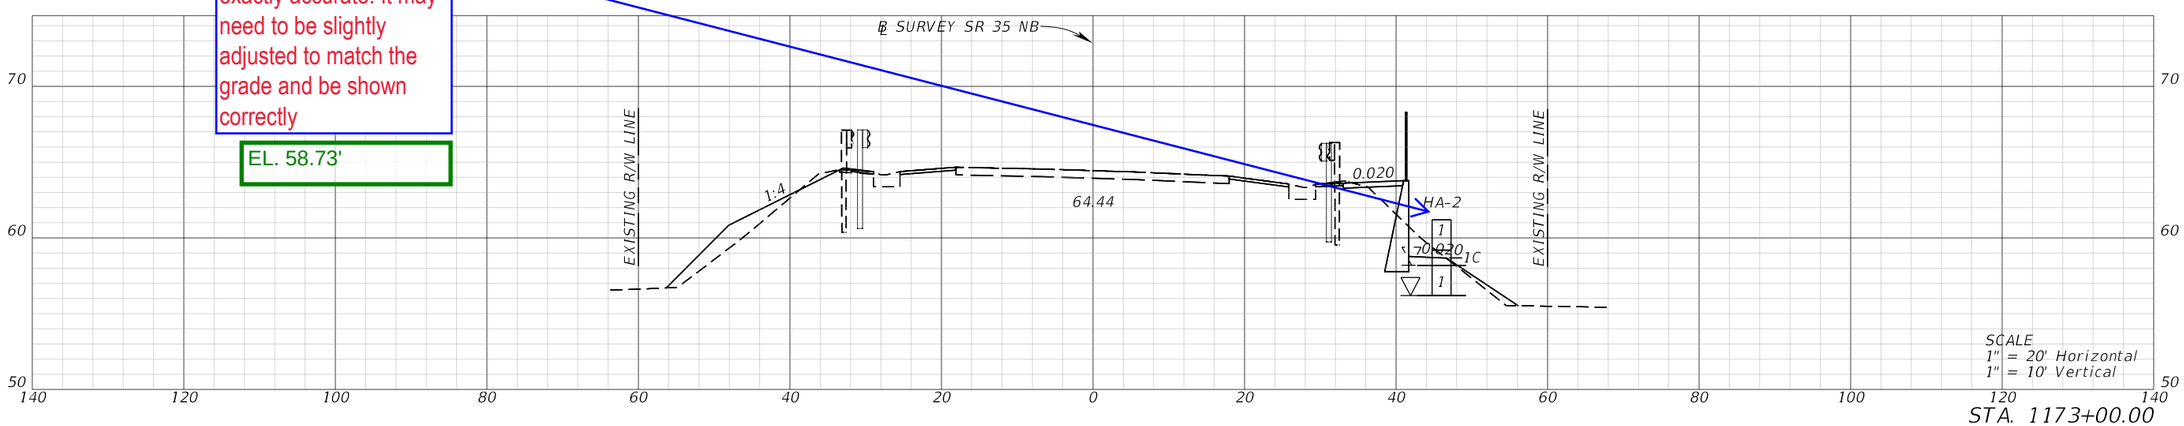

STA. 1173+00.00


REVISIONS				ENGINEER OF RECORD	STATE OF FLORIDA DEPARTMENT OF TRANSPORTATION			CROSS SECTIONS (26)	SHEET NO.
DATE	DESCRIPTION	DATE	DESCRIPTION	CODY BAYER, P.E. LICENSE NUMBER: 90812 DRMP, INC. 941 LAKE BALDWIN LANE ORLANDO, FL 32814	ROAD NO.	COUNTY	FINANCIAL PROJECT ID		
					SR 35	HARDEE	446205-1-52-01		

THE OFFICIAL RECORD OF THIS SHEET IS THE ELECTRONIC FILE DIGITALLY SIGNED AND SEALED UNDER RULE 61G15-23.004, F.A.C.

c:\pw_working\drmp01\d0103394\RDXSRD02.dgn : SR 35 NB - 1173+00.00 [SHEET]
CKramer 3/30/2026 1:55:49 PM

Boring was not surveyed, therefore reported location and elevation (provided by the designer) based on topo -plan may not be exactly accurate. It may need to be slightly adjusted to match the grade and be shown correctly


EL. 56.57'

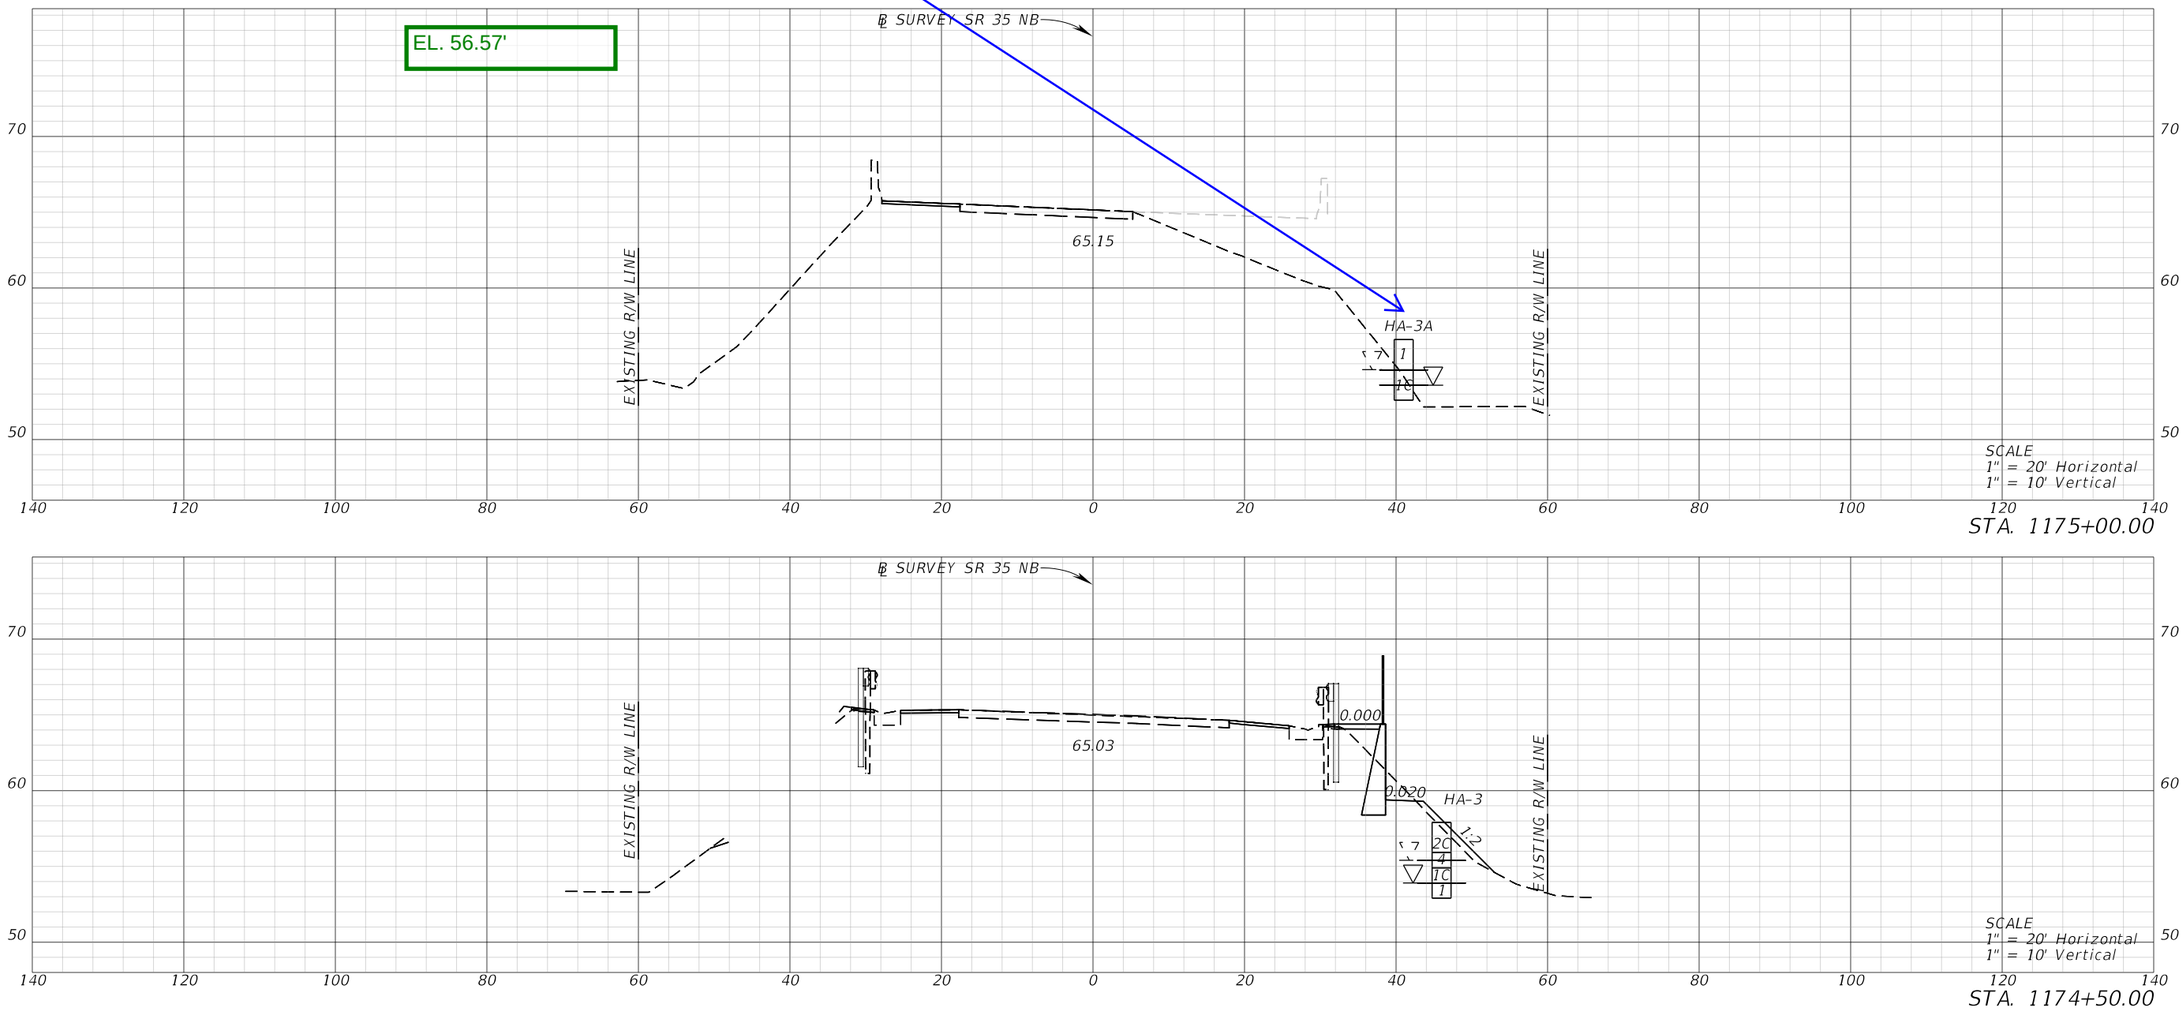


REVISIONS				ENGINEER OF RECORD	STATE OF FLORIDA DEPARTMENT OF TRANSPORTATION			CROSS SECTIONS (27)	SHEET NO.
DATE	DESCRIPTION	DATE	DESCRIPTION	CODY BAYER, P.E. LICENSE NUMBER: 90812 DRMP, INC. 941 LAKE BALDWIN LANE ORLANDO, FL 32814	ROAD NO.	COUNTY	FINANCIAL PROJECT ID		
					SR 35	HARDEE	446205-1-52-01		

THE OFFICIAL RECORD OF THIS SHEET IS THE ELECTRONIC FILE DIGITALLY SIGNED AND SEALED UNDER RULE 61G15-23.004, F.A.C.

c:\pw_working\drmp01\d0103394\RDXSRD02.dgn : SR 35 NB - 1174+50.00 [SHEET]
CKramer 3/30/2026 1:55:50 PM

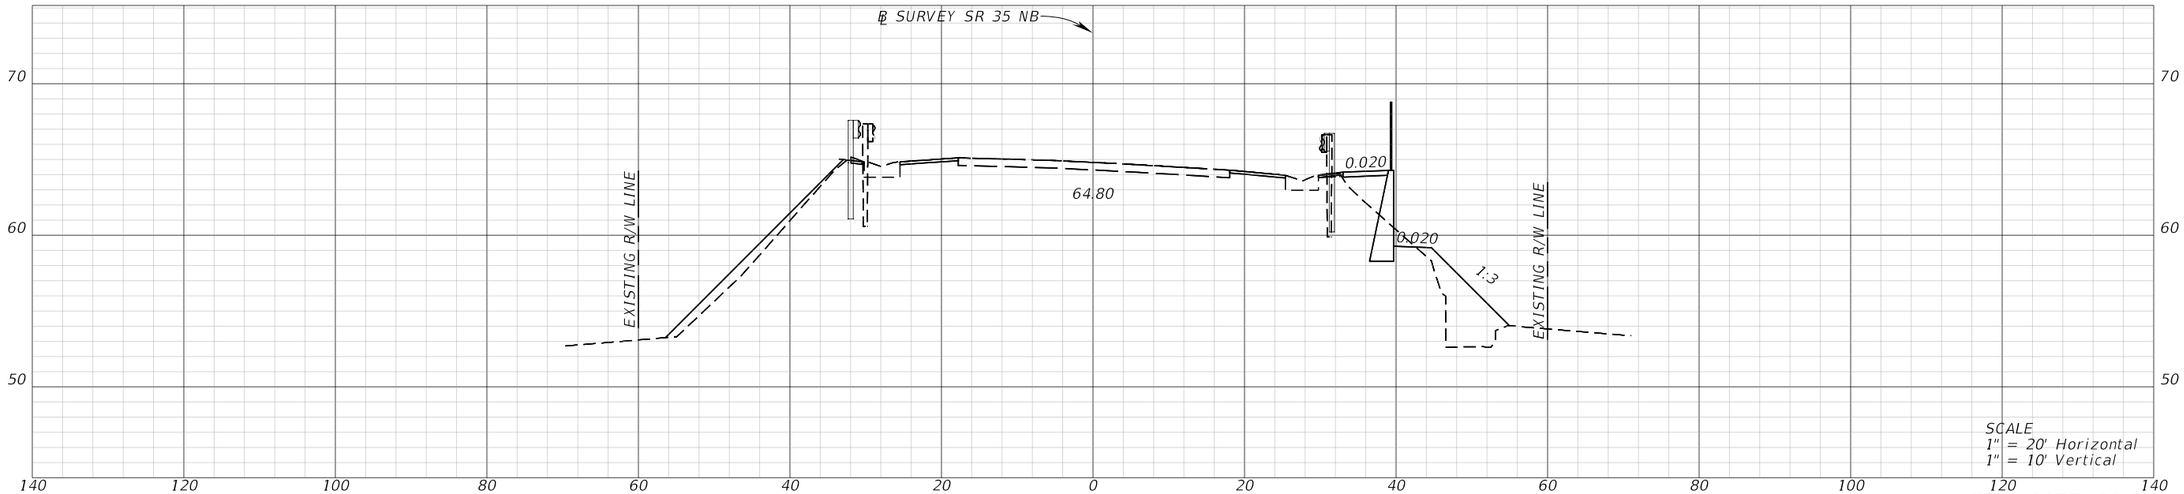

STA. 1177+00.00

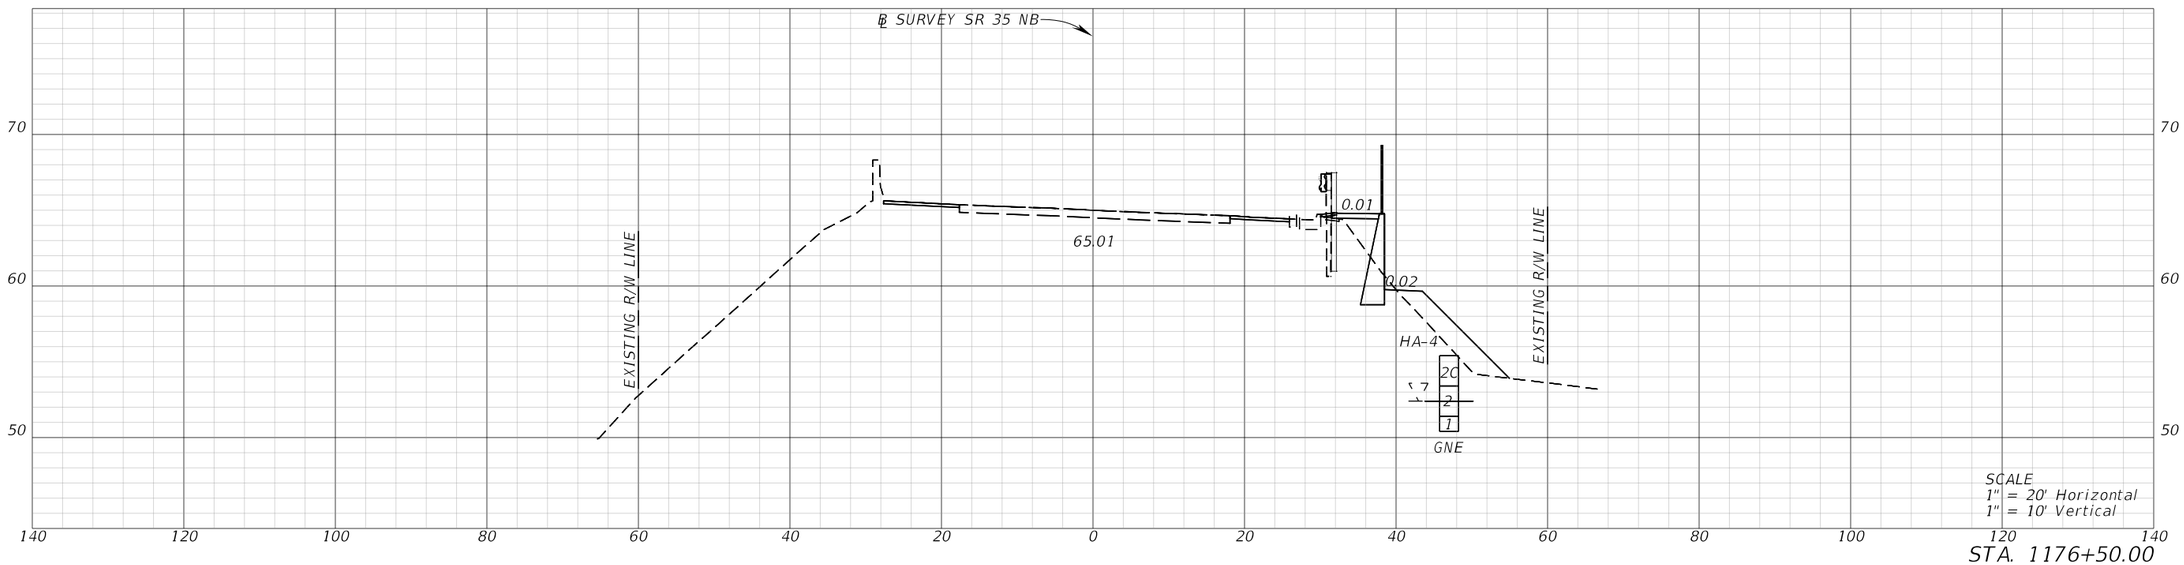

STA. 1176+50.00

REVISIONS				ENGINEER OF RECORD
DATE	DESCRIPTION	DATE	DESCRIPTION	CODY BAYER, P.E. LICENSE NUMBER: 90812 DRMP, INC. 941 LAKE BALDWIN LANE ORLANDO, FL 32814

STATE OF FLORIDA
DEPARTMENT OF TRANSPORTATION

ROAD NO.	COUNTY	FINANCIAL PROJECT ID
SR 35	HARDEE	446205-1-52-01

CROSS SECTIONS (28)


SHEET NO.

THE OFFICIAL RECORD OF THIS SHEET IS THE ELECTRONIC FILE DIGITALLY SIGNED AND SEALED UNDER RULE 61G15-23.004, F.A.C.


c:\pw_working\drmp01\d0103394\RDXSRD02.dgn : SR 35 NB - 1176+50.00 [SHEET]
CKramer 3/30/2026 1:55:51 PM

Boring was not surveyed, therefore reported location and elevation (provided by the designer) based on topo -plan may not be exactly accurate. It may need to be slightly adjusted to match the grade and be shown correctly

EL. 57.23'

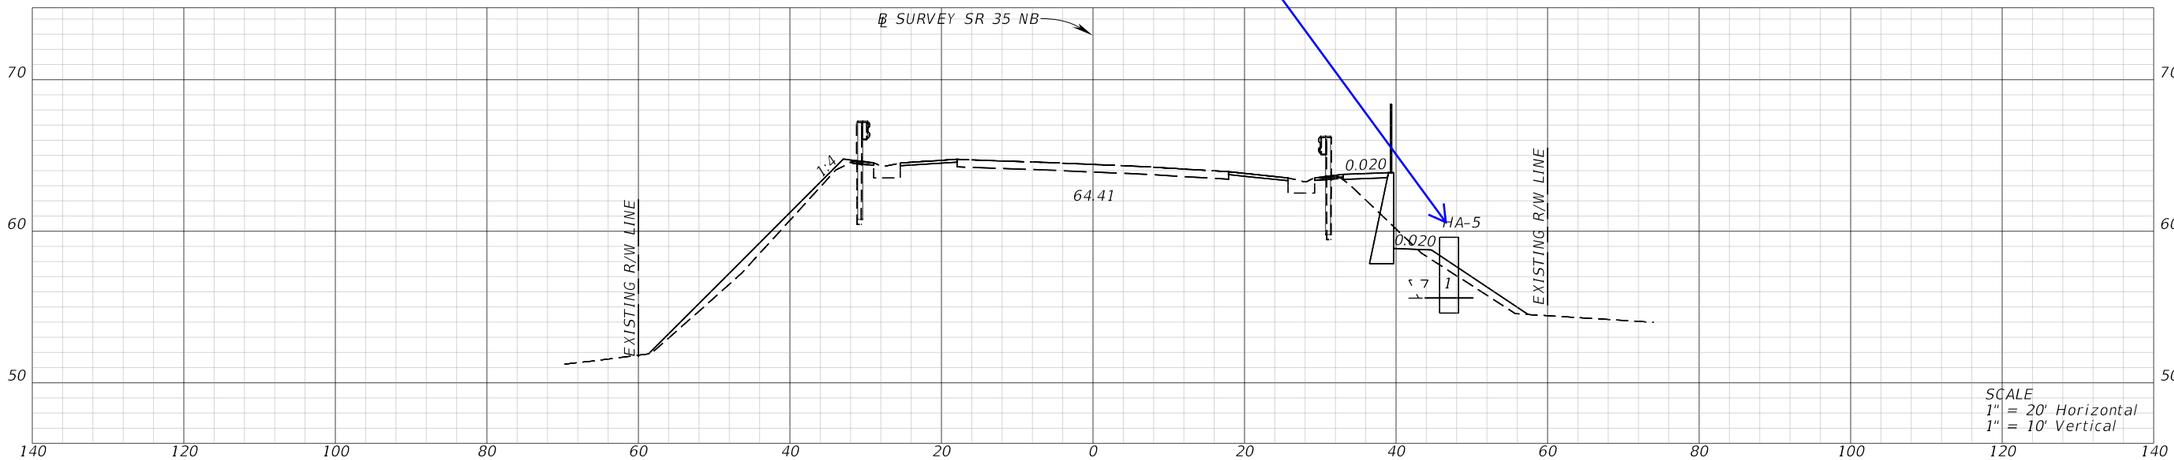

STA. 1178+00.00

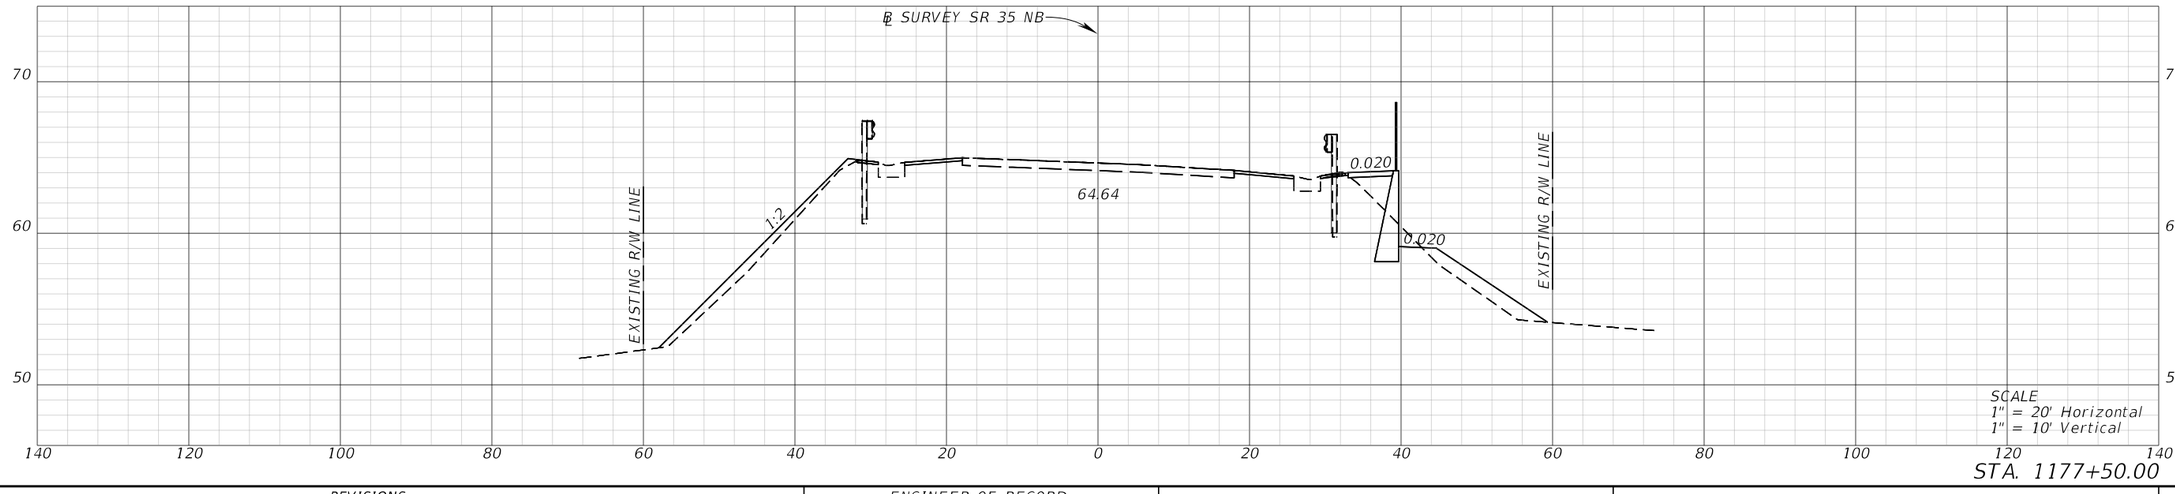


STA. 1177+50.00


REVISIONS				ENGINEER OF RECORD	STATE OF FLORIDA DEPARTMENT OF TRANSPORTATION			CROSS SECTIONS (29)	SHEET NO.
DATE	DESCRIPTION	DATE	DESCRIPTION	CODY BAYER, P.E. LICENSE NUMBER: 90812 DRMP, INC. 941 LAKE BALDWIN LANE ORLANDO, FL 32814	ROAD NO.	COUNTY	FINANCIAL PROJECT ID		
					SR 35	HARDEE	446205-1-52-01		

THE OFFICIAL RECORD OF THIS SHEET IS THE ELECTRONIC FILE DIGITALLY SIGNED AND SEALED UNDER RULE 61G15-23.004, F.A.C.

c:\pw_working\drmp01\d0103394\RDXSRD02.dgn : SR 35 NB - 1177+50.00 [SHEET]
CKramer 3/30/2026 1:55:53 PM

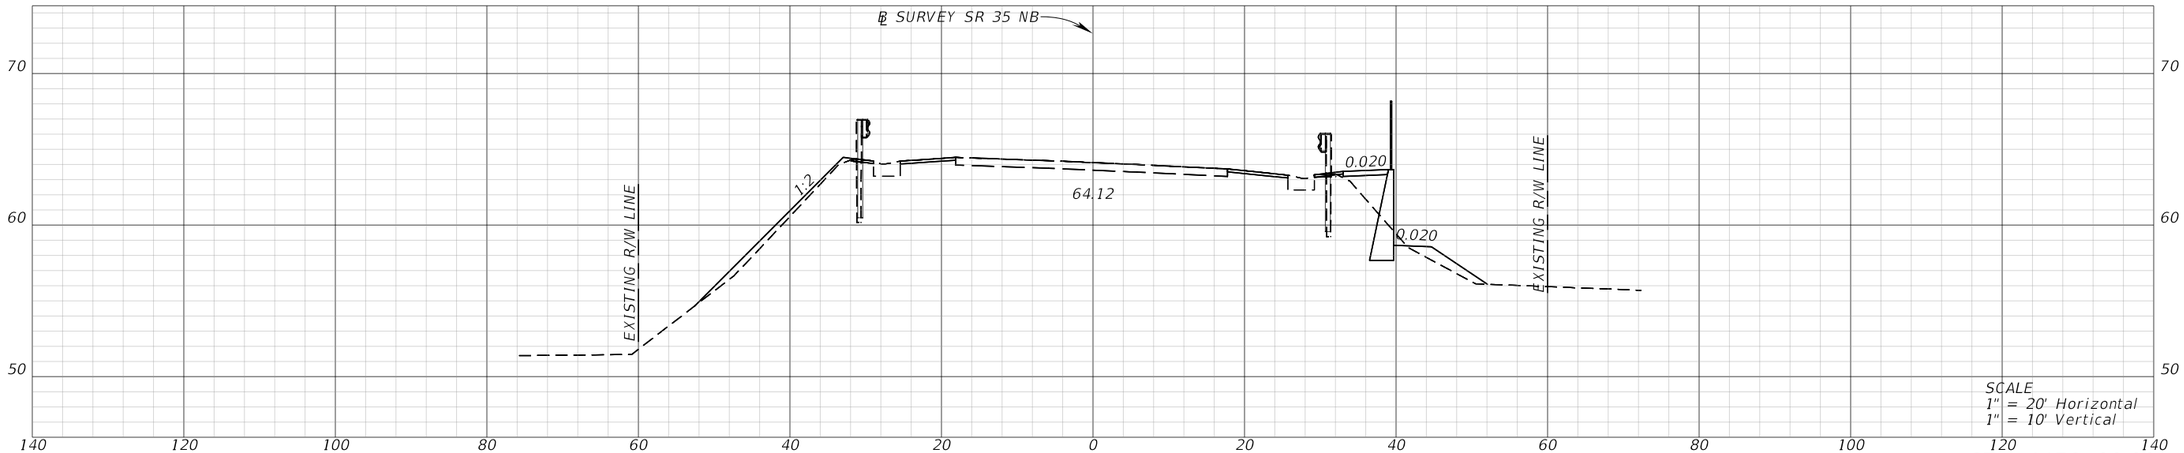

STA. 1179+00.00

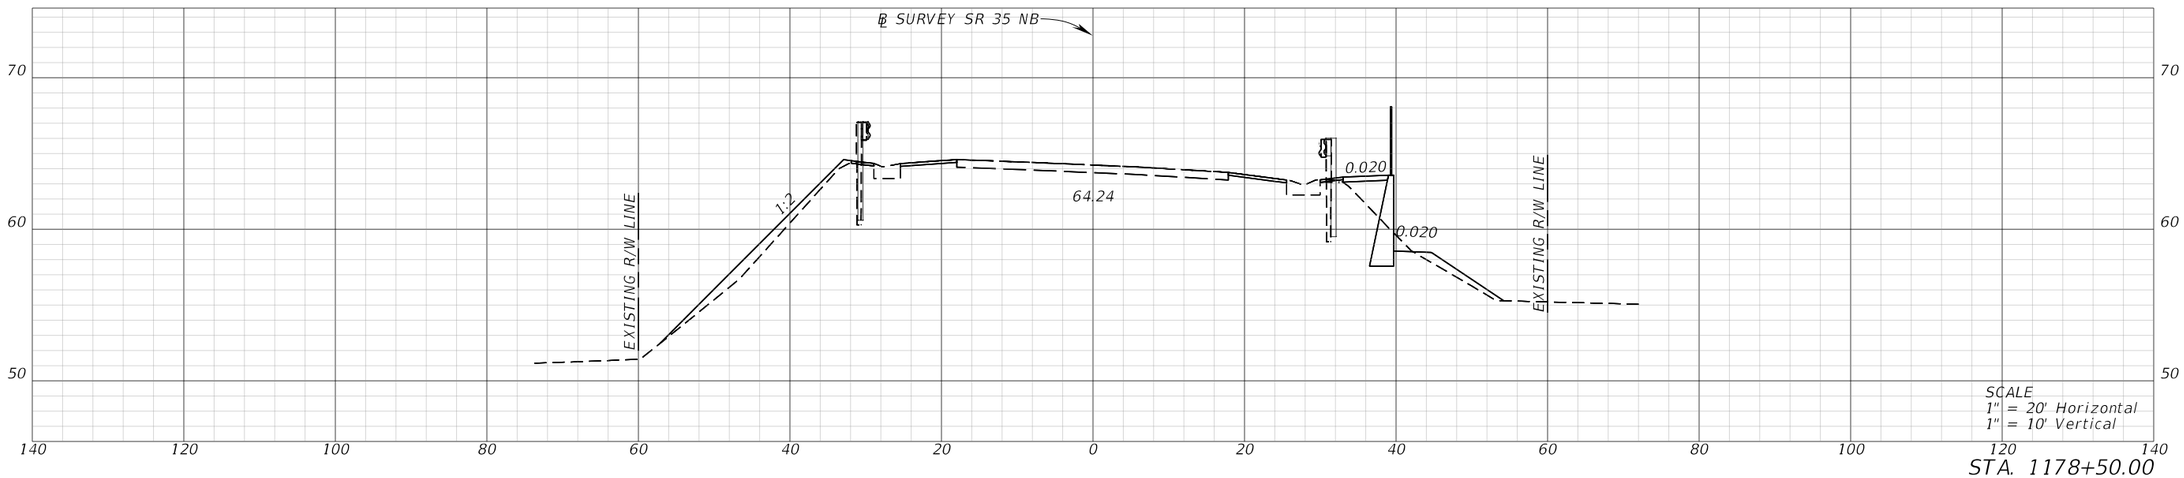


STA. 1178+50.00


REVISIONS				ENGINEER OF RECORD	STATE OF FLORIDA DEPARTMENT OF TRANSPORTATION			CROSS SECTIONS (30)	SHEET NO.
DATE	DESCRIPTION	DATE	DESCRIPTION	CODY BAYER, P.E. LICENSE NUMBER: 90812 DRMP, INC. 941 LAKE BALDWIN LANE ORLANDO, FL 32814	ROAD NO.	COUNTY	FINANCIAL PROJECT ID		
					SR 35	HARDEE	446205-1-52-01		

THE OFFICIAL RECORD OF THIS SHEET IS THE ELECTRONIC FILE DIGITALLY SIGNED AND SEALED UNDER RULE 61G15-23.004, F.A.C.

c:\pw_working\drmp01\d0103394\RDXSRD02.dgn : SR 35 NB - 1178+50.00 [SHEET]
CKramer 3/30/2026 1:55:54 PM

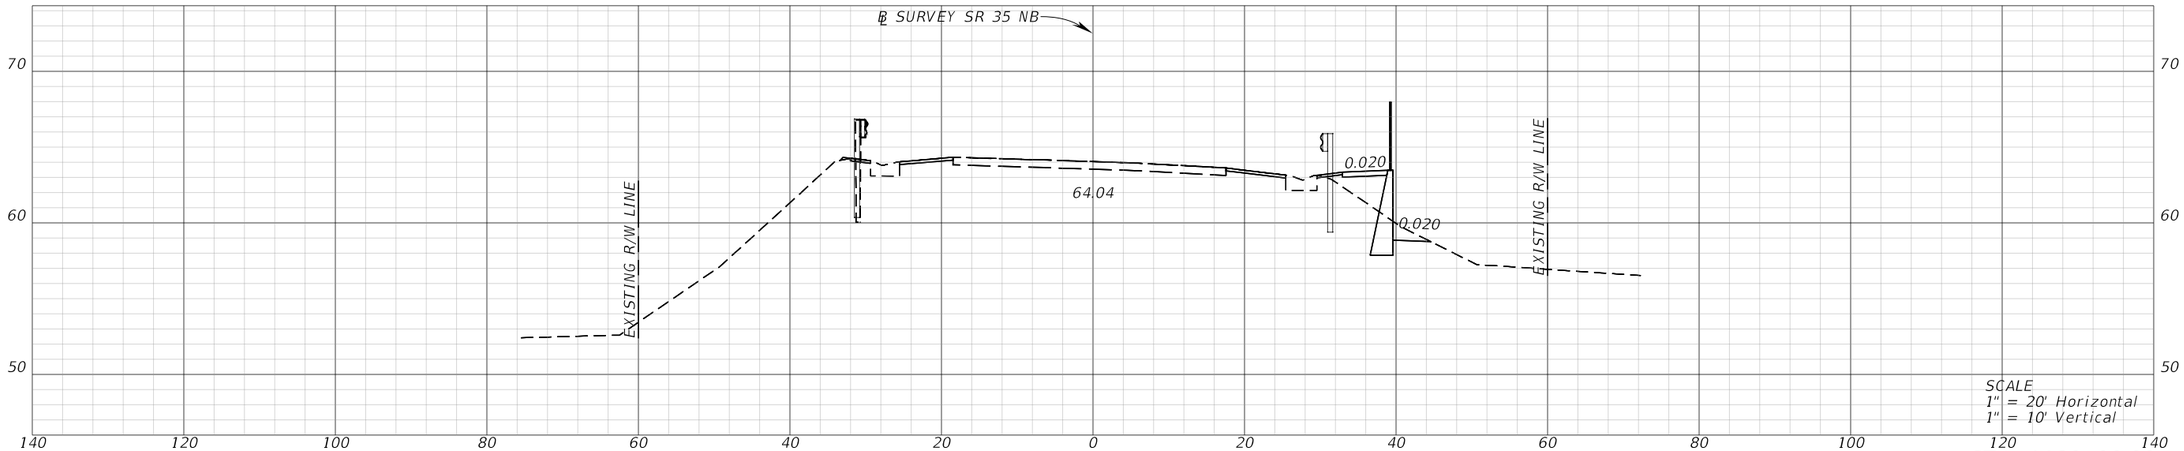

STA. 1180+00.00

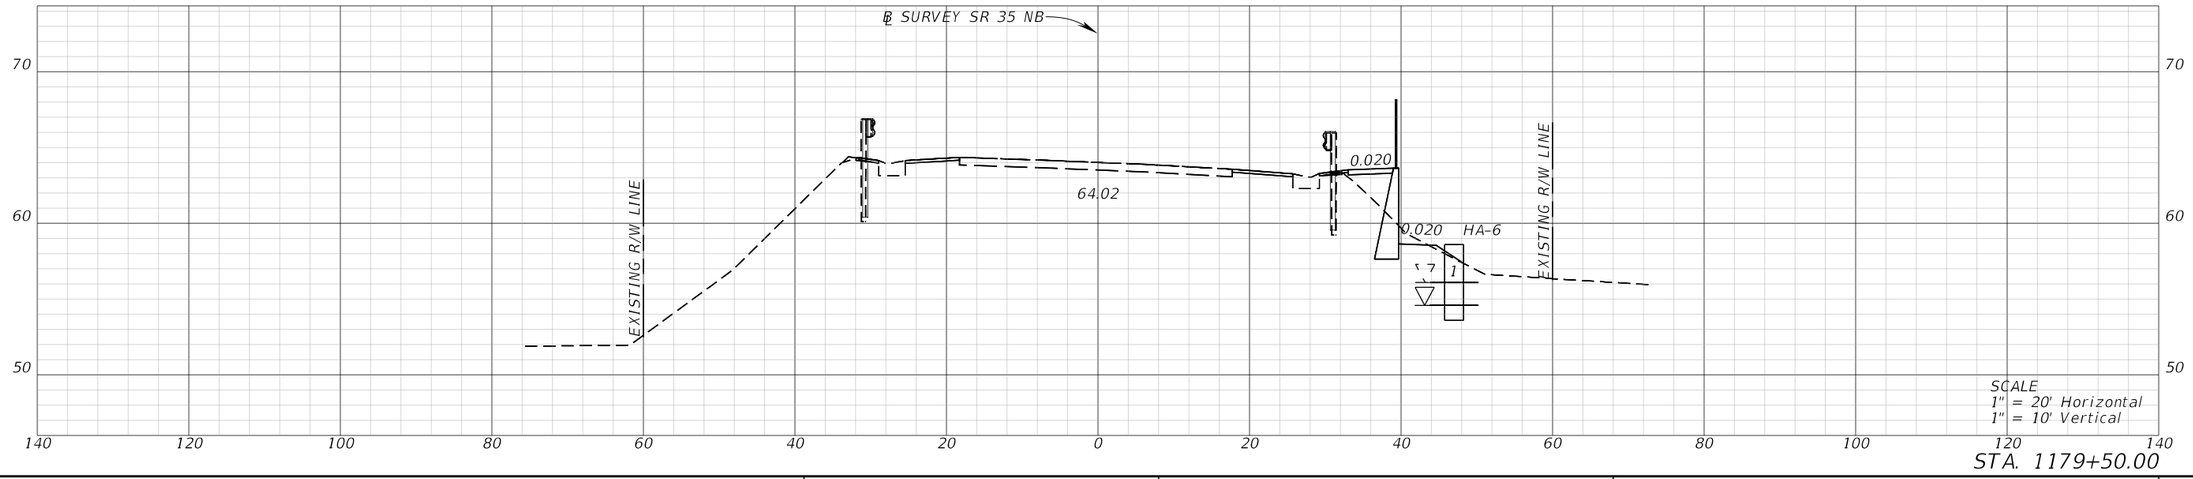


STA. 1179+50.00


REVISIONS				ENGINEER OF RECORD	STATE OF FLORIDA DEPARTMENT OF TRANSPORTATION			CROSS SECTIONS (31)	SHEET NO.
DATE	DESCRIPTION	DATE	DESCRIPTION	CODY BAYER, P.E. LICENSE NUMBER: 90812 DRMP, INC. 941 LAKE BALDWIN LANE ORLANDO, FL 32814	ROAD NO.	COUNTY	FINANCIAL PROJECT ID		
					SR 35	HARDEE	446205-1-52-01		

THE OFFICIAL RECORD OF THIS SHEET IS THE ELECTRONIC FILE DIGITALLY SIGNED AND SEALED UNDER RULE 61G15-23.004, F.A.C.


c:\pw_working\drmp01\d0103394\RDXSRD02.dgn : SR 35 NB - 1179+50.00 [SHEET]
CKramer 3/30/2026 1:55:55 PM

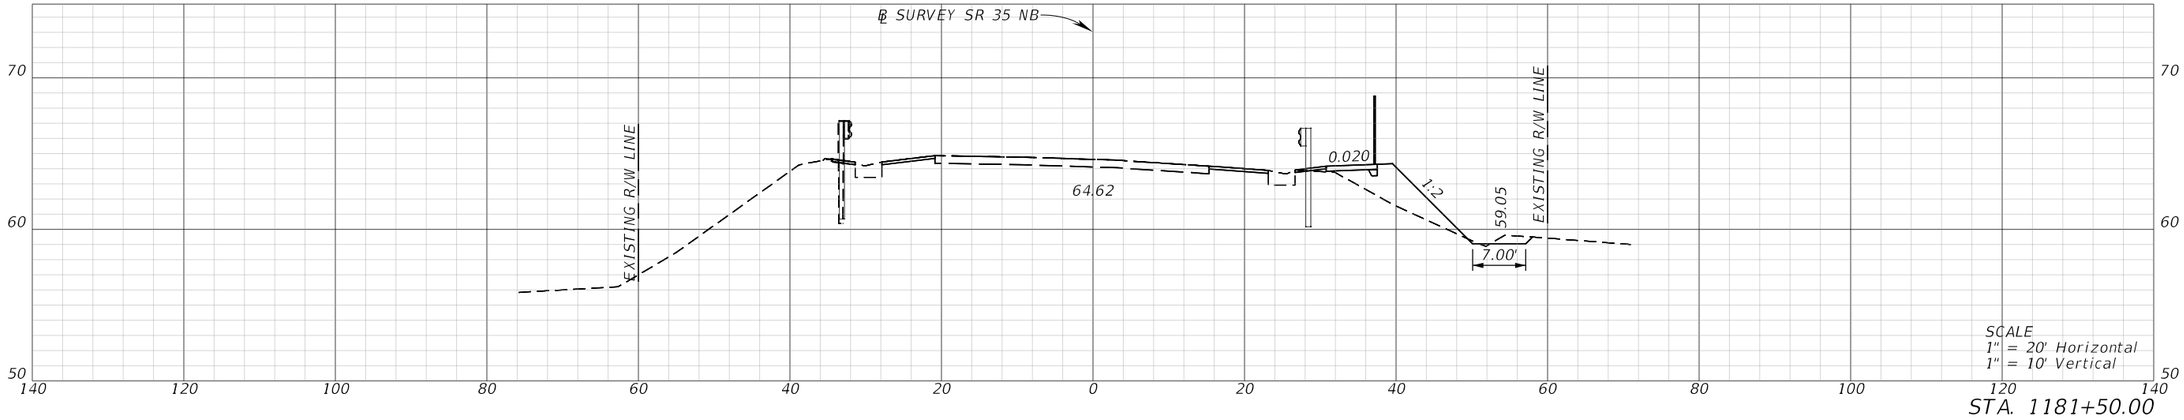

STA. 1181+50.00

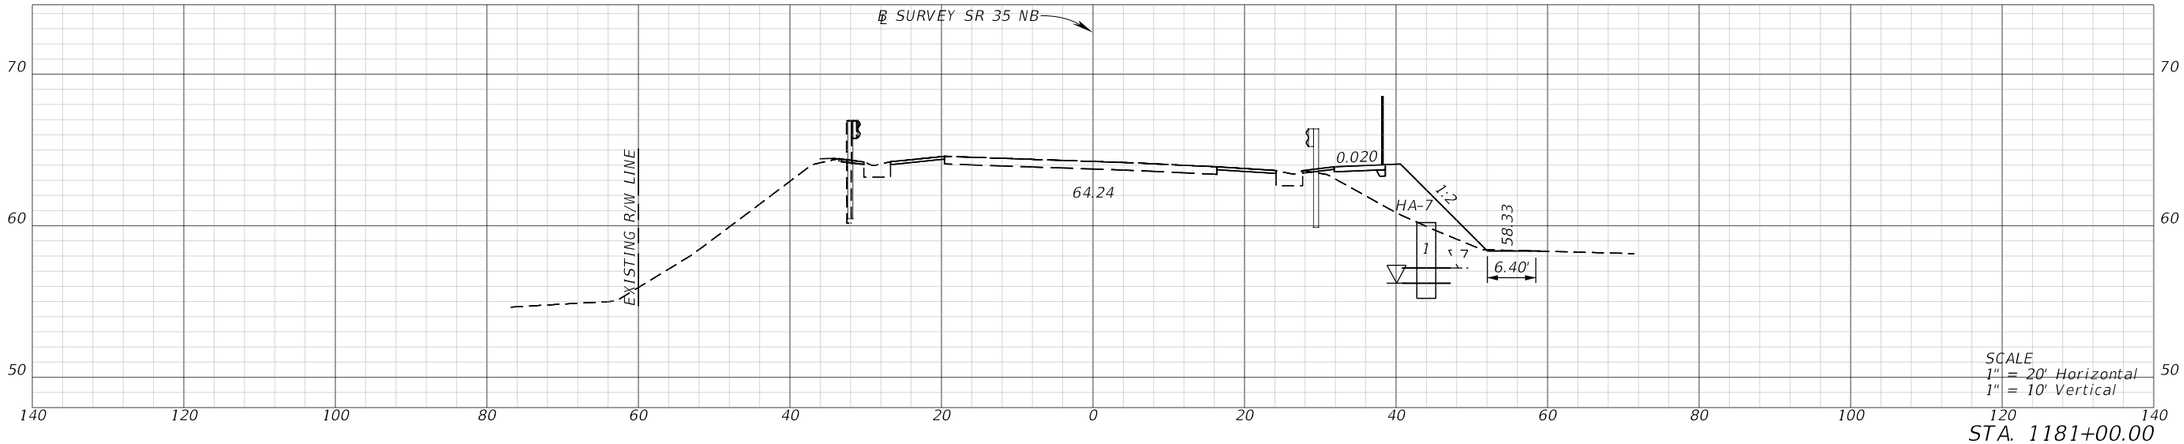

STA. 1181+00.00

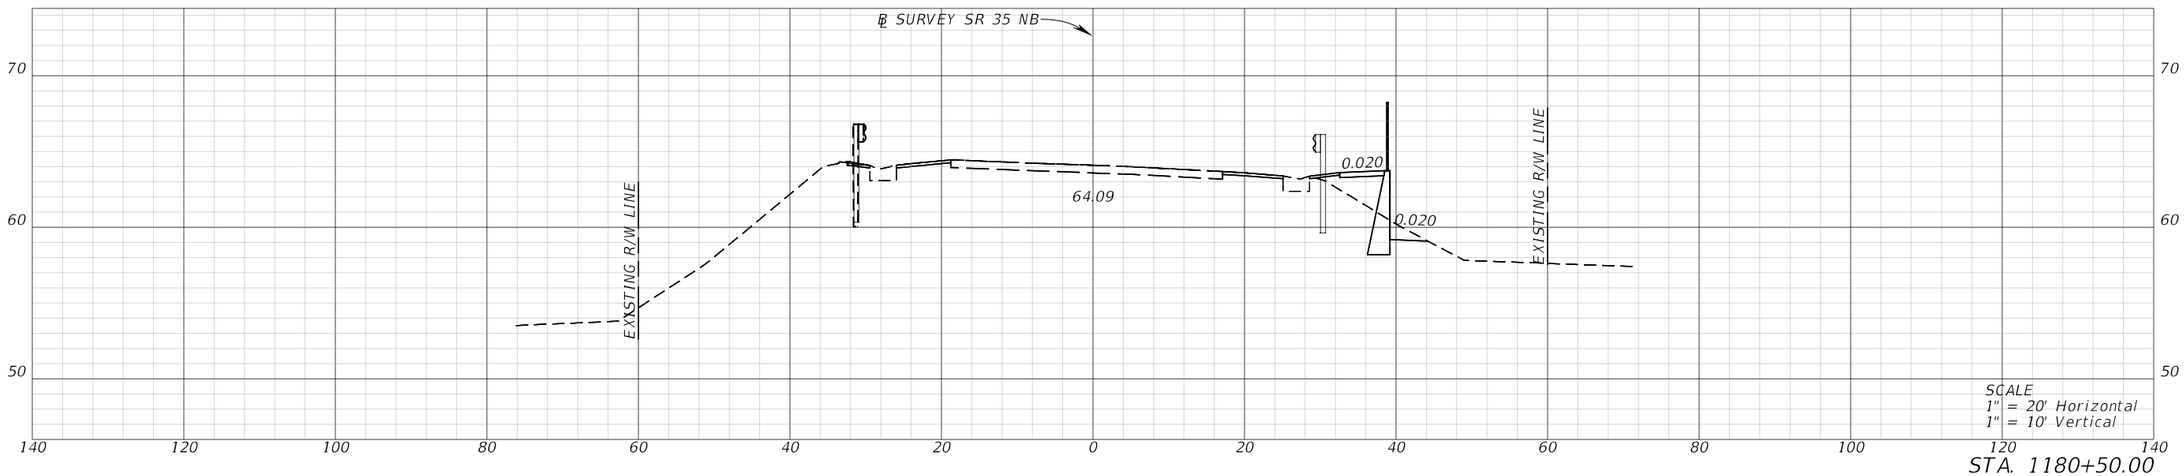


STA. 1180+50.00


REVISIONS				ENGINEER OF RECORD	STATE OF FLORIDA DEPARTMENT OF TRANSPORTATION			CROSS SECTIONS (32)	SHEET NO.
DATE	DESCRIPTION	DATE	DESCRIPTION	CODY BAYER, P.E. LICENSE NUMBER: 90812 DRMP, INC. 941 LAKE BALDWIN LANE ORLANDO, FL 32814	ROAD NO.	COUNTY	FINANCIAL PROJECT ID		
					SR 35	HARDEE	446205-1-52-01		

THE OFFICIAL RECORD OF THIS SHEET IS THE ELECTRONIC FILE DIGITALLY SIGNED AND SEALED UNDER RULE 61G15-23.004, F.A.C.


c:\pw_working\drmp01\d0103394\RDXSRD02.dgn : SR 35 NB - 1180+50.00 [SHEET]
CKramer 3/30/2026 1:55:57 PM

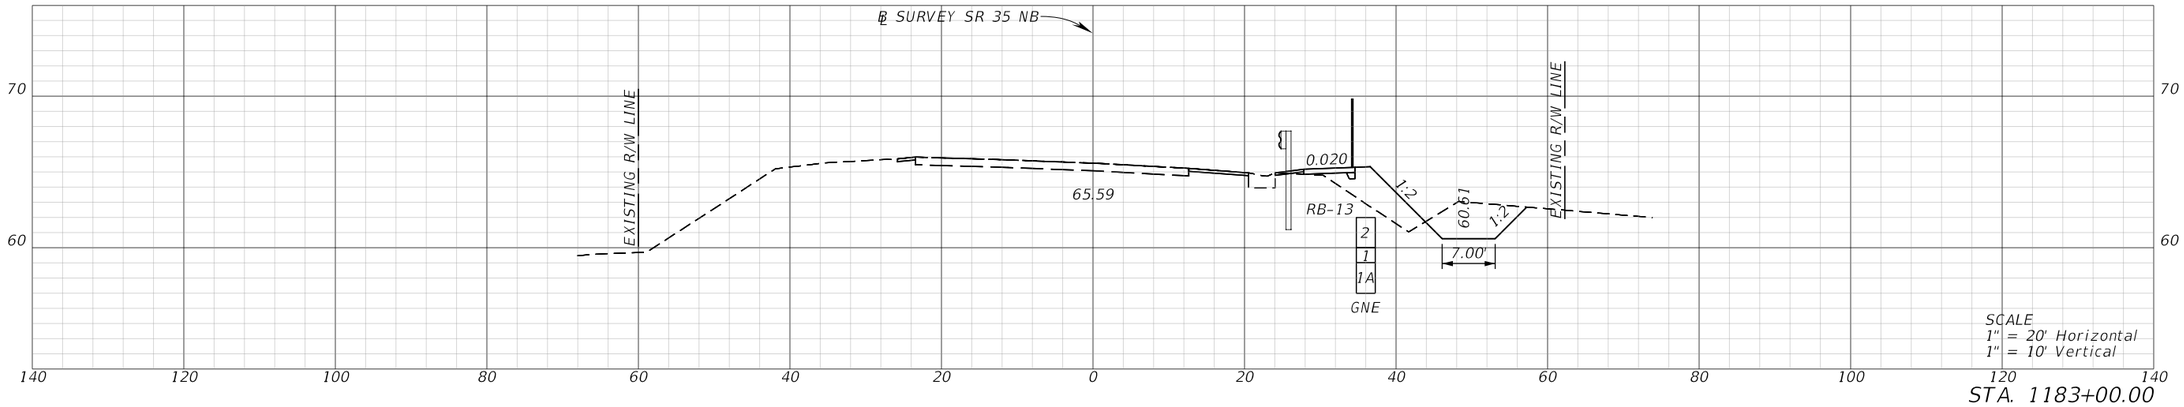

STA. 1183+00.00

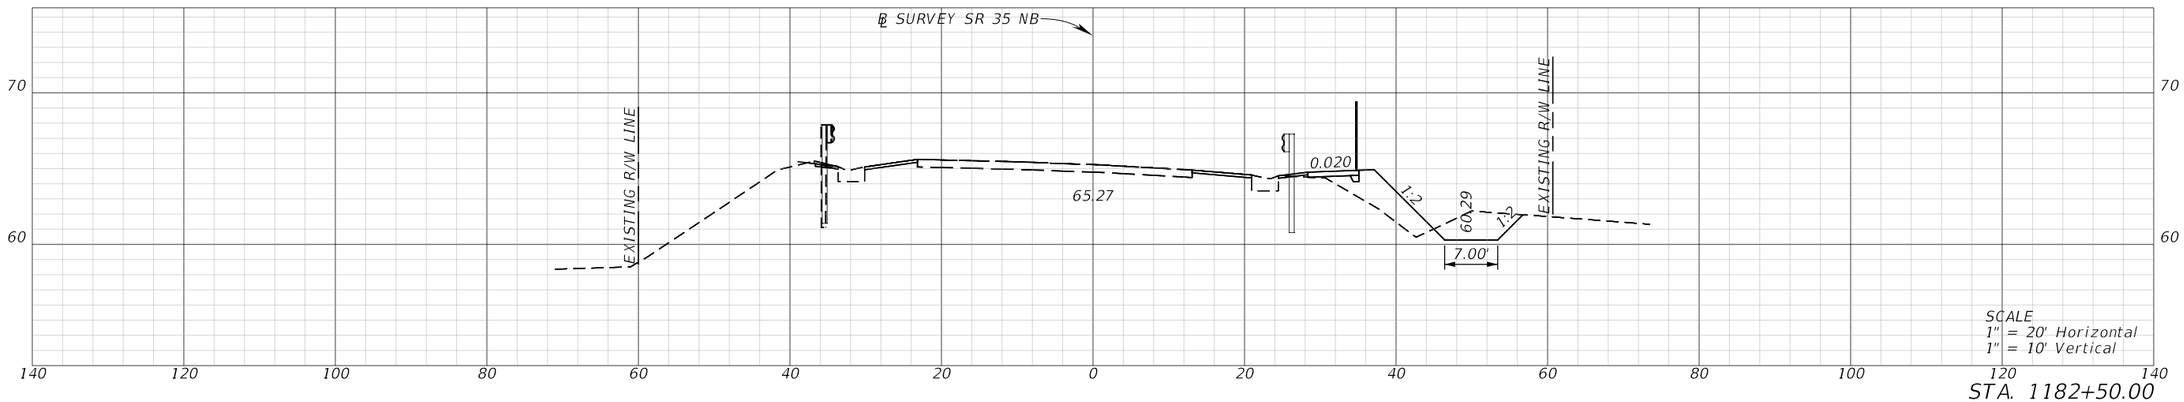


STA. 1182+50.00

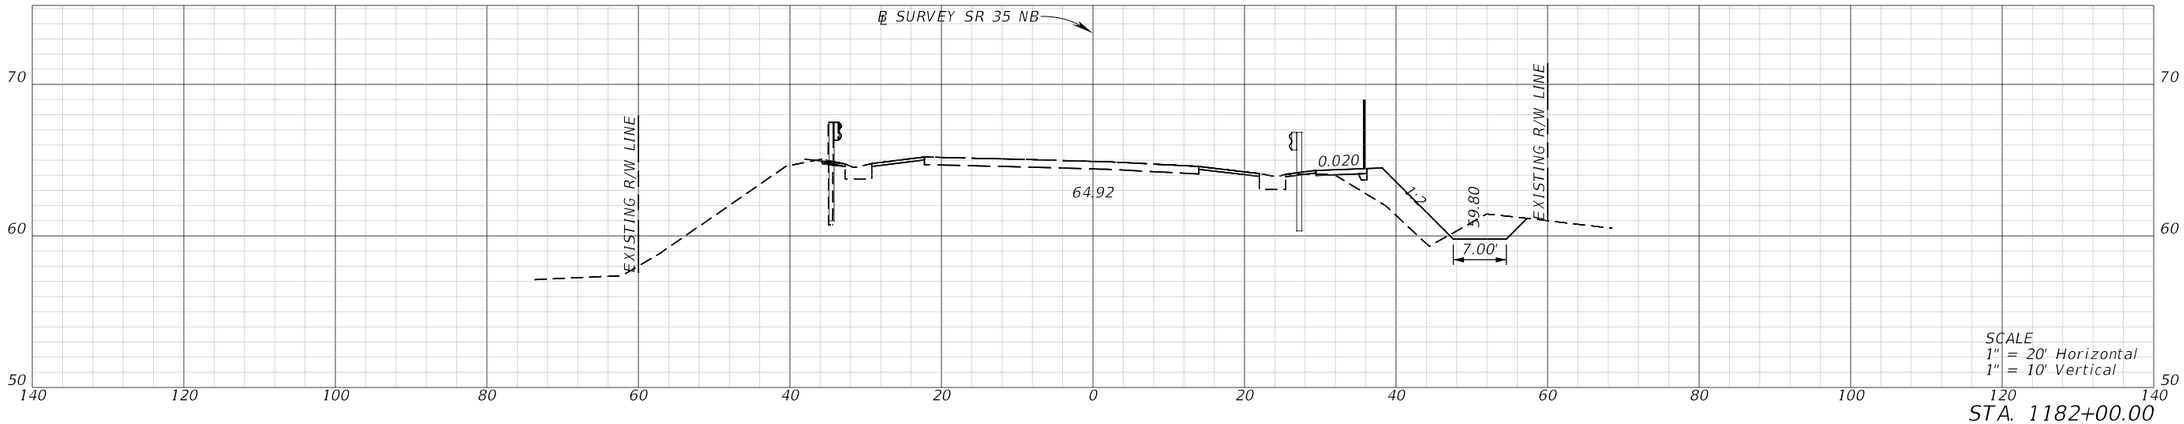


STA. 1182+00.00

REVISIONS				ENGINEER OF RECORD	STATE OF FLORIDA DEPARTMENT OF TRANSPORTATION			CROSS SECTIONS (33)	SHEET NO.
DATE	DESCRIPTION	DATE	DESCRIPTION	CODY BAYER, P.E. LICENSE NUMBER: 90812 DRMP, INC. 941 LAKE BALDWIN LANE ORLANDO, FL 32814	ROAD NO.	COUNTY	FINANCIAL PROJECT ID		
					SR 35	HARDEE	446205-1-52-01		


THE OFFICIAL RECORD OF THIS SHEET IS THE ELECTRONIC FILE DIGITALLY SIGNED AND SEALED UNDER RULE 61G15-23.004, F.A.C.

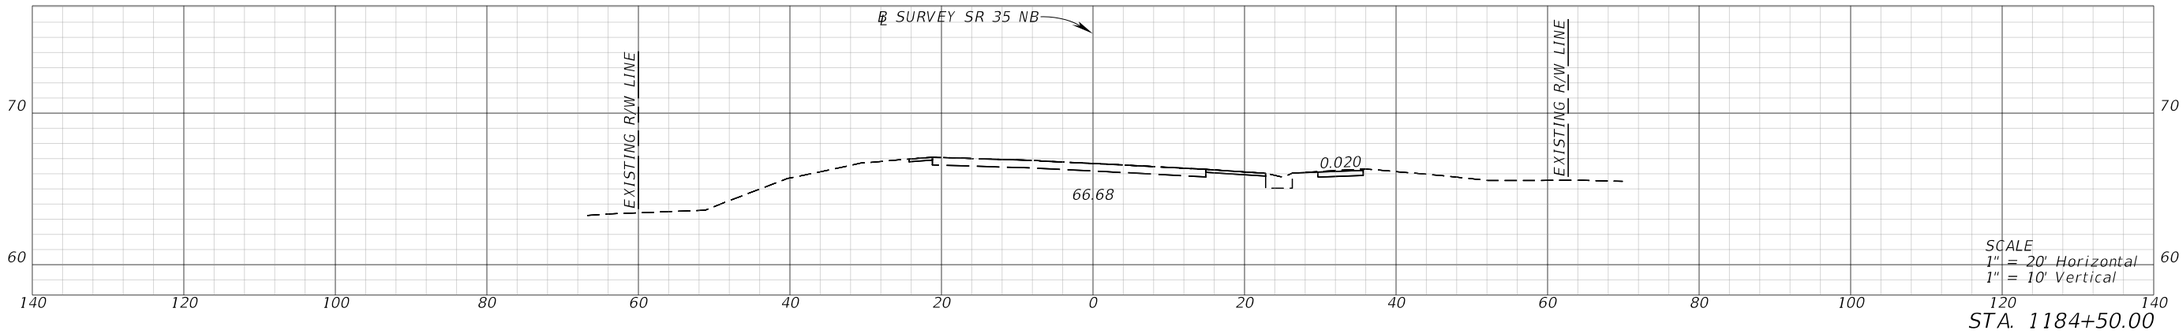

STA. 1184+50.00

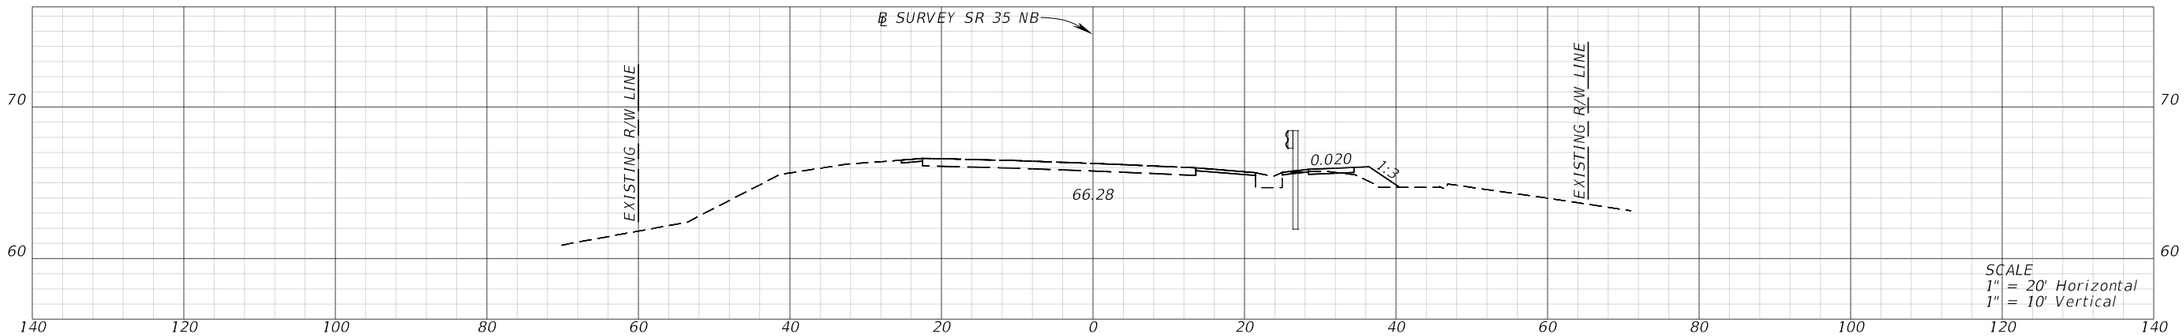


STA. 1184+00.00

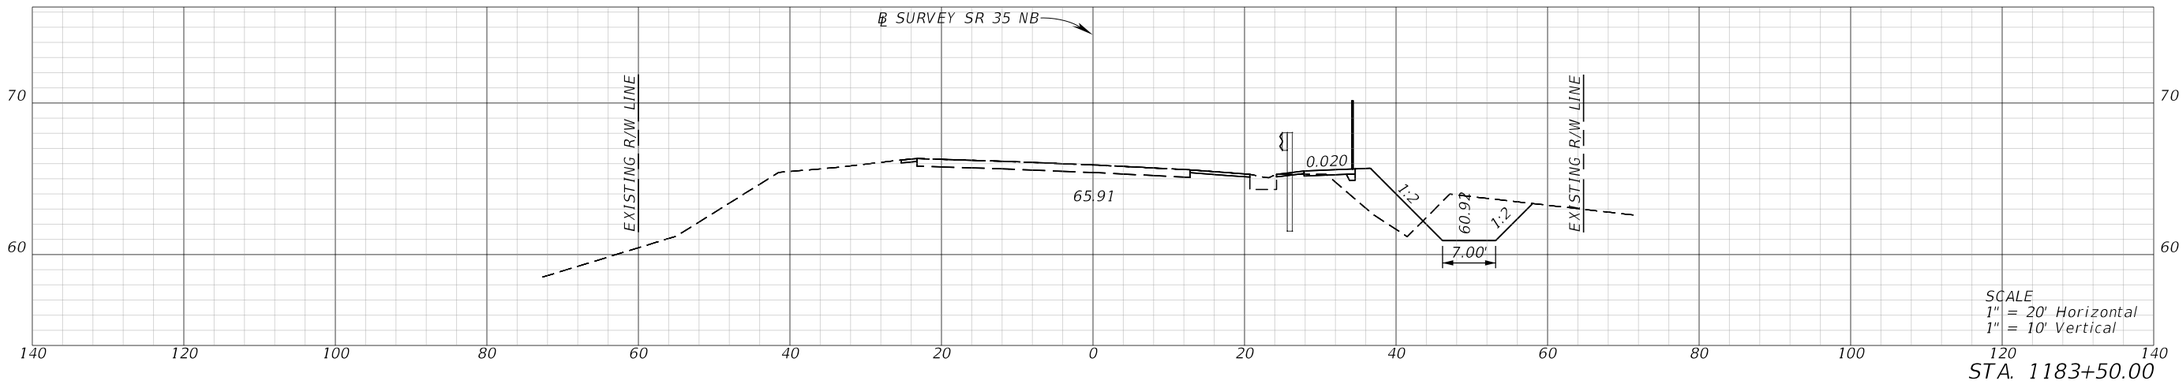


STA. 1183+50.00

REVISIONS				ENGINEER OF RECORD	STATE OF FLORIDA DEPARTMENT OF TRANSPORTATION			CROSS SECTIONS (34)	SHEET NO.
DATE	DESCRIPTION	DATE	DESCRIPTION	CODY BAYER, P.E. LICENSE NUMBER: 90812 DRMP, INC. 941 LAKE BALDWIN LANE ORLANDO, FL 32814	ROAD NO.	COUNTY	FINANCIAL PROJECT ID		
					SR 35	HARDEE	446205-1-52-01		

THE OFFICIAL RECORD OF THIS SHEET IS THE ELECTRONIC FILE DIGITALLY SIGNED AND SEALED UNDER RULE 61G15-23.004, F.A.C.

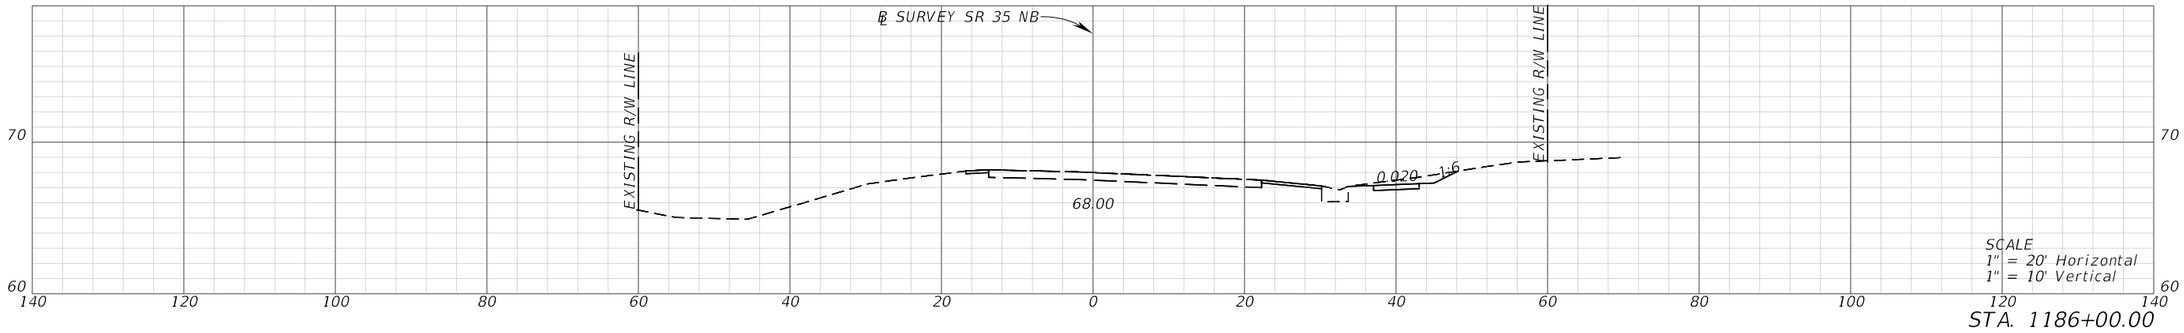


STA. 1186+00.00

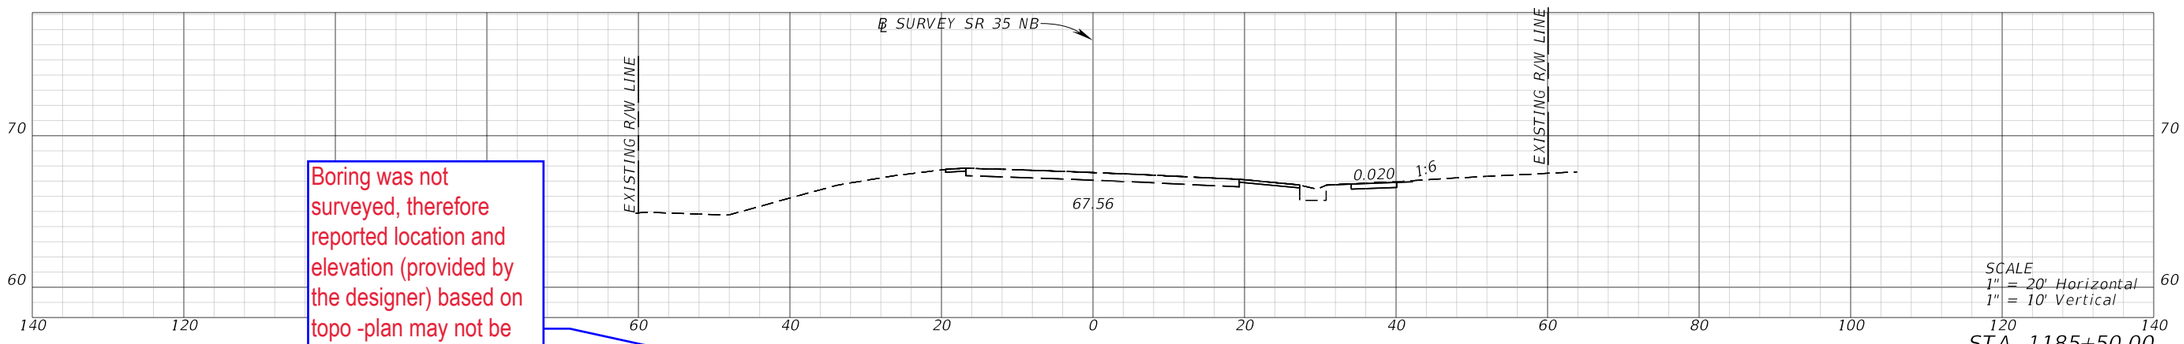

STA. 1185+50.00

Boring was not surveyed, therefore reported location and elevation (provided by the designer) based on topo -plan may not be exactly accurate. It may need to be slightly adjusted to match the grade and be shown correctly

EL. 66.69'

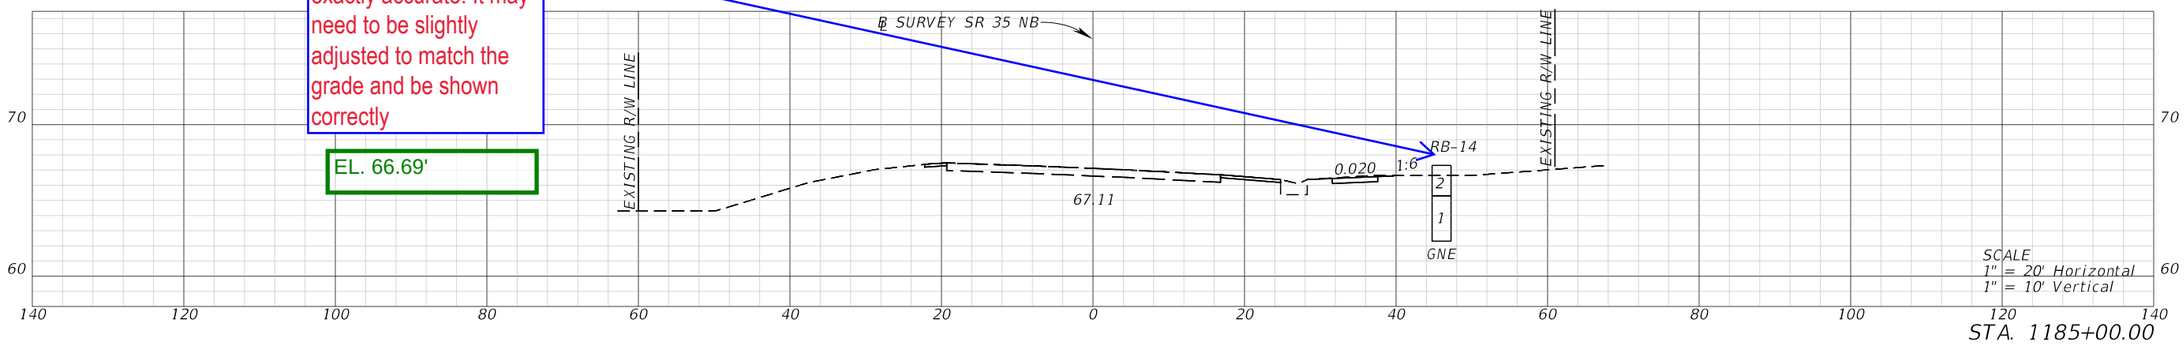

STA. 1185+00.00

REVISIONS			
DATE	DESCRIPTION	DATE	DESCRIPTION

ENGINEER OF RECORD

CODY BAYER, P.E.
LICENSE NUMBER: 90812
DRMP, INC.
941 LAKE BALDWIN LANE
ORLANDO, FL 32814


STATE OF FLORIDA
DEPARTMENT OF TRANSPORTATION

ROAD NO.	COUNTY	FINANCIAL PROJECT ID
SR 35	HARDEE	446205-1-52-01

CROSS SECTIONS (35)


SHEET NO.

THE OFFICIAL RECORD OF THIS SHEET IS THE ELECTRONIC FILE DIGITALLY SIGNED AND SEALED UNDER RULE 61G15-23.004, F.A.C.

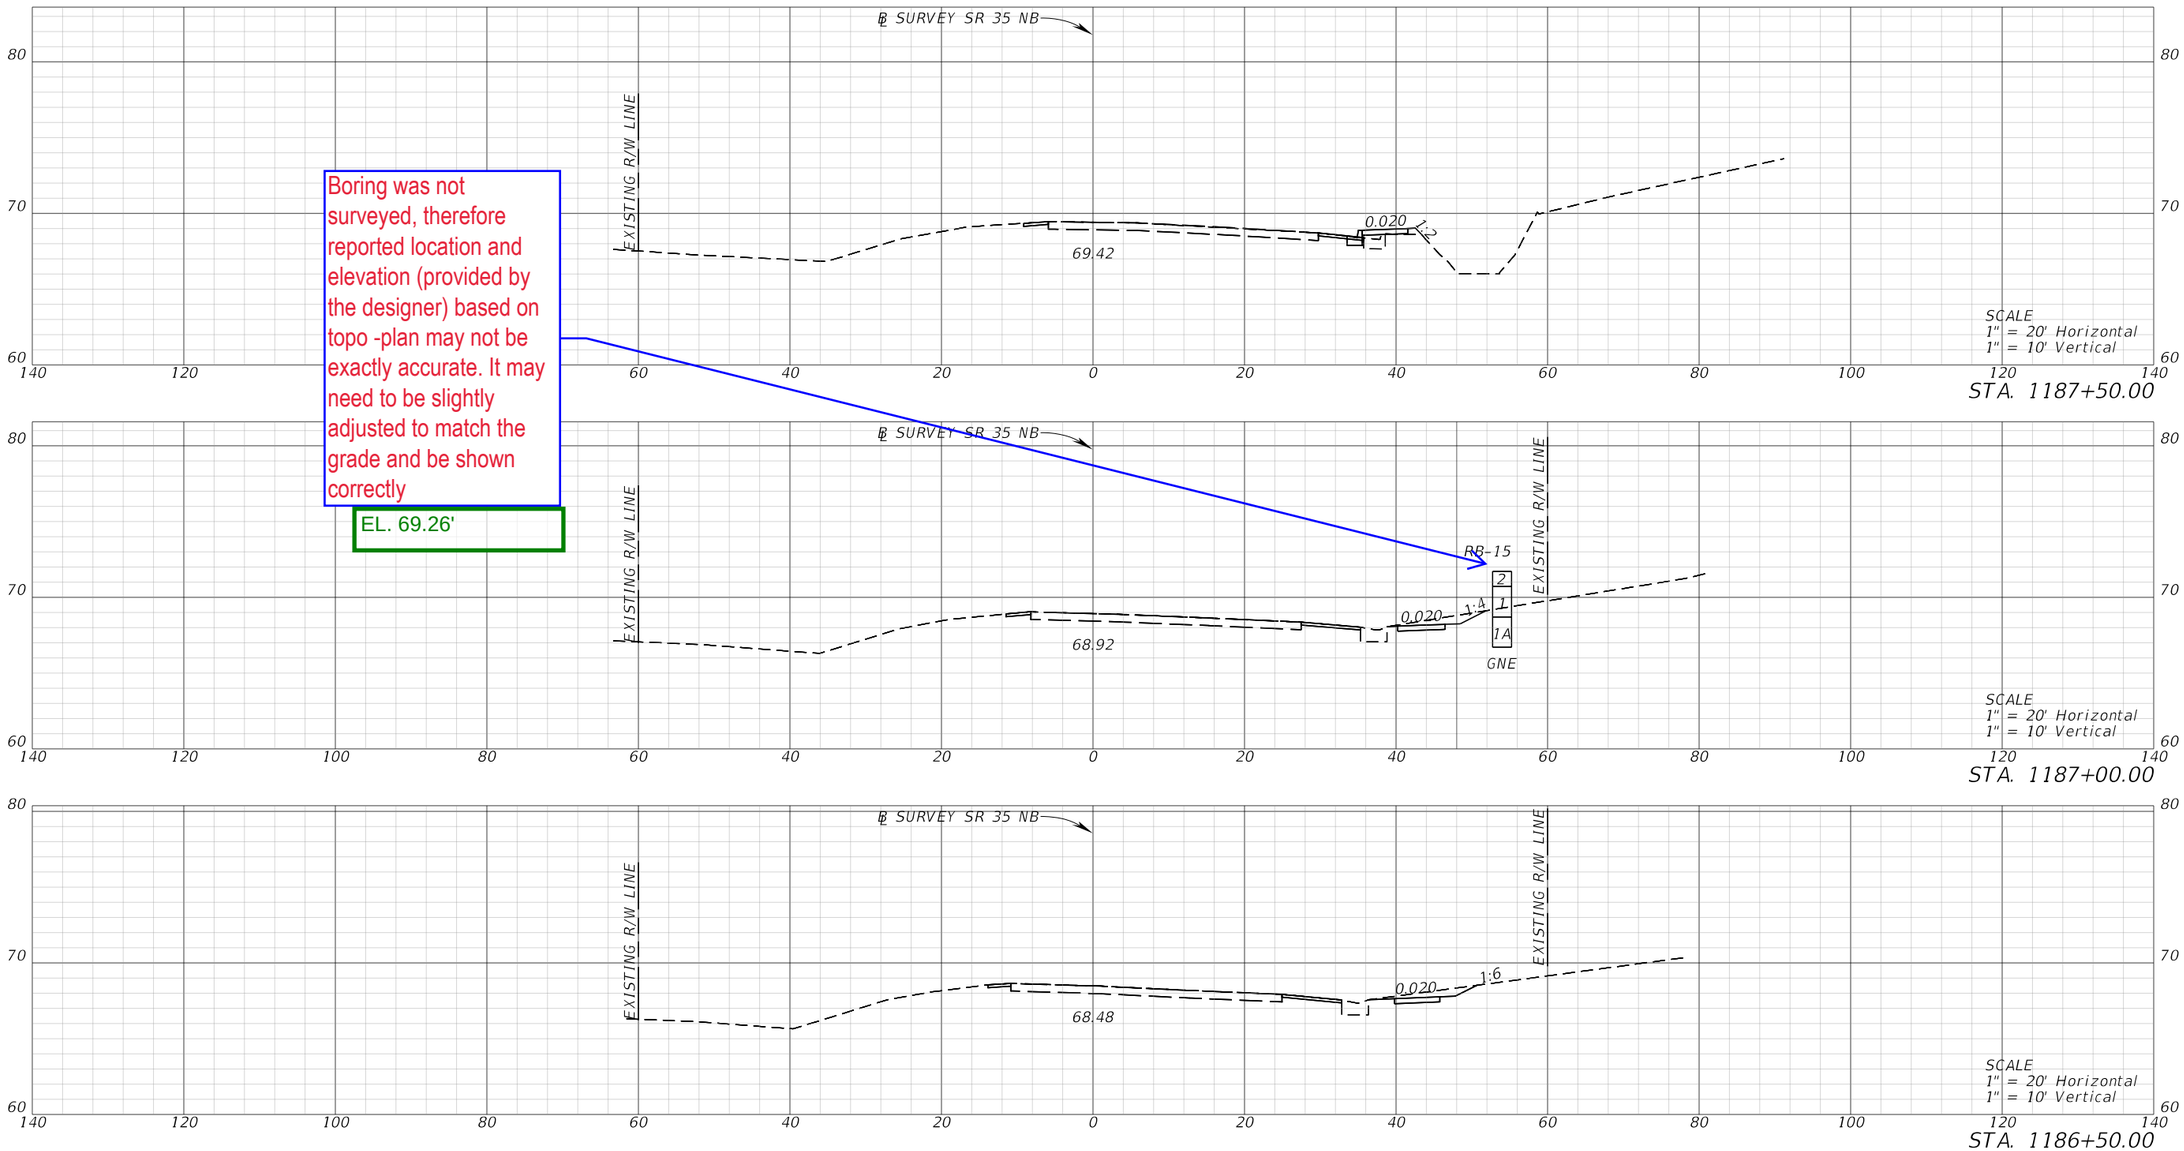


REVISIONS				ENGINEER OF RECORD	STATE OF FLORIDA DEPARTMENT OF TRANSPORTATION			CROSS SECTIONS (36)	SHEET NO.
DATE	DESCRIPTION	DATE	DESCRIPTION	CODY BAYER, P.E. LICENSE NUMBER: 90812 DRMP, INC. 941 LAKE BALDWIN LANE ORLANDO, FL 32814	ROAD NO.	COUNTY	FINANCIAL PROJECT ID		
					SR 35	HARDEE	446205-1-52-01		


THE OFFICIAL RECORD OF THIS SHEET IS THE ELECTRONIC FILE DIGITALLY SIGNED AND SEALED UNDER RULE 61G15-23.004, F.A.C.

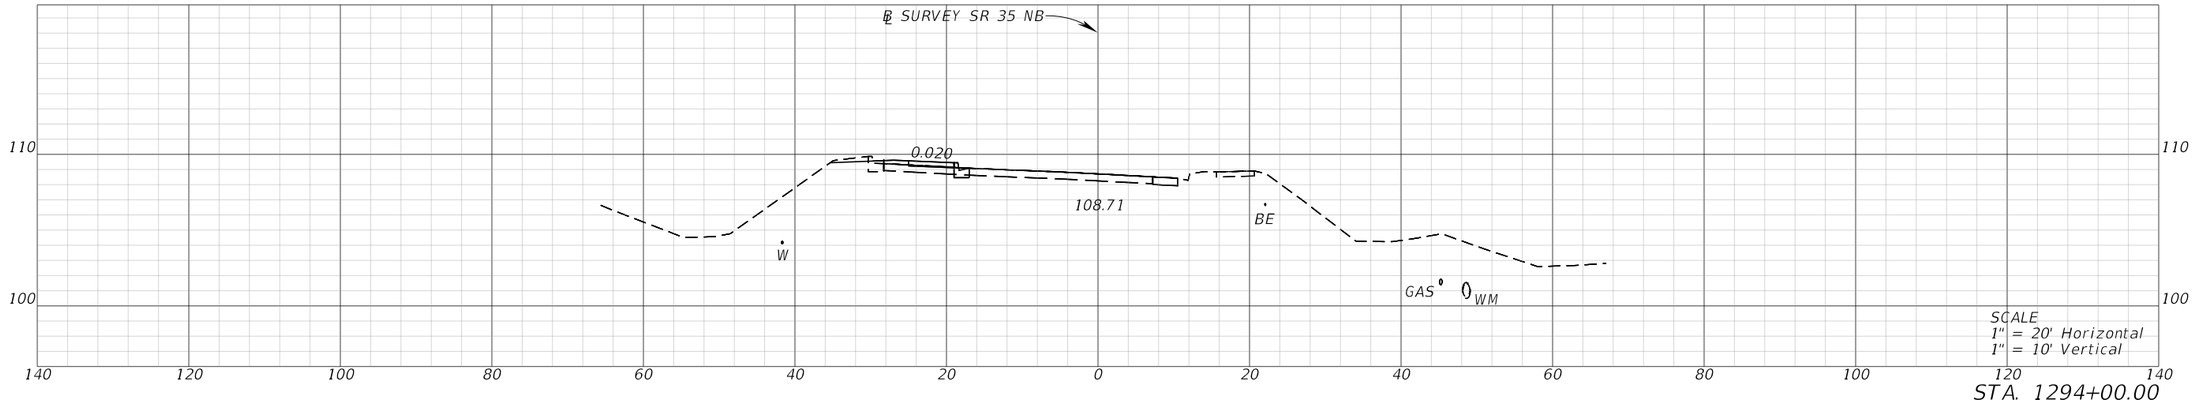

STA. 1294+00.00

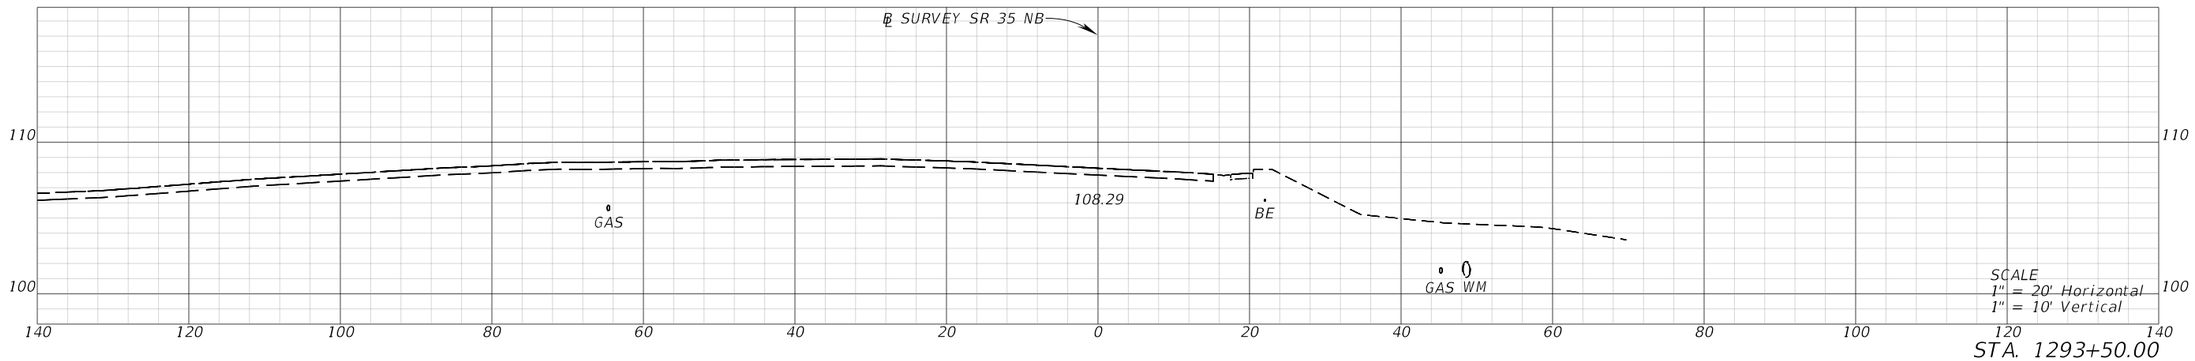

STA. 1293+50.00

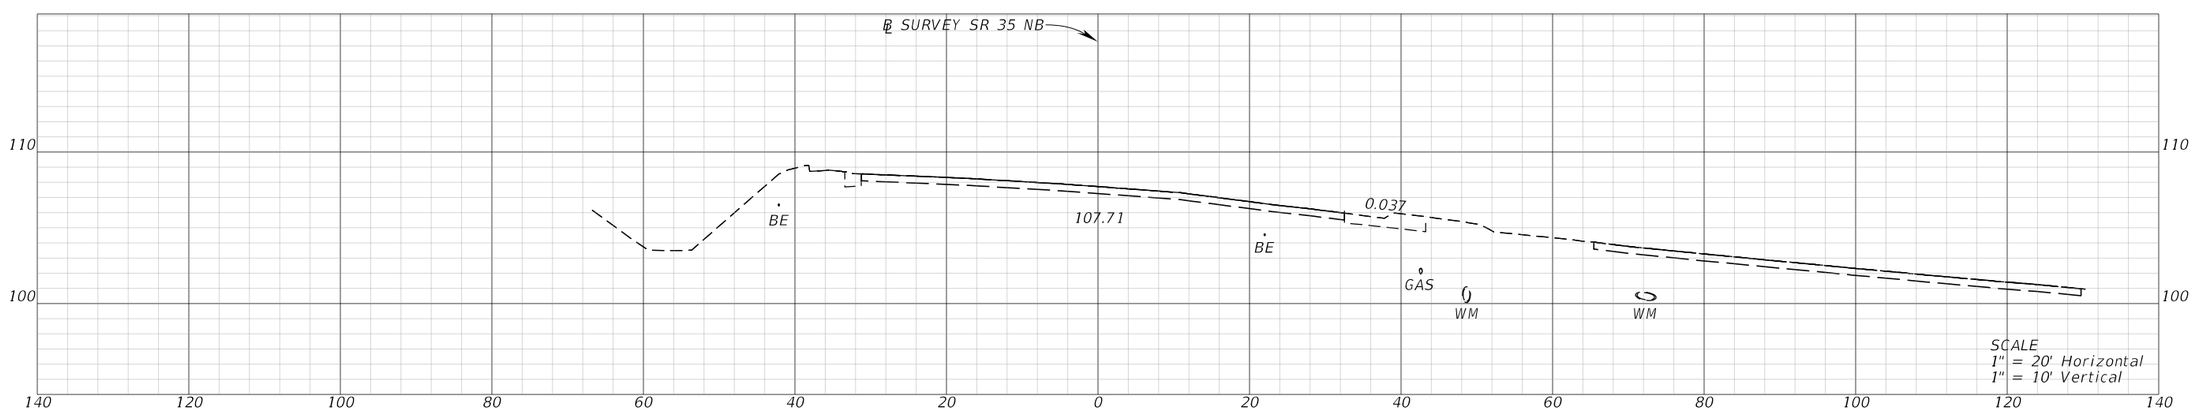


STA. 1293+00.00

REVISIONS				ENGINEER OF RECORD	STATE OF FLORIDA DEPARTMENT OF TRANSPORTATION			CROSS SECTIONS (37)	SHEET NO.
DATE	DESCRIPTION	DATE	DESCRIPTION	CODY BAYER, P.E. LICENSE NUMBER: 90812 DRMP, INC. 941 LAKE BALDWIN LANE ORLANDO, FL 32814	ROAD NO.	COUNTY	FINANCIAL PROJECT ID		
					SR 35	HARDEE	446205-1-52-01		

THE OFFICIAL RECORD OF THIS SHEET IS THE ELECTRONIC FILE DIGITALLY SIGNED AND SEALED UNDER RULE 61G15-23.004, F.A.C.

c:\pw_working\drmp01\d0103394\RDXSRD01.dgn : SR 35 NB - 1293+00.00 [SHEET]
CKramer 3/30/2026 1:56:31 PM

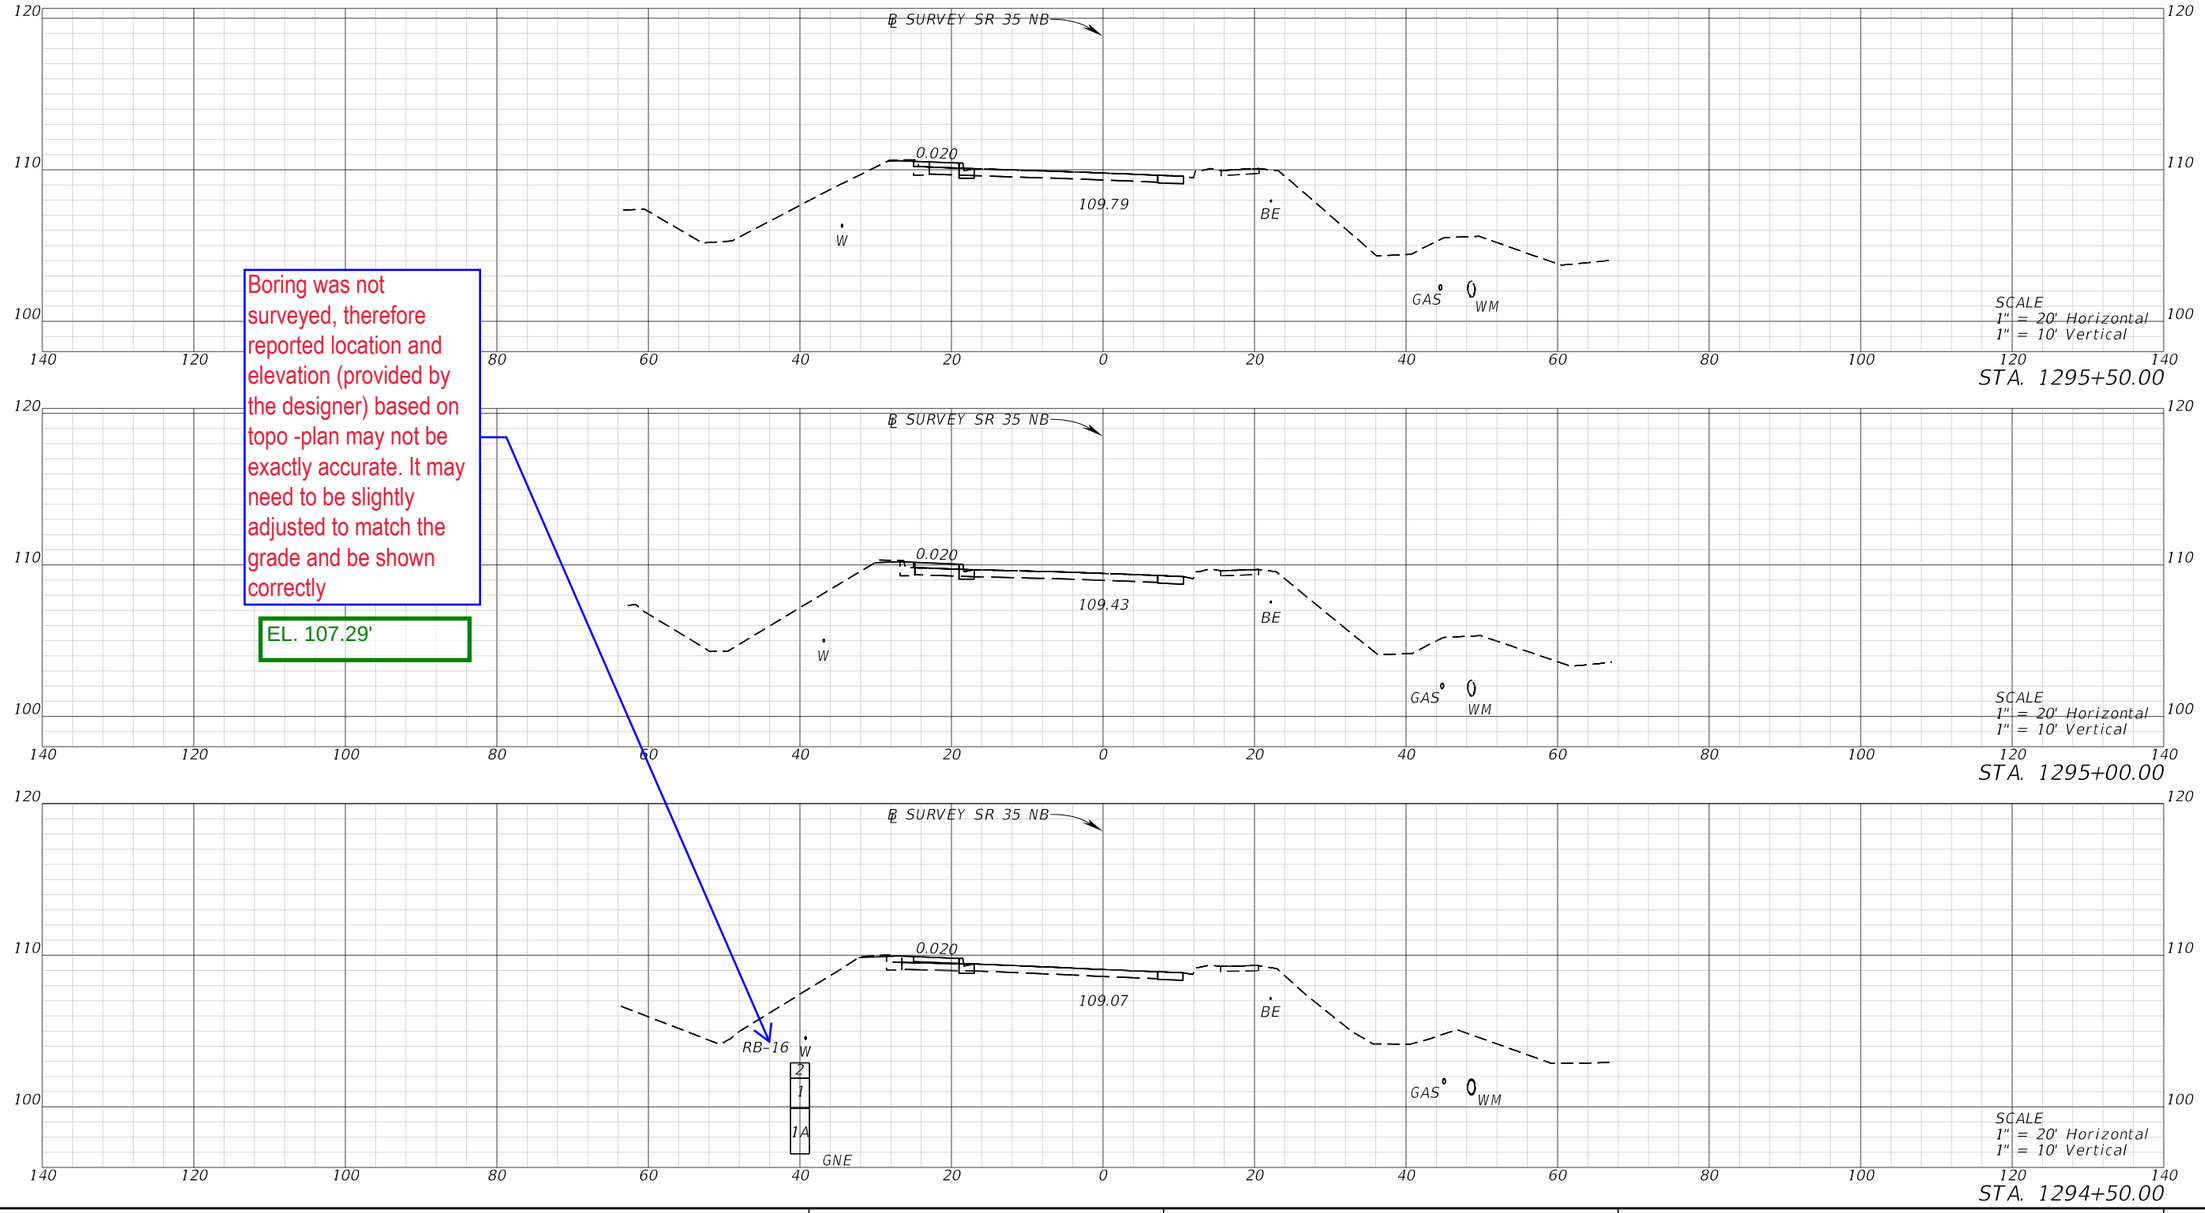

Boring was not surveyed, therefore reported location and elevation (provided by the designer) based on topo -plan may not be exactly accurate. It may need to be slightly adjusted to match the grade and be shown correctly


EL. 107.29'

REVISIONS				ENGINEER OF RECORD	STATE OF FLORIDA DEPARTMENT OF TRANSPORTATION			CROSS SECTIONS (38)	SHEET NO.
DATE	DESCRIPTION	DATE	DESCRIPTION	CODY BAYER, P.E. LICENSE NUMBER: 90812 DRMP, INC. 941 LAKE BALDWIN LANE ORLANDO, FL 32814	ROAD NO.	COUNTY	FINANCIAL PROJECT ID		
					SR 35	HARDEE	446205-1-52-01		

THE OFFICIAL RECORD OF THIS SHEET IS THE ELECTRONIC FILE DIGITALLY SIGNED AND SEALED UNDER RULE 61G15-23.004, F.A.C.

Boring was not surveyed, therefore reported location and elevation (provided by the designer) based on topo -plan may not be exactly accurate. It may need to be slightly adjusted to match the grade and be shown correctly


EL. 107.62'

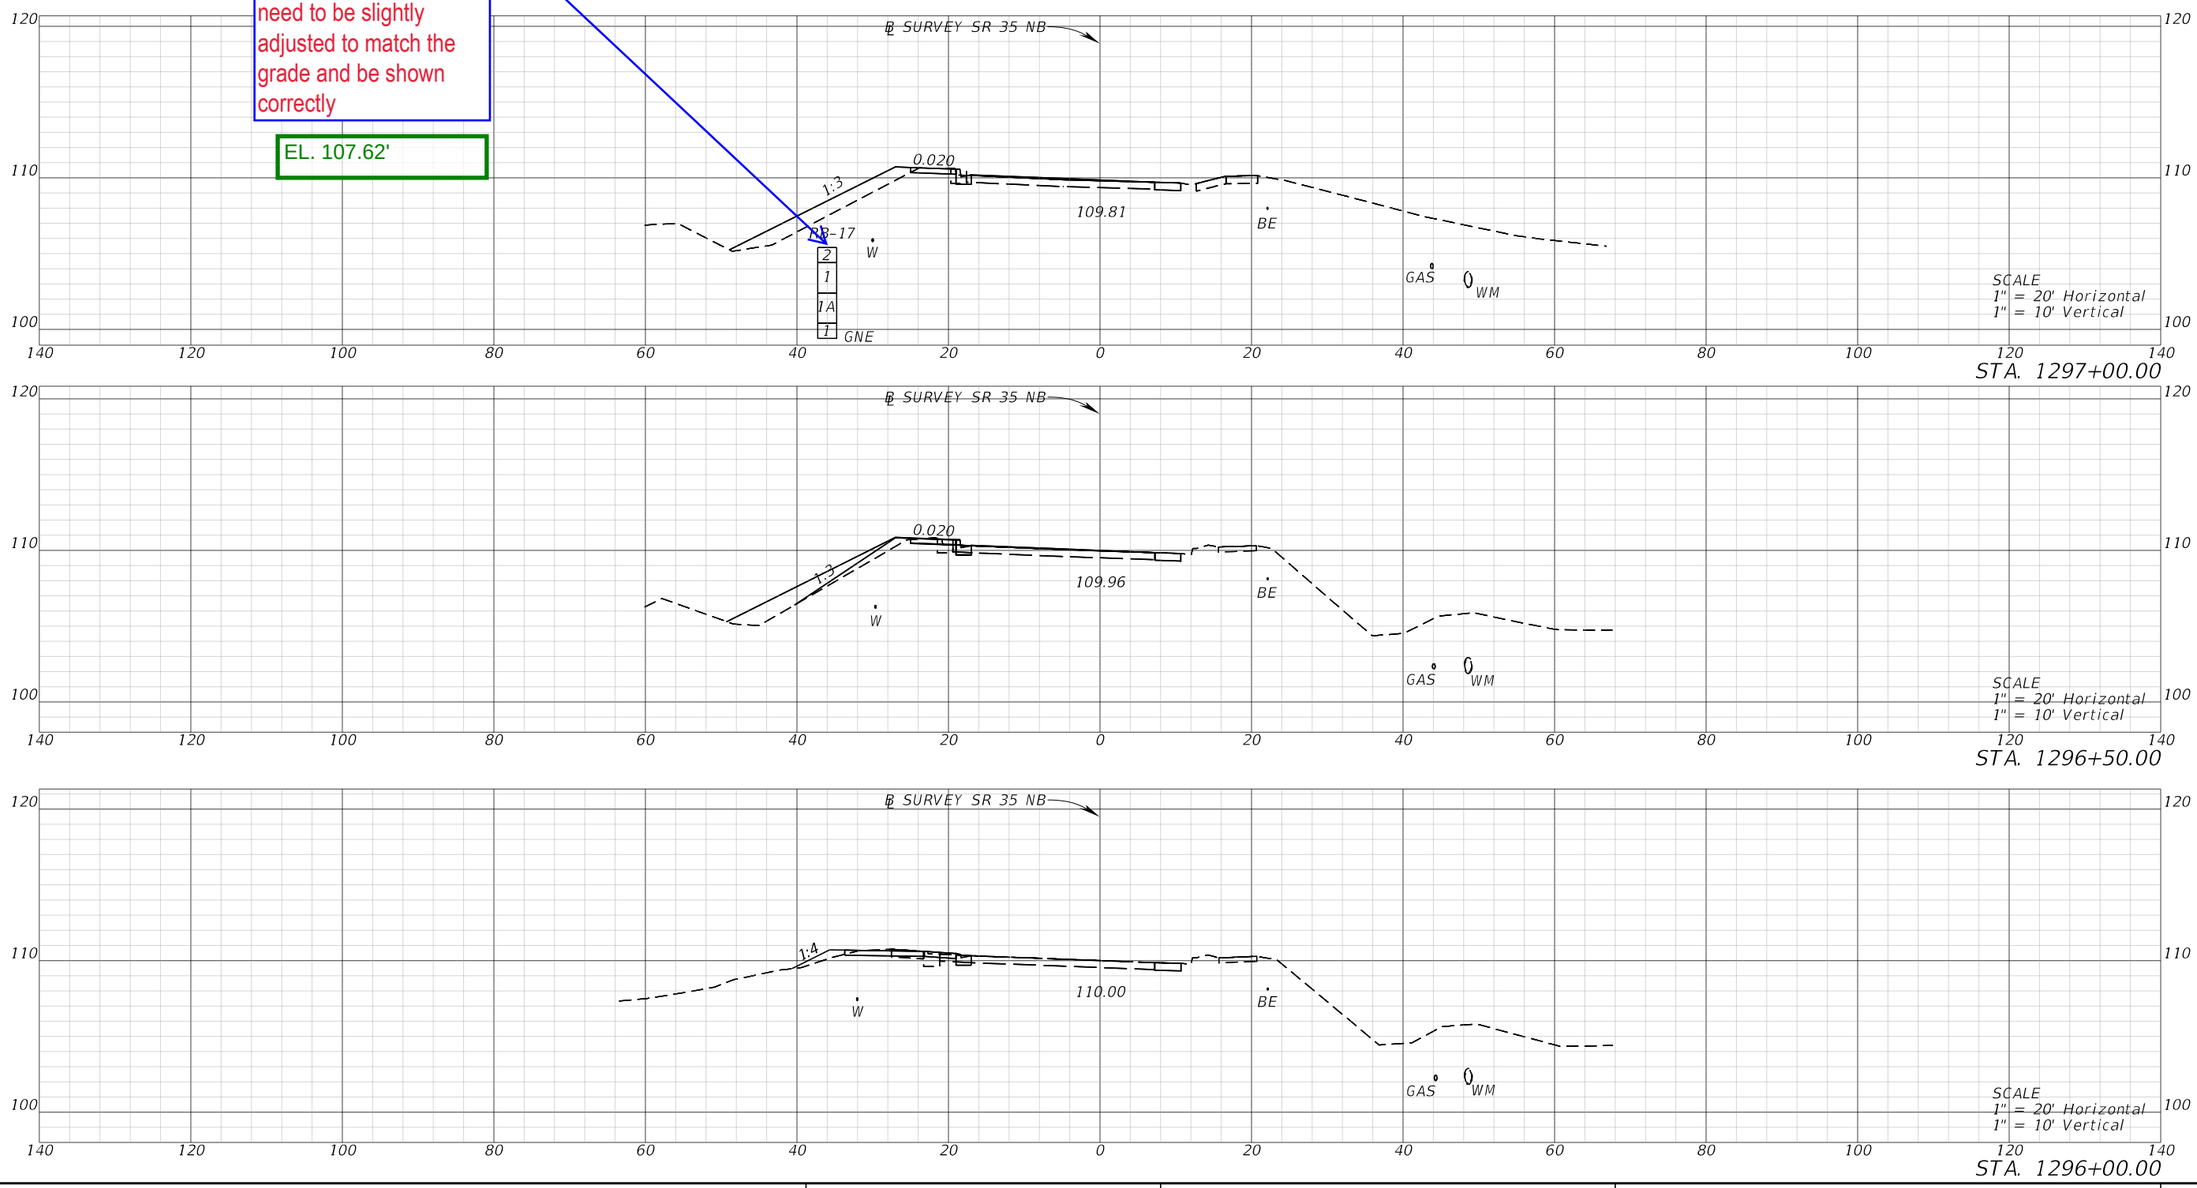


REVISIONS				ENGINEER OF RECORD	STATE OF FLORIDA DEPARTMENT OF TRANSPORTATION			CROSS SECTIONS (39)	SHEET NO.
DATE	DESCRIPTION	DATE	DESCRIPTION	CODY BAYER, P.E. LICENSE NUMBER: 90812 DRMP, INC. 941 LAKE BALDWIN LANE ORLANDO, FL 32814	ROAD NO.	COUNTY	FINANCIAL PROJECT ID		
					SR 35	HARDEE	446205-1-52-01		

THE OFFICIAL RECORD OF THIS SHEET IS THE ELECTRONIC FILE DIGITALLY SIGNED AND SEALED UNDER RULE 61G15-23.004, F.A.C.


c:\pw_working\drmp01\d0103394\RDXSRD01.dgn : SR 35 NB - 1296+00.00 [SHEET]
CKramer 3/30/2026 1:56:34 PM

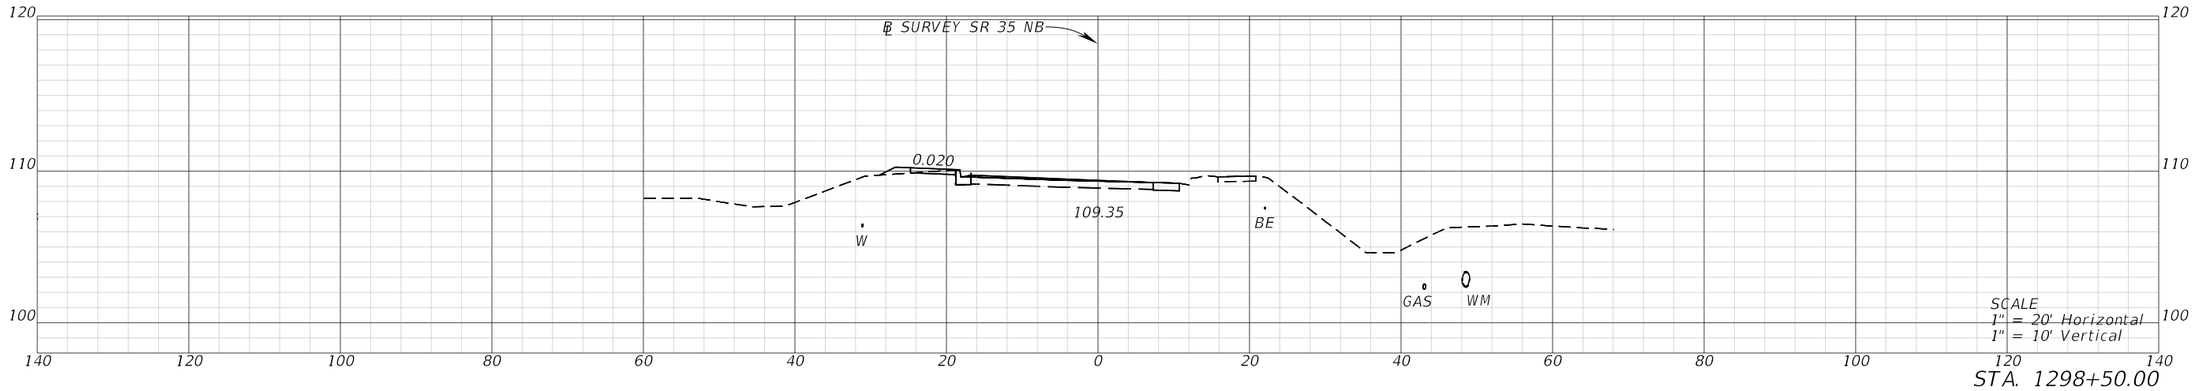

STA. 1298+50.00

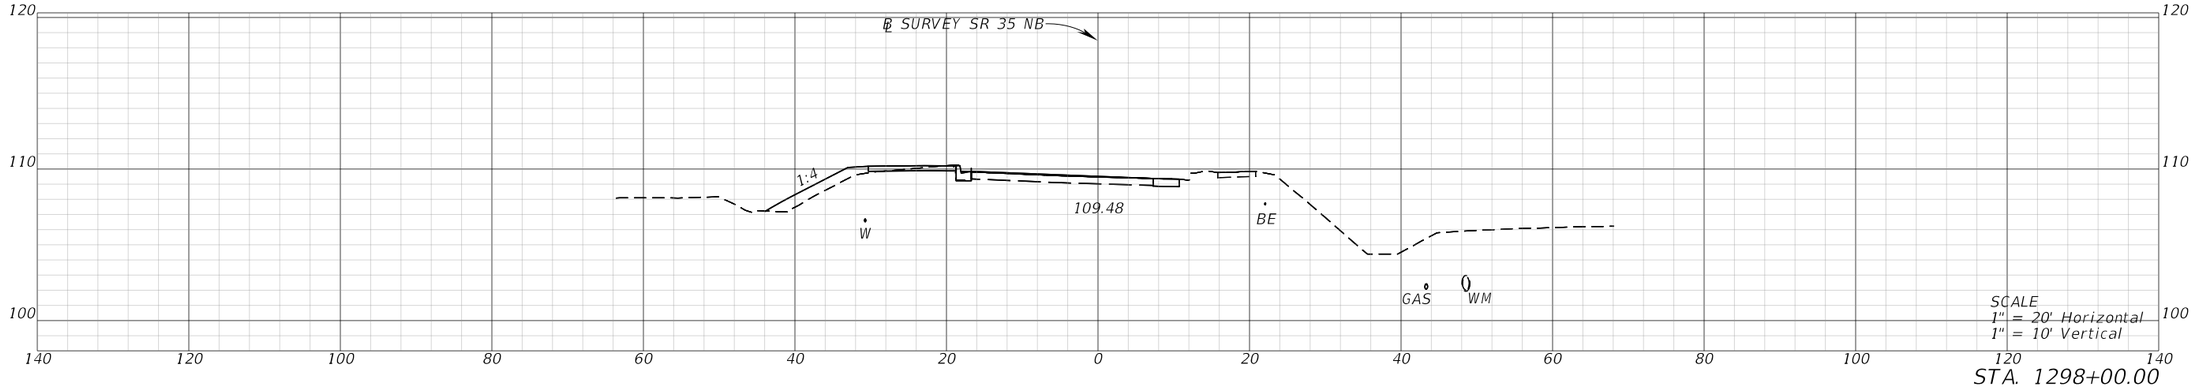


STA. 1298+00.00

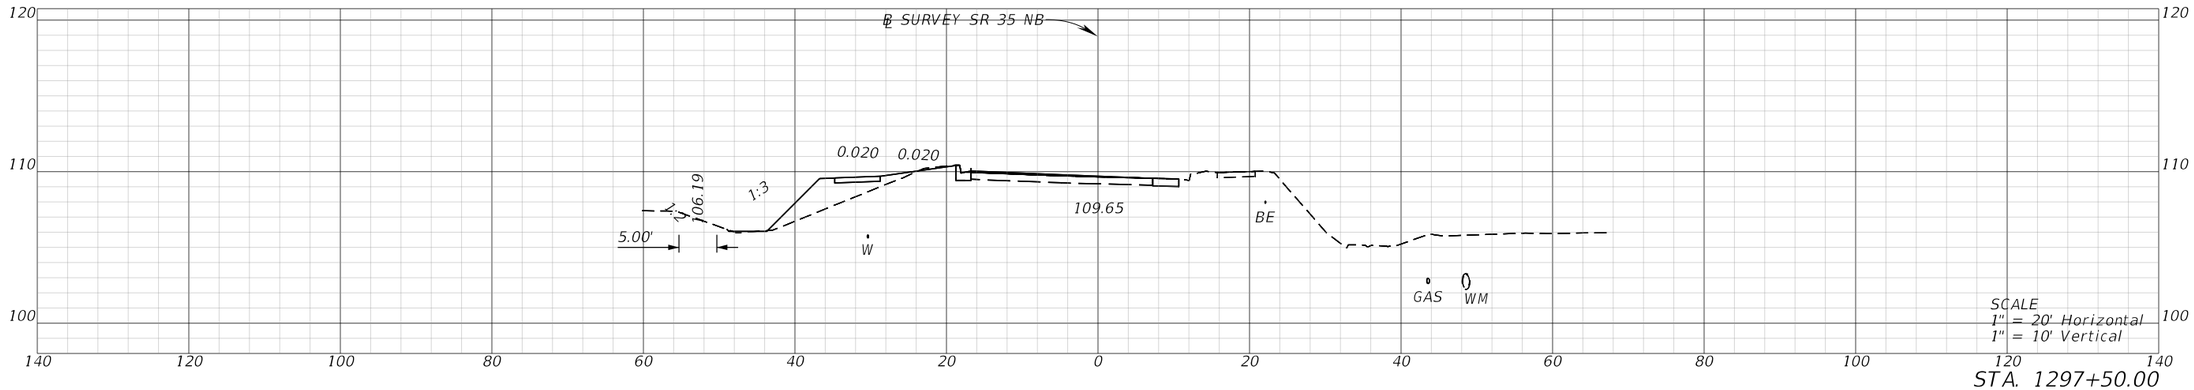

STA. 1297+50.00

REVISIONS				ENGINEER OF RECORD	STATE OF FLORIDA DEPARTMENT OF TRANSPORTATION			CROSS SECTIONS (40)	SHEET NO.
DATE	DESCRIPTION	DATE	DESCRIPTION	CODY BAYER, P.E. LICENSE NUMBER: 90812 DRMP, INC. 941 LAKE BALDWIN LANE ORLANDO, FL 32814	ROAD NO.	COUNTY	FINANCIAL PROJECT ID		
					SR 35	HARDEE	446205-1-52-01		


THE OFFICIAL RECORD OF THIS SHEET IS THE ELECTRONIC FILE DIGITALLY SIGNED AND SEALED UNDER RULE 61G15-23.004, F.A.C.

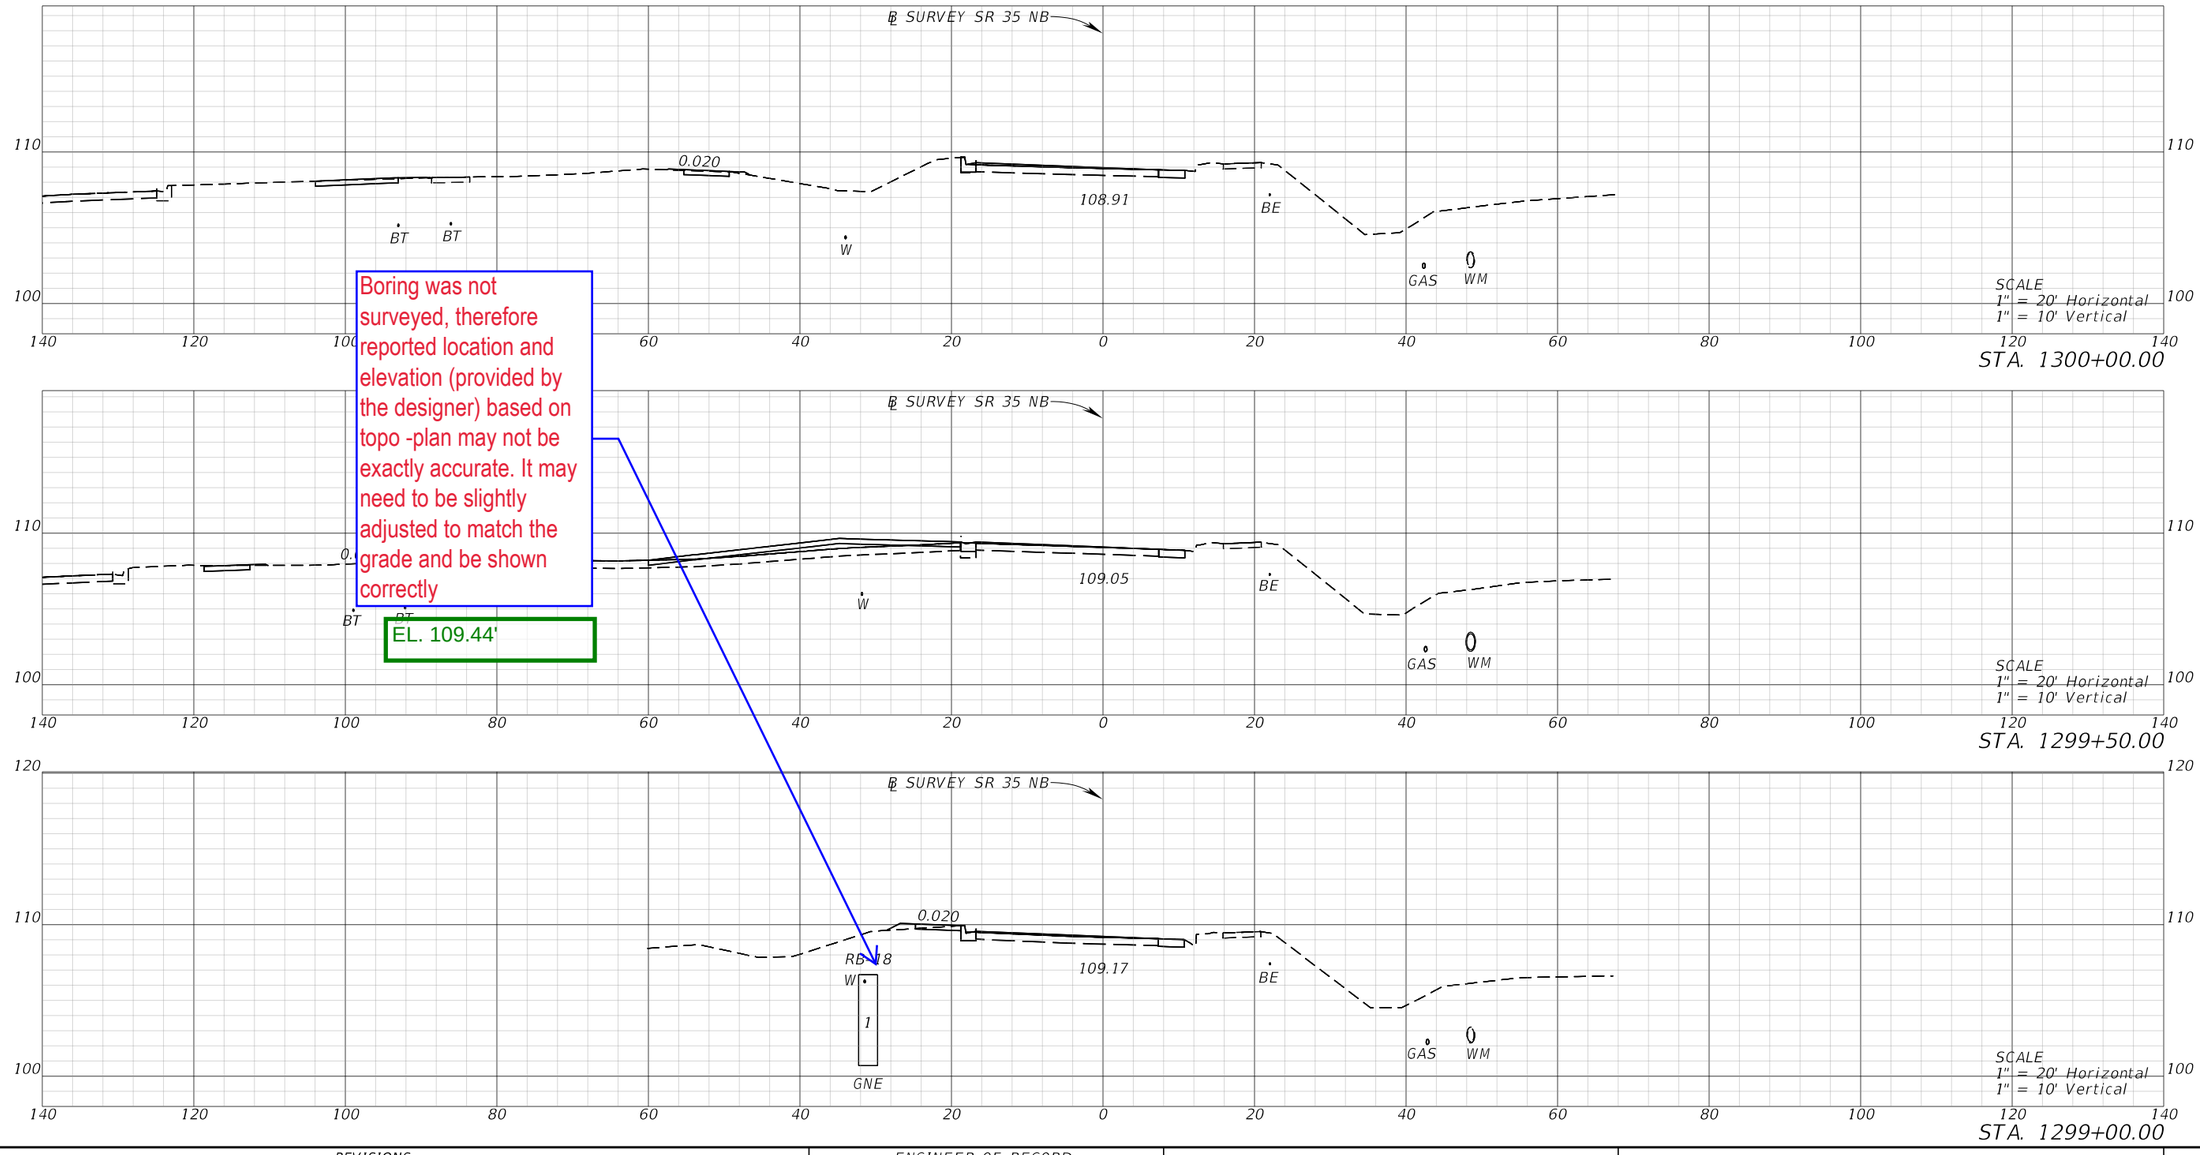


REVISIONS				ENGINEER OF RECORD	STATE OF FLORIDA DEPARTMENT OF TRANSPORTATION			CROSS SECTIONS (41)	SHEET NO.
DATE	DESCRIPTION	DATE	DESCRIPTION	CODY BAYER, P.E. LICENSE NUMBER: 90812 DRMP, INC. 941 LAKE BALDWIN LANE ORLANDO, FL 32814	ROAD NO.	COUNTY	FINANCIAL PROJECT ID		
					SR 35	HARDEE	446205-1-52-01		

THE OFFICIAL RECORD OF THIS SHEET IS THE ELECTRONIC FILE DIGITALLY SIGNED AND SEALED UNDER RULE 61G15-23.004, F.A.C.


c:\pw_working\drmp01\d0103394\RDXSRD01.dgn : SR 35 NB - 1299+00.00 [SHEET]
CKramer 3/30/2026 1:56:37 PM

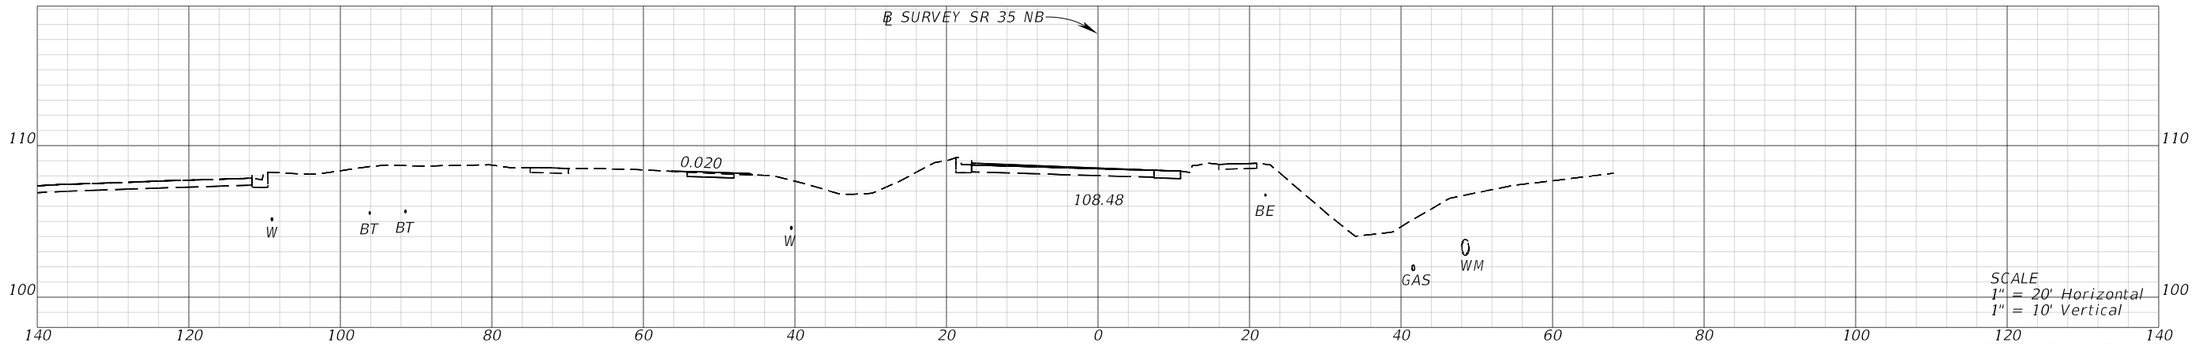

STA. 1301+50.00

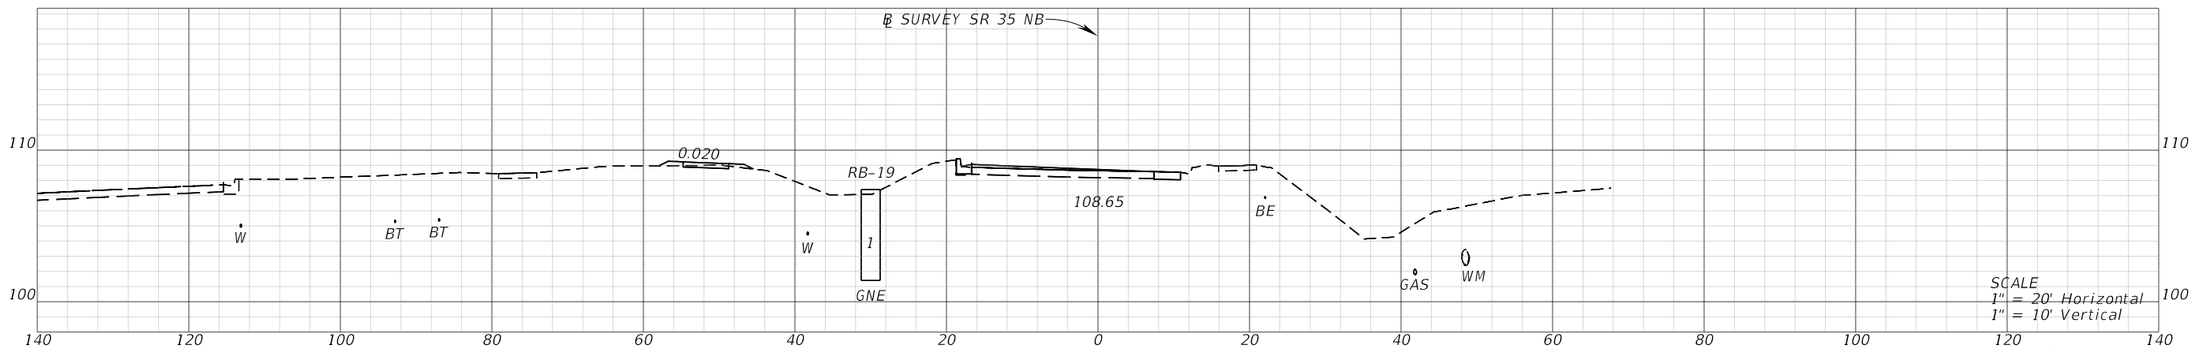

STA. 1301+00.00

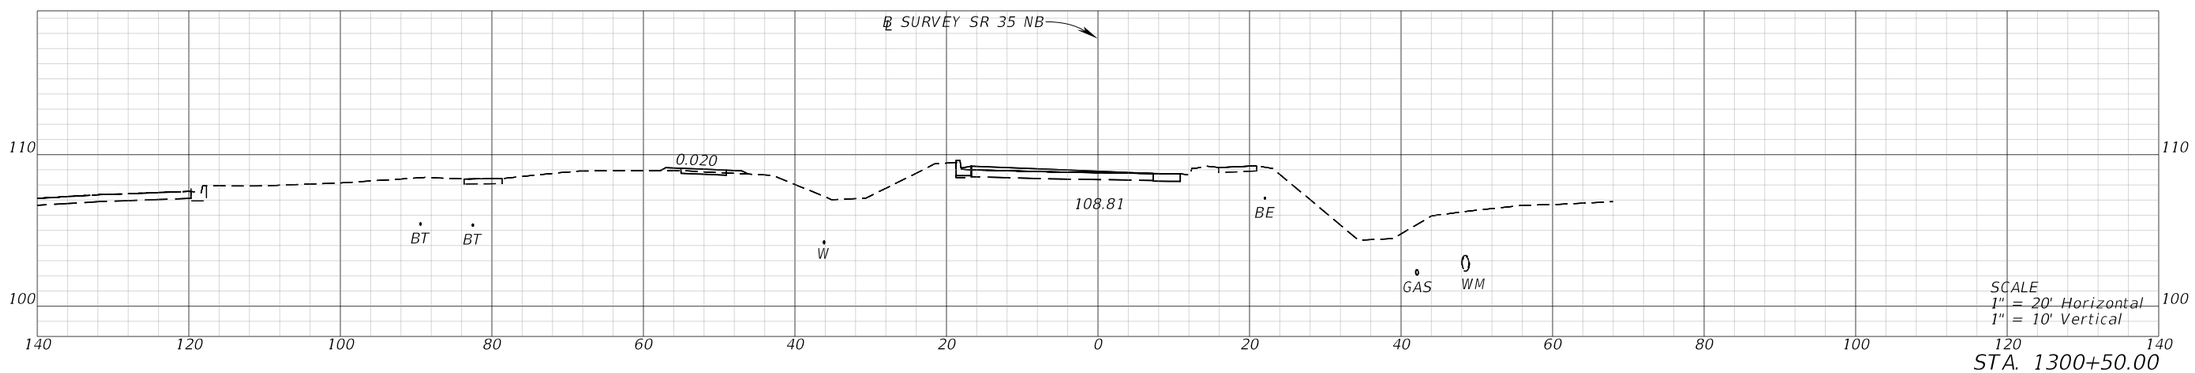

STA. 1300+50.00

REVISIONS			
DATE	DESCRIPTION	DATE	DESCRIPTION

ENGINEER OF RECORD

CODY BAYER, P.E.
LICENSE NUMBER: 90812
DRMP, INC.
941 LAKE BALDWIN LANE
ORLANDO, FL 32814

STATE OF FLORIDA
DEPARTMENT OF TRANSPORTATION


ROAD NO.	COUNTY	FINANCIAL PROJECT ID
SR 35	HARDEE	446205-1-52-01

CROSS SECTIONS (42)

SHEET NO.

THE OFFICIAL RECORD OF THIS SHEET IS THE ELECTRONIC FILE DIGITALLY SIGNED AND SEALED UNDER RULE 61G15-23.004, F.A.C.

c:\pw_working\drmp01\d0103394\RDXSRD01.dgn : SR 35 NB - 1300+50.00 [SHEET]
CKramer 3/30/2026 1:56:39 PM

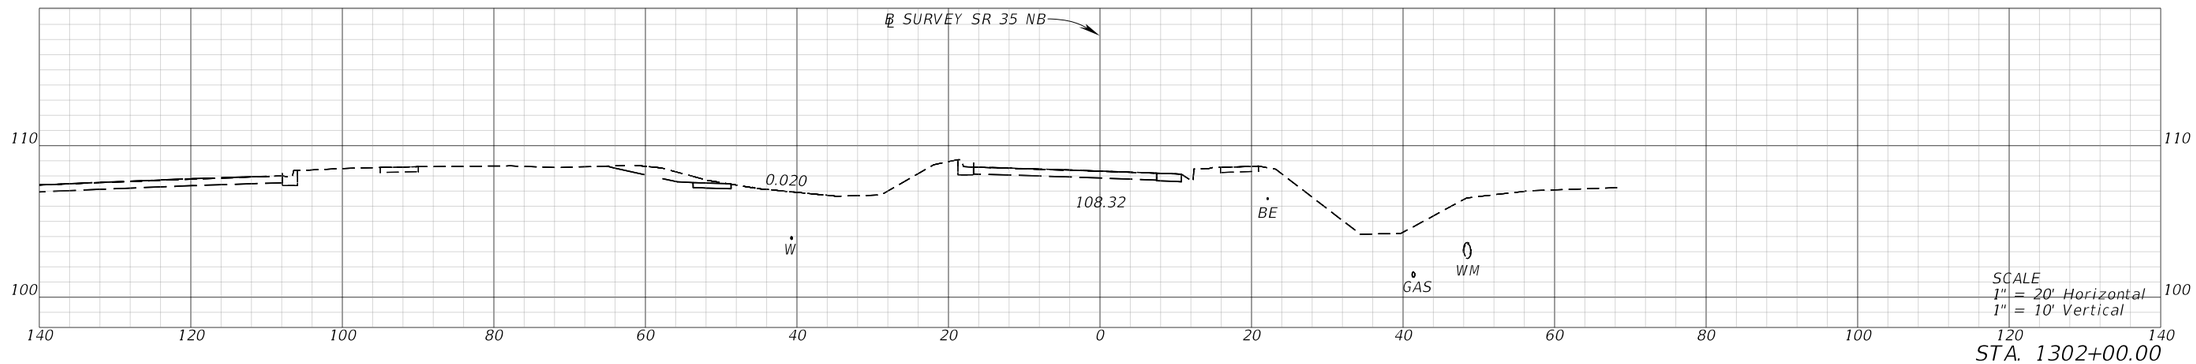


STA. 1302+00.00

REVISIONS				ENGINEER OF RECORD	STATE OF FLORIDA DEPARTMENT OF TRANSPORTATION			CROSS SECTIONS (43)	SHEET NO.
DATE	DESCRIPTION	DATE	DESCRIPTION	CODY BAYER, P.E. LICENSE NUMBER: 90812 DRMP, INC. 941 LAKE BALDWIN LANE ORLANDO, FL 32814	ROAD NO.	COUNTY	FINANCIAL PROJECT ID		
					SR 35	HARDEE	446205-1-52-01		

THE OFFICIAL RECORD OF THIS SHEET IS THE ELECTRONIC FILE DIGITALLY SIGNED AND SEALED UNDER RULE 61G15-23.004, F.A.C.


c:\pw_working\drmp01\d0103394\RDXSRD01.dgn : SR 35 NB - 1302+00.00 [SHEET]
CKramer 3/30/2026 1:56:40 PM

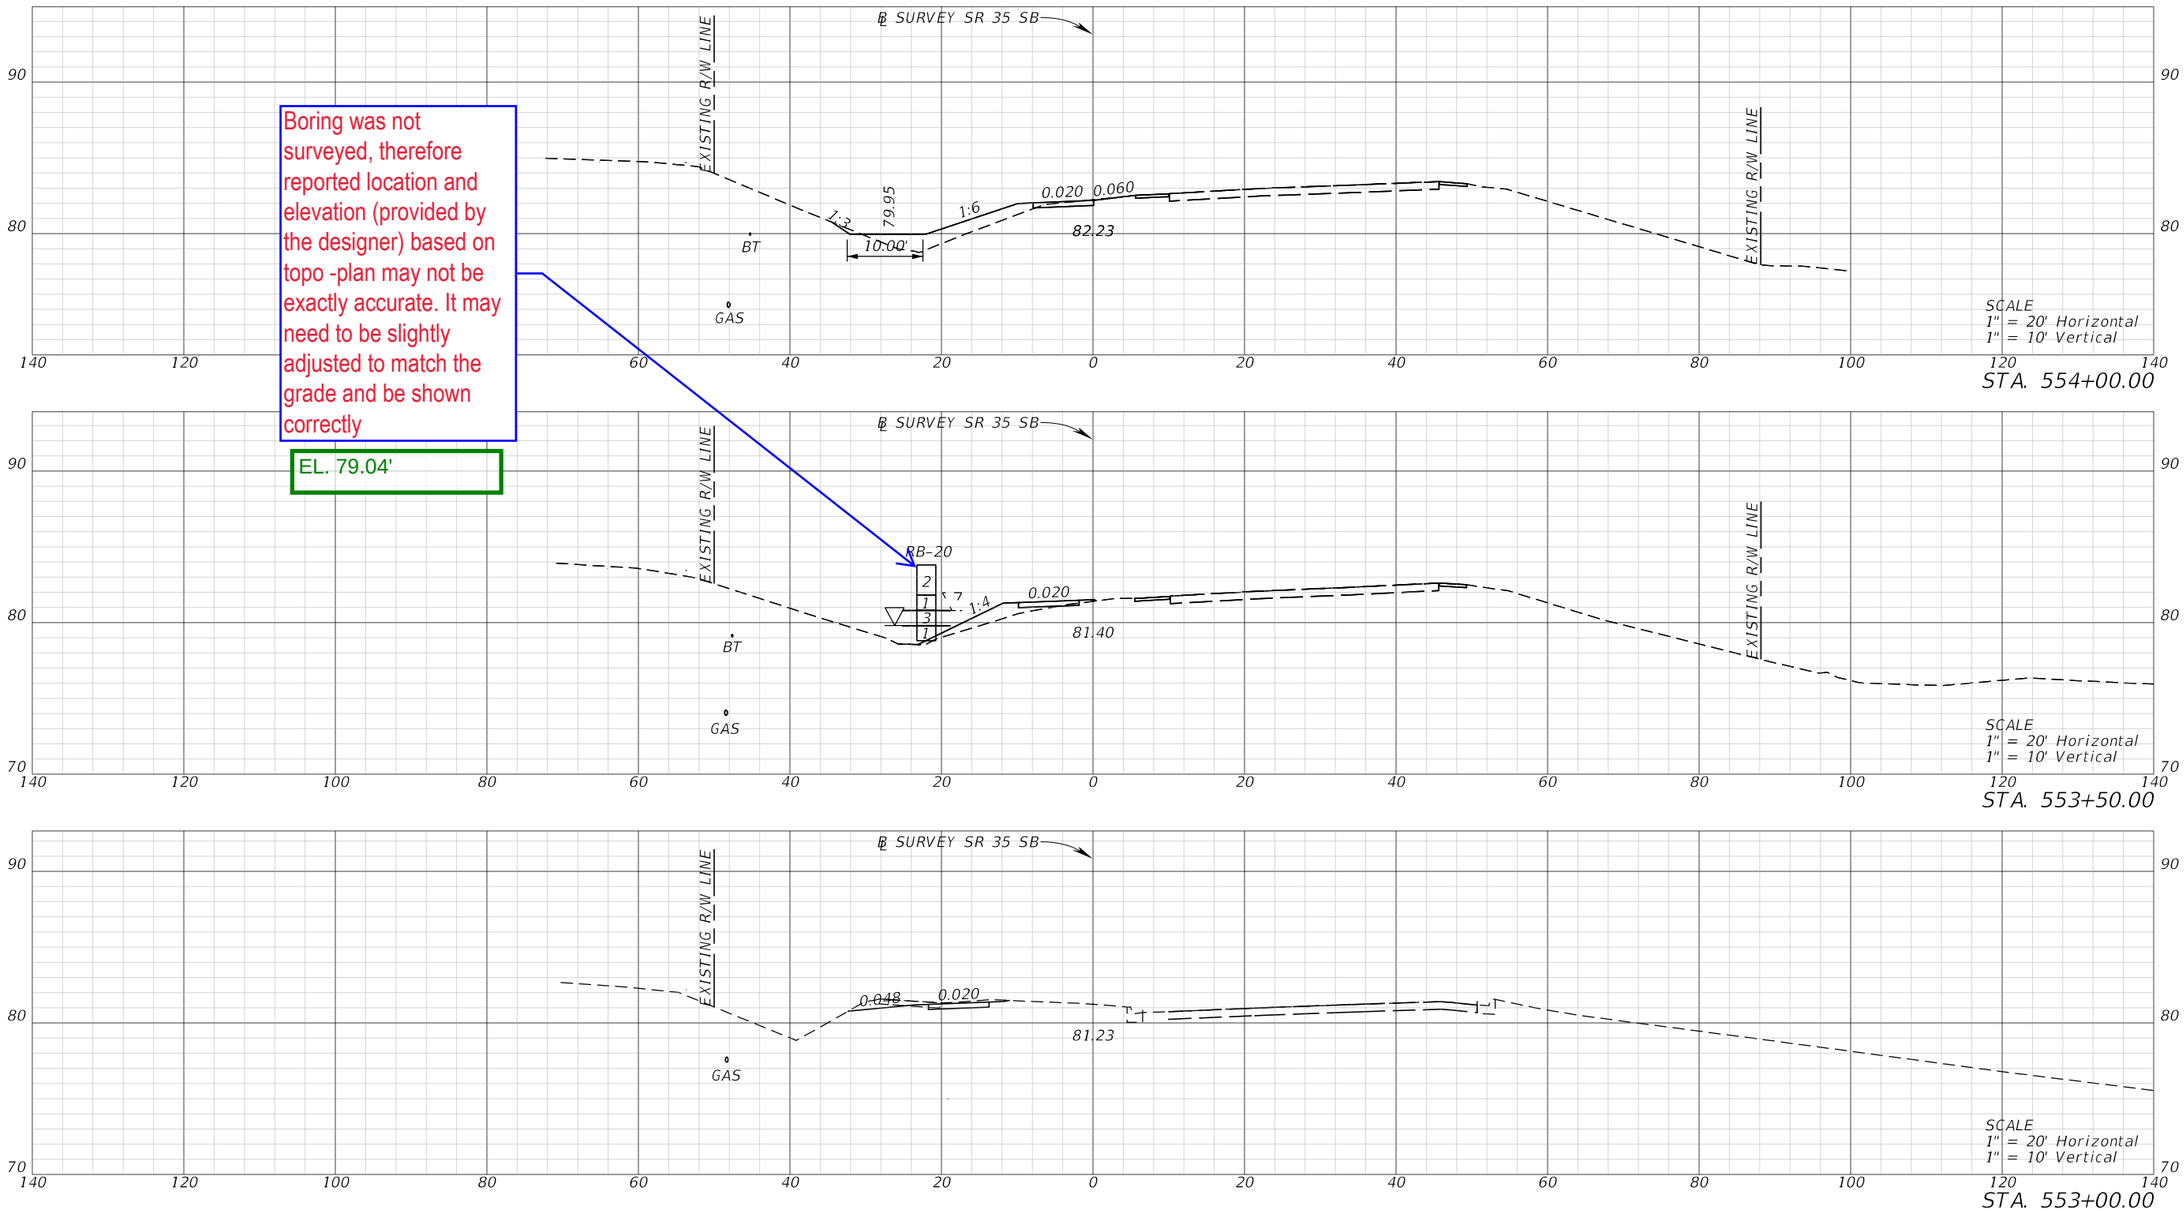


REVISIONS				ENGINEER OF RECORD	STATE OF FLORIDA DEPARTMENT OF TRANSPORTATION			CROSS SECTIONS (44)	SHEET NO.
DATE	DESCRIPTION	DATE	DESCRIPTION	CODY BAYER, P.E. LICENSE NUMBER: 90812 DRMP, INC. 941 LAKE BALDWIN LANE ORLANDO, FL 32814	ROAD NO.	COUNTY	FINANCIAL PROJECT ID		
					SR 35	HARDEE	446205-1-52-01		

THE OFFICIAL RECORD OF THIS SHEET IS THE ELECTRONIC FILE DIGITALLY SIGNED AND SEALED UNDER RULE 61G15-23.004, F.A.C.


c:\pw_working\drmp01\d0103394\RDXSRD03.dgn : SR 35 SB - 553+00.00 [SHEET]
CKramer 3/30/2026 1:57:42 PM

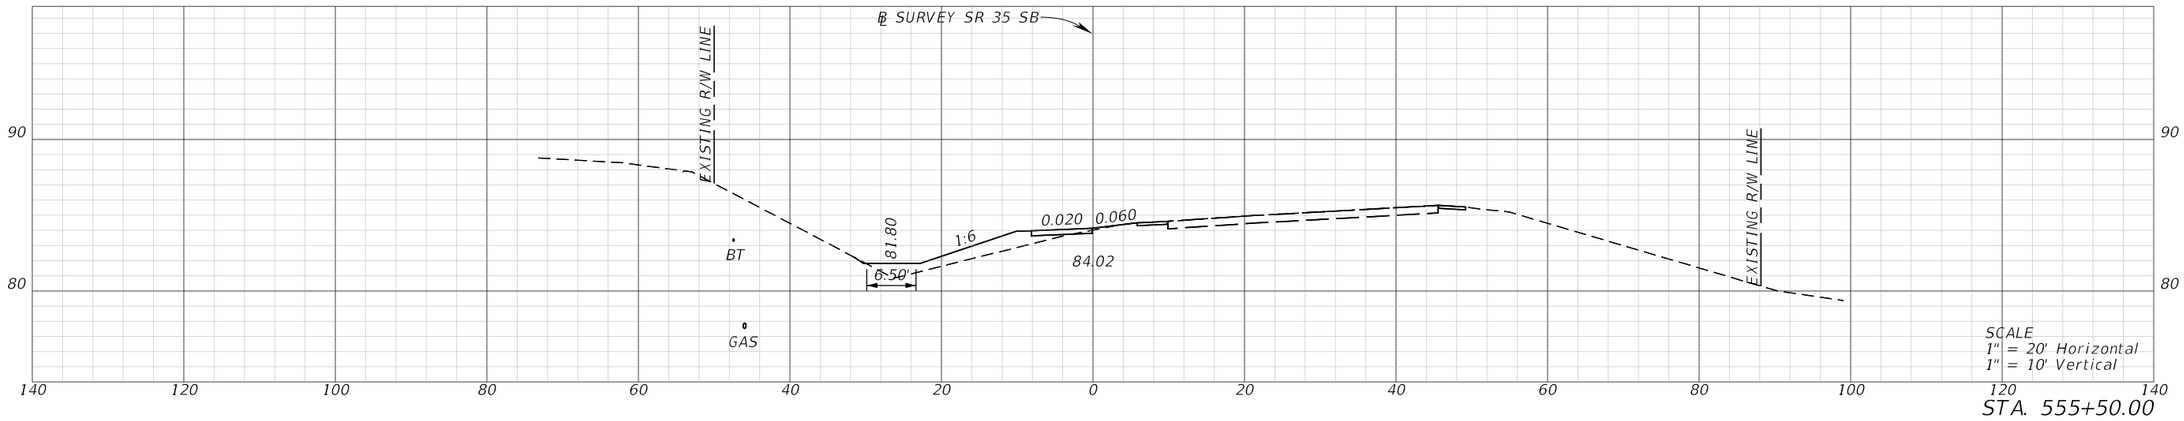

STA. 555+50.00

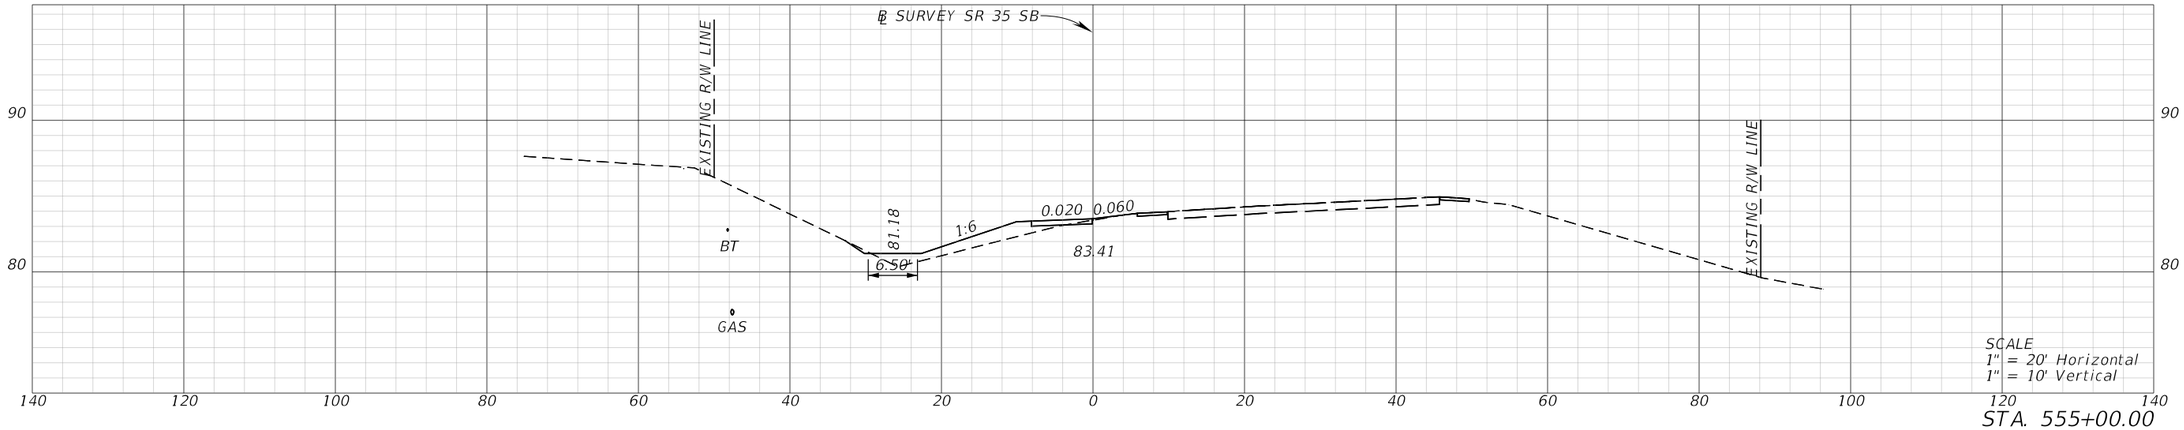


STA. 555+00.00

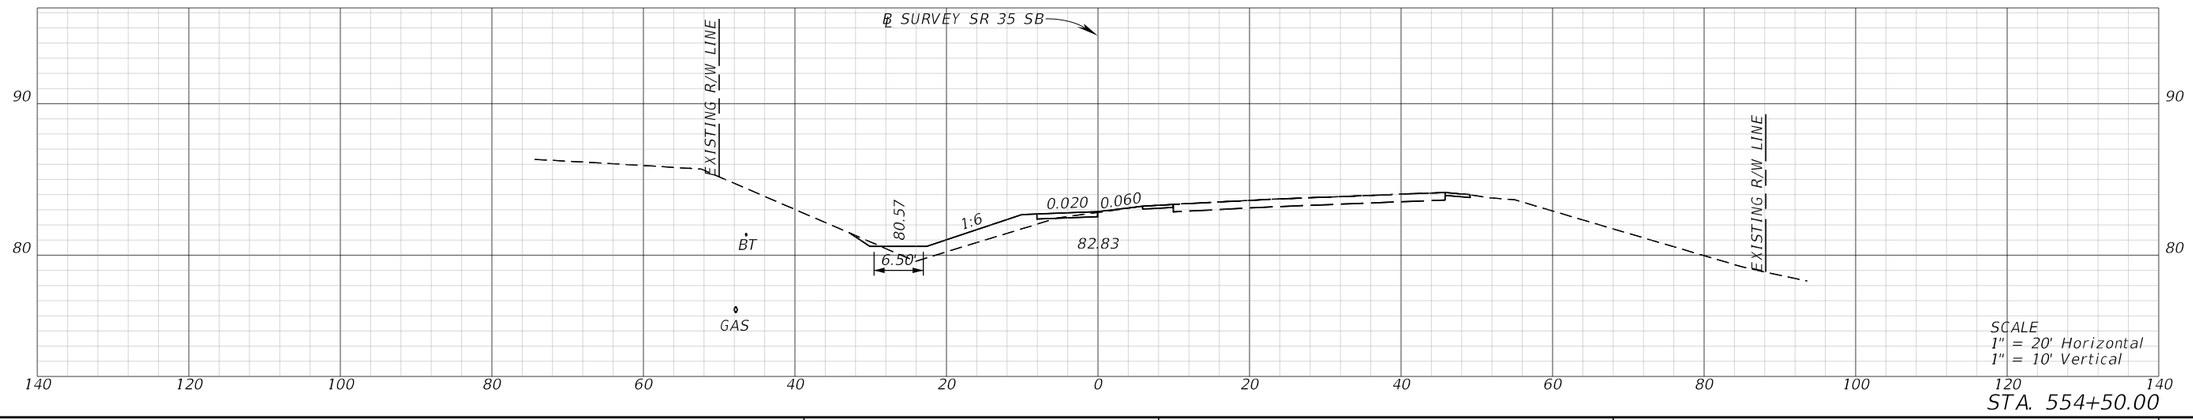


STA. 554+50.00

REVISIONS				ENGINEER OF RECORD	STATE OF FLORIDA DEPARTMENT OF TRANSPORTATION			CROSS SECTIONS (45)	SHEET NO.
DATE	DESCRIPTION	DATE	DESCRIPTION	CODY BAYER, P.E. LICENSE NUMBER: 90812 DRMP, INC. 941 LAKE BALDWIN LANE ORLANDO, FL 32814	ROAD NO.	COUNTY	FINANCIAL PROJECT ID		
					SR 35	HARDEE	446205-1-52-01		


THE OFFICIAL RECORD OF THIS SHEET IS THE ELECTRONIC FILE DIGITALLY SIGNED AND SEALED UNDER RULE 61G15-23.004, F.A.C.

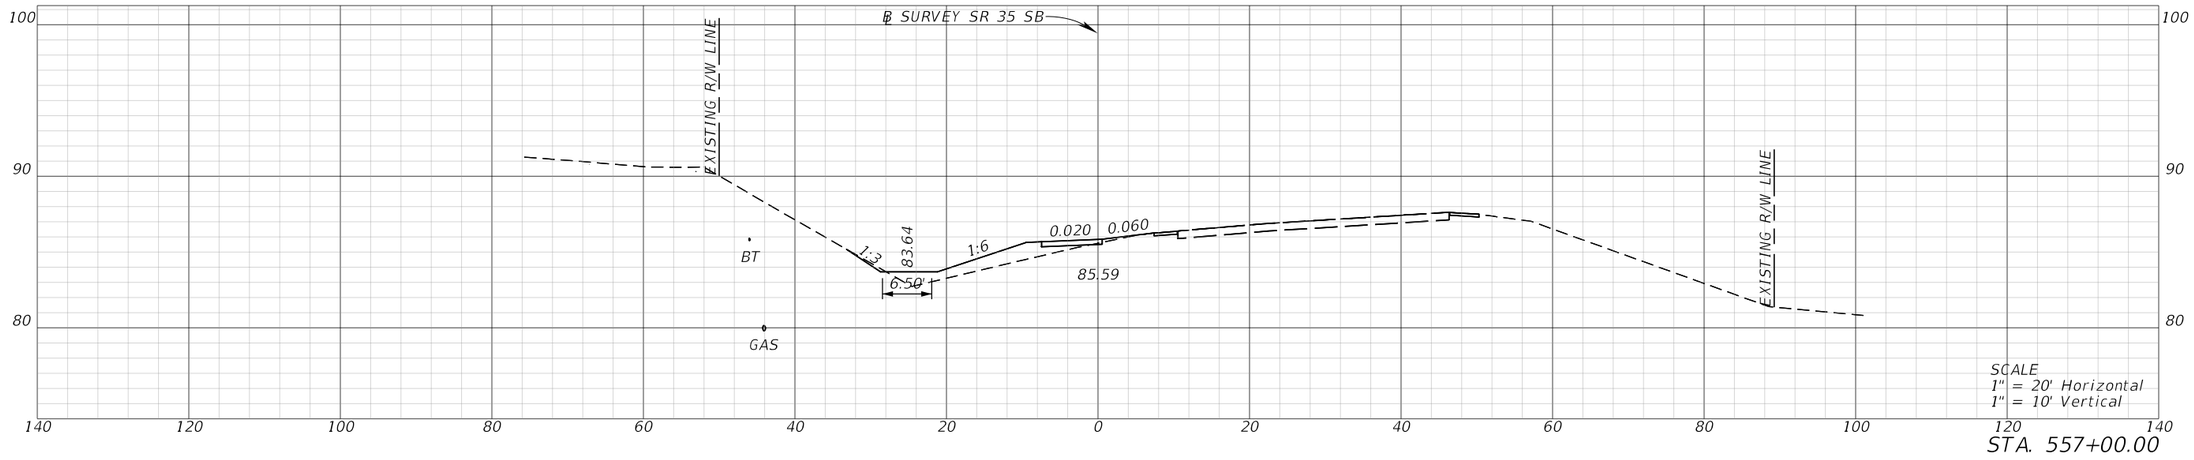

STA. 557+00.00

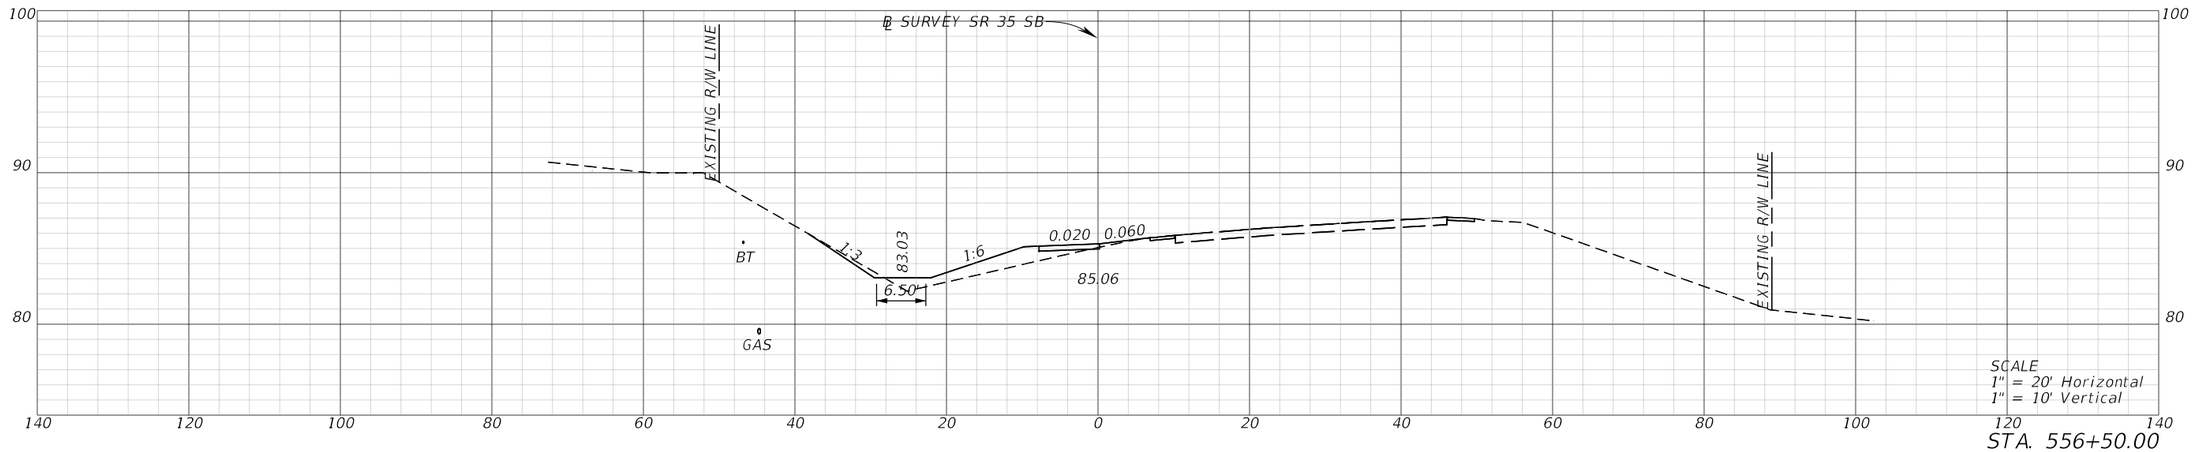

STA. 556+50.00

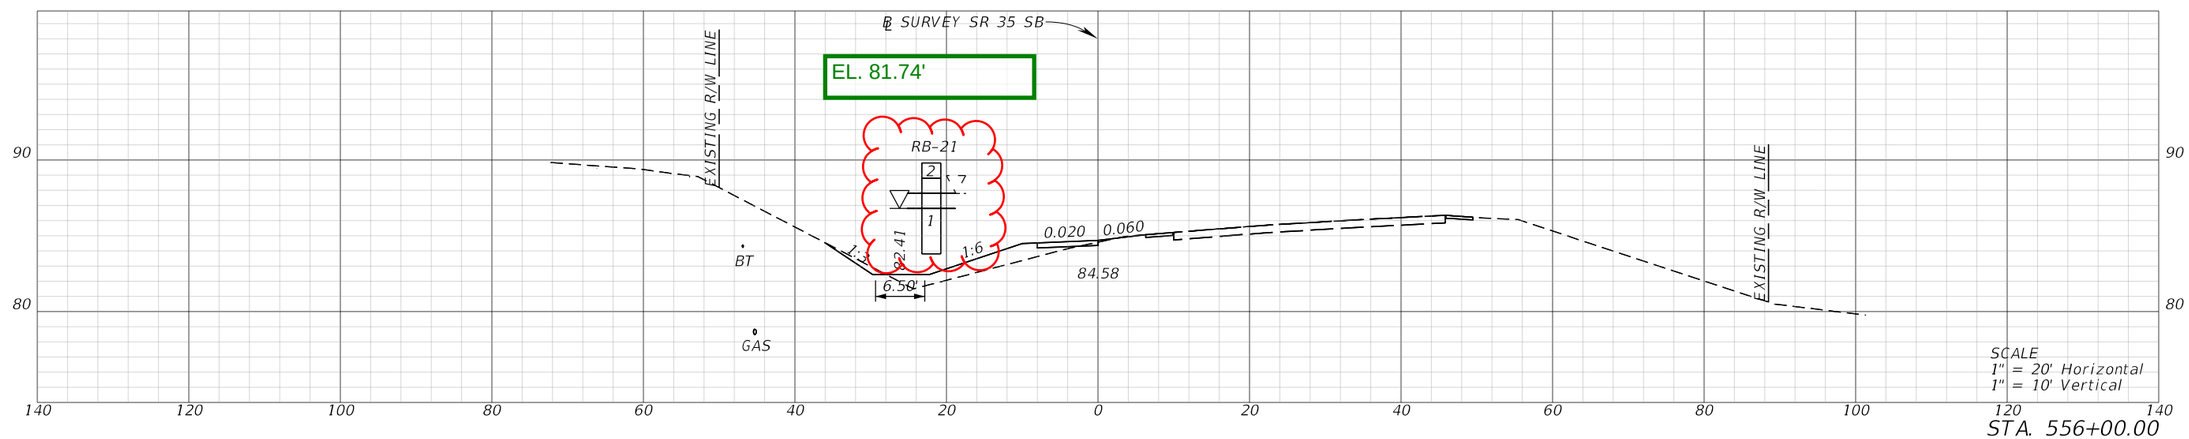

STA. 556+00.00


REVISIONS				ENGINEER OF RECORD	STATE OF FLORIDA DEPARTMENT OF TRANSPORTATION			CROSS SECTIONS (46)	SHEET NO.
DATE	DESCRIPTION	DATE	DESCRIPTION	CODY BAYER, P.E. LICENSE NUMBER: 90812 DRMP, INC. 941 LAKE BALDWIN LANE ORLANDO, FL 32814	ROAD NO.	COUNTY	FINANCIAL PROJECT ID		
					SR 35	HARDEE	446205-1-52-01		

THE OFFICIAL RECORD OF THIS SHEET IS THE ELECTRONIC FILE DIGITALLY SIGNED AND SEALED UNDER RULE 61G15-23.004, F.A.C.


c:\pw_working\drmp01\d0103394\RDXSRD03.dgn : SR 35 SB - 556+00.00 [SHEET]
CKramer 3/30/2026 1:57:45 PM

Boring was not surveyed, therefore reported location and elevation (provided by the designer) based on topo -plan may not be exactly accurate. It may need to be slightly adjusted to match the grade and be shown correctly


EL. 84.67'

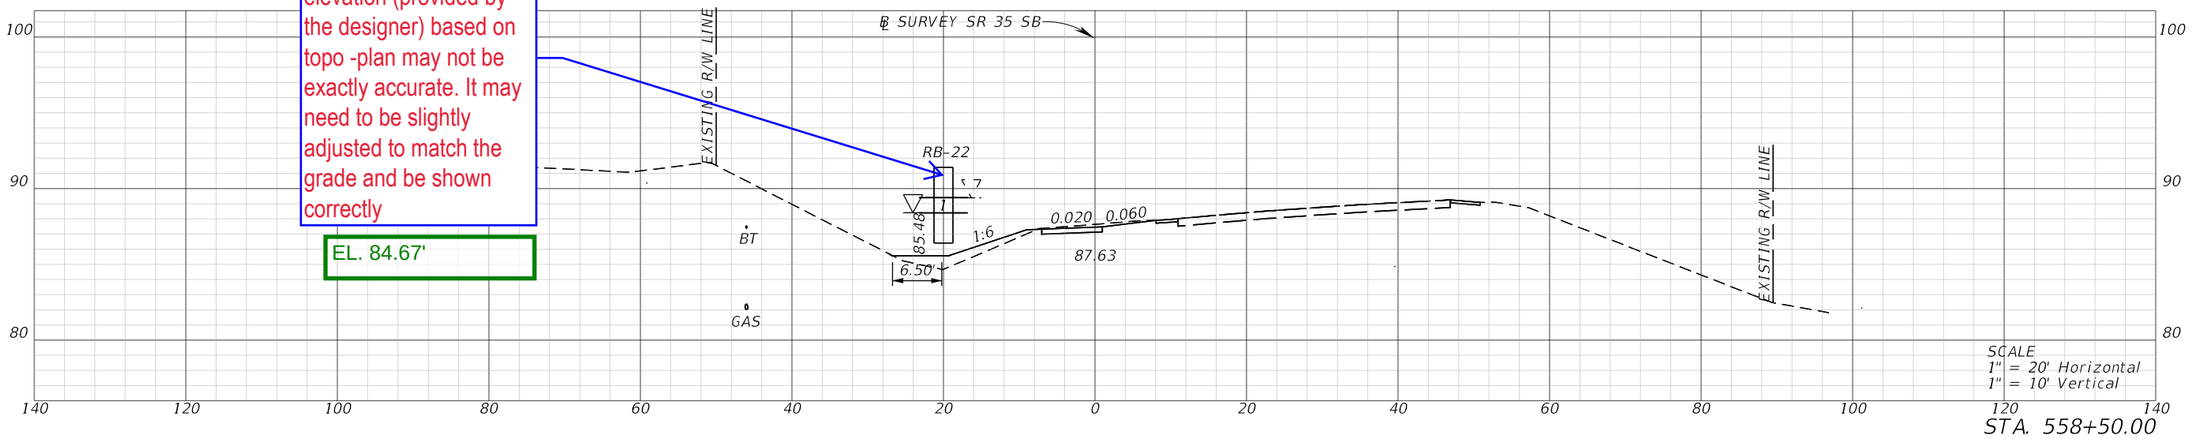

STA. 558+50.00

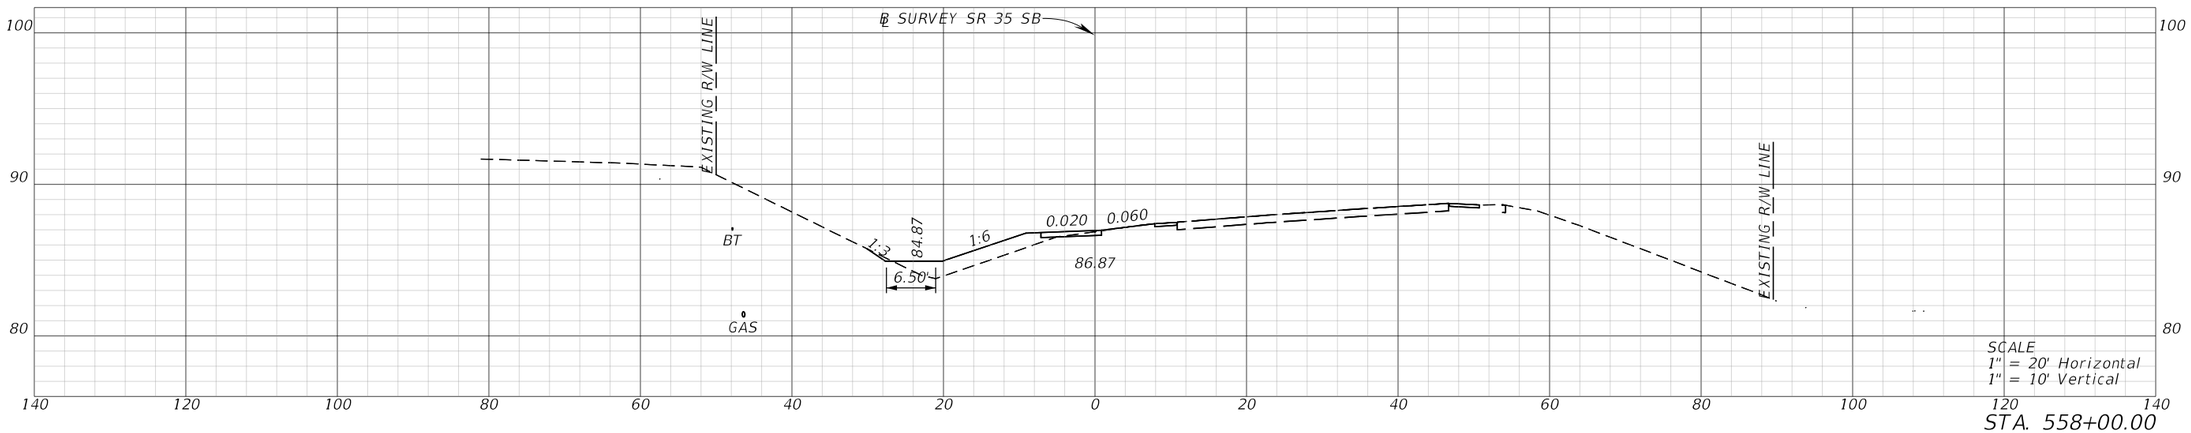

STA. 558+00.00

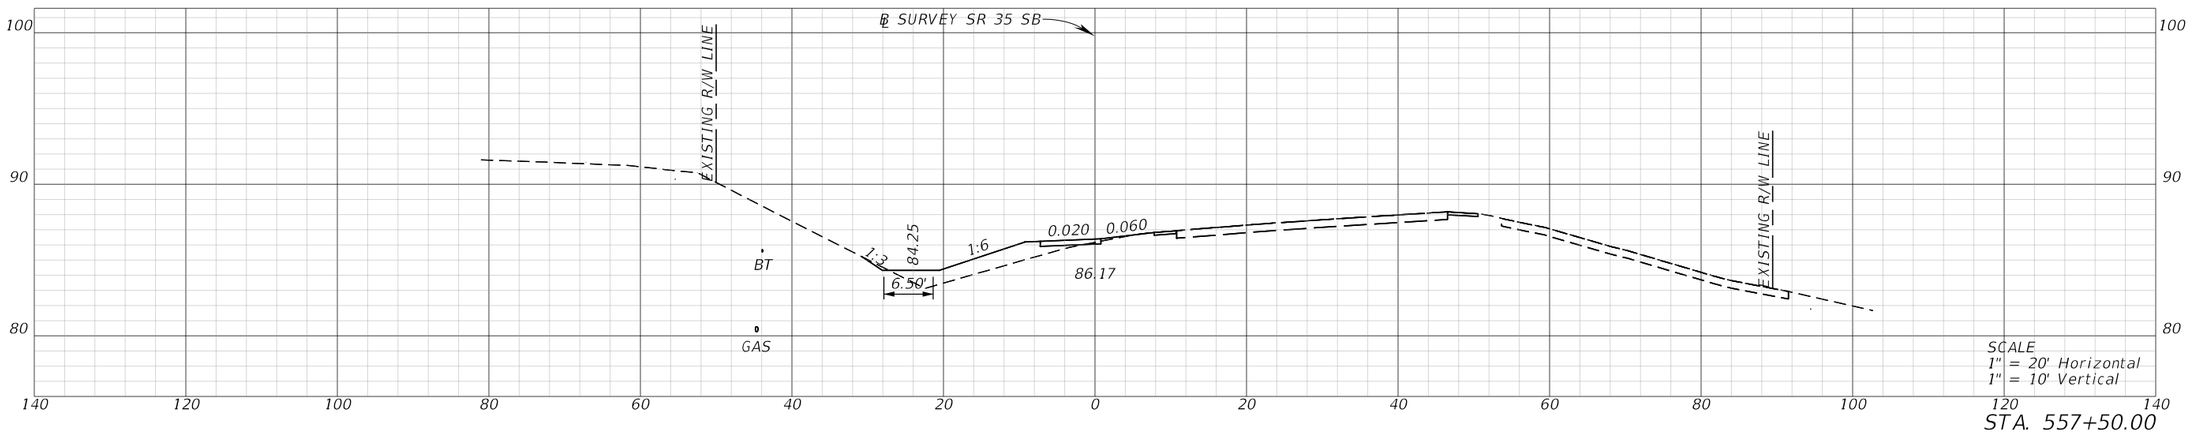

STA. 557+50.00

REVISIONS			
DATE	DESCRIPTION	DATE	DESCRIPTION

ENGINEER OF RECORD

CODY BAYER, P.E.
LICENSE NUMBER: 90812
DRMP, INC.
941 LAKE BALDWIN LANE
ORLANDO, FL 32814


STATE OF FLORIDA
DEPARTMENT OF TRANSPORTATION

ROAD NO.	COUNTY	FINANCIAL PROJECT ID
SR 35	HARDEE	446205-1-52-01


CROSS SECTIONS (47)

SHEET NO.


THE OFFICIAL RECORD OF THIS SHEET IS THE ELECTRONIC FILE DIGITALLY SIGNED AND SEALED UNDER RULE 61G15-23.004, F.A.C.

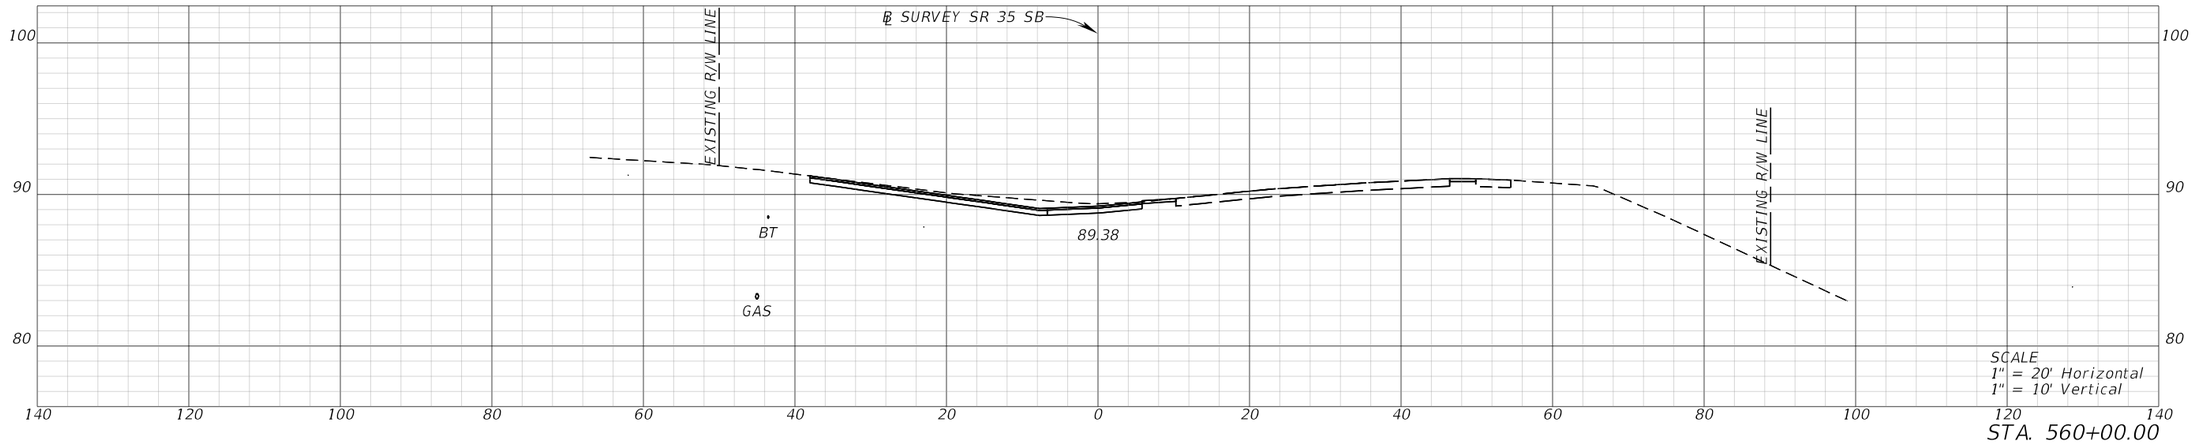

STA. 560+00.00

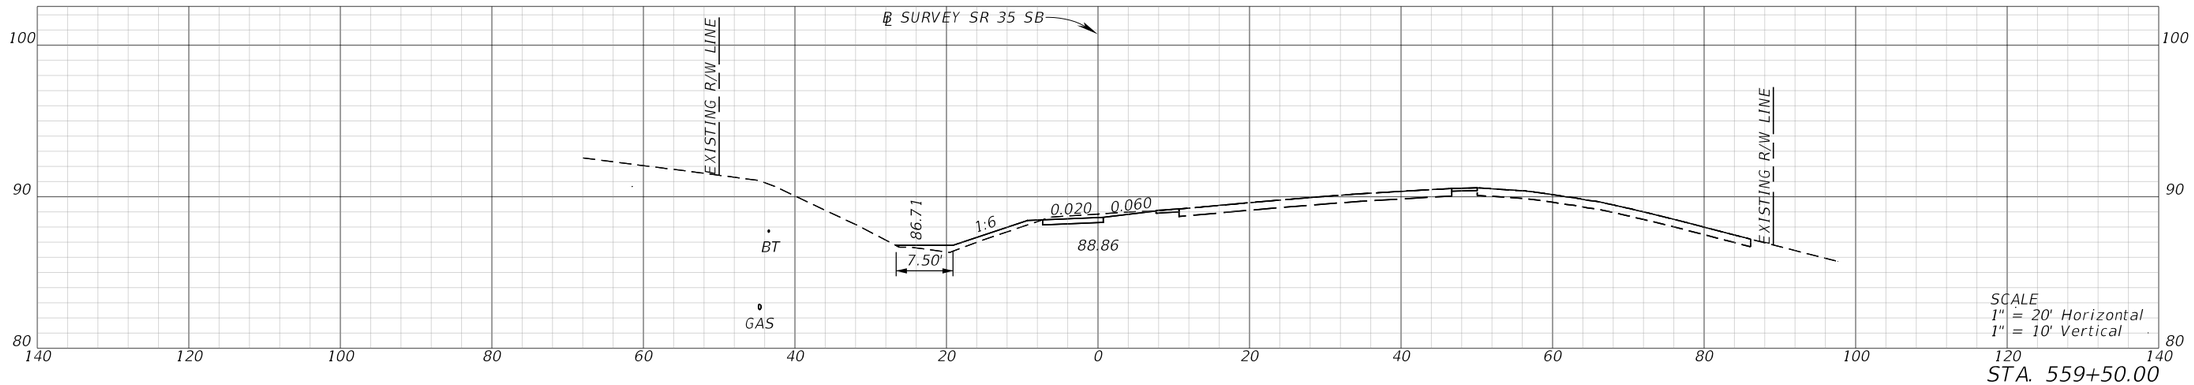

STA. 559+50.00

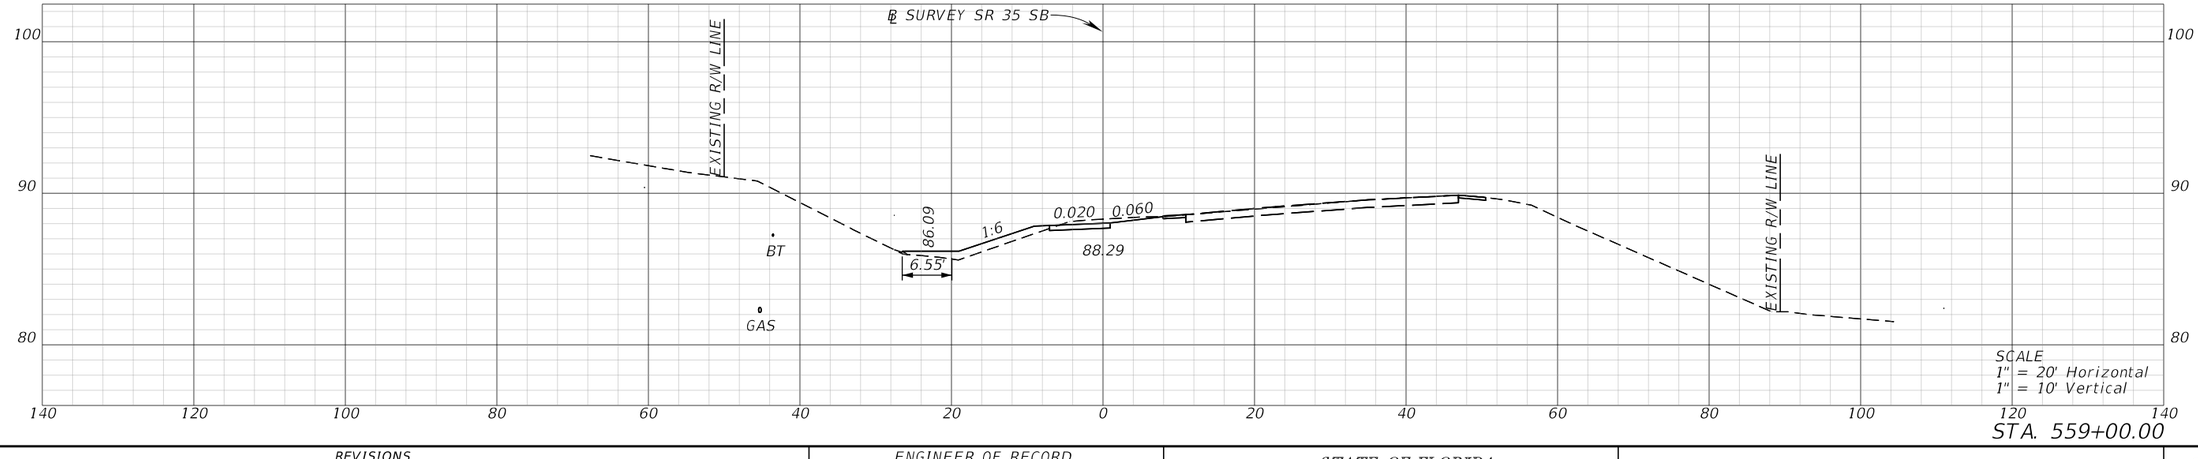


STA. 559+00.00

REVISIONS				ENGINEER OF RECORD	STATE OF FLORIDA DEPARTMENT OF TRANSPORTATION			CROSS SECTIONS (48)	SHEET NO.
DATE	DESCRIPTION	DATE	DESCRIPTION	CODY BAYER, P.E. LICENSE NUMBER: 90812 DRMP, INC. 941 LAKE BALDWIN LANE ORLANDO, FL 32814	ROAD NO.	COUNTY	FINANCIAL PROJECT ID		
					SR 35	HARDEE	446205-1-52-01		


THE OFFICIAL RECORD OF THIS SHEET IS THE ELECTRONIC FILE DIGITALLY SIGNED AND SEALED UNDER RULE 61G15-23.004, F.A.C.

Boring was not surveyed, therefore reported location and elevation (provided by the designer) based on topo -plan may not be exactly accurate. It may need to be slightly adjusted to match the grade and be shown correctly

EL. 89.47'

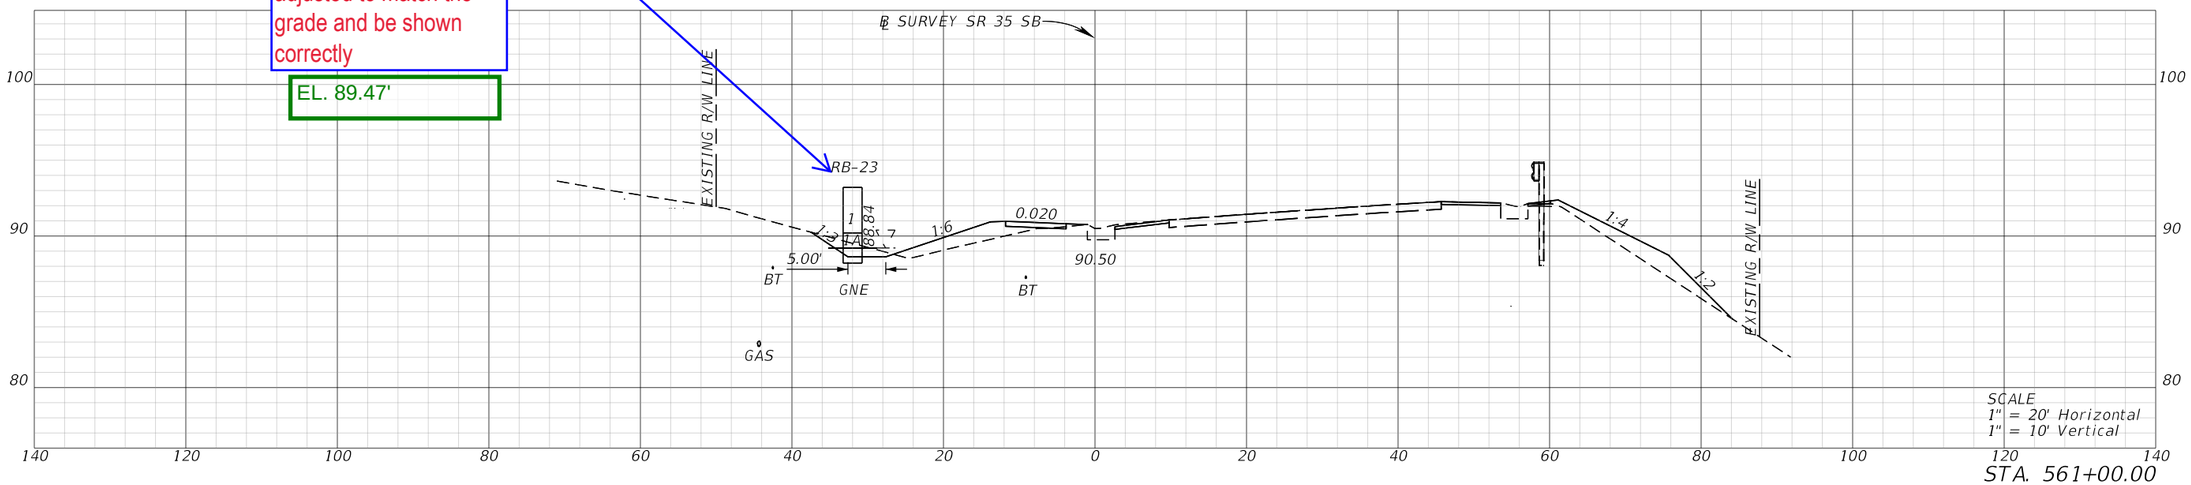

STA. 561+00.00

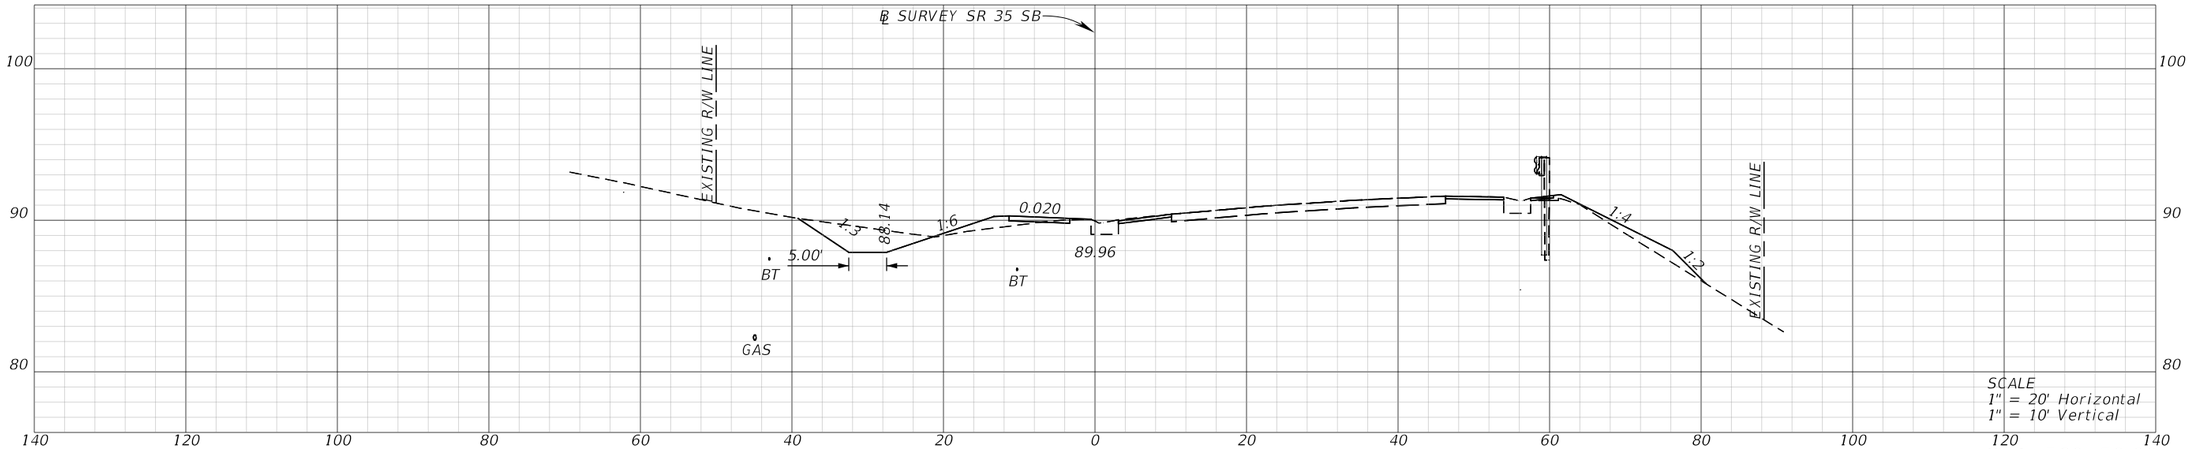

STA. 560+50.00

REVISIONS			
DATE	DESCRIPTION	DATE	DESCRIPTION

ENGINEER OF RECORD

CODY BAYER, P.E.
LICENSE NUMBER: 90812
DRMP, INC.
941 LAKE BALDWIN LANE
ORLANDO, FL 32814


STATE OF FLORIDA
DEPARTMENT OF TRANSPORTATION

ROAD NO.	COUNTY	FINANCIAL PROJECT ID
SR 35	HARDEE	446205-1-52-01


CROSS SECTIONS (49)

SHEET NO.

THE OFFICIAL RECORD OF THIS SHEET IS THE ELECTRONIC FILE DIGITALLY SIGNED AND SEALED UNDER RULE 61G15-23.004, F.A.C.

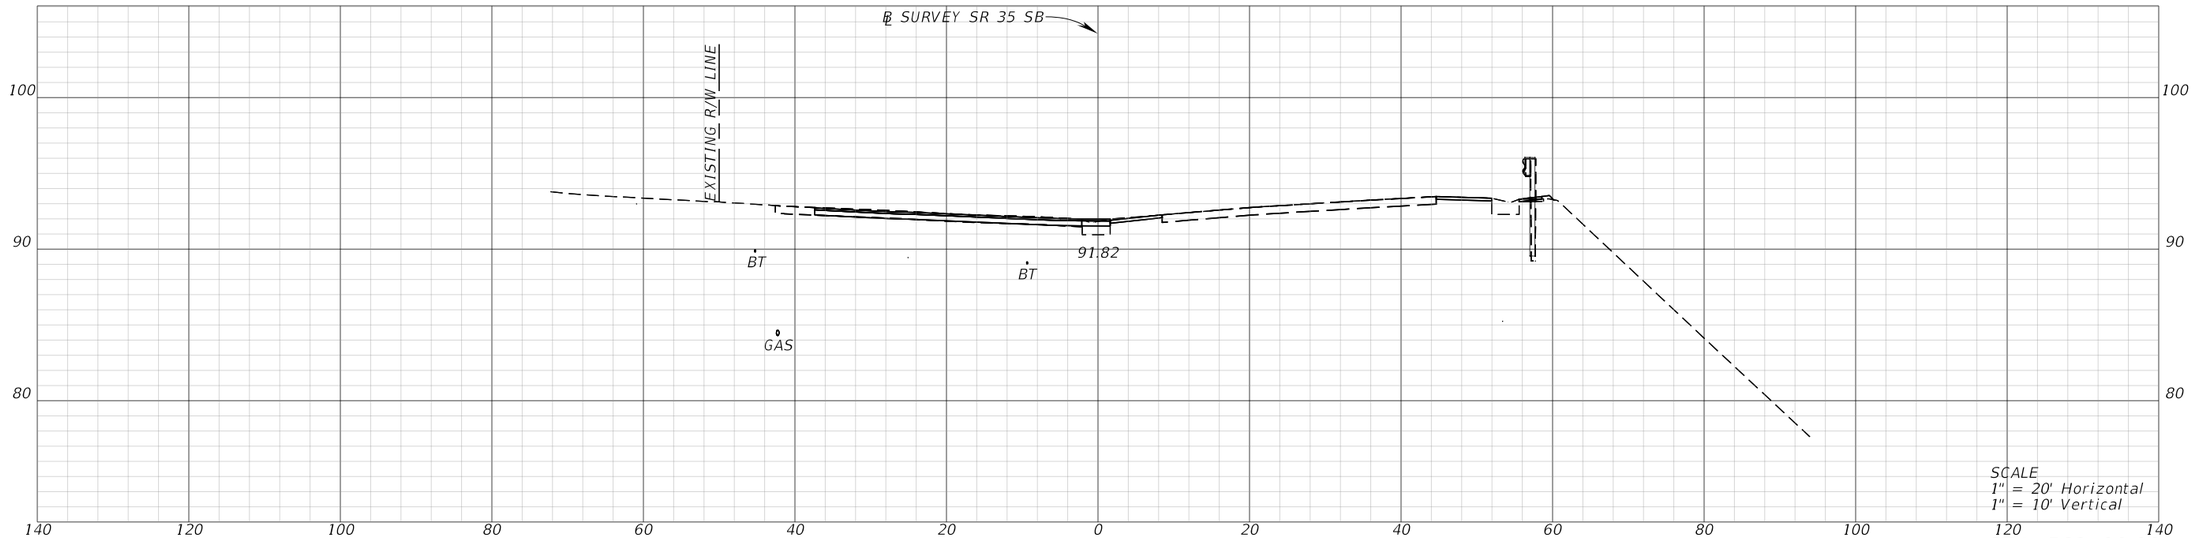

STA. 562+00.00

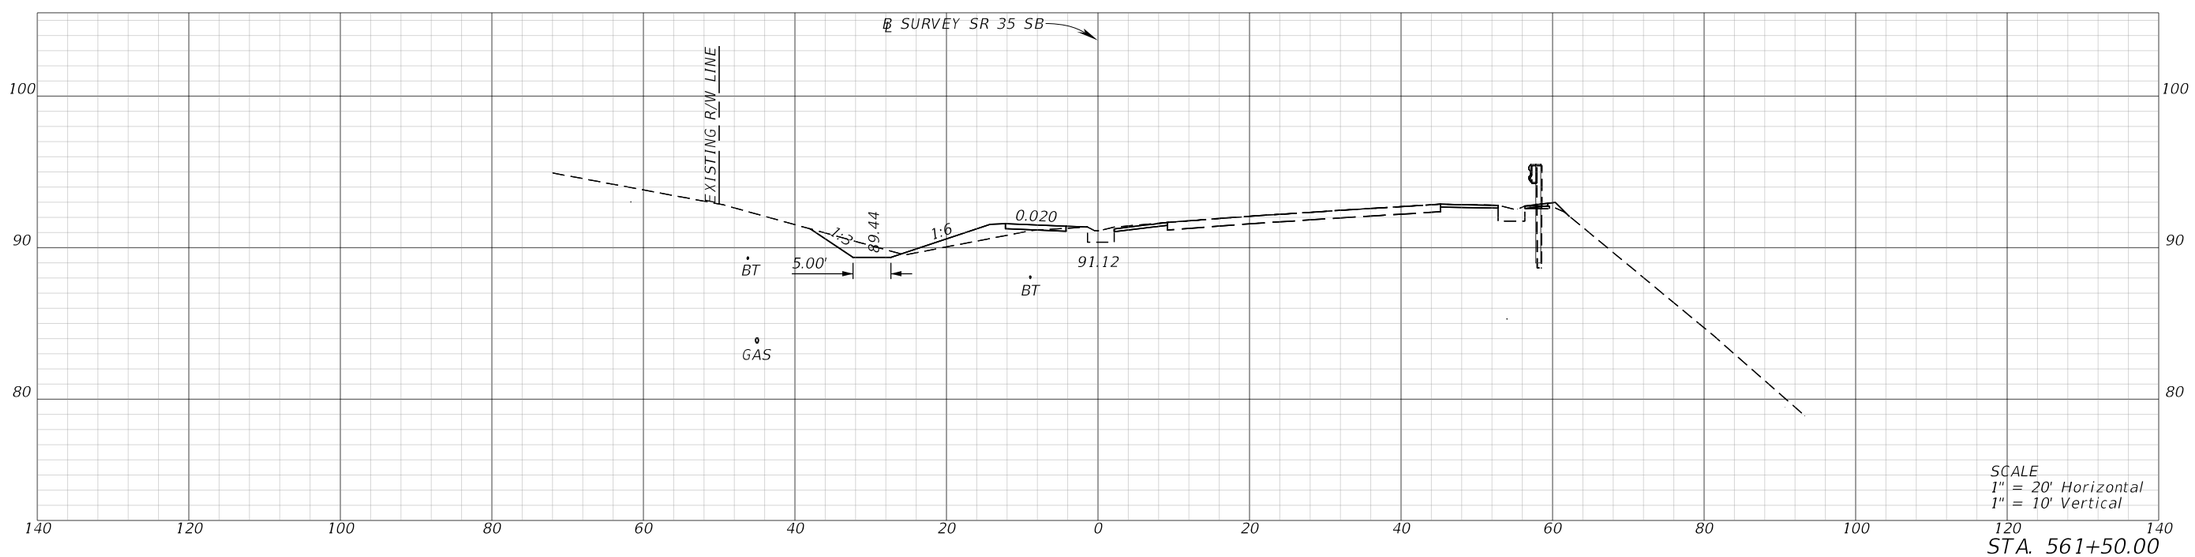


STA. 561+50.00


REVISIONS				ENGINEER OF RECORD	STATE OF FLORIDA DEPARTMENT OF TRANSPORTATION			CROSS SECTIONS (50)	SHEET NO.
DATE	DESCRIPTION	DATE	DESCRIPTION	CODY BAYER, P.E. LICENSE NUMBER: 90812 DRMP, INC. 941 LAKE BALDWIN LANE ORLANDO, FL 32814	ROAD NO.	COUNTY	FINANCIAL PROJECT ID		
					SR 35	HARDEE	446205-1-52-01		

THE OFFICIAL RECORD OF THIS SHEET IS THE ELECTRONIC FILE DIGITALLY SIGNED AND SEALED UNDER RULE 61G15-23.004, F.A.C.

c:\pw_working\drmp01\d0103394\RDXSRD03.dgn : SR 35 SB - 561+50.00 [SHEET]
CKramer 3/30/2026 1:57:52 PM

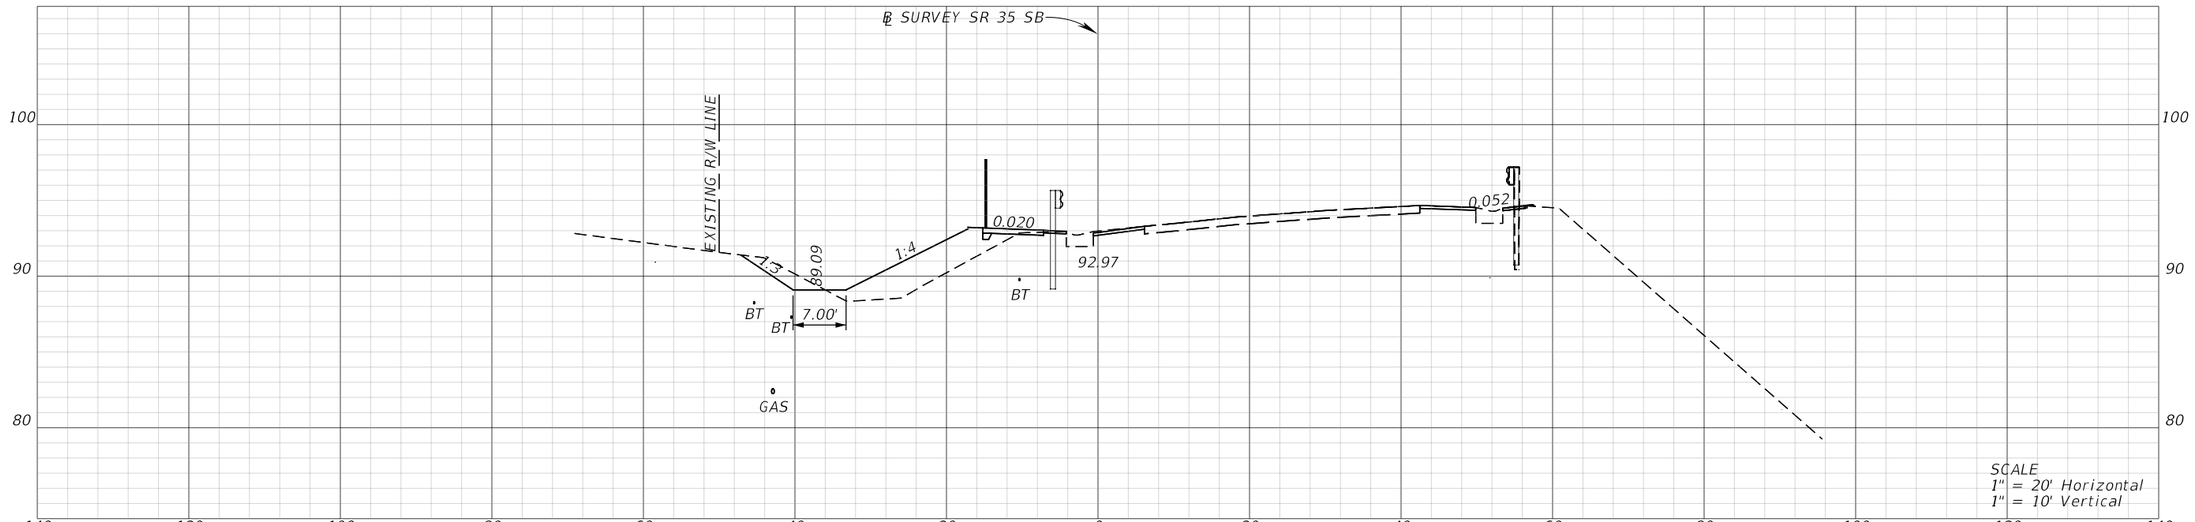

STA. 563+00.00

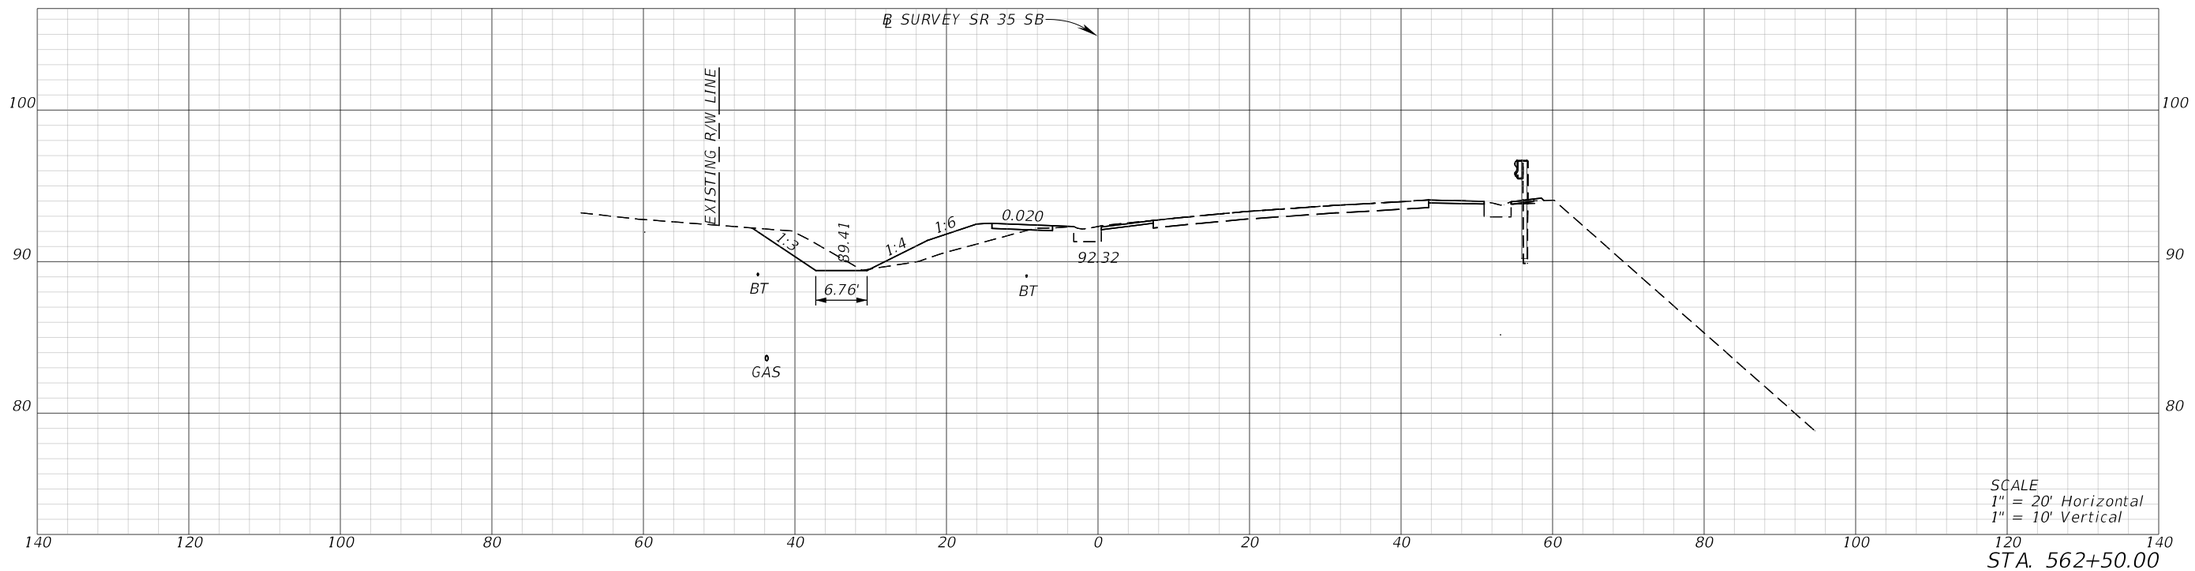


STA. 562+50.00


REVISIONS				ENGINEER OF RECORD	STATE OF FLORIDA DEPARTMENT OF TRANSPORTATION			CROSS SECTIONS (51)	SHEET NO.
DATE	DESCRIPTION	DATE	DESCRIPTION	CODY BAYER, P.E. LICENSE NUMBER: 90812 DRMP, INC. 941 LAKE BALDWIN LANE ORLANDO, FL 32814	ROAD NO.	COUNTY	FINANCIAL PROJECT ID		
					SR 35	HARDEE	446205-1-52-01		

THE OFFICIAL RECORD OF THIS SHEET IS THE ELECTRONIC FILE DIGITALLY SIGNED AND SEALED UNDER RULE 61G15-23.004, F.A.C.

c:\pw_working\drmp01\d0103394\RDXSRD03.dgn : SR 35 SB - 562+50.00 [SHEET]
CKramer 3/30/2026 1:57:54 PM

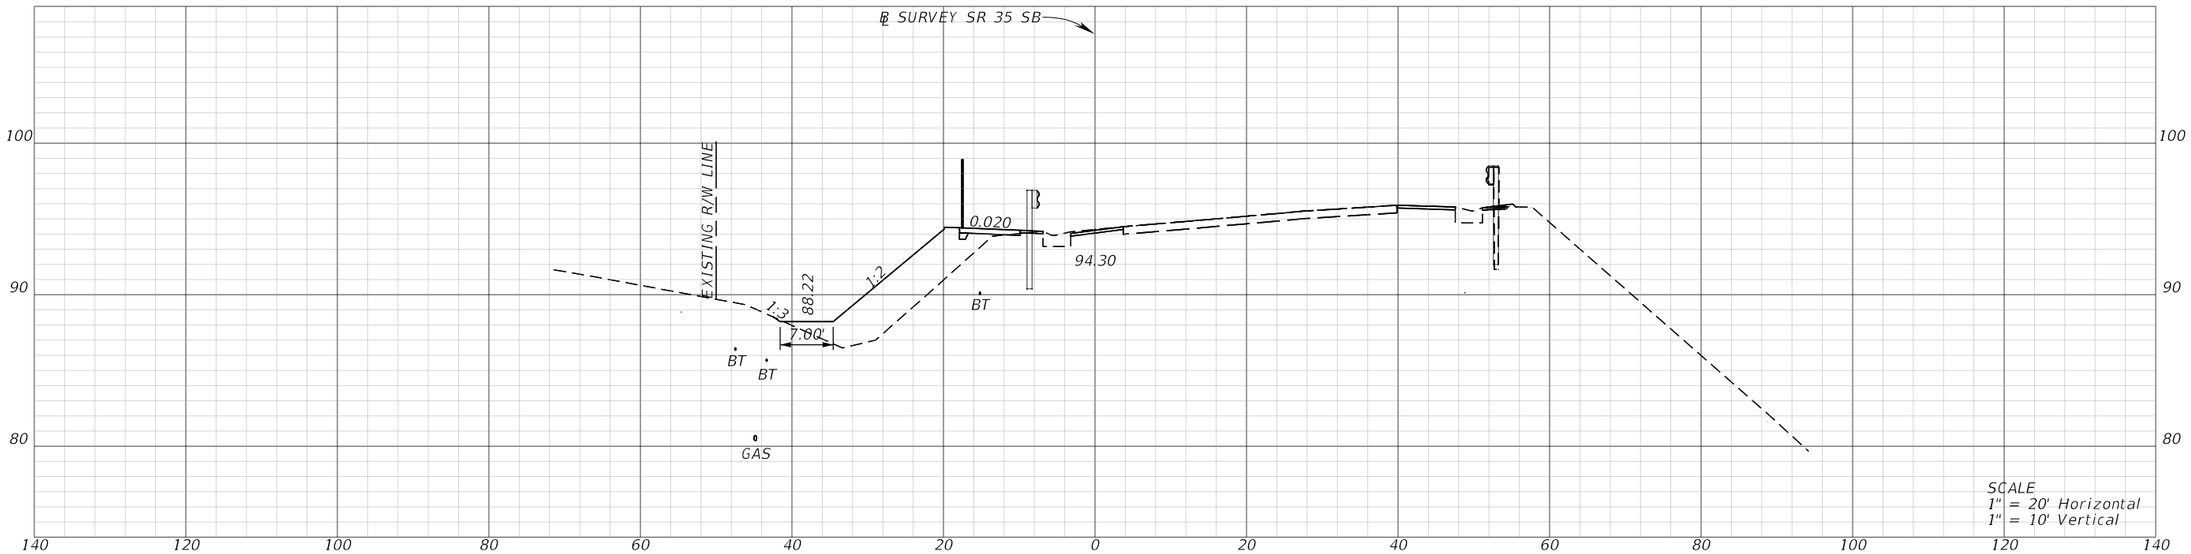

STA. 564+00.00

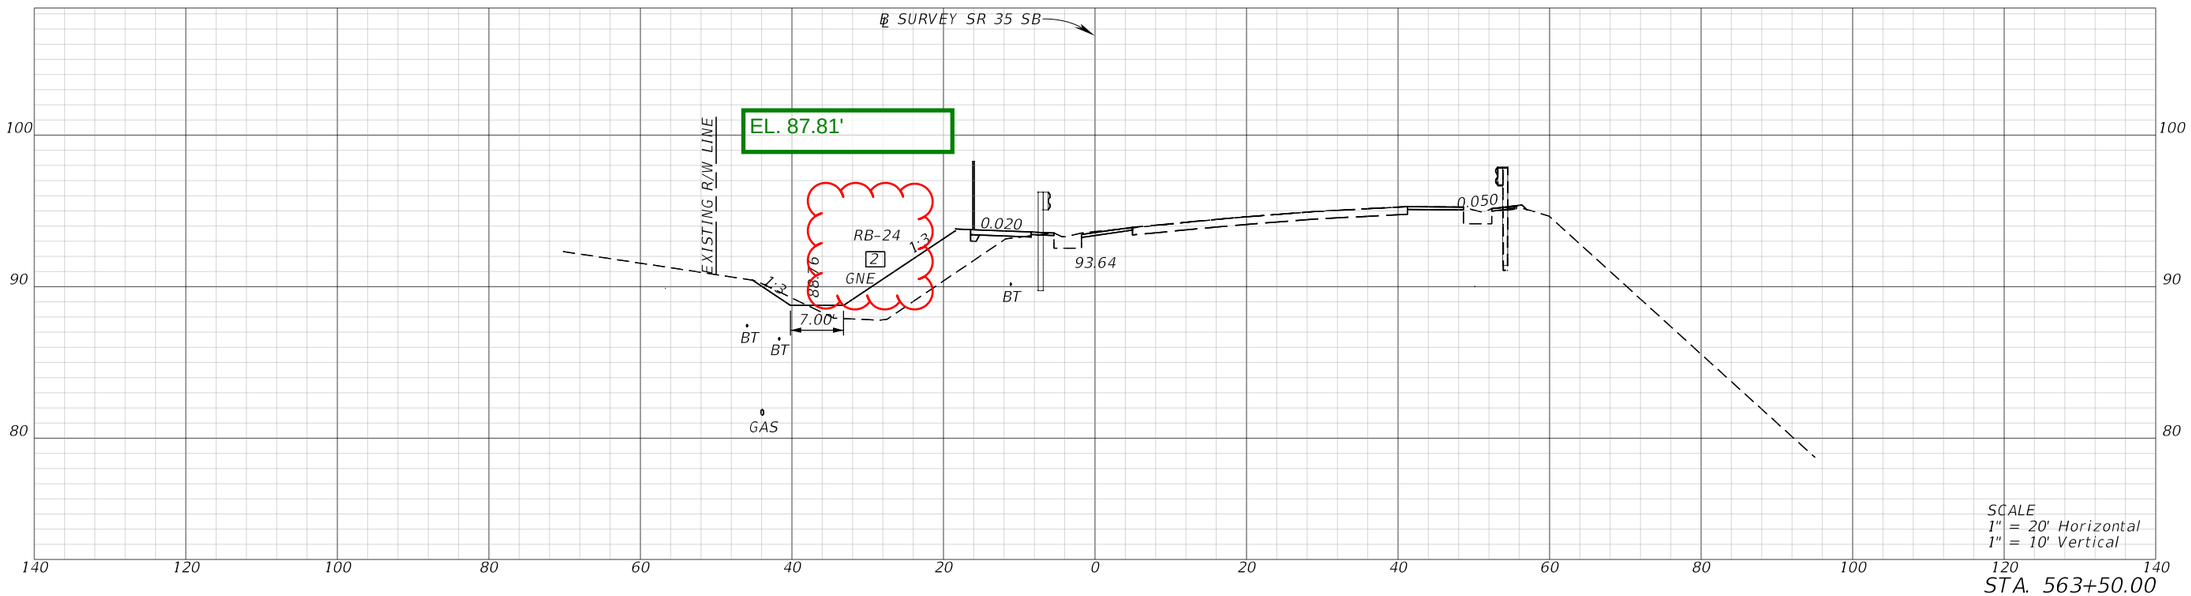


STA. 563+50.00


REVISIONS				ENGINEER OF RECORD	STATE OF FLORIDA DEPARTMENT OF TRANSPORTATION			CROSS SECTIONS (52)	SHEET NO.
DATE	DESCRIPTION	DATE	DESCRIPTION	CODY BAYER, P.E. LICENSE NUMBER: 90812 DRMP, INC. 941 LAKE BALDWIN LANE ORLANDO, FL 32814	ROAD NO.	COUNTY	FINANCIAL PROJECT ID		
					SR 35	HARDEE	446205-1-52-01		

THE OFFICIAL RECORD OF THIS SHEET IS THE ELECTRONIC FILE DIGITALLY SIGNED AND SEALED UNDER RULE 61G15-23.004, F.A.C.

c:\pw_working\drmp01\d0103394\RDXSRD03.dgn : SR 35 SB - 563+50.00 [SHEET]
CKramer 3/30/2026 1:57:56 PM

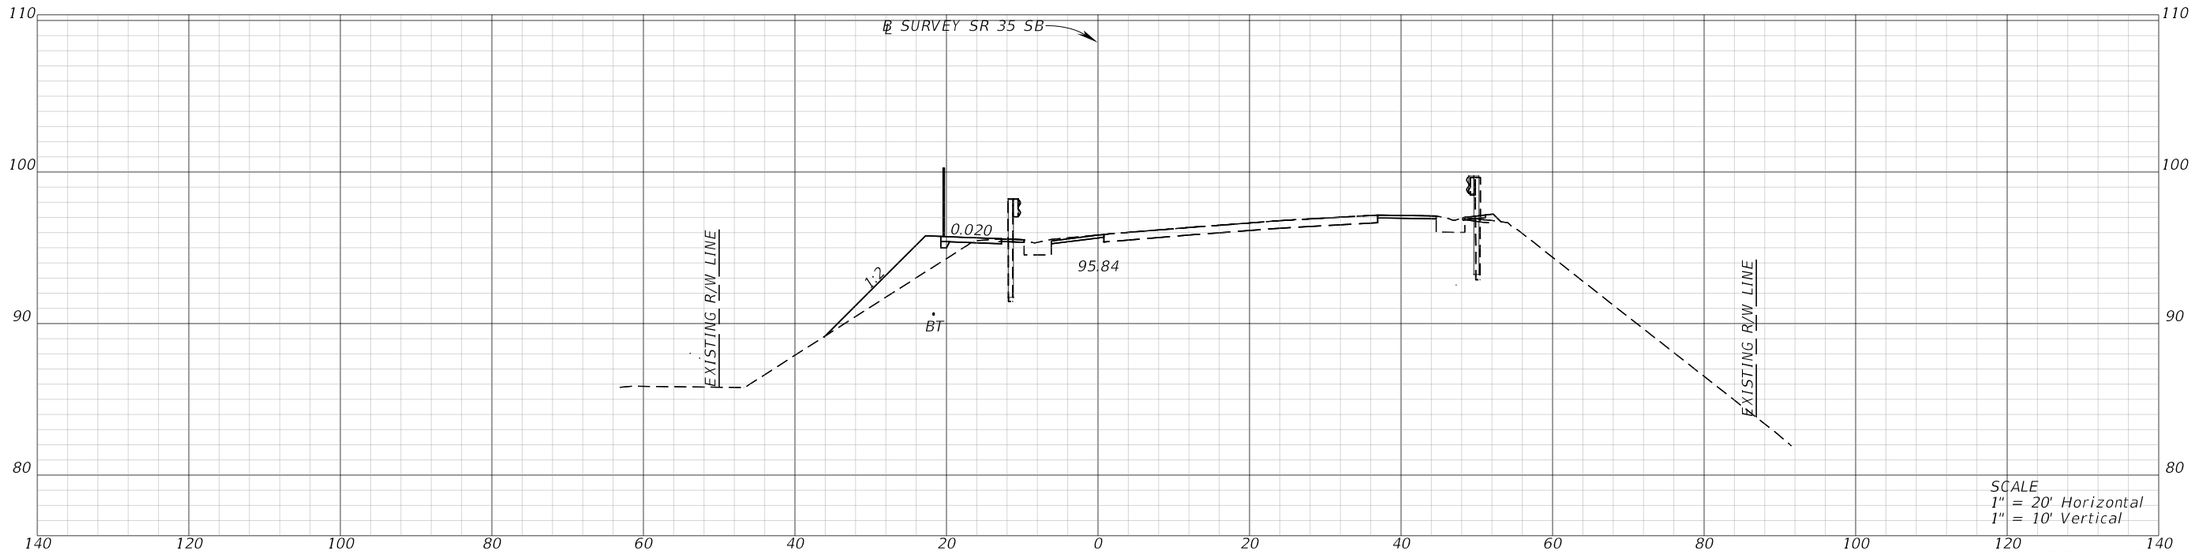

STA. 565+00.00

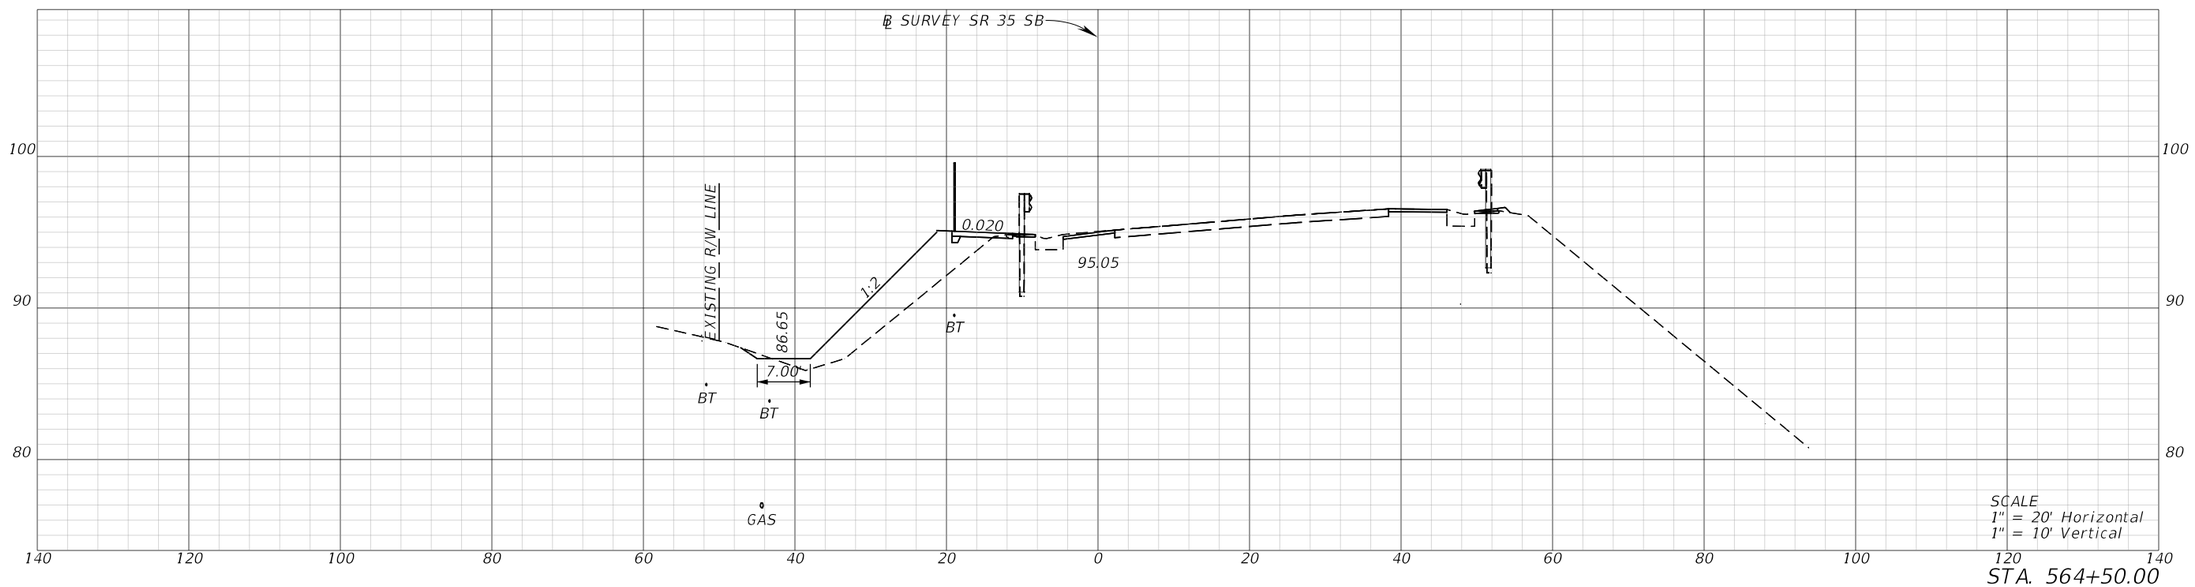


STA. 564+50.00

REVISIONS				ENGINEER OF RECORD	STATE OF FLORIDA DEPARTMENT OF TRANSPORTATION			CROSS SECTIONS (53)	SHEET NO.
DATE	DESCRIPTION	DATE	DESCRIPTION	CODY BAYER, P.E. LICENSE NUMBER: 90812 DRMP, INC. 941 LAKE BALDWIN LANE ORLANDO, FL 32814	ROAD NO.	COUNTY	FINANCIAL PROJECT ID		
					SR 35	HARDEE	446205-1-52-01		

THE OFFICIAL RECORD OF THIS SHEET IS THE ELECTRONIC FILE DIGITALLY SIGNED AND SEALED UNDER RULE 61G15-23.004, F.A.C.

c:\pw_working\drmp01\d0103394\RDXSRD03.dgn : SR 35 SB - 564+50.00 [SHEET]
CKramer 3/30/2026 1:57:58 PM

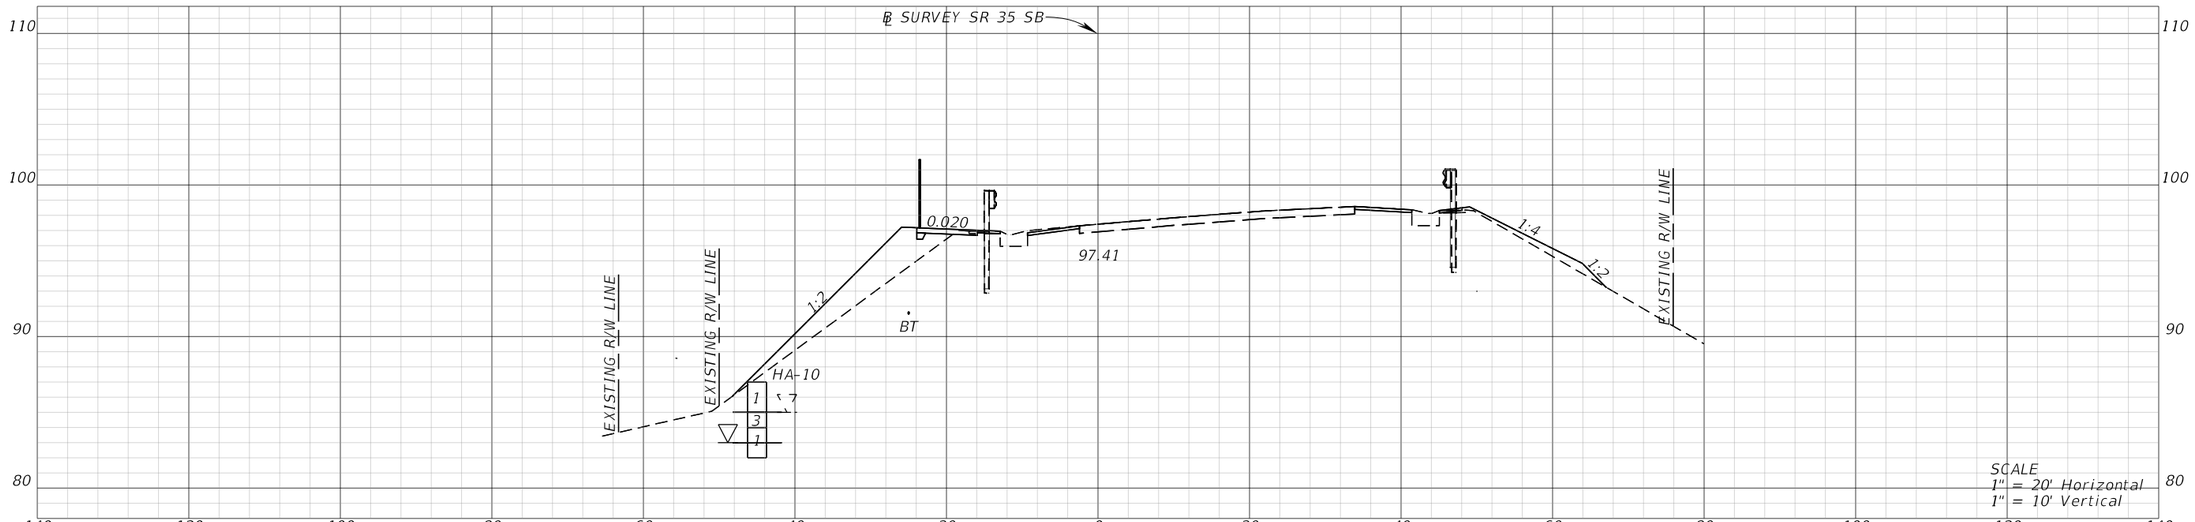

STA. 566+00.00




STA. 565+50.00


REVISIONS				ENGINEER OF RECORD	STATE OF FLORIDA DEPARTMENT OF TRANSPORTATION			CROSS SECTIONS (54)	SHEET NO.
DATE	DESCRIPTION	DATE	DESCRIPTION	CODY BAYER, P.E. LICENSE NUMBER: 90812 DRMP, INC. 941 LAKE BALDWIN LANE ORLANDO, FL 32814	ROAD NO.	COUNTY	FINANCIAL PROJECT ID		
					SR 35	HARDEE	446205-1-52-01		

THE OFFICIAL RECORD OF THIS SHEET IS THE ELECTRONIC FILE DIGITALLY SIGNED AND SEALED UNDER RULE 61G15-23.004, F.A.C.

c:\pw_working\drmp01\d0103394\RDXSRD03.dgn : SR 35 SB - 565+50.00 [SHEET]
CKramer 3/30/2026 1:58:00 PM

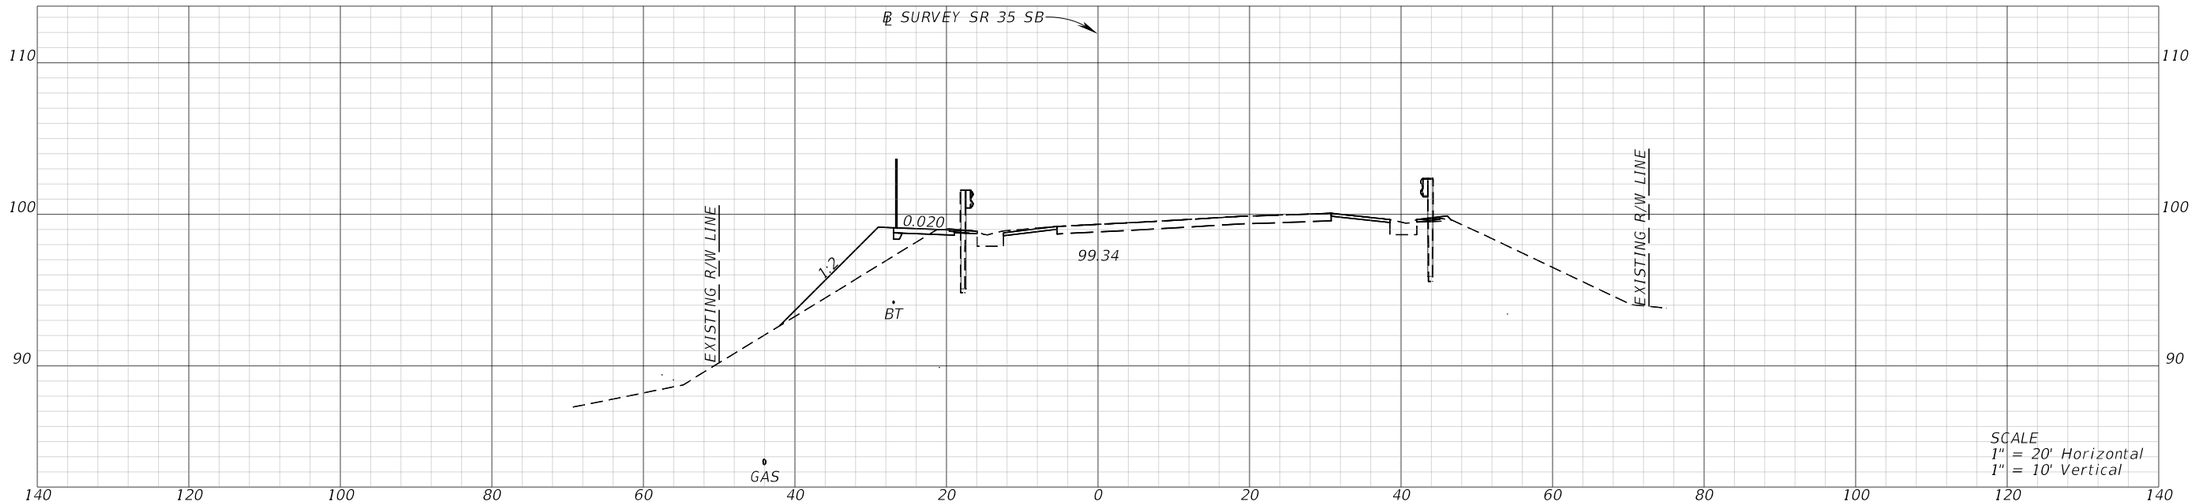


STA. 567+00.00

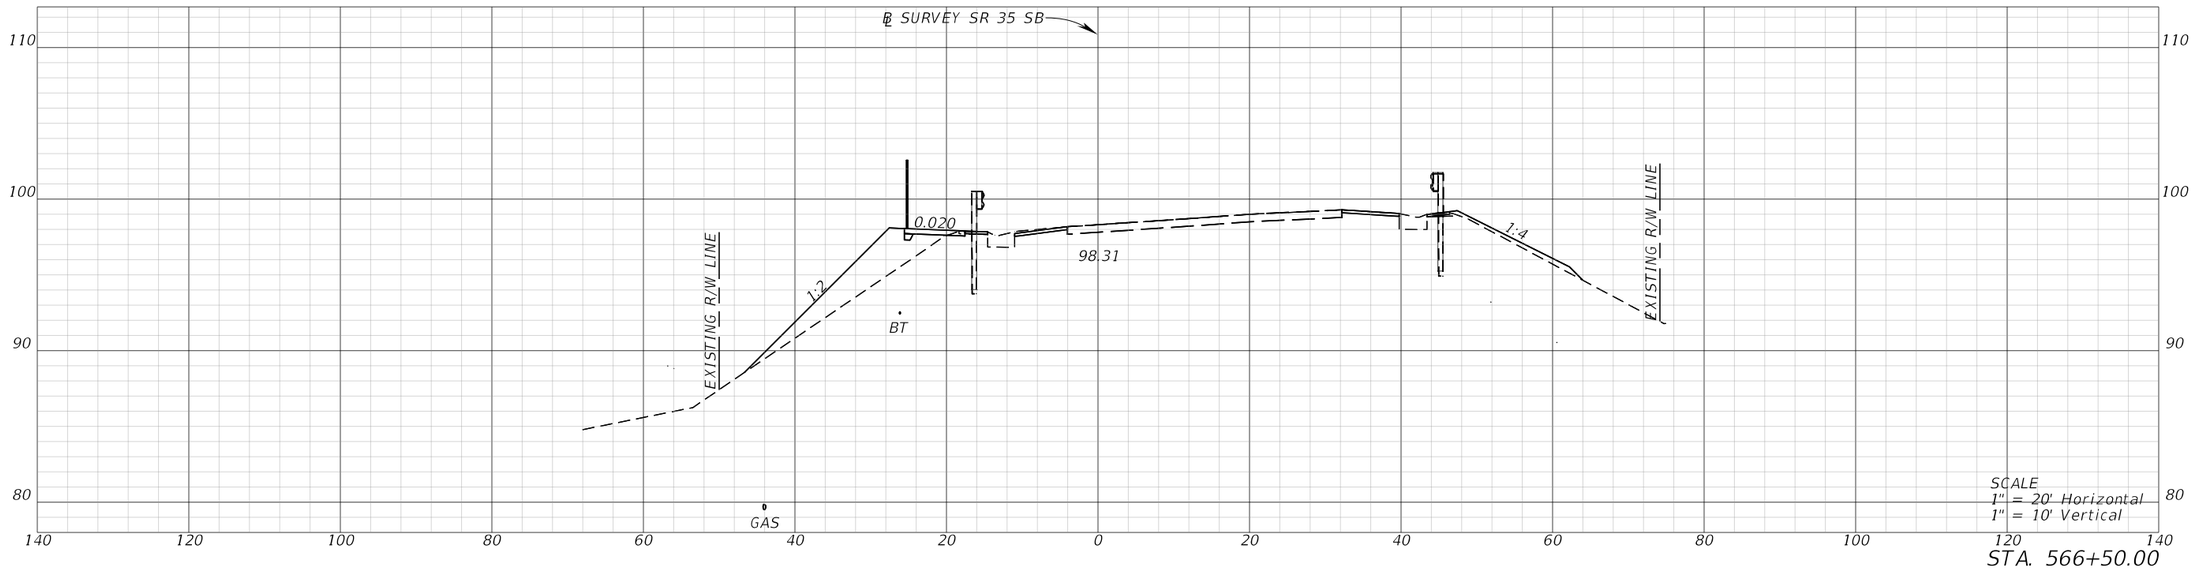


STA. 566+50.00

REVISIONS				ENGINEER OF RECORD	STATE OF FLORIDA DEPARTMENT OF TRANSPORTATION			CROSS SECTIONS (55)	SHEET NO.
DATE	DESCRIPTION	DATE	DESCRIPTION	CODY BAYER, P.E. LICENSE NUMBER: 90812 DRMP, INC. 941 LAKE BALDWIN LANE ORLANDO, FL 32814	ROAD NO.	COUNTY	FINANCIAL PROJECT ID		
					SR 35	HARDEE	446205-1-52-01		


THE OFFICIAL RECORD OF THIS SHEET IS THE ELECTRONIC FILE DIGITALLY SIGNED AND SEALED UNDER RULE 61G15-23.004, F.A.C.

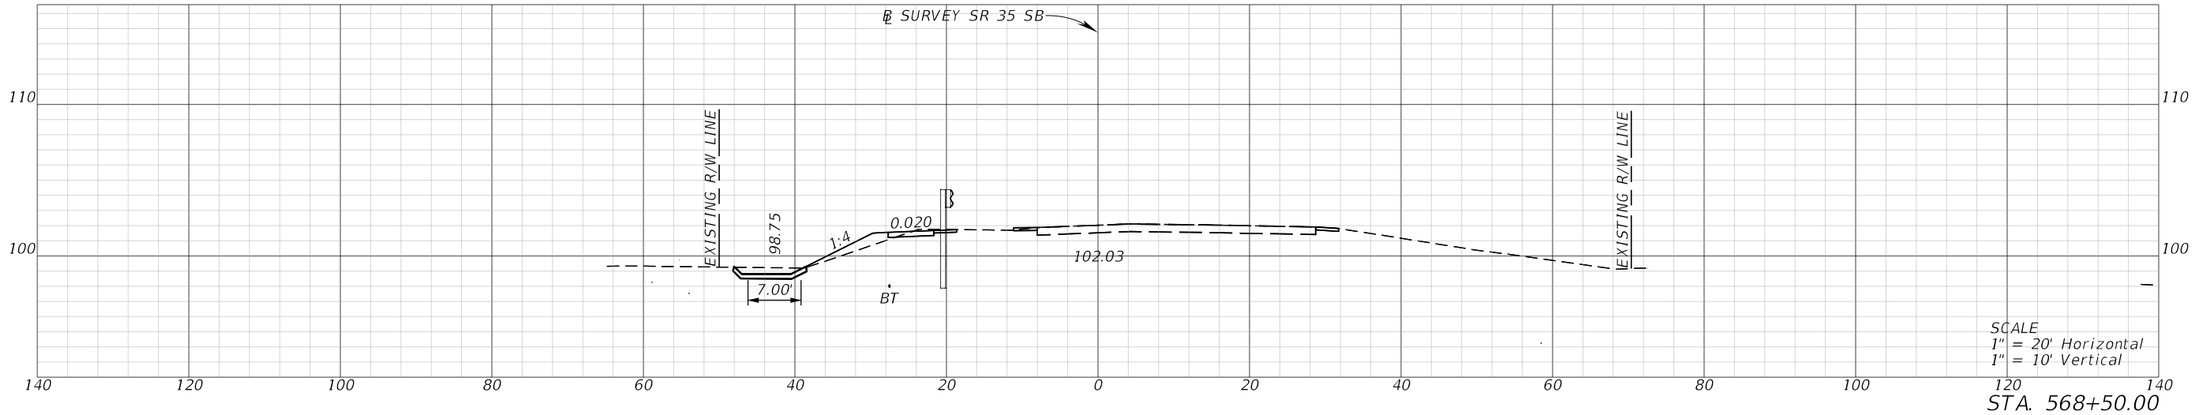

STA. 568+50.00

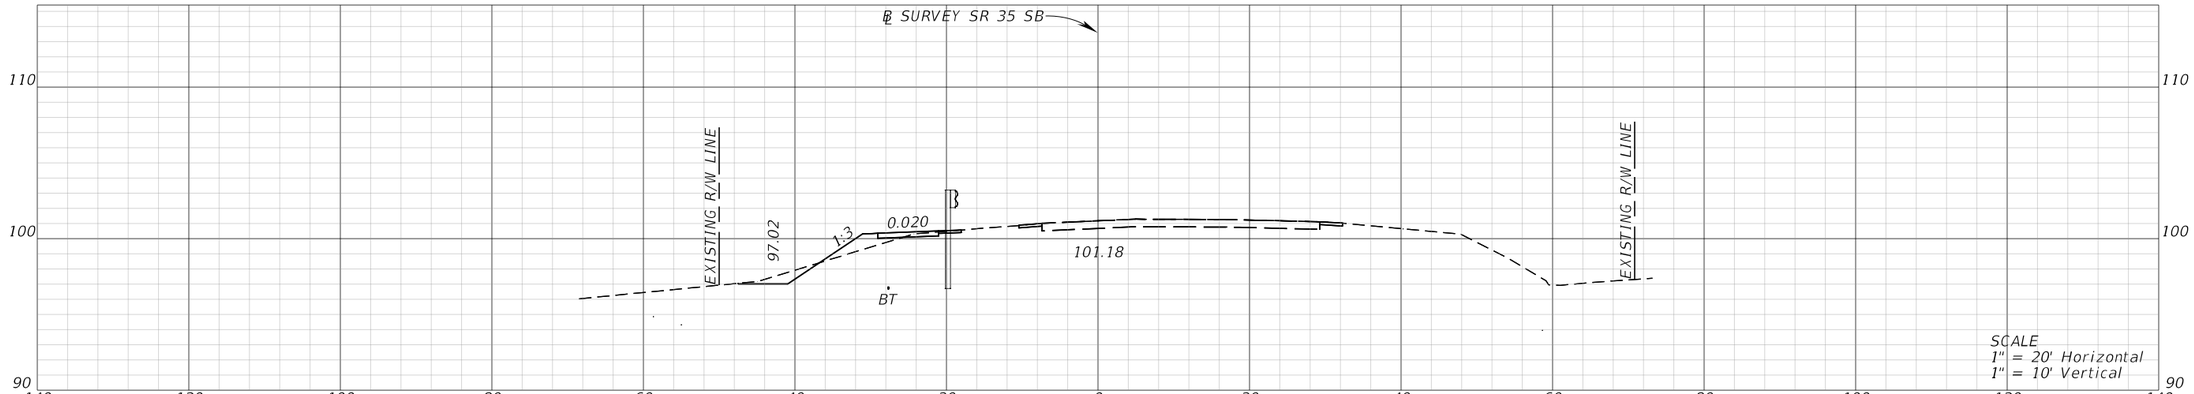

STA. 568+00.00

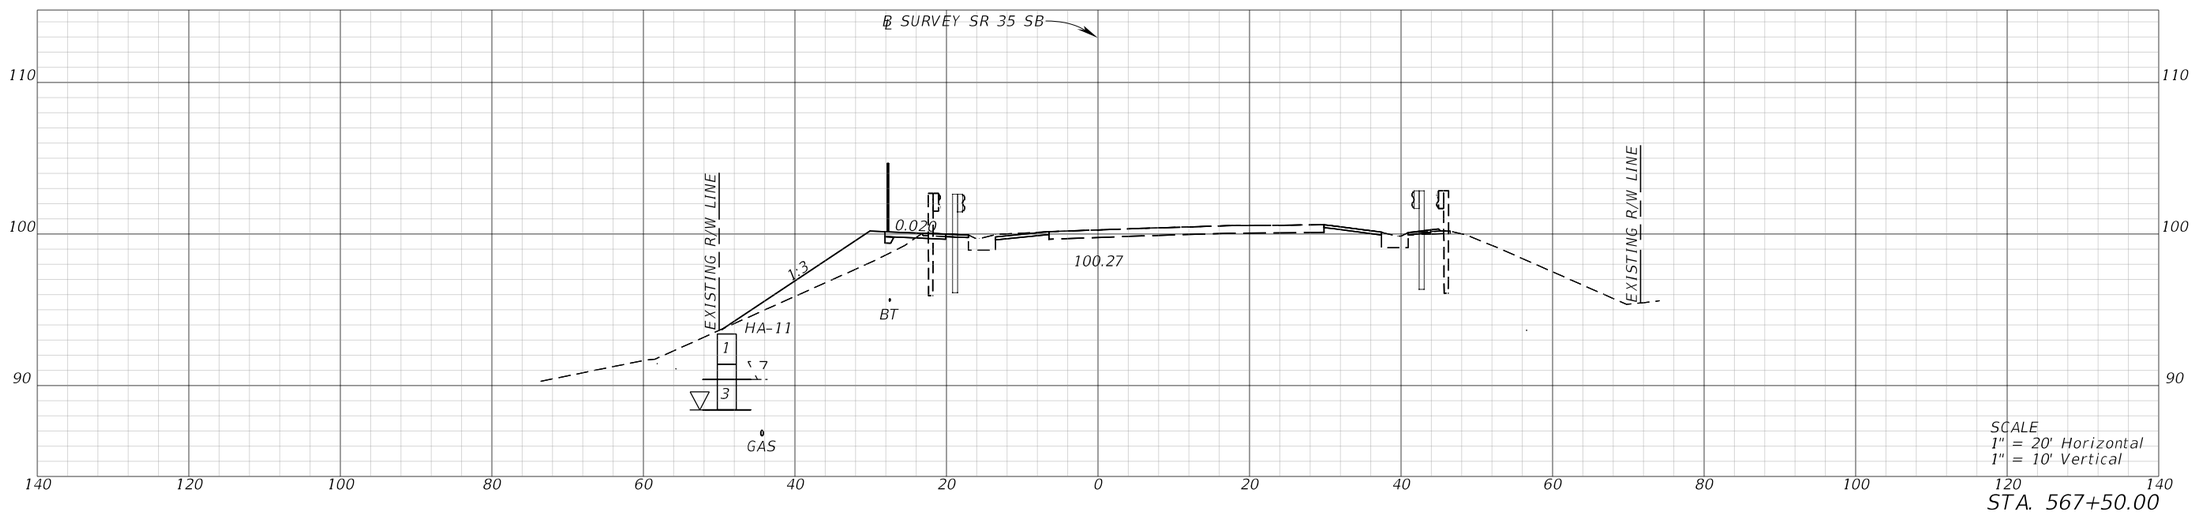


STA. 567+50.00


REVISIONS				ENGINEER OF RECORD	STATE OF FLORIDA DEPARTMENT OF TRANSPORTATION			CROSS SECTIONS (56)	SHEET NO.
DATE	DESCRIPTION	DATE	DESCRIPTION	CODY BAYER, P.E. LICENSE NUMBER: 90812 DRMP, INC. 941 LAKE BALDWIN LANE ORLANDO, FL 32814	ROAD NO.	COUNTY	FINANCIAL PROJECT ID		
					SR 35	HARDEE	446205-1-52-01		

THE OFFICIAL RECORD OF THIS SHEET IS THE ELECTRONIC FILE DIGITALLY SIGNED AND SEALED UNDER RULE 61G15-23.004, F.A.C.


c:\pw_working\drmp01\d0103394\RDXSRD03.dgn : SR 35 SB - 567+50.00 [SHEET]
CKramer 3/30/2026 1:58:04 PM

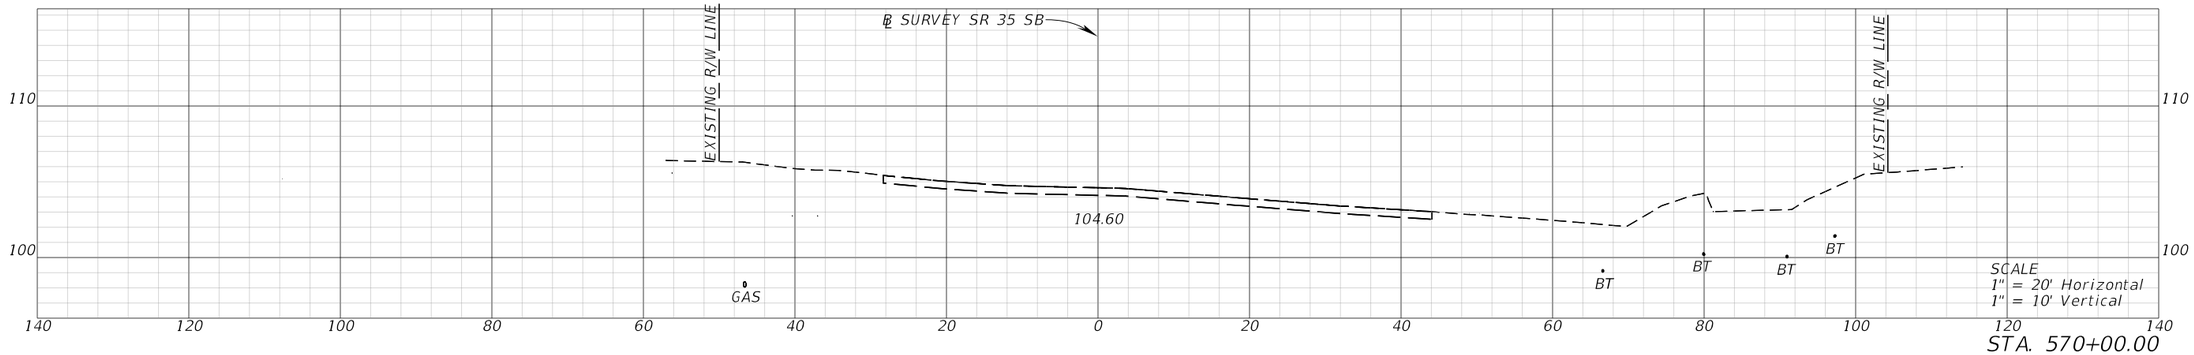

STA. 570+00.00

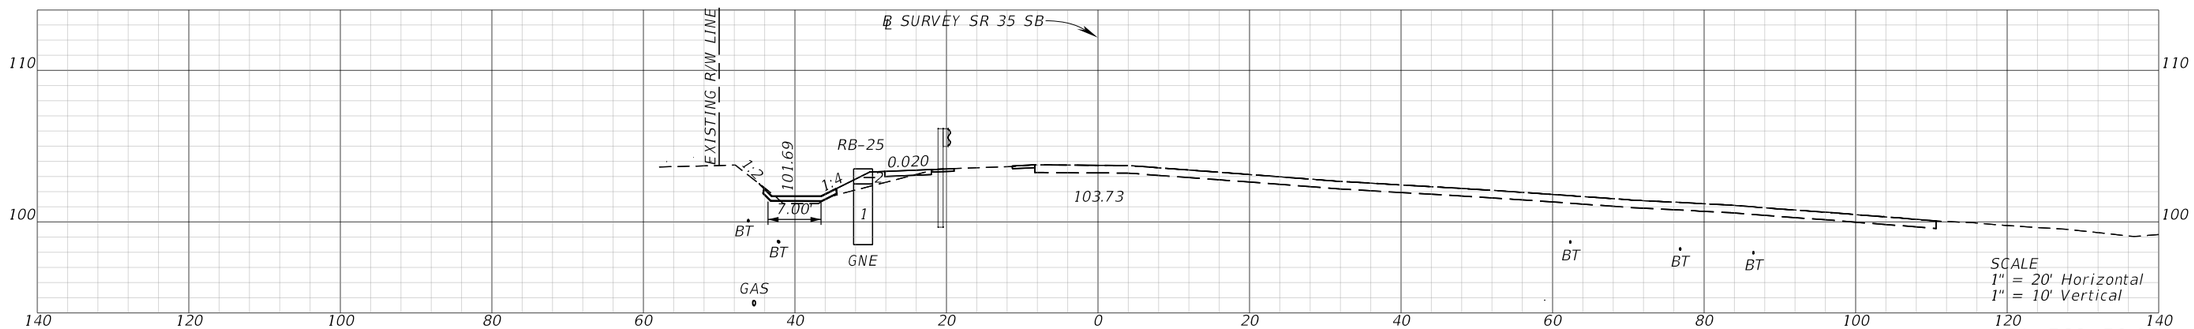

STA. 569+50.00

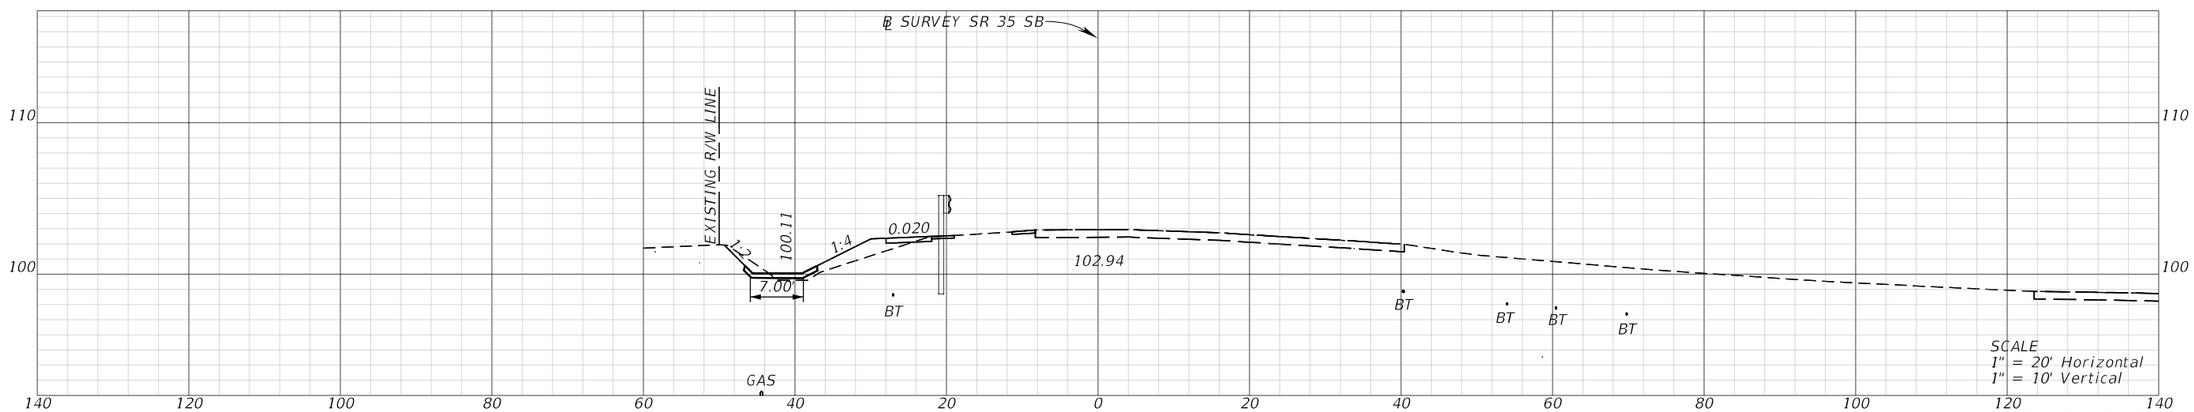


STA. 569+00.00


REVISIONS				ENGINEER OF RECORD	STATE OF FLORIDA DEPARTMENT OF TRANSPORTATION			CROSS SECTIONS (57)	SHEET NO.
DATE	DESCRIPTION	DATE	DESCRIPTION	CODY BAYER, P.E. LICENSE NUMBER: 90812 DRMP, INC. 941 LAKE BALDWIN LANE ORLANDO, FL 32814	ROAD NO.	COUNTY	FINANCIAL PROJECT ID		
					SR 35	HARDEE	446205-1-52-01		

THE OFFICIAL RECORD OF THIS SHEET IS THE ELECTRONIC FILE DIGITALLY SIGNED AND SEALED UNDER RULE 61G15-23.004, F.A.C.


c:\pw_working\drmp01\d0103394\RDXSRD03.dgn : SR 35 SB - 569+00.00 [SHEET]
CKramer 3/30/2026 1:58:06 PM

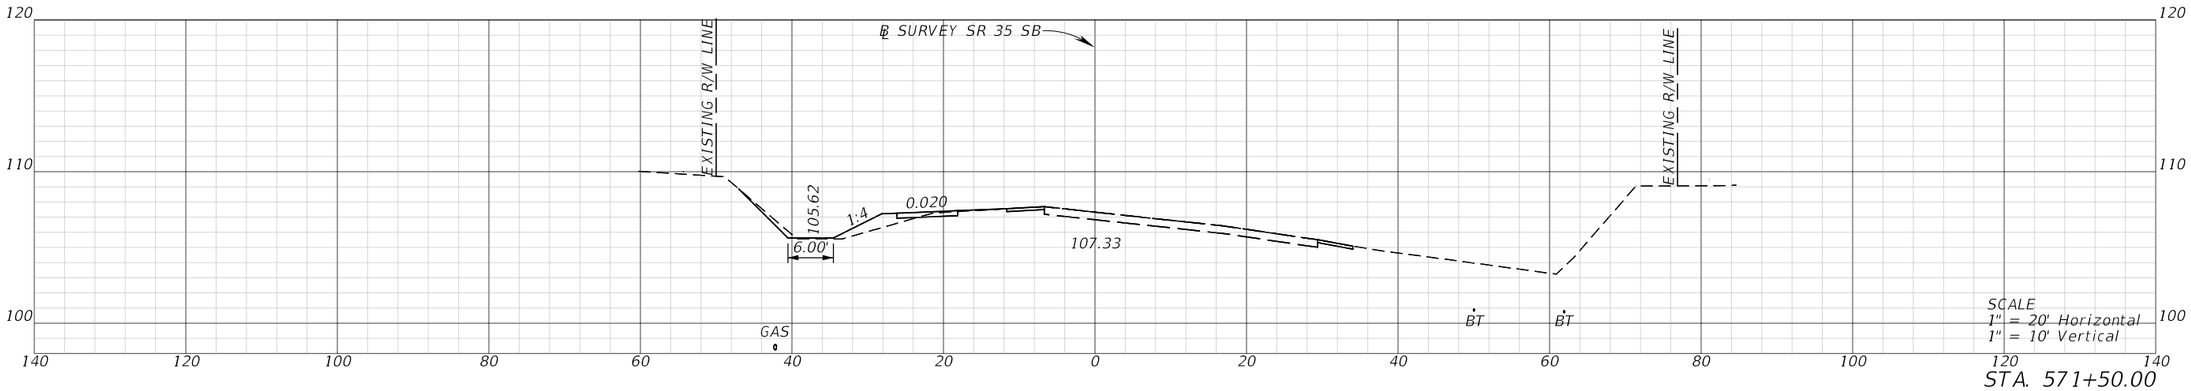

STA. 571+50.00

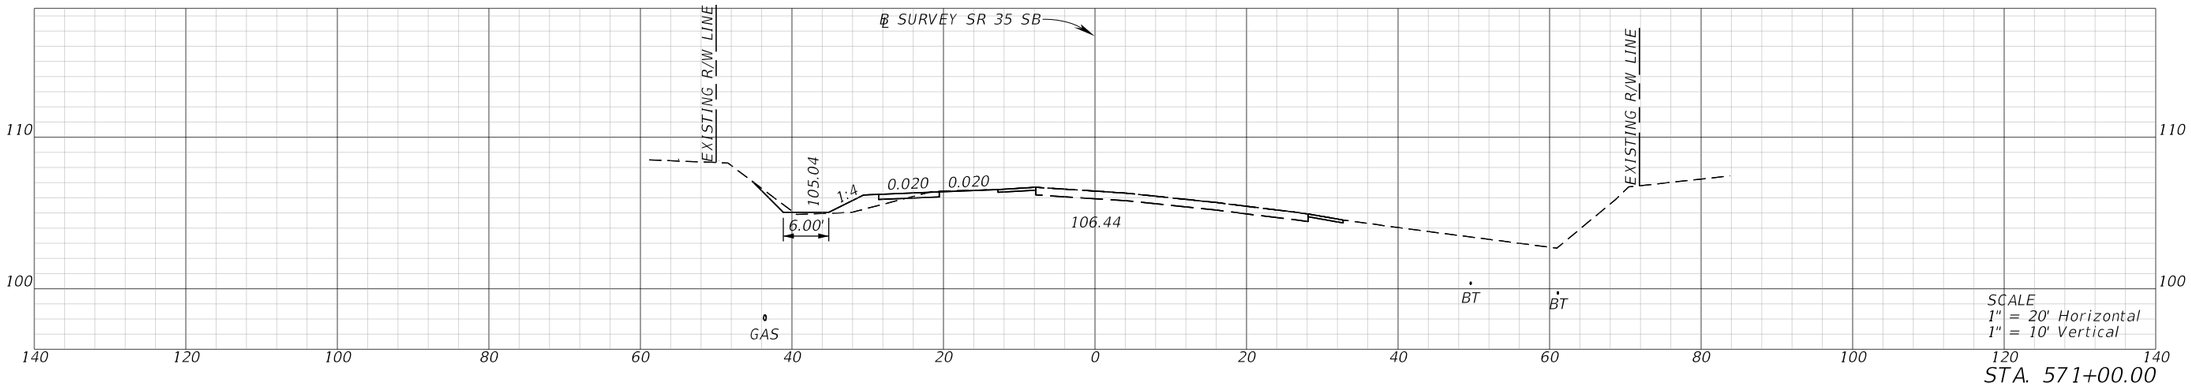

STA. 571+00.00

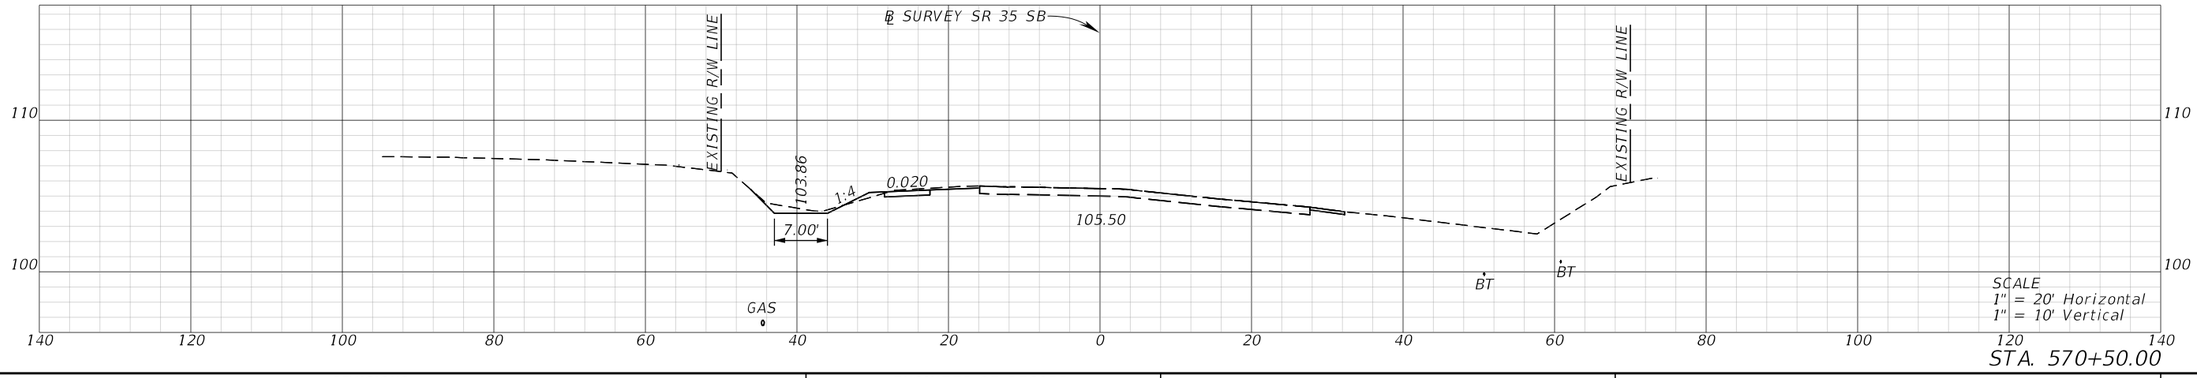

STA. 570+50.00

REVISIONS			
DATE	DESCRIPTION	DATE	DESCRIPTION

ENGINEER OF RECORD

CODY BAYER, P.E.
LICENSE NUMBER: 90812
DRMP, INC.
941 LAKE BALDWIN LANE
ORLANDO, FL 32814

STATE OF FLORIDA
DEPARTMENT OF TRANSPORTATION


ROAD NO.	COUNTY	FINANCIAL PROJECT ID
SR 35	HARDEE	446205-1-52-01

CROSS SECTIONS (58)


SHEET NO.

THE OFFICIAL RECORD OF THIS SHEET IS THE ELECTRONIC FILE DIGITALLY SIGNED AND SEALED UNDER RULE 61G15-23.004, F.A.C.

c:\pw_working\drmp01\d0103394\RDXSRD03.dgn : SR 35 SB - 570+50.00 [SHEET]
CKramer 3/30/2026 1:58:09 PM

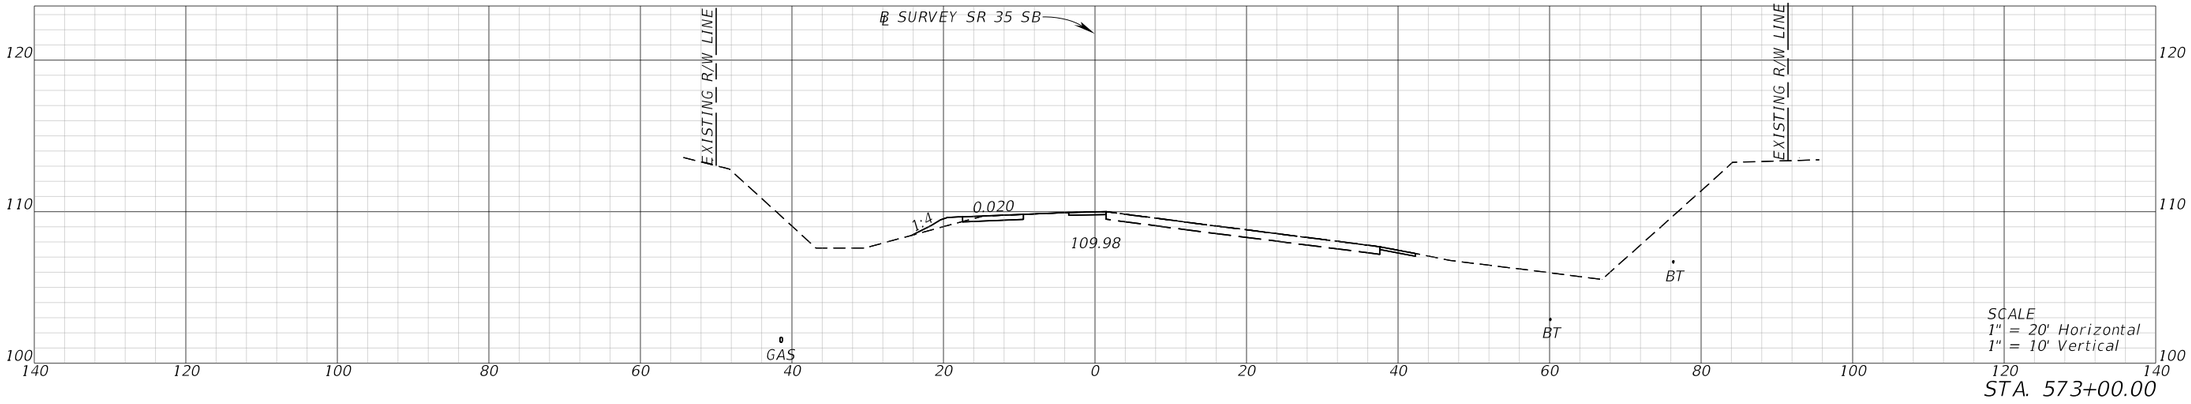


STA. 573+00.00

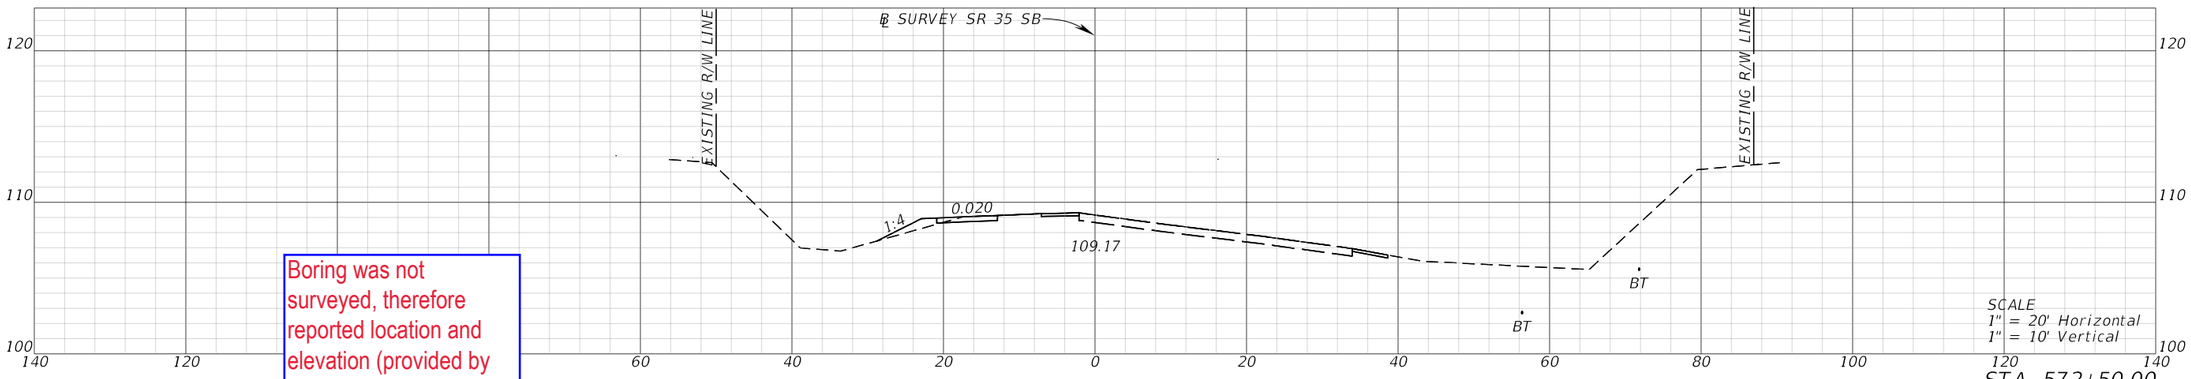

STA. 572+50.00

Boring was not surveyed, therefore reported location and elevation (provided by the designer) based on topo -plan may not be exactly accurate. It may need to be slightly adjusted to match the grade and be shown correctly

EL. 107.1'

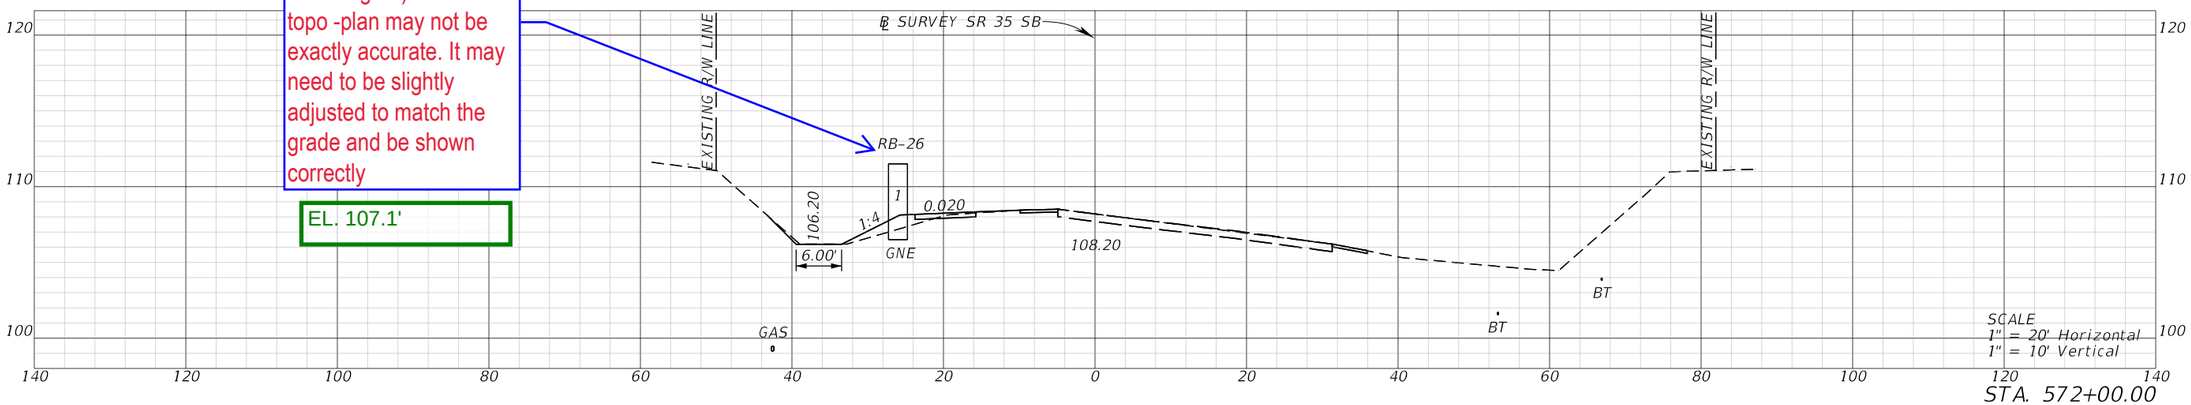

STA. 572+00.00


REVISIONS				ENGINEER OF RECORD	STATE OF FLORIDA DEPARTMENT OF TRANSPORTATION			CROSS SECTIONS (59)	SHEET NO.
DATE	DESCRIPTION	DATE	DESCRIPTION	CODY BAYER, P.E. LICENSE NUMBER: 90812 DRMP, INC. 941 LAKE BALDWIN LANE ORLANDO, FL 32814	ROAD NO.	COUNTY	FINANCIAL PROJECT ID		
					SR 35	HARDEE	446205-1-52-01		

THE OFFICIAL RECORD OF THIS SHEET IS THE ELECTRONIC FILE DIGITALLY SIGNED AND SEALED UNDER RULE 61G15-23.004, F.A.C.


c:\pw_working\drmp01\d0103394\RDXSRD03.dgn : SR 35 SB - 572+00.00 [SHEET]
CKramer 3/30/2026 1:58:11 PM

Boring was not surveyed, therefore reported location and elevation (provided by the designer) based on topo -plan may not be exactly accurate. It may need to be slightly adjusted to match the grade and be shown correctly


EL. 110.4'

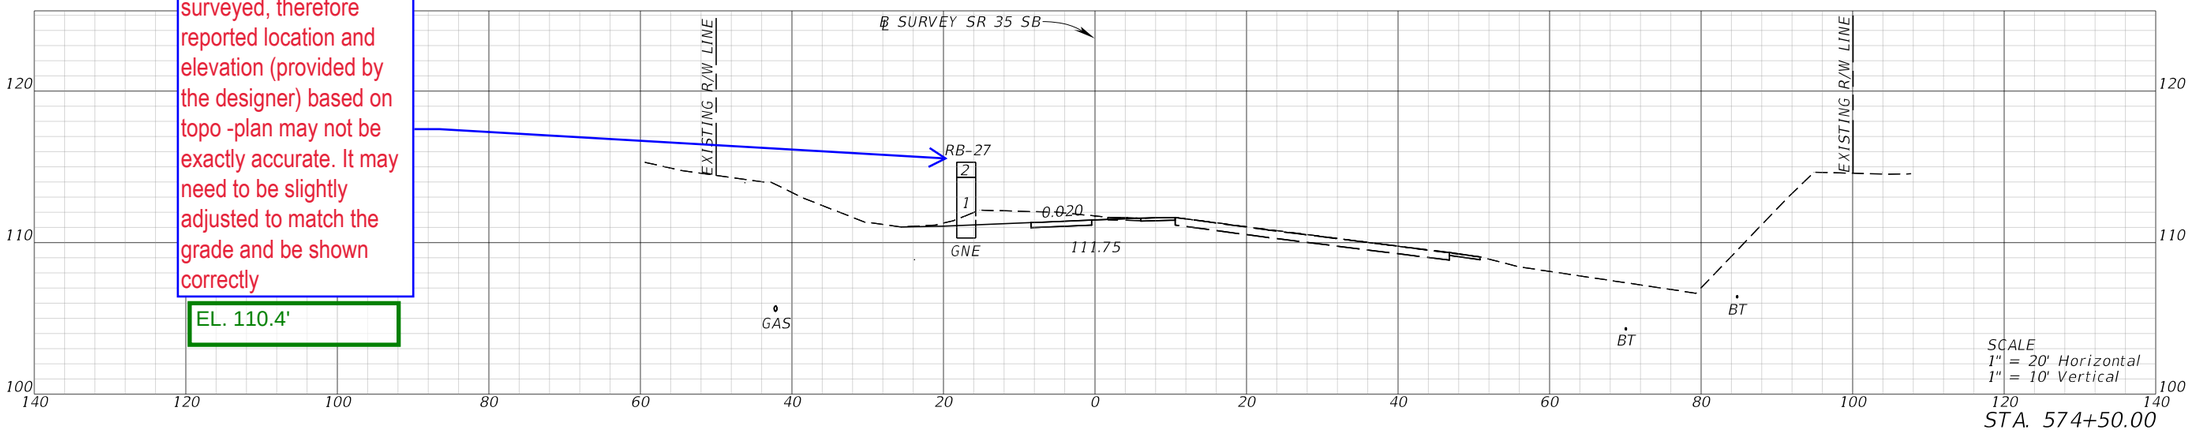

STA. 574+50.00

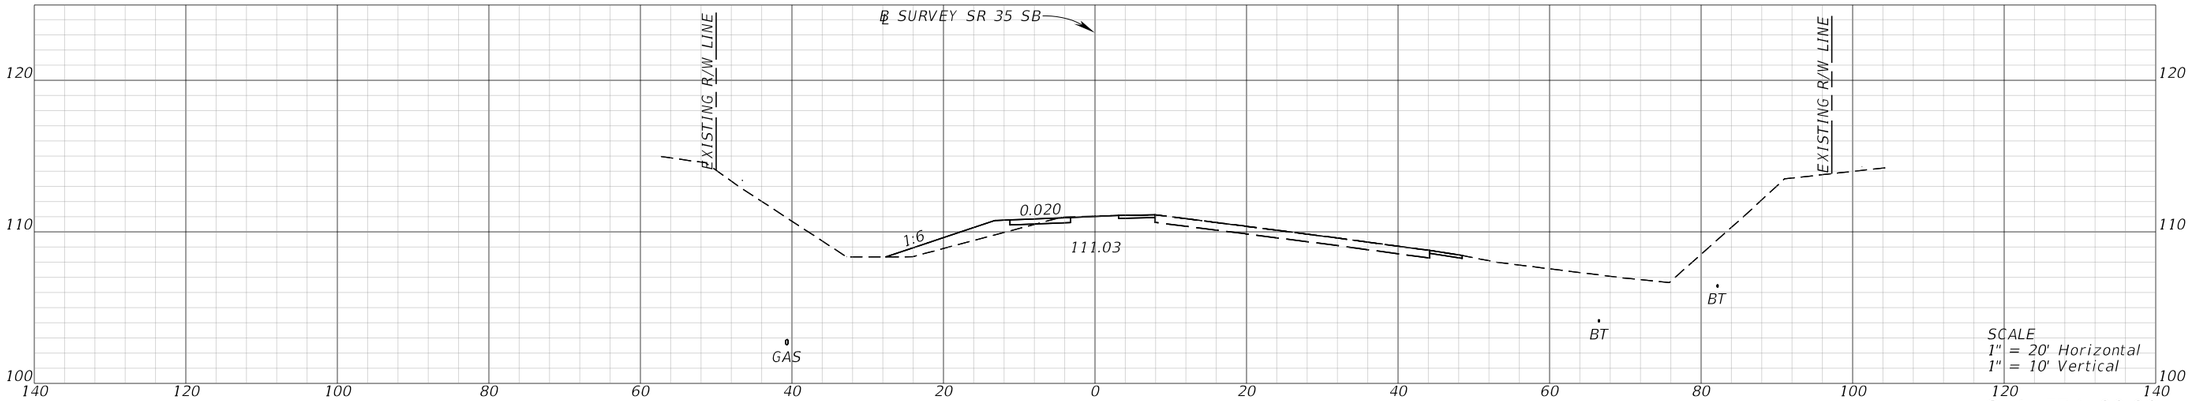


STA. 574+00.00

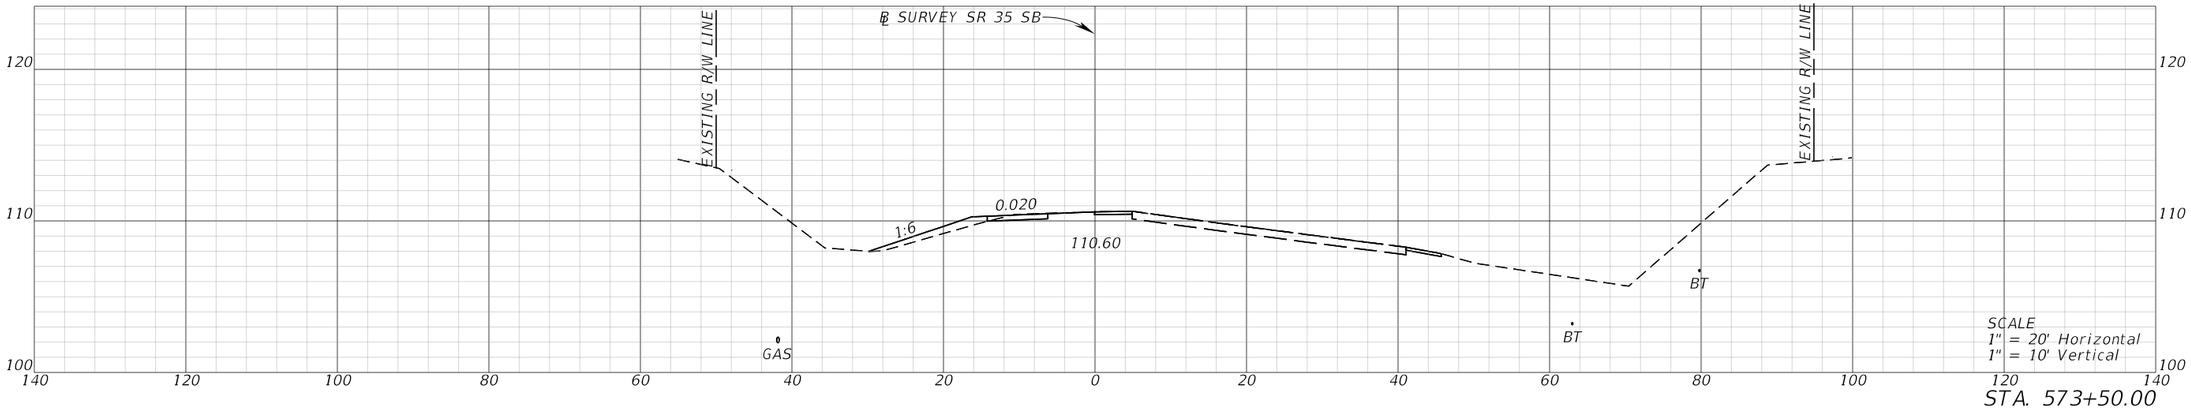


STA. 573+50.00

REVISIONS				ENGINEER OF RECORD	STATE OF FLORIDA DEPARTMENT OF TRANSPORTATION			CROSS SECTIONS (60)	SHEET NO.
DATE	DESCRIPTION	DATE	DESCRIPTION	CODY BAYER, P.E. LICENSE NUMBER: 90812 DRMP, INC. 941 LAKE BALDWIN LANE ORLANDO, FL 32814	ROAD NO.	COUNTY	FINANCIAL PROJECT ID		
					SR 35	HARDEE	446205-1-52-01		


THE OFFICIAL RECORD OF THIS SHEET IS THE ELECTRONIC FILE DIGITALLY SIGNED AND SEALED UNDER RULE 61G15-23.004, F.A.C.

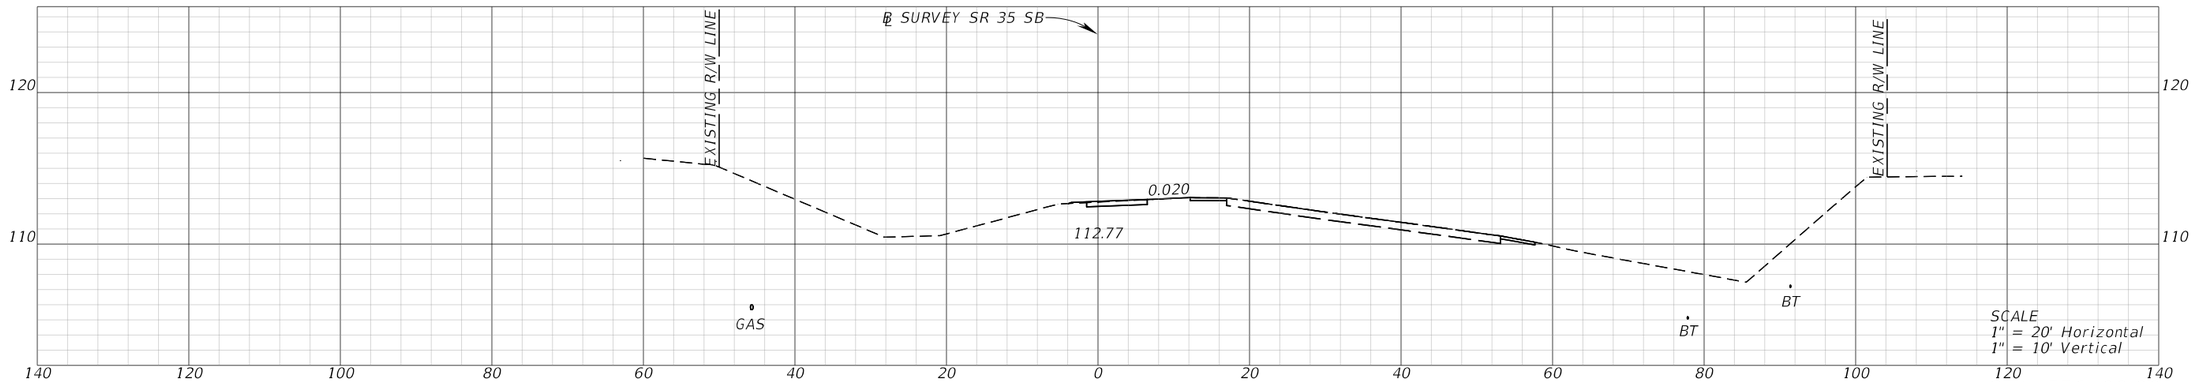

STA. 576+00.00

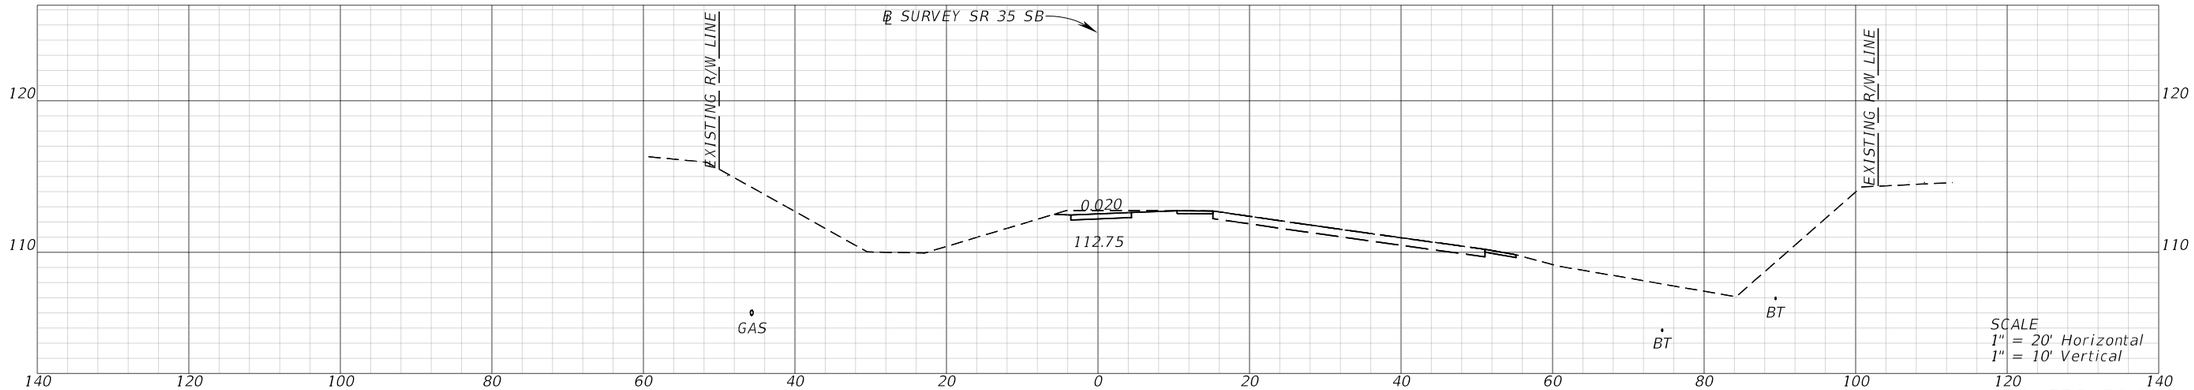


STA. 575+50.00

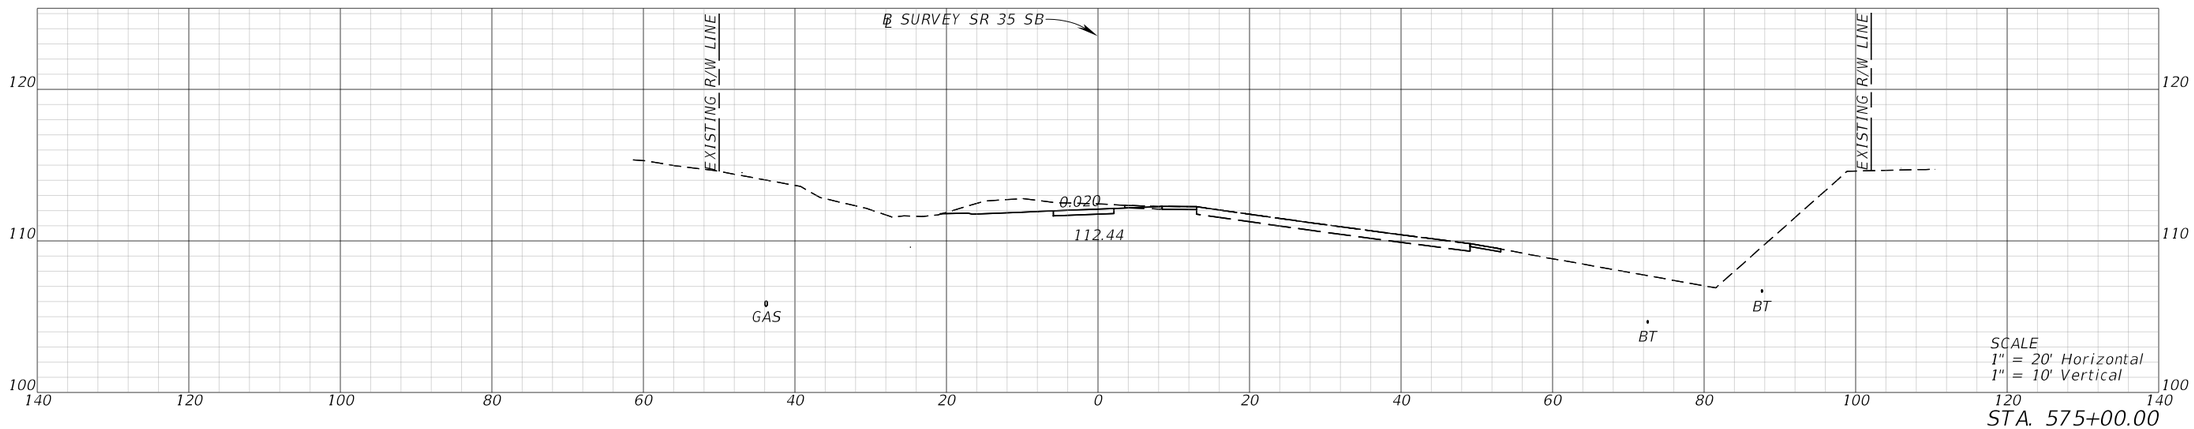

STA. 575+00.00

REVISIONS				ENGINEER OF RECORD	STATE OF FLORIDA DEPARTMENT OF TRANSPORTATION			CROSS SECTIONS (61)	SHEET NO.
DATE	DESCRIPTION	DATE	DESCRIPTION	CODY BAYER, P.E. LICENSE NUMBER: 90812 DRMP, INC. 941 LAKE BALDWIN LANE ORLANDO, FL 32814	ROAD NO.	COUNTY	FINANCIAL PROJECT ID		
					SR 35	HARDEE	446205-1-52-01		


THE OFFICIAL RECORD OF THIS SHEET IS THE ELECTRONIC FILE DIGITALLY SIGNED AND SEALED UNDER RULE 61G15-23.004, F.A.C.

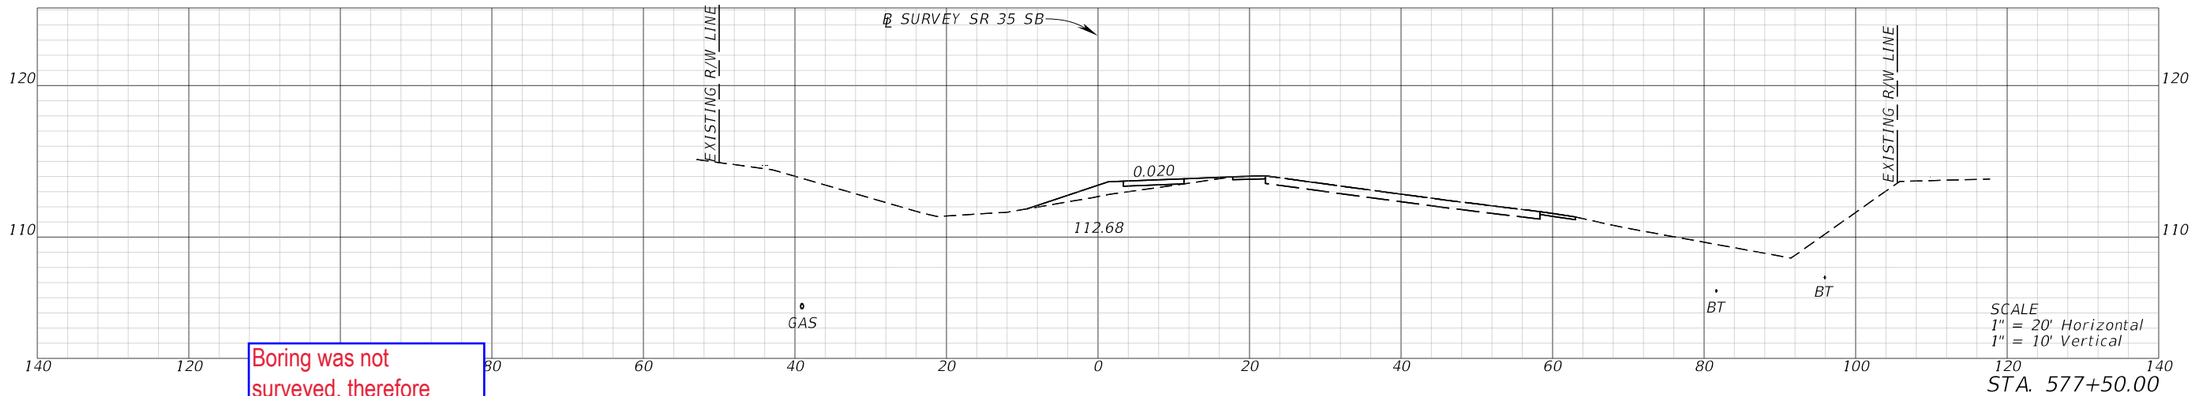


STA. 577+50.00

Boring was not surveyed, therefore reported location and elevation (provided by the designer) based on topo -plan may not be exactly accurate. It may need to be slightly adjusted to match the grade and be shown correctly

EL. 111.67'

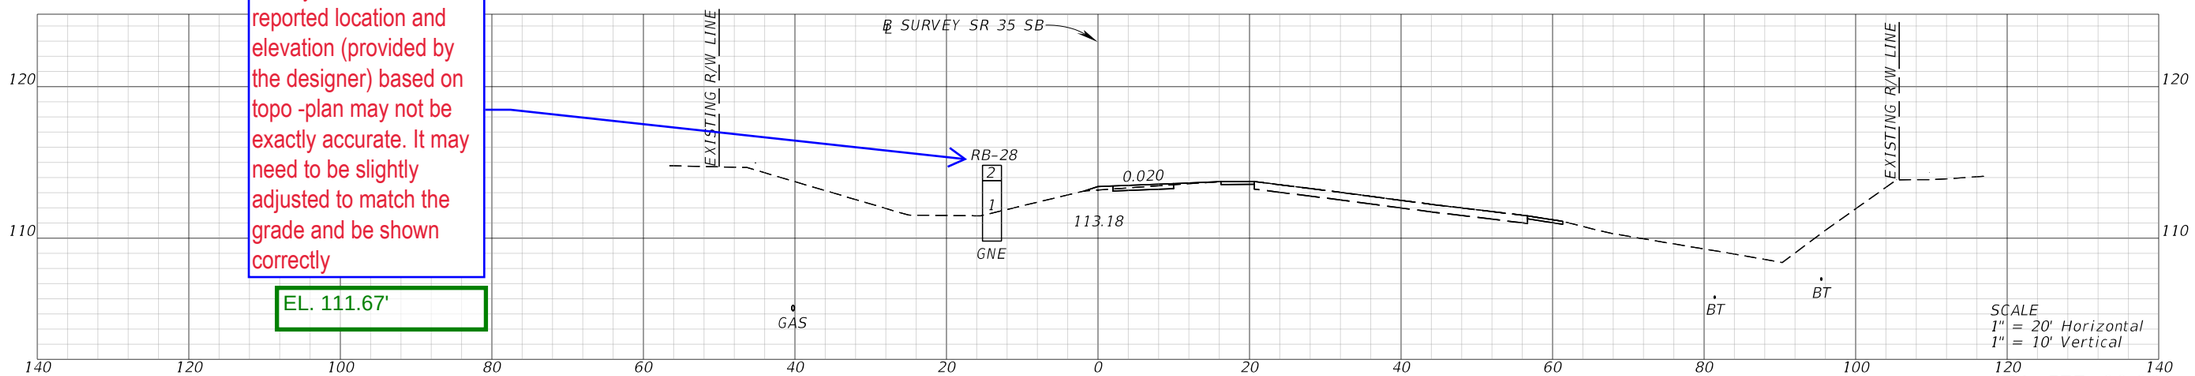

STA. 577+00.00

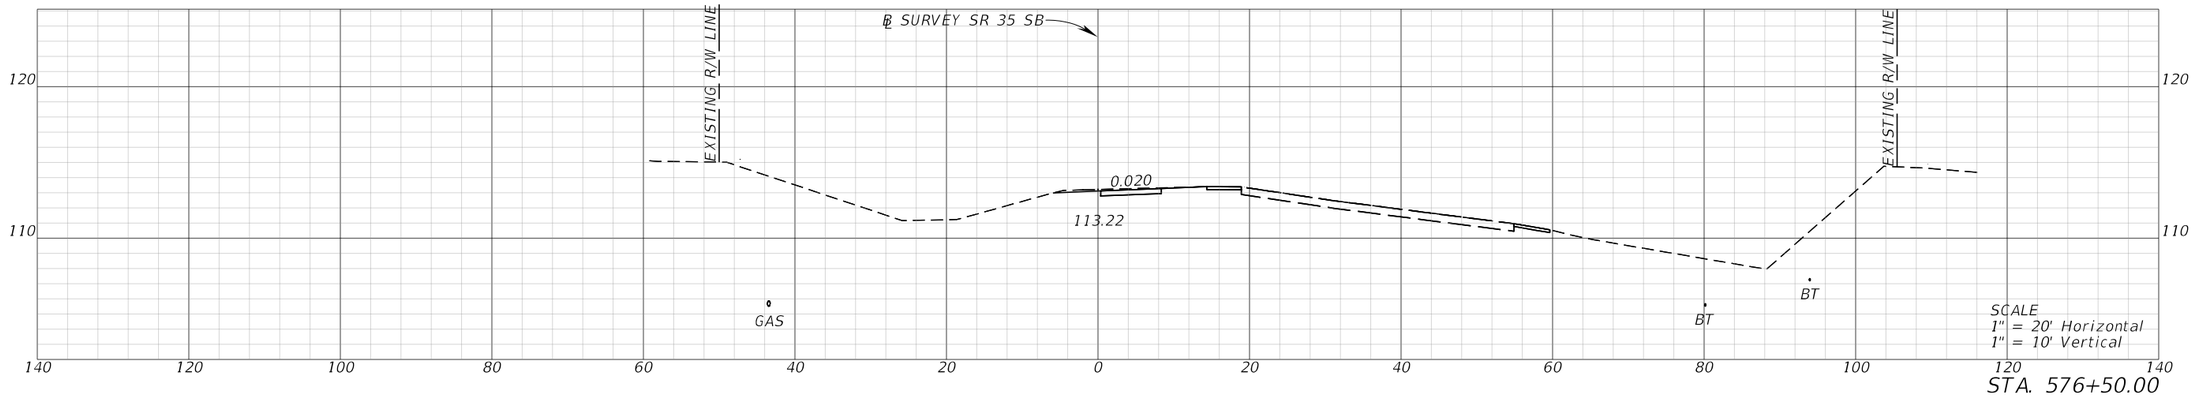


STA. 576+50.00


REVISIONS				ENGINEER OF RECORD	STATE OF FLORIDA DEPARTMENT OF TRANSPORTATION			CROSS SECTIONS (62)	SHEET NO.
DATE	DESCRIPTION	DATE	DESCRIPTION	CODY BAYER, P.E. LICENSE NUMBER: 90812 DRMP, INC. 941 LAKE BALDWIN LANE ORLANDO, FL 32814	ROAD NO.	COUNTY	FINANCIAL PROJECT ID		
					SR 35	HARDEE	446205-1-52-01		

THE OFFICIAL RECORD OF THIS SHEET IS THE ELECTRONIC FILE DIGITALLY SIGNED AND SEALED UNDER RULE 61G15-23.004, F.A.C.


c:\pw_working\drmp01\d0103394\RDXSRD03.dgn : SR 35 SB - 576+50.00 [SHEET]
CKramer 3/30/2026 1:58:17 PM

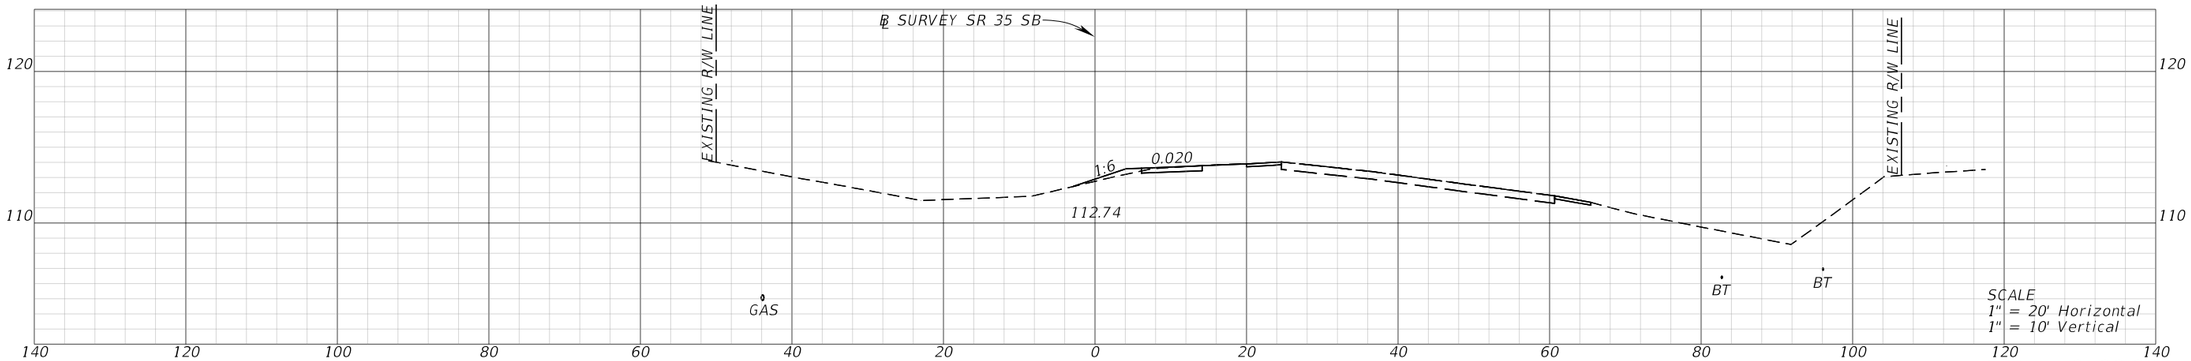

STA. 579+00.00

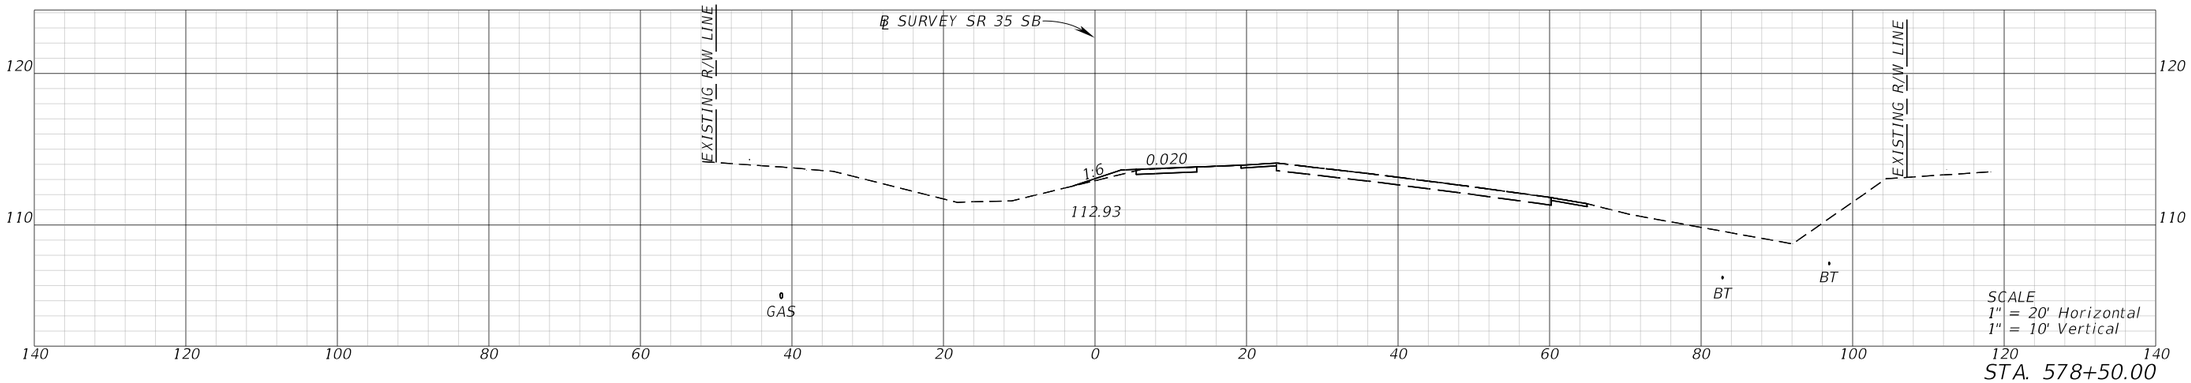


STA. 578+50.00

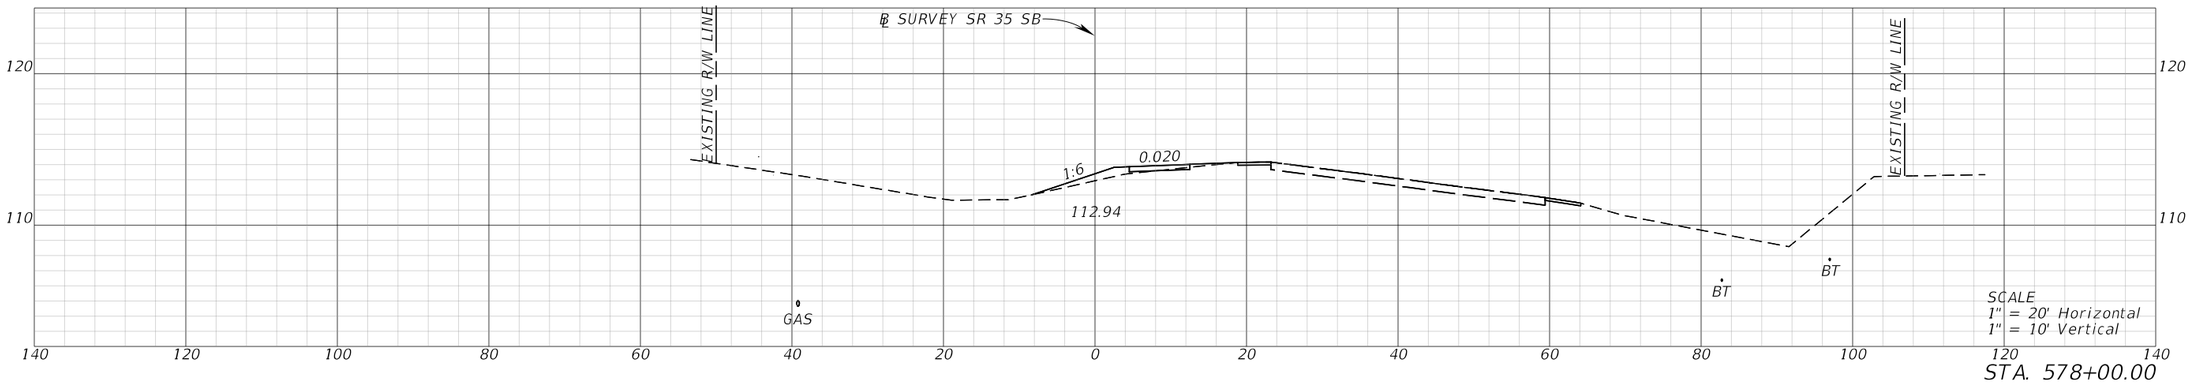


STA. 578+00.00

REVISIONS				ENGINEER OF RECORD	STATE OF FLORIDA DEPARTMENT OF TRANSPORTATION			CROSS SECTIONS (63)	SHEET NO.
DATE	DESCRIPTION	DATE	DESCRIPTION	CODY BAYER, P.E. LICENSE NUMBER: 90812 DRMP, INC. 941 LAKE BALDWIN LANE ORLANDO, FL 32814	ROAD NO.	COUNTY	FINANCIAL PROJECT ID		
					SR 35	HARDEE	446205-1-52-01		

THE OFFICIAL RECORD OF THIS SHEET IS THE ELECTRONIC FILE DIGITALLY SIGNED AND SEALED UNDER RULE 61G15-23.004, F.A.C.

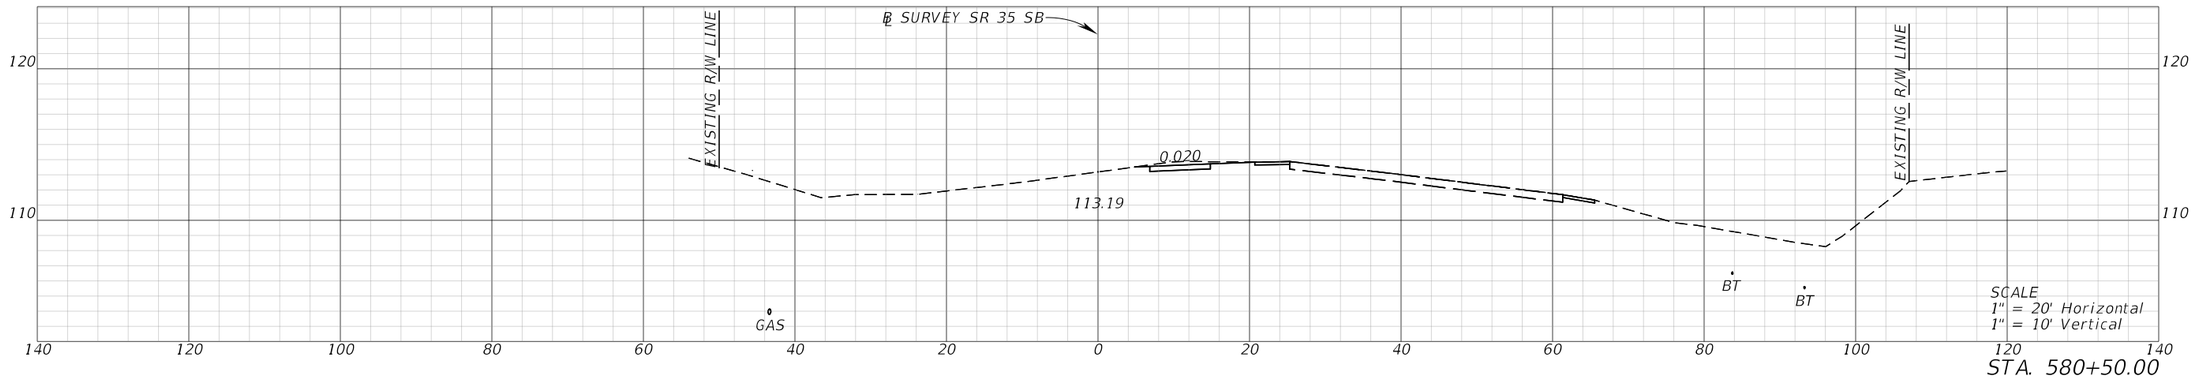


STA. 580+50.00

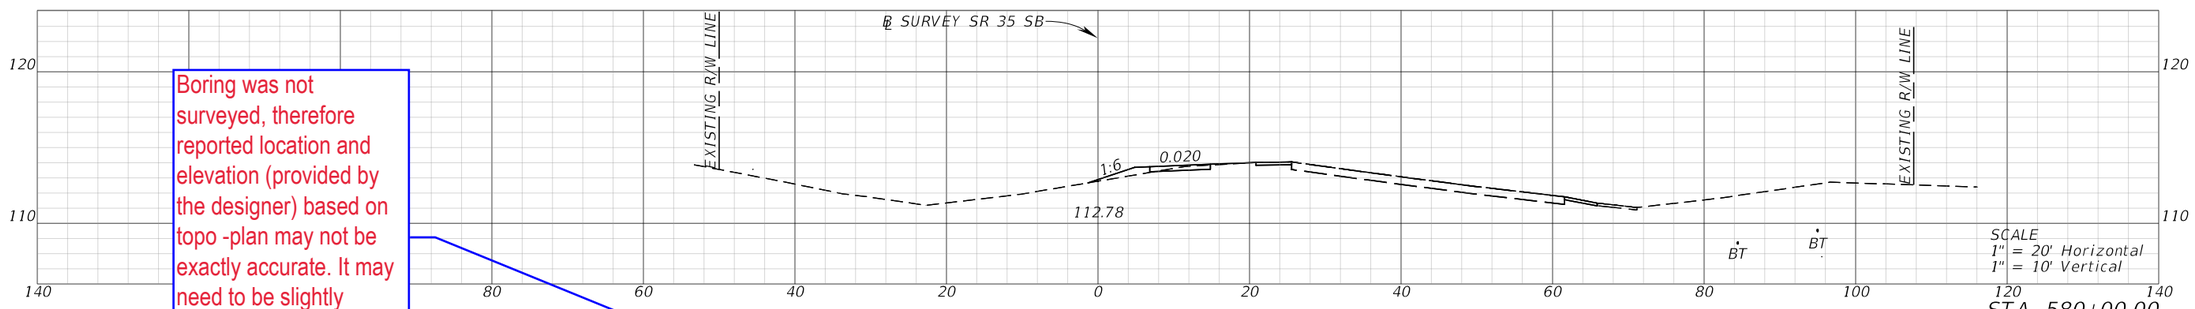

STA. 580+00.00

Boring was not surveyed, therefore reported location and elevation (provided by the designer) based on topo -plan may not be exactly accurate. It may need to be slightly adjusted to match the grade and be shown correctly

EL. 112.17'

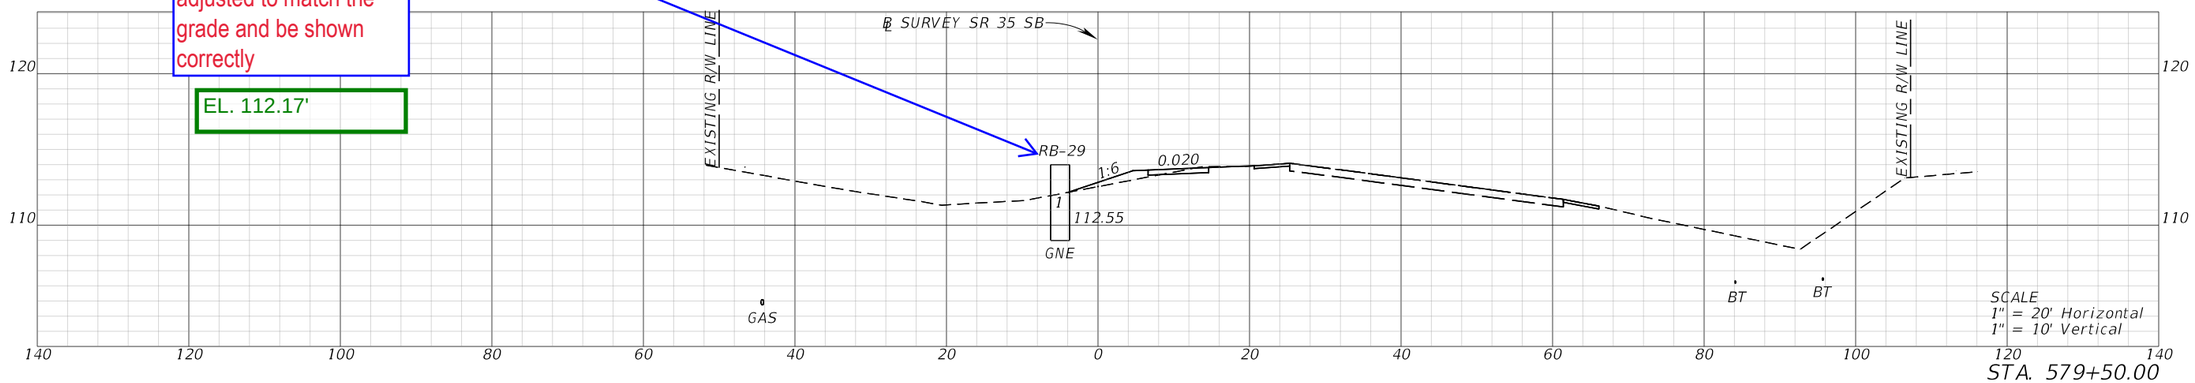


STA. 579+50.00

REVISIONS				ENGINEER OF RECORD	STATE OF FLORIDA DEPARTMENT OF TRANSPORTATION			CROSS SECTIONS (64)	SHEET NO.
DATE	DESCRIPTION	DATE	DESCRIPTION	CODY BAYER, P.E. LICENSE NUMBER: 90812 DRMP, INC. 941 LAKE BALDWIN LANE ORLANDO, FL 32814	ROAD NO.	COUNTY	FINANCIAL PROJECT ID		
					SR 35	HARDEE	446205-1-52-01		


THE OFFICIAL RECORD OF THIS SHEET IS THE ELECTRONIC FILE DIGITALLY SIGNED AND SEALED UNDER RULE 61G15-23.004, F.A.C.

Boring was not surveyed, therefore reported location and elevation (provided by the designer) based on topo -plan may not be exactly accurate. It may need to be slightly adjusted to match the grade and be shown correctly


EL. 110.98'

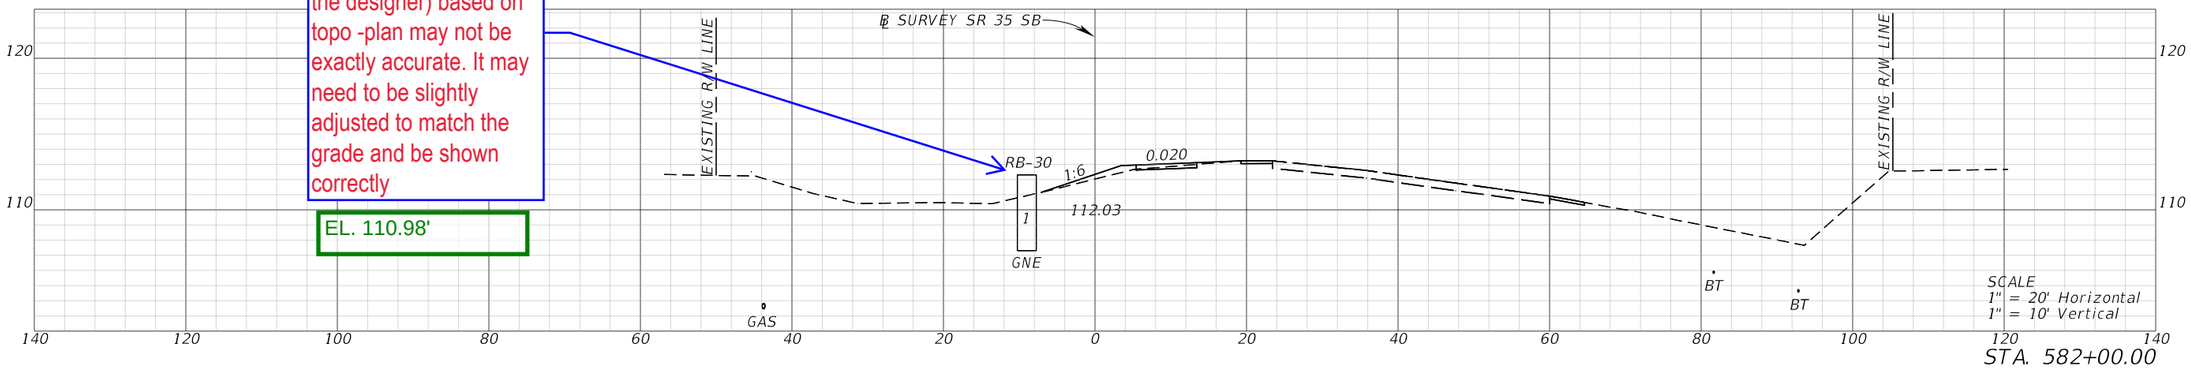

STA. 582+00.00

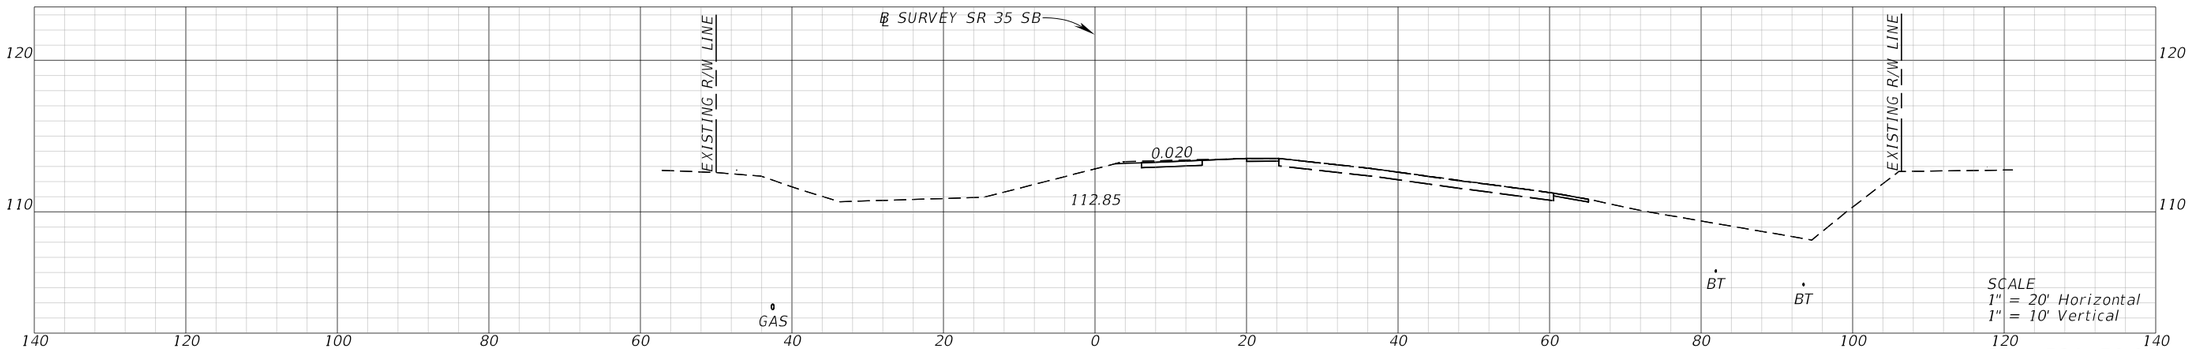


STA. 581+50.00

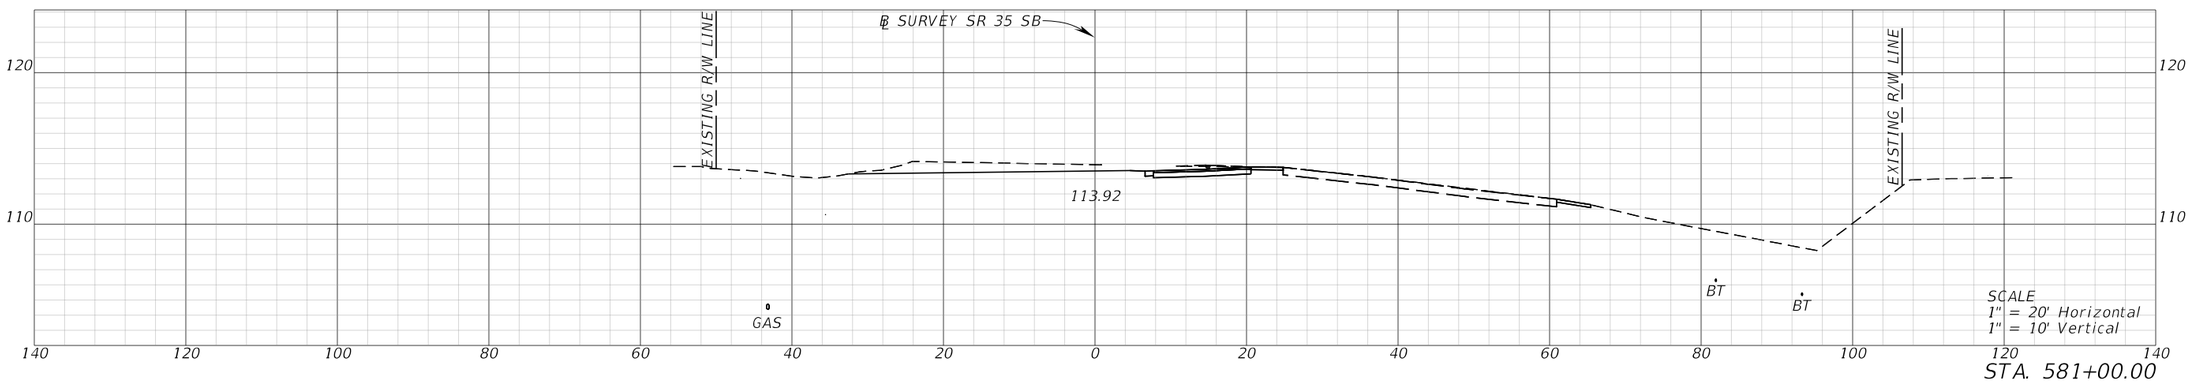


STA. 581+00.00

REVISIONS				ENGINEER OF RECORD	STATE OF FLORIDA DEPARTMENT OF TRANSPORTATION			CROSS SECTIONS (65)	SHEET NO.
DATE	DESCRIPTION	DATE	DESCRIPTION	CODY BAYER, P.E. LICENSE NUMBER: 90812 DRMP, INC. 941 LAKE BALDWIN LANE ORLANDO, FL 32814	ROAD NO.	COUNTY	FINANCIAL PROJECT ID		
					SR 35	HARDEE	446205-1-52-01		


THE OFFICIAL RECORD OF THIS SHEET IS THE ELECTRONIC FILE DIGITALLY SIGNED AND SEALED UNDER RULE 61G15-23.004, F.A.C.

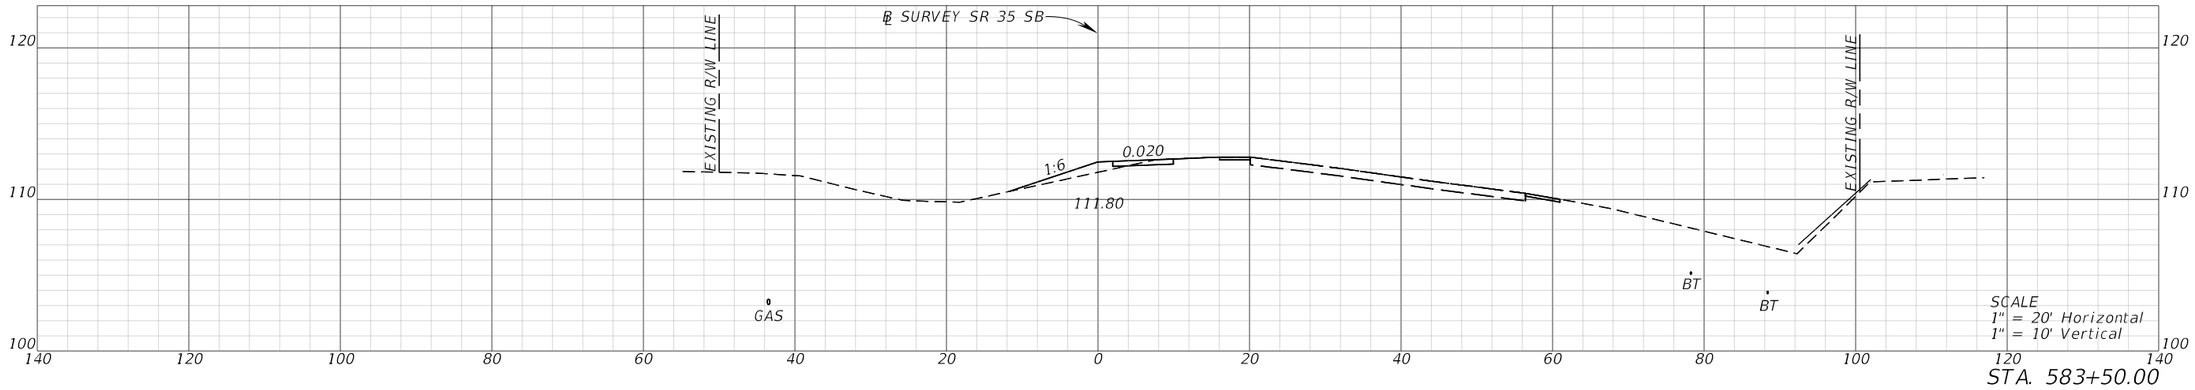

STA. 583+50.00

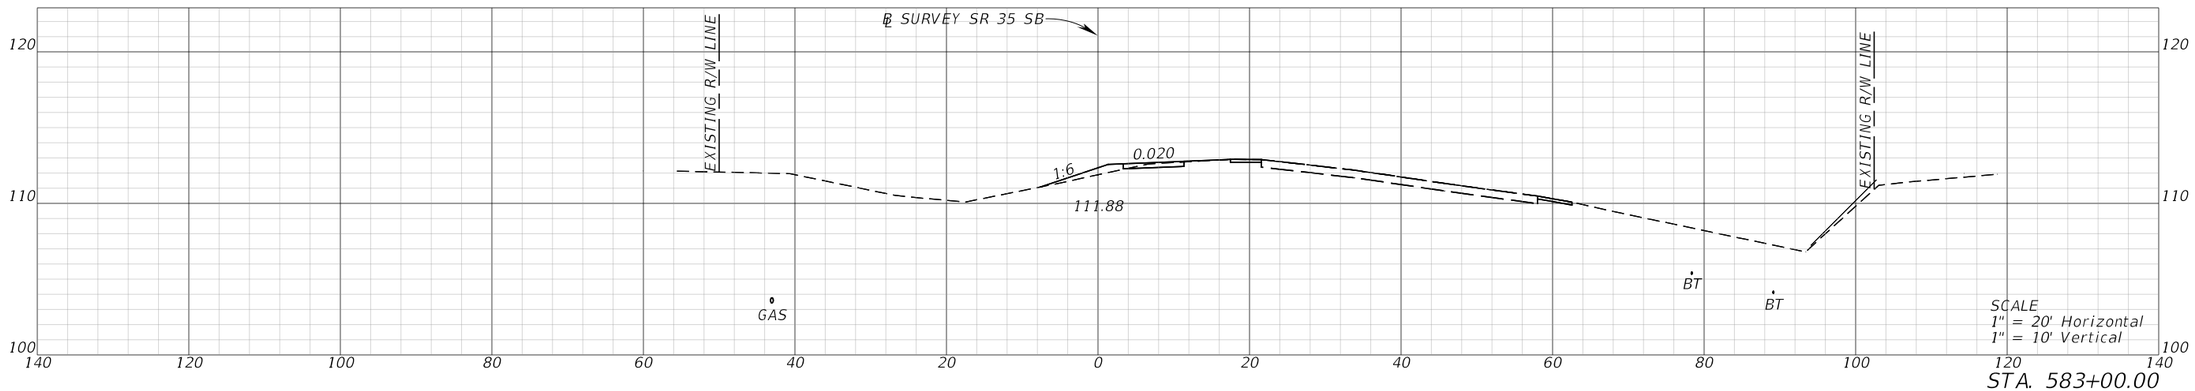

STA. 583+00.00

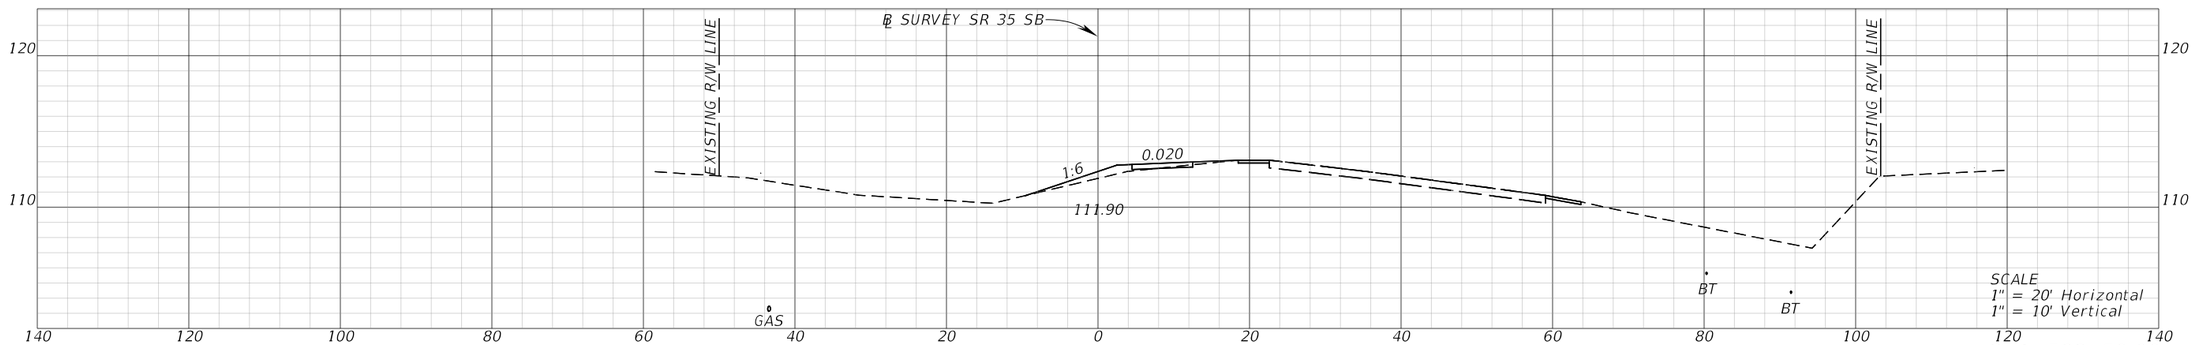


STA. 582+50.00

REVISIONS				ENGINEER OF RECORD	STATE OF FLORIDA DEPARTMENT OF TRANSPORTATION			CROSS SECTIONS (66)	SHEET NO.
DATE	DESCRIPTION	DATE	DESCRIPTION	CODY BAYER, P.E. LICENSE NUMBER: 90812 DRMP, INC. 941 LAKE BALDWIN LANE ORLANDO, FL 32814	ROAD NO.	COUNTY	FINANCIAL PROJECT ID		
					SR 35	HARDEE	446205-1-52-01		

THE OFFICIAL RECORD OF THIS SHEET IS THE ELECTRONIC FILE DIGITALLY SIGNED AND SEALED UNDER RULE 61G15-23.004, F.A.C.


c:\pw_working\drmp01\d0103394\RDXSRD03.dgn : SR 35 SB - 582+50.00 [SHEET]
CKramer 3/30/2026 1:58:25 PM

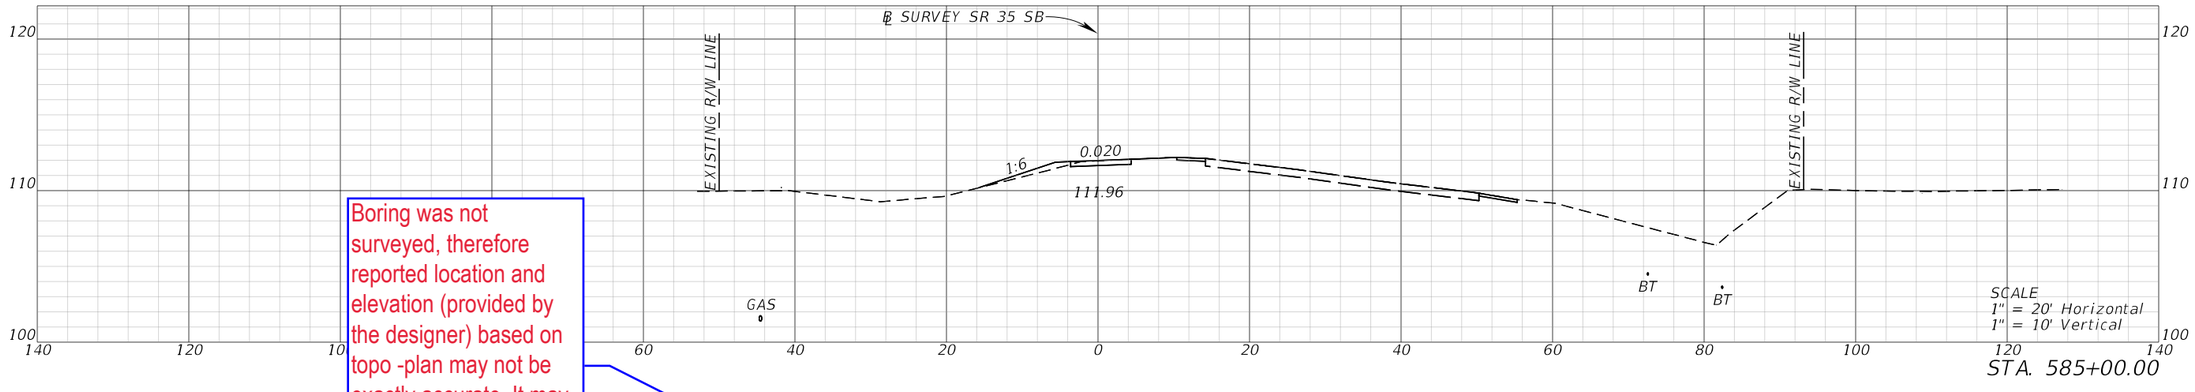


STA. 585+00.00

Boring was not surveyed, therefore reported location and elevation (provided by the designer) based on topo -plan may not be exactly accurate. It may need to be slightly adjusted to match the grade and be shown correctly

EL. 111.62'

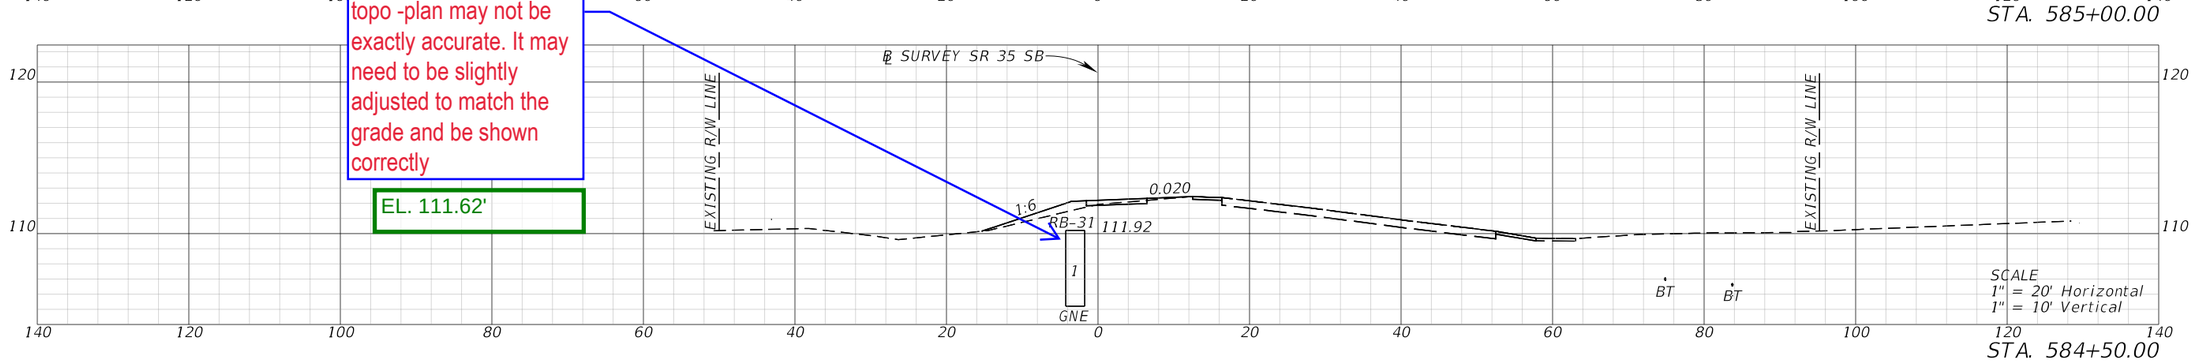

STA. 584+50.00

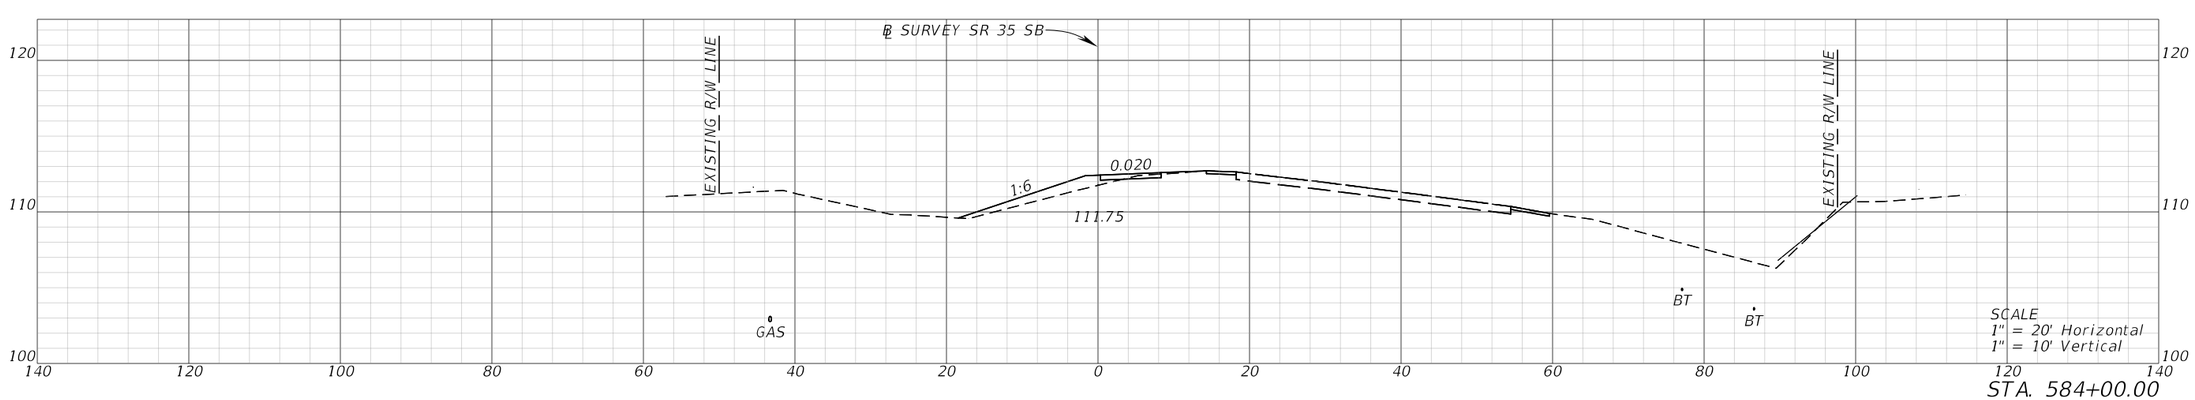


STA. 584+00.00


REVISIONS				ENGINEER OF RECORD	STATE OF FLORIDA DEPARTMENT OF TRANSPORTATION			CROSS SECTIONS (67)	SHEET NO.
DATE	DESCRIPTION	DATE	DESCRIPTION	CODY BAYER, P.E. LICENSE NUMBER: 90812 DRMP, INC. 941 LAKE BALDWIN LANE ORLANDO, FL 32814	ROAD NO.	COUNTY	FINANCIAL PROJECT ID		
					SR 35	HARDEE	446205-1-52-01		

THE OFFICIAL RECORD OF THIS SHEET IS THE ELECTRONIC FILE DIGITALLY SIGNED AND SEALED UNDER RULE 61G15-23.004, F.A.C.


c:\pw_working\drmp01\d0103394\RDXSRD03.dgn : SR 35 SB - 584+00.00 [SHEET]
CKramer 3/30/2026 1:58:27 PM

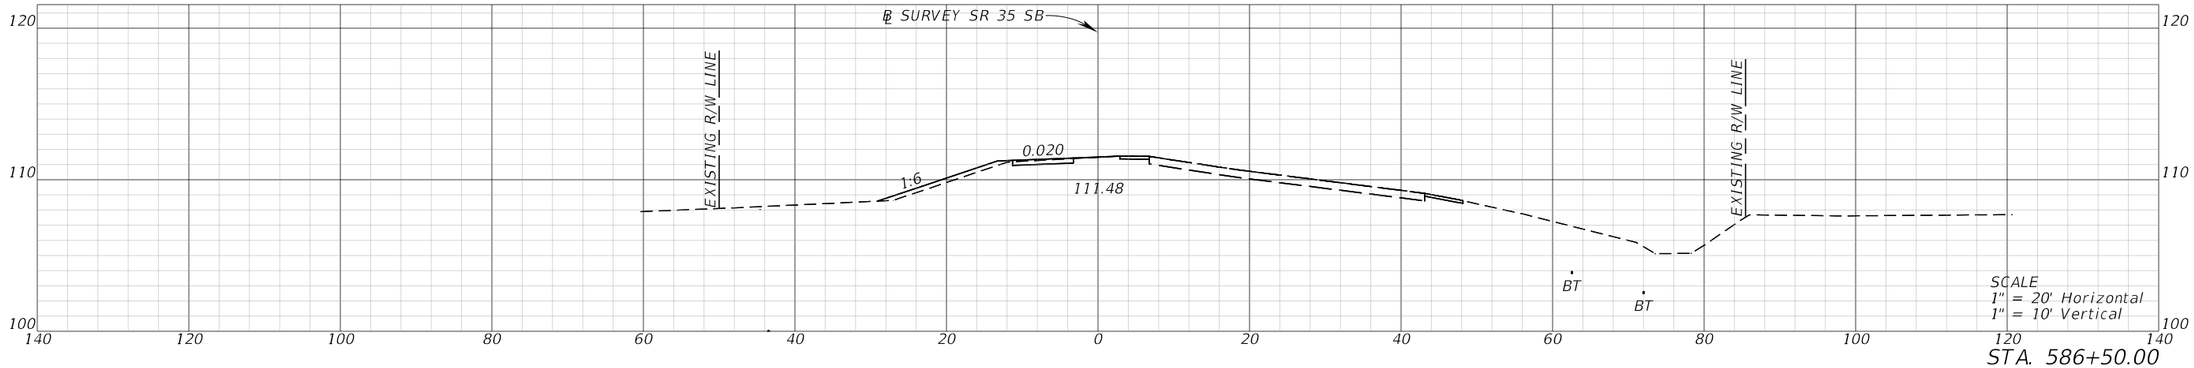

STA. 586+50.00

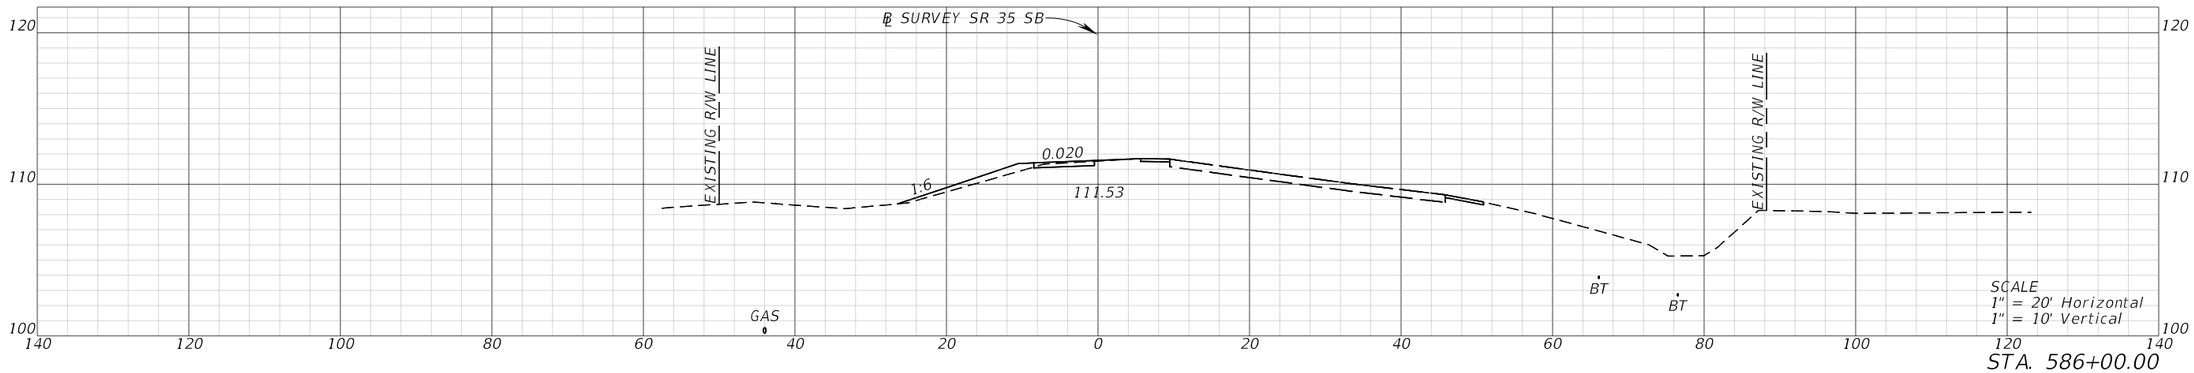

STA. 586+00.00

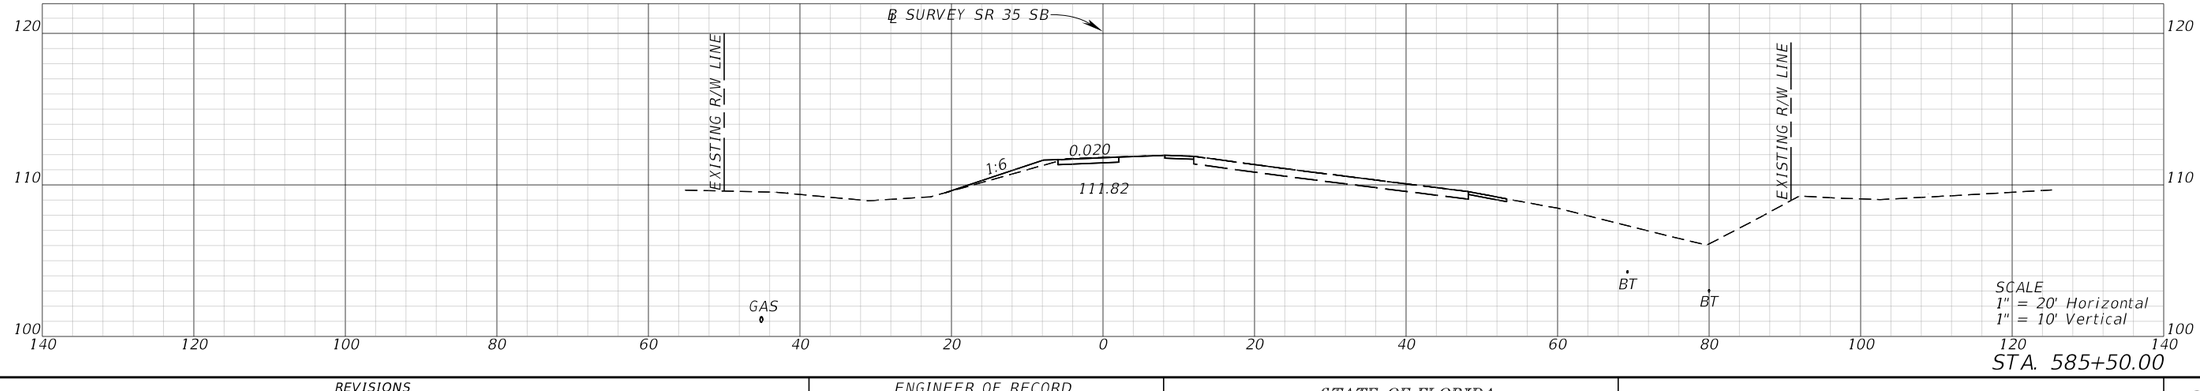


STA. 585+50.00


REVISIONS				ENGINEER OF RECORD	STATE OF FLORIDA DEPARTMENT OF TRANSPORTATION			CROSS SECTIONS (68)	SHEET NO.
DATE	DESCRIPTION	DATE	DESCRIPTION	CODY BAYER, P.E. LICENSE NUMBER: 90812 DRMP, INC. 941 LAKE BALDWIN LANE ORLANDO, FL 32814	ROAD NO.	COUNTY	FINANCIAL PROJECT ID		
					SR 35	HARDEE	446205-1-52-01		

THE OFFICIAL RECORD OF THIS SHEET IS THE ELECTRONIC FILE DIGITALLY SIGNED AND SEALED UNDER RULE 61G15-23.004, F.A.C.

c:\pw_working\drmp01\d0103394\RDXSRD03.dgn : SR 35 SB - 585+50.00 [SHEET]
CKramer 3/30/2026 1:58:29 PM

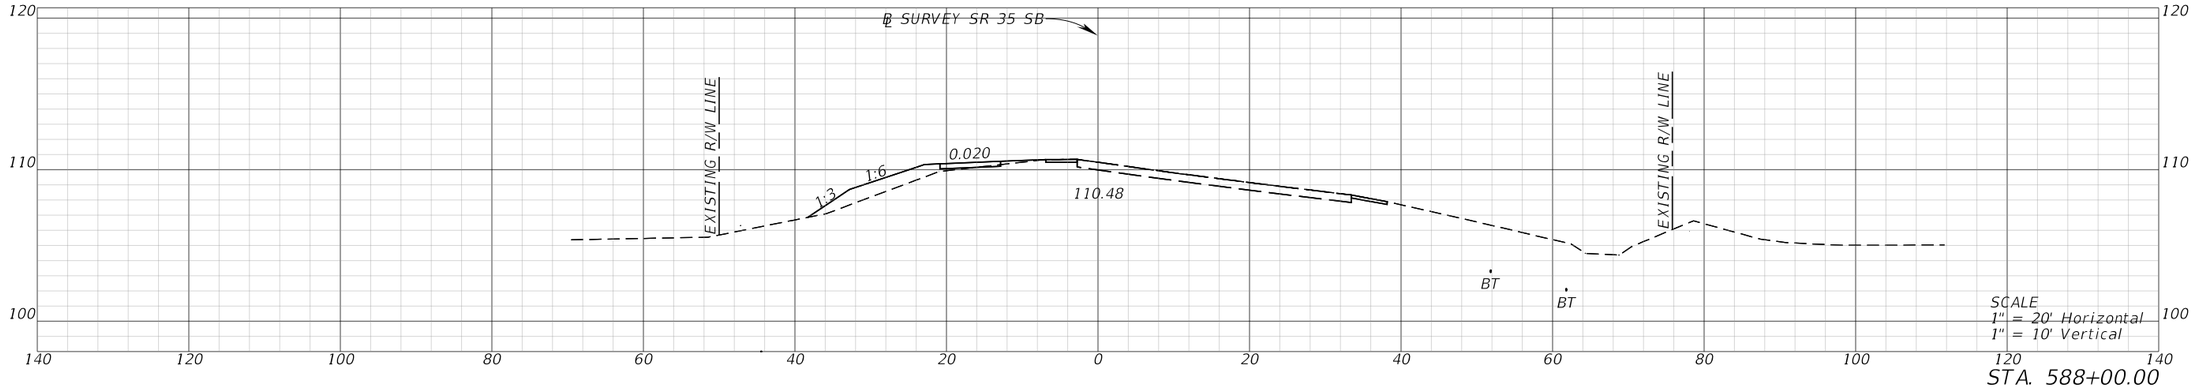


STA. 588+00.00

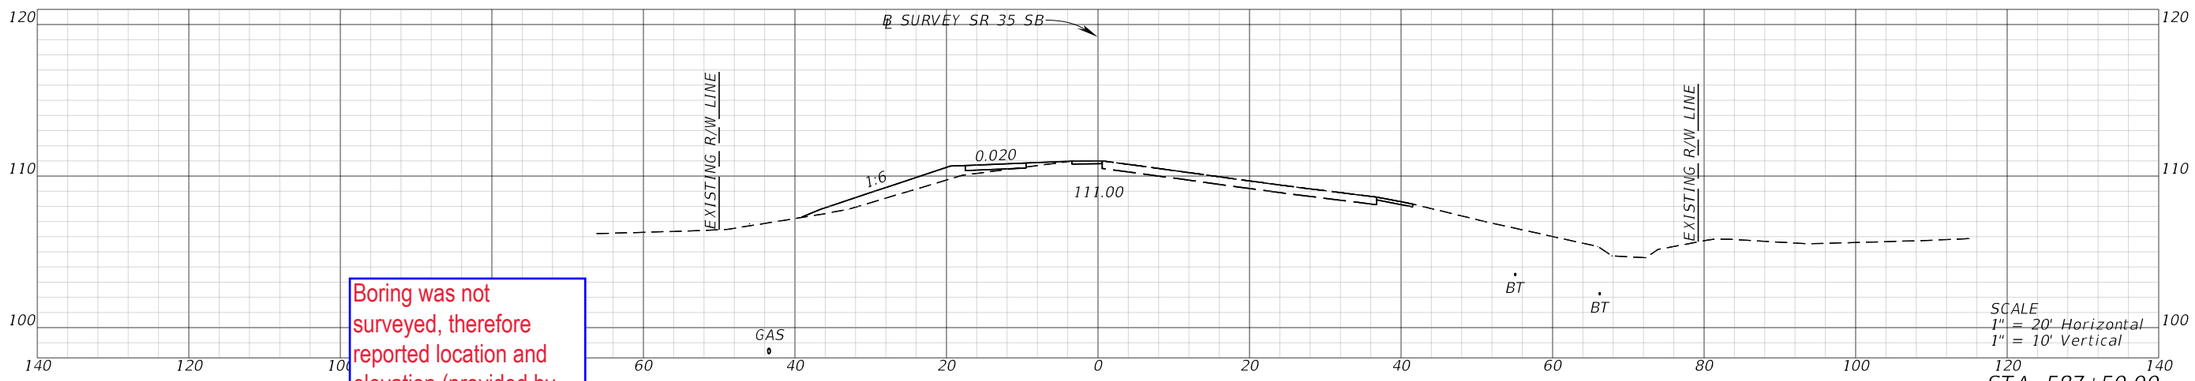

STA. 587+50.00

Boring was not surveyed, therefore reported location and elevation (provided by the designer) based on topo -plan may not be exactly accurate. It may need to be slightly adjusted to match the grade and be shown correctly


EL. 110.78'

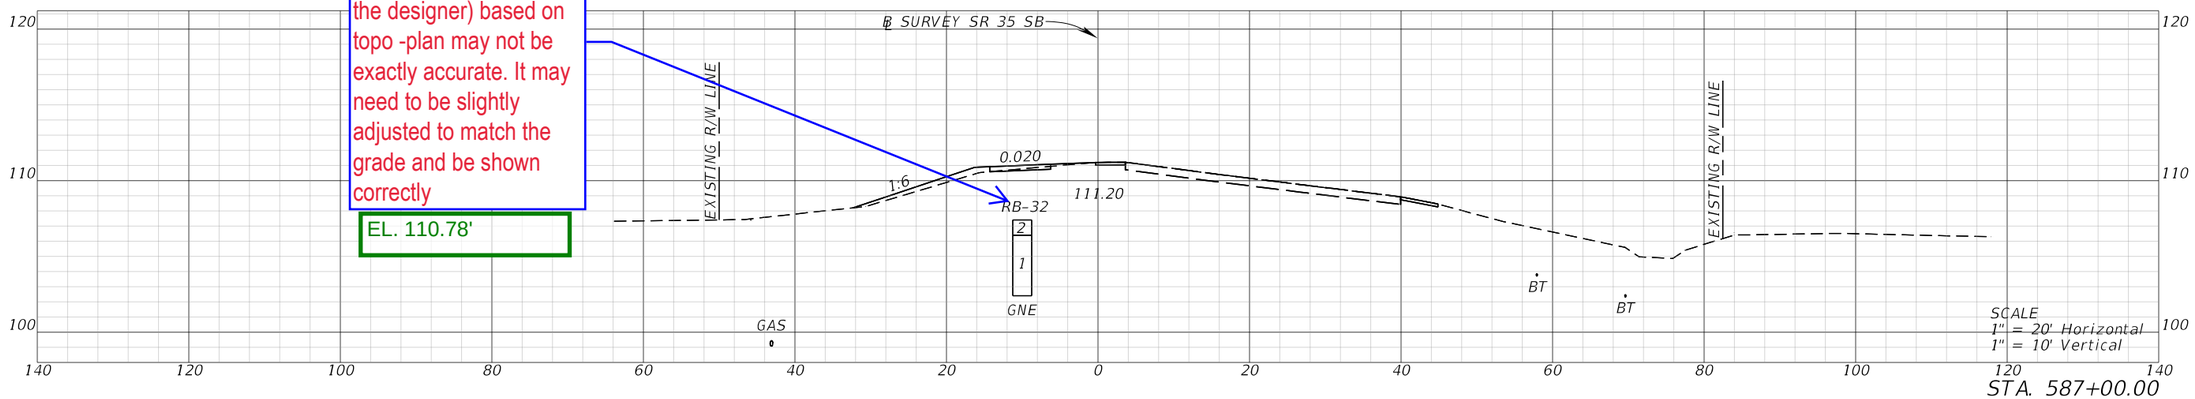


STA. 587+00.00

REVISIONS				ENGINEER OF RECORD	STATE OF FLORIDA DEPARTMENT OF TRANSPORTATION			CROSS SECTIONS (69)	SHEET NO.
DATE	DESCRIPTION	DATE	DESCRIPTION	CODY BAYER, P.E. LICENSE NUMBER: 90812 DRMP, INC. 941 LAKE BALDWIN LANE ORLANDO, FL 32814	ROAD NO.	COUNTY	FINANCIAL PROJECT ID		
					SR 35	HARDEE	446205-1-52-01		

THE OFFICIAL RECORD OF THIS SHEET IS THE ELECTRONIC FILE DIGITALLY SIGNED AND SEALED UNDER RULE 61G15-23.004, F.A.C.

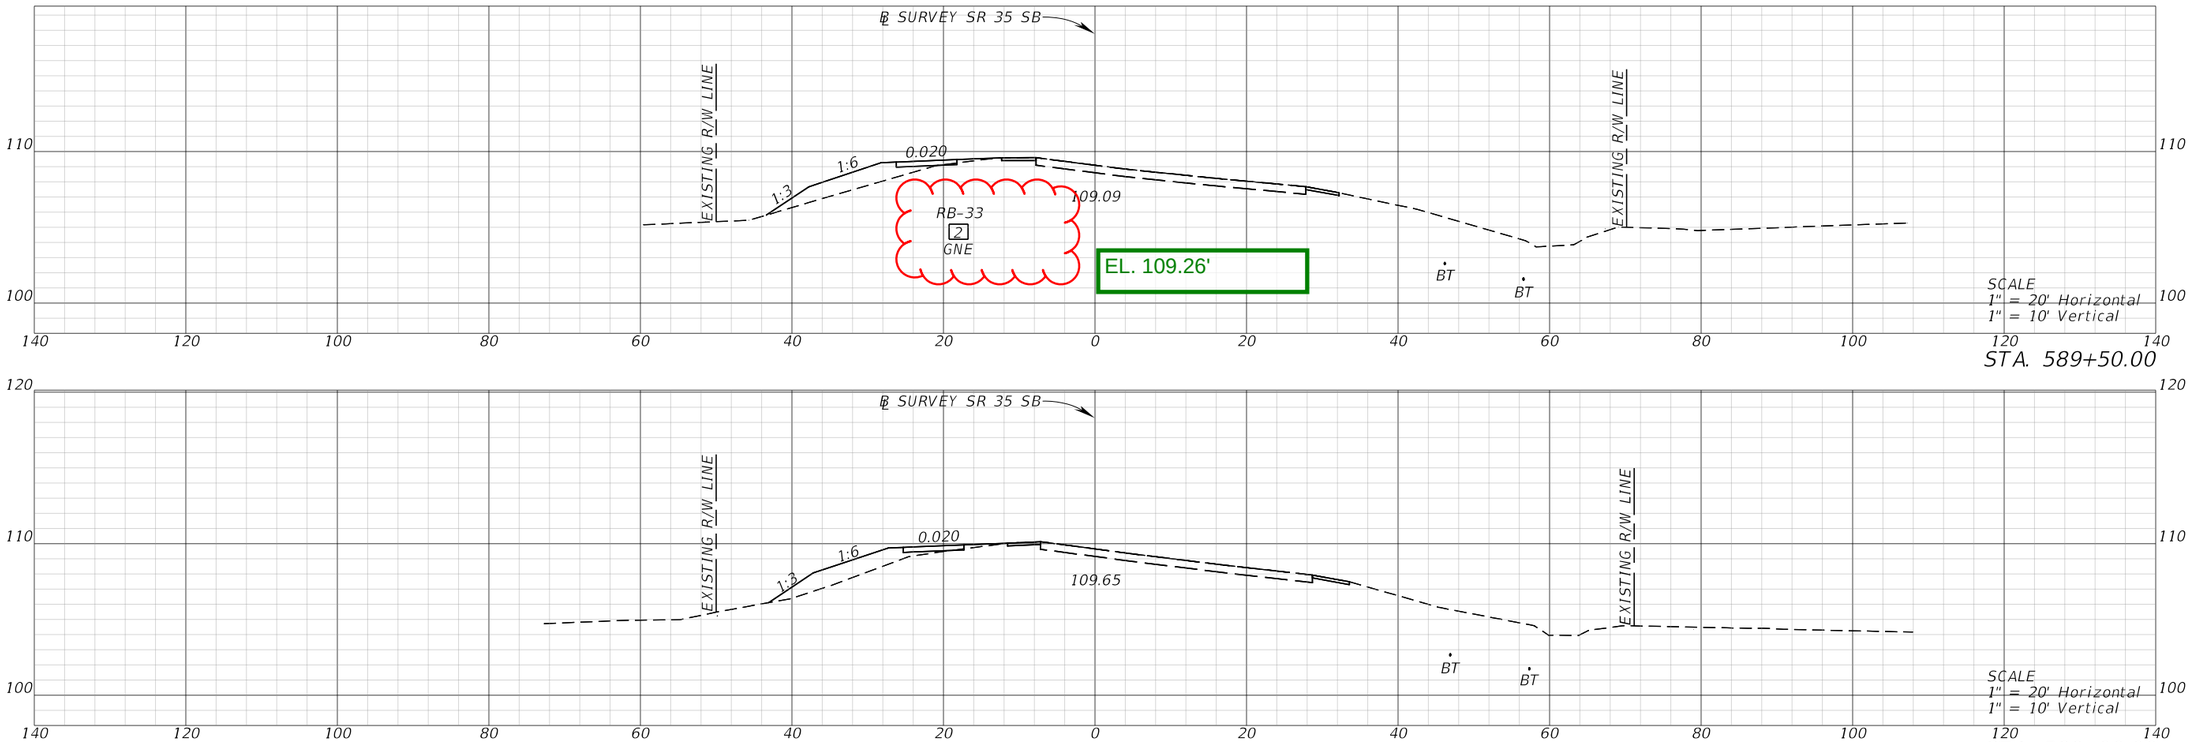


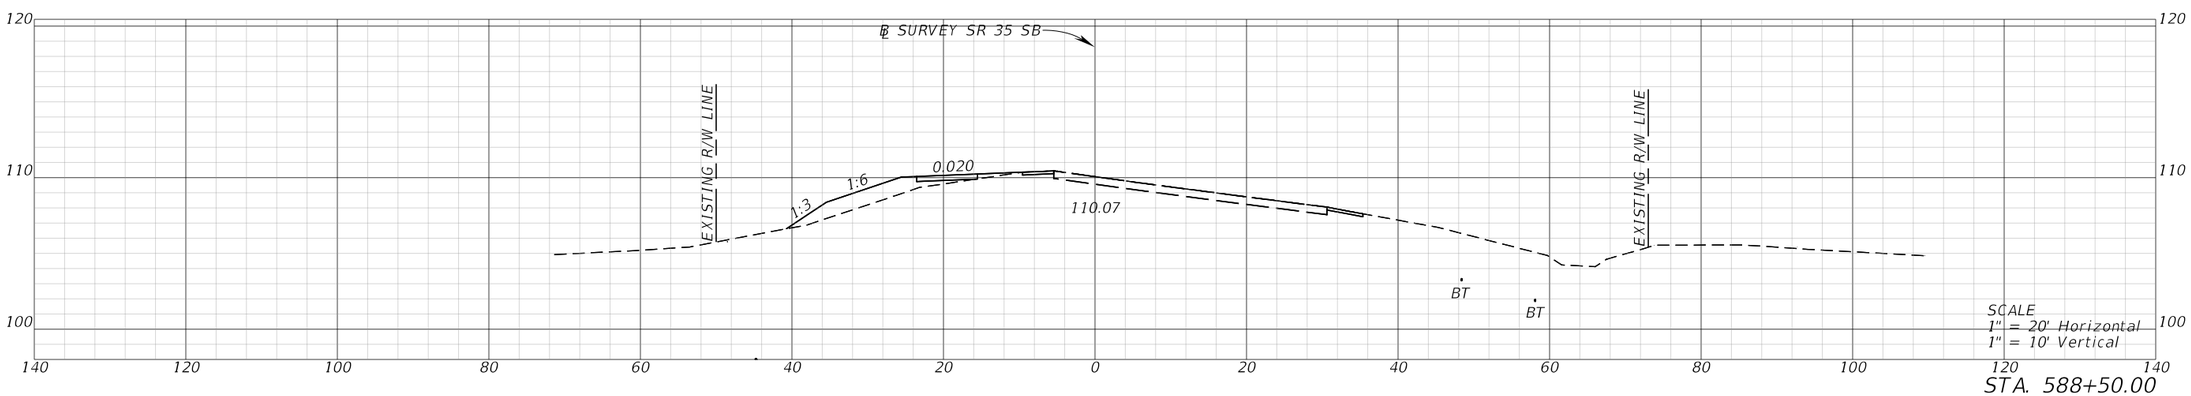


REVISIONS				ENGINEER OF RECORD	STATE OF FLORIDA DEPARTMENT OF TRANSPORTATION			CROSS SECTIONS (70)	SHEET NO.
DATE	DESCRIPTION	DATE	DESCRIPTION	CODY BAYER, P.E. LICENSE NUMBER: 90812 DRMP, INC. 941 LAKE BALDWIN LANE ORLANDO, FL 32814	ROAD NO.	COUNTY	FINANCIAL PROJECT ID		
					SR 35	HARDEE	446205-1-52-01		

THE OFFICIAL RECORD OF THIS SHEET IS THE ELECTRONIC FILE DIGITALLY SIGNED AND SEALED UNDER RULE 61G15-23.004, F.A.C.


c:\pw_working\drmp01\d0103394\RDXSRD03.dgn : SR 35 SB - 588+50.00 [SHEET]
CKramer 3/30/2026 1:58:33 PM

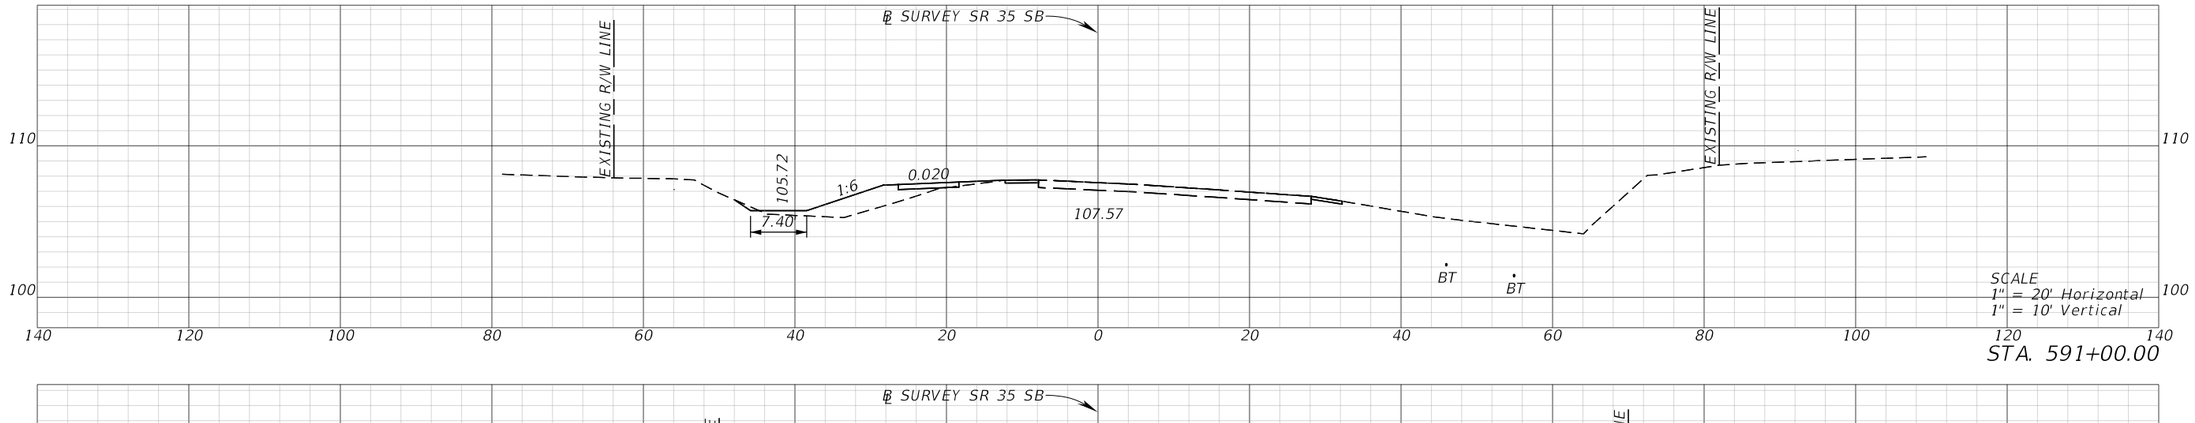

STA. 591+00.00

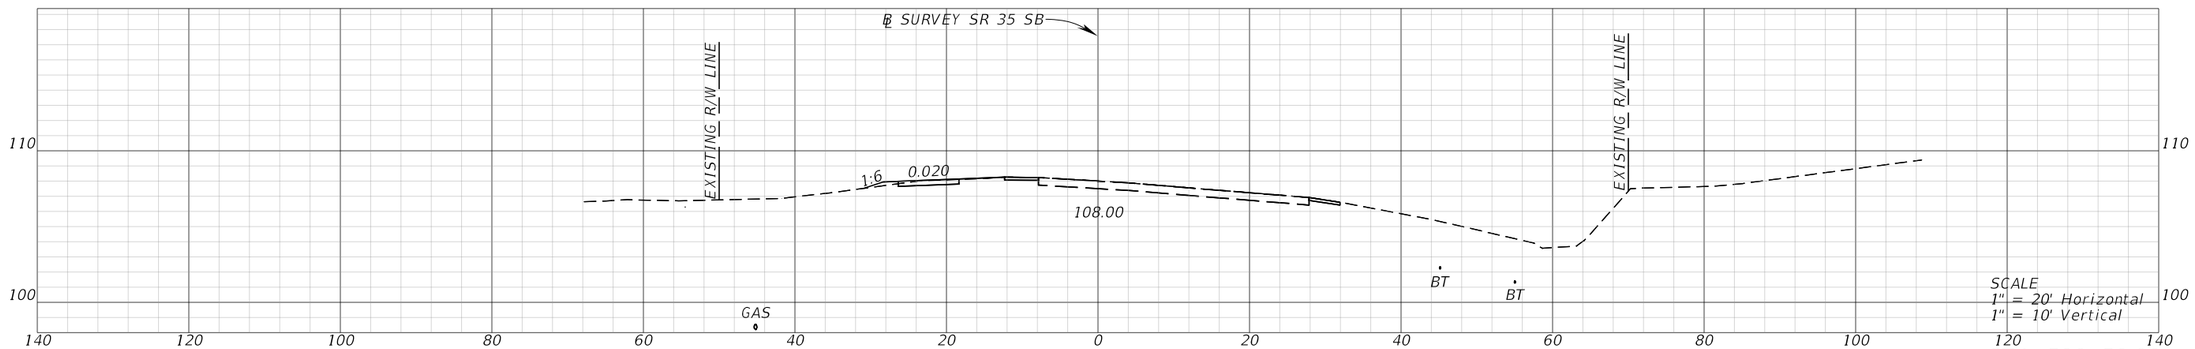

STA. 590+50.00

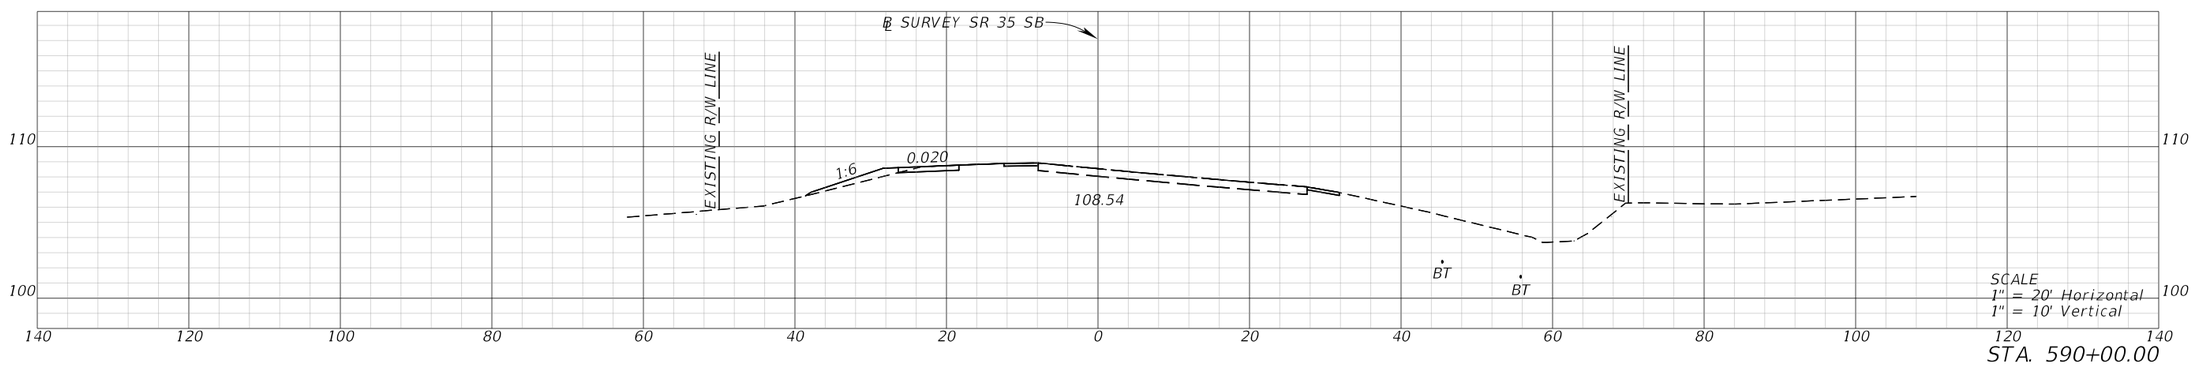


STA. 590+00.00

REVISIONS				ENGINEER OF RECORD	STATE OF FLORIDA DEPARTMENT OF TRANSPORTATION			CROSS SECTIONS (71)	SHEET NO.
DATE	DESCRIPTION	DATE	DESCRIPTION	CODY BAYER, P.E. LICENSE NUMBER: 90812 DRMP, INC. 941 LAKE BALDWIN LANE ORLANDO, FL 32814	ROAD NO.	COUNTY	FINANCIAL PROJECT ID		
					SR 35	HARDEE	446205-1-52-01		

THE OFFICIAL RECORD OF THIS SHEET IS THE ELECTRONIC FILE DIGITALLY SIGNED AND SEALED UNDER RULE 61G15-23.004, F.A.C.


c:\pw_working\drmp01\d0103394\RDXSRD03.dgn : SR 35 SB - 590+00.00 [SHEET]
CKramer 3/30/2026 1:58:34 PM

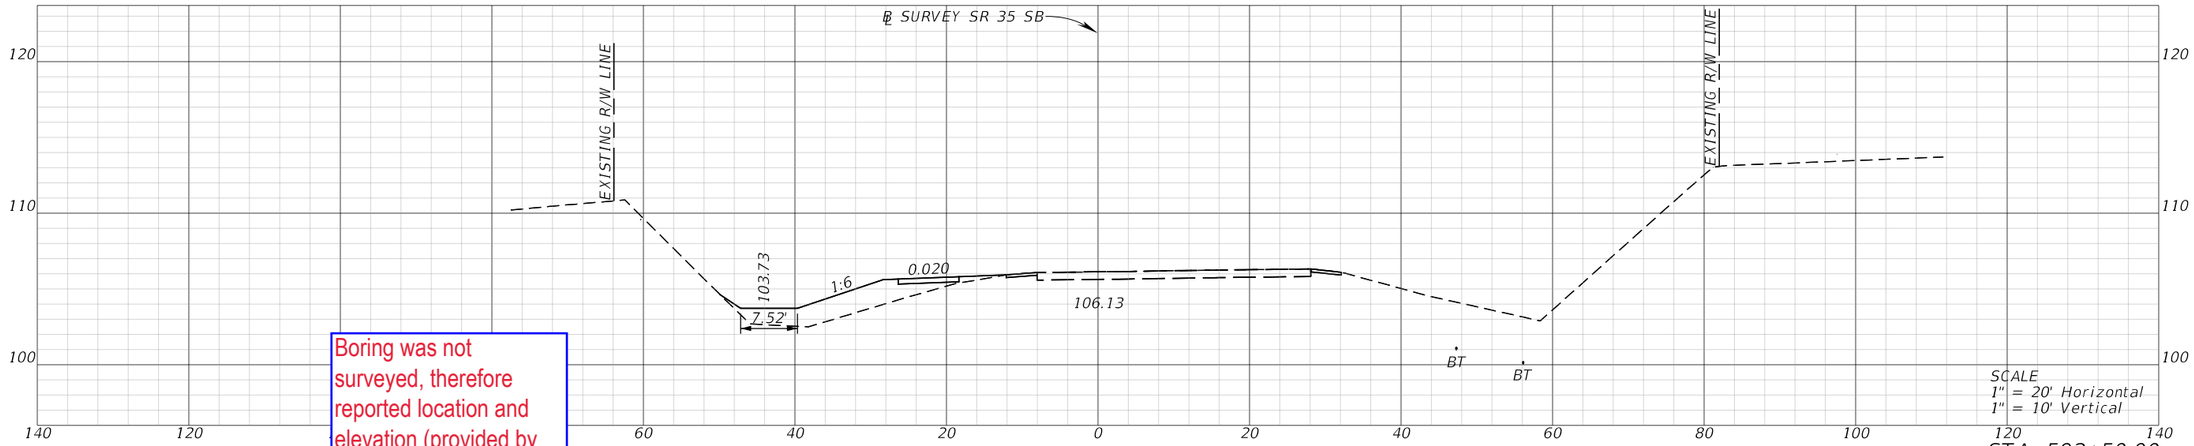


STA. 592+50.00

Boring was not surveyed, therefore reported location and elevation (provided by the designer) based on topo -plan may not be exactly accurate. It may need to be slightly adjusted to match the grade and be shown correctly

EL. 106.37'

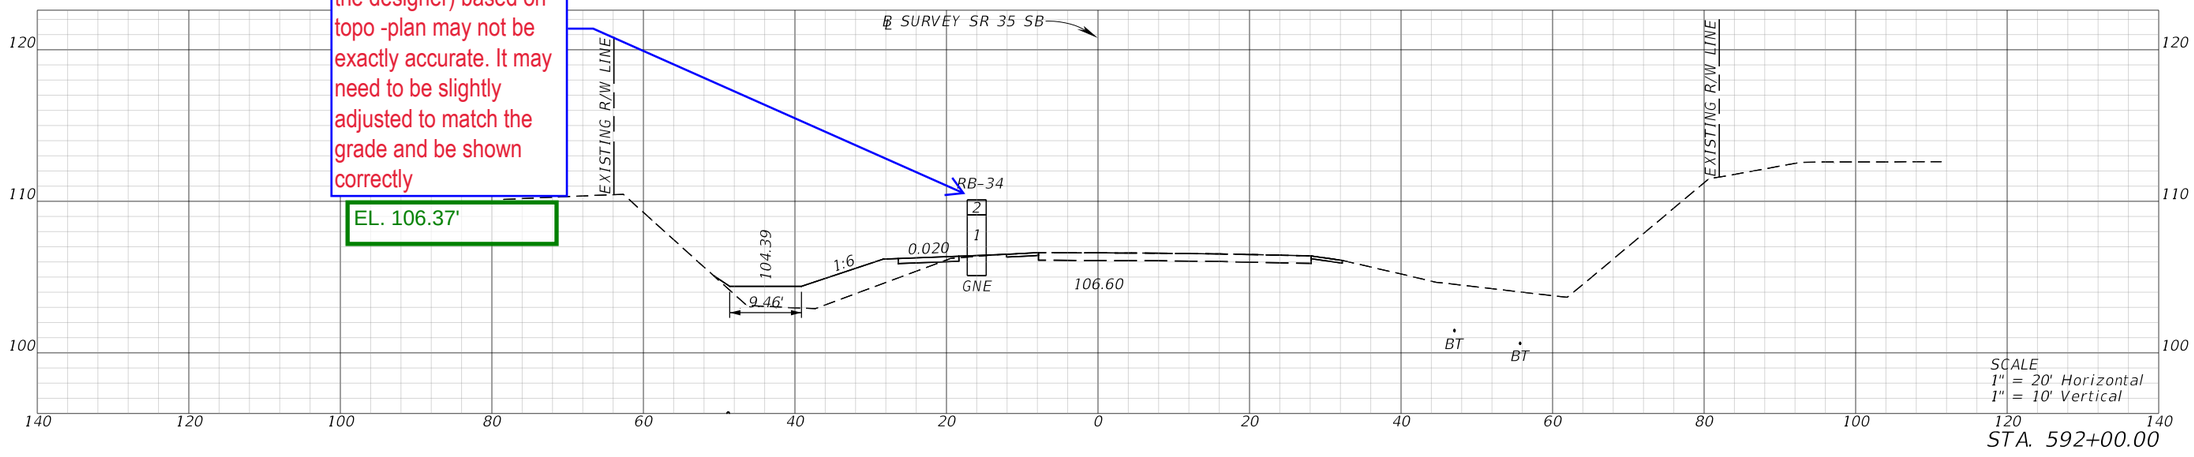

STA. 592+00.00

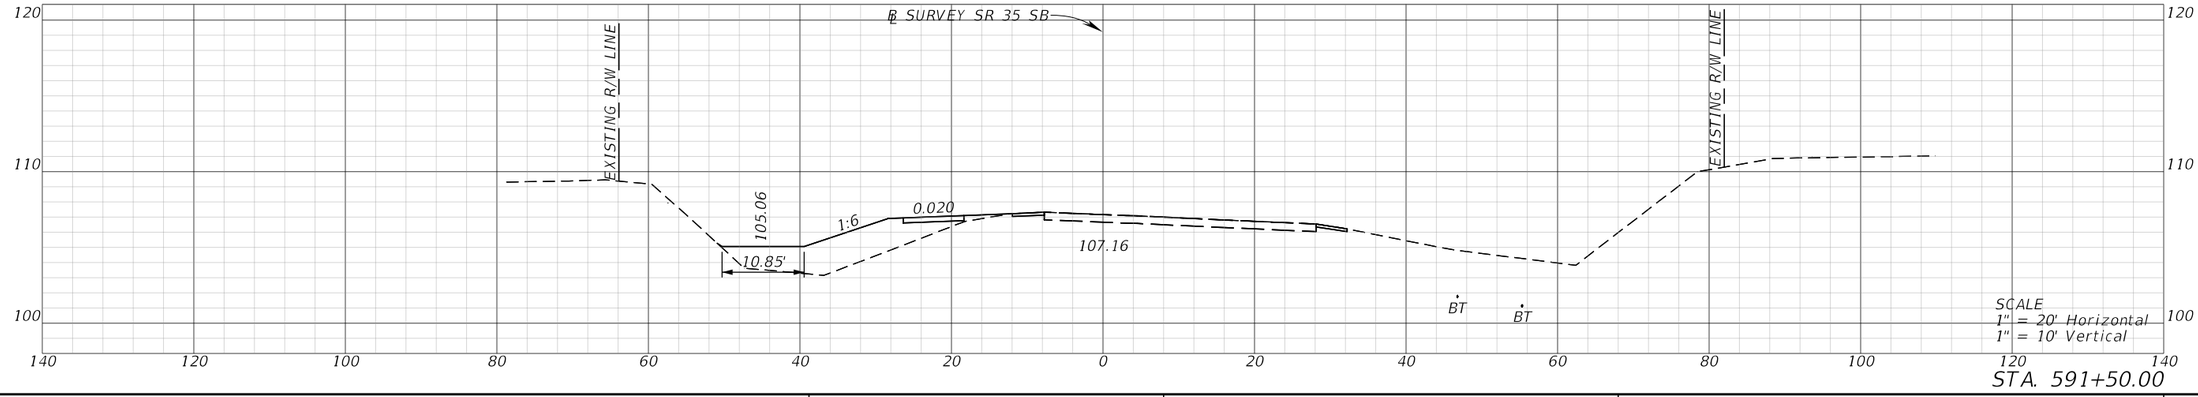

STA. 591+50.00

REVISIONS			
DATE	DESCRIPTION	DATE	DESCRIPTION

ENGINEER OF RECORD

CODY BAYER, P.E.
LICENSE NUMBER: 90812
DRMP, INC.
941 LAKE BALDWIN LANE
ORLANDO, FL 32814

STATE OF FLORIDA
DEPARTMENT OF TRANSPORTATION


ROAD NO.	COUNTY	FINANCIAL PROJECT ID
SR 35	HARDEE	446205-1-52-01

CROSS SECTIONS (72)


SHEET NO.

THE OFFICIAL RECORD OF THIS SHEET IS THE ELECTRONIC FILE DIGITALLY SIGNED AND SEALED UNDER RULE 61G15-23.004, F.A.C.


c:\pw_working\drmp01\d0103394\RDXSRD03.dgn : SR 35 SB - 591+50.00 [SHEET]
CKramer 3/30/2026 1:58:36 PM

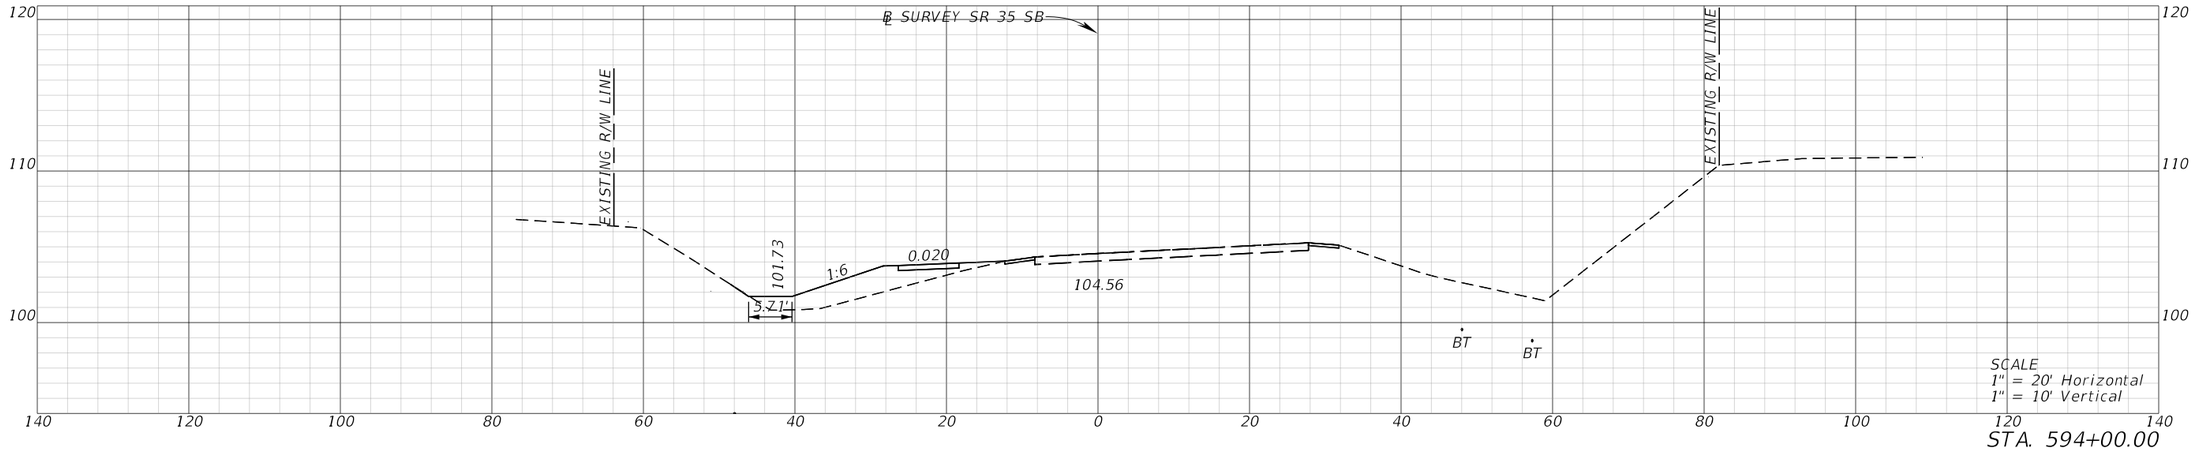

STA. 594+00.00

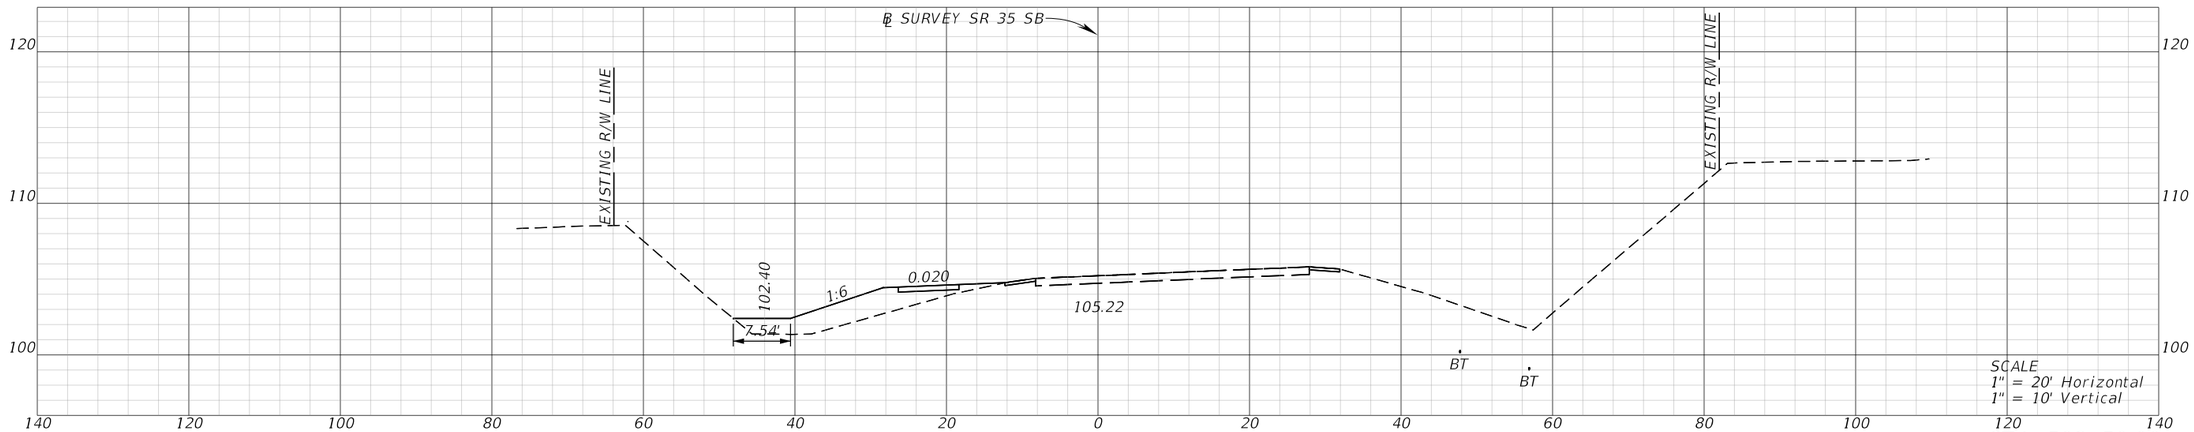

STA. 593+50.00

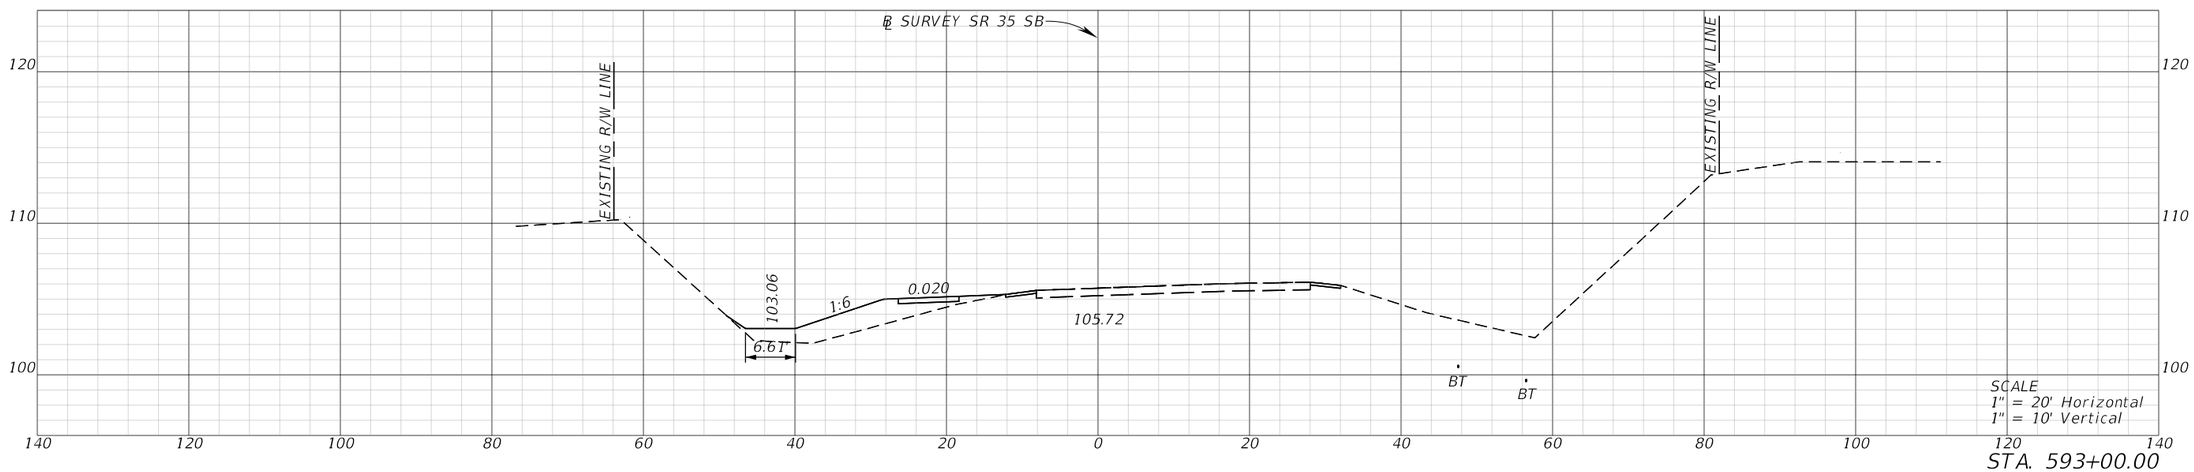


STA. 593+00.00


REVISIONS				ENGINEER OF RECORD	STATE OF FLORIDA DEPARTMENT OF TRANSPORTATION			CROSS SECTIONS (73)	SHEET NO.
DATE	DESCRIPTION	DATE	DESCRIPTION	CODY BAYER, P.E. LICENSE NUMBER: 90812 DRMP, INC. 941 LAKE BALDWIN LANE ORLANDO, FL 32814	ROAD NO.	COUNTY	FINANCIAL PROJECT ID		
					SR 35	HARDEE	446205-1-52-01		

THE OFFICIAL RECORD OF THIS SHEET IS THE ELECTRONIC FILE DIGITALLY SIGNED AND SEALED UNDER RULE 61G15-23.004, F.A.C.

c:\pw_working\drmp01\d0103394\RDXSRD03.dgn : SR 35 SB - 593+00.00 [SHEET]
CKramer 3/30/2026 1:58:38 PM

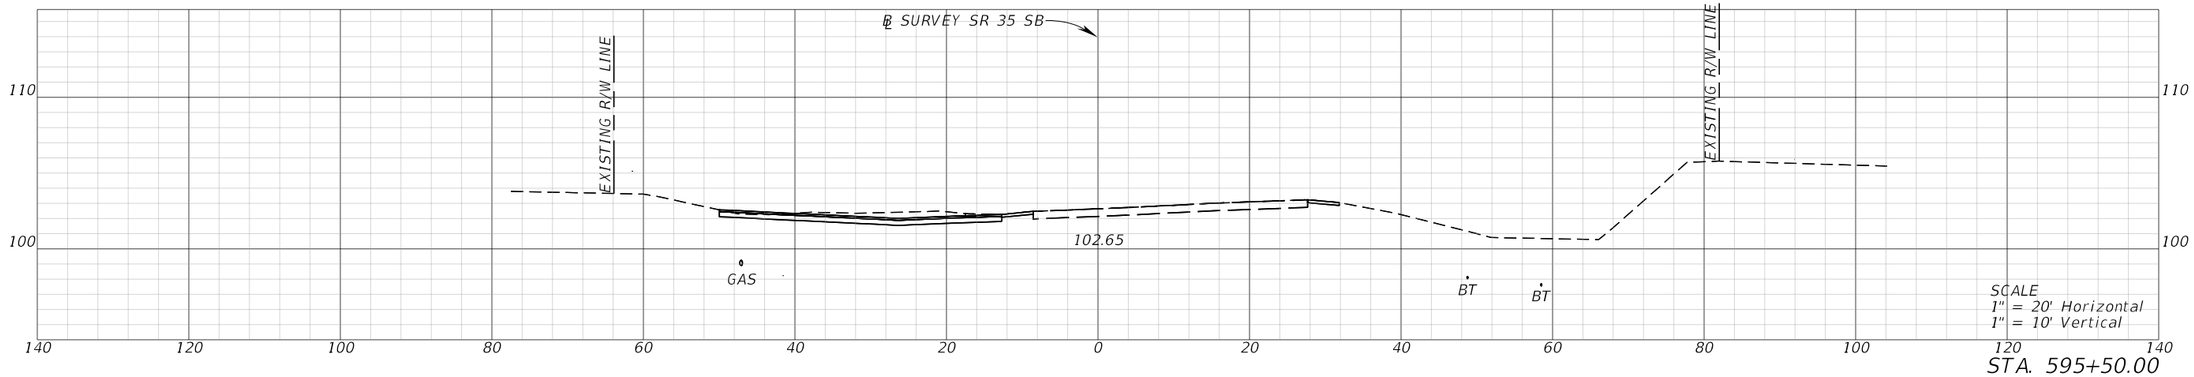


STA. 595+50.00

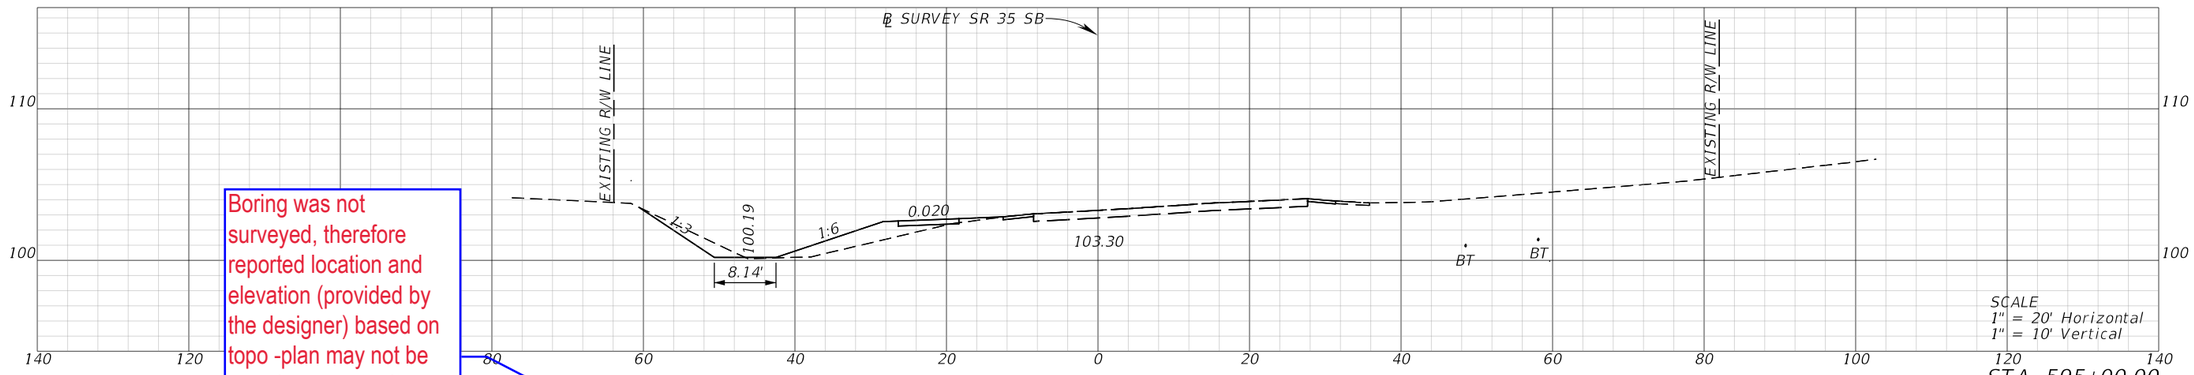

STA. 595+00.00

Boring was not surveyed, therefore reported location and elevation (provided by the designer) based on topo -plan may not be exactly accurate. It may need to be slightly adjusted to match the grade and be shown correctly

EL. 102.84'

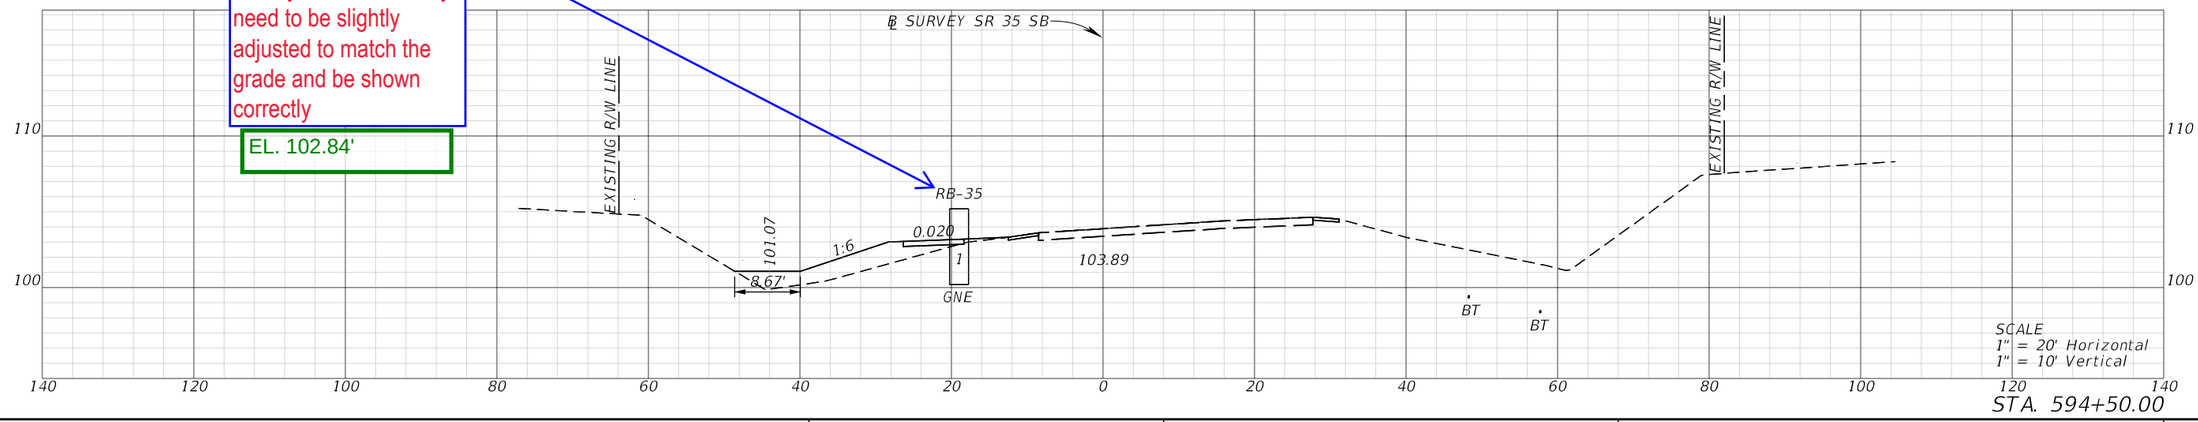


STA. 594+50.00

REVISIONS				ENGINEER OF RECORD	STATE OF FLORIDA DEPARTMENT OF TRANSPORTATION			CROSS SECTIONS (74)	SHEET NO.
DATE	DESCRIPTION	DATE	DESCRIPTION	CODY BAYER, P.E. LICENSE NUMBER: 90812 DRMP, INC. 941 LAKE BALDWIN LANE ORLANDO, FL 32814	ROAD NO.	COUNTY	FINANCIAL PROJECT ID		
					SR 35	HARDEE	446205-1-52-01		


THE OFFICIAL RECORD OF THIS SHEET IS THE ELECTRONIC FILE DIGITALLY SIGNED AND SEALED UNDER RULE 61G15-23.004, F.A.C.

Boring was not surveyed, therefore reported location and elevation (provided by the designer) based on topo -plan may not be exactly accurate. It may need to be slightly adjusted to match the grade and be shown correctly


EL. 98.96'

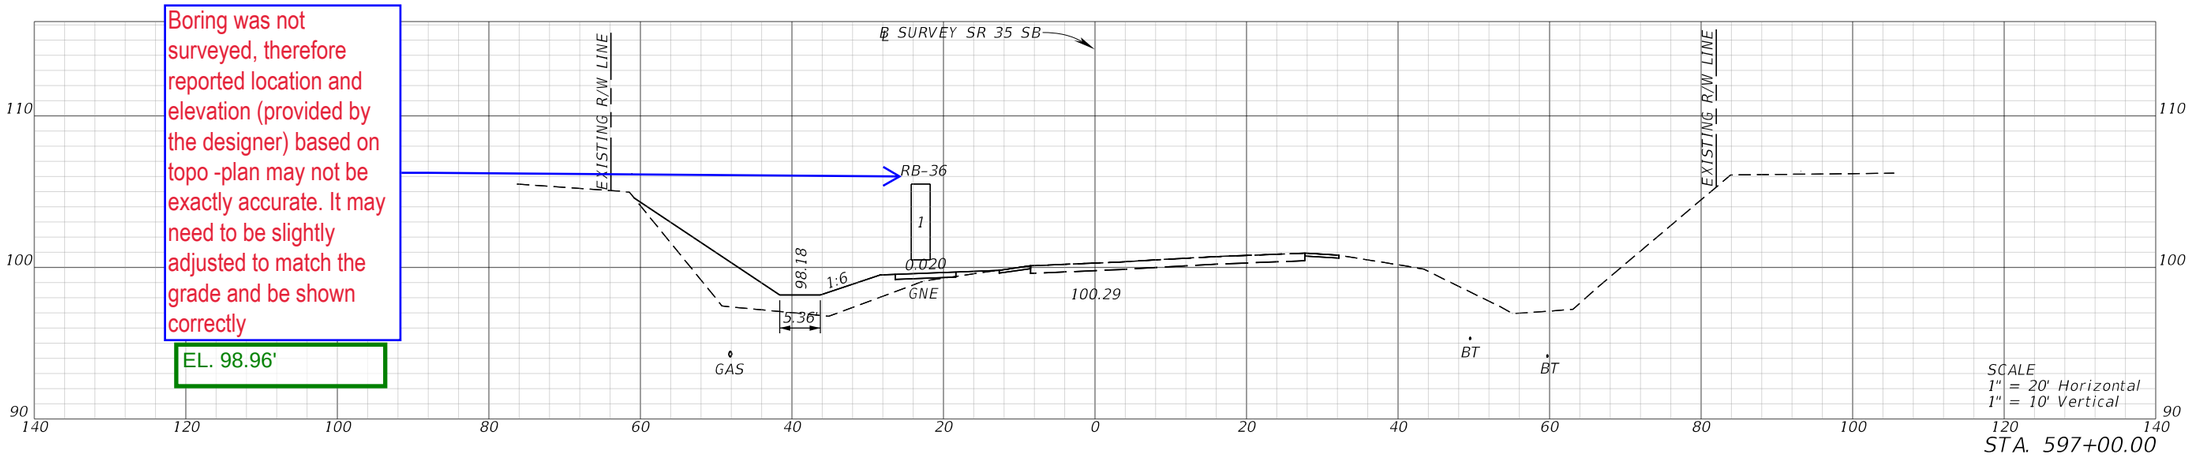

STA. 597+00.00

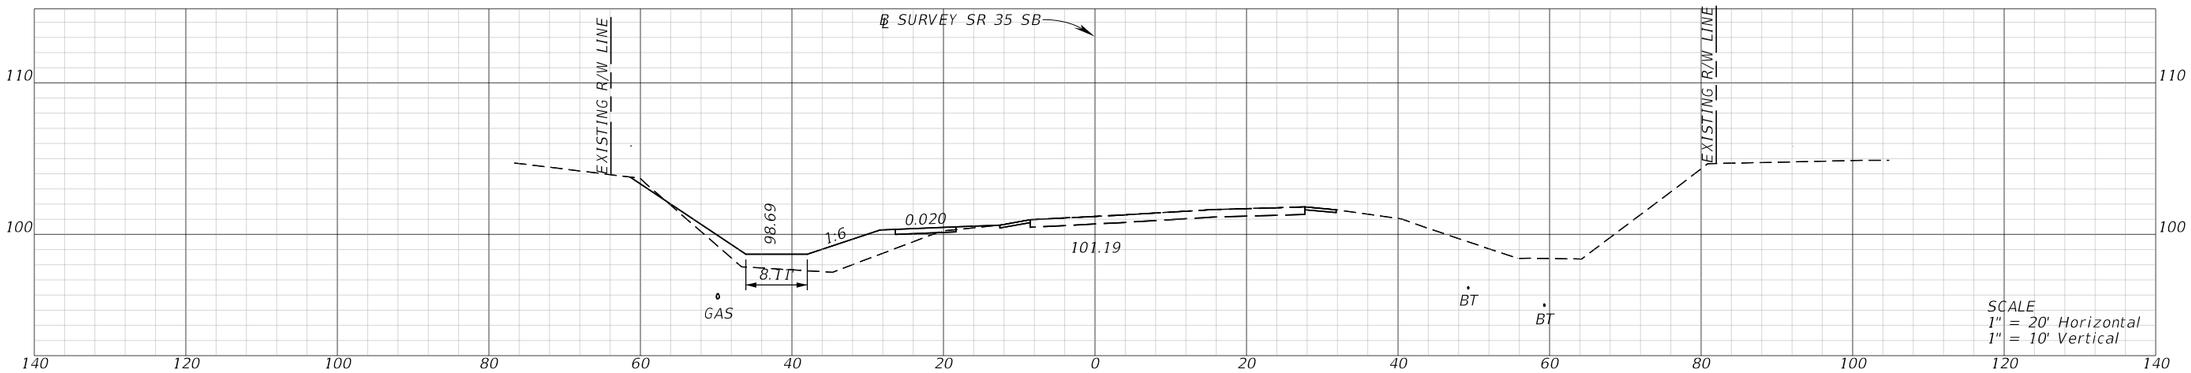


STA. 596+50.00

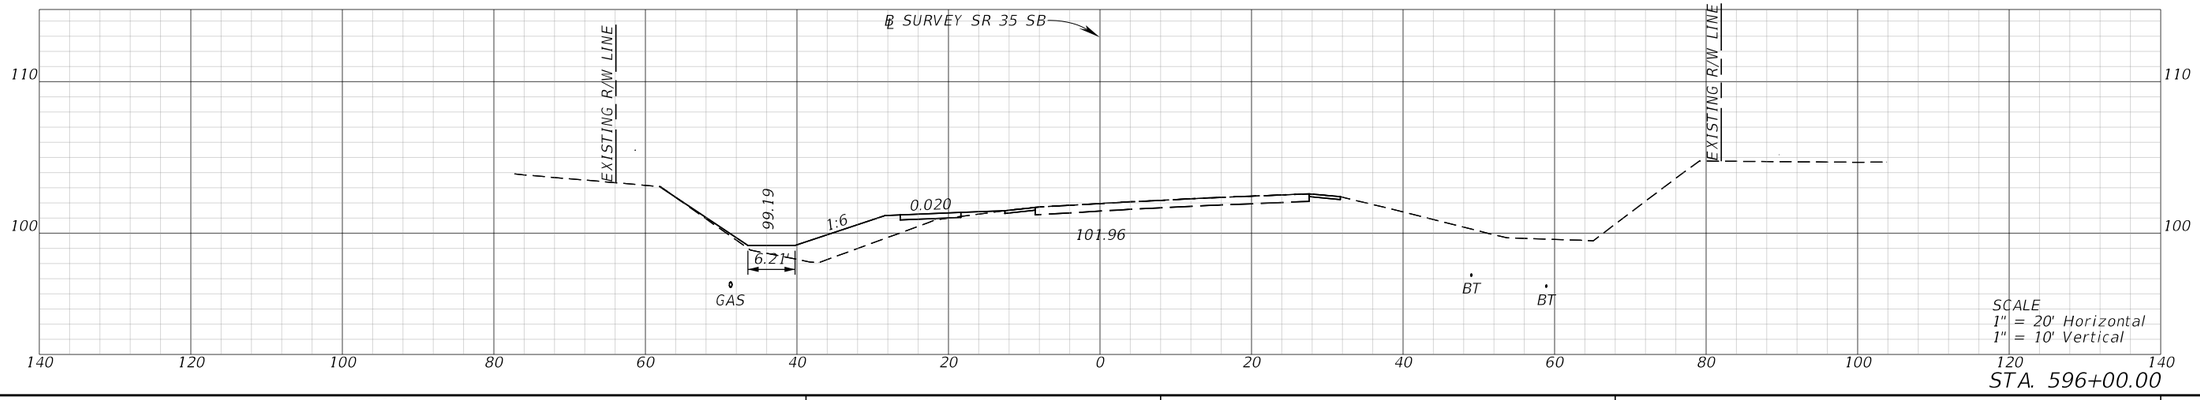


STA. 596+00.00

REVISIONS				ENGINEER OF RECORD	STATE OF FLORIDA DEPARTMENT OF TRANSPORTATION			CROSS SECTIONS (75)	SHEET NO.
DATE	DESCRIPTION	DATE	DESCRIPTION	CODY BAYER, P.E. LICENSE NUMBER: 90812 DRMP, INC. 941 LAKE BALDWIN LANE ORLANDO, FL 32814	ROAD NO.	COUNTY	FINANCIAL PROJECT ID		
					SR 35	HARDEE	446205-1-52-01		


THE OFFICIAL RECORD OF THIS SHEET IS THE ELECTRONIC FILE DIGITALLY SIGNED AND SEALED UNDER RULE 61G15-23.004, F.A.C.

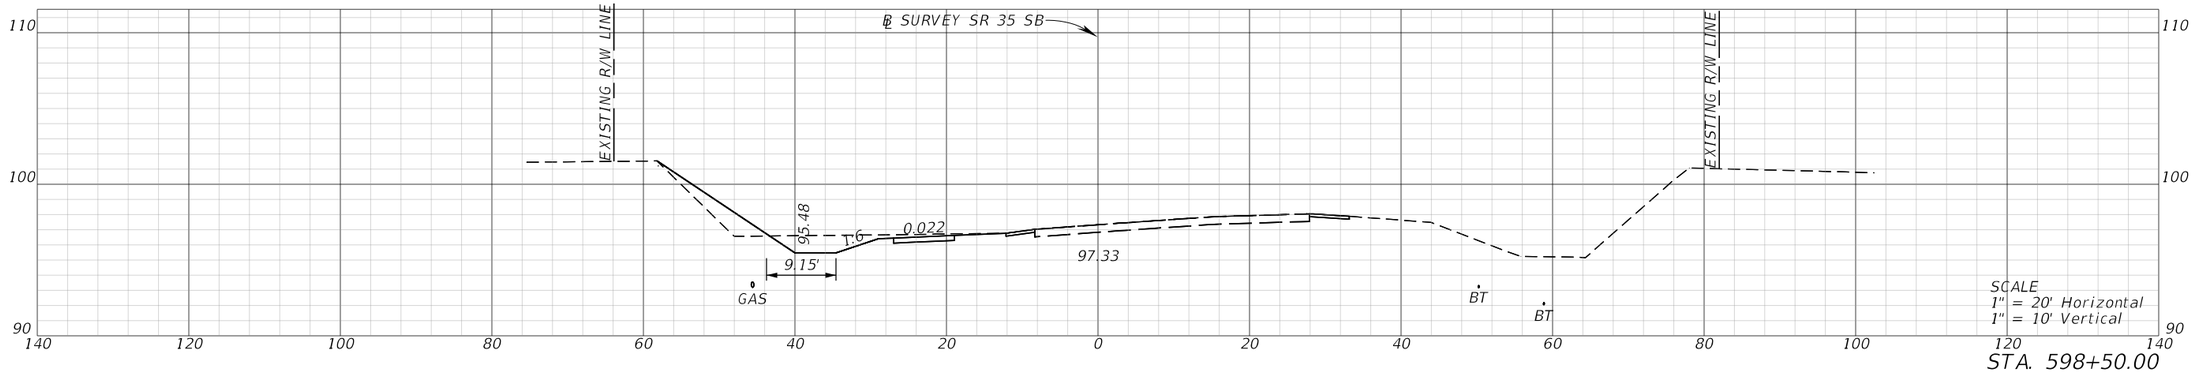

STA. 598+50.00

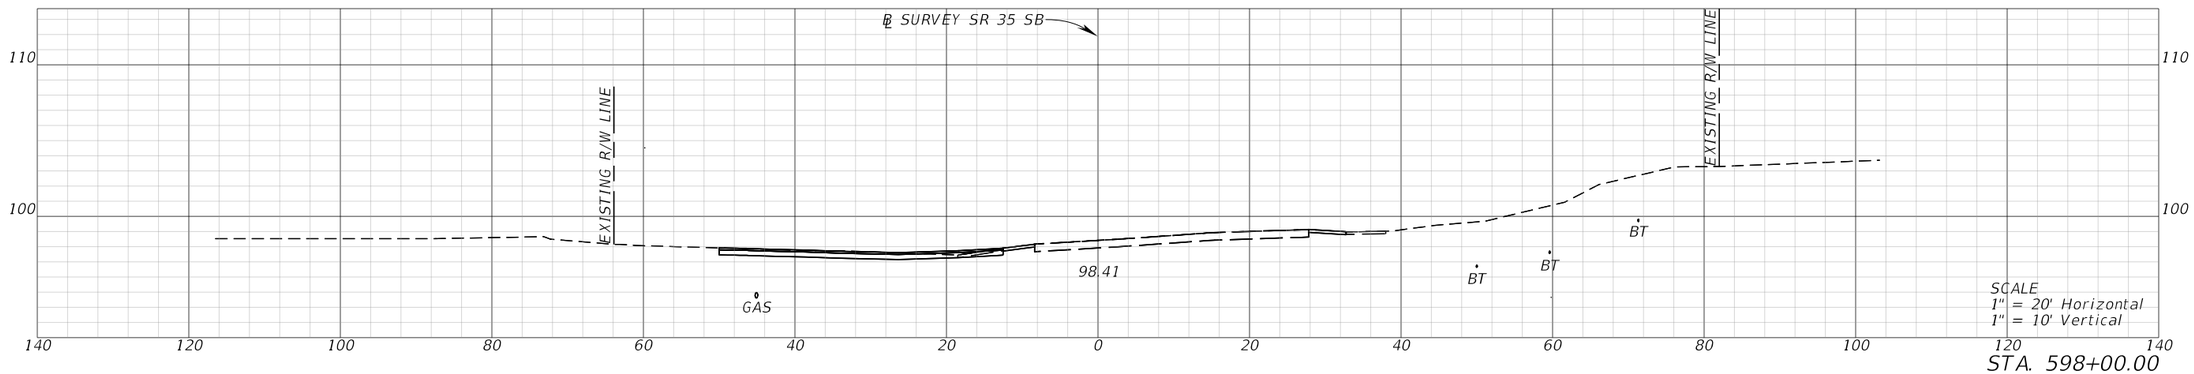


STA. 598+00.00

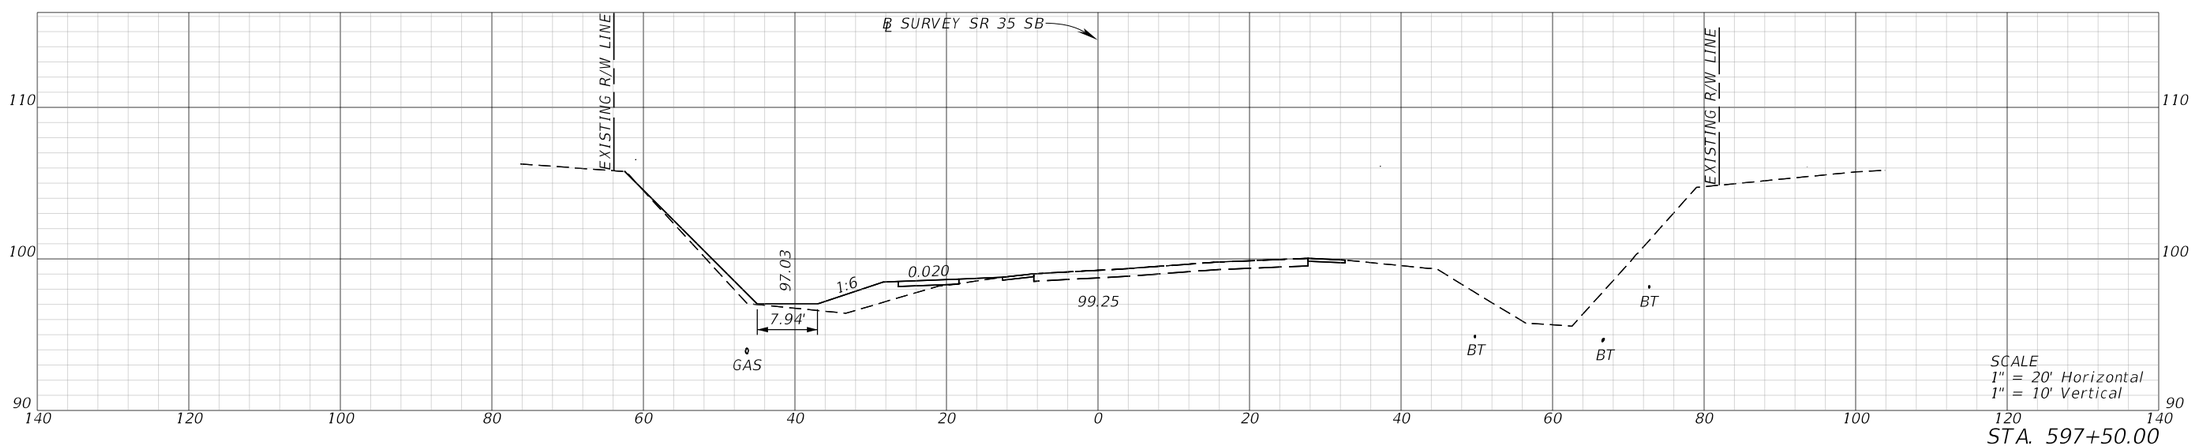

STA. 597+50.00

REVISIONS				ENGINEER OF RECORD	STATE OF FLORIDA DEPARTMENT OF TRANSPORTATION			CROSS SECTIONS (76)	SHEET NO.
DATE	DESCRIPTION	DATE	DESCRIPTION	CODY BAYER, P.E. LICENSE NUMBER: 90812 DRMP, INC. 941 LAKE BALDWIN LANE ORLANDO, FL 32814	ROAD NO.	COUNTY	FINANCIAL PROJECT ID		
					SR 35	HARDEE	446205-1-52-01		


THE OFFICIAL RECORD OF THIS SHEET IS THE ELECTRONIC FILE DIGITALLY SIGNED AND SEALED UNDER RULE 61G15-23.004, F.A.C.

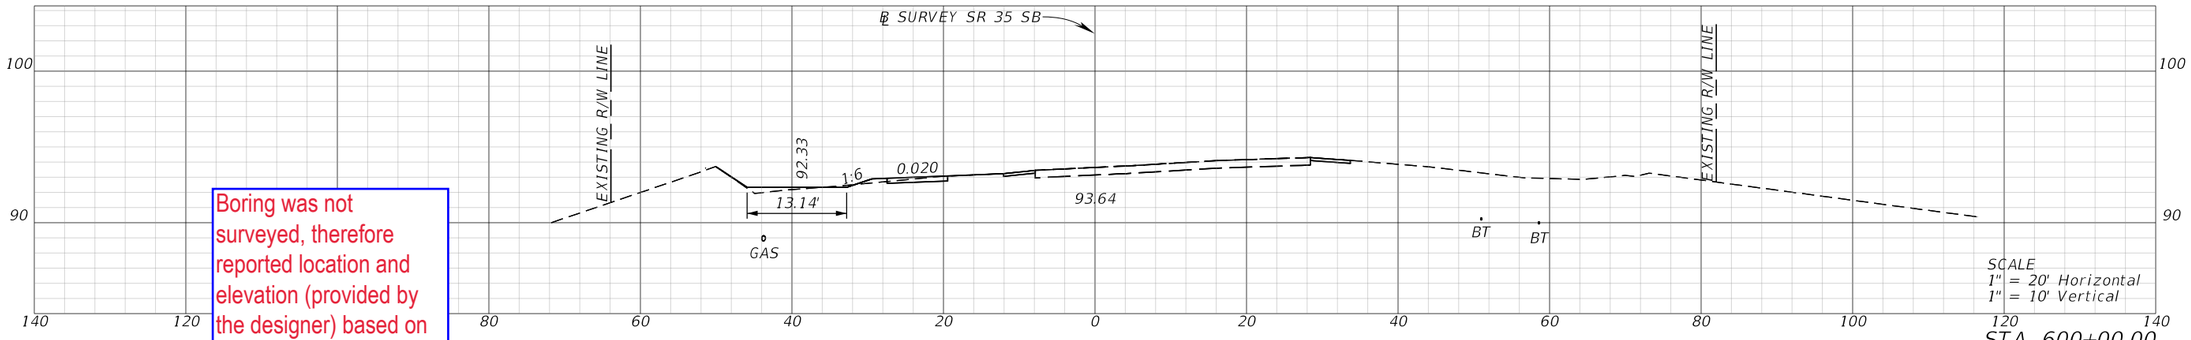


STA. 600+00.00

Boring was not surveyed, therefore reported location and elevation (provided by the designer) based on topo -plan may not be exactly accurate. It may need to be slightly adjusted to match the grade and be shown correctly

EL. 94.58'

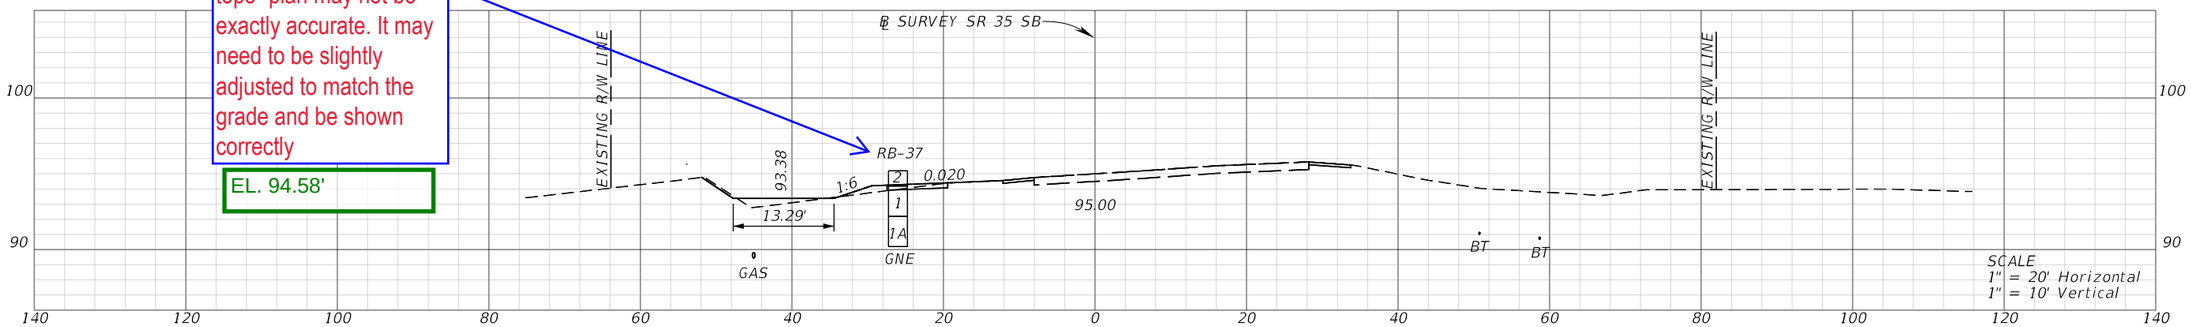

STA. 599+50.00

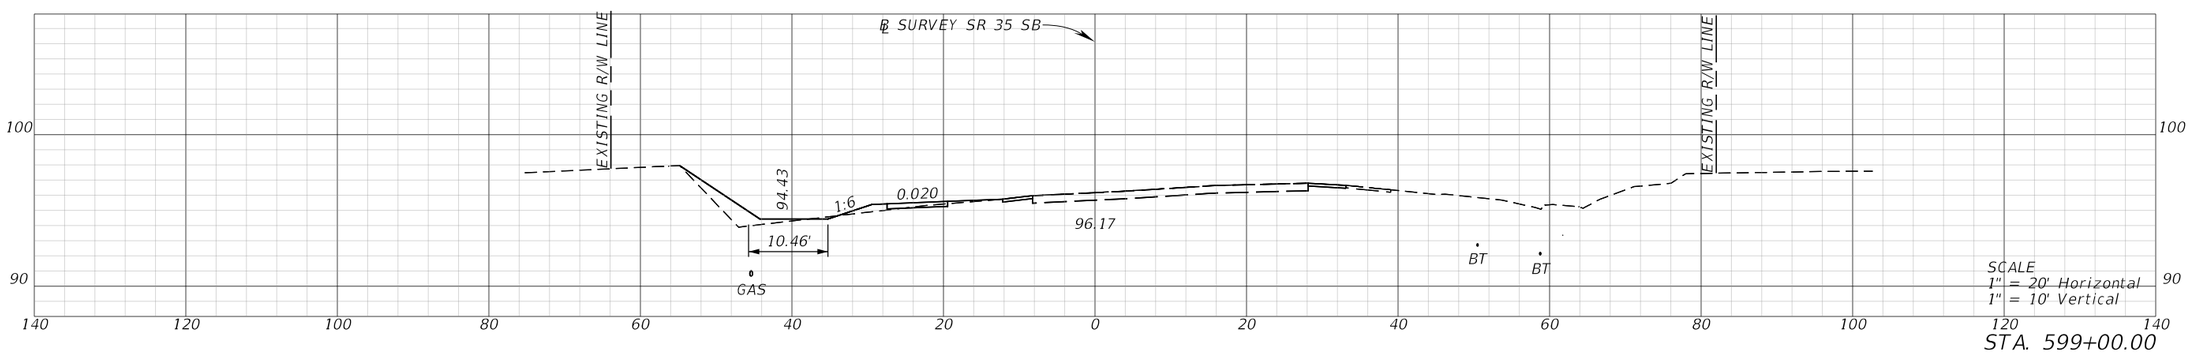


STA. 599+00.00

REVISIONS				ENGINEER OF RECORD	STATE OF FLORIDA DEPARTMENT OF TRANSPORTATION			CROSS SECTIONS (77)	SHEET NO.
DATE	DESCRIPTION	DATE	DESCRIPTION	CODY BAYER, P.E. LICENSE NUMBER: 90812 DRMP, INC. 941 LAKE BALDWIN LANE ORLANDO, FL 32814	ROAD NO.	COUNTY	FINANCIAL PROJECT ID		
					SR 35	HARDEE	446205-1-52-01		

THE OFFICIAL RECORD OF THIS SHEET IS THE ELECTRONIC FILE DIGITALLY SIGNED AND SEALED UNDER RULE 61G15-23.004, F.A.C.

c:\pw_working\drmp01\d0103394\RDXSRD03.dgn : SR 35 SB - 599+00.00 [SHEET]
CKramer 3/30/2026 1:58:46 PM

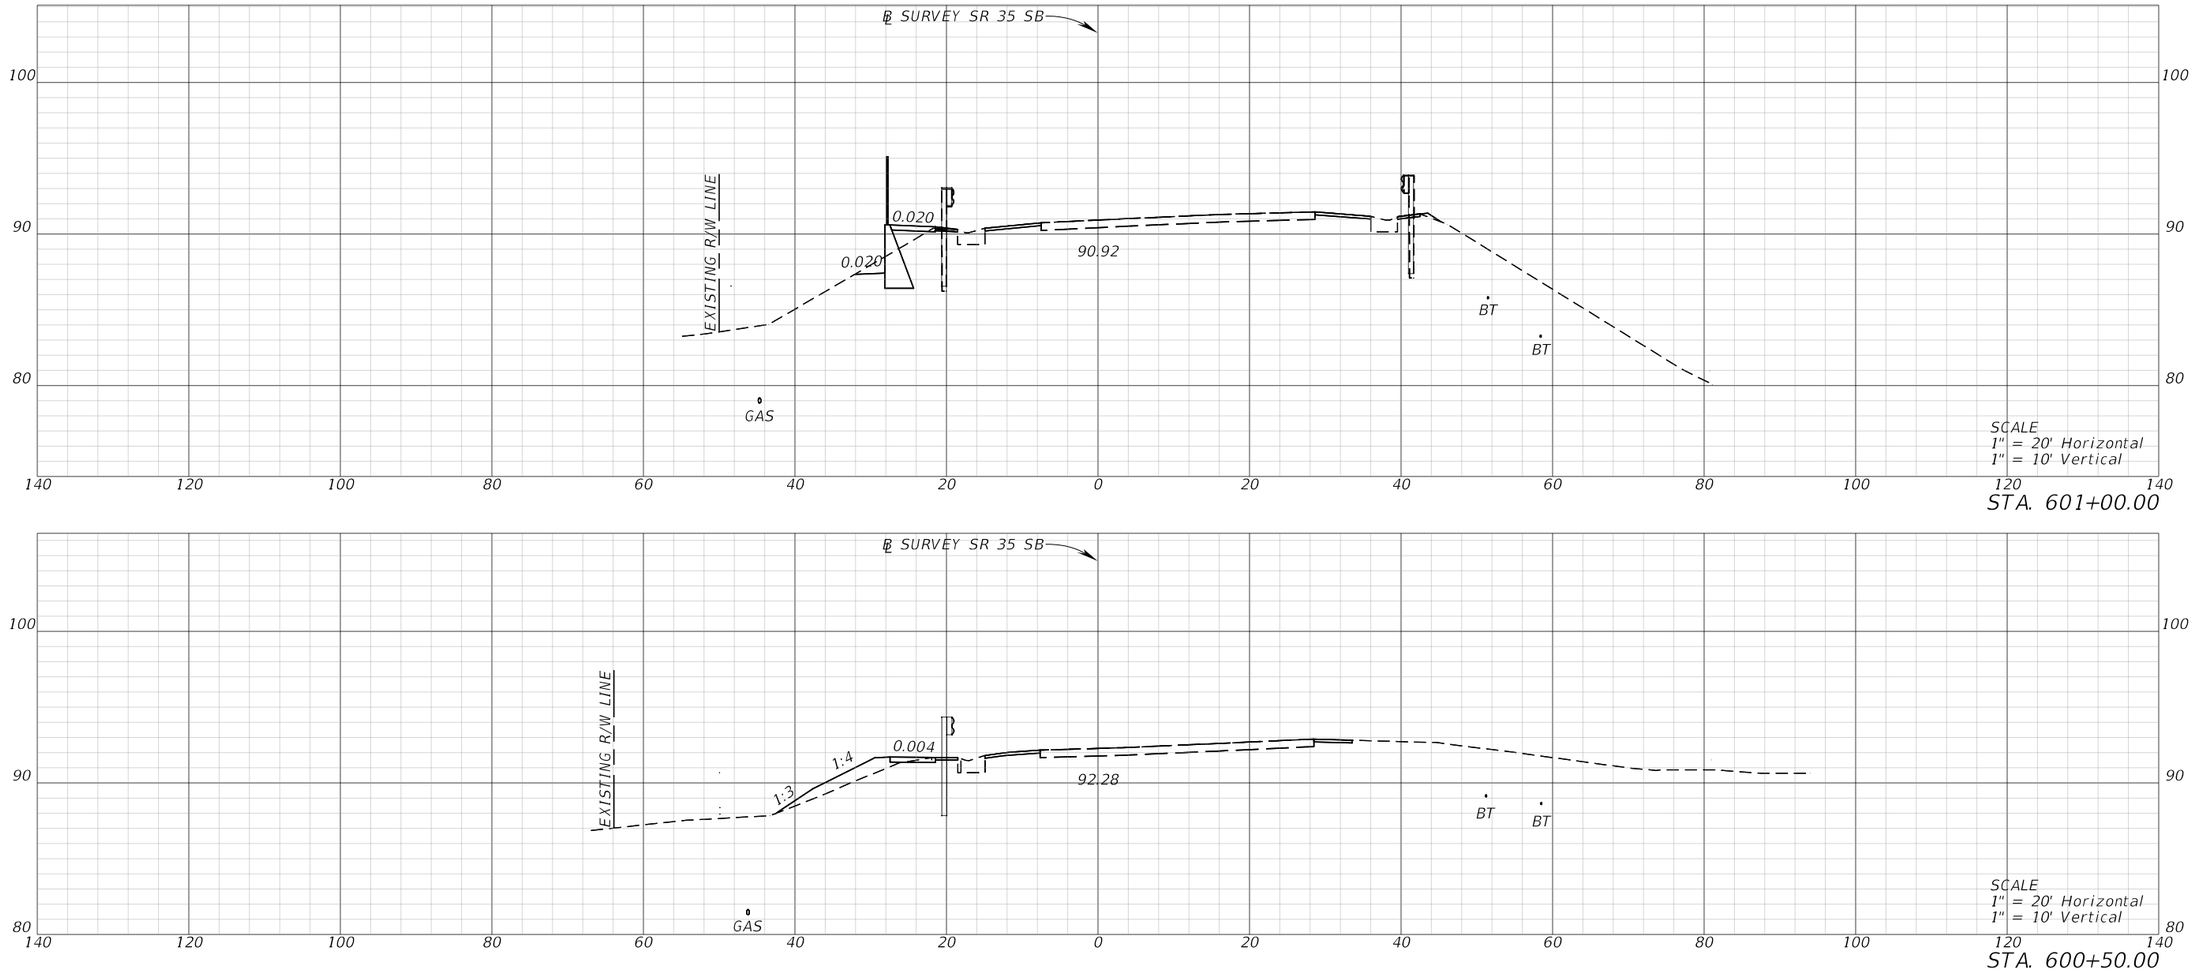


REVISIONS				ENGINEER OF RECORD	STATE OF FLORIDA DEPARTMENT OF TRANSPORTATION			CROSS SECTIONS (78)	SHEET NO.
DATE	DESCRIPTION	DATE	DESCRIPTION	CODY BAYER, P.E. LICENSE NUMBER: 90812 DRMP, INC. 941 LAKE BALDWIN LANE ORLANDO, FL 32814	ROAD NO.	COUNTY	FINANCIAL PROJECT ID		
					SR 35	HARDEE	446205-1-52-01		

THE OFFICIAL RECORD OF THIS SHEET IS THE ELECTRONIC FILE DIGITALLY SIGNED AND SEALED UNDER RULE 61G15-23.004, F.A.C.


c:\pw_working\drmp01\d0103394\RDXSRD03.dgn : SR 35 SB - 600+50.00 [SHEET]
CKramer 3/30/2026 1:58:48 PM

Boring was not surveyed, therefore reported location and elevation (provided by the designer) based on topo -plan may not be exactly accurate. It may need to be slightly adjusted to match the grade and be shown correctly

EL. 85.86'

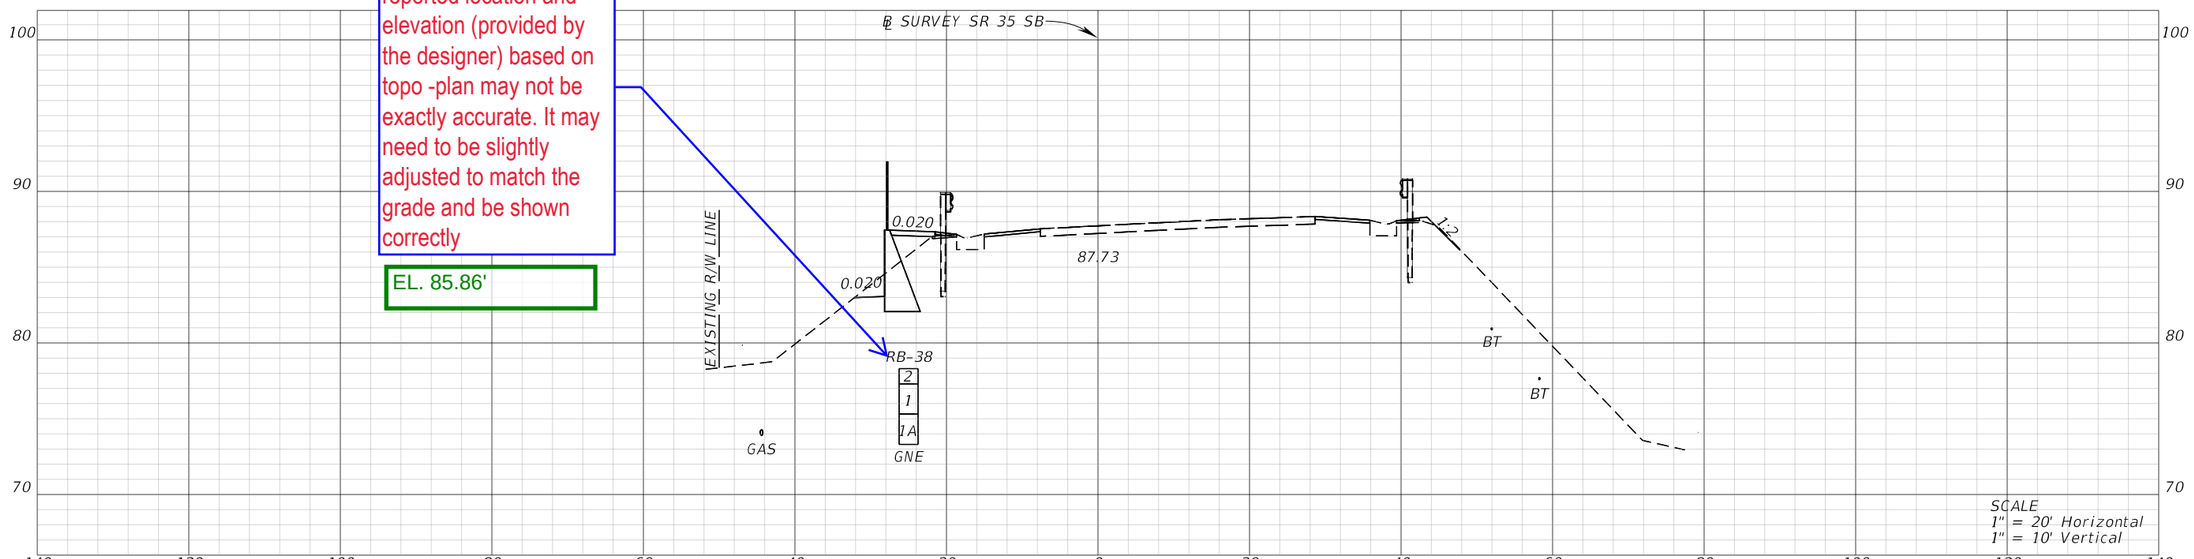


STA. 602+00.00

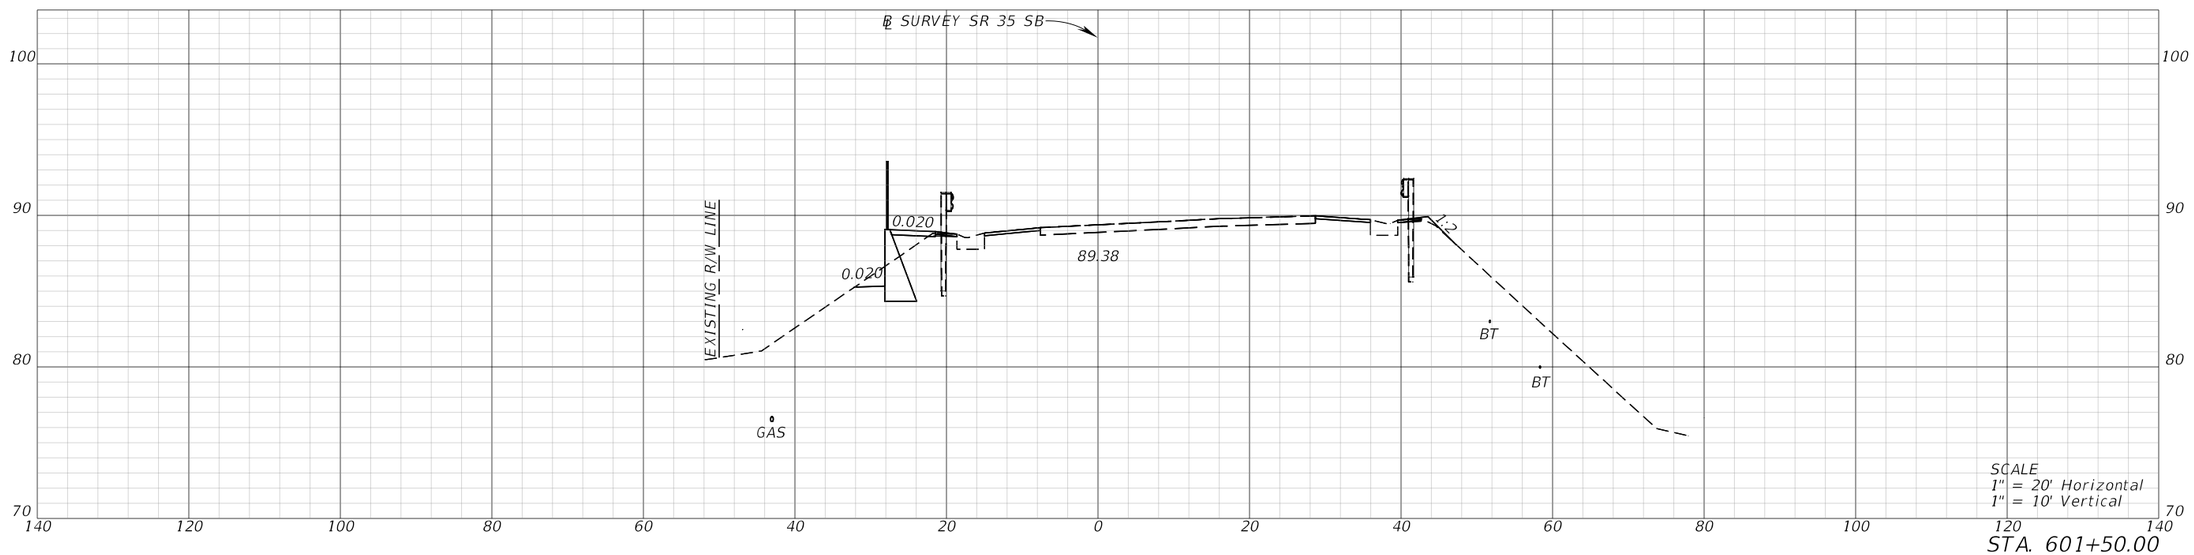


STA. 601+50.00

REVISIONS				ENGINEER OF RECORD	STATE OF FLORIDA DEPARTMENT OF TRANSPORTATION			CROSS SECTIONS (79)	SHEET NO.
DATE	DESCRIPTION	DATE	DESCRIPTION	CODY BAYER, P.E. LICENSE NUMBER: 90812 DRMP, INC. 941 LAKE BALDWIN LANE ORLANDO, FL 32814	ROAD NO.	COUNTY	FINANCIAL PROJECT ID		
					SR 35	HARDEE	446205-1-52-01		

THE OFFICIAL RECORD OF THIS SHEET IS THE ELECTRONIC FILE DIGITALLY SIGNED AND SEALED UNDER RULE 61G15-23.004, F.A.C.

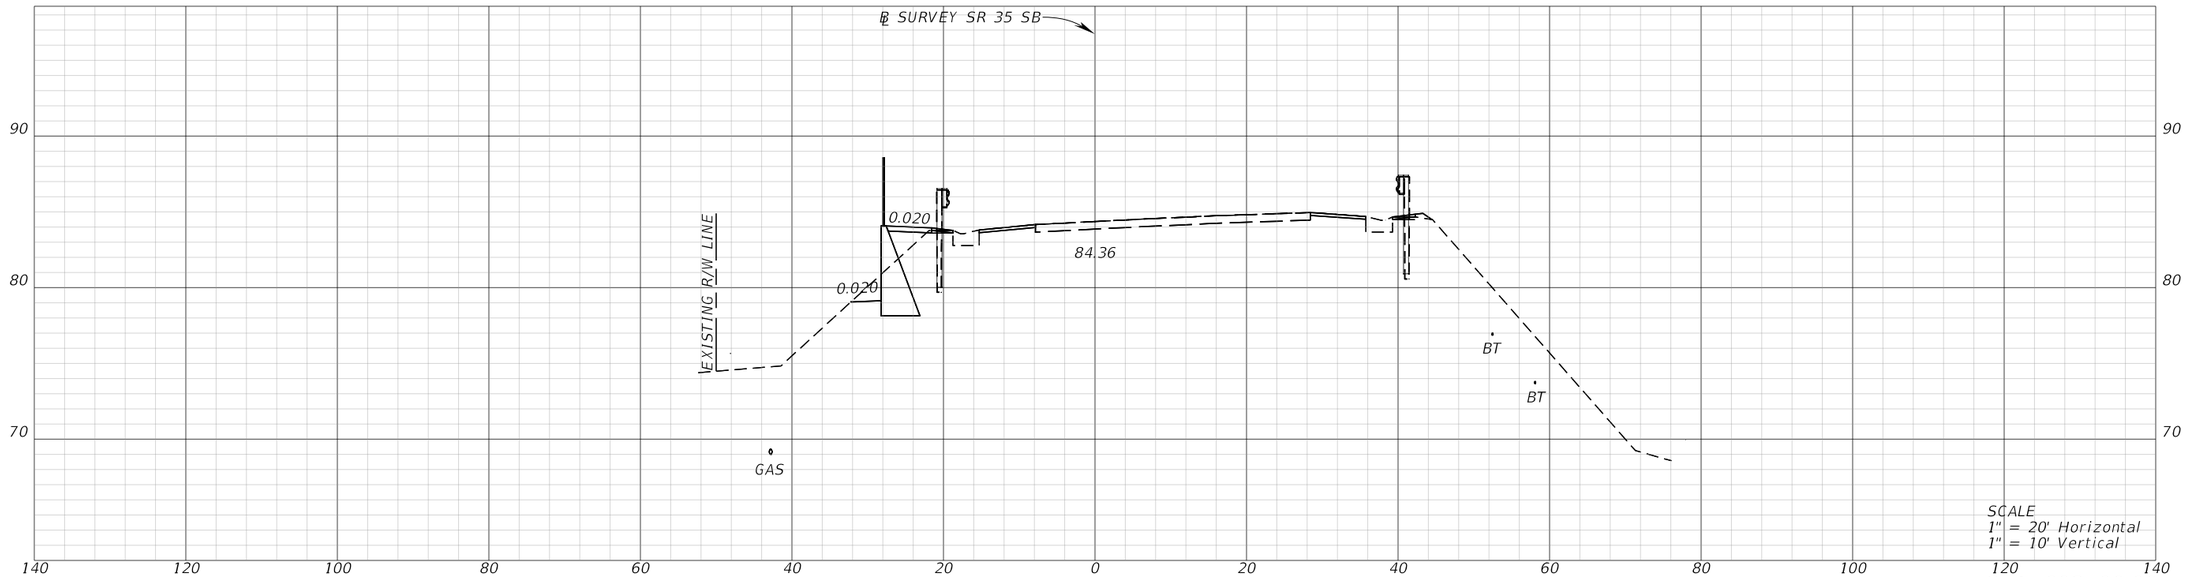


STA. 603+00.00

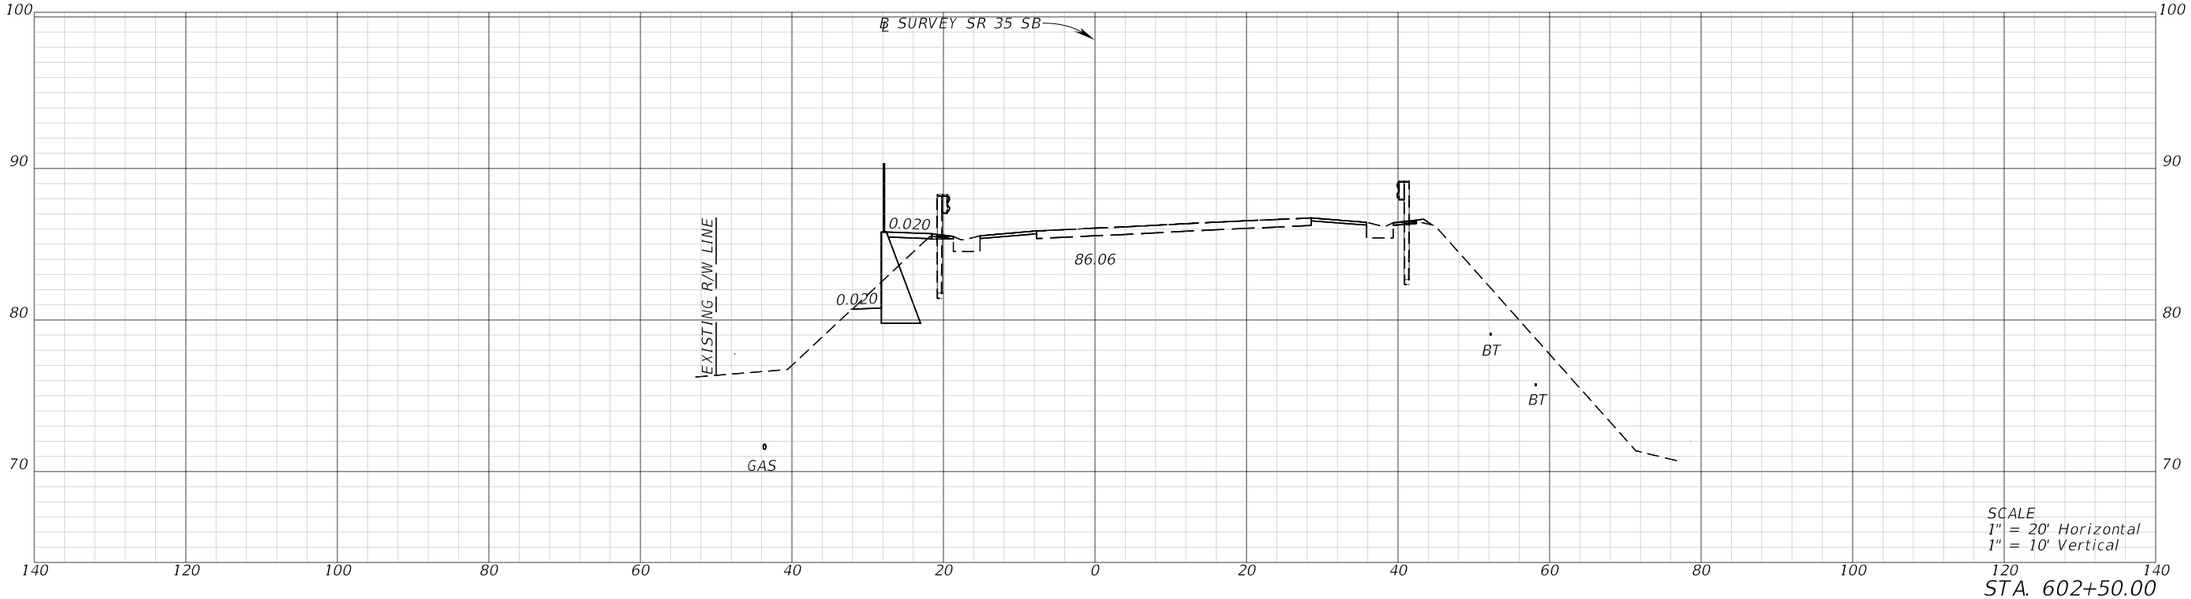


STA. 602+50.00

REVISIONS				ENGINEER OF RECORD	STATE OF FLORIDA DEPARTMENT OF TRANSPORTATION			CROSS SECTIONS (80)	SHEET NO.
DATE	DESCRIPTION	DATE	DESCRIPTION	CODY BAYER, P.E. LICENSE NUMBER: 90812 DRMP, INC. 941 LAKE BALDWIN LANE ORLANDO, FL 32814	ROAD NO.	COUNTY	FINANCIAL PROJECT ID		
					SR 35	HARDEE	446205-1-52-01		

THE OFFICIAL RECORD OF THIS SHEET IS THE ELECTRONIC FILE DIGITALLY SIGNED AND SEALED UNDER RULE 61G15-23.004, F.A.C.

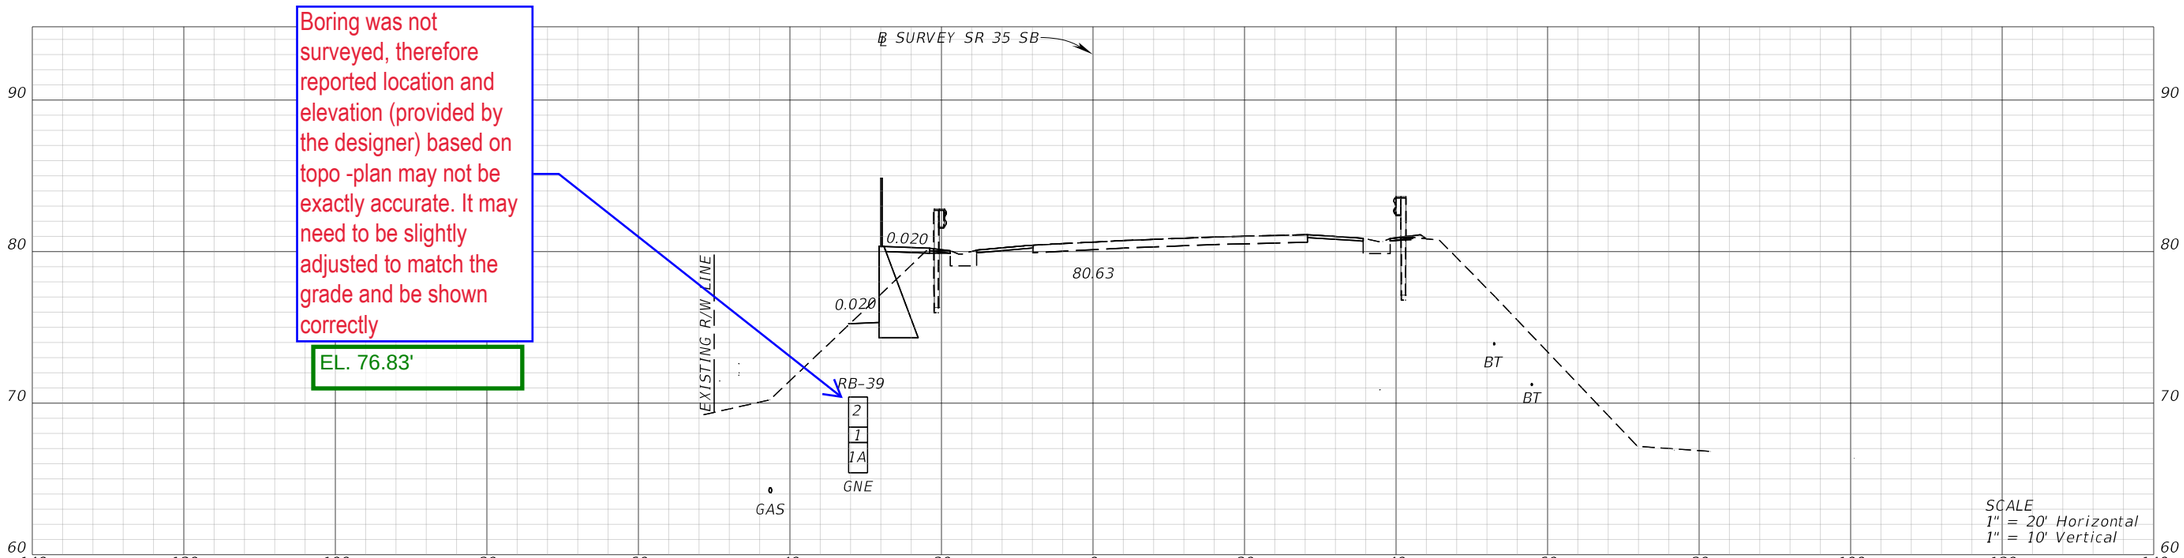

STA. 604+00.00

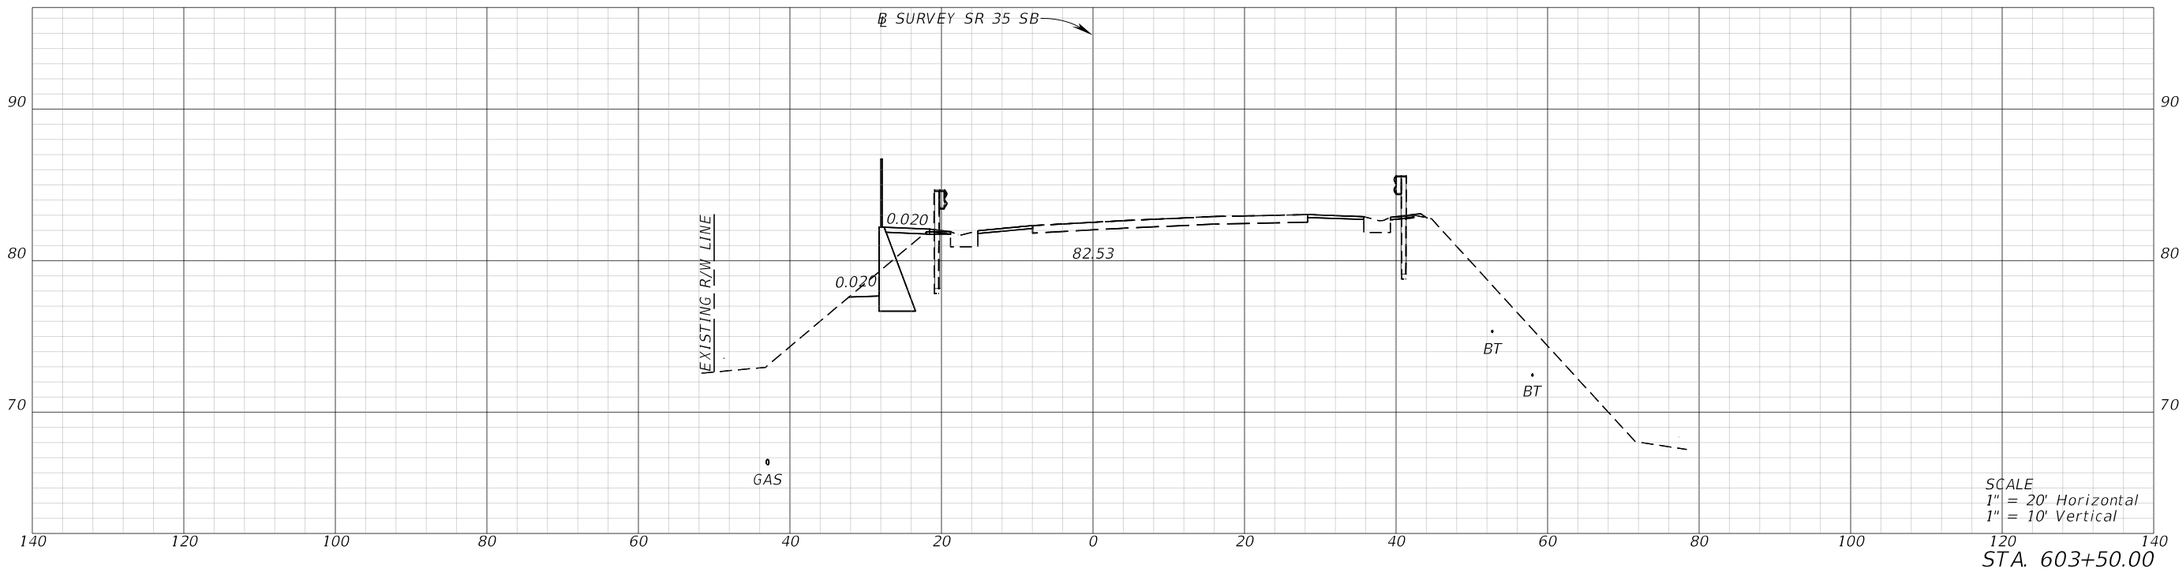


STA. 603+50.00


REVISIONS				ENGINEER OF RECORD	STATE OF FLORIDA DEPARTMENT OF TRANSPORTATION			CROSS SECTIONS (81)	SHEET NO.
DATE	DESCRIPTION	DATE	DESCRIPTION	CODY BAYER, P.E. LICENSE NUMBER: 90812 DRMP, INC. 941 LAKE BALDWIN LANE ORLANDO, FL 32814	ROAD NO.	COUNTY	FINANCIAL PROJECT ID		
					SR 35	HARDEE	446205-1-52-01		

THE OFFICIAL RECORD OF THIS SHEET IS THE ELECTRONIC FILE DIGITALLY SIGNED AND SEALED UNDER RULE 61G15-23.004, F.A.C.

c:\pw_working\drmp01\d0103394\RDXSRD03.dgn : SR 35 SB - 603+50.00 [SHEET]
CKramer 3/30/2026 1:58:56 PM

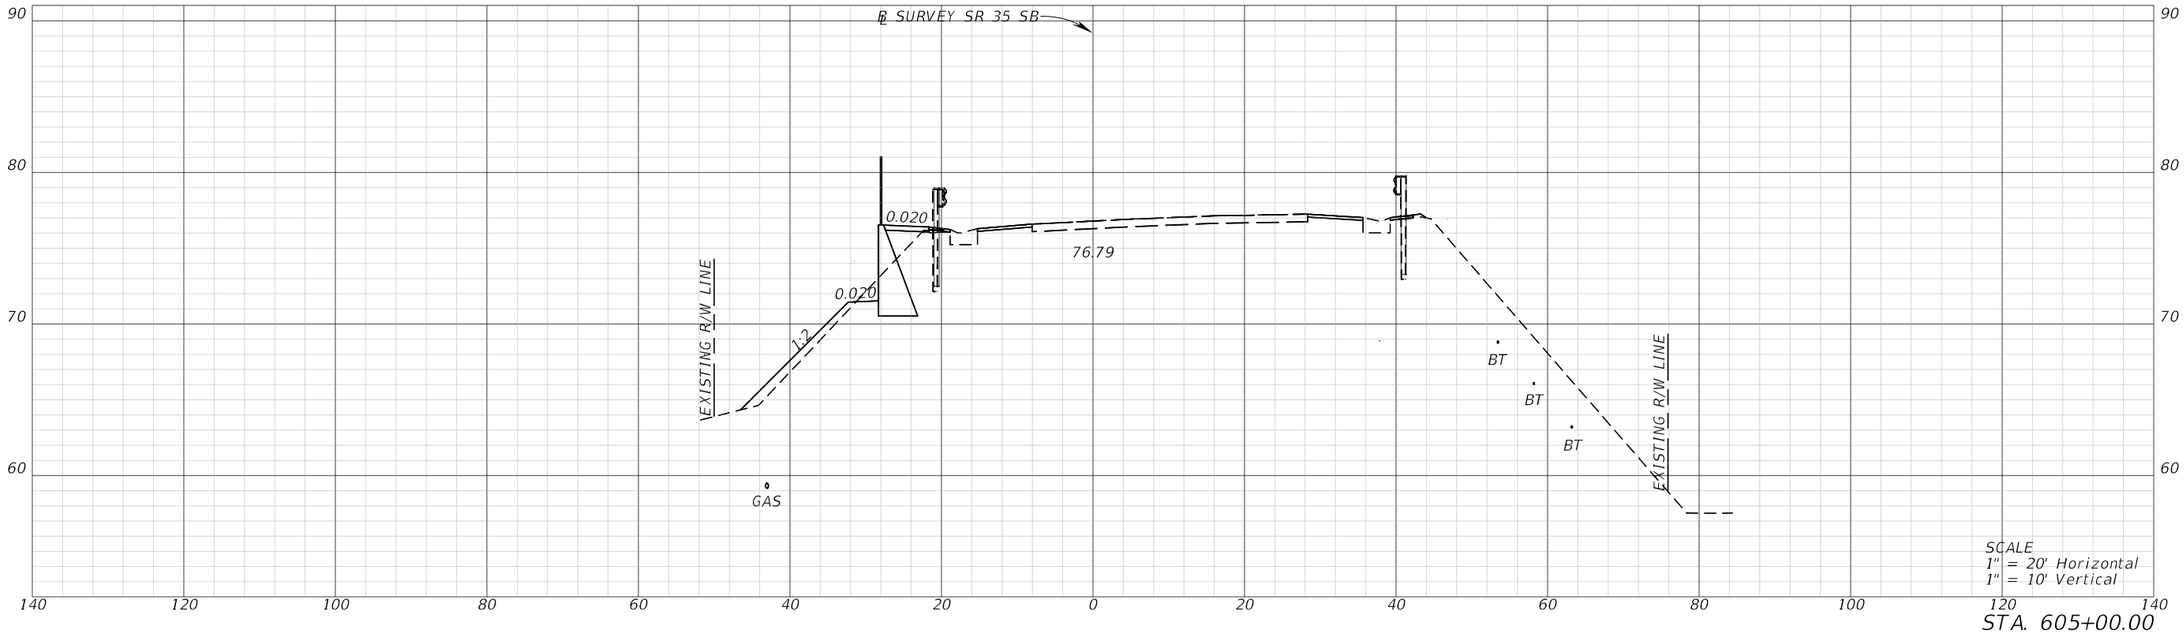

STA. 605+00.00

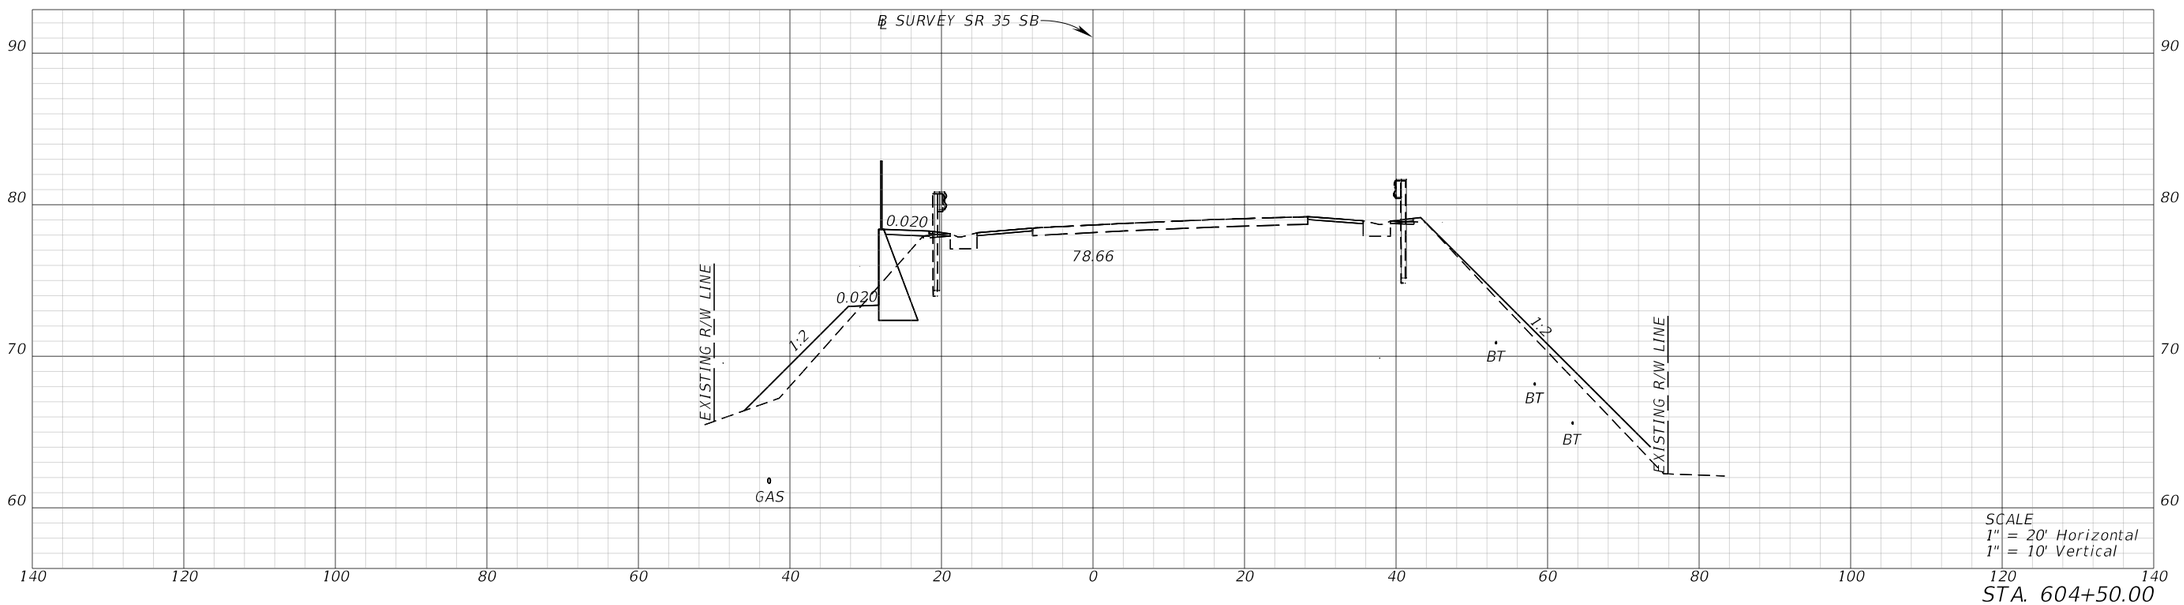


STA. 604+50.00


REVISIONS				ENGINEER OF RECORD	STATE OF FLORIDA DEPARTMENT OF TRANSPORTATION			CROSS SECTIONS (82)	SHEET NO.
DATE	DESCRIPTION	DATE	DESCRIPTION	CODY BAYER, P.E. LICENSE NUMBER: 90812 DRMP, INC. 941 LAKE BALDWIN LANE ORLANDO, FL 32814	ROAD NO.	COUNTY	FINANCIAL PROJECT ID		
					SR 35	HARDEE	446205-1-52-01		

THE OFFICIAL RECORD OF THIS SHEET IS THE ELECTRONIC FILE DIGITALLY SIGNED AND SEALED UNDER RULE 61G15-23.004, F.A.C.

c:\pw_working\drmp01\d0103394\RDXSRD03.dgn : SR 35 SB - 604+50.00 [SHEET]
CKramer 3/30/2026 1:58:57 PM

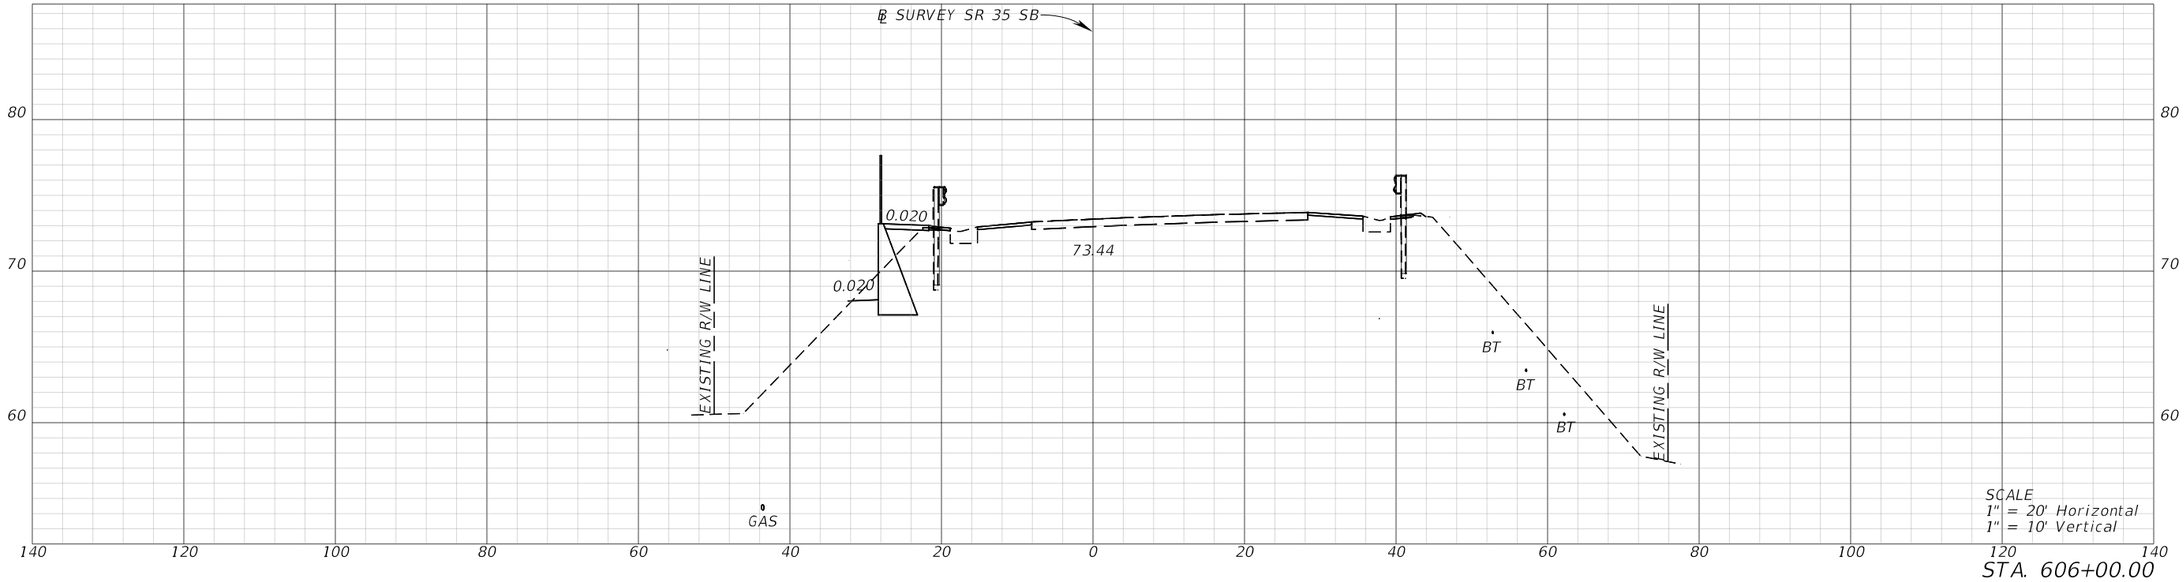

STA. 606+00.00

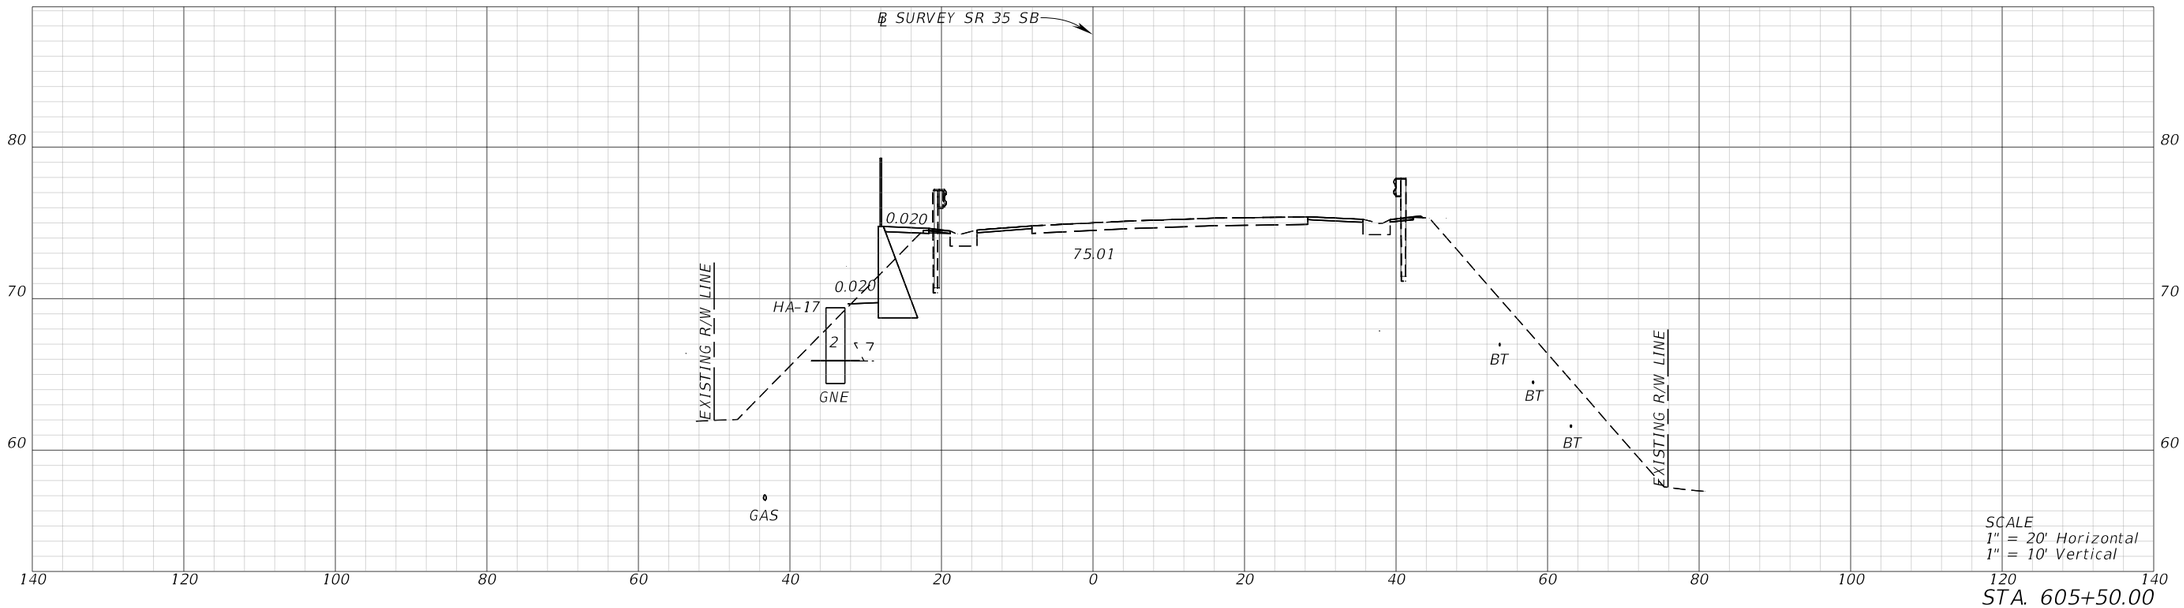


STA. 605+50.00


REVISIONS				ENGINEER OF RECORD	STATE OF FLORIDA DEPARTMENT OF TRANSPORTATION			CROSS SECTIONS (83)	SHEET NO.
DATE	DESCRIPTION	DATE	DESCRIPTION	CODY BAYER, P.E. LICENSE NUMBER: 90812 DRMP, INC. 941 LAKE BALDWIN LANE ORLANDO, FL 32814	ROAD NO.	COUNTY	FINANCIAL PROJECT ID		
					SR 35	HARDEE	446205-1-52-01		

THE OFFICIAL RECORD OF THIS SHEET IS THE ELECTRONIC FILE DIGITALLY SIGNED AND SEALED UNDER RULE 61G15-23.004, F.A.C.

c:\pw_working\drmp01\d0103394\RDXSRD03.dgn : SR 35 SB - 605+50.00 [SHEET]
CKramer 3/30/2026 1:58:59 PM

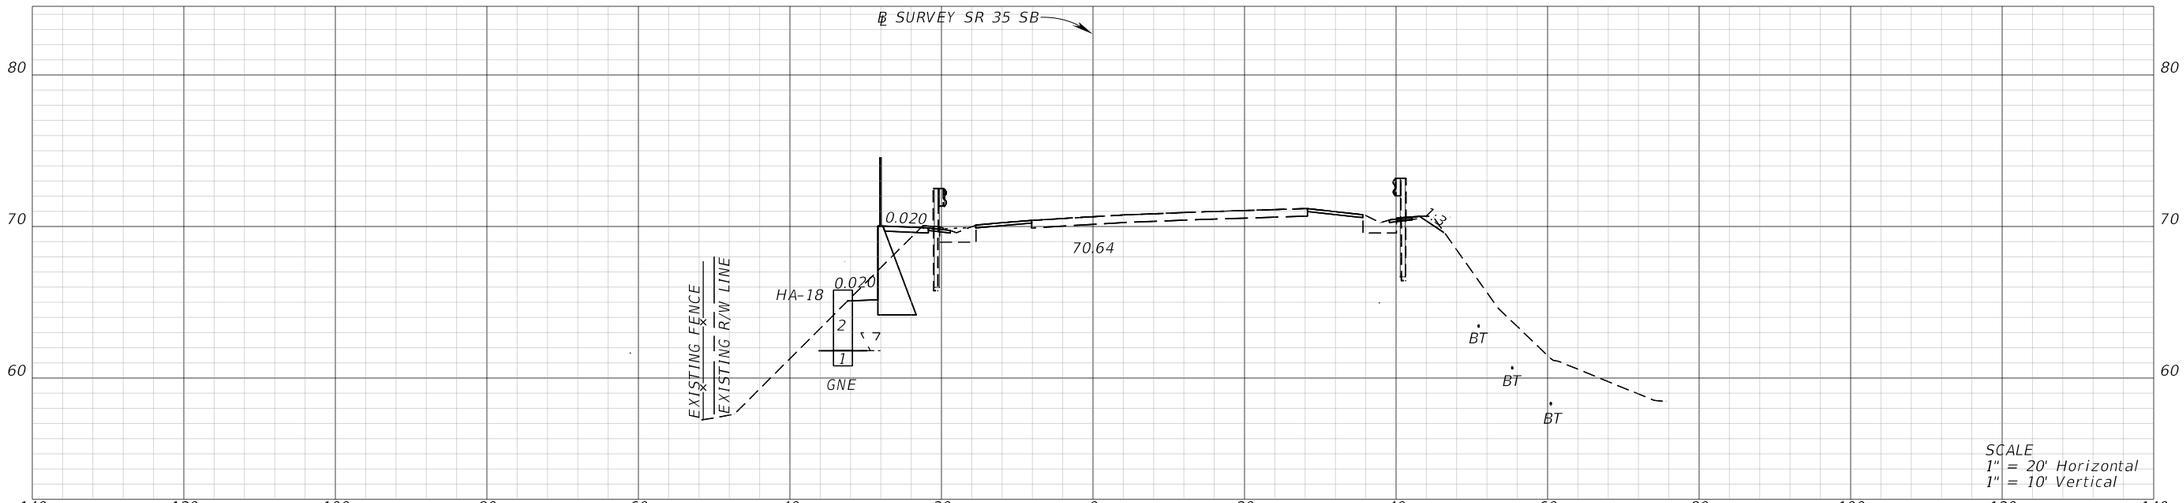


STA. 607+00.00

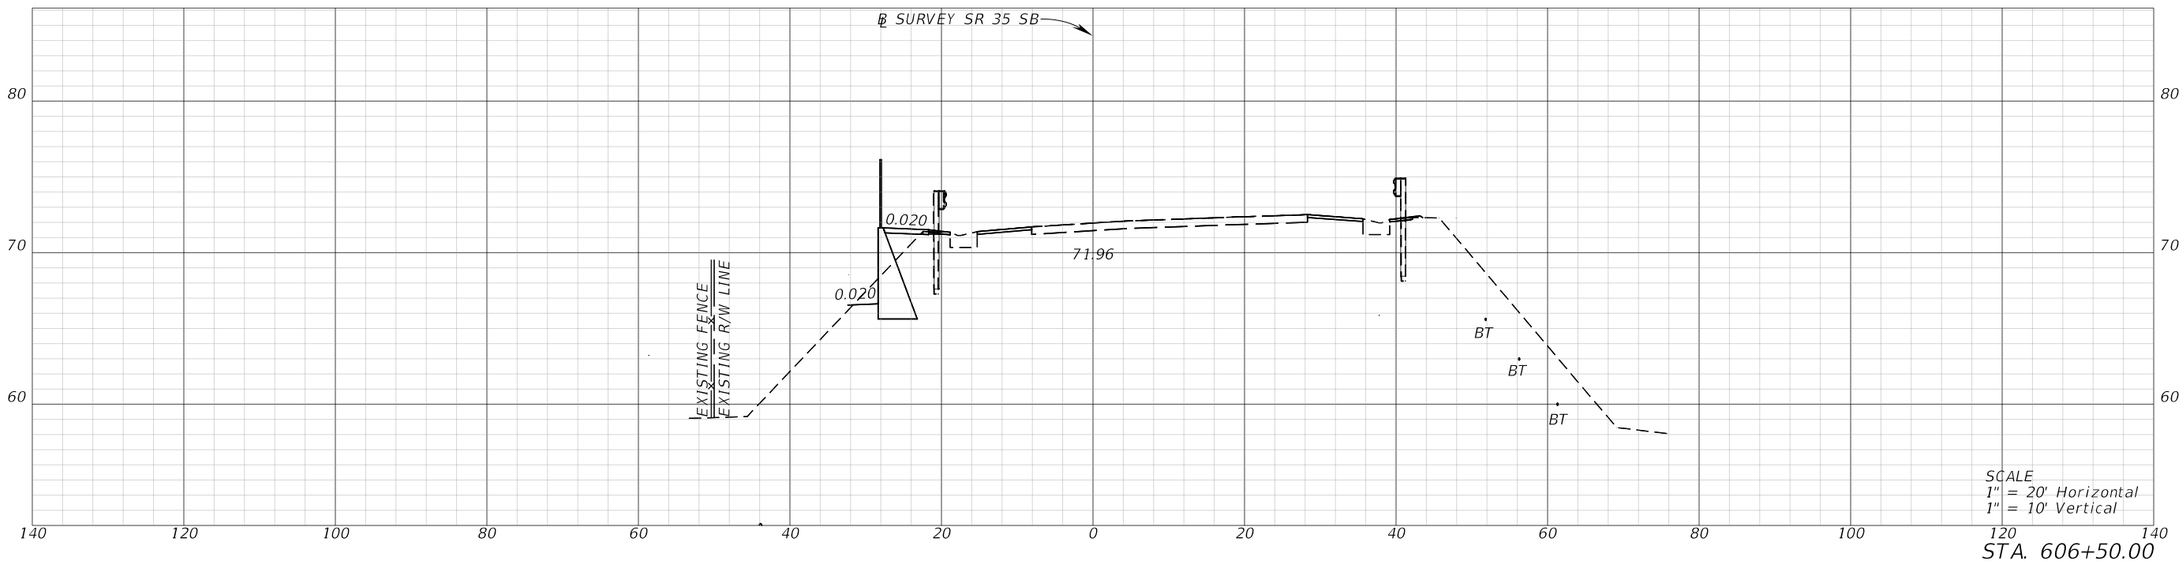


STA. 606+50.00

REVISIONS				ENGINEER OF RECORD	STATE OF FLORIDA DEPARTMENT OF TRANSPORTATION			CROSS SECTIONS (84)	SHEET NO.
DATE	DESCRIPTION	DATE	DESCRIPTION	CODY BAYER, P.E. LICENSE NUMBER: 90812 DRMP, INC. 941 LAKE BALDWIN LANE ORLANDO, FL 32814	ROAD NO.	COUNTY	FINANCIAL PROJECT ID		
					SR 35	HARDEE	446205-1-52-01		

THE OFFICIAL RECORD OF THIS SHEET IS THE ELECTRONIC FILE DIGITALLY SIGNED AND SEALED UNDER RULE 61G15-23.004, F.A.C.

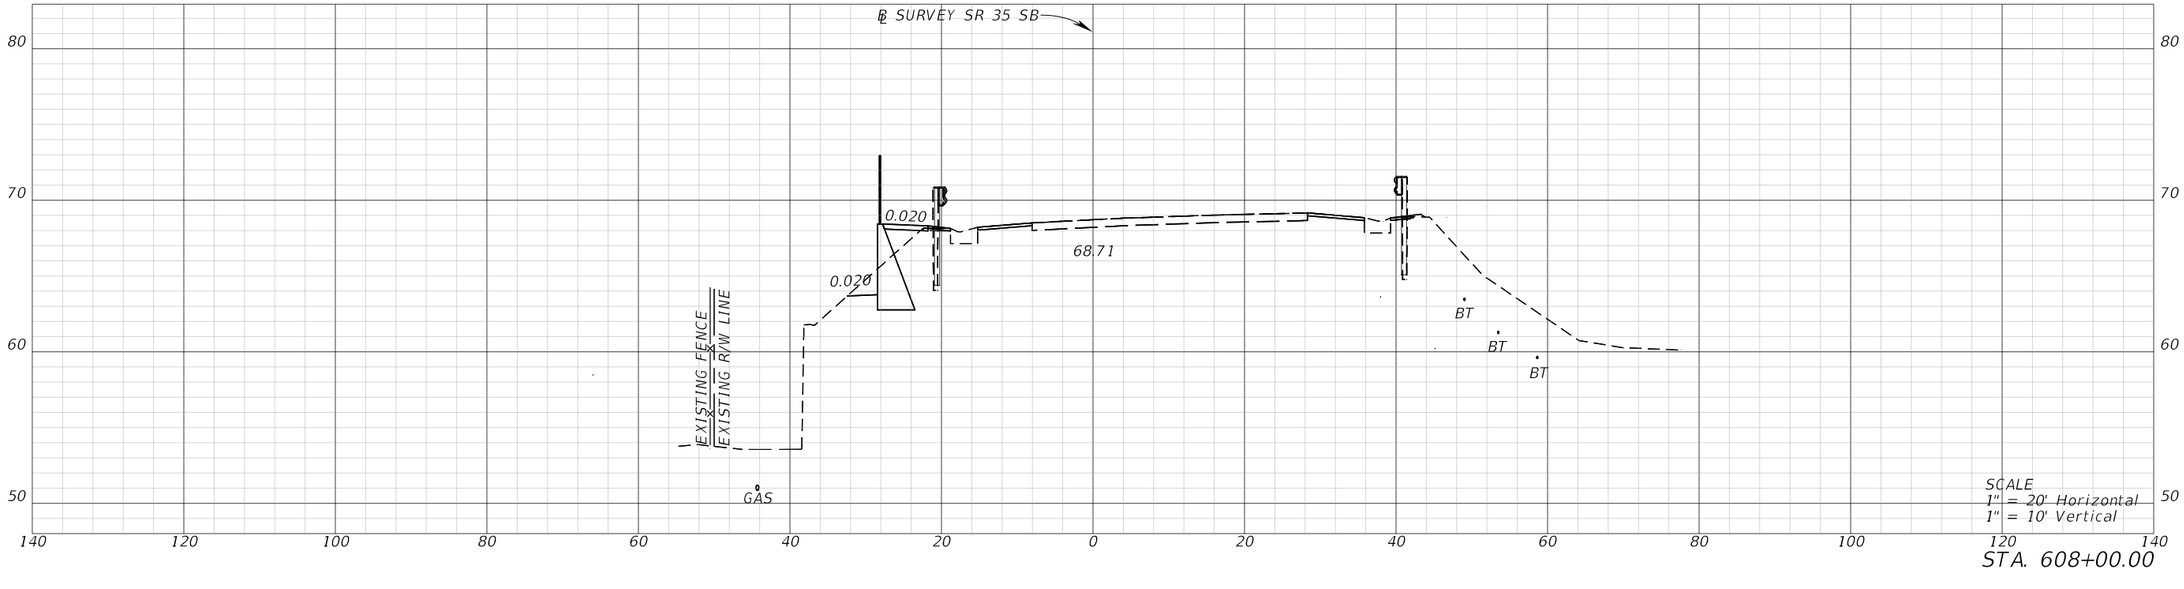

STA. 608+00.00

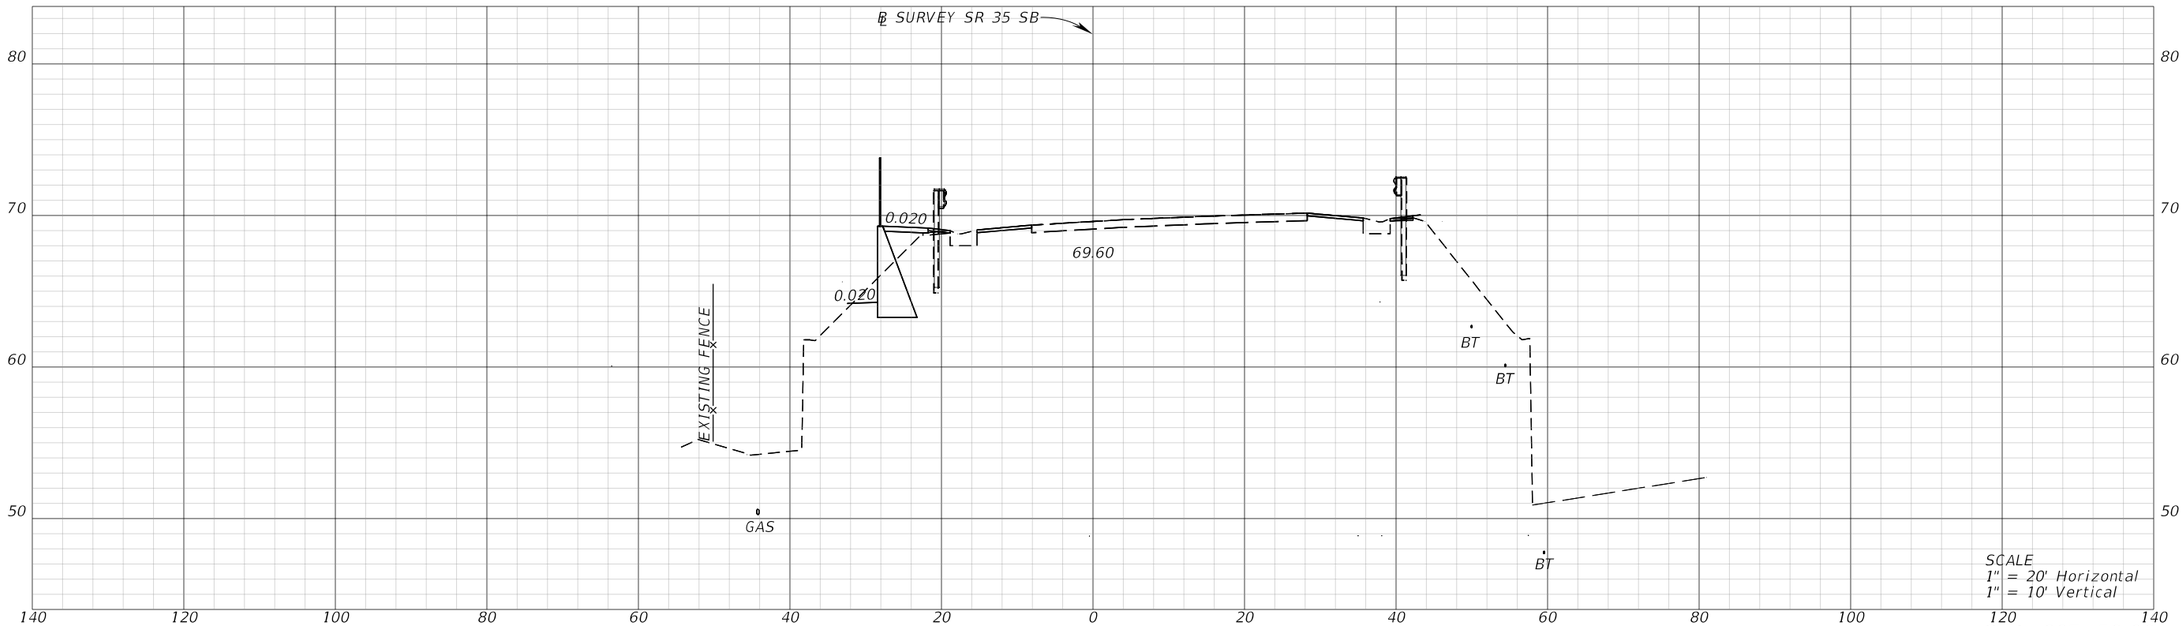


STA. 607+50.00

REVISIONS				ENGINEER OF RECORD	STATE OF FLORIDA DEPARTMENT OF TRANSPORTATION			CROSS SECTIONS (85)	SHEET NO.
DATE	DESCRIPTION	DATE	DESCRIPTION	CODY BAYER, P.E. LICENSE NUMBER: 90812 DRMP, INC. 941 LAKE BALDWIN LANE ORLANDO, FL 32814	ROAD NO.	COUNTY	FINANCIAL PROJECT ID		
					SR 35	HARDEE	446205-1-52-01		

THE OFFICIAL RECORD OF THIS SHEET IS THE ELECTRONIC FILE DIGITALLY SIGNED AND SEALED UNDER RULE 61G15-23.004, F.A.C.


c:\pw_working\drmp01\d0103394\RDXSRD03.dgn : SR 35 SB - 607+50.00 [SHEET]
CKramer 3/30/2026 1:59:03 PM

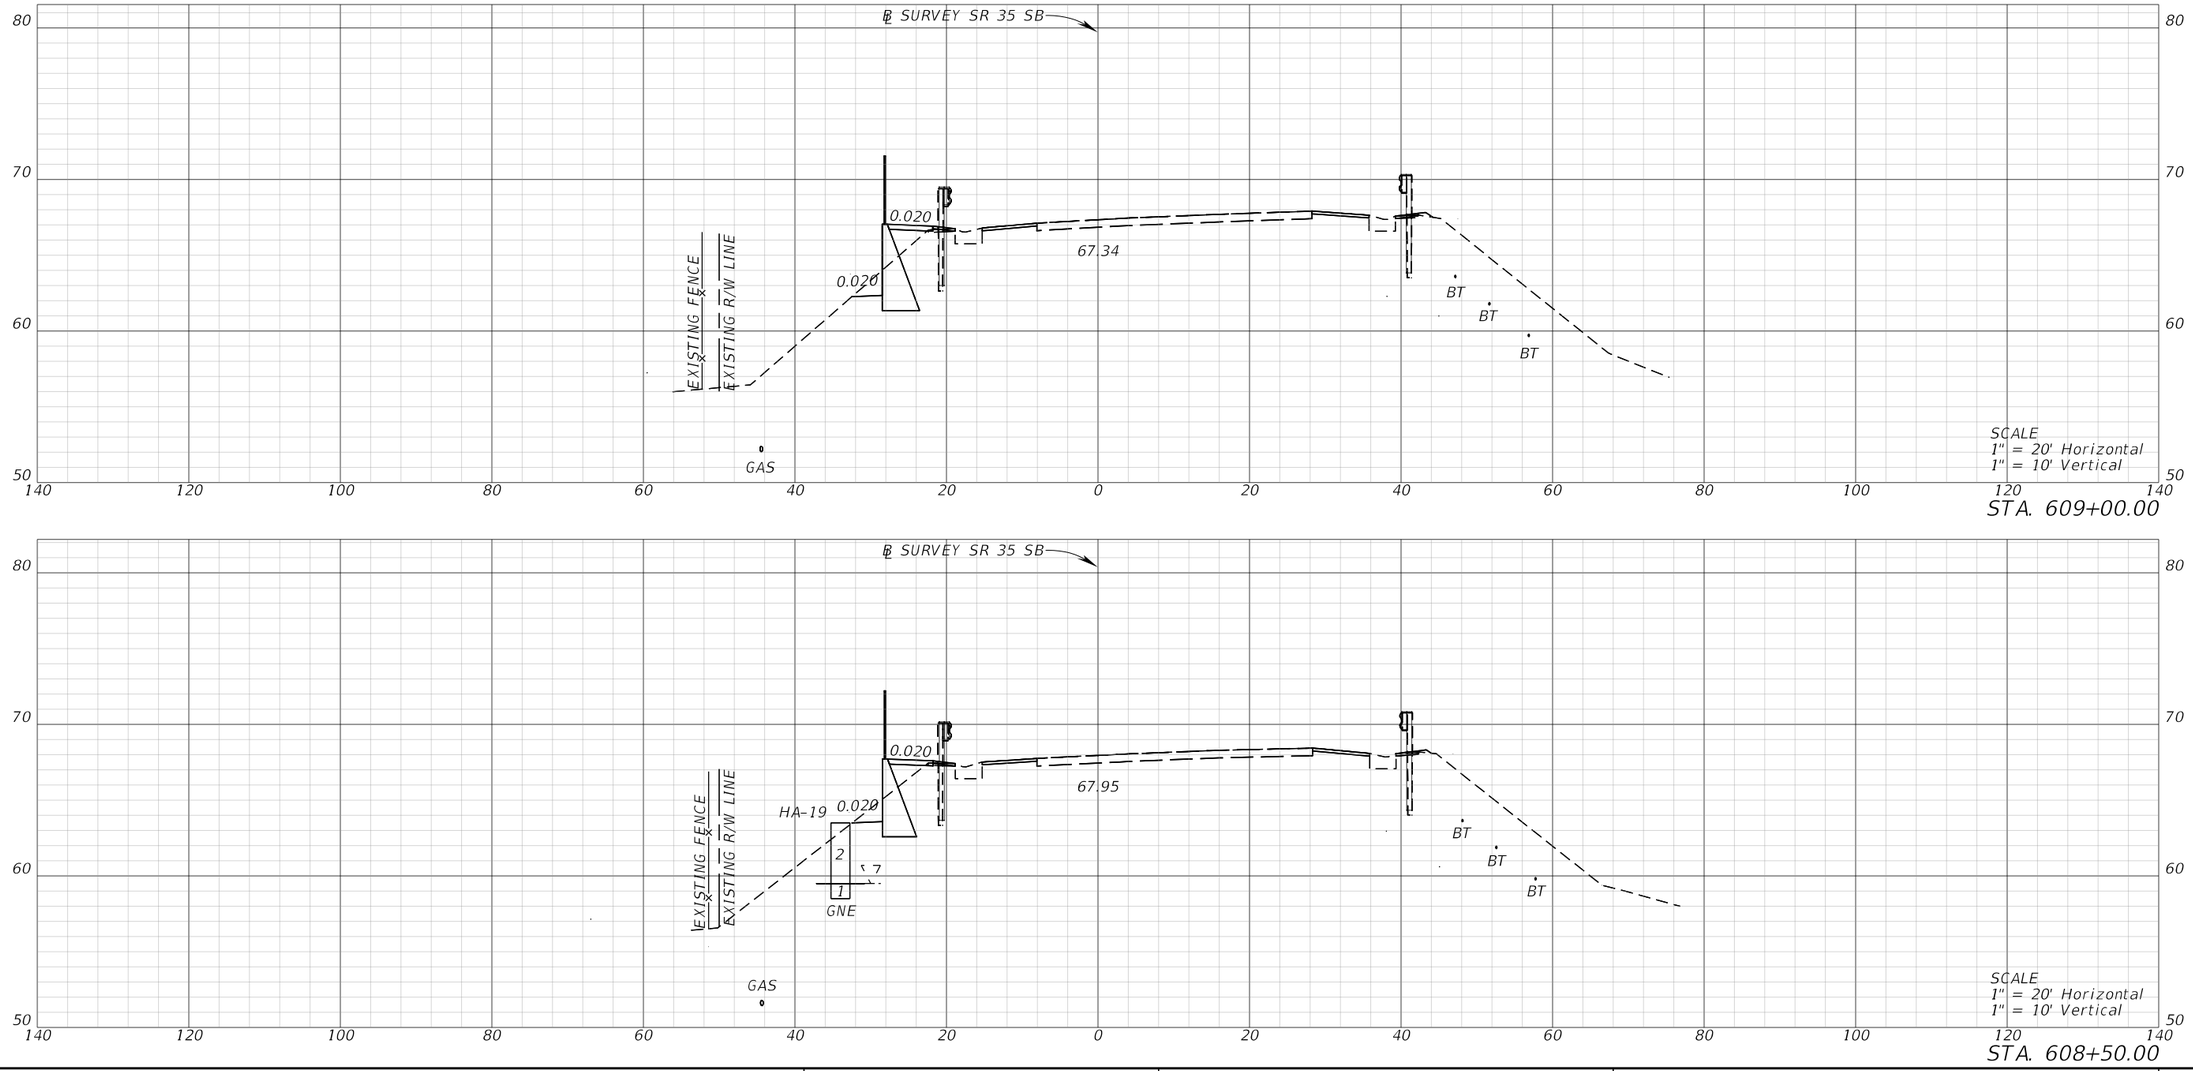

REVISIONS				ENGINEER OF RECORD	STATE OF FLORIDA DEPARTMENT OF TRANSPORTATION			CROSS SECTIONS (86)	SHEET NO.
DATE	DESCRIPTION	DATE	DESCRIPTION	CODY BAYER, P.E. LICENSE NUMBER: 90812 DRMP, INC. 941 LAKE BALDWIN LANE ORLANDO, FL 32814	ROAD NO.	COUNTY	FINANCIAL PROJECT ID		
					SR 35	HARDEE	446205-1-52-01		

THE OFFICIAL RECORD OF THIS SHEET IS THE ELECTRONIC FILE DIGITALLY SIGNED AND SEALED UNDER RULE 61G15-23.004, F.A.C.

c:\pw_working\drmp01\d0103394\RDXSRD03.dgn : SR 35 SB - 608+50.00 [SHEET]
CKramer 3/30/2026 1:59:05 PM

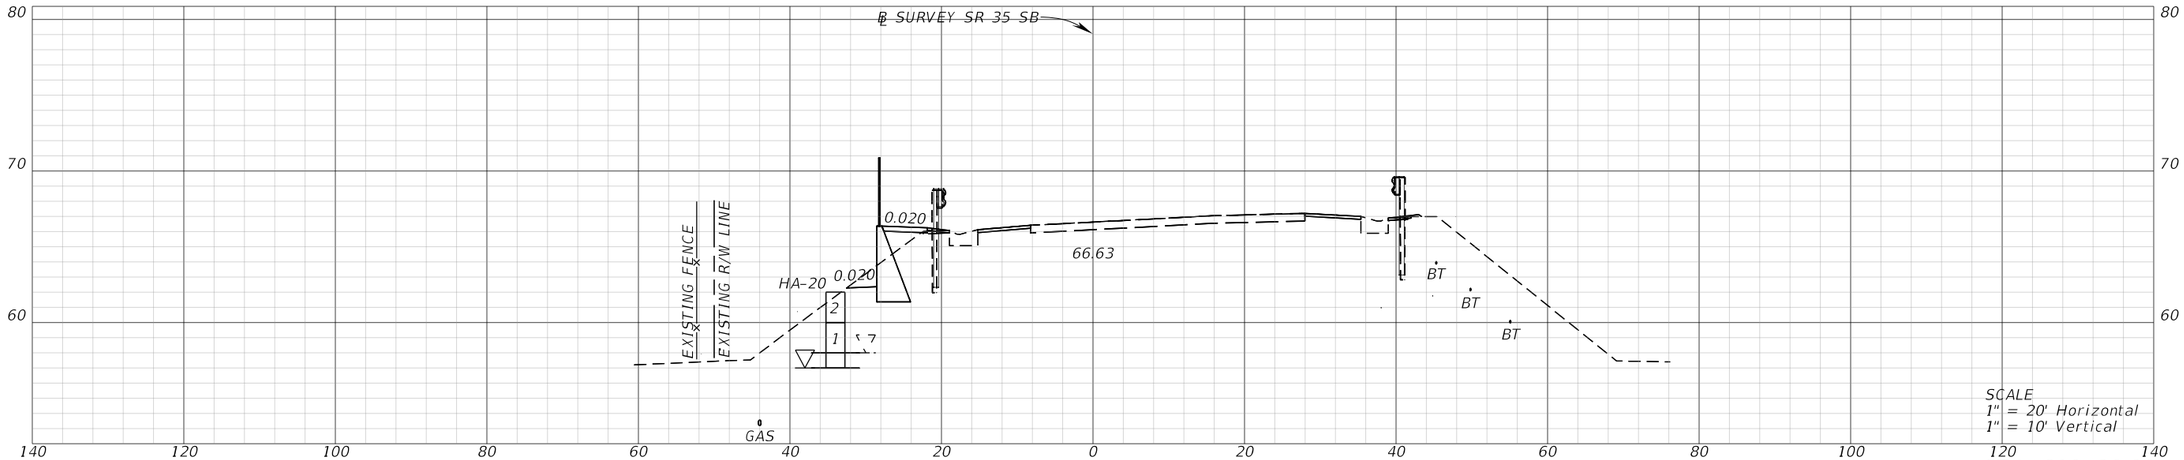

STA. 610+00.00



STA. 609+50.00

REVISIONS			
DATE	DESCRIPTION	DATE	DESCRIPTION

ENGINEER OF RECORD

CODY BAYER, P.E.
LICENSE NUMBER: 90812
DRMP, INC.
941 LAKE BALDWIN LANE
ORLANDO, FL 32814


STATE OF FLORIDA
DEPARTMENT OF TRANSPORTATION

ROAD NO.	COUNTY	FINANCIAL PROJECT ID
SR 35	HARDEE	446205-1-52-01

CROSS SECTIONS (87)

SHEET NO.

THE OFFICIAL RECORD OF THIS SHEET IS THE ELECTRONIC FILE DIGITALLY SIGNED AND SEALED UNDER RULE 61G15-23.004, F.A.C.

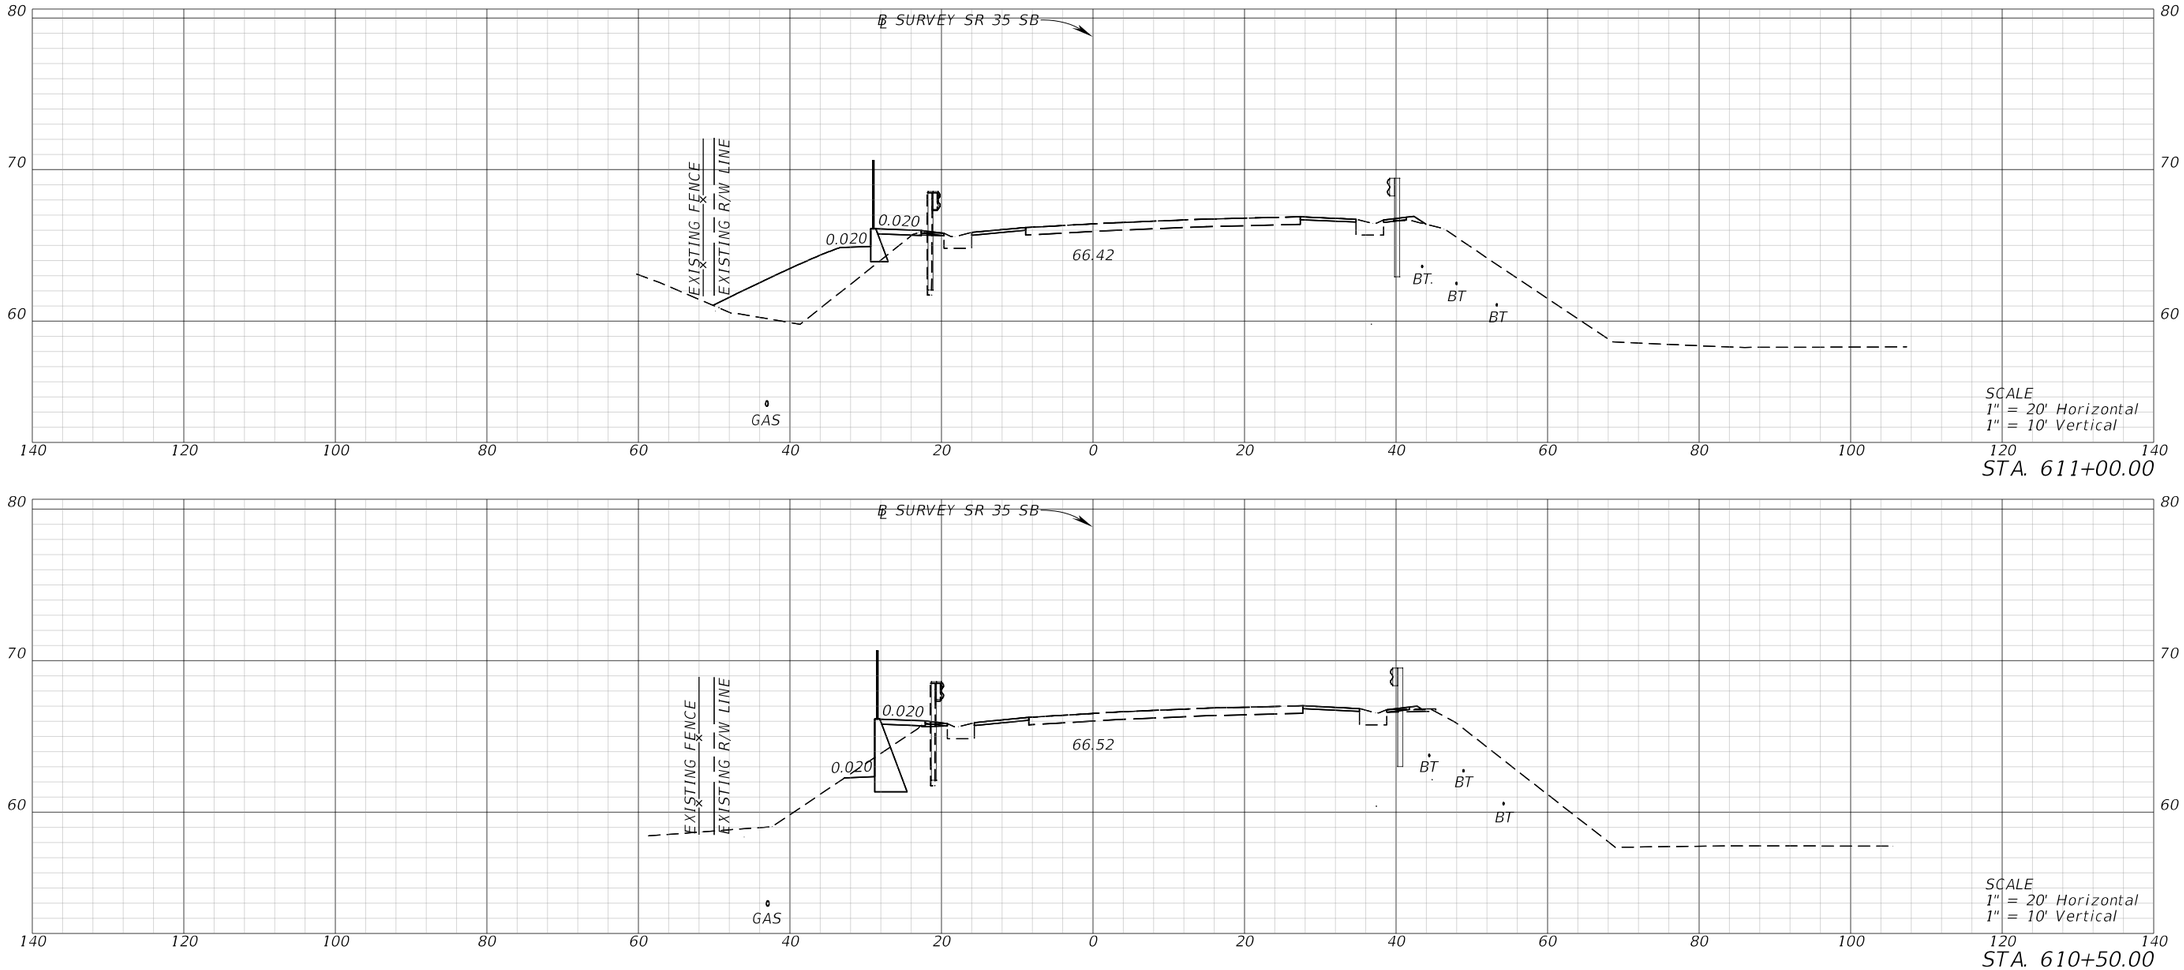


STA. 611+00.00


STA. 610+50.00

REVISIONS				ENGINEER OF RECORD	STATE OF FLORIDA DEPARTMENT OF TRANSPORTATION			CROSS SECTIONS (88)	SHEET NO.
DATE	DESCRIPTION	DATE	DESCRIPTION	CODY BAYER, P.E. LICENSE NUMBER: 90812 DRMP, INC. 941 LAKE BALDWIN LANE ORLANDO, FL 32814	ROAD NO.	COUNTY	FINANCIAL PROJECT ID		
					SR 35	HARDEE	446205-1-52-01		


THE OFFICIAL RECORD OF THIS SHEET IS THE ELECTRONIC FILE DIGITALLY SIGNED AND SEALED UNDER RULE 61G15-23.004, F.A.C.

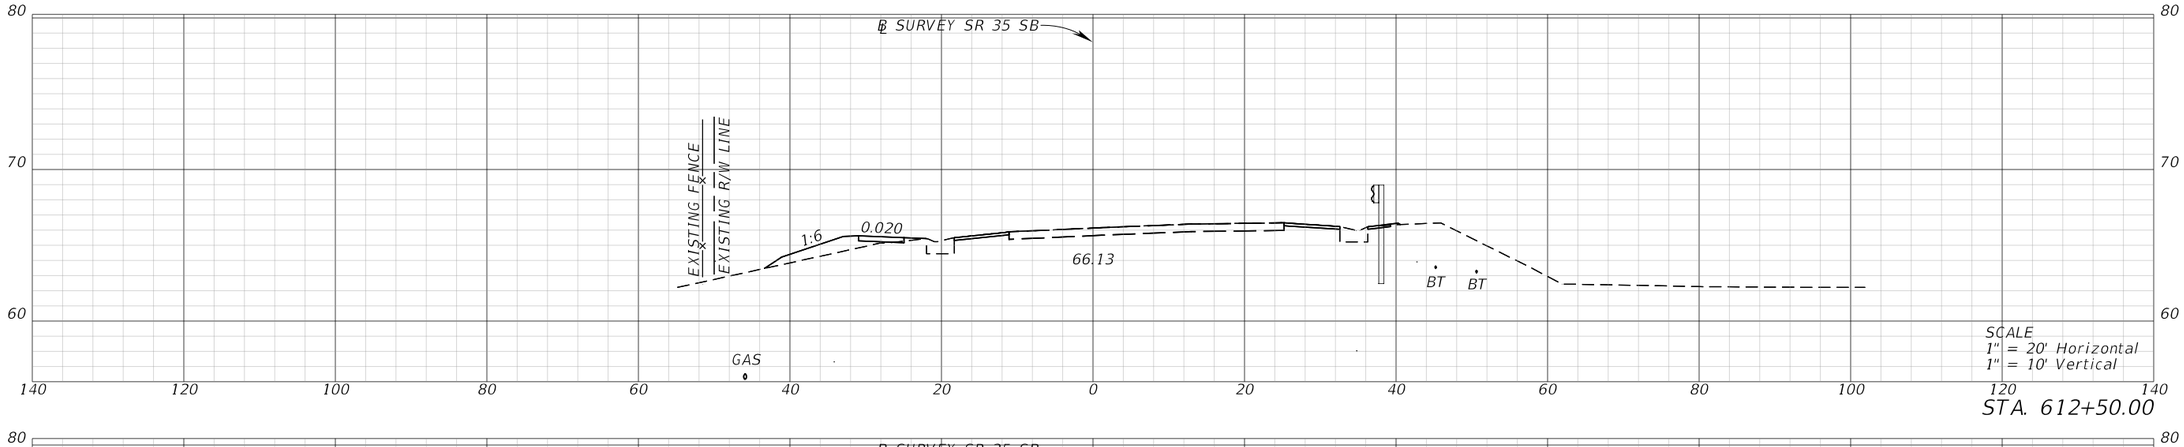

STA. 612+50.00

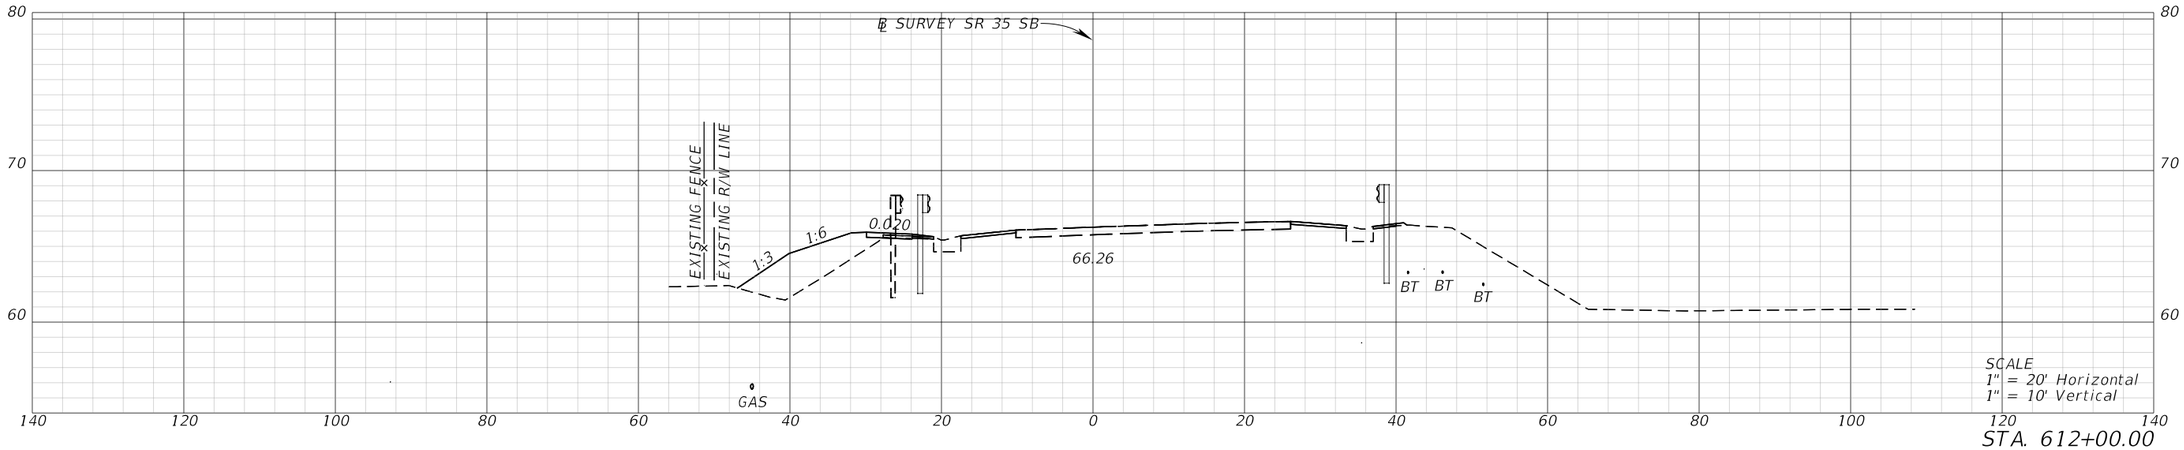

STA. 612+00.00

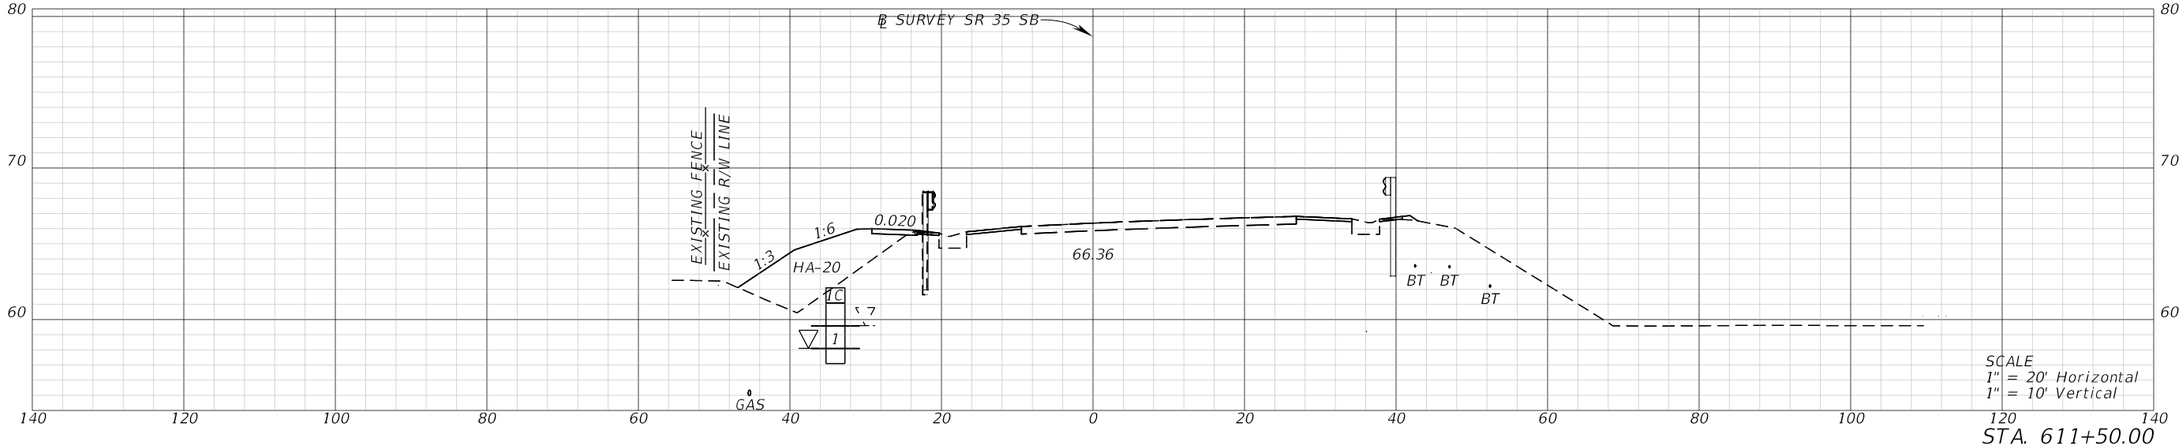


STA. 611+50.00

REVISIONS				ENGINEER OF RECORD	STATE OF FLORIDA DEPARTMENT OF TRANSPORTATION			CROSS SECTIONS (89)	SHEET NO.
DATE	DESCRIPTION	DATE	DESCRIPTION	CODY BAYER, P.E. LICENSE NUMBER: 90812 DRMP, INC. 941 LAKE BALDWIN LANE ORLANDO, FL 32814	ROAD NO.	COUNTY	FINANCIAL PROJECT ID		
					SR 35	HARDEE	446205-1-52-01		

THE OFFICIAL RECORD OF THIS SHEET IS THE ELECTRONIC FILE DIGITALLY SIGNED AND SEALED UNDER RULE 61G15-23.004, F.A.C.

c:\pw_working\drmp01\d0103394\RDXSRD03.dgn : SR 35 SB - 611+50.00 [SHEET]
CKramer 3/30/2026 1:59:10 PM

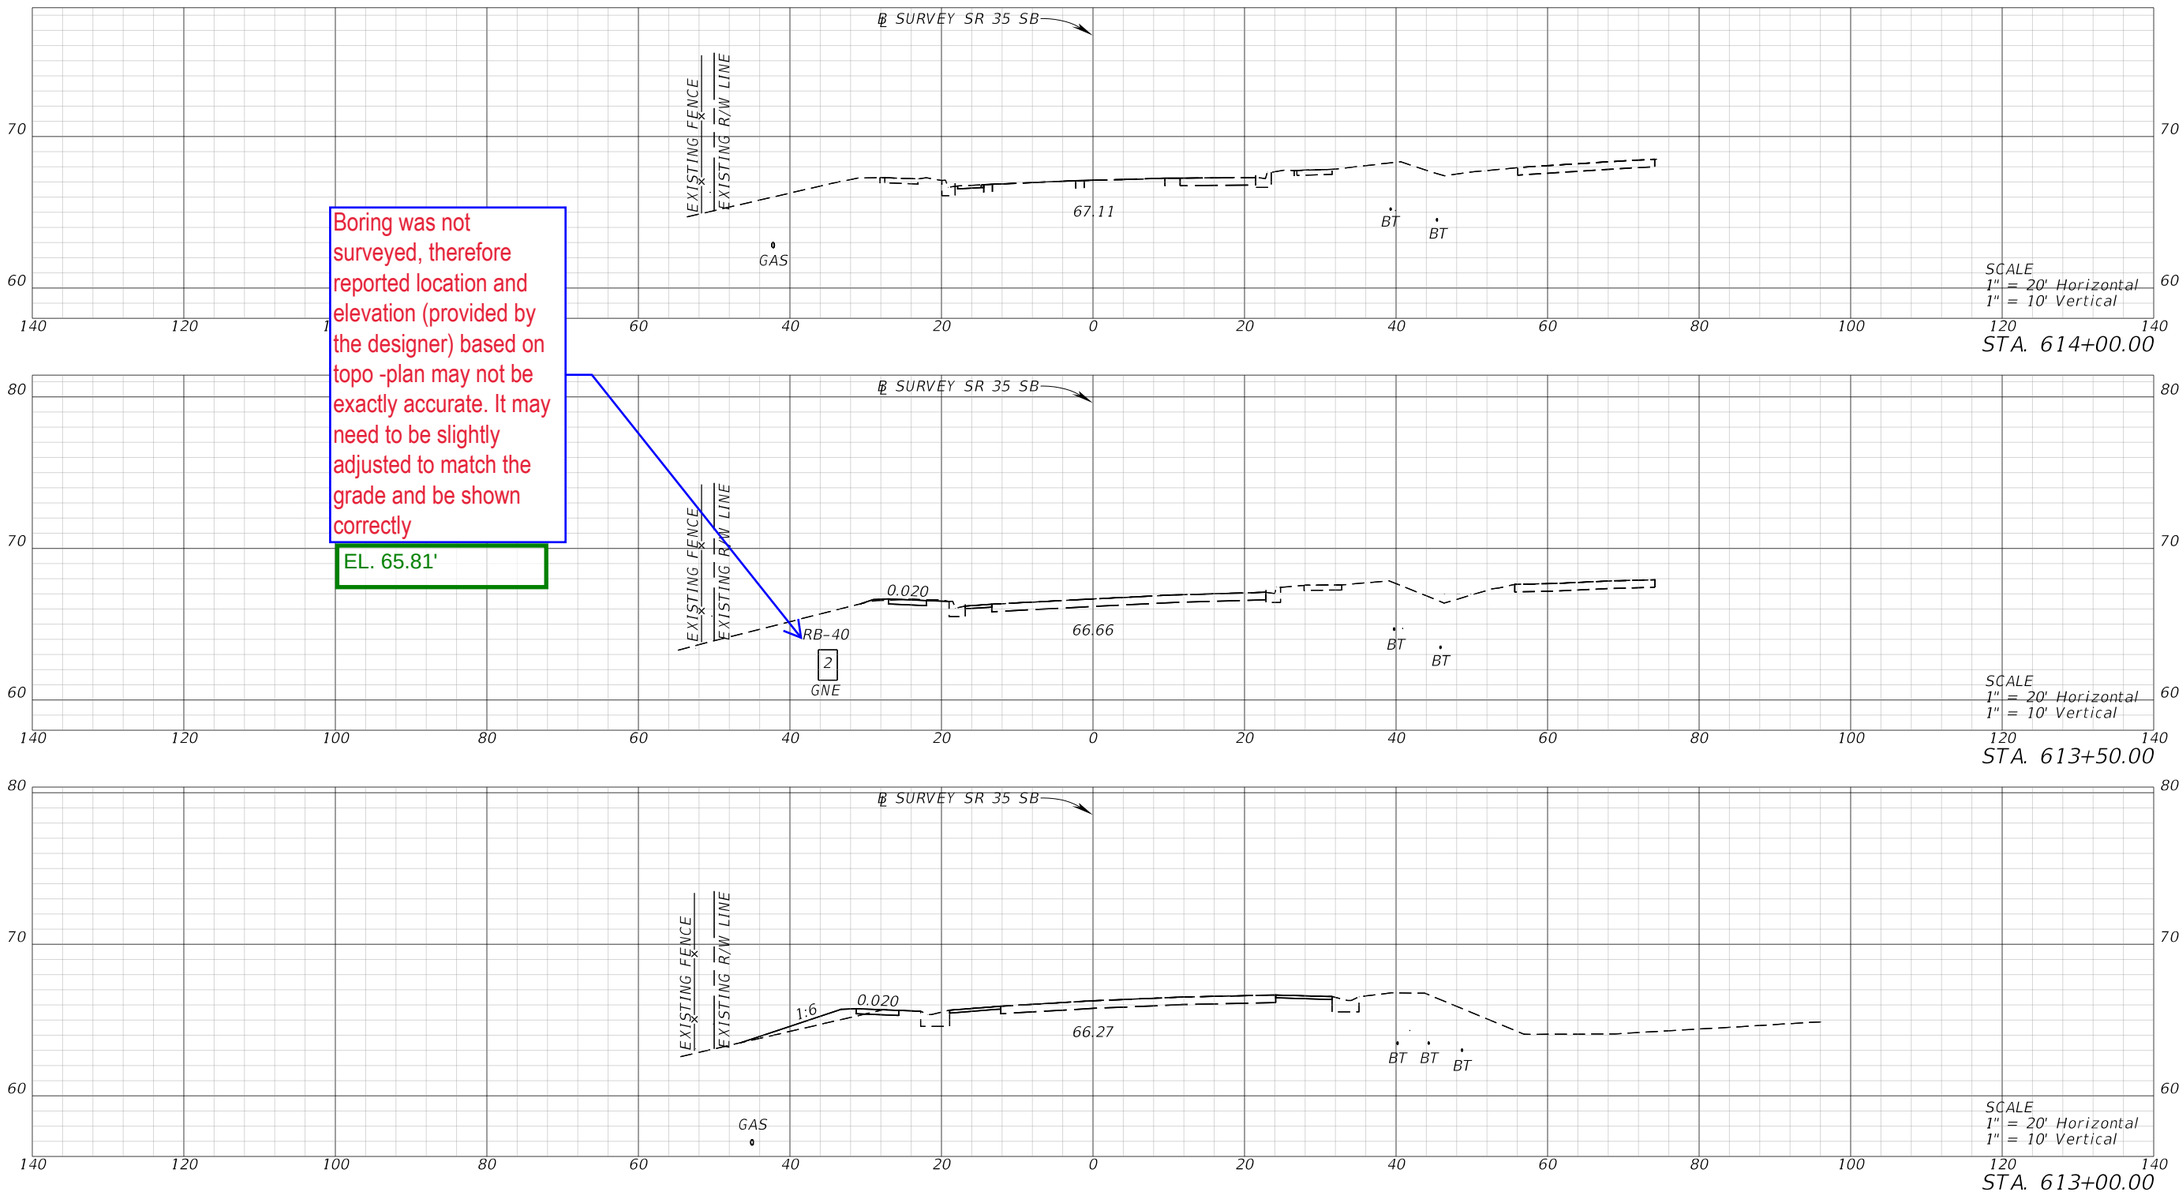

Boring was not surveyed, therefore reported location and elevation (provided by the designer) based on topo -plan may not be exactly accurate. It may need to be slightly adjusted to match the grade and be shown correctly

EL. 65.81'

REVISIONS				ENGINEER OF RECORD	STATE OF FLORIDA DEPARTMENT OF TRANSPORTATION			CROSS SECTIONS (90)	SHEET NO.
DATE	DESCRIPTION	DATE	DESCRIPTION	CODY BAYER, P.E. LICENSE NUMBER: 90812 DRMP, INC. 941 LAKE BALDWIN LANE ORLANDO, FL 32814	ROAD NO.	COUNTY	FINANCIAL PROJECT ID		
					SR 35	HARDEE	446205-1-52-01		

THE OFFICIAL RECORD OF THIS SHEET IS THE ELECTRONIC FILE DIGITALLY SIGNED AND SEALED UNDER RULE 61G15-23.004, F.A.C.

c:\pw_working\drmp01\d0103394\RDXSRD03.dgn : SR 35 SB - 613+00.00 [SHEET]
CKramer 3/30/2026 1:59:12 PM

GENERAL NOTES

1. THE EXISTING 55 MPH POSTED SPEED LIMIT SHALL BE REDUCED UTILIZING THE SPEED REDUCTION DIAGRAM TO 45 MPH DURING GUARDRAIL INSTALLATION AND DRAINAGE IMPROVEMENTS. MAINTAIN THE EXISTING POSTED SPEED LIMIT FOR ALL OTHER TEMPORARY TRAFFIC CONTROL AREAS UNLESS THE MOTORIST AWARENESS SYSTEM (MAS) IS IN PLACE. SEE STANDARD PLANS INDEX 102-613 FOR MAS.

   THE POSTED SPEED LIMITS ON SR 35 ARE:
   NORTHBOUND: - 55 MPH (MP 0.000 TO 1.233, MP 11.183 TO 11.753)
   - 45 MPH (MP 1.233 TO 2.610, MP 3.027 TO 3.450)
   - 35 MPH (MP 2.610 TO 3.027)
   SOUTHBOUND: - 55 MPH (MP 0.000 TO 1.233, MP 2.271 TO 3.530, MP 11.203 TO 11.753)
   - 45 MPH (MP 0.010 TO 0.425, MP 0.903 TO 2.170)
   - 35 MPH (MP 0.452 TO 0.903)

2. THE MAS IS ONLY FOR LANE CLOSURES WHEN THE WORK ZONE IS NOT SHIELDED BY A BARRIER. DURING THE USE OF THE MAS, REDUCE THE WORK AREA SPEED BY 10 MPH.

3. THERE ARE NO LANE CLOSURE RESTRICTIONS FOR SR 35 EXCEPT THAT NO LANE CLOSURES ARE PERMITTED DURING NON-WORKING HOURS UNLESS OTHERWISE SHOWN IN THE TTCP, AND DOUBLE LANE CLOSURES ARE ONLY PERMITTED DURING NIGHT TIME OPERATIONS.

4. NOTIFY ALL LOCAL LAW ENFORCEMENT, FIRE DEPARTMENTS, AND EMERGENCY/RESCUE SERVICES IN THE AREA 24 HOURS PRIOR TO IMPLEMENTING A LANE CLOSURE.


5. ALL DROP-OFF CONDITIONS AND ABOVEGROUND HAZARDS SHALL BE PROTECTED IN ACCORDANCE WITH FDOT STANDARD PLANS INDEX 102-600.

6. MAINTAIN AND KEEP STREET NAME IDENTIFICATION VISIBLE DURING CONSTRUCTION OPERATIONS, TO FACILITATE EMERGENCY VEHICLE TRAFFIC.

7. UTILIZE FDOT STANDARD PLANS INDEX 102-600 IN ADDITION TO THE INDEXES NOTED IN THE PHASING NOTES FOR SPECIFIC WORK OPERATIONS.

8. DO NOT IMPLEMENT PEDESTRIAN DETOURS THAT CONFLICT WITH EACH OTHER.

9. MULTIPLE LOCATIONS CAN BE COMPLETED AT THE SAME TIME WITHIN EACH PHASE, HOWEVER LANE CLOSURES MUST NOT EXCEED THREE (3) MILES (FROM BEGIN TAPER OF FIRST SETUP TO END WORK ZONE OF LAST SETUP) IN ACCORDANCE WITH INDEX 102-600.

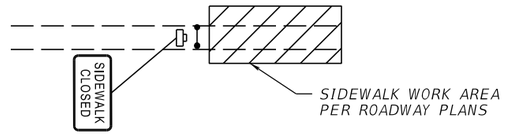

TYPICAL SIDEWALK REPLACEMENT WORK AREA DETAIL

NTS

SEE TEMPORARY PEDESTRIAN DETOUR DETAILS FOR ADDITIONAL SIGNAGE

PHASING NOTES

PLACE CHANNELIZING DEVICES AND ADVANCED WARNING SIGNS UTILIZING FDOT STANDARD PLANS INDEX 102-600 AND THE ADVANCED WARNING SIGN DIAGRAM.

PHASE I: CONSTRUCT OUTSIDE GUARDRAIL AND DRAINAGE IMPROVEMENTS

1. PLACE TEMPORARY PAVEMENT MARKINGS AND SHIFT TRAFFIC AS SHOWN IN THE TTCP UTILIZING FDOT STANDARD PLANS INDEX 102-613 AND 102-607.
2. PLACE TEMPORARY BARRIER WALL AND CONSTRUCT GUARDRAIL AND DRAINAGE IMPROVEMENTS AS SHOWN IN THE TTCP UTILIZING FDOT STANDARD PLANS INDEX 102-100, 102-110, 102-600, 102-602 AND 102-613 AND THE PHASE I TTCP.
3. REMOVE TEMPORARY BARRIER WALL, PLACE TEMPORARY PAVEMENT MARKINGS, AND SHIFT TRAFFIC TO THE ORIGINAL LANE CONFIGURATION UTILIZING FDOT STANDARD PLANS INDEX 102-602, 102-613, AND 102-661.

PHASE II: CONSTRUCT INSIDE GUARDRAIL IMPROVEMENTS


1. PLACE TEMPORARY PAVEMENT MARKINGS, AND SHIFT TRAFFIC AS SHOWN IN THE TTCP UTILIZING FDOT STANDARD PLANS INDEX 102-613 AND 102-607.
2. PLACE TEMPORARY BARRIER WALL AND CONSTRUCT GUARDRAIL IMPROVEMENTS AS SHOWN IN THE TTCP UTILIZING FDOT STANDARD PLANS INDEX 102-100, 102-110, 102-600, 102-602 AND 102-613 AND THE PHASE II TTCP.
3. REMOVE TEMPORARY BARRIER WALL, PLACE TEMPORARY PAVEMENT MARKINGS, AND SHIFT TRAFFIC TO THE ORIGINAL LANE CONFIGURATION UTILIZING FDOT STANDARD PLANS INDEX 102-602, 102-613, AND 102-661.

PHASE III

1. CONSTRUCT REMAINING DRAINAGE, GUARDRAIL, SIDEWALK AND DRIVEWAY IMPROVEMENTS UTILIZING FDOT STANDARD PLANS INDEX 102-602, 102-613, 102-660 AND PEDESTRIAN DETOURS.
2. MILL AND RESURFACE, EXCEPT FRICTION COURSE, UTILIZING FDOT STANDARD PLANS INDEX 102-603 AND 102-613.
3. PLACE FRICTION COURSE AND FINAL PAVEMENT MARKINGS ACCORDING TO THE SIGNING AND PAVEMENT MARKING PLAN UTILIZING FDOT STANDARD PLANS INDEX 102-603, 102-607 AND 102-613.

TTCP LEGEND

- LANE DIRECTION ARROW
- WORK ZONE SIGN
- WORK AREA
- CHANNELIZING DEVICE
- PORTABLE CHANGEABLE MESSAGE SIGN
- TYPE III BARRICADE
- ADVANCED WARNING ARROW PANEL
- CRASH CUSHION
- TEMP. PEDESTRIAN WAY

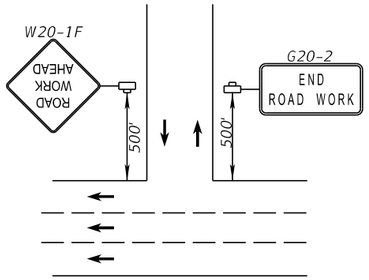


SIDE STREET DETAIL

NTS

TUSKEGEE ST.
STERNER RD.
CAUSEY RD.
WILL DUKE RD.
STENSTROM RD.

NTS

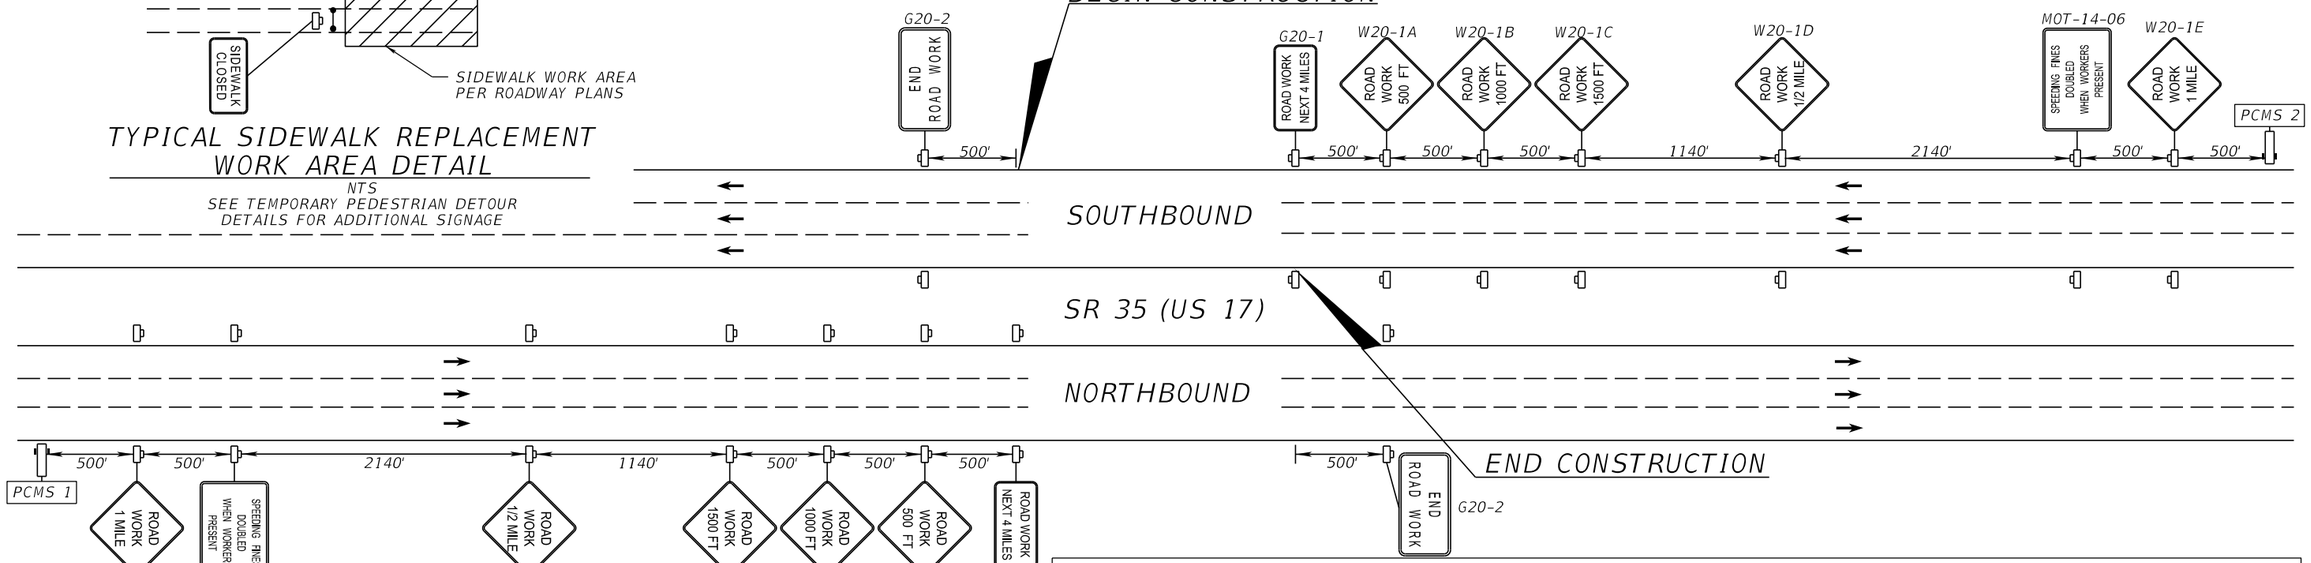

ADVANCE WARNING SIGN DIAGRAM

NTS

PORTABLE CHANGEABLE MESSAGE SIGNS 1 & 2

DURING DAYTIME/NIGHTIME LANE CLOSURES

14 DAYS PRIOR TO BEGIN CONSTRUCTION		DURING ACTIVE WORK WITHOUT A LANE CLOSURE		7 DAYS PRIOR TO LANE CLOSURE		DURING LANE CLOSURE	
MESSAGE 1	MESSAGE 2	MESSAGE 1	MESSAGE 2	MESSAGE 1	MESSAGE 2	MESSAGE 1	MESSAGE 2
US 17 ROAD WORK	BEGINS MM / DD	ROAD WORK AHEAD	USE CAUTION	US 17 LANE CLOSURES	BEGINS MM / DD	RT/LT LANE CLOSED AHEAD	MERGE LT/RT

REVISIONS			
DATE	DESCRIPTION	DATE	DESCRIPTION

ENGINEER OF RECORD

TIMOTHY MICHAEL EASLEY, P.E.
LICENSE NUMBER: 92469
BAYER UNITED ENGINEERING CONSULTANTS, LLC
320 W KENNEDY BLVD, SUITE 650
TAMPA, FL 33606

STATE OF FLORIDA
DEPARTMENT OF TRANSPORTATION

ROAD NO.	COUNTY	FINANCIAL PROJECT ID
SR 35	HARDEE	446205-1-52-01


TEMPORARY TRAFFIC CONTROL PLAN

SHEET NO.

THE OFFICIAL RECORD OF THIS SHEET IS THE ELECTRONIC FILE DIGITALLY SIGNED AND SEALED UNDER RULE 61G15-23.004, F.A.C.

c:\pw_working\drmp01\d0103394\TCDTRD01.dgn : TC GENERAL NOTES [SHEET]
TimEasley 3/29/2026 3:23:09 PM

NTS

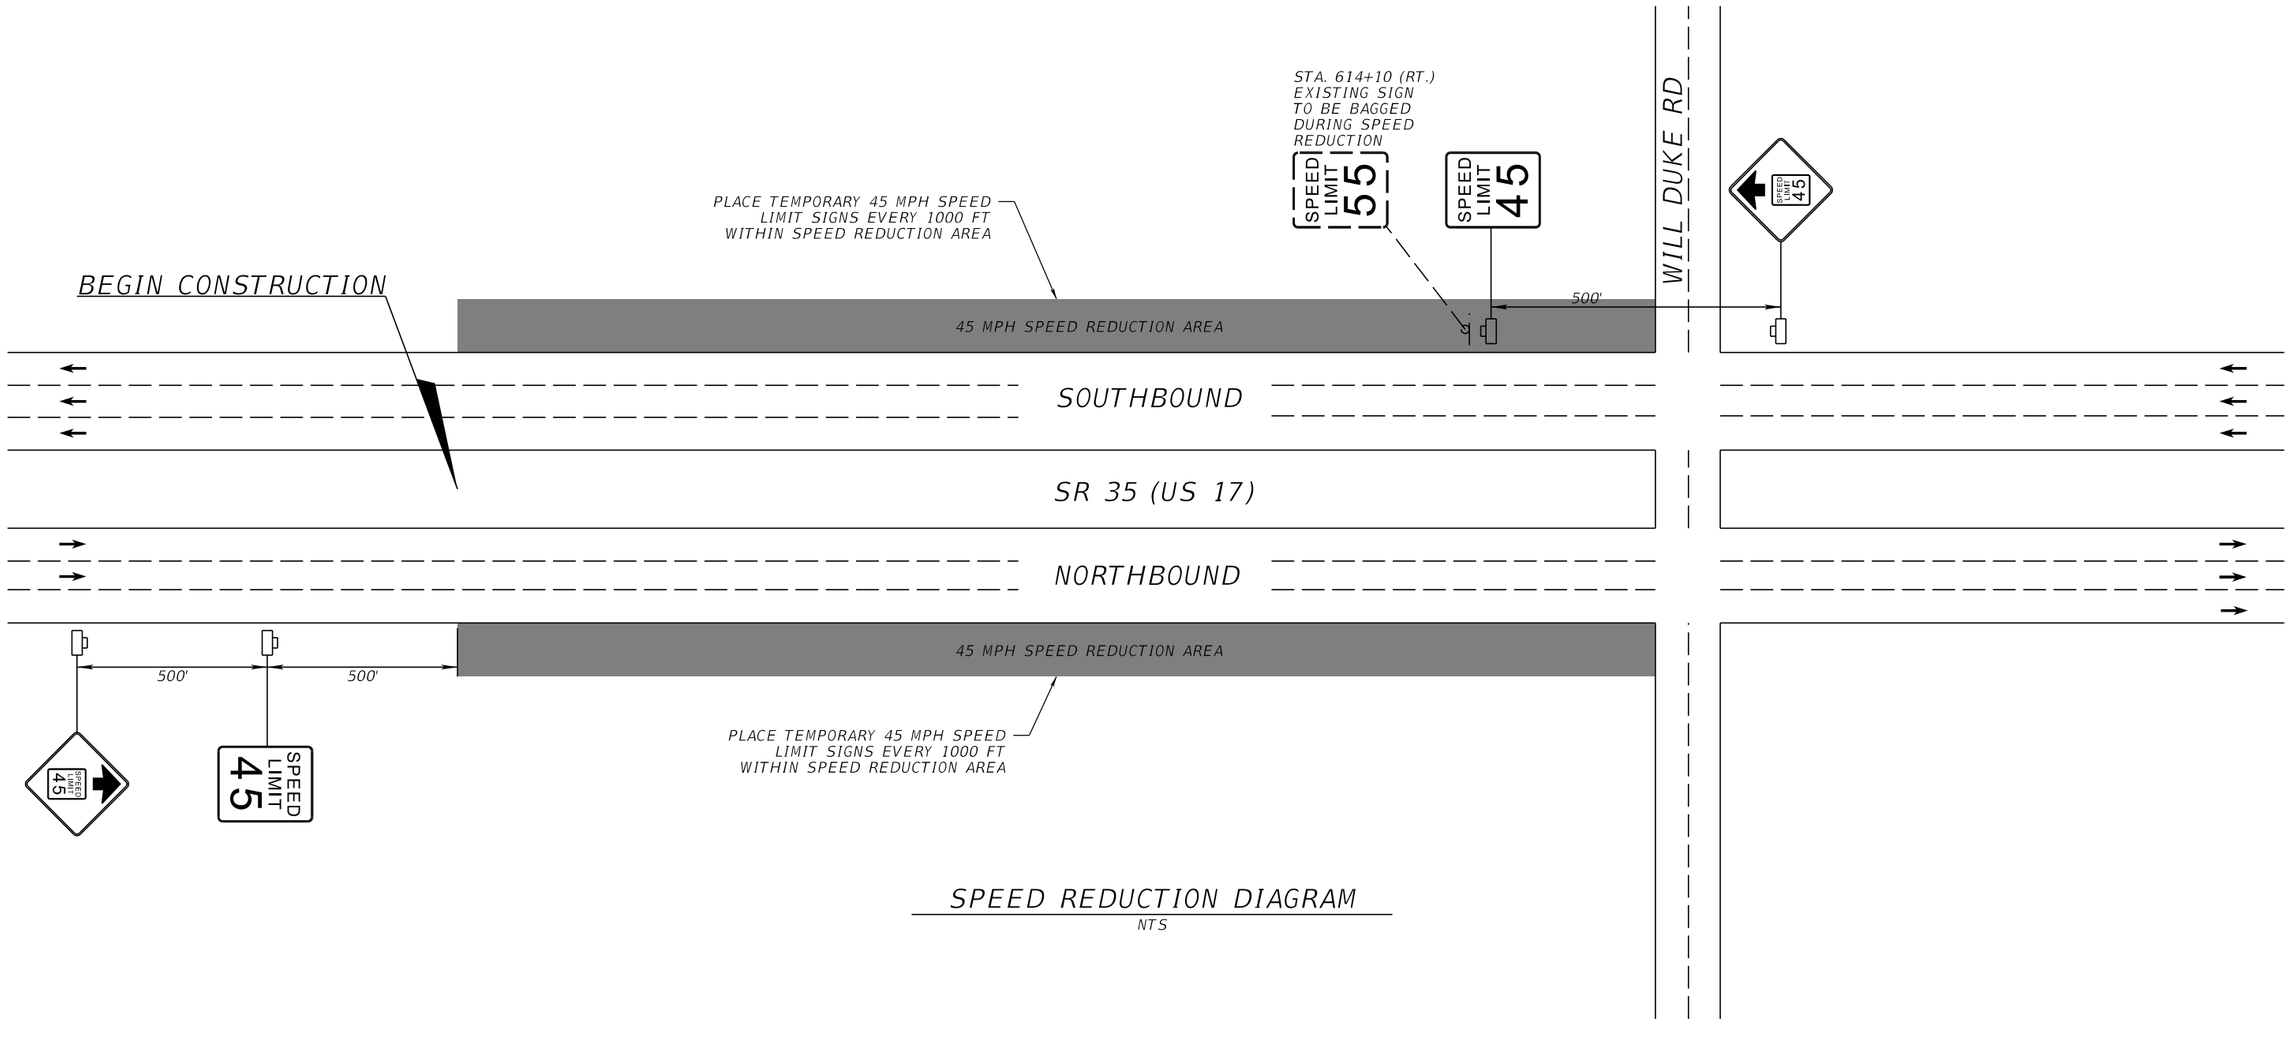

SPEED REDUCTION DIAGRAM

NTS

REVISIONS			
DATE	DESCRIPTION	DATE	DESCRIPTION

ENGINEER OF RECORD

TIMOTHY MICHAEL EASLEY, P.E.
LICENSE NUMBER: 92469
BAYER UNITED ENGINEERING
CONSULTANTS, LLC
320 W KENNEDY BLVD, SUITE 650
TAMPA, FL 33606

STATE OF FLORIDA
DEPARTMENT OF TRANSPORTATION

ROAD NO.	COUNTY	FINANCIAL PROJECT ID
SR 35	HARDEE	446205-1-52-01


TEMPORARY TRAFFIC CONTROL PLAN

SHEET NO.

THE OFFICIAL RECORD OF THIS SHEET IS THE ELECTRONIC FILE DIGITALLY SIGNED AND SEALED UNDER RULE 61G15-23.004, F.A.C.

c:\pw_working\drmp01\d0103394\TCDTRD01.dgn : TC TYP SEC (7)
TimEasley 3/29/2026 3:23:45 PM

NORTHBOUND

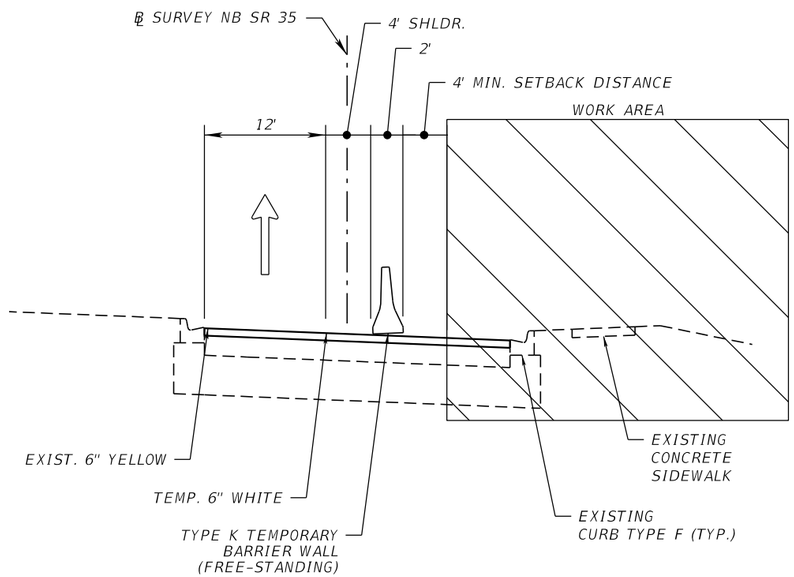


NOTE: NORTHBOUND SHOWN, MIRROR FOR SOUTHBOUND.

PHASE I TYPICAL SECTION

N.T.S.
LOCATION 1 – STA. 1101+80.00 TO STA. 1105+70.00 (NB)
LOCATION 2 – STA. 527+40.00 TO STA. 533+30.00 (SB)

INTENT: CONSTRUCT NB AND SB OUTSIDE CURB AND GUTTER AND GUARDRAIL IMPROVEMENTS

NORTHBOUND

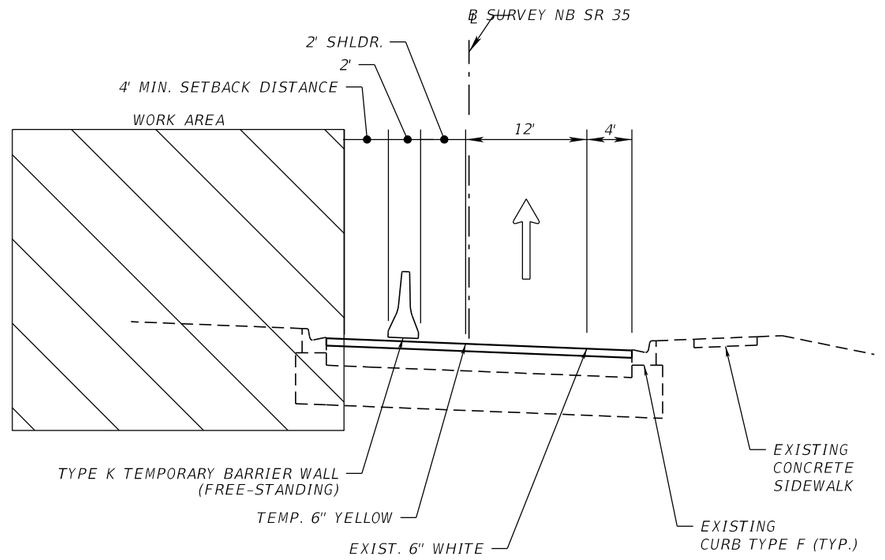


PHASE II TYPICAL SECTION

N.T.S.
LOCATION 1 – STA. 1102+10.00 TO STA. 1106+00.00 (NB)
LOCATION 2 – STA. 527+15.00 TO STA. 530+90.00 (SB)

INTENT: CONSTRUCT NB AND SB INSIDE CURB AND GUTTER AND GUARDRAIL IMPROVEMENTS

REVISIONS				ENGINEER OF RECORD	STATE OF FLORIDA DEPARTMENT OF TRANSPORTATION			TEMPORARY TRAFFIC CONTROL PLAN	SHEET NO.
DATE	DESCRIPTION	DATE	DESCRIPTION	TIMOTHY MICHAEL EASLEY, P.E. LICENSE NUMBER: 92469 BAYER UNITED ENGINEERING CONSULTANTS, LLC 320 W KENNEDY BLVD, SUITE 650 TAMPA, FL 33606	ROAD NO.	COUNTY	FINANCIAL PROJECT ID		
					SR 35	HARDEE	446205-1-52-01		

THE OFFICIAL RECORD OF THIS SHEET IS THE ELECTRONIC FILE DIGITALLY SIGNED AND SEALED UNDER RULE 61G15-23.004, F.A.C.

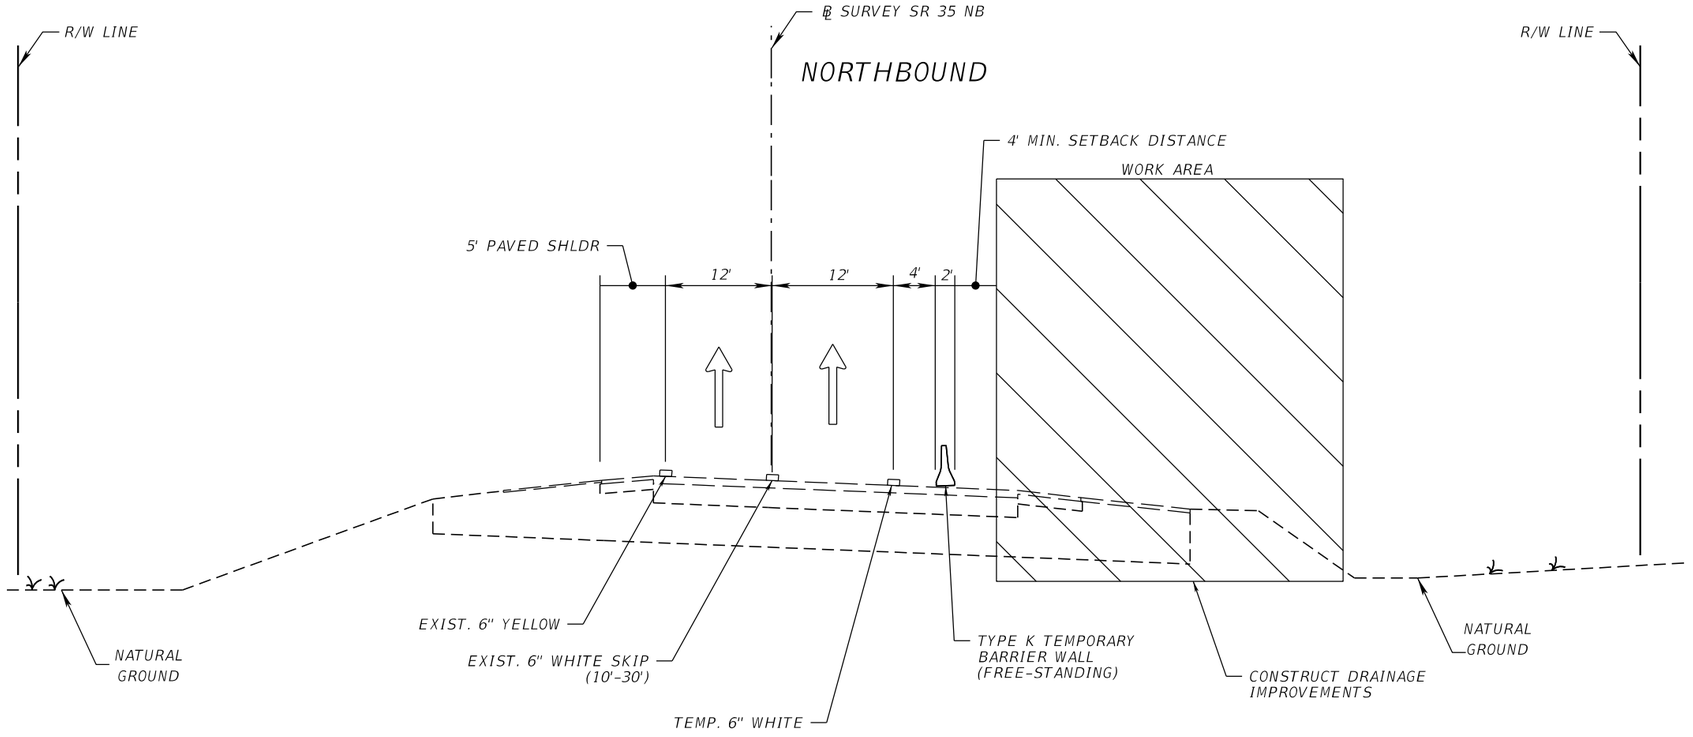


PHASE I TYPICAL SECTION

N.T.S.
LOCATION 3 - STA. 1140+30.00 TO STA. 1149+50.00

INTENT: CONSTRUCT NB OUTSIDE DRAINAGE IMPROVEMENTS

REVISIONS				ENGINEER OF RECORD	STATE OF FLORIDA DEPARTMENT OF TRANSPORTATION			TEMPORARY TRAFFIC CONTROL PLAN	SHEET NO.
DATE	DESCRIPTION	DATE	DESCRIPTION	TIMOTHY MICHAEL EASLEY, P.E. LICENSE NUMBER: 92469 BAYER UNITED ENGINEERING CONSULTANTS, LLC 320 W KENNEDY BLVD, SUITE 650 TAMPA, FL 33606	ROAD NO.	COUNTY	FINANCIAL PROJECT ID		
					SR 35	HARDEE	446205-1-52-01		

THE OFFICIAL RECORD OF THIS SHEET IS THE ELECTRONIC FILE DIGITALLY SIGNED AND SEALED UNDER RULE 61G15-23.004, F.A.C.

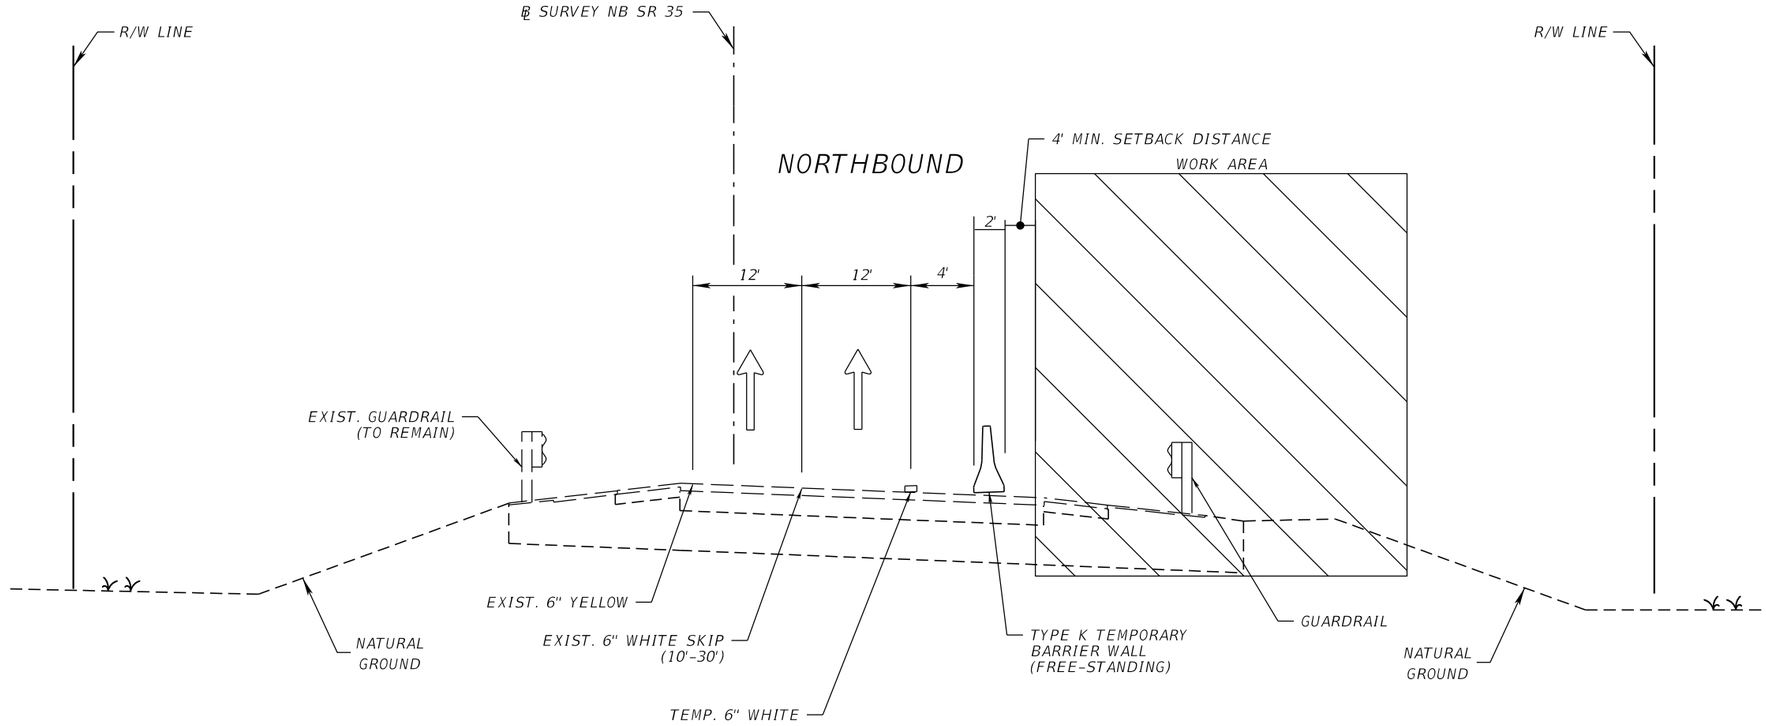

NOTE: NORTHBOUND SHOWN, MIRROR FOR SOUTHBOUND.

PHASE I TYPICAL SECTION


N.T.S.

LOCATION 4 – STA. 1166+50.00 TO STA. 1185+20.00 (NB)
LOCATION 5 – STA. 562+60.00 TO STA. 569+60.00 (SB)
LOCATION 6 – STA. 599+10.00 TO STA. 613+00.00 (SB)

INTENT: CONSTRUCT NB AND SB OUTSIDE GUARDRAIL IMPROVEMENTS

REVISIONS				ENGINEER OF RECORD	STATE OF FLORIDA DEPARTMENT OF TRANSPORTATION			TEMPORARY TRAFFIC CONTROL PLAN	SHEET NO.
DATE	DESCRIPTION	DATE	DESCRIPTION	TIMOTHY MICHAEL EASLEY, P.E. LICENSE NUMBER: 92469 BAYER UNITED ENGINEERING CONSULTANTS, LLC 320 W KENNEDY BLVD, SUITE 650 TAMPA, FL 33606	ROAD NO.	COUNTY	FINANCIAL PROJECT ID		
					SR 35	HARDEE	446205-1-52-01		

THE OFFICIAL RECORD OF THIS SHEET IS THE ELECTRONIC FILE DIGITALLY SIGNED AND SEALED UNDER RULE 61G15-23.004, F.A.C.

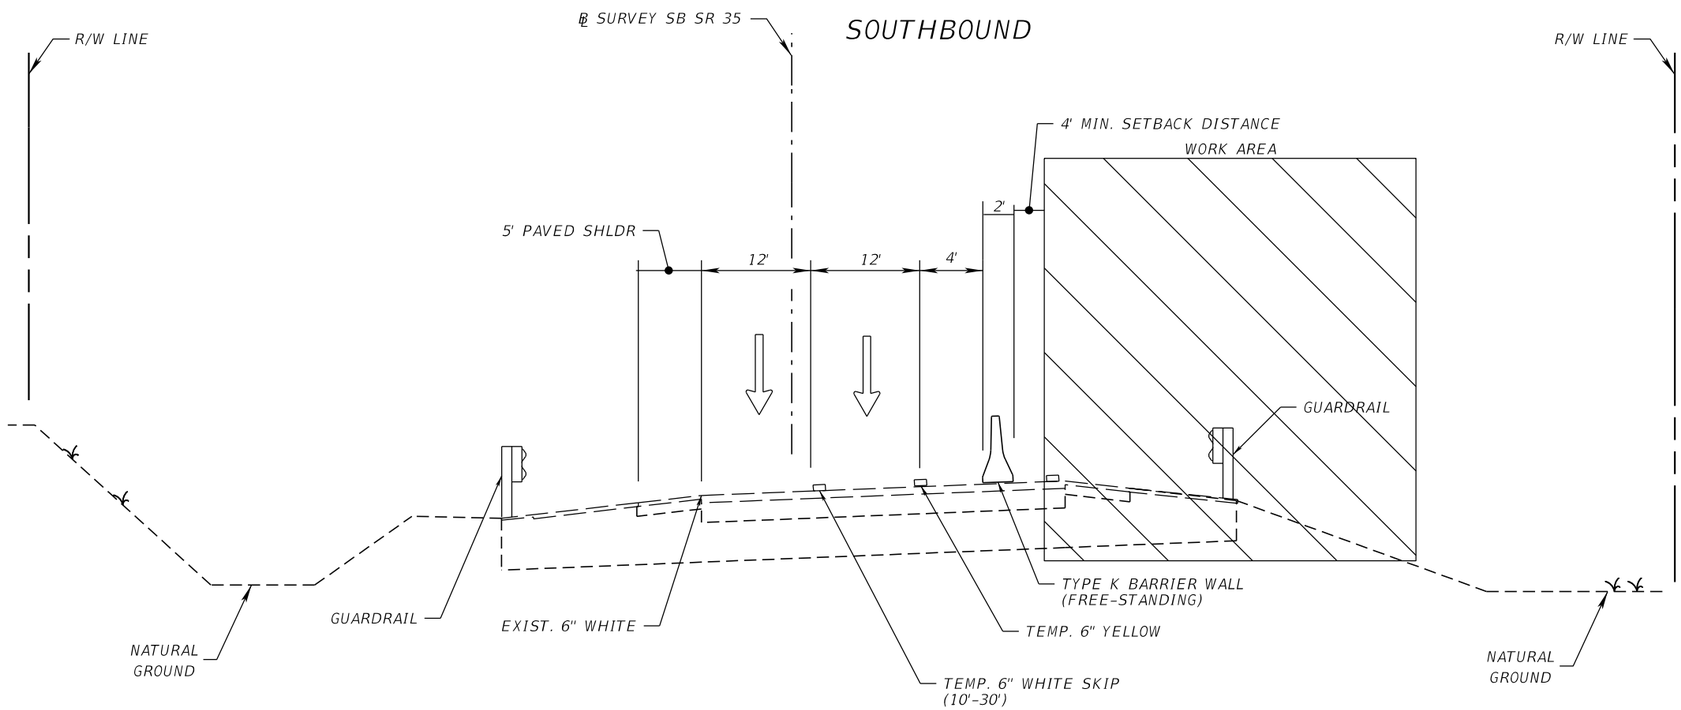

NOTE: SOUTHBOUND SHOWN, MIRROR FOR NORTHBOUND.


PHASE II TYPICAL SECTION

N.T.S.
LOCATION 4 – STA. 1169+10.00 TO STA. 1183+90.00 (NB)
LOCATION 5 – STA. 560+10.00 TO STA. 568+60.00 (SB)
LOCATION 6 – STA. 599+50.00 TO STA. 613+80.00 (SB)

INTENT: CONSTRUCT NB AND SB INSIDE GUARDRAIL IMPROVEMENTS

REVISIONS				ENGINEER OF RECORD	STATE OF FLORIDA DEPARTMENT OF TRANSPORTATION			TEMPORARY TRAFFIC CONTROL PLAN	SHEET NO.
DATE	DESCRIPTION	DATE	DESCRIPTION	TIMOTHY MICHAEL EASLEY, P.E. LICENSE NUMBER: 92469 BAYER UNITED ENGINEERING CONSULTANTS, LLC 320 W KENNEDY BLVD, SUITE 650 TAMPA, FL 33606	ROAD NO.	COUNTY	FINANCIAL PROJECT ID		
					SR 35	HARDEE	446205-1-52-01		


THE OFFICIAL RECORD OF THIS SHEET IS THE ELECTRONIC FILE DIGITALLY SIGNED AND SEALED UNDER RULE 61G15-23.004, F.A.C.

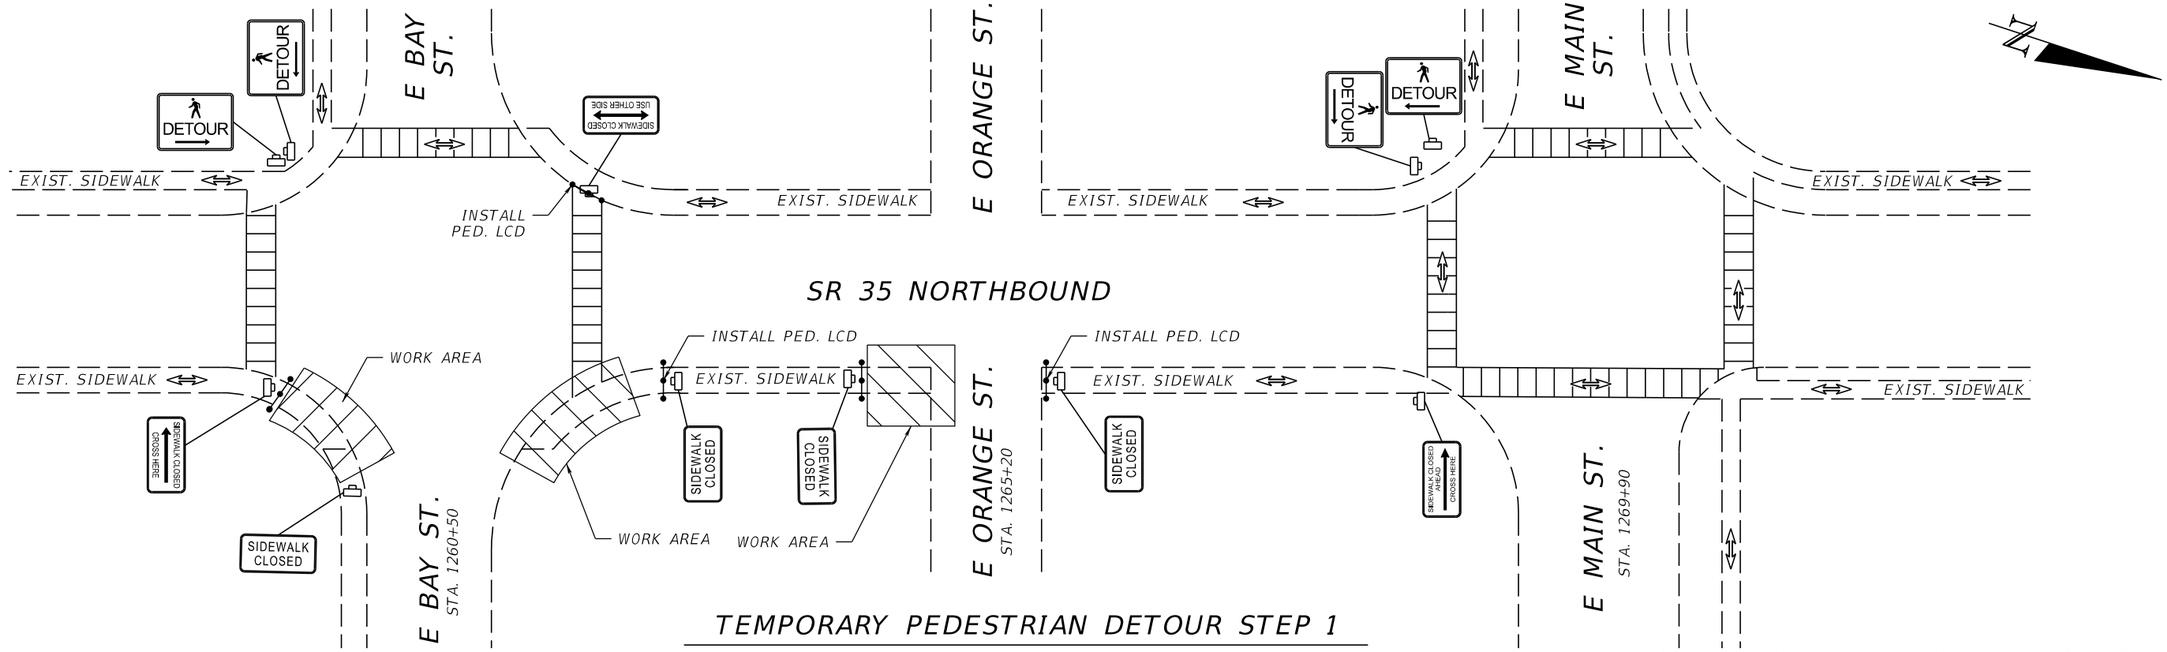

TEMPORARY PEDESTRIAN DETOUR STEP 1

N.T.S.

NOTE: CURB RAMP RECONSTRUCTION IN SOUTHEAST QUADRANT OF E ORANGE ST IS TO BE COMPLETED DURING THIS STEP 1 DETOUR.

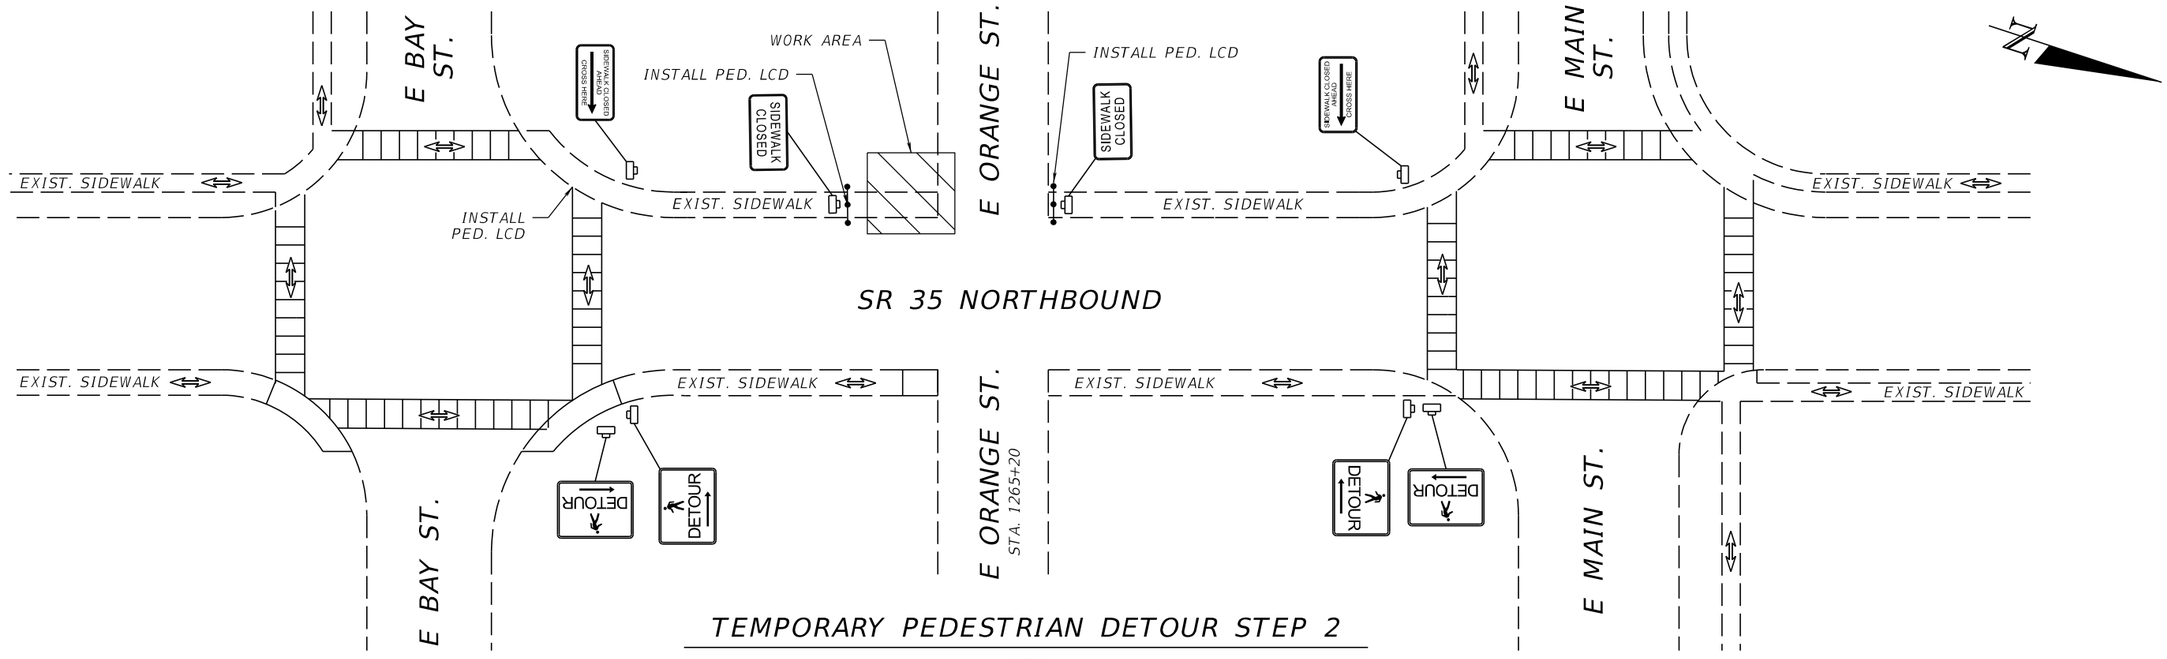


TEMPORARY PEDESTRIAN DETOUR STEP 2

N.T.S.


REVISIONS				ENGINEER OF RECORD	STATE OF FLORIDA DEPARTMENT OF TRANSPORTATION			TEMPORARY TRAFFIC CONTROL PLAN	SHEET NO.
DATE	DESCRIPTION	DATE	DESCRIPTION	TIMOTHY MICHAEL EASLEY, P.E. LICENSE NUMBER: 92469 BAYER UNITED ENGINEERING CONSULTANTS, LLC 320 W KENNEDY BLVD., SUITE 650 TAMPA, FL 33606	ROAD NO.	COUNTY	FINANCIAL PROJECT ID		
					SR 35	HARDEE	446205-1-52-01		

THE OFFICIAL RECORD OF THIS SHEET IS THE ELECTRONIC FILE DIGITALLY SIGNED AND SEALED UNDER RULE 61G15-23.004, F.A.C.

c:\pw_working\drmp01\d0103394\TCDTRD02.dgn : TC GENERAL NOTES [SHEET]
TimEasley 3/29/2026 3:25:17 PM

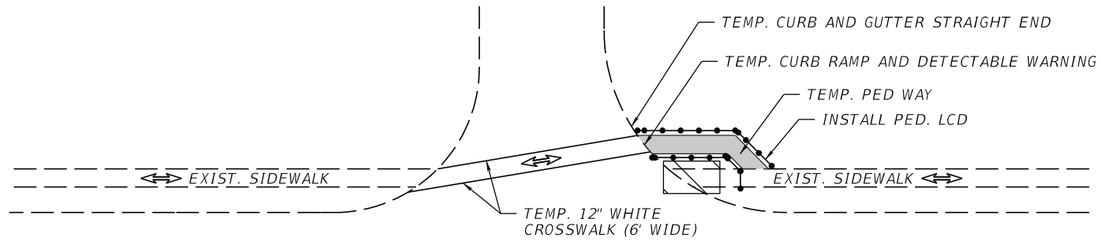


SR 35 SOUTHBOUND

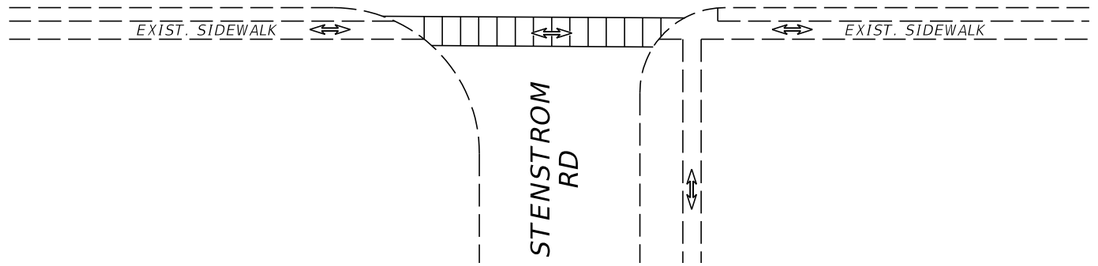

TEMPORARY PEDESTRIAN DETOUR STEP 3

N.T.S.

NOTE: SAME SETUP TO BE USED FOR SIDEWALK RECONSTRUCTION ALONG SR 35 (US17) SB AT:
NW QUADRANT OF OAK ST
NE QUADRANT OF E MAIN ST

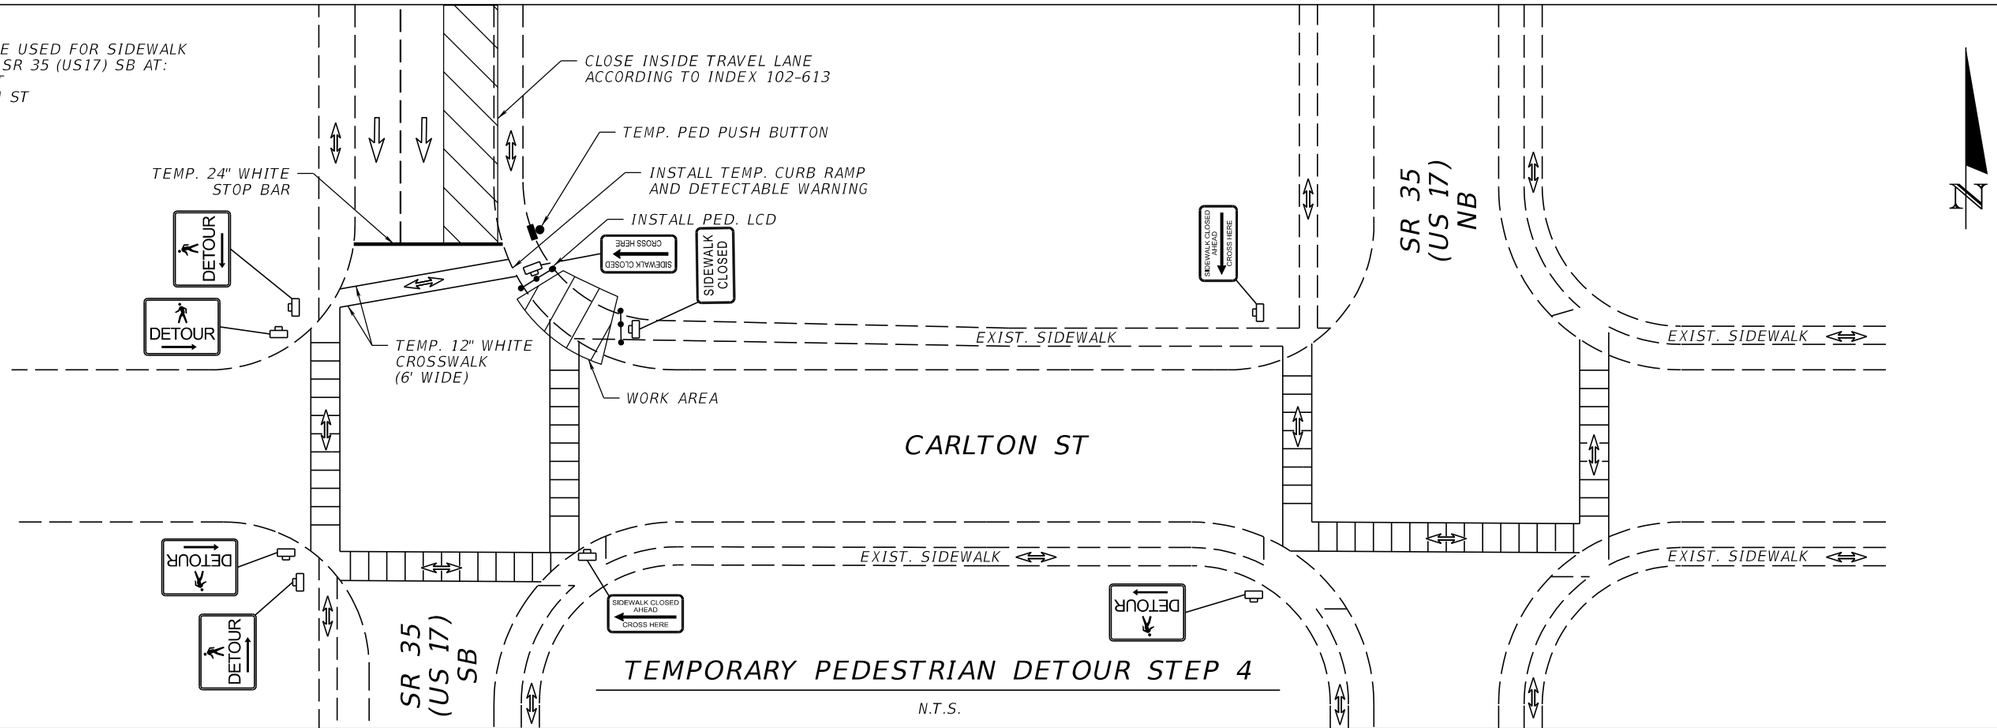

TEMPORARY PEDESTRIAN DETOUR STEP 4

N.T.S.

REVISIONS			
DATE	DESCRIPTION	DATE	DESCRIPTION

ENGINEER OF RECORD
TIMOTHY MICHAEL EASLEY, P.E.
LICENSE NUMBER: 92469
BAYER UNITED ENGINEERING CONSULTANTS, LLC
320 W KENNEDY BLVD., SUITE 650
TAMPA, FL 33606

STATE OF FLORIDA
DEPARTMENT OF TRANSPORTATION

ROAD NO.	COUNTY	FINANCIAL PROJECT ID
SR 35	HARDEE	446205-1-52-01


TEMPORARY TRAFFIC CONTROL PLAN

SHEET NO.

THE OFFICIAL RECORD OF THIS SHEET IS THE ELECTRONIC FILE DIGITALLY SIGNED AND SEALED UNDER RULE 61G15-23.004, F.A.C.


c:\pw_working\drmp01\d0103394\TCDTRD02.dgn : TC TYP SEC (1) [SHEET]
TimEasley 3/29/2026 3:25:18 PM

NOTE: SAME SETUP TO BE USED FOR SIDEWALK RECONSTRUCTION ALONG SR 35 (US 17) SB AT: W HOGAN ST

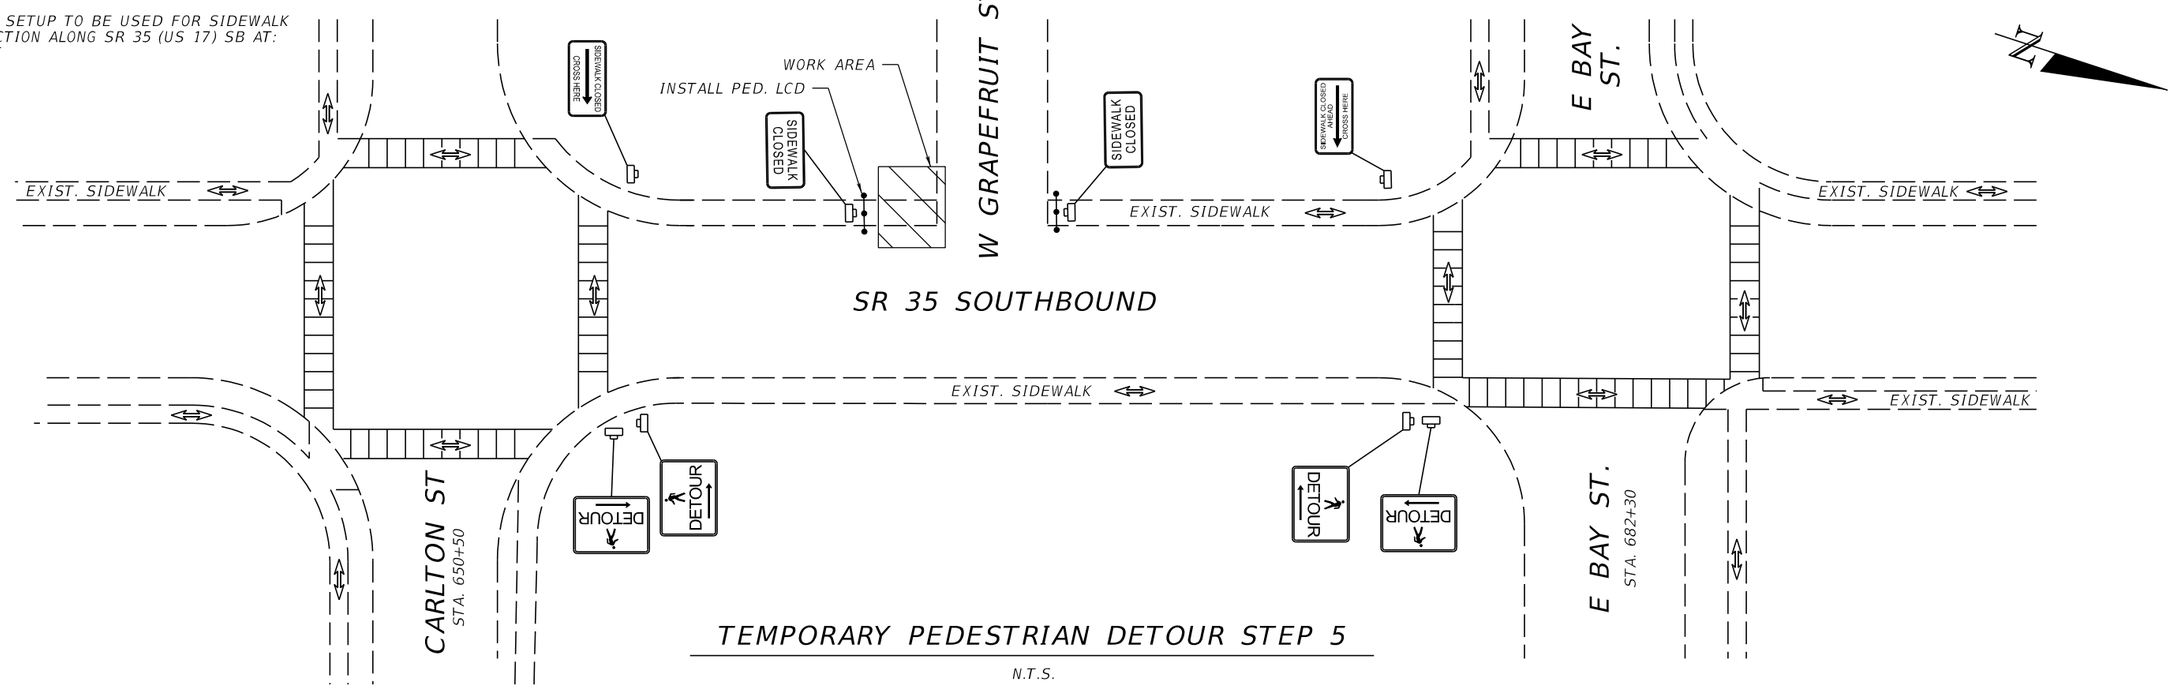

TEMPORARY PEDESTRIAN DETOUR STEP 5

N.T.S.

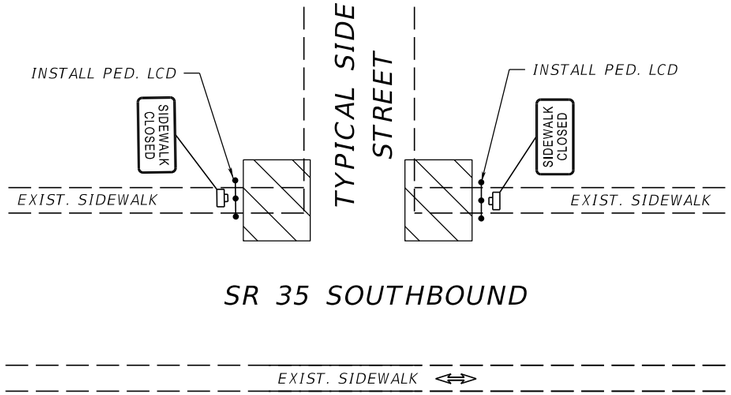


OAK ST STA. 701+40 (LT.)
LOUISIANA ST
GEORGIA ST
TOWNSEND ST
STA. 719+60 TO STA. 721+43 (RT.)
WILL DUKE RD STA. 618+00 (RT.)

TEMPORARY PEDESTRIAN DETOUR STEP 6

N.T.S.


REVISIONS				ENGINEER OF RECORD	STATE OF FLORIDA DEPARTMENT OF TRANSPORTATION			TEMPORARY TRAFFIC CONTROL PLAN	SHEET NO.
DATE	DESCRIPTION	DATE	DESCRIPTION	TIMOTHY MICHAEL EASLEY, P.E. LICENSE NUMBER: 92469 BAYER UNITED ENGINEERING CONSULTANTS, LLC 320 W KENNEDY BLVD., SUITE 650 TAMPA, FL 33606	ROAD NO.	COUNTY	FINANCIAL PROJECT ID		
					SR 35	HARDEE	446205-1-52-01		

THE OFFICIAL RECORD OF THIS SHEET IS THE ELECTRONIC FILE DIGITALLY SIGNED AND SEALED UNDER RULE 61G15-23.004, F.A.C.

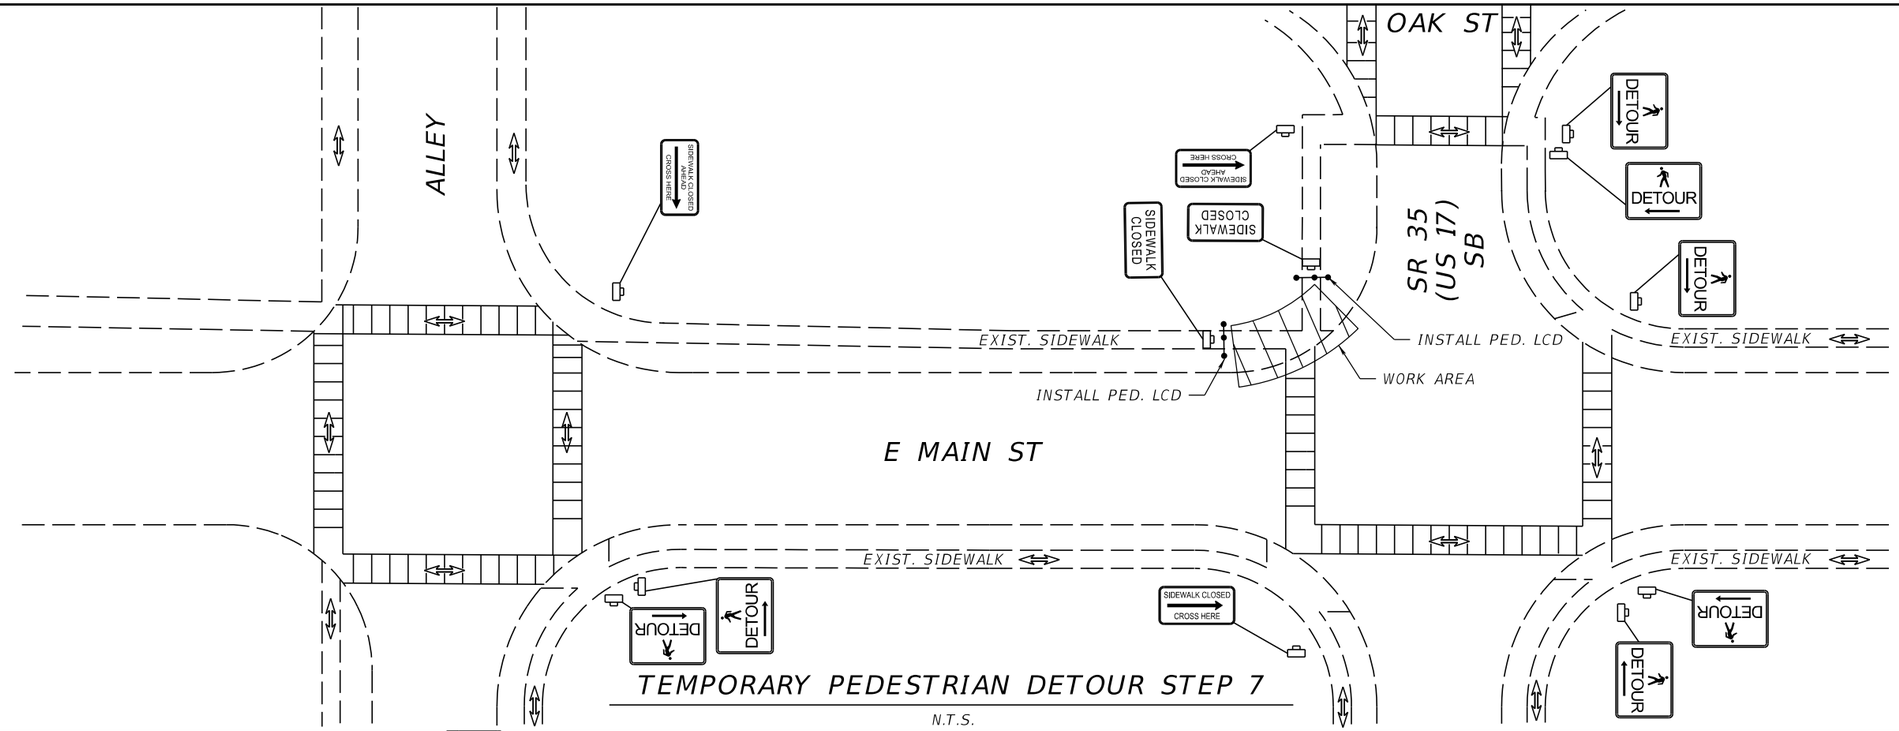

TEMPORARY PEDESTRIAN DETOUR STEP 7

N.T.S.

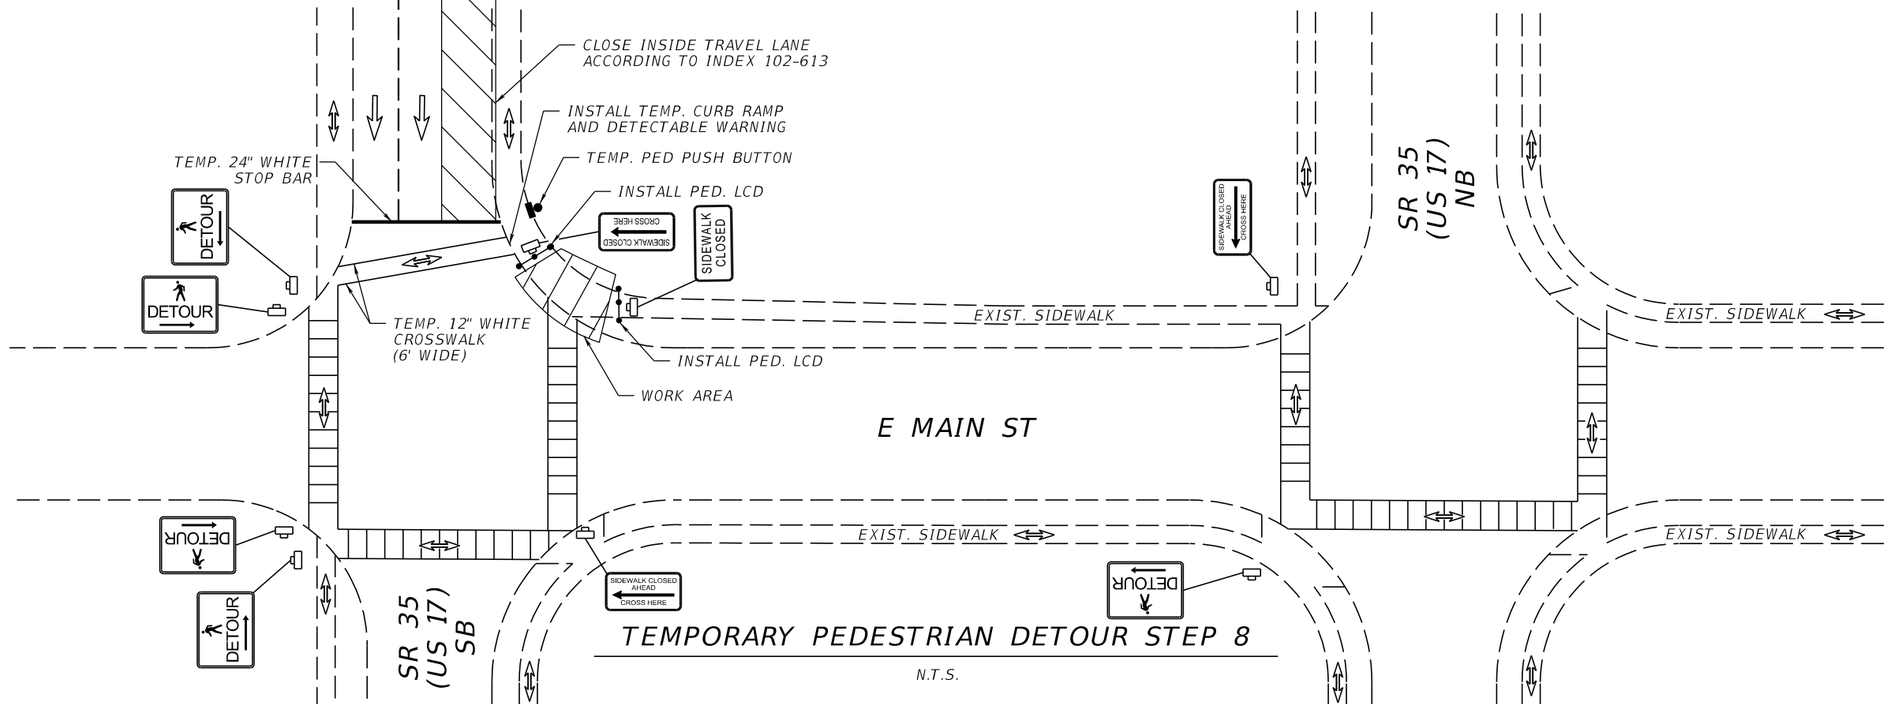


TEMPORARY PEDESTRIAN DETOUR STEP 8

N.T.S.


REVISIONS				ENGINEER OF RECORD	STATE OF FLORIDA DEPARTMENT OF TRANSPORTATION			TEMPORARY TRAFFIC CONTROL PLAN	SHEET NO.
DATE	DESCRIPTION	DATE	DESCRIPTION	TIMOTHY MICHAEL EASLEY, P.E. LICENSE NUMBER: 92469 BAYER UNITED ENGINEERING CONSULTANTS, LLC 320 W KENNEDY BLVD., SUITE 650 TAMPA, FL 33606	ROAD NO.	COUNTY	FINANCIAL PROJECT ID		
					SR 35	HARDEE	446205-1-52-01		

THE OFFICIAL RECORD OF THIS SHEET IS THE ELECTRONIC FILE DIGITALLY SIGNED AND SEALED UNDER RULE 61G15-23.004, F.A.C.

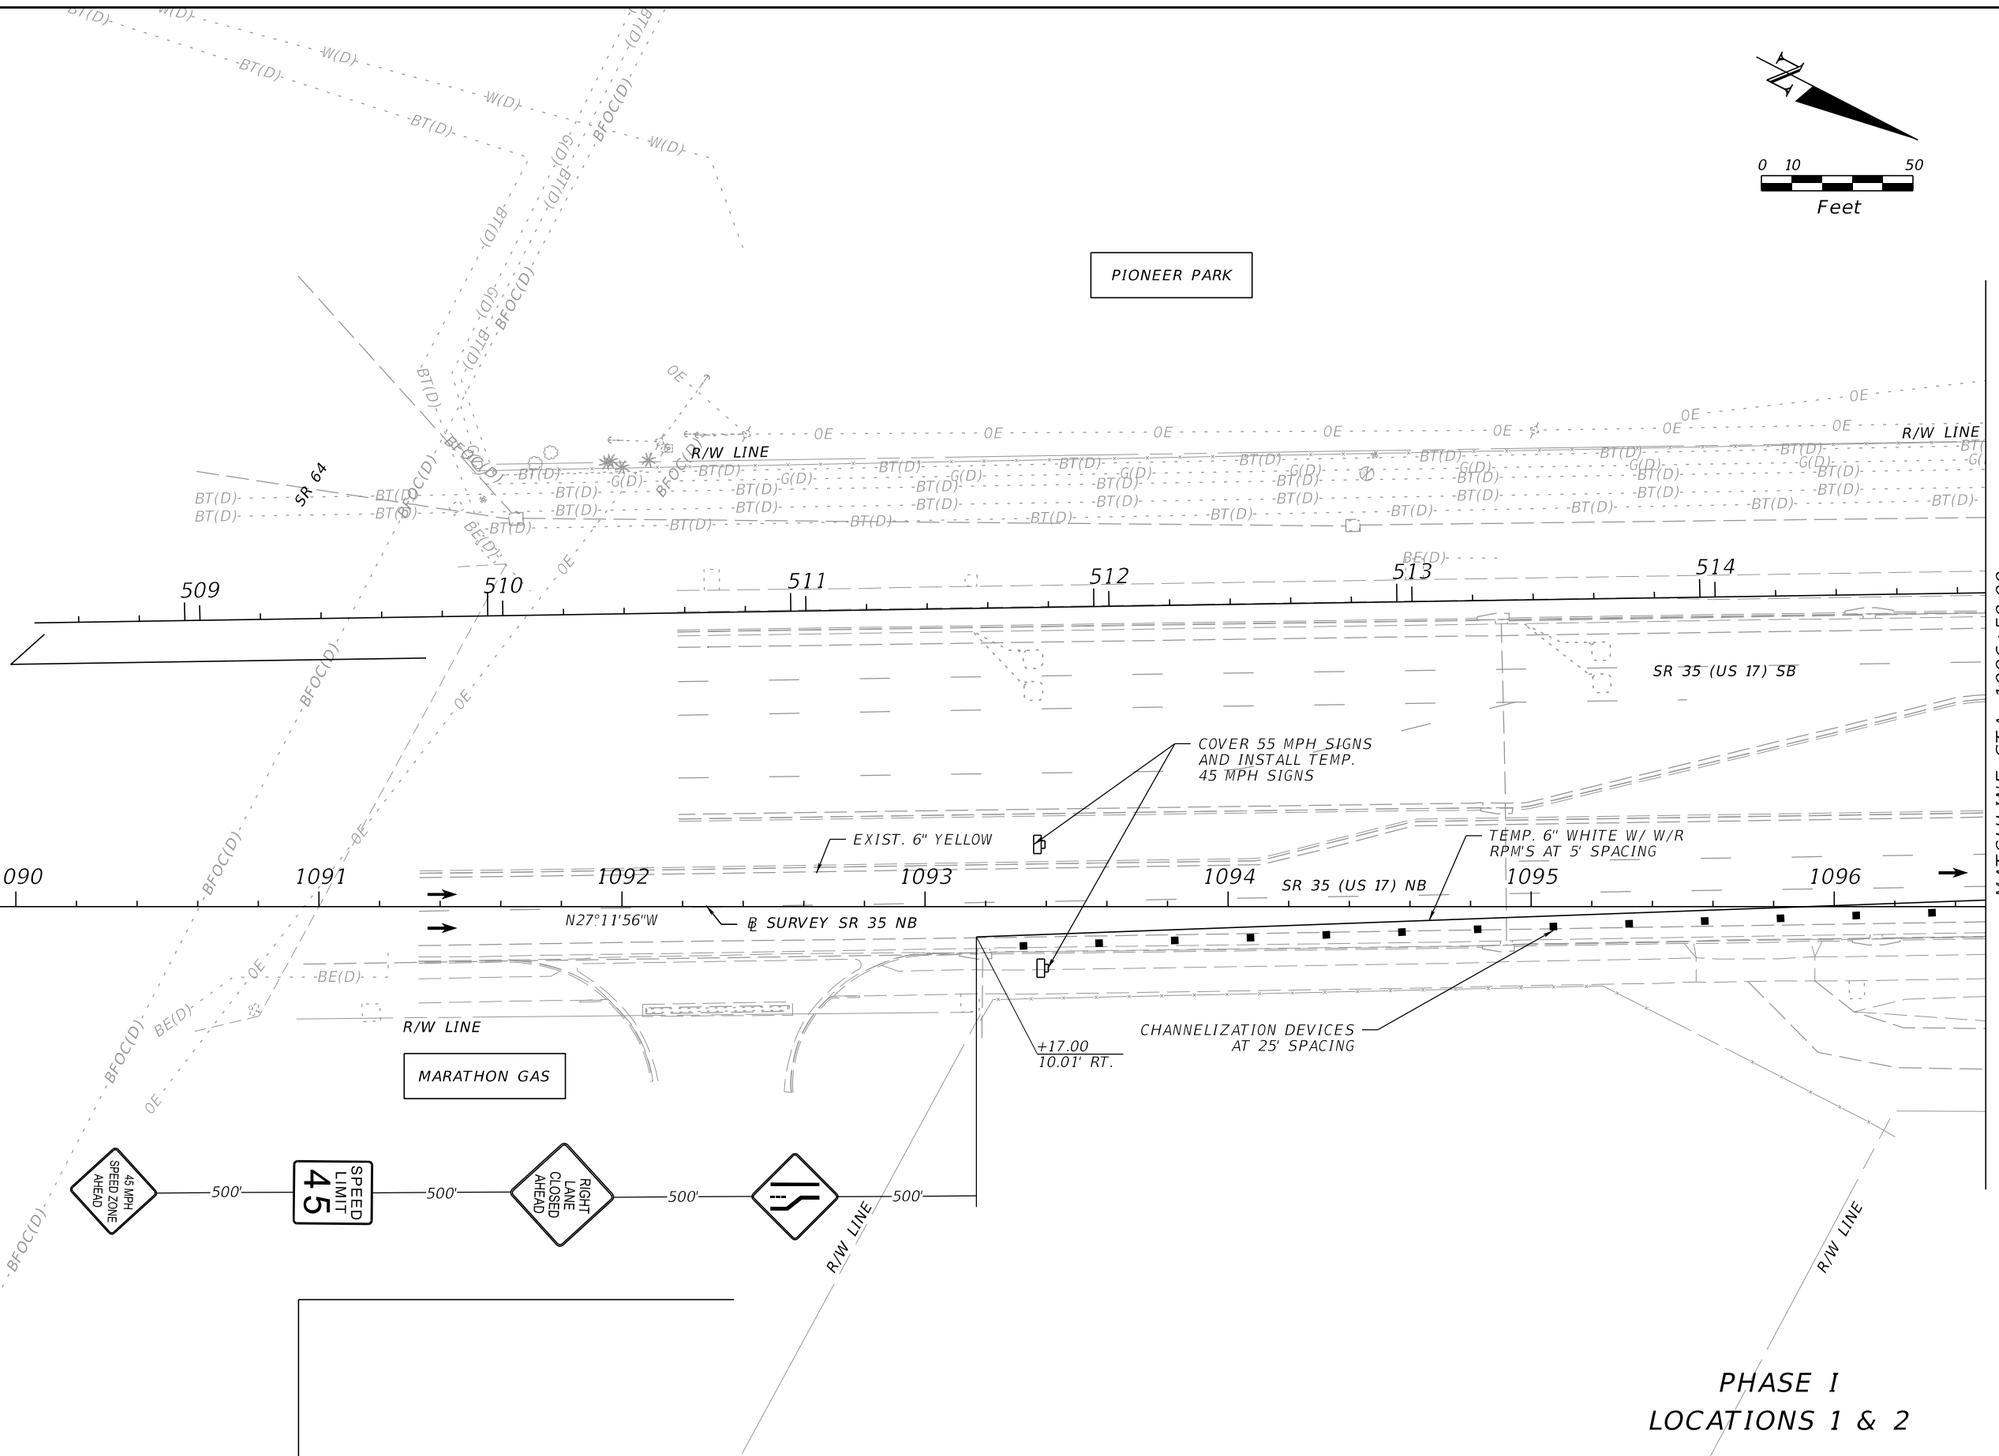

REVISIONS				ENGINEER OF RECORD	STATE OF FLORIDA DEPARTMENT OF TRANSPORTATION			TRAFFIC CONTROL PLAN	SHEET NO.
DATE	DESCRIPTION	DATE	DESCRIPTION	TIMOTHY MICHAEL EASLEY, P.E. LICENSE NUMBER: 92469 BAYER UNITED ENGINEERING CONSULTANTS, LLC 320 W. KENNEDY BLVD., SUITE 650 TAMPA, FLORIDA 33606	ROAD NO.	COUNTY	FINANCIAL PROJECT ID		
					SR 35	HARDEE	446205-1-52-01		

THE OFFICIAL RECORD OF THIS SHEET IS THE ELECTRONIC FILE DIGITALLY SIGNED AND SEALED UNDER RULE 61G15-23.004, F.A.C.

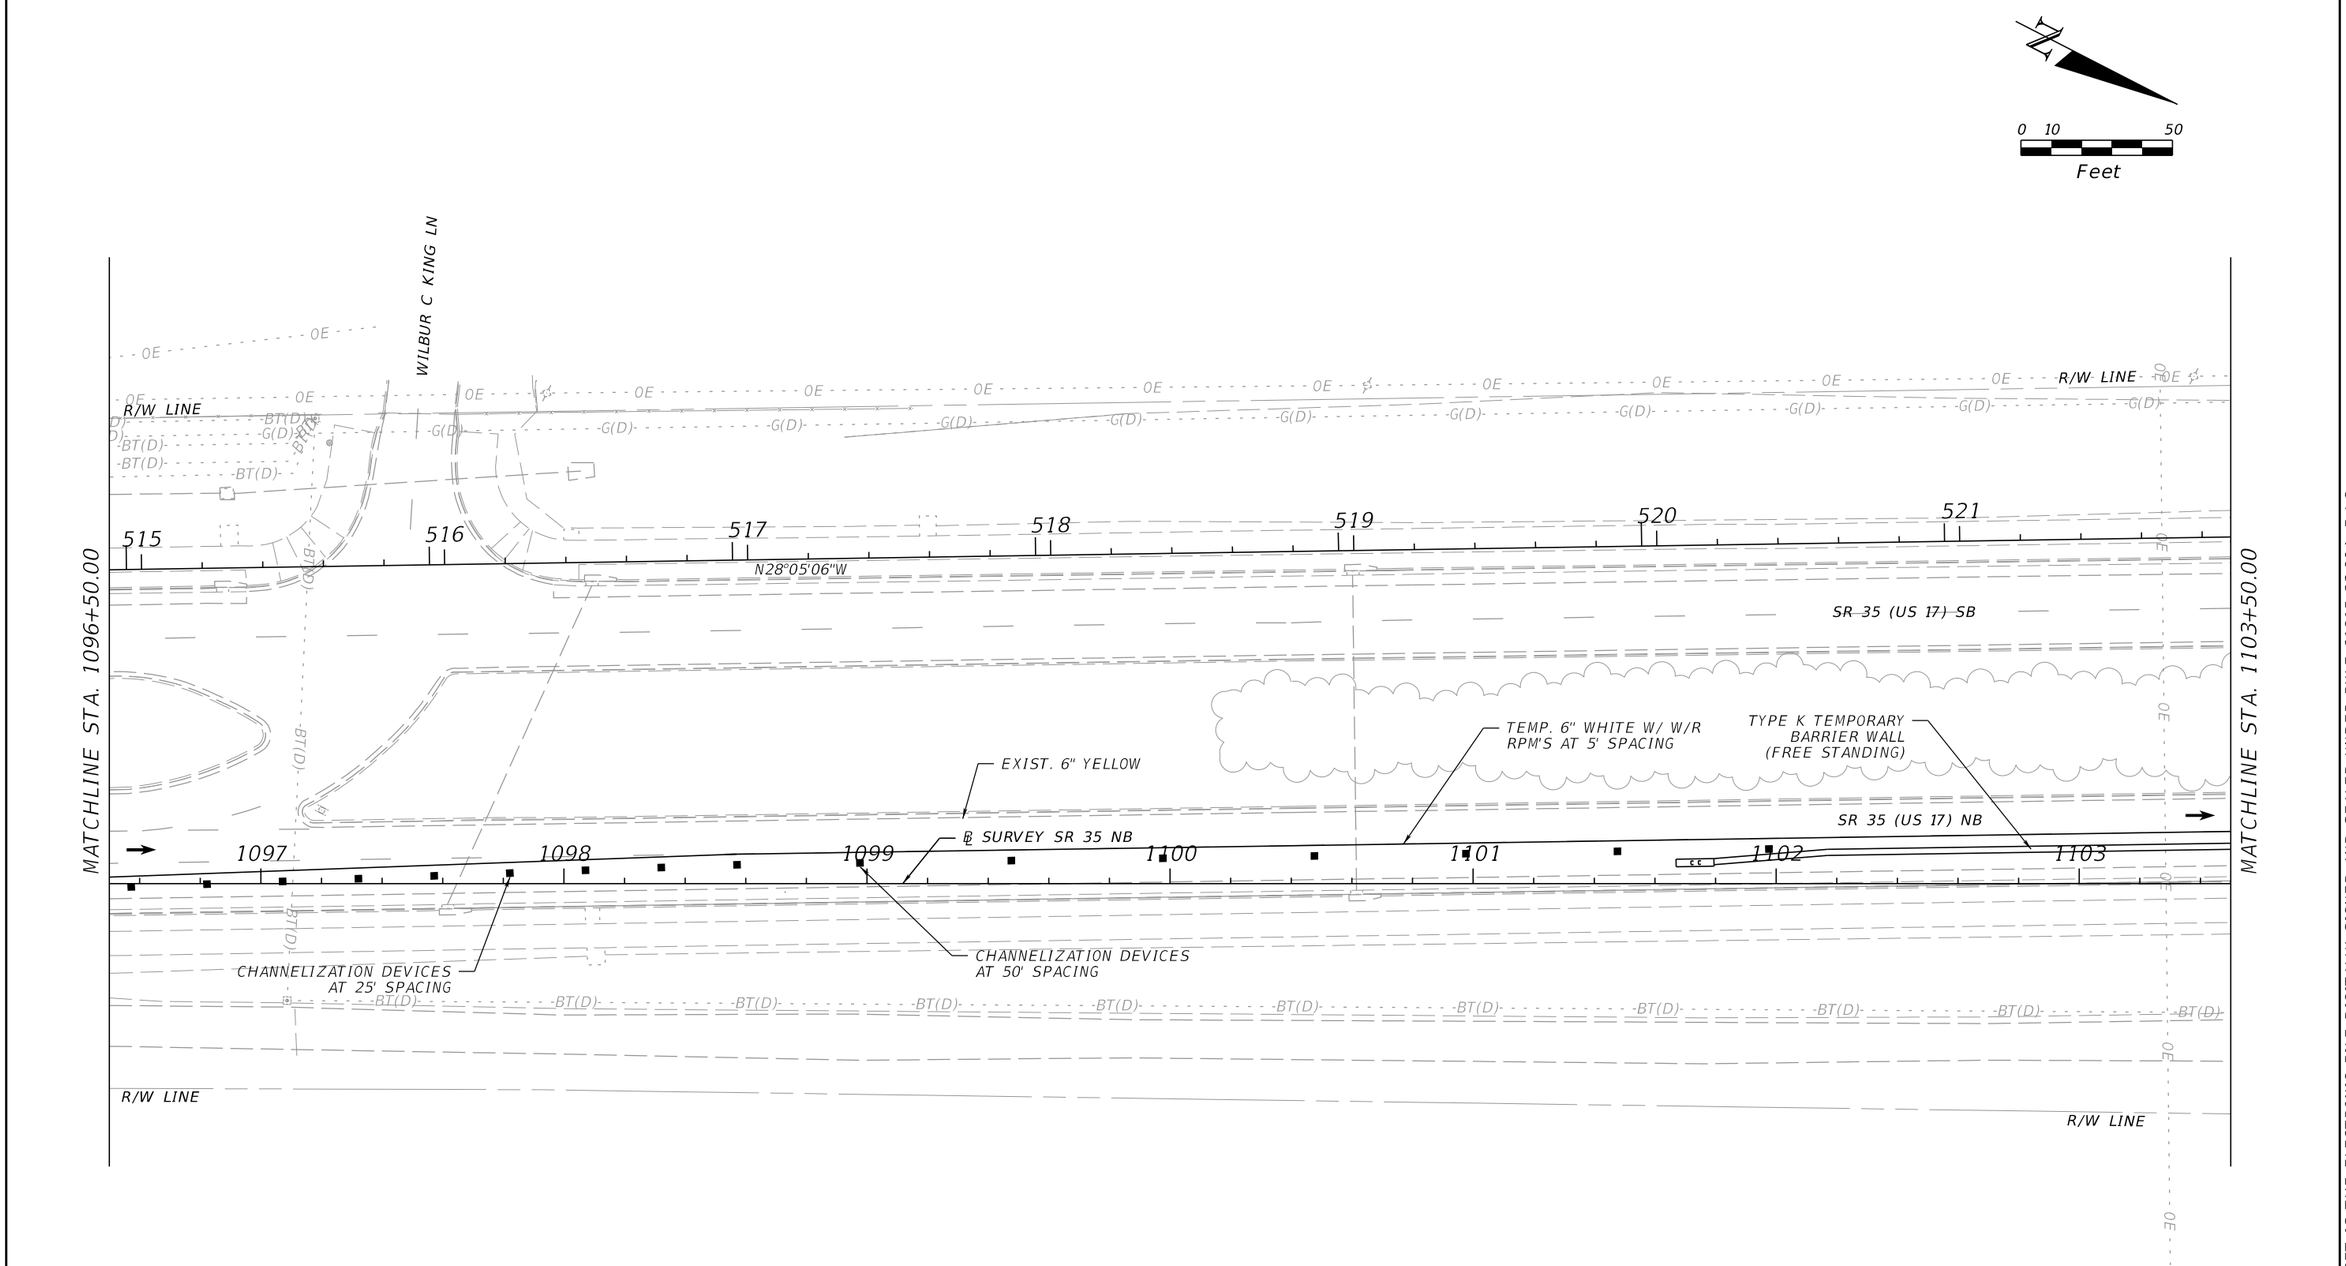

PHASE I
LOCATIONS 1 & 2

REVISIONS				ENGINEER OF RECORD	STATE OF FLORIDA DEPARTMENT OF TRANSPORTATION			TRAFFIC CONTROL PLAN	SHEET NO.
DATE	DESCRIPTION	DATE	DESCRIPTION	TIMOTHY MICHAEL EASLEY, P.E. LICENSE NUMBER: 92469 BAYER UNITED ENGINEERING CONSULTANTS, LLC 320 W. KENNEDY BLVD., SUITE 650 TAMPA, FLORIDA 33606	ROAD NO.	COUNTY	FINANCIAL PROJECT ID		
					SR 35	HARDEE	446205-1-52-01		

THE OFFICIAL RECORD OF THIS SHEET IS THE ELECTRONIC FILE DIGITALLY SIGNED AND SEALED UNDER RULE 61G15-23.004, F.A.C.

c:\pw_working\drmp01\d0103394\TCPLRD04.dgn : SR 35 - PLAN 2 [SHEET]
TimEasley 3/29/2026 3:25:32 PM

0 10 50
Feet

MATCHLINE STA. 1103+50.00

MATCHLINE STA. 1110+50.00

522 523 524 525 526 527 528

1104 1105 1106 1107 1108 1109 1110

EXIST. 6" YELLOW

TYPE K TEMPORARY BARRIER WALL (FREE STANDING)

TEMP. 6" WHITE W/ W/R RPM'S AT 5' SPACING

+69.99
20.63' LT.

TYPE K TEMPORARY BARRIER WALL (FREE STANDING)

TEMP. 6" WHITE

EXIST. 6" YELLOW

OE

G(D)

BT(D)

* CONSTRUCT PER INDEX 536-001

LEGEND

- CHANNELIZATION DEVICES
- WORK ZONE SIGNS
- WORK ZONE

PHASE I
LOCATIONS 1 & 2

REVISIONS			
DATE	DESCRIPTION	DATE	DESCRIPTION

ENGINEER OF RECORD

CODY BAYER, P.E.
LICENSE NUMBER: 90812
DRMP, INC.
941 LAKE BALDWIN LANE
ORLANDO, FL 32814


STATE OF FLORIDA
DEPARTMENT OF TRANSPORTATION

ROAD NO.	COUNTY	FINANCIAL PROJECT ID
SR 35	HARDEE	446205-1-52-01

ROADWAY PLAN (3)

SHEET NO.

THE OFFICIAL RECORD OF THIS SHEET IS THE ELECTRONIC FILE DIGITALLY SIGNED AND SEALED UNDER RULE 61G15-23.004, F.A.C.

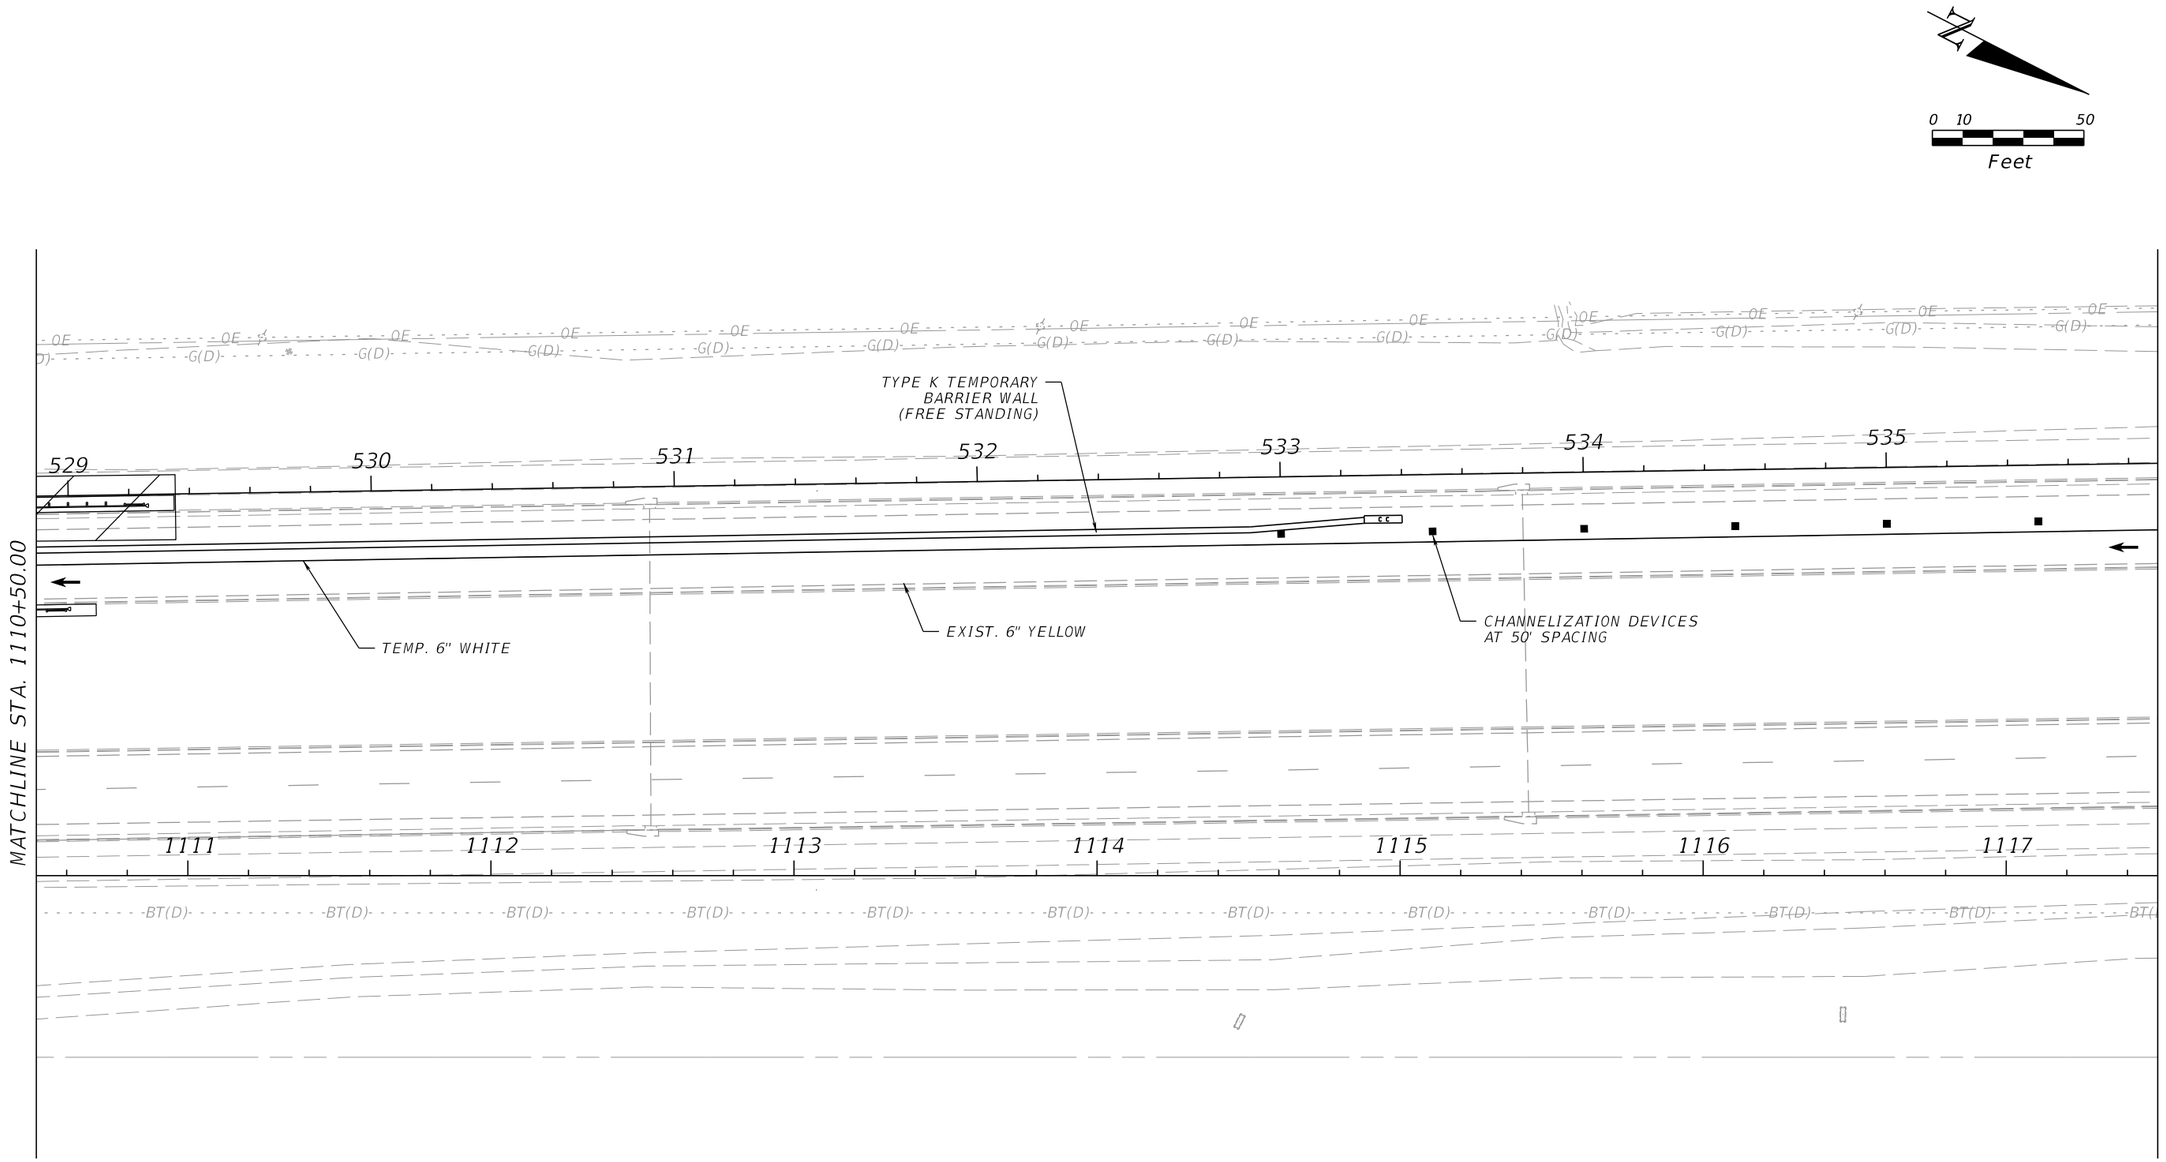


LEGEND

- CHANNELIZATION DEVICES
- WORK ZONE SIGNS
- WORK ZONE

PHASE I
LOCATIONS 1 & 2

REVISIONS				ENGINEER OF RECORD	STATE OF FLORIDA DEPARTMENT OF TRANSPORTATION				SHEET NO.
DATE	DESCRIPTION	DATE	DESCRIPTION	CODY BAYER, P.E. LICENSE NUMBER: 90812 DRMP, INC. 941 LAKE BALDWIN LANE ORLANDO, FL 32814	ROAD NO.	COUNTY	FINANCIAL PROJECT ID	ROADWAY PLAN (4)	
					SR 35	HARDEE	446205-1-52-01		

THE OFFICIAL RECORD OF THIS SHEET IS THE ELECTRONIC FILE DIGITALLY SIGNED AND SEALED UNDER RULE 61G15-23.004, F.A.C.

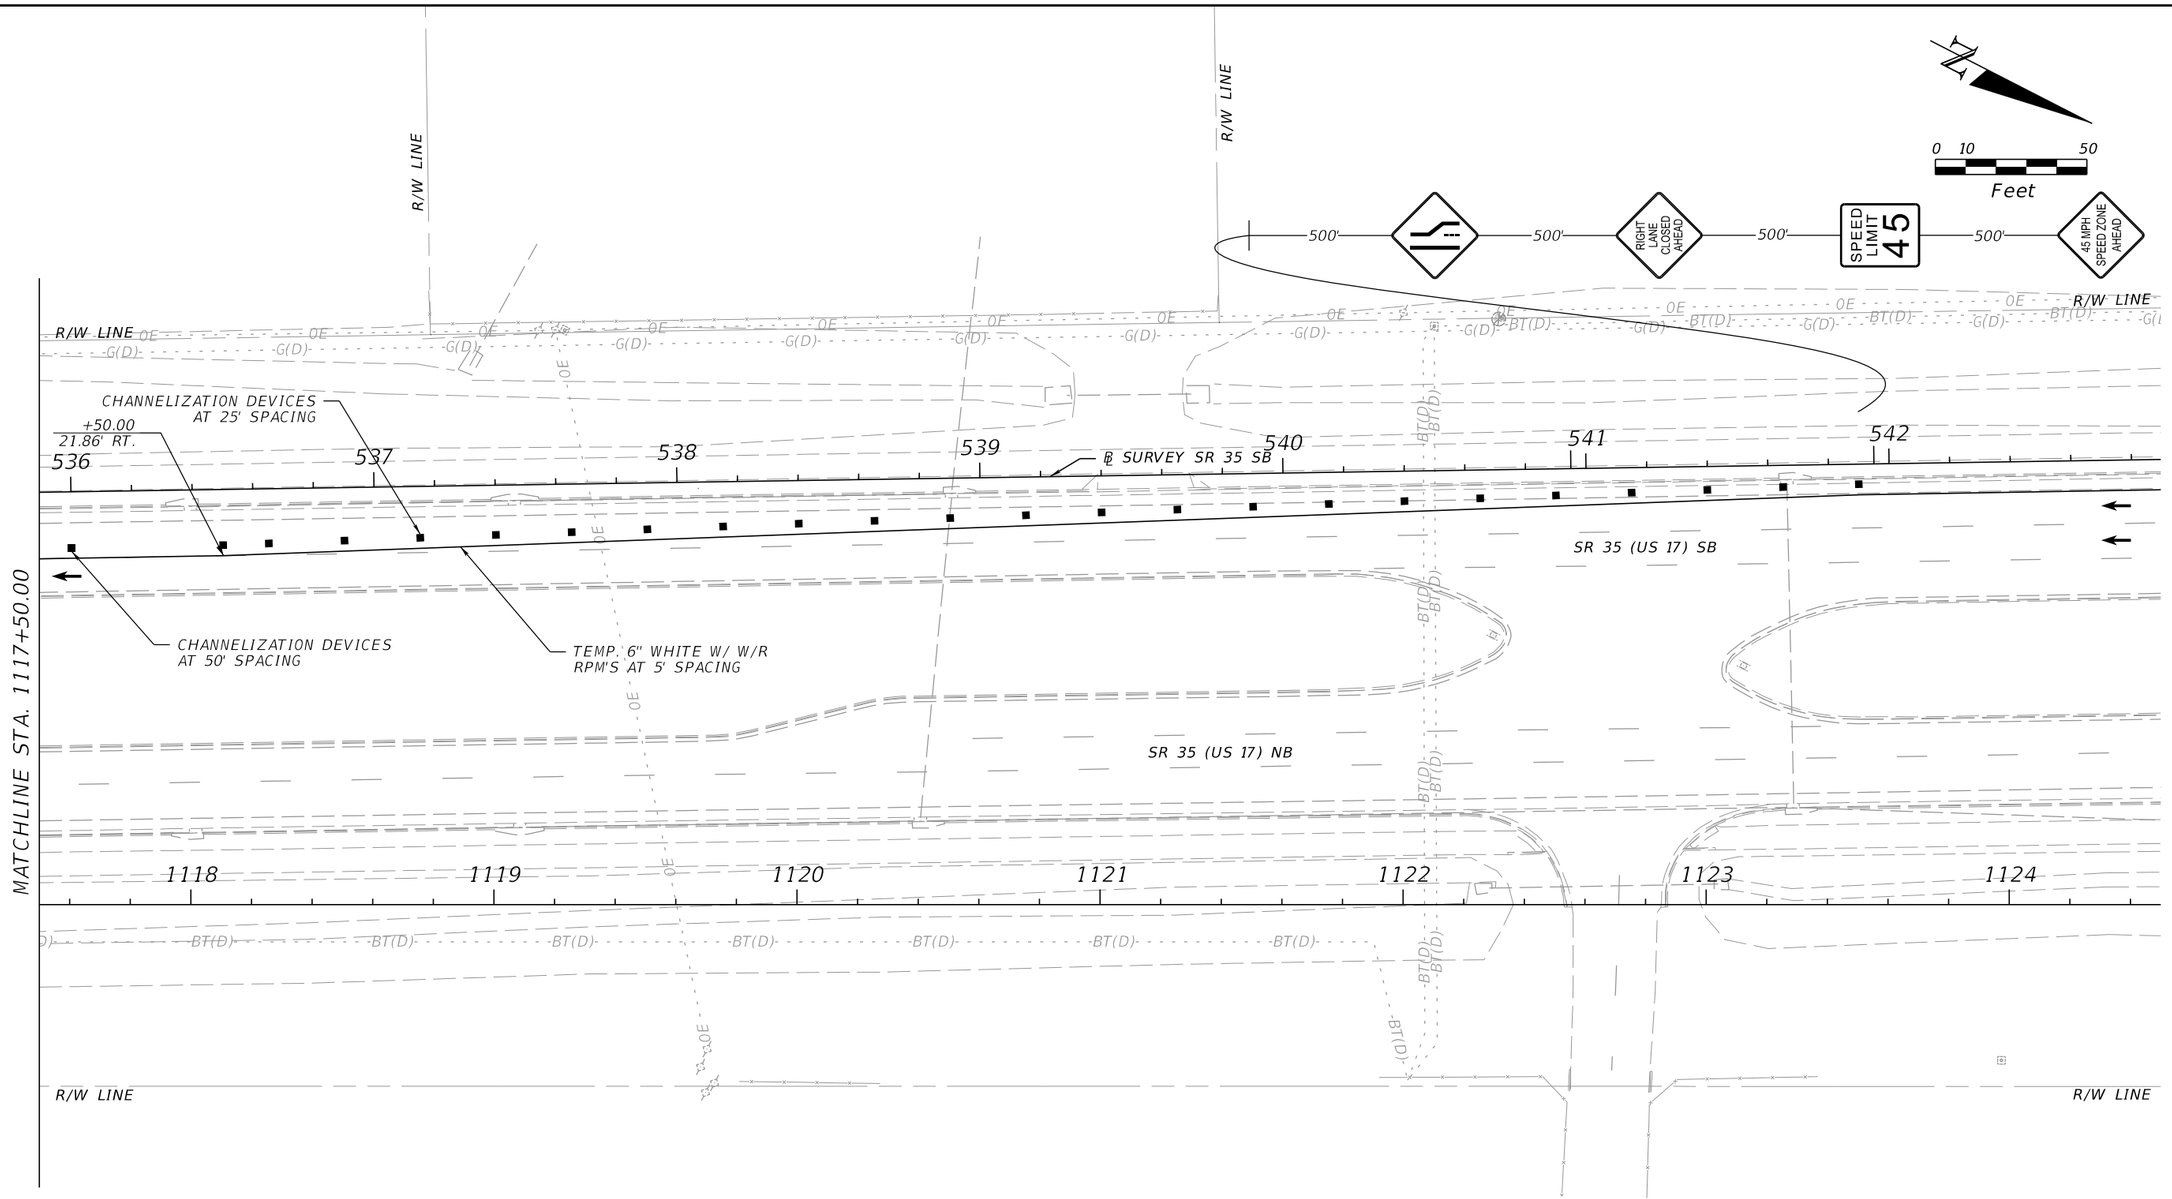

LEGEND


- CHANNELIZATION DEVICES
- WORK ZONE SIGNS
- WORK ZONE

PHASE I
LOCATIONS 1 & 2


REVISIONS				ENGINEER OF RECORD	STATE OF FLORIDA DEPARTMENT OF TRANSPORTATION			ROADWAY PLAN (5)	SHEET NO.
DATE	DESCRIPTION	DATE	DESCRIPTION	CODY BAYER, P.E. LICENSE NUMBER: 90812 DRMP, INC. 941 LAKE BALDWIN LANE ORLANDO, FL 32814	ROAD NO.	COUNTY	FINANCIAL PROJECT ID		
					SR 35	HARDEE	446205-1-52-01		

THE OFFICIAL RECORD OF THIS SHEET IS THE ELECTRONIC FILE DIGITALLY SIGNED AND SEALED UNDER RULE 61G15-23.004, F.A.C.

c:\pw_working\drmp01\d0103394\TCPLRD04.dgn : SR 35 - PLAN 5 [SHEET]
TimEasley 3/29/2026 3:25:34 PM

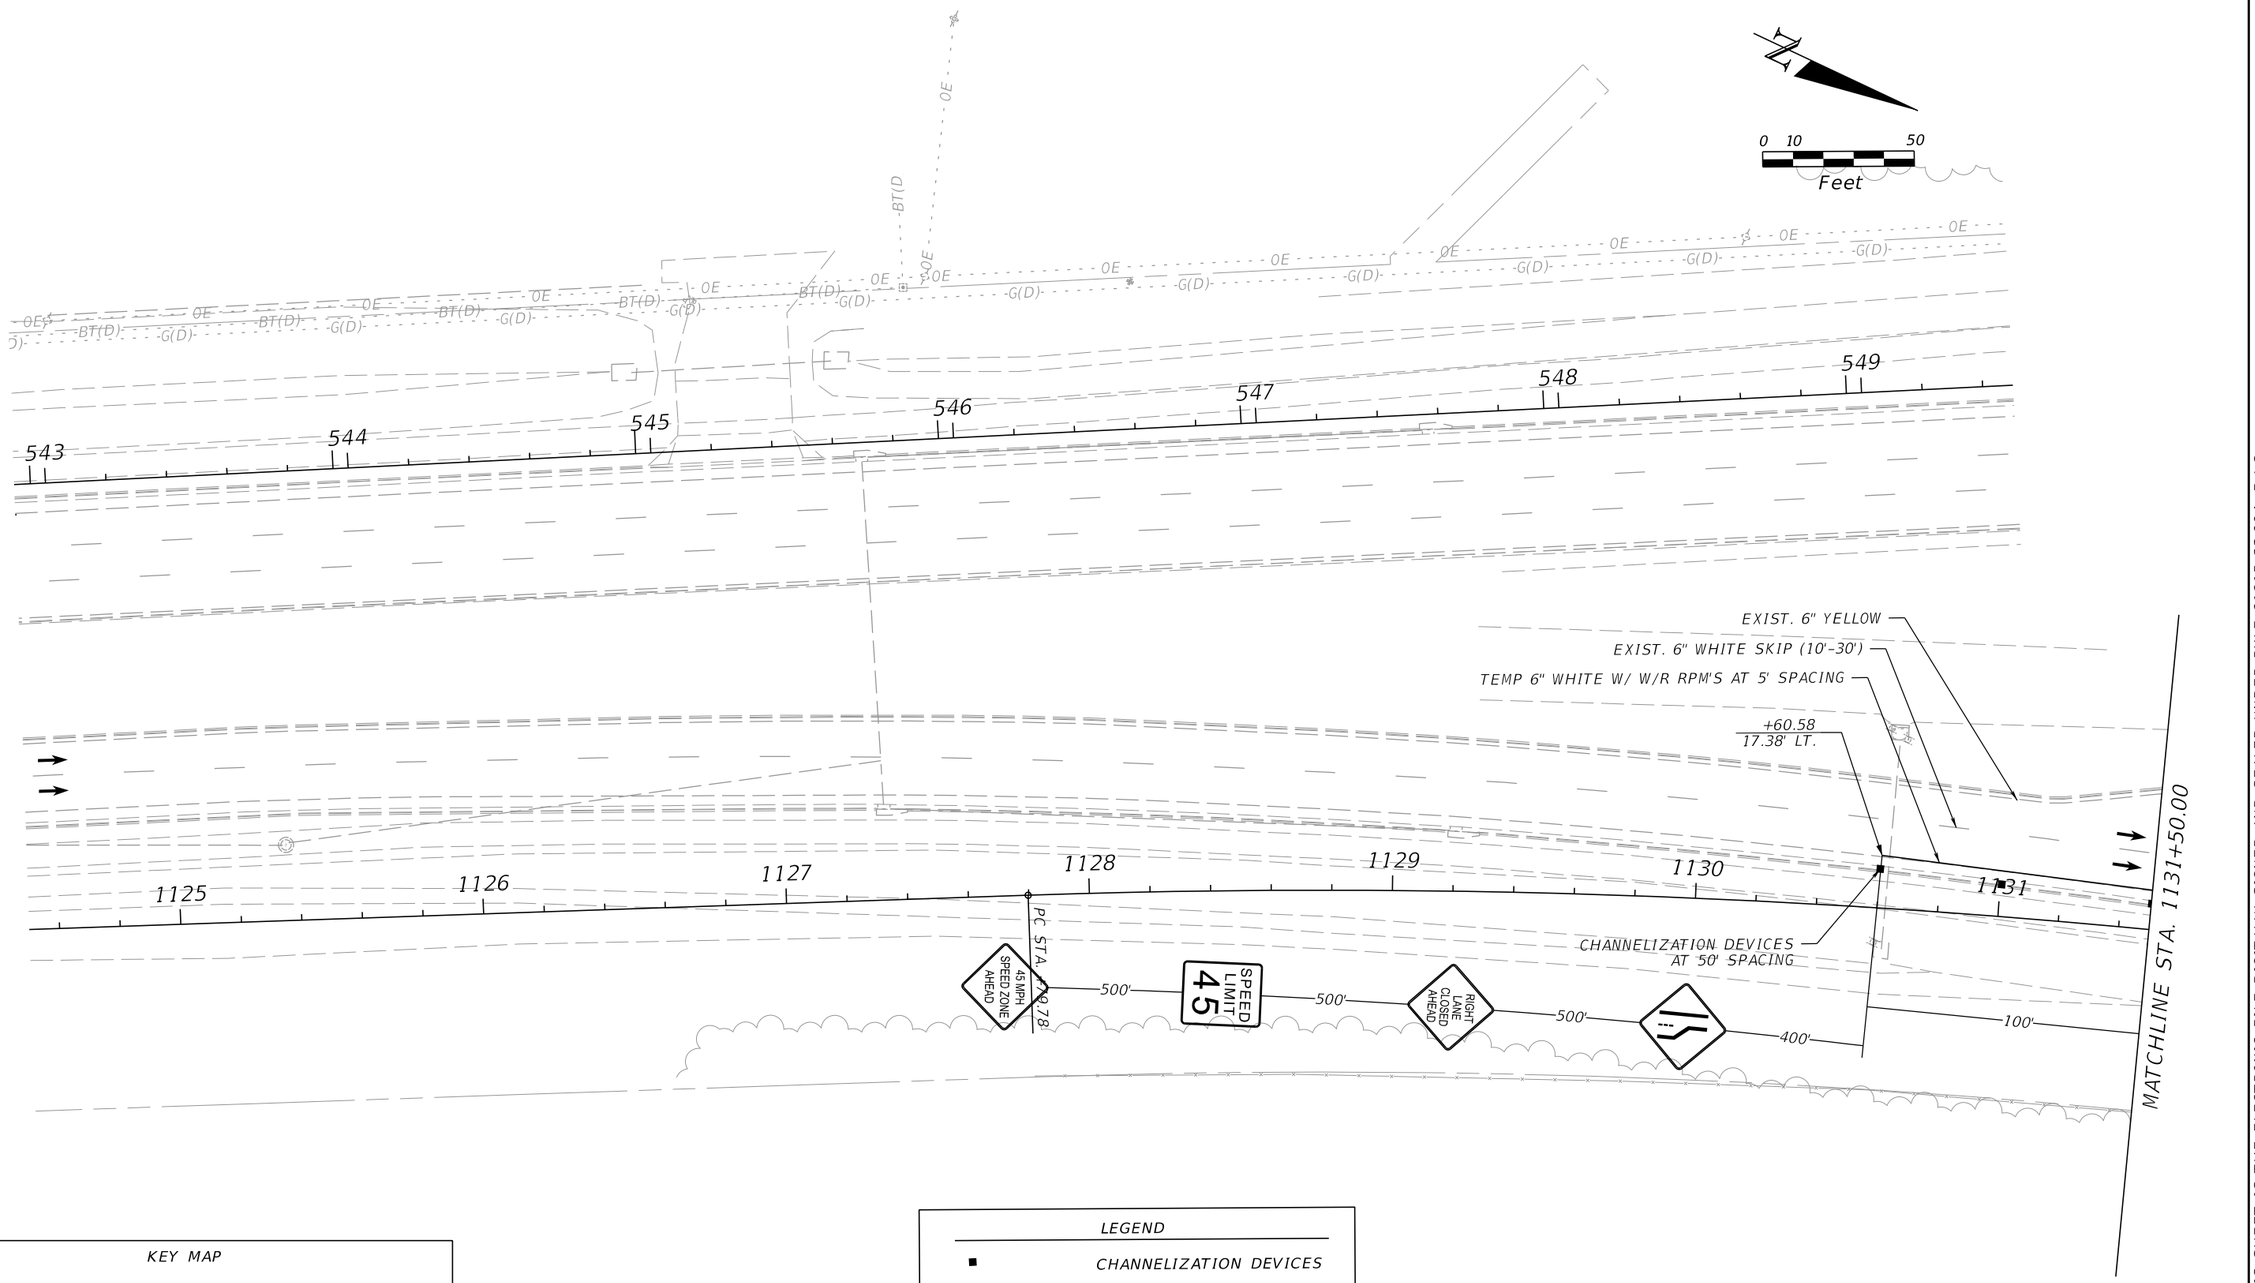

KEY MAP

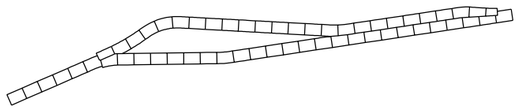

LEGEND

- CHANNELIZATION DEVICES
- WORK ZONE

PHASE I
LOCATION 3

REVISIONS			
DATE	DESCRIPTION	DATE	DESCRIPTION

ENGINEER OF RECORD

CODY BAYER, P.E.
LICENSE NUMBER: 90812
DRMP, INC.
941 LAKE BALDWIN LANE
ORLANDO, FL 32814


STATE OF FLORIDA
DEPARTMENT OF TRANSPORTATION

ROAD NO.	COUNTY	FINANCIAL PROJECT ID
SR 35	HARDEE	446205-1-52-01

ROADWAY PLAN (6)

SHEET NO.


THE OFFICIAL RECORD OF THIS SHEET IS THE ELECTRONIC FILE DIGITALLY SIGNED AND SEALED UNDER RULE 61G15-23.004, F.A.C.

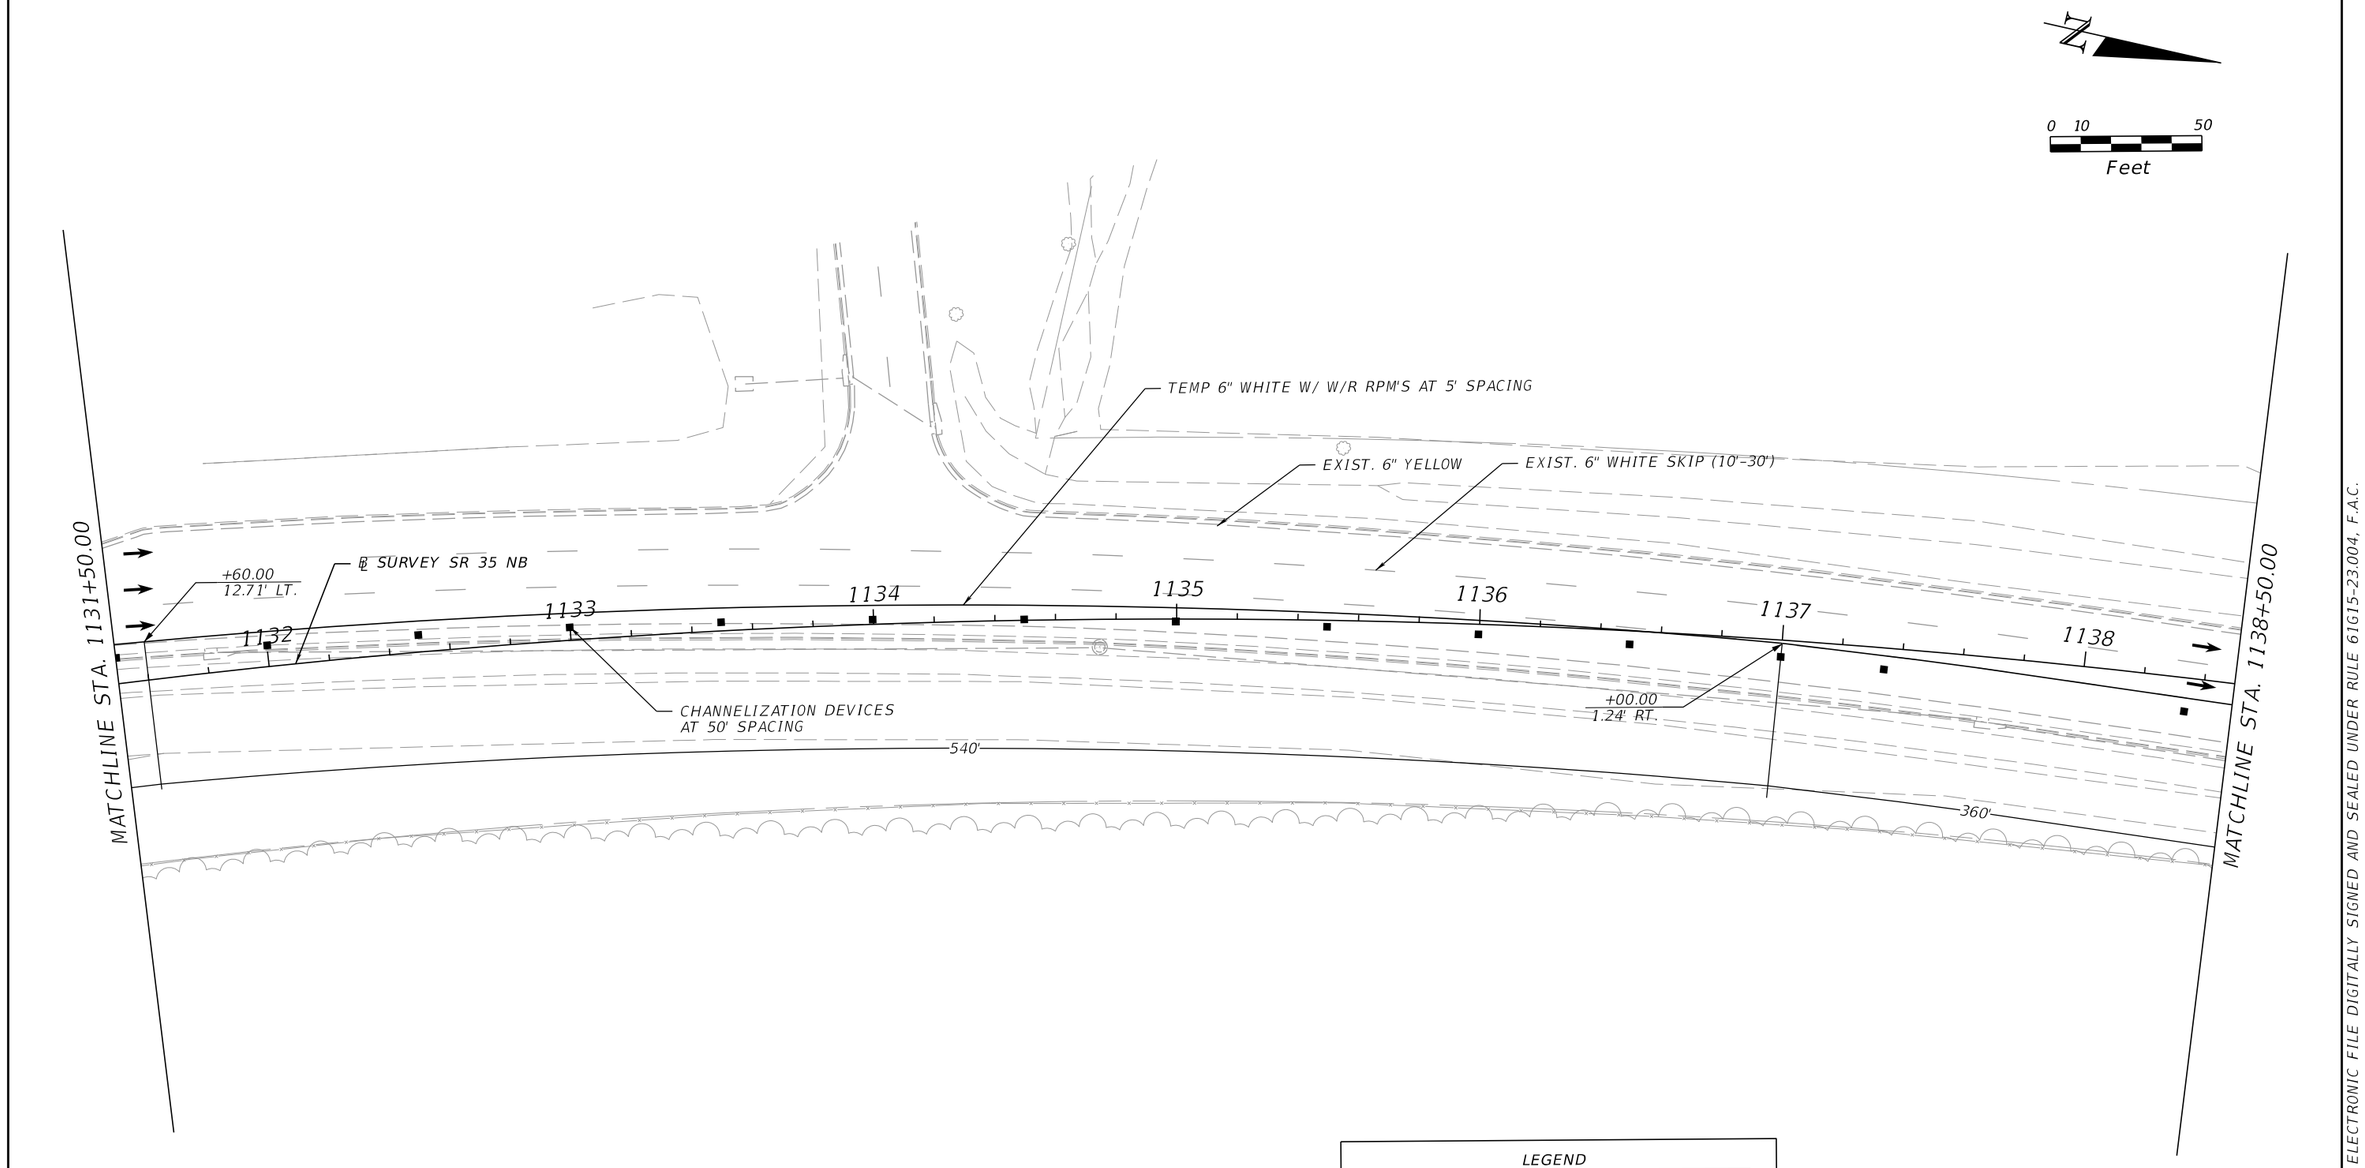

LEGEND

- CHANNELIZATION DEVICES
- WORK ZONE

KEY MAP

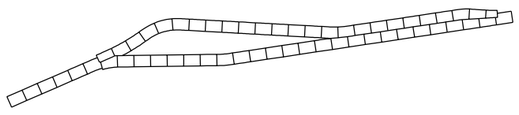

PHASE I
LOCATION 3

REVISIONS			
DATE	DESCRIPTION	DATE	DESCRIPTION

ENGINEER OF RECORD

CODY BAYER, P.E.
LICENSE NUMBER: 90812
DRMP, INC.
941 LAKE BALDWIN LANE
ORLANDO, FL 32814

STATE OF FLORIDA
DEPARTMENT OF TRANSPORTATION


ROAD NO.	COUNTY	FINANCIAL PROJECT ID
SR 35	HARDEE	446205-1-52-01

ROADWAY PLAN (7)


SHEET NO.

THE OFFICIAL RECORD OF THIS SHEET IS THE ELECTRONIC FILE DIGITALLY SIGNED AND SEALED UNDER RULE 61G15-23.004, F.A.C.

c:\pw_working\drmp01\d0103394\PLANRD01.dgn : SR 35 - PLAN 7 [SHEET]
TimEasley 3/29/2026 3:25:36 PM

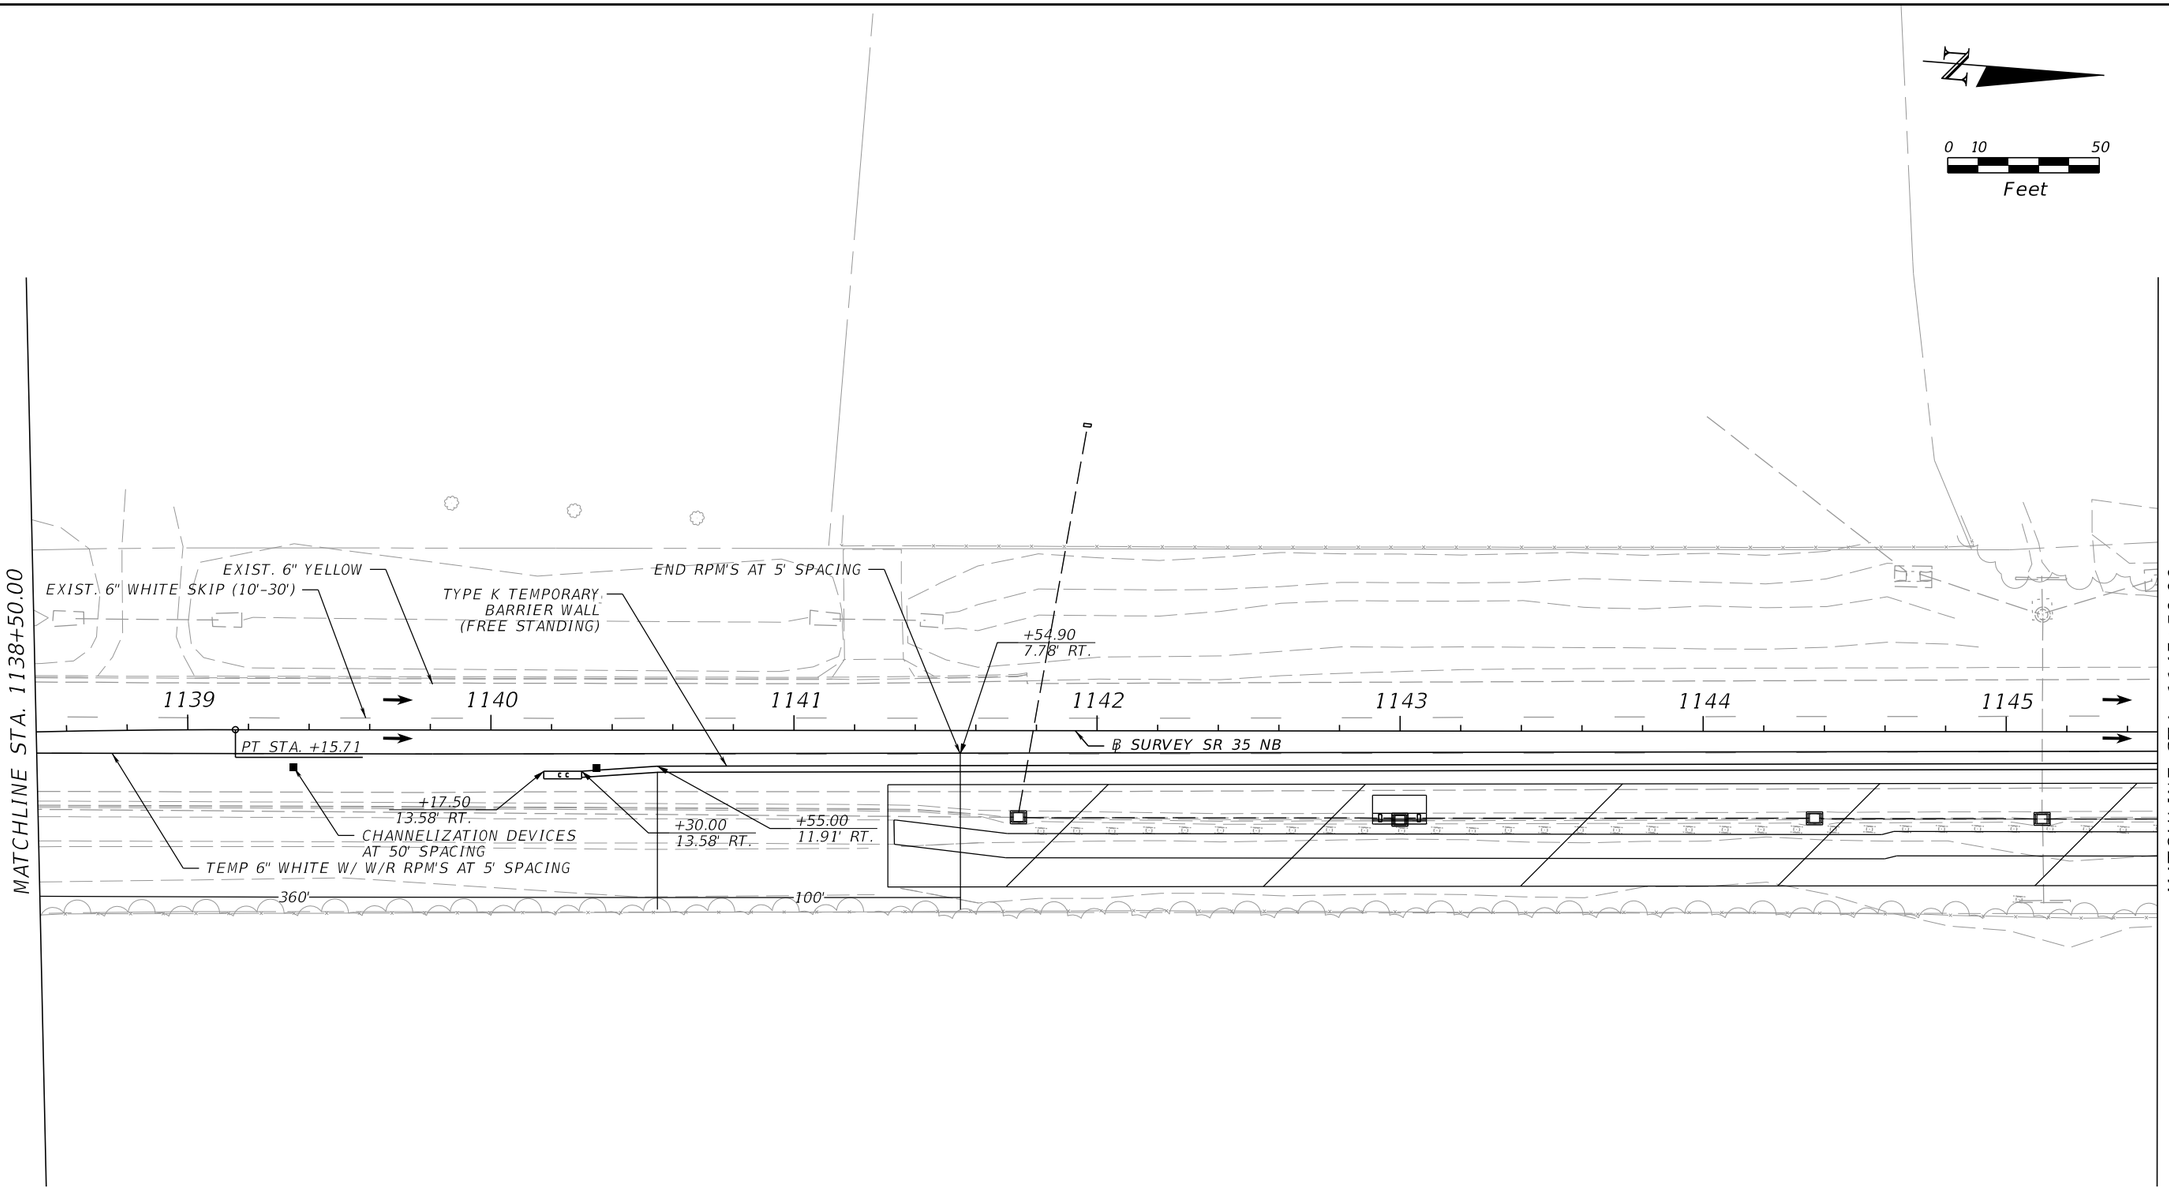

KEY MAP

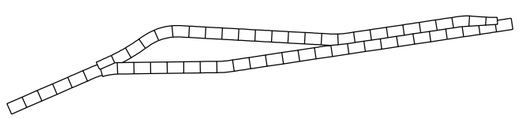

WIDENING

LEGEND

CHANNELIZATION DEVICES

WORK ZONE

PHASE I
LOCATION 3

REVISIONS				ENGINEER OF RECORD	STATE OF FLORIDA DEPARTMENT OF TRANSPORTATION			ROADWAY PLAN (8)	SHEET NO.
DATE	DESCRIPTION	DATE	DESCRIPTION	CODY BAYER, P.E. LICENSE NUMBER: 90812 DRMP, INC. 941 LAKE BALDWIN LANE ORLANDO, FL 32814	ROAD NO.	COUNTY	FINANCIAL PROJECT ID		
					SR 35	HARDEE	446205-1-52-01		

THE OFFICIAL RECORD OF THIS SHEET IS THE ELECTRONIC FILE DIGITALLY SIGNED AND SEALED UNDER RULE 61G15-23.004, F.A.C.

N

0 10 50
Feet

MATCHLINE STA. 1145+50.00


TEMP 6" WHITE W/ W/R RPM'S AT 5' SPACING
EXIST. 6" WHITE SKIP (10'-30')
TYPE K TEMPORARY BARRIER WALL (FREE STANDING)
EXIST. 6" YELLOW

1146 1147 1148 1149 1150 1151 1152

℄ SURVEY SR 35 NB

+20.00
9.95' RT.

KEY MAP

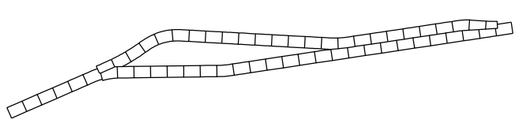

WIDENING

LEGEND

CHANNELIZATION DEVICES

WORK ZONE


PHASE I
LOCATION 3

REVISIONS				ENGINEER OF RECORD	STATE OF FLORIDA DEPARTMENT OF TRANSPORTATION			ROADWAY PLAN (9)	SHEET NO.
DATE	DESCRIPTION	DATE	DESCRIPTION	CODY BAYER, P.E. LICENSE NUMBER: 90812 DRMP, INC. 941 LAKE BALDWIN LANE ORLANDO, FL 32814	ROAD NO.	COUNTY	FINANCIAL PROJECT ID		
					SR 35	HARDEE	446205-1-52-01		

THE OFFICIAL RECORD OF THIS SHEET IS THE ELECTRONIC FILE DIGITALLY SIGNED AND SEALED UNDER RULE 61G15-23.004, F.A.C.

c:\pw_working\drmp01\d0103394\PLANRD01.dgn : SR 35 - PLAN 9 [SHEET]
TimEasley 3/29/2026 3:25:40 PM

NORTHBOUND

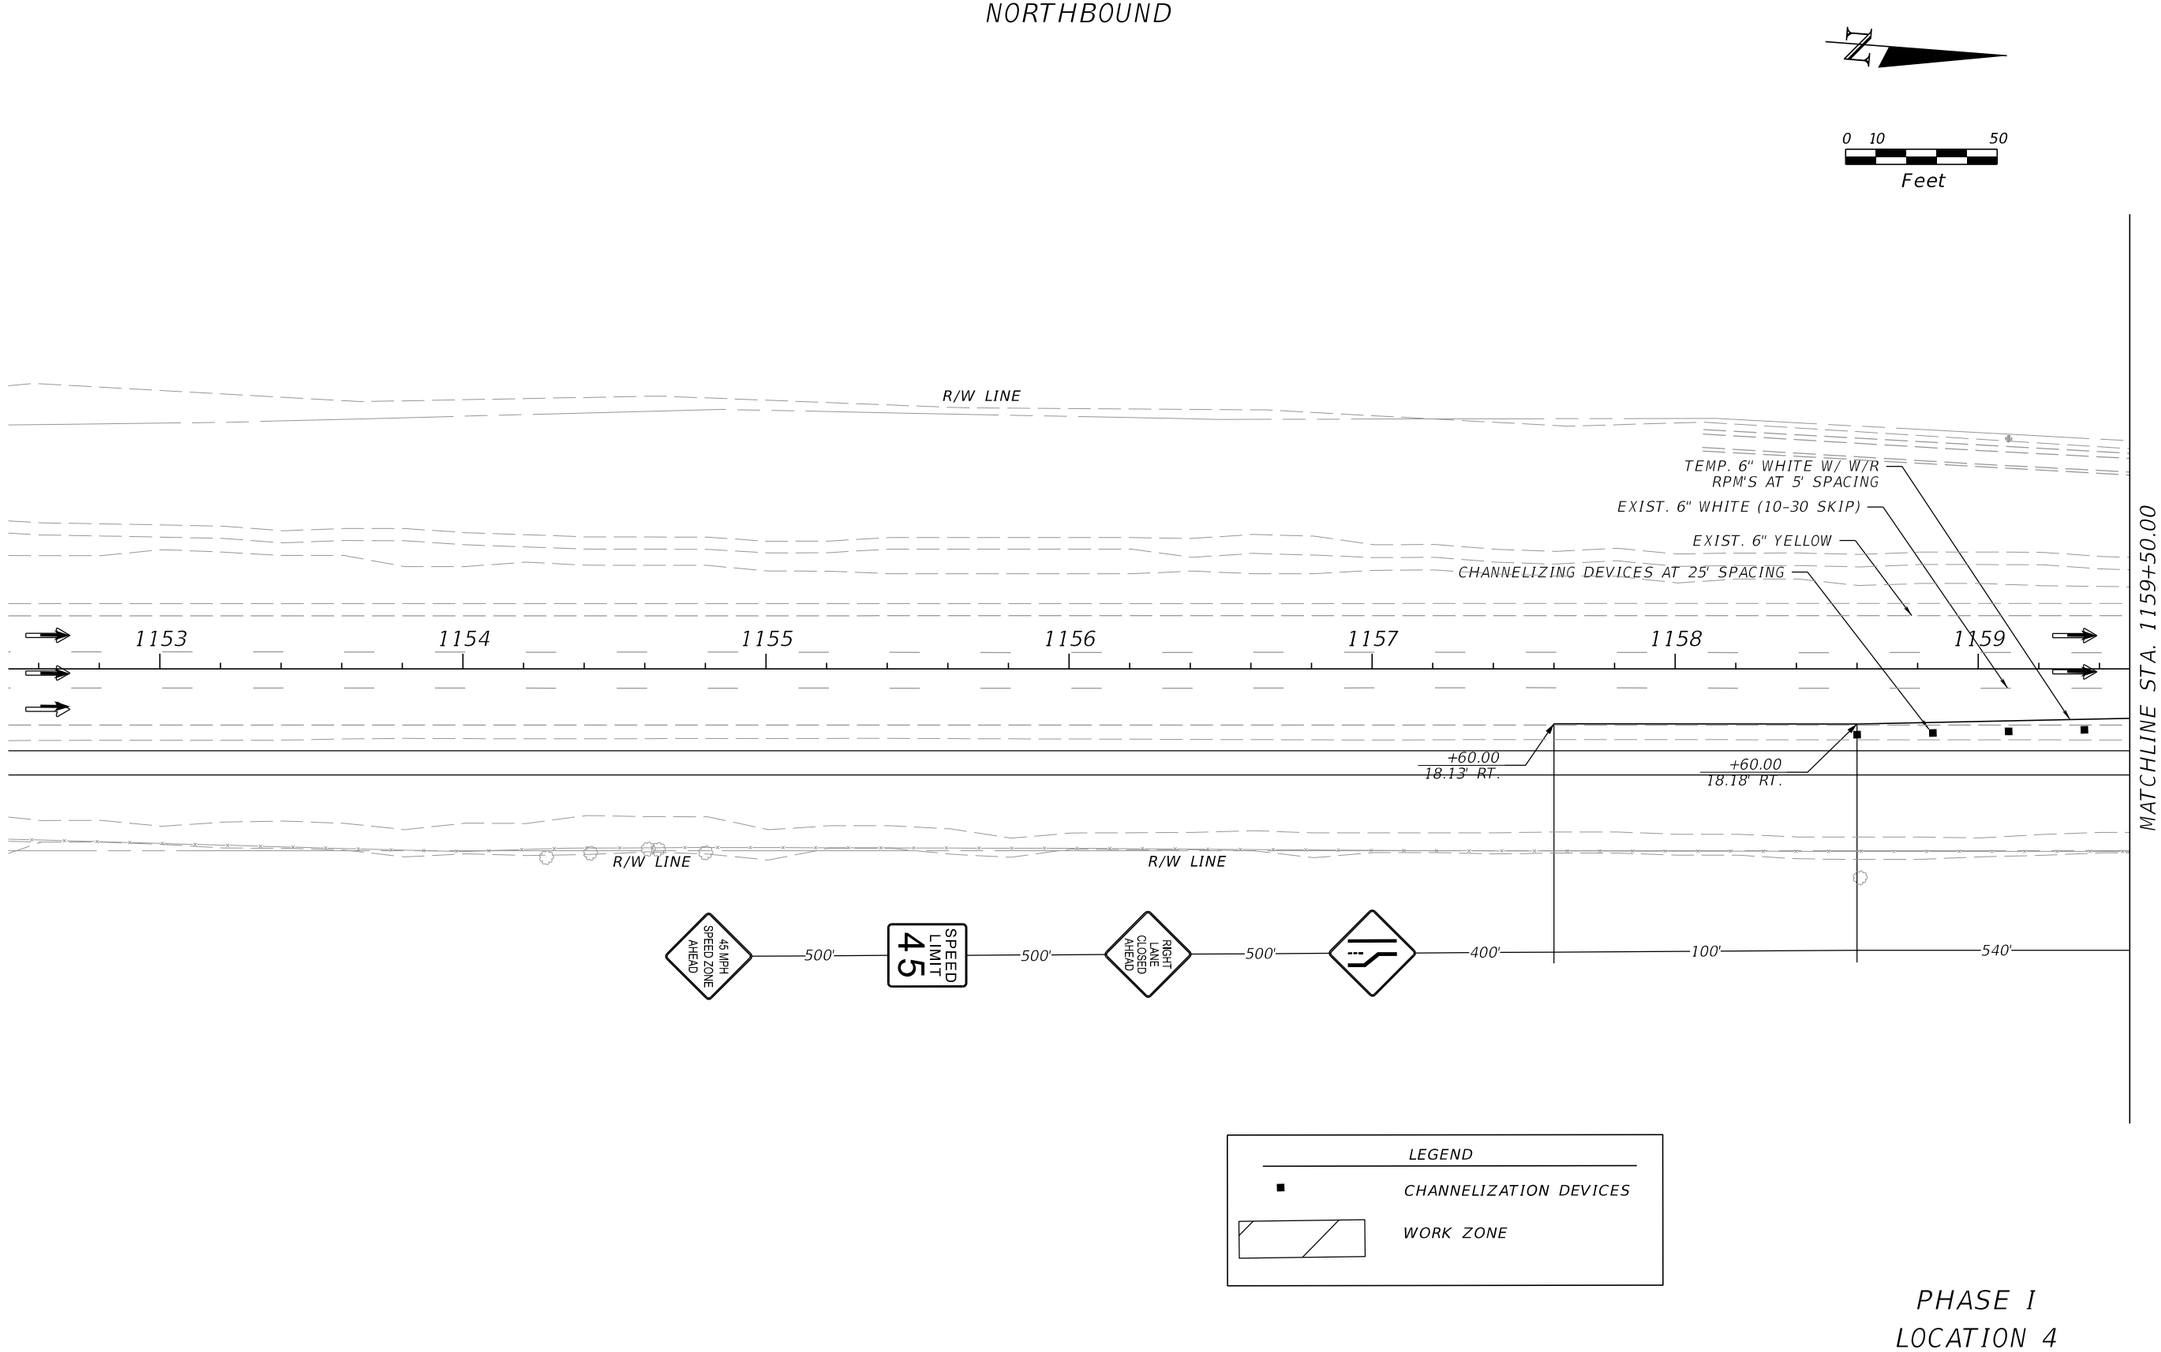

PHASE I
LOCATION 4


REVISIONS				ENGINEER OF RECORD	STATE OF FLORIDA DEPARTMENT OF TRANSPORTATION			PHASE I LOCATION 3	SHEET NO.
DATE	DESCRIPTION	DATE	DESCRIPTION	TIMOTHY MICHAEL EASLEY, P.E. LICENSE NUMBER: 92469 BAYER UNITED ENGINEERING 320 W KENNEDY BLVD, SUITE 650 TAMPA, FL 33606	ROAD NO.	COUNTY	FINANCIAL PROJECT ID		
					SR 35	HARDEE	446205-1-52-01		

THE OFFICIAL RECORD OF THIS SHEET IS THE ELECTRONIC FILE DIGITALLY SIGNED AND SEALED UNDER RULE 61G15-23.004, F.A.C.

NORTHBOUND

N

0 10 50
Feet

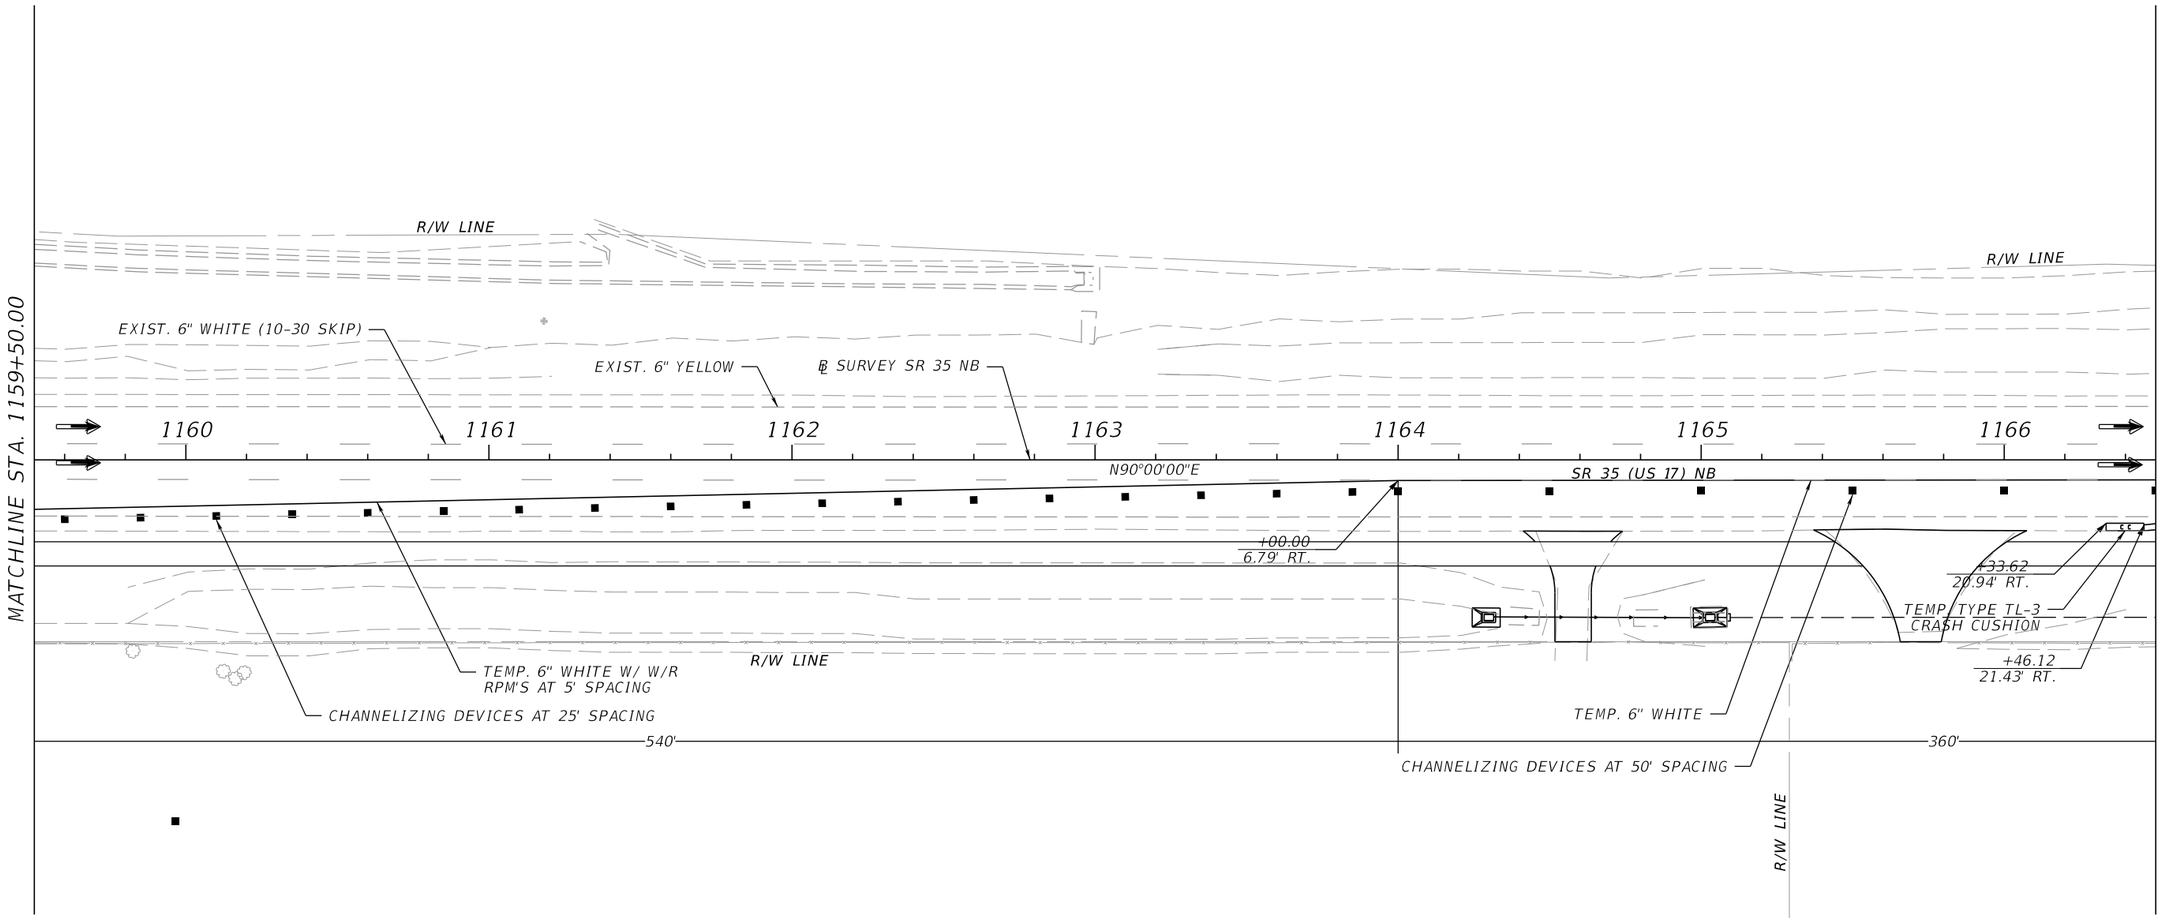

LEGEND

CHANNELIZATION DEVICES

WORK ZONE

PHASE I
LOCATION 4

REVISIONS				ENGINEER OF RECORD	STATE OF FLORIDA DEPARTMENT OF TRANSPORTATION			TEMPORARY TRAFFIC CONTROL	SHEET NO.
DATE	DESCRIPTION	DATE	DESCRIPTION	TIMOTHY MICHAEL EASLEY, P.E. LICENSE NUMBER: 92469 BAYER UNITED ENGINEERING 320 W KENNEDY BLVD, SUITE 650 TAMPA, FL 33606	ROAD NO.	COUNTY	FINANCIAL PROJECT ID		
					SR 35	HARDEE	446205-1-52-01		

THE OFFICIAL RECORD OF THIS SHEET IS THE ELECTRONIC FILE DIGITALLY SIGNED AND SEALED UNDER RULE 61G15-23.004, F.A.C.

c:\pw_working\drmp01\d0103394\TCPLD01.dgn : SR 35 - PLAN 11 [SHEET]
TimEasley 3/29/2026 3:26:35 PM

NORTHBOUND

N

0 10 50
Feet

MATCHLINE STA. 1166+50.00

MATCHLINE STA. 1173+50.00

1167 1168 1169 1170 1171 1172 1173

+59.94
6.49' RT.

+60.00
10.55' RT.

CHANNELIZING DEVICES AT 50' SPACING

END RPM'S AT 5' SPACING

EXIST. 6" YELLOW

EXIST. 6" WHITE SKIP (10'-30')

R/W LINE

℄ SURVEY SR 35 NB

R/W LINE

WORK ZONE

TEMP. 6" WHITE W/ W/R
RPM'S AT 5' SPACING

TYPE K TEMPORARY BARRIER WALL (FREE-STANDING)

100'

R/W LINE

LEGEND

CHANNELIZATION DEVICES

WORK ZONE

PHASE I
LOCATION 4

THE OFFICIAL RECORD OF THIS SHEET IS THE ELECTRONIC FILE DIGITALLY SIGNED AND SEALED UNDER RULE 61G15-23.004, F.A.C.

REVISIONS			
DATE	DESCRIPTION	DATE	DESCRIPTION

ENGINEER OF RECORD

TIMOTHY MICHAEL EASLEY, P.E.
LICENSE NUMBER: 92469
BAYER UNITED ENGINEERING
320 W KENNEDY BLVD, SUITE 650
TAMPA, FL 33606

STATE OF FLORIDA
DEPARTMENT OF TRANSPORTATION

ROAD NO.	COUNTY	FINANCIAL PROJECT ID
SR 35	HARDEE	446205-1-52-01

TEMPORARY TRAFFIC CONTROL

SHEET NO.

c:\pw_working\drmp01\d0103394\TCPLRD01.dgn : SR 35 - PLAN 12 [SHEET]
TimEasley 3/29/2026 3:26:36 PM

NORTHBOUND

N

0 10 50
Feet

MATCHLINE STA. 1173+50.00

MATCHLINE STA. 1180+50.00

1174 1175 1176 1177 1178 1179 1180

℄ SURVEY SR 35 NB

R/W LINE

R/W LINE

EXIST. 6" WHITE SKIP (10'-30')

EXIST. 6" YELLOW

WORK ZONE

TEMP. 6" WHITE

TYPE K TEMPORARY BARRIER WALL (FREE STANDING)

LEGEND

CHANNELIZATION DEVICES

WORK ZONE

PHASE I
LOCATION 4

REVISIONS				ENGINEER OF RECORD	STATE OF FLORIDA DEPARTMENT OF TRANSPORTATION			TEMPORARY TRAFFIC CONTROL	SHEET NO.
DATE	DESCRIPTION	DATE	DESCRIPTION	TIMOTHY MICHAEL EASLEY, P.E. LICENSE NUMBER: 92469 BAYER UNITED ENGINEERING 320 W KENNEDY BLVD, SUITE 650 TAMPA, FL 33606	ROAD NO.	COUNTY	FINANCIAL PROJECT ID		
					SR 35	HARDEE	446205-1-52-01		

THE OFFICIAL RECORD OF THIS SHEET IS THE ELECTRONIC FILE DIGITALLY SIGNED AND SEALED UNDER RULE 61G15-23.004, F.A.C.

c:\pw_working\drmp01\d0103394\TCPLD01.dgn : SR 35 - PLAN 13 [SHEET]
TimEasley 3/29/2026 3:26:38 PM

NORTHBOUND

N

0 10 50
Feet

MATCHLINE STA. 1180+50.00

EXIST. 6" YELLOW

TEMP. 6" WHITE SKIP (10'-30')

℄ SURVEY SR 35 NB

R/W LINE

1181 1182 1183 1184 1185 1186 1187

PC STA. +86.99

PT STA. +73.39

+14.70
9.53' RT.

MATCHLINE STA. 1187+50.00

TEMP. 6" WHITE

WORK ZONE

TYPE K TEMPORARY BARRIER WALL (FREE STANDING)

R/W LINE

BT(D)

LEGEND

CHANNELIZATION DEVICES

WORK ZONE

PHASE I
LOCATION 4

REVISIONS			
DATE	DESCRIPTION	DATE	DESCRIPTION

ENGINEER OF RECORD

TIMOTHY MICHAEL EASLEY, P.E.
LICENSE NUMBER: 92469
BAYER UNITED ENGINEERING
320 W KENNEDY BLVD, SUITE 650
TAMPA, FL 33606

STATE OF FLORIDA
DEPARTMENT OF TRANSPORTATION

ROAD NO.	COUNTY	FINANCIAL PROJECT ID
SR 35	HARDEE	446205-1-52-01


TEMPORARY TRAFFIC CONTROL

SHEET NO.

THE OFFICIAL RECORD OF THIS SHEET IS THE ELECTRONIC FILE DIGITALLY SIGNED AND SEALED UNDER RULE 61G15-23.004, F.A.C.

c:\pw_working\drmp01\d0103394\TCPLRD01.dgn : SR 35 - PLAN 14 [SHEET]
TimEasley 3/29/2026 3:26:39 PM

SOUTHBOUND

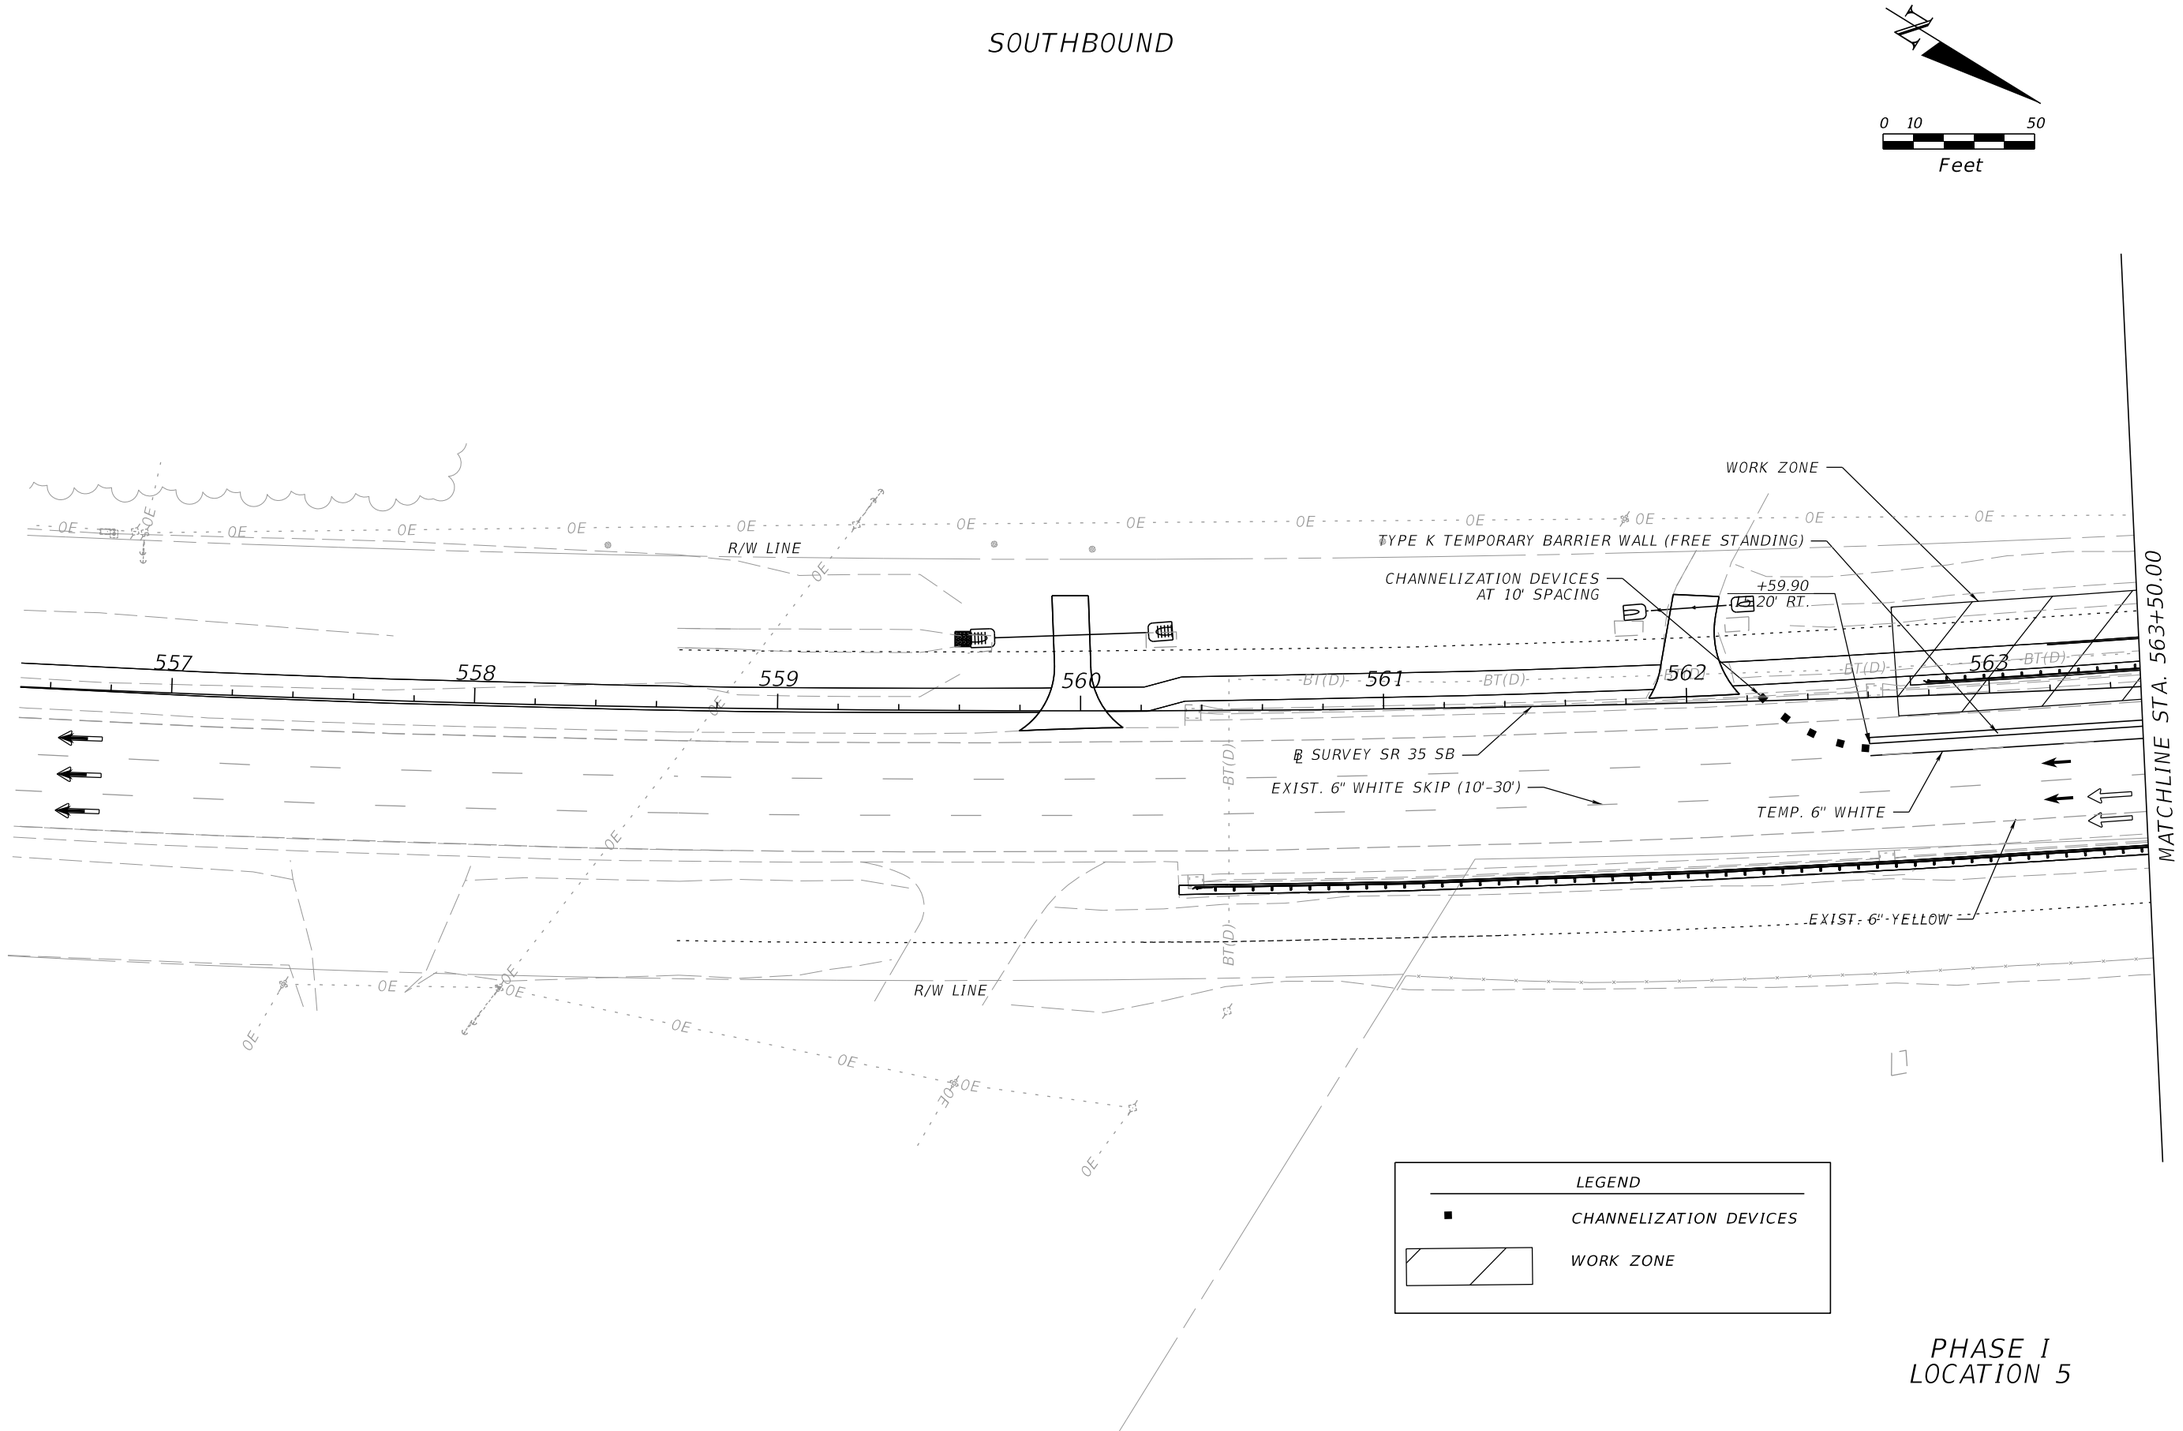

PHASE I
LOCATION 5

REVISIONS				ENGINEER OF RECORD	STATE OF FLORIDA DEPARTMENT OF TRANSPORTATION			TEMPORARY TRAFFIC CONTROL	SHEET NO.
DATE	DESCRIPTION	DATE	DESCRIPTION	TIMOTHY MICHAEL EASLEY, P.E. LICENSE NUMBER: 92469 BAYER UNITED ENGINEERING 320 W KENNEDY BLVD, SUITE 650 TAMPA, FL 33606	ROAD NO.	COUNTY	FINANCIAL PROJECT ID		
					SR 35	HARDEE	446205-1-52-01		

THE OFFICIAL RECORD OF THIS SHEET IS THE ELECTRONIC FILE DIGITALLY SIGNED AND SEALED UNDER RULE 61G15-23.004, F.A.C.

c:\pw_working\drmp01\d0103394\TCPLRD02.dgn : SR 35 - PLAN 33 [SHEET]
TimEasley 3/29/2026 3:26:46 PM

SOUTHBOUND

N

0 10 50
Feet

MATCHLINE STA. 563+50.00

MATCHLINE STA. 570+50.00

WORK ZONE

EXIST. 6" WHITE SKIP (10'-30')

TEMP. 6" WHITE

TYPE K TEMPORARY BARRIER WALL (FREE STANDING)

R/W LINE

TEMP. 6" WHITE W/ W/R RPM'S AT 5' SPACING

CHANNELIZATION DEVICES AT 10' SPACING

EXIST. 6" WHITE SKIP (10'-30')

+72.49
8.80' LT.

TEMP. TYPE TL-3 CRASH CUSHION

+50.00
8.25' LT.

+51.91
4.11' LT.

564 565 566 567 568 569 570

EXIST. 6" YELLOW

+50.35
4.37' RT.

100'

360'

END RPM'S AT 5' SPACING

EXIST. 6" YELLOW

R/W LINE

500'

STERNER RD

LEGEND

CHANNELIZATION DEVICES

WORK ZONE


PHASE I
LOCATION 5

THE OFFICIAL RECORD OF THIS SHEET IS THE ELECTRONIC FILE DIGITALLY SIGNED AND SEALED UNDER RULE 61G15-23.004, F.A.C.

REVISIONS				ENGINEER OF RECORD	STATE OF FLORIDA DEPARTMENT OF TRANSPORTATION			TEMPORARY TRAFFIC CONTROL	SHEET NO.
DATE	DESCRIPTION	DATE	DESCRIPTION	TIMOTHY MICHAEL EASLEY, P.E. LICENSE NUMBER: 92469 BAYER UNITED ENGINEERING 320 W KENNEDY BLVD, SUITE 650 TAMPA, FL 33606	ROAD NO.	COUNTY	FINANCIAL PROJECT ID		
					SR 35	HARDEE	446205-1-52-01		

c:\pw_working\drmp01\d0103394\TCPLRD02.dgn : SR 35 - PLAN 34 [SHEET]
TimEasley 3/29/2026 3:26:48 PM

SOUTHBOUND

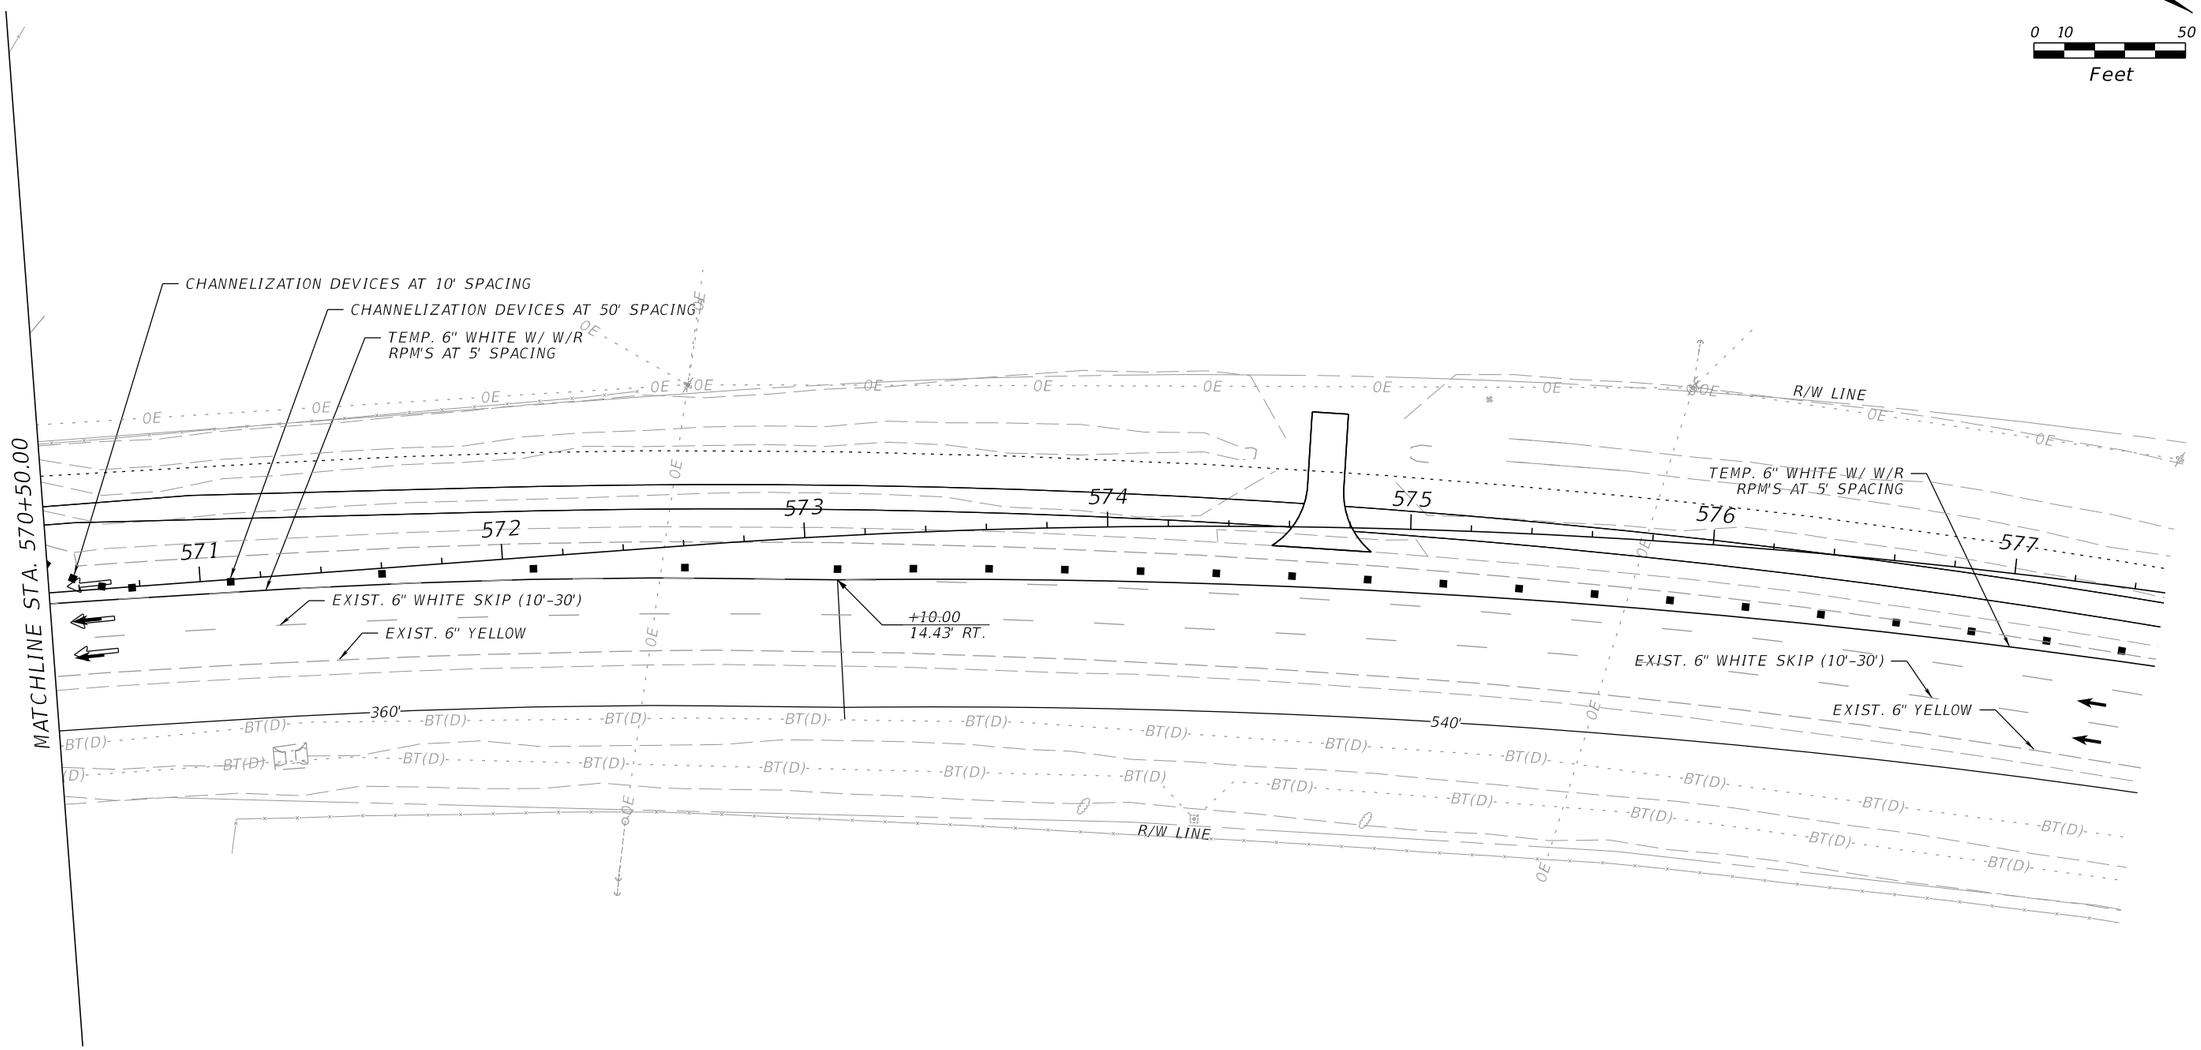


PHASE I
LOCATION 5

REVISIONS				ENGINEER OF RECORD	STATE OF FLORIDA DEPARTMENT OF TRANSPORTATION			TEMPORARY TRAFFIC CONTROL	SHEET NO.
DATE	DESCRIPTION	DATE	DESCRIPTION	TIMOTHY MICHAEL EASLEY, P.E. LICENSE NUMBER: 92469 BAYER UNITED ENGINEERING 320 W KENNEDY BLVD, SUITE 650 TAMPA, FL 33606	ROAD NO.	COUNTY	FINANCIAL PROJECT ID		
					SR 35	HARDEE	446205-1-52-01		

THE OFFICIAL RECORD OF THIS SHEET IS THE ELECTRONIC FILE DIGITALLY SIGNED AND SEALED UNDER RULE 61G15-23.004, F.A.C.


c:\pw_working\drmp01\d0103394\TCPLRD02.dgn : SR 35 - PLAN 35 [SHEET]
TimEasley 3/29/2026 3:27:23 PM

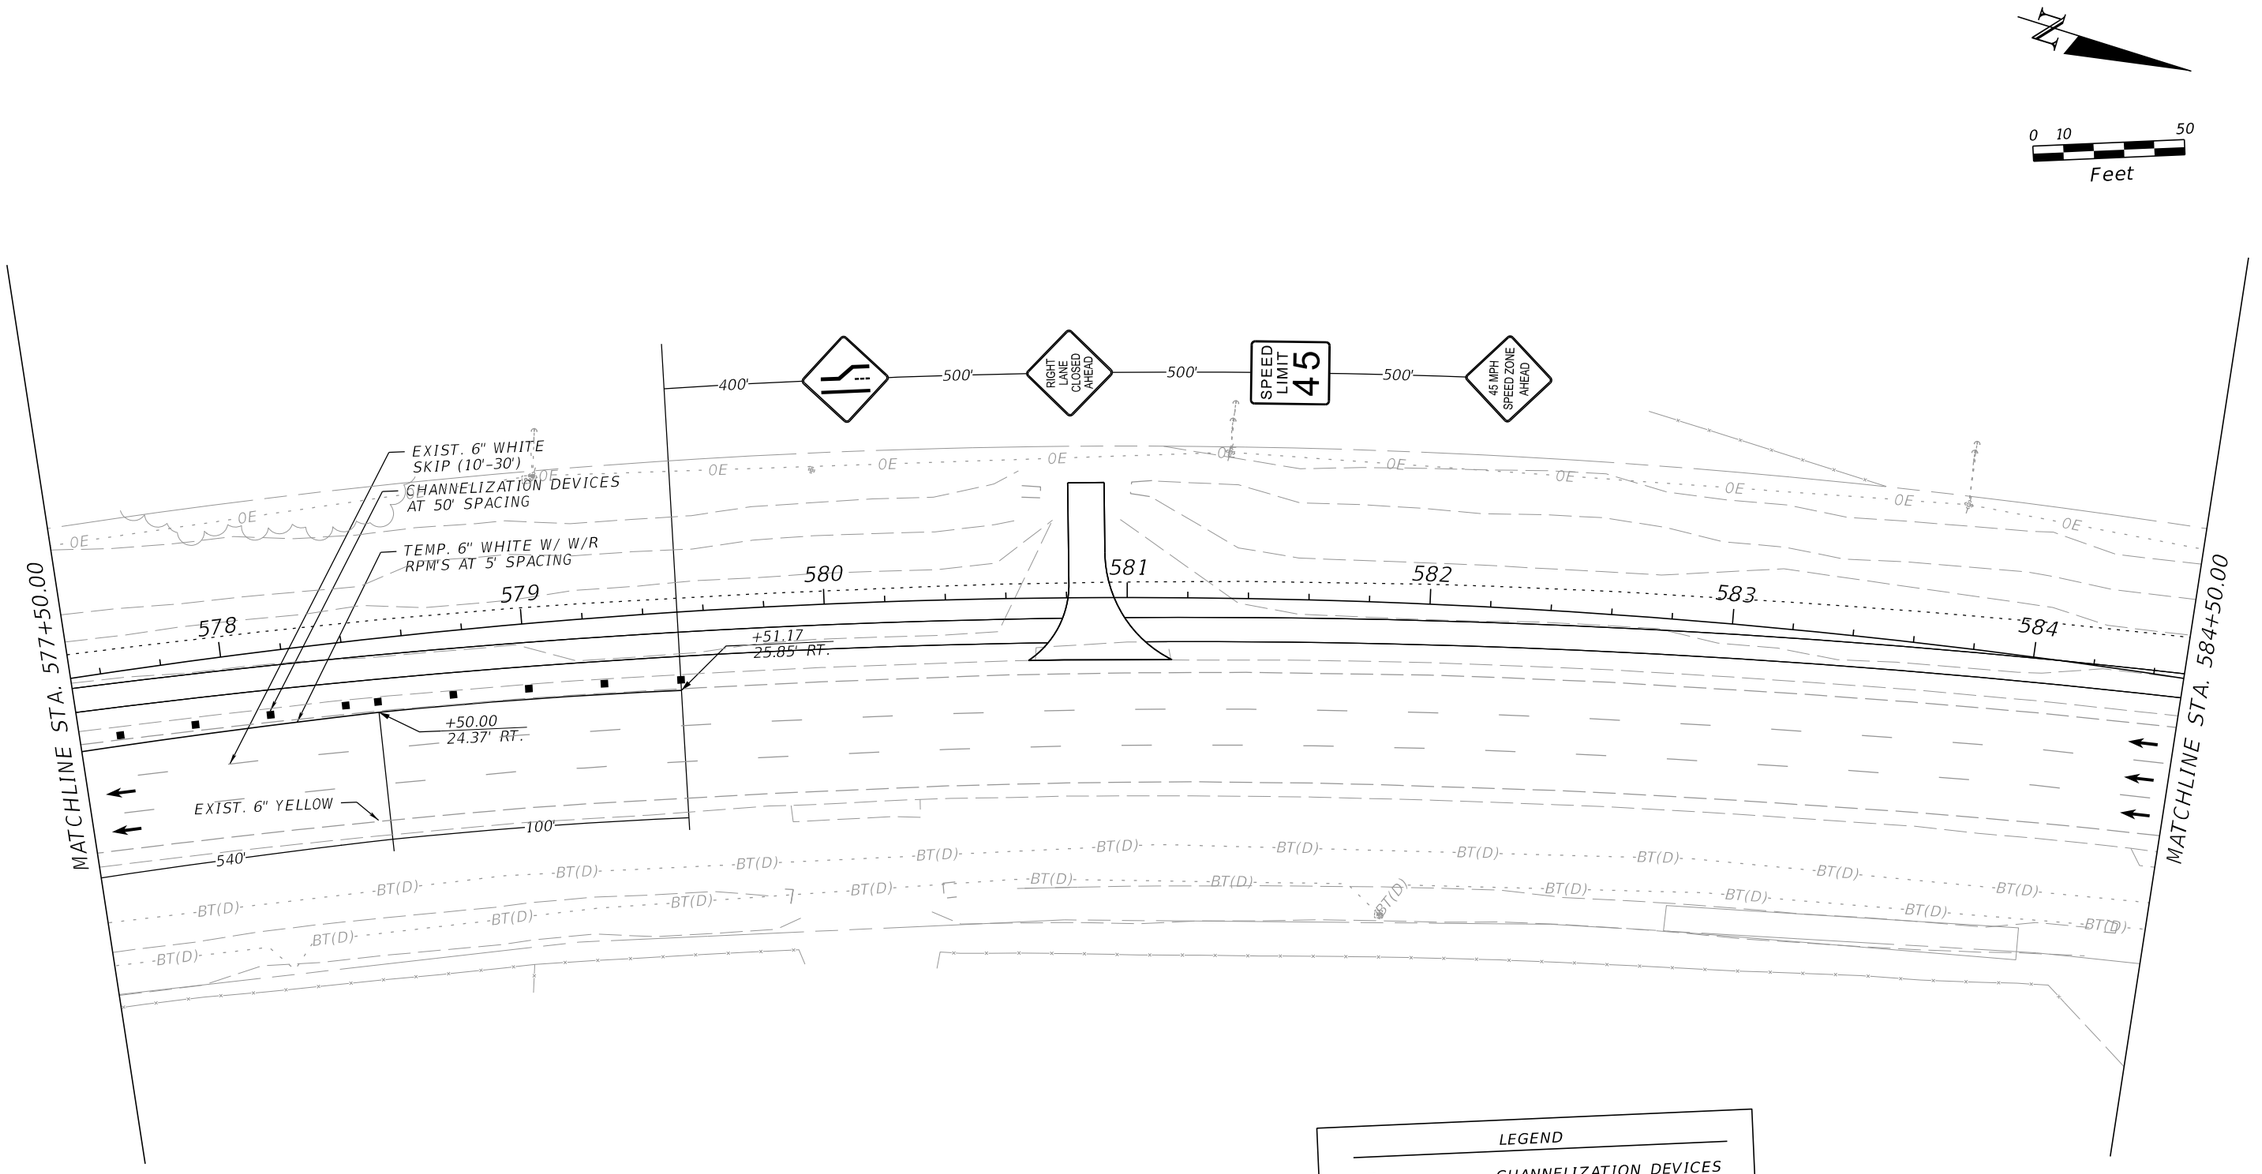

LEGEND

- CHANNELIZATION DEVICES
- WORK ZONE

KEY MAP

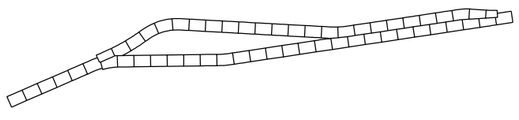

PHASE I
LOCATION 5

REVISIONS			
DATE	DESCRIPTION	DATE	DESCRIPTION

ENGINEER OF RECORD

TIMOTHY MICHAEL EASLEY, P.E.
LICENSE NUMBER: 92469
BAYER UNITED ENGINEERING
320 W KENNEDY BLVD, SUITE 650
TAMPA, FL 33606

STATE OF FLORIDA
DEPARTMENT OF TRANSPORTATION

ROAD NO.	COUNTY	FINANCIAL PROJECT ID
SR 35	HARDEE	446205-1-52-01


TEMPORARY TRAFFIC CONTROL

SHEET NO.

THE OFFICIAL RECORD OF THIS SHEET IS THE ELECTRONIC FILE DIGITALLY SIGNED AND SEALED UNDER RULE 61G15-23.004, F.A.C.

SOUTHBOUND

0 10 50
Feet

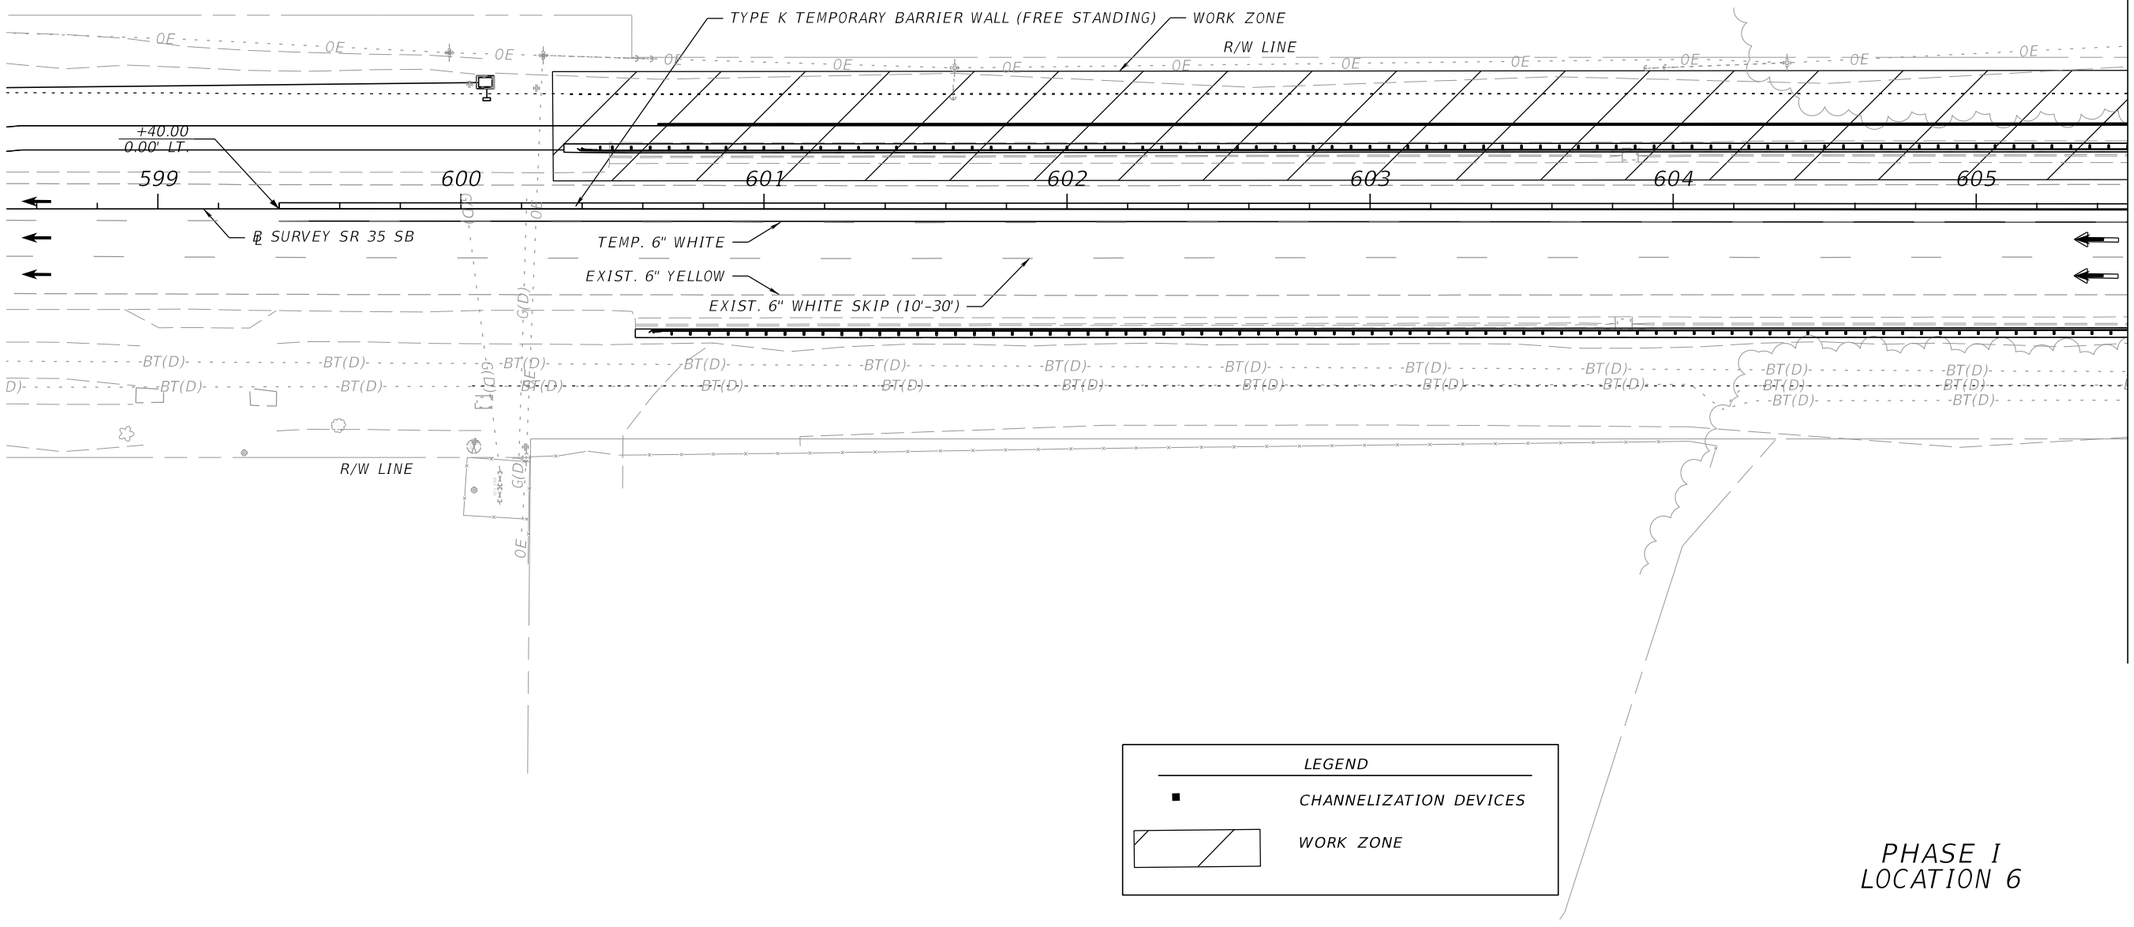

PHASE I
LOCATION 6

THE OFFICIAL RECORD OF THIS SHEET IS THE ELECTRONIC FILE DIGITALLY SIGNED AND SEALED UNDER RULE 61G15-23.004, F.A.C.

REVISIONS			
DATE	DESCRIPTION	DATE	DESCRIPTION

ENGINEER OF RECORD

TIMOTHY MICHAEL EASLEY, P.E.
LICENSE NUMBER: 92469
BAYER UNITED ENGINEERING
320 W KENNEDY BLVD, SUITE 650
TAMPA, FL 33606

STATE OF FLORIDA
DEPARTMENT OF TRANSPORTATION

ROAD NO.	COUNTY	FINANCIAL PROJECT ID
SR 35	HARDEE	446205-1-52-01

TEMPORARY TRAFFIC CONTROL

SHEET NO.

c:\pw_working\drmp01\d0103394\TCPLRD02.dgn : SR 35 - PLAN 39 [SHEET]
TimEasley 3/29/2026 3:28:20 PM

SOUTHBOUND

0 10 50
Feet

MATCHLINE STA. 605+50.00

MATCHLINE STA. 612+50.00

WORK ZONE

℄ SURVEY SR 35 SB

R/W LINE

606 607 608 609 610 611 612

TYPE K TEMPORARY BARRIER WALL (FREE STANDING)

TEMP. 6" WHITE

EXIST. 6" WHITE SKIP (10'-30')

EXIST. 6" YELLOW

+47.50
2.74' RT.

100'

R/W LINE

LEGEND

CHANNELIZATION DEVICES

WORK ZONE

PHASE I
LOCATION 6

REVISIONS			
DATE	DESCRIPTION	DATE	DESCRIPTION

ENGINEER OF RECORD

TIMOTHY MICHAEL EASLEY, P.E.
LICENSE NUMBER: 92469
BAYER UNITED ENGINEERING
320 W KENNEDY BLVD, SUITE 650
TAMPA, FL 33606

STATE OF FLORIDA
DEPARTMENT OF TRANSPORTATION

ROAD NO.	COUNTY	FINANCIAL PROJECT ID
SR 35	HARDEE	446205-1-52-01

TEMPORARY TRAFFIC CONTROL

SHEET NO.

THE OFFICIAL RECORD OF THIS SHEET IS THE ELECTRONIC FILE DIGITALLY SIGNED AND SEALED UNDER RULE 61G15-23.004, F.A.C.

c:\pw_working\drmp01\d0103394\TCPLRD02.dgn : SR 35 - PLAN 40 [SHEET]
TimEasley 3/29/2026 3:28:21 PM

SOUTHBOUND

0 10 50
Feet

TYPE K TEMPORARY BARRIER WALL (FREE STANDING)

+01.18
14.26' LT.

TEMP. TYPE TL-3
CRASH CUSHION

CHANNELIZATION DEVICES AT 50' SPACING

TEMP. 6" WHITE W/ W/R
RPM'S AT 5' SPACING

R/W LINE

+54.74
2.92' LT.

+13.66
14.83' LT.

MATCHLINE STA. 612+50.00

613 614 615 616 617 618 619

+10.00
5.55' LT.

EXIST. 6" WHITE SKIP (10'-30')

EXIST. 6" YELLOW

360' 540'

R/W LINE

MATCHLINE STA. 619+50.00

WILL DUKES RD

LEGEND

CHANNELIZATION DEVICES

WORK ZONE

PHASE I
LOCATION 6

REVISIONS			
DATE	DESCRIPTION	DATE	DESCRIPTION

ENGINEER OF RECORD

TIMOTHY MICHAEL EASLEY, P.E.
LICENSE NUMBER: 92469
BAYER UNITED ENGINEERING
320 W KENNEDY BLVD, SUITE 650
TAMPA, FL 33606

STATE OF FLORIDA
DEPARTMENT OF TRANSPORTATION

ROAD NO.	COUNTY	FINANCIAL PROJECT ID
SR 35	HARDEE	446205-1-52-01

TEMPORARY TRAFFIC CONTROL

SHEET NO.

THE OFFICIAL RECORD OF THIS SHEET IS THE ELECTRONIC FILE DIGITALLY SIGNED AND SEALED UNDER RULE 61G15-23.004, F.A.C.

SOUTHBOUND

0 10 50
Feet

MATCHLINE STA. 619+50.00

MATCHLINE STA. 626+50.00

400' 500' 500' 500'

RIGHT LANE CLOSED AHEAD

SPEED LIMIT 45

45 MPH SPEED ZONE AHEAD

+50.00 17.89' LT.

+50.00 17.81' LT.

100'

620 621 622 623 624 625 626

OE BE(D) BFOC(D) BT(D)

LEGEND

CHANNELIZATION DEVICES

WORK ZONE

PHASE I
LOCATION 6

REVISIONS			
DATE	DESCRIPTION	DATE	DESCRIPTION

ENGINEER OF RECORD

TIMOTHY MICHAEL EASLEY, P.E.
LICENSE NUMBER: 92469
BAYER UNITED ENGINEERING
320 W KENNEDY BLVD, SUITE 650
TAMPA, FL 33606

STATE OF FLORIDA
DEPARTMENT OF TRANSPORTATION

ROAD NO.	COUNTY	FINANCIAL PROJECT ID
SR 35	HARDEE	446205-1-52-01

TEMPORARY TRAFFIC CONTROL

SHEET NO.

THE OFFICIAL RECORD OF THIS SHEET IS THE ELECTRONIC FILE DIGITALLY SIGNED AND SEALED UNDER RULE 61G15-23.004, F.A.C.

c:\pw_working\drmp01\d0103394\TCPLRD02.dgn : SR 35 - PLAN 42 [SHEET]
TimEasley 3/29/2026 3:28:59 PM

0 10 50
Feet

R/W LINE

509 510 511 512 513 514

EXIST. 6" WHITE SKIP (10'-30')

+10.15
11.85' LT.
TEMP. 6" YELLOW W/ Y/R
RPM'S AT 5' SPACING

CHANNELIZATION DEVICES
AT 25' SPACING

+35.00
10.61' LT.

+35.00
12.14' LT.

TEMP. 6" WHITE W/ W/R
RPM'S AT 5' SPACING

+00.00
11.50' LT.

1090 1091 1092 1093 1094 1095 1096

℄ SURVEY SR 35 NB

EXIST. 6" WHITE

CHANNELIZATION DEVICES
AT 25' SPACING

COVER EXIST. 55 MPH SIGNS AND
INSTALL TEMP. 45 MPH SIGNS

MATCHLINE STA. 1096+50.00

100' 540'

45 MPH SPEED ZONE AHEAD — 500' — SPEED LIMIT 45 — 500' — LEFT LANE CLOSED AHEAD — 500' — 500'

R/W LINE

R/W LINE

KEY MAP

LEGEND
- CHANNELIZATION DEVICES
- WORK ZONE SIGNS
- WORK ZONE

LEGEND
- CHANNELIZATION DEVICES
- WORK ZONE SIGNS
- WORK ZONE

PHASE II
LOCATION 1

REVISIONS			
DATE	DESCRIPTION	DATE	DESCRIPTION

ENGINEER OF RECORD
TIMOTHY MICHAEL EASLEY, P.E.
LICENSE NUMBER: 92469
BAYER UNITED ENGINEERING
CONSULTANTS, LLC
320 W. KENNEDY BLVD., SUITE 650
TAMPA, FLORIDA 33606


STATE OF FLORIDA
DEPARTMENT OF TRANSPORTATION

ROAD NO.	COUNTY	FINANCIAL PROJECT ID
SR 35	HARDEE	446205-1-52-01


TRAFFIC CONTROL PLAN

SHEET NO.

THE OFFICIAL RECORD OF THIS SHEET IS THE ELECTRONIC FILE DIGITALLY SIGNED AND SEALED UNDER RULE 61G15-23.004, F.A.C.

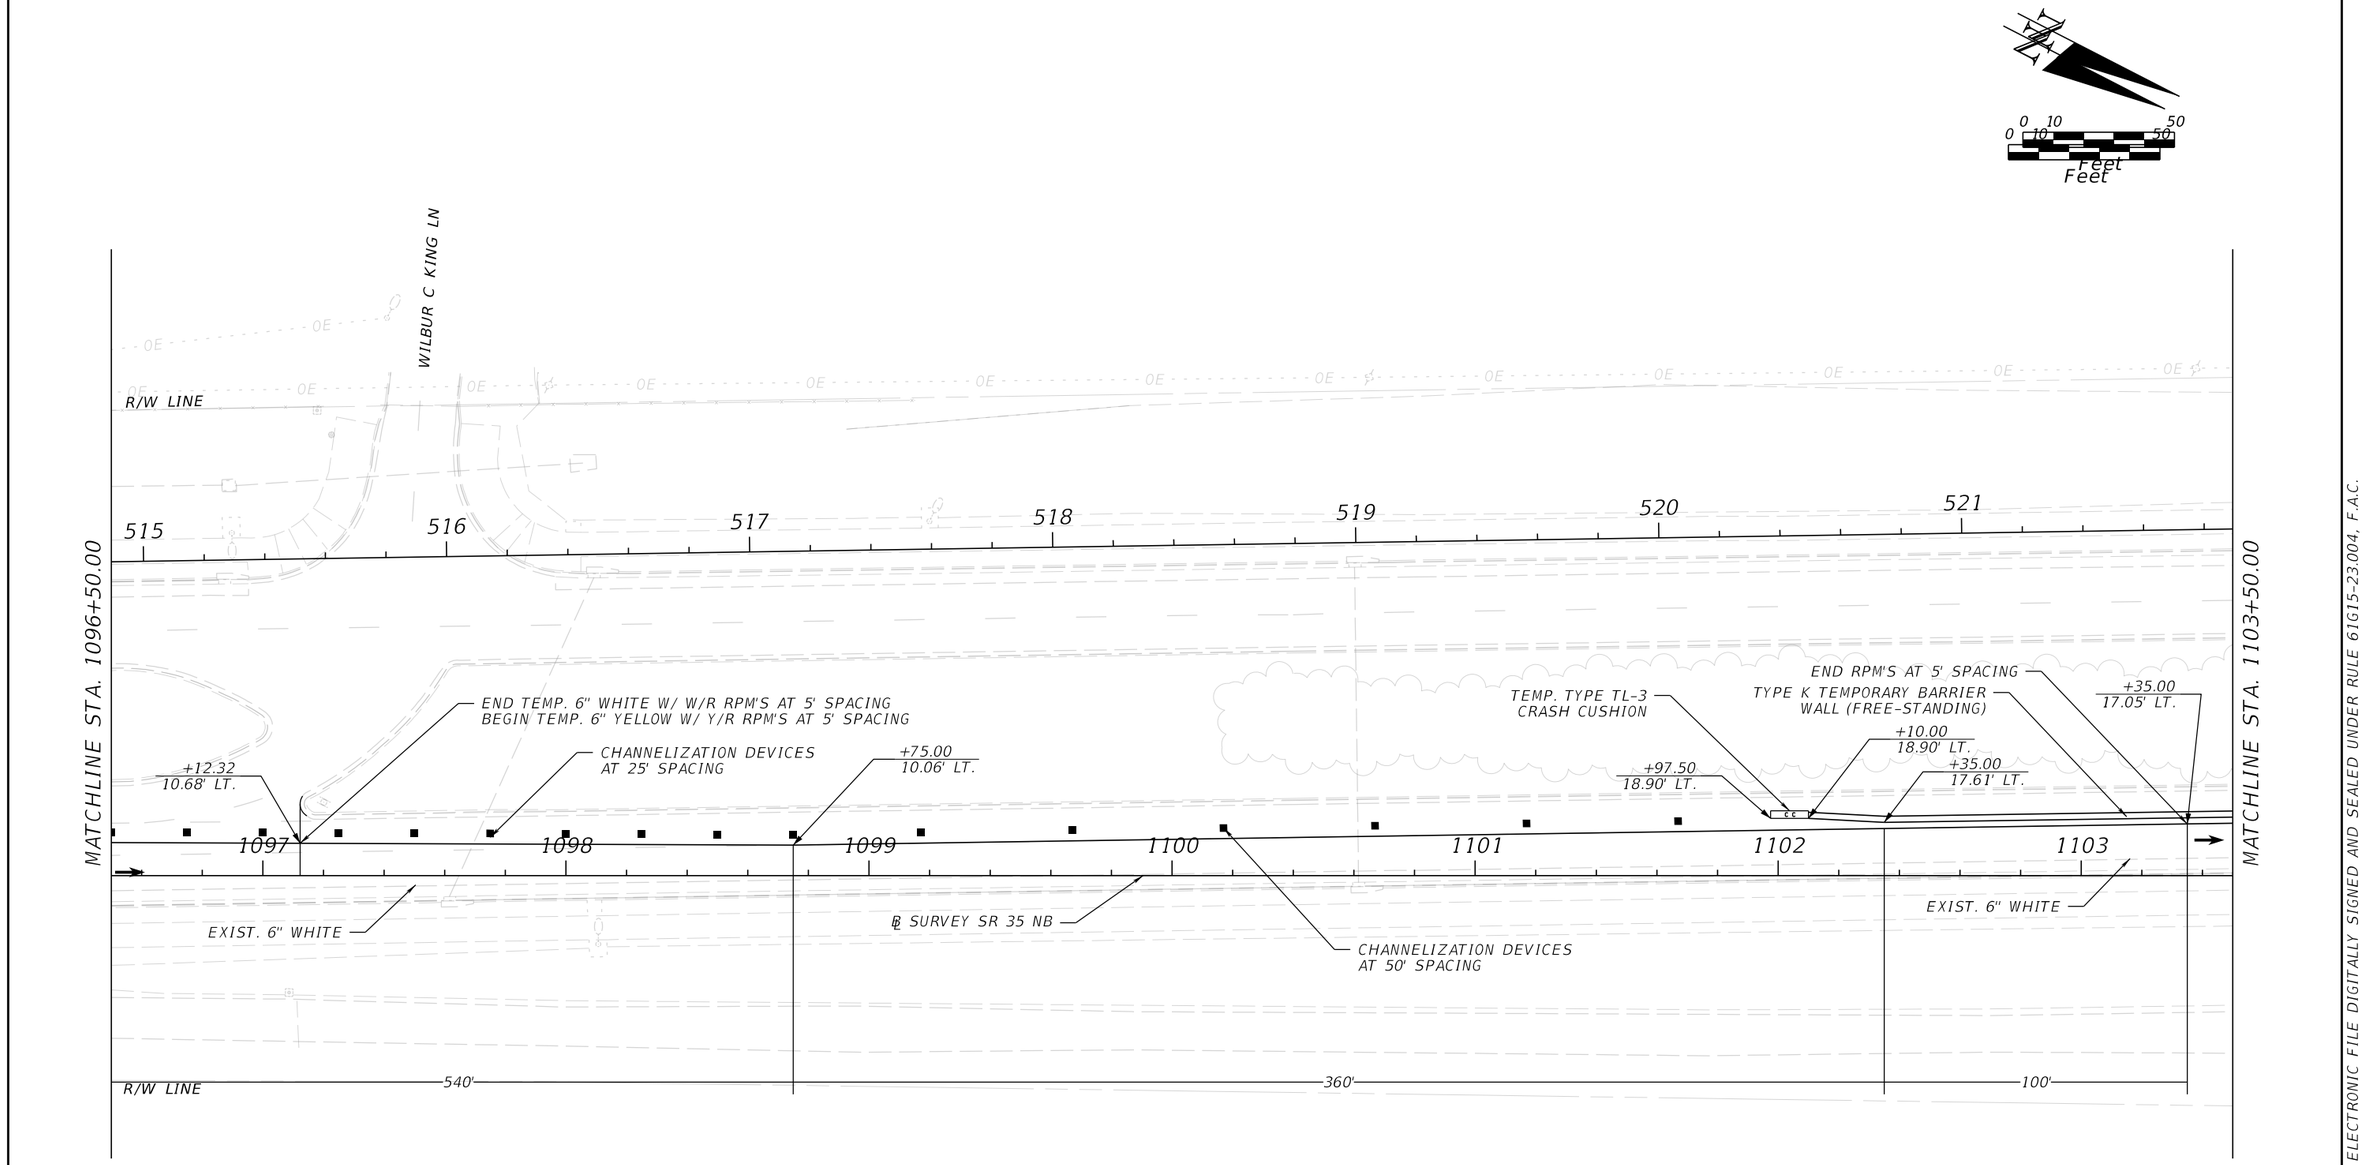

KEY MAP

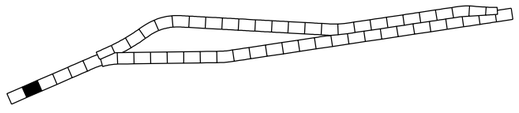

LEGEND

- CHANNELIZATION DEVICES
- WORK ZONE SIGNS
- WORK ZONE

LEGEND

- CHANNELIZATION DEVICES
- WORK ZONE

PHASE II
LOCATION 1

REVISIONS			
DATE	DESCRIPTION	DATE	DESCRIPTION

ENGINEER OF RECORD

CODY BAYER, P.E.
LICENSE NUMBER: 90812
DRMP, INC.
941 LAKE BALDWIN LANE
ORLANDO, FL 32814

STATE OF FLORIDA
DEPARTMENT OF TRANSPORTATION

ROAD NO.	COUNTY	FINANCIAL PROJECT ID
SR 35	HARDEE	446205-1-52-01

ROADWAY PLAN (2)


SHEET NO.

THE OFFICIAL RECORD OF THIS SHEET IS THE ELECTRONIC FILE DIGITALLY SIGNED AND SEALED UNDER RULE 61G15-23.004, F.A.C.


c:\pw_working\drmp01\d0103394\TCPLRD05.dgn : SR 35 - PLAN 2 [SHEET]
TimEasley 3/29/2026 3:29:12 PM

0 10 50
Feet

0 10 50
Feet

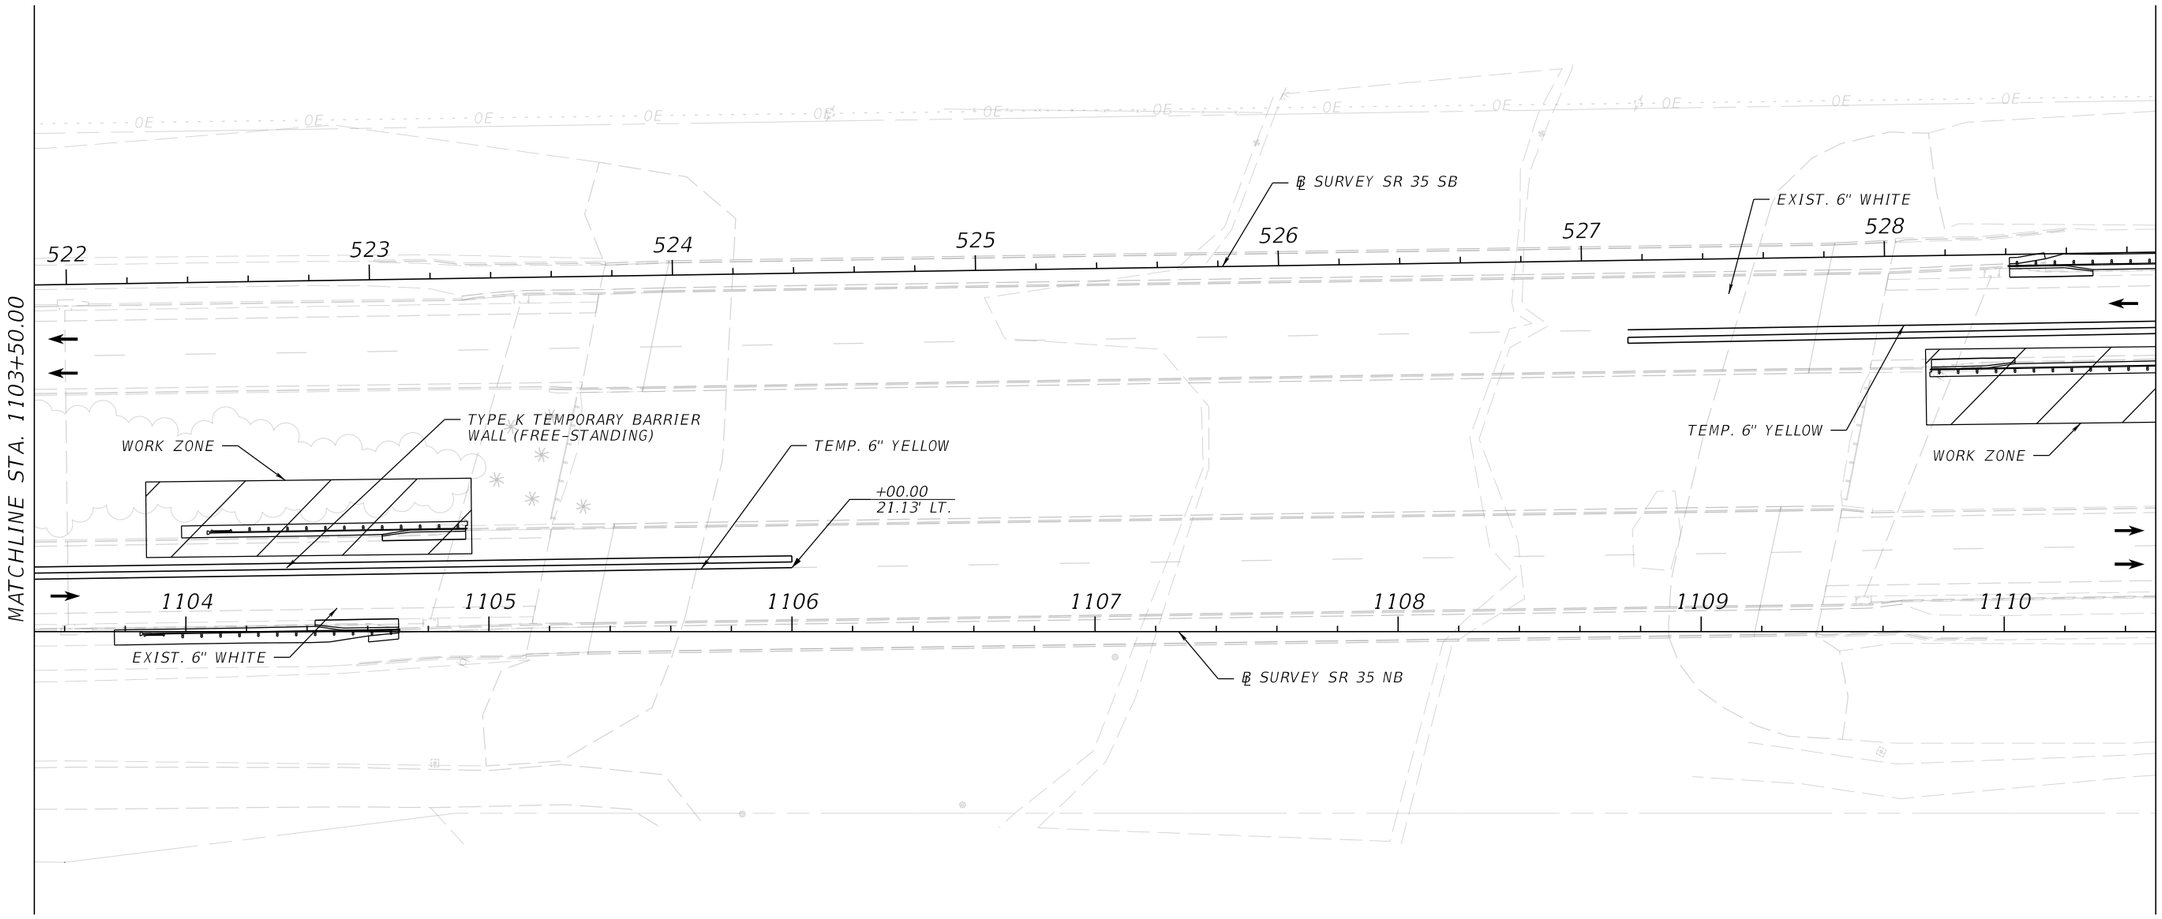

KEY MAP

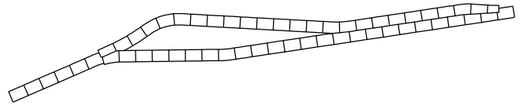

LEGEND

■ CHANNELIZATION DEVICES

WORK ZONE

PHASE II
LOCATIONS 1 & 2

REVISIONS			
DATE	DESCRIPTION	DATE	DESCRIPTION

ENGINEER OF RECORD
TIMOTHY MICHAEL EASLEY, P.E.
LICENSE NUMBER: 92469
BAYER UNITED ENGINEERING CONSULTANTS, LLC
320 W. KENNEDY BLVD., SUITE 650
TAMPA, FLORIDA 33606

STATE OF FLORIDA
DEPARTMENT OF TRANSPORTATION


ROAD NO.	COUNTY	FINANCIAL PROJECT ID
SR 35	HARDEE	446205-1-52-01

TRAFFIC CONTROL PLAN


SHEET NO.

THE OFFICIAL RECORD OF THIS SHEET IS THE ELECTRONIC FILE DIGITALLY SIGNED AND SEALED UNDER RULE 61G15-23.004, F.A.C.

c:\pw_working\drmp01\d0103394\TCPLRD05.dgn : SR 35 - PLAN 3 [SHEET]
TimEasley 3/29/2026 3:29:13 PM

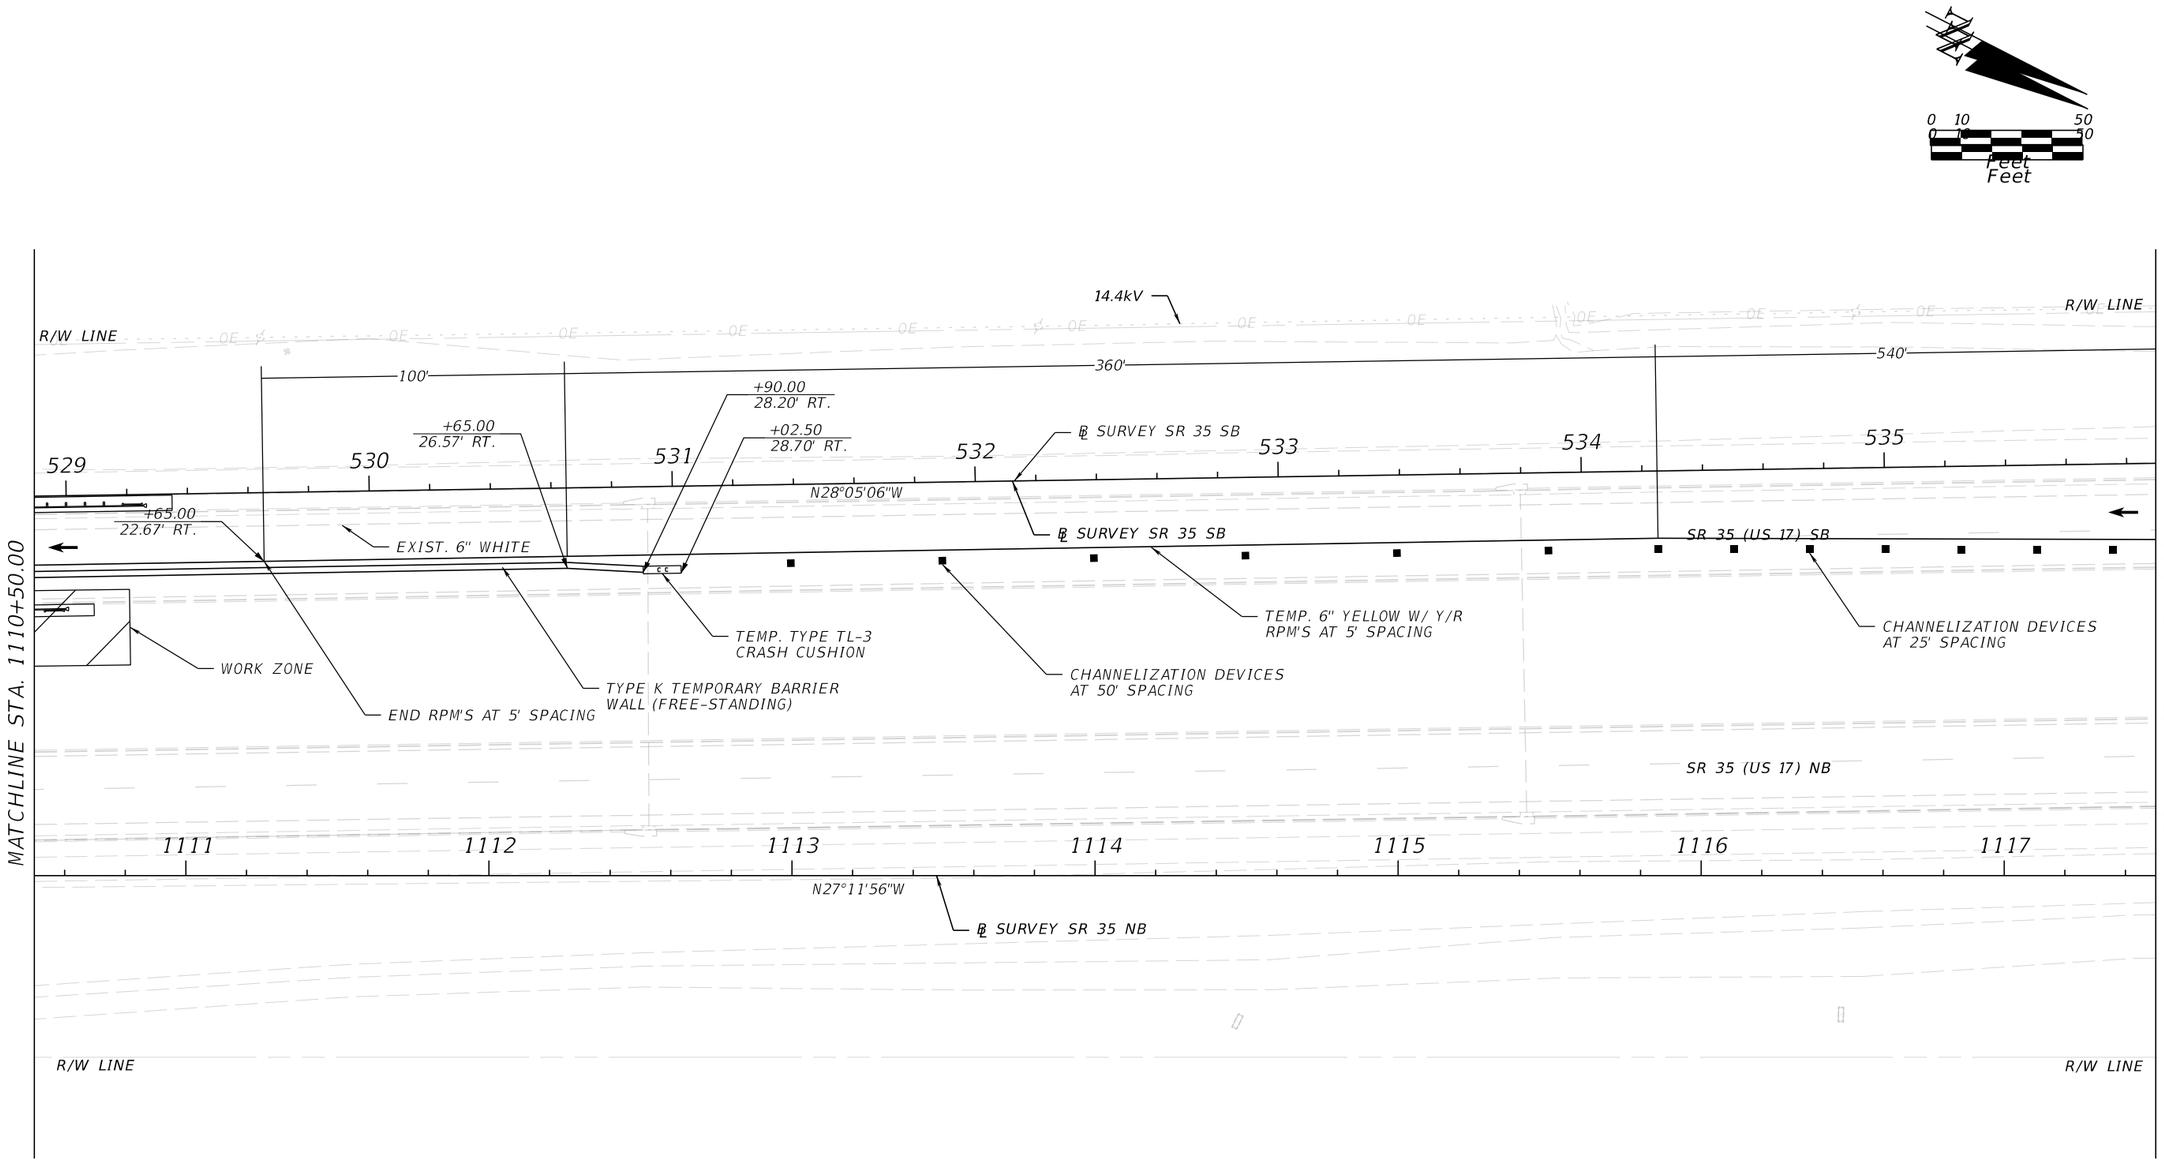

KEY MAP

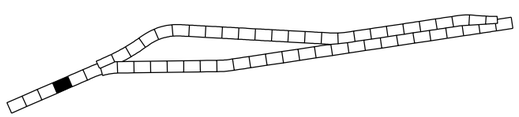

LEGEND

- CHANNELIZATION DEVICES
- WORK ZONE SIGNS
- WORK ZONE

LEGEND

- CHANNELIZATION DEVICES
- WORK ZONE

PHASE II
LOCATION 2

REVISIONS			
DATE	DESCRIPTION	DATE	DESCRIPTION

ENGINEER OF RECORD

TIMOTHY MICHAEL EASLEY, P.E.
LICENSE NUMBER: 92469
BAYER UNITED ENGINEERING
CONSULTANTS, LLC
320 W. KENNEDY BLVD., SUITE 650
TAMPA, FLORIDA 33606


STATE OF FLORIDA
DEPARTMENT OF TRANSPORTATION

ROAD NO.	COUNTY	FINANCIAL PROJECT ID
SR 35	HARDEE	446205-1-52-01


TRAFFIC CONTROL PLAN

SHEET NO.

THE OFFICIAL RECORD OF THIS SHEET IS THE ELECTRONIC FILE DIGITALLY SIGNED AND SEALED UNDER RULE 61G15-23.004, F.A.C.

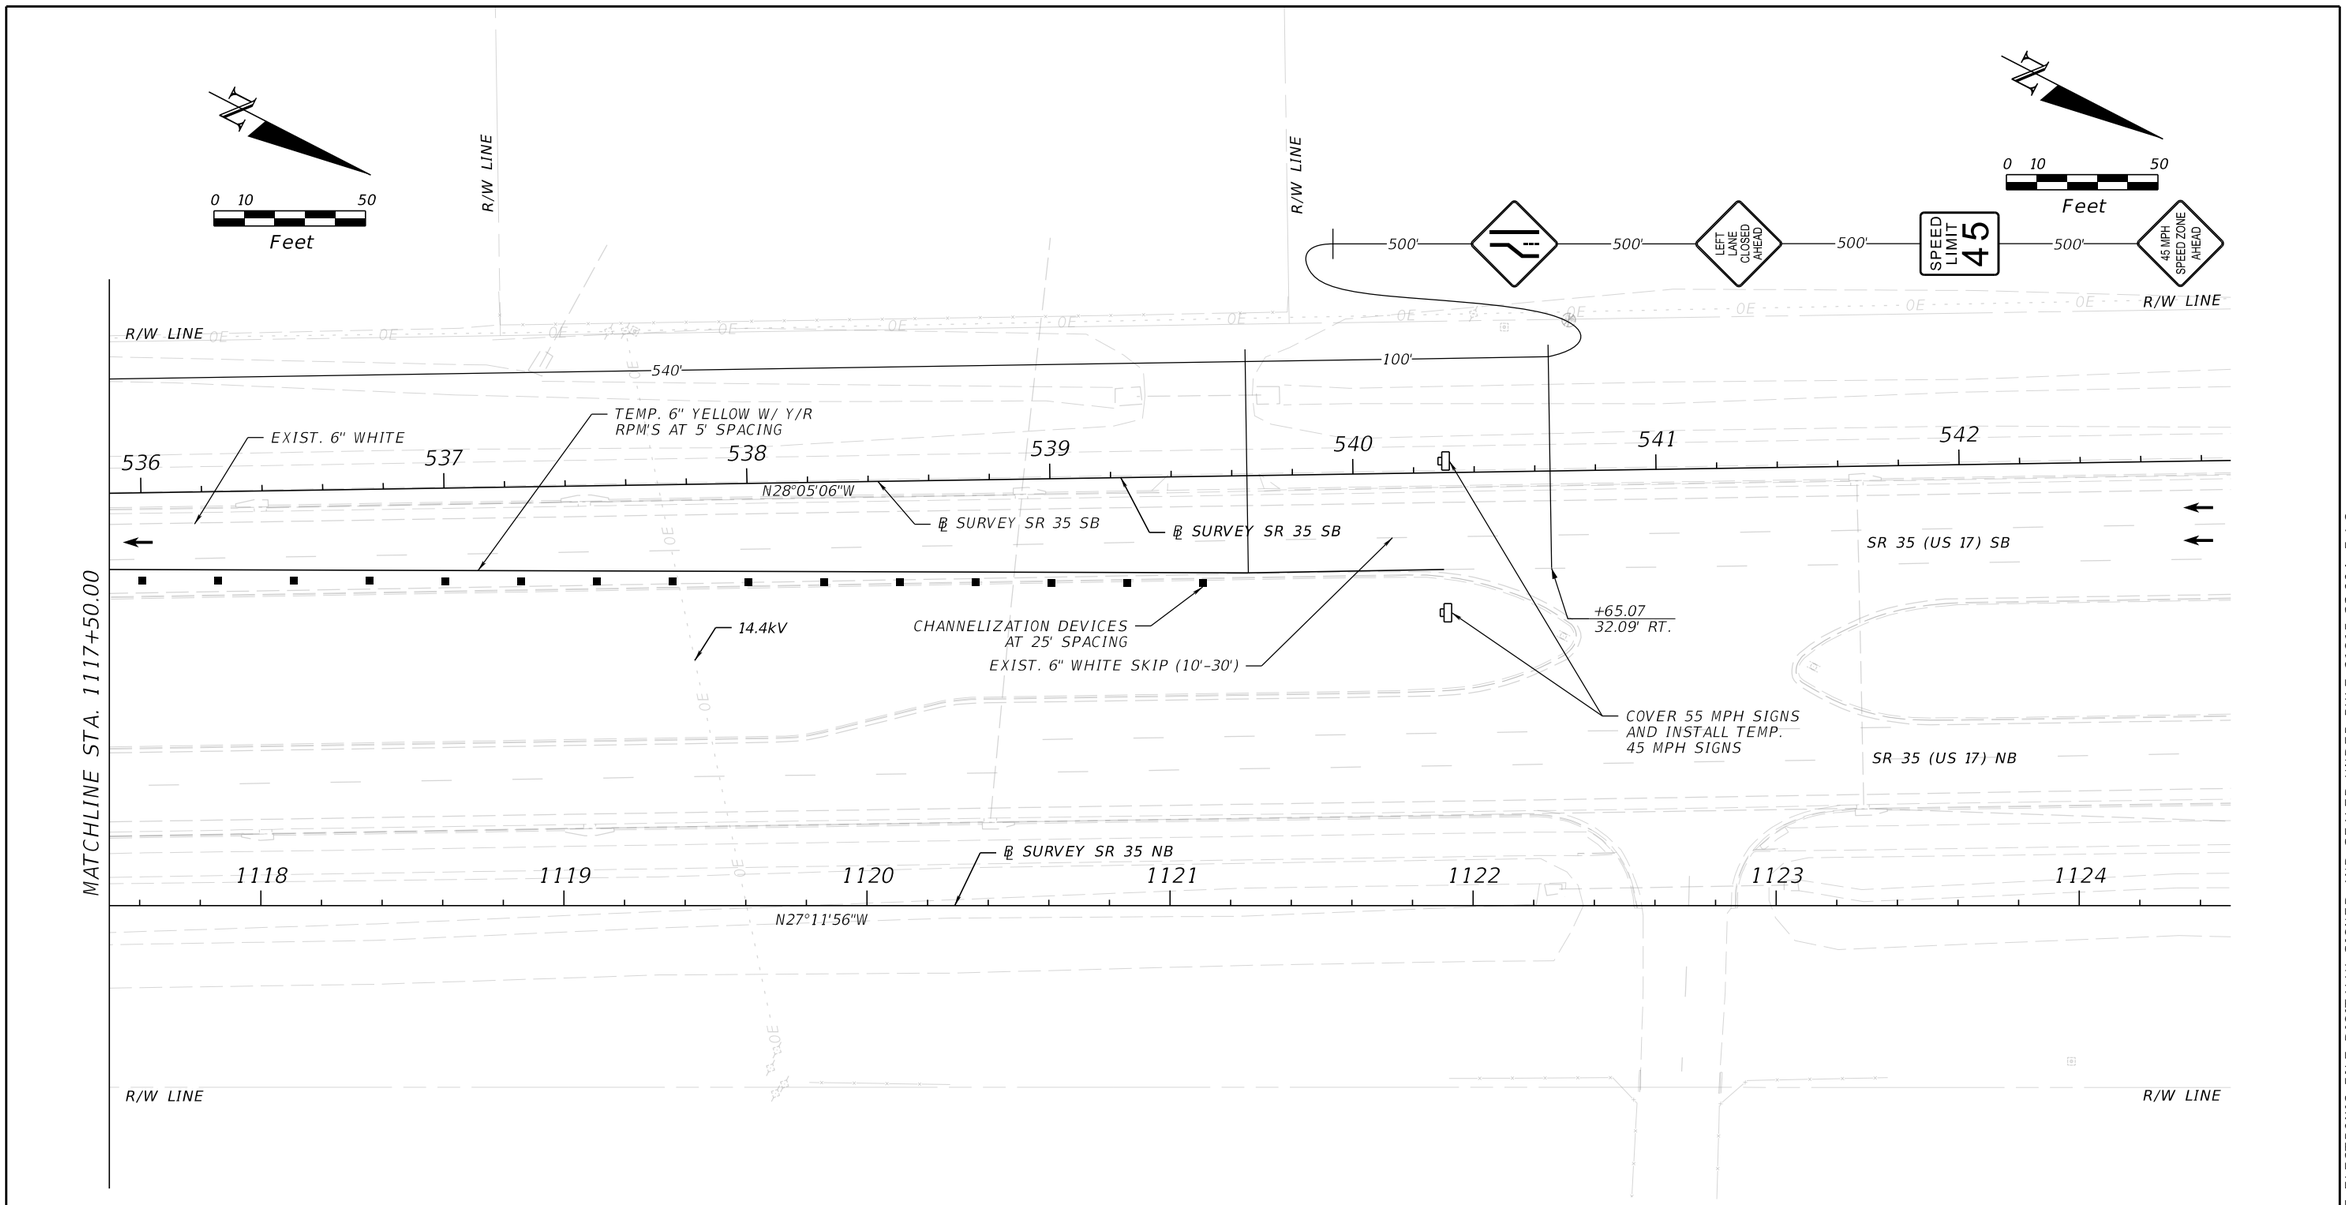

KEY MAP

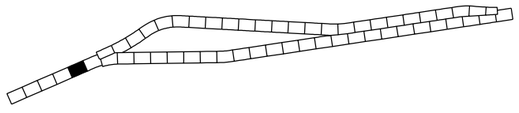

LEGEND

- CHANNELIZATION DEVICES
- WORK ZONE SIGNS
- WORK ZONE

PHASE II
LOCATION 2

REVISIONS			
DATE	DESCRIPTION	DATE	DESCRIPTION

ENGINEER OF RECORD

TIMOTHY MICHAEL EASLEY, P.E.
LICENSE NUMBER: 92469
BAYER UNITED ENGINEERING CONSULTANTS, LLC
320 W. KENNEDY BLVD., SUITE 650
TAMPA, FLORIDA 33606

STATE OF FLORIDA
DEPARTMENT OF TRANSPORTATION


ROAD NO.	COUNTY	FINANCIAL PROJECT ID
SR 35	HARDEE	446205-1-52-01

TRAFFIC CONTROL PLAN

SHEET NO.

THE OFFICIAL RECORD OF THIS SHEET IS THE ELECTRONIC FILE DIGITALLY SIGNED AND SEALED UNDER RULE 61G15-23.004, F.A.C.

NORTHBOUND

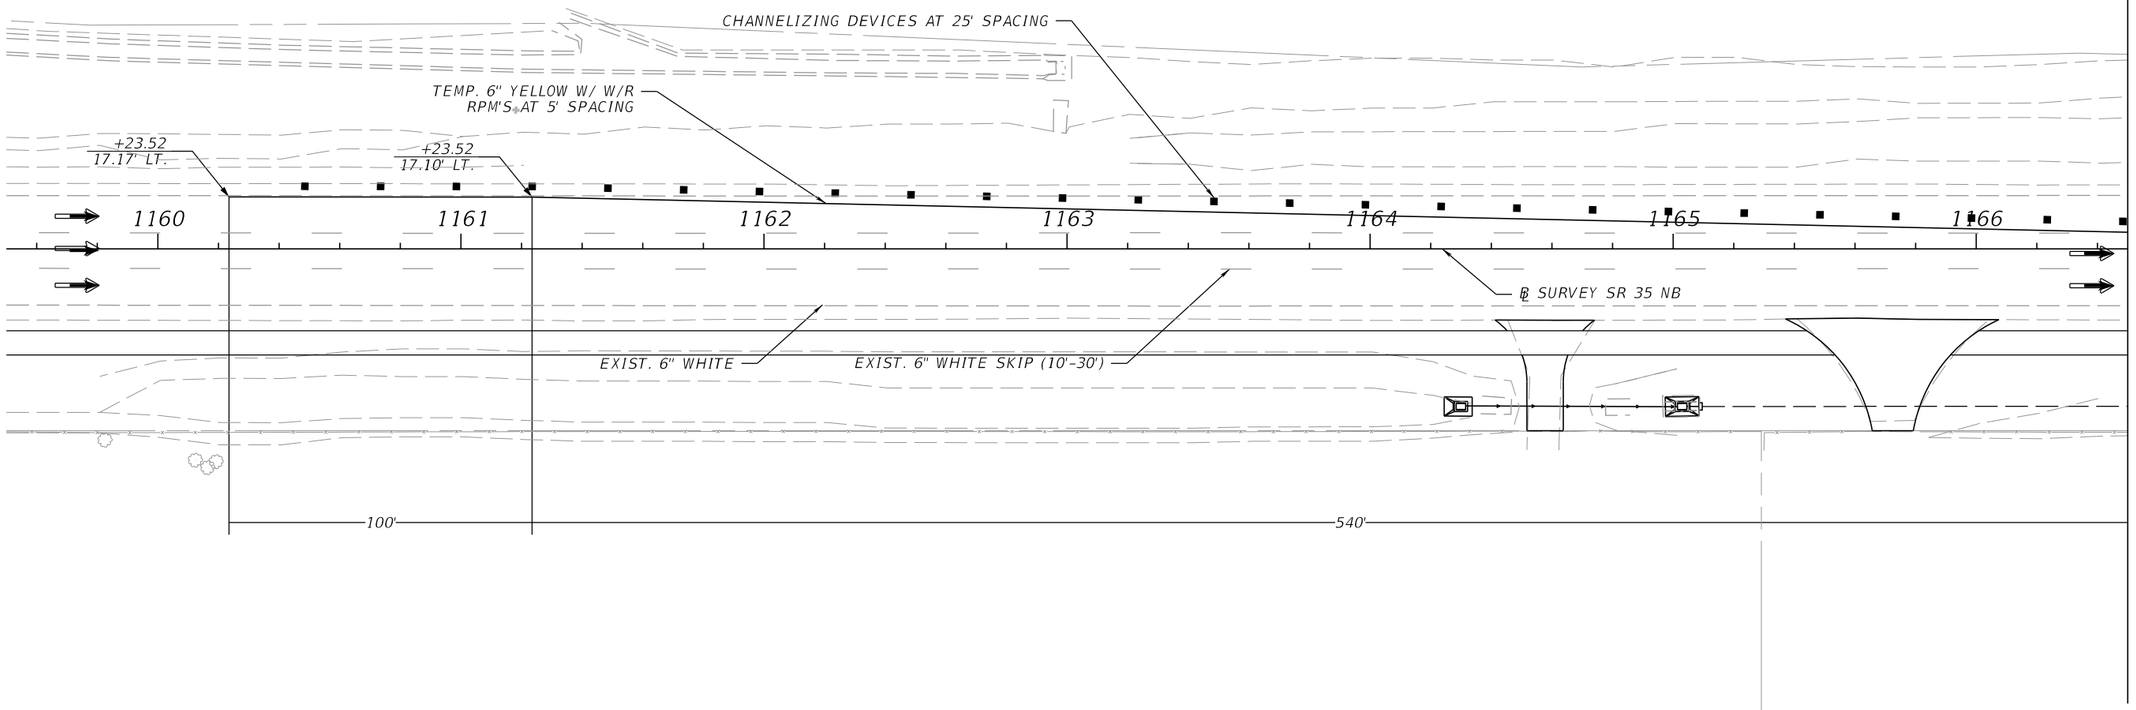

LEGEND

CHANNELIZATION DEVICES

WORK ZONE

PHASE II
LOCATION 4


THE OFFICIAL RECORD OF THIS SHEET IS THE ELECTRONIC FILE DIGITALLY SIGNED AND SEALED UNDER RULE 61G15-23.004, F.A.C.

REVISIONS				ENGINEER OF RECORD	STATE OF FLORIDA DEPARTMENT OF TRANSPORTATION			TEMPORARY TRAFFIC CONTROL	SHEET NO.
DATE	DESCRIPTION	DATE	DESCRIPTION	TIMOTHY MICHAEL EASLEY, P.E. LICENSE NUMBER: 92469 BAYER UNITED ENGINEERING 320 W KENNEDY BLVD, SUITE 650 TAMPA, FL 33606	ROAD NO.	COUNTY	FINANCIAL PROJECT ID		
					SR 35	HARDEE	446205-1-52-01		

c:\pw_working\drmp01\d0103394\TCPLRD03.dgn : SR 35 - PLAN 11 [SHEET]
TimEasley 3/29/2026 3:29:27 PM

NORTHBOUND

0 10 50
0 10 Feet 50
Feet

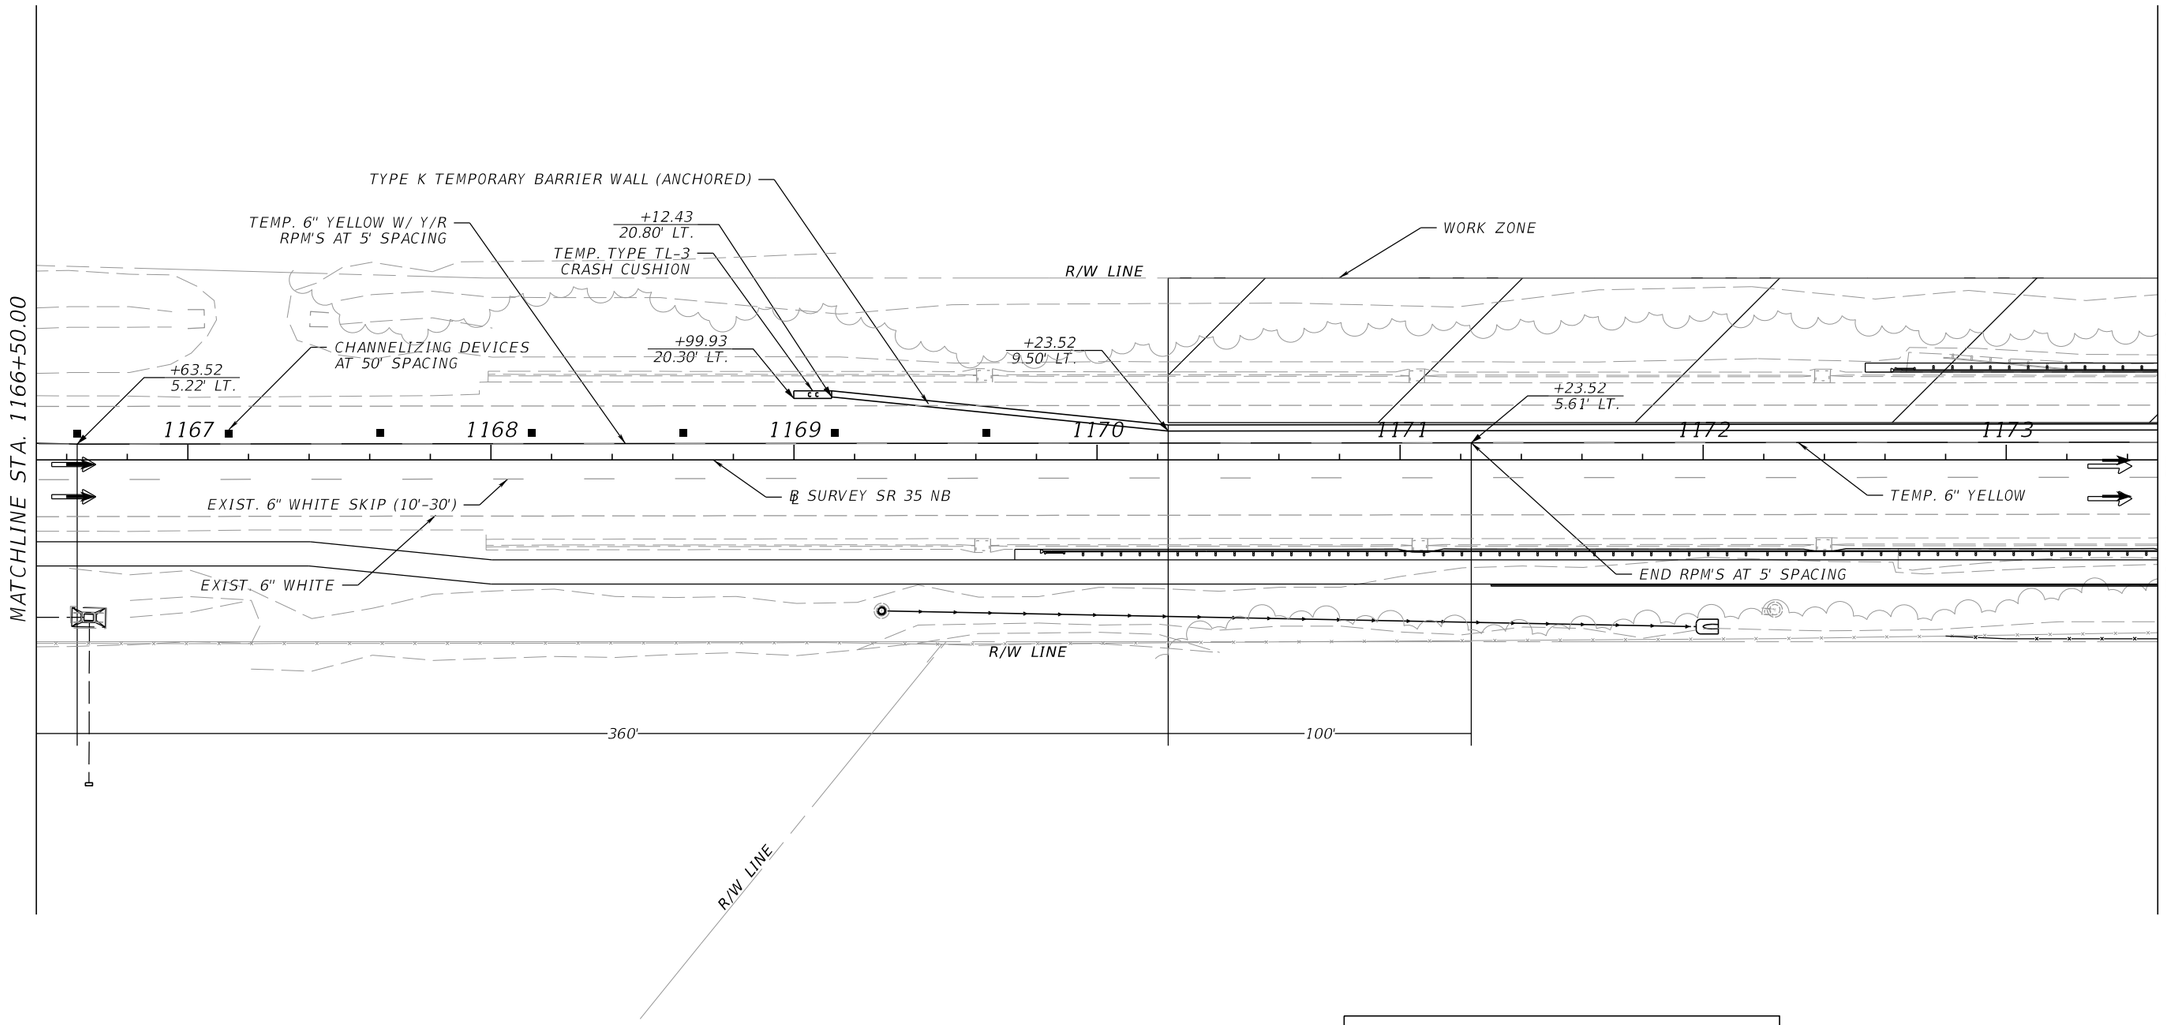

LEGEND

CHANNELIZATION DEVICES

WORK ZONE

PHASE II
LOCATION 4

REVISIONS			
DATE	DESCRIPTION	DATE	DESCRIPTION

ENGINEER OF RECORD

TIMOTHY MICHAEL EASLEY, P.E.
LICENSE NUMBER: 92469
BAYER UNITED ENGINEERING
320 W KENNEDY BLVD, SUITE 650
TAMPA, FL 33606

STATE OF FLORIDA
DEPARTMENT OF TRANSPORTATION

ROAD NO.	COUNTY	FINANCIAL PROJECT ID
SR 35	HARDEE	446205-1-52-01


TEMPORARY TRAFFIC CONTROL

SHEET NO.

THE OFFICIAL RECORD OF THIS SHEET IS THE ELECTRONIC FILE DIGITALLY SIGNED AND SEALED UNDER RULE 61G15-23.004, F.A.C.

NORTHBOUND

0 10 50
0 10 Feet 50
Feet

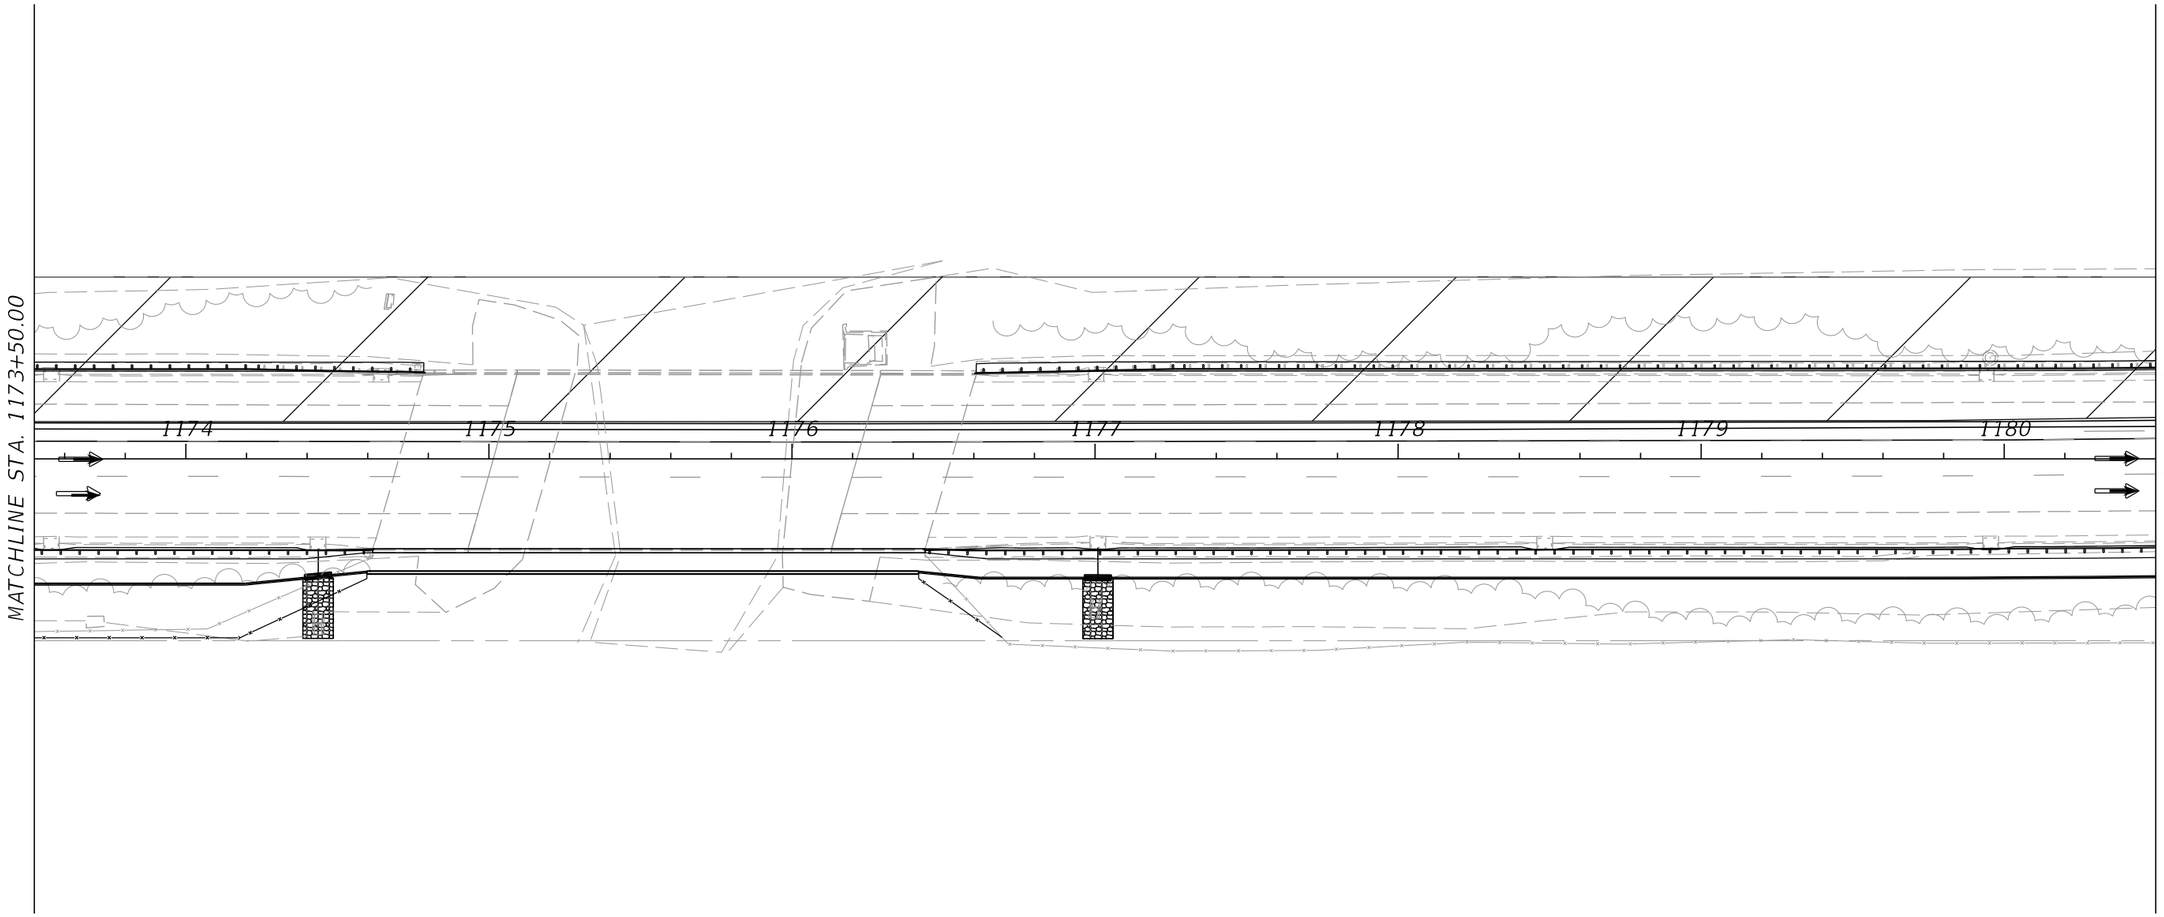

LEGEND

CHANNELIZATION DEVICES

WORK ZONE

PHASE II
LOCATION 4

REVISIONS			
DATE	DESCRIPTION	DATE	DESCRIPTION

ENGINEER OF RECORD

TIMOTHY MICHAEL EASLEY, P.E.
LICENSE NUMBER: 92469
BAYER UNITED ENGINEERING
320 W KENNEDY BLVD, SUITE 650
TAMPA, FL 33606

STATE OF FLORIDA
DEPARTMENT OF TRANSPORTATION

ROAD NO.	COUNTY	FINANCIAL PROJECT ID
SR 35	HARDEE	446205-1-52-01

TEMPORARY TRAFFIC CONTROL

SHEET NO.

THE OFFICIAL RECORD OF THIS SHEET IS THE ELECTRONIC FILE DIGITALLY SIGNED AND SEALED UNDER RULE 61G15-23.004, F.A.C.

NORTHBOUND

0 10 50
0 10 50
Feet

MATCHLINE STA. 1180+50.00

1181 1182 1183 1184 1185 1186 1187

PC STA. +86.99

PT STA. +73.39

-BT(D)- - - - - -BT(D)- - - - - -BT(D)-

LEGEND

CHANNELIZATION DEVICES

WORK ZONE

PHASE II
LOCATION 4

THE OFFICIAL RECORD OF THIS SHEET IS THE ELECTRONIC FILE DIGITALLY SIGNED AND SEALED UNDER RULE 61G15-23.004, F.A.C.

REVISIONS			
DATE	DESCRIPTION	DATE	DESCRIPTION

ENGINEER OF RECORD

TIMOTHY MICHAEL EASLEY, P.E.
LICENSE NUMBER: 92469
BAYER UNITED ENGINEERING
320 W KENNEDY BLVD, SUITE 650
TAMPA, FL 33606

STATE OF FLORIDA
DEPARTMENT OF TRANSPORTATION

ROAD NO.	COUNTY	FINANCIAL PROJECT ID
SR 35	HARDEE	446205-1-52-01

TEMPORARY TRAFFIC CONTROL

SHEET NO.

c:\pw_working\drmp01\d0103394\TCPLD01.dgn : SR 35 - PLAN 14 [SHEET]
TimEasley 3/29/2026 3:29:29 PM

SOUTHBOUND

0 10 50
Feet

TRAFFIC SHIFT FOR TEMPORARY DIVERSION

100'

500'

100'

TEMP. 6" WHITE W/ Y/R RPM'S AT 5' SPACING

TEMP. 6" WHITE W/ W/R RPM'S AT 5' SPACING

R/W LINE

TEMP. 6" WHITE SKIP (10'-30')

TEMP. 6" WHITE SKIP (10'-30')

TEMP. 6" WHITE

557 558 559 560 561 562 563

℄ SURVEY SR 35 SB

BT(D)

OE

MATCHLINE STA. 563+50.00

TEMP. 6" WHITE W/ W/R RPM'S AT 5' SPACING

TEMP. 6" YELLOW W/ W/R RPM'S AT 5' SPACING

+10.29
37.86' RT.


R/W LINE

TYPE K TEMPORARY BARRIER WALL (ANCHORED)

WORK ZONE

TEMP. 6" YELLOW

KEY MAP

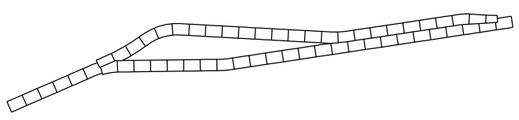

PHASE II
LOCATION 5

REVISIONS				ENGINEER OF RECORD	STATE OF FLORIDA DEPARTMENT OF TRANSPORTATION			TEMPORARY TRAFFIC CONTROL	SHEET NO.
DATE	DESCRIPTION	DATE	DESCRIPTION	TIMOTHY MICHAEL EASLEY, P.E. LICENSE NUMBER: 92469 BAYER UNITED ENGINEERING 320 W KENNEDY BLVD, SUITE 650 TAMPA, FL 33606	ROAD NO.	COUNTY	FINANCIAL PROJECT ID		
					SR 35	HARDEE	446205-1-52-01		

THE OFFICIAL RECORD OF THIS SHEET IS THE ELECTRONIC FILE DIGITALLY SIGNED AND SEALED UNDER RULE 61G15-23.004, F.A.C.

SOUTHBOUND

0 10 50
Feet

MATCHLINE STA. 563+50.00

MATCHLINE STA. 570+50.00

100'

TRAFFIC SHIFT FOR TEMPORARY DIVERSION

500'

100'

ALL LANES

ALL LANES

ALL LANES

ALL LANES

R/W LINE

TEMP. 6" WHITE

TEMP. 6" WHITE W/ W/R RPM'S AT 5' SPACING

EXIST. 6" WHITE

564 565 566 567 568 569 570

PT STA. +97.24

EXIST. 6" WHITE SKIP (10'-30')

EXIST. 6" YELLOW

+60.49
34.72' RT.

+79.76
21.29' RT.

TEMP. 6" YELLOW W/ W/R RPM'S AT 5' SPACING

TEMP. TYPE TL-3 CRASH CUSHION

R/W LINE

TEMP. 6" YELLOW

TEMP. 6" WHITE SKIP (10'-30')

TYPE K TEMPORARY BARRIER WALL (ANCHORED)

WORK ZONE

STERNER RD

KEY MAP

L REPLACEMENT
RRIER WALL

PHASE II
LOCATION 5

REVISIONS			
DATE	DESCRIPTION	DATE	DESCRIPTION

ENGINEER OF RECORD

TIMOTHY MICHAEL EASLEY, P.E.
LICENSE NUMBER: 92469
BAYER UNITED ENGINEERING
320 W KENNEDY BLVD, SUITE 650
TAMPA, FL 33606

STATE OF FLORIDA
DEPARTMENT OF TRANSPORTATION


ROAD NO.	COUNTY	FINANCIAL PROJECT ID
SR 35	HARDEE	446205-1-52-01

TEMPORARY TRAFFIC CONTROL


SHEET NO.

THE OFFICIAL RECORD OF THIS SHEET IS THE ELECTRONIC FILE DIGITALLY SIGNED AND SEALED UNDER RULE 61G15-23.004, F.A.C.

c:\pw_working\drmp01\d0103394\TCPLD01.dgn : SR 35 - PLAN 34 [SHEET]
TimEasley 3/29/2026 3:29:43 PM

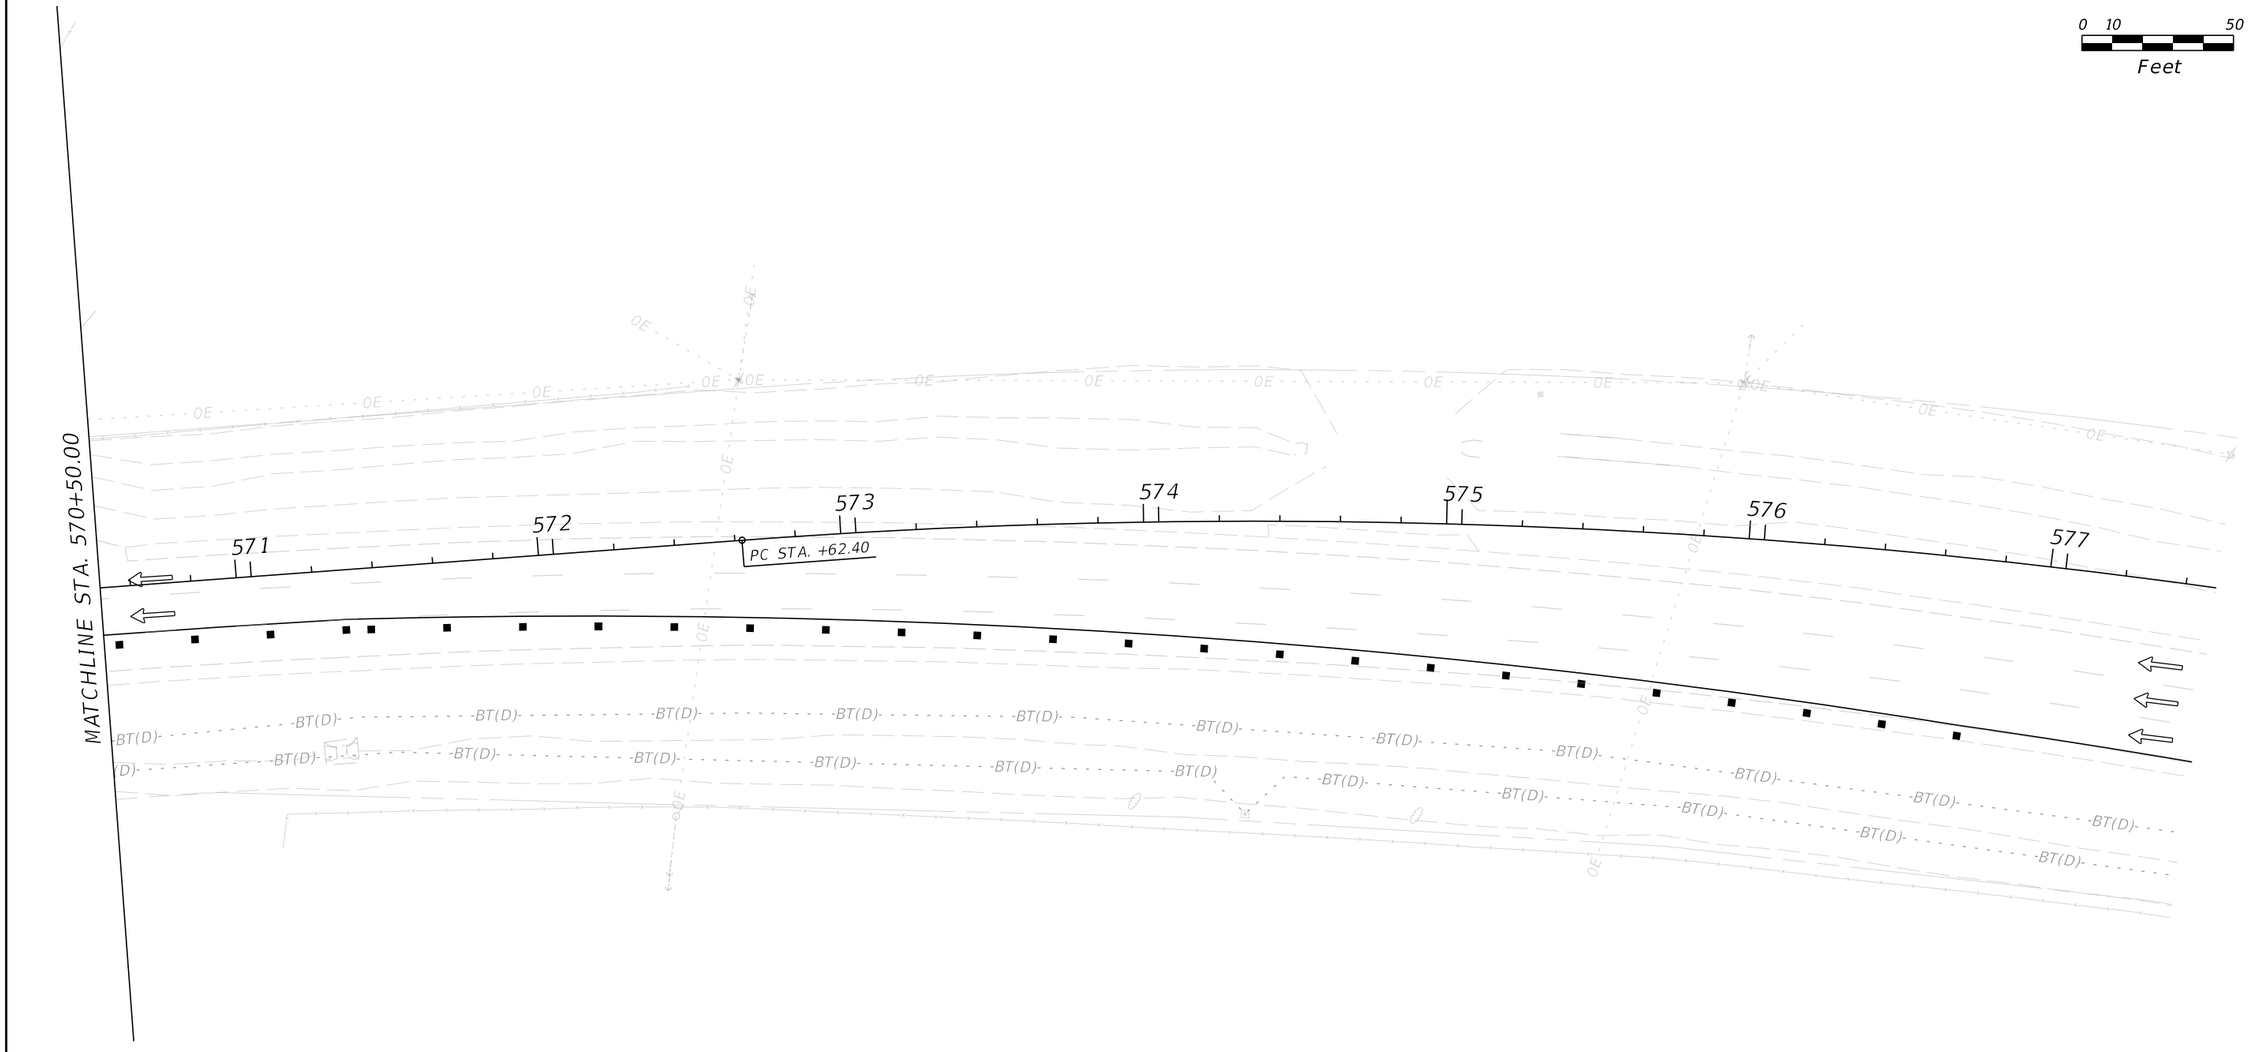

KEY MAP

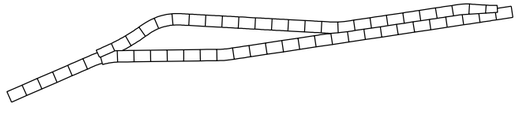

PHASE II
LOCATION 5

REVISIONS			
DATE	DESCRIPTION	DATE	DESCRIPTION

ENGINEER OF RECORD
TIMOTHY MICHAEL EASLEY, P.E.
LICENSE NUMBER: 92469
BAYER UNITED ENGINEERING
320 W KENNEDY BLVD, SUITE 650
TAMPA, FL 33606

STATE OF FLORIDA
DEPARTMENT OF TRANSPORTATION

ROAD NO.	COUNTY	FINANCIAL PROJECT ID
SR 35	HARDEE	446205-1-52-01

TEMPORARY TRAFFIC CONTROL

SHEET NO.

THE OFFICIAL RECORD OF THIS SHEET IS THE ELECTRONIC FILE DIGITALLY SIGNED AND SEALED UNDER RULE 61G15-23.004, F.A.C.

c:\pw_working\drmp01\d0103394\TCPLRD01.dgn : SR 35 – PLAN 35 [SHEET]
TimEasley 3/29/2026 3:29:44 PM

SOUTHBOUND

N

0 10 50
Feet

ALL LANES

500'

100'

END RPM'S AT 5' SPACING

TEMP. 6" WHITE SKIP (10'-30')

R/W LINE

TEMP. 6" WHITE

℄ SURVEY SR 35 SB

599 600 601 602 603 604 605

MATCHLINE STA. 605+50.00

+54.41
24.32' RT.

TEMP. 6" WHITE W/ W/R
RPM'S AT 5' SPACING

TEMP. 6" YELLOW W/ Y/R
RPM'S AT 5' SPACING

R/W LINE

TEMP. 6" YELLOW


TYPE K TEMPORARY BARRIER WALL (ANCHORED)

R/W LINE

WORK ZONE

ALL LANES

KEY MAP

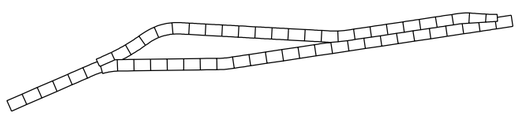

PHASE II
LOCATION 6

THE OFFICIAL RECORD OF THIS SHEET IS THE ELECTRONIC FILE DIGITALLY SIGNED AND SEALED UNDER RULE 61G15-23.004, F.A.C.

REVISIONS			
DATE	DESCRIPTION	DATE	DESCRIPTION

ENGINEER OF RECORD

TIMOTHY MICHAEL EASLEY, P.E.
LICENSE NUMBER: 92469
BAYER UNITED ENGINEERING
320 W KENNEDY BLVD, SUITE 650
TAMPA, FL 33606

STATE OF FLORIDA
DEPARTMENT OF TRANSPORTATION

ROAD NO.	COUNTY	FINANCIAL PROJECT ID
SR 35	HARDEE	446205-1-52-01

TEMPORARY TRAFFIC CONTROL

SHEET NO.

SOUTHBOUND

0 10 50
Feet

MATCHLINE STA. 605+50.00

606 607 608 609 610 611 612

MATCHLINE STA. 612+50.00

TEMP. 6" WHITE SKIP (10'-30')

TEMP. 6" WHITE SKIP (10'-30')

R/W LINE

TEMP. 6" WHITE

℄ SURVEY SR 35 SB

TEMP. 6" YELLOW

R/W LINE

WORK ZONE

TYPE K TEMPORARY BARRIER WALL (ANCHORED)

LEGEND

UTILIZE LANE CLOSURE FOR GUARDRAIL REPLACEMENT THAT IS NOT PROTECTED BY TEMP. BARRIER WALL

PHASE II
LOCATION 6

REVISIONS				ENGINEER OF RECORD	STATE OF FLORIDA DEPARTMENT OF TRANSPORTATION			TEMPORARY TRAFFIC CONTROL	SHEET NO.
DATE	DESCRIPTION	DATE	DESCRIPTION	TIMOTHY MICHAEL EASLEY, P.E. LICENSE NUMBER: 92469 BAYER UNITED ENGINEERING 320 W KENNEDY BLVD, SUITE 650 TAMPA, FL 33606	ROAD NO.	COUNTY	FINANCIAL PROJECT ID		
					SR 35	HARDEE	446205-1-52-01		

THE OFFICIAL RECORD OF THIS SHEET IS THE ELECTRONIC FILE DIGITALLY SIGNED AND SEALED UNDER RULE 61G15-23.004, F.A.C.

c:\pw_working\drmp01\d0103394\TCPLRD01.dgn : SR 35 - PLAN 40 [SHEET]
TimEasley 3/29/2026 3:29:48 PM

SOUTHBOUND

N

0 10 50
Feet

MATCHLINE STA. 612+50.00

MATCHLINE STA. 619+50.00

BUFFER

TRAFFIC SHIFT FOR TEMPORARY DIVERSION

100'

100'

TEMP. 6" WHITE SKIP (10'-30')

TEMP. 6" WHITE SKIP (10'-30')

TEMP. 6" WHITE

℄ SURVEY SR 35 SB

BEGIN RPM'S AT 5' SPACING

END RPM'S AT 5' SPACING

613 614 615 616 617 618 619

+20.66
23.25' RT.

+79.30
21.12' RT.

TEMP. TYPE TL-3 CRASH CUSHION

TEMP. 6" YELLOW

TEMP. 6" WHITE W/ W/R RPM'S AT 5' SPACING

TEMP. 6" YELLOW W/ Y/R RPM'S AT 5' SPACING

TYPE K BARRIER WALL (ANCHORED)

WILL DUKES RD

KEY MAP

AIL REPLACEMENT
BARRIER WALL

PHASE II
LOCATION 6

REVISIONS			
DATE	DESCRIPTION	DATE	DESCRIPTION

ENGINEER OF RECORD

TIMOTHY MICHAEL EASLEY, P.E.
LICENSE NUMBER: 92469
BAYER UNITED ENGINEERING
320 W KENNEDY BLVD, SUITE 650
TAMPA, FL 33606

STATE OF FLORIDA
DEPARTMENT OF TRANSPORTATION

ROAD NO.	COUNTY	FINANCIAL PROJECT ID
SR 35	HARDEE	446205-1-52-01

TEMPORARY TRAFFIC CONTROL


SHEET NO.

THE OFFICIAL RECORD OF THIS SHEET IS THE ELECTRONIC FILE DIGITALLY SIGNED AND SEALED UNDER RULE 61G15-23.004, F.A.C.


SOUTHBOUND

N

0 10 50
Feet

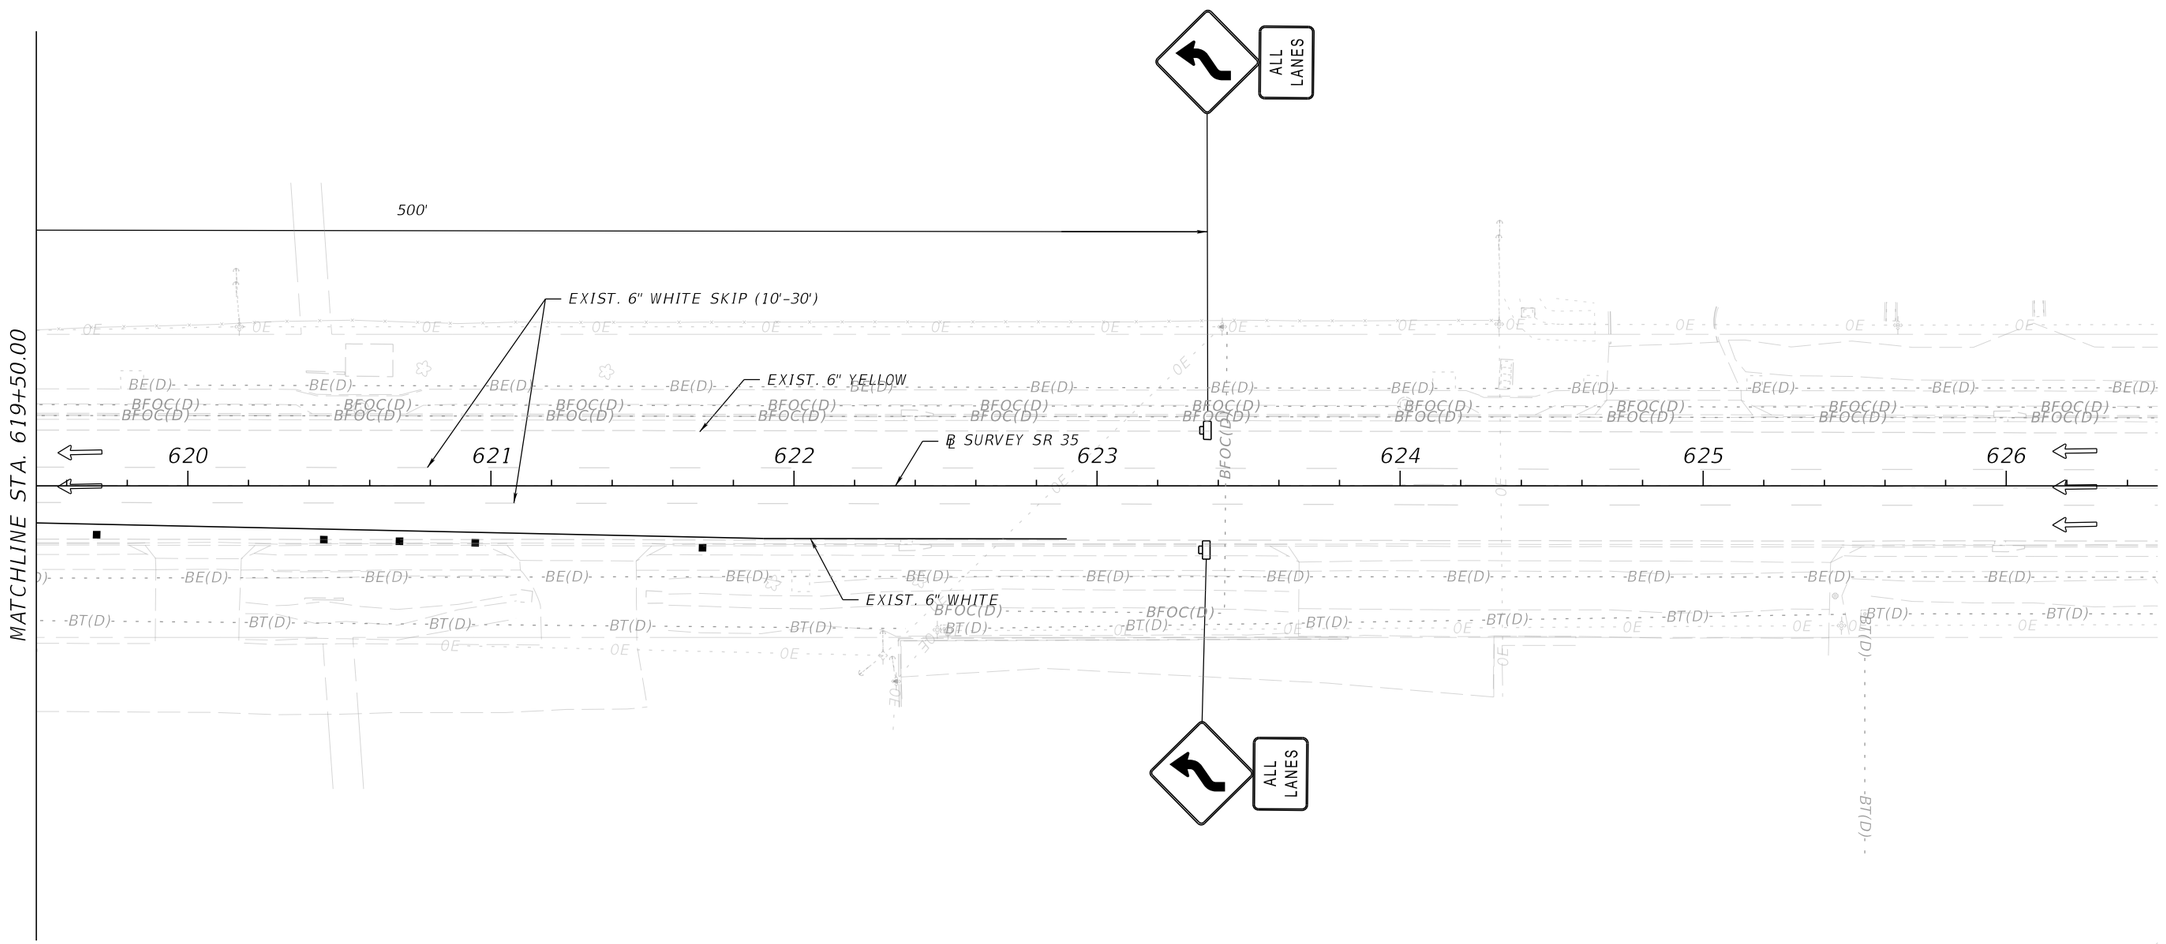

KEY MAP

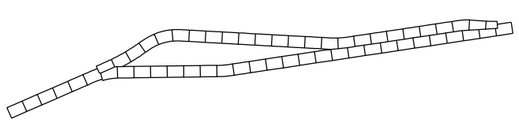


PHASE II
LOCATION 6

REVISIONS				ENGINEER OF RECORD	STATE OF FLORIDA DEPARTMENT OF TRANSPORTATION			TEMPORARY TRAFFIC CONTROL	SHEET NO.
DATE	DESCRIPTION	DATE	DESCRIPTION	TIMOTHY MICHAEL EASLEY, P.E. LICENSE NUMBER: 92469 BAYER UNITED ENGINEERING 320 W KENNEDY BLVD, SUITE 650 TAMPA, FL 33606	ROAD NO.	COUNTY	FINANCIAL PROJECT ID		
					SR 35	HARDEE	446205-1-52-01		


THE OFFICIAL RECORD OF THIS SHEET IS THE ELECTRONIC FILE DIGITALLY SIGNED AND SEALED UNDER RULE 61G15-23.004, F.A.C.

c:\pw_working\drmp01\d0103394\TCPLD01.dgn : SR 35 - PLAN 42 [SHEET]
TimEasley 3/29/2026 3:29:52 PM

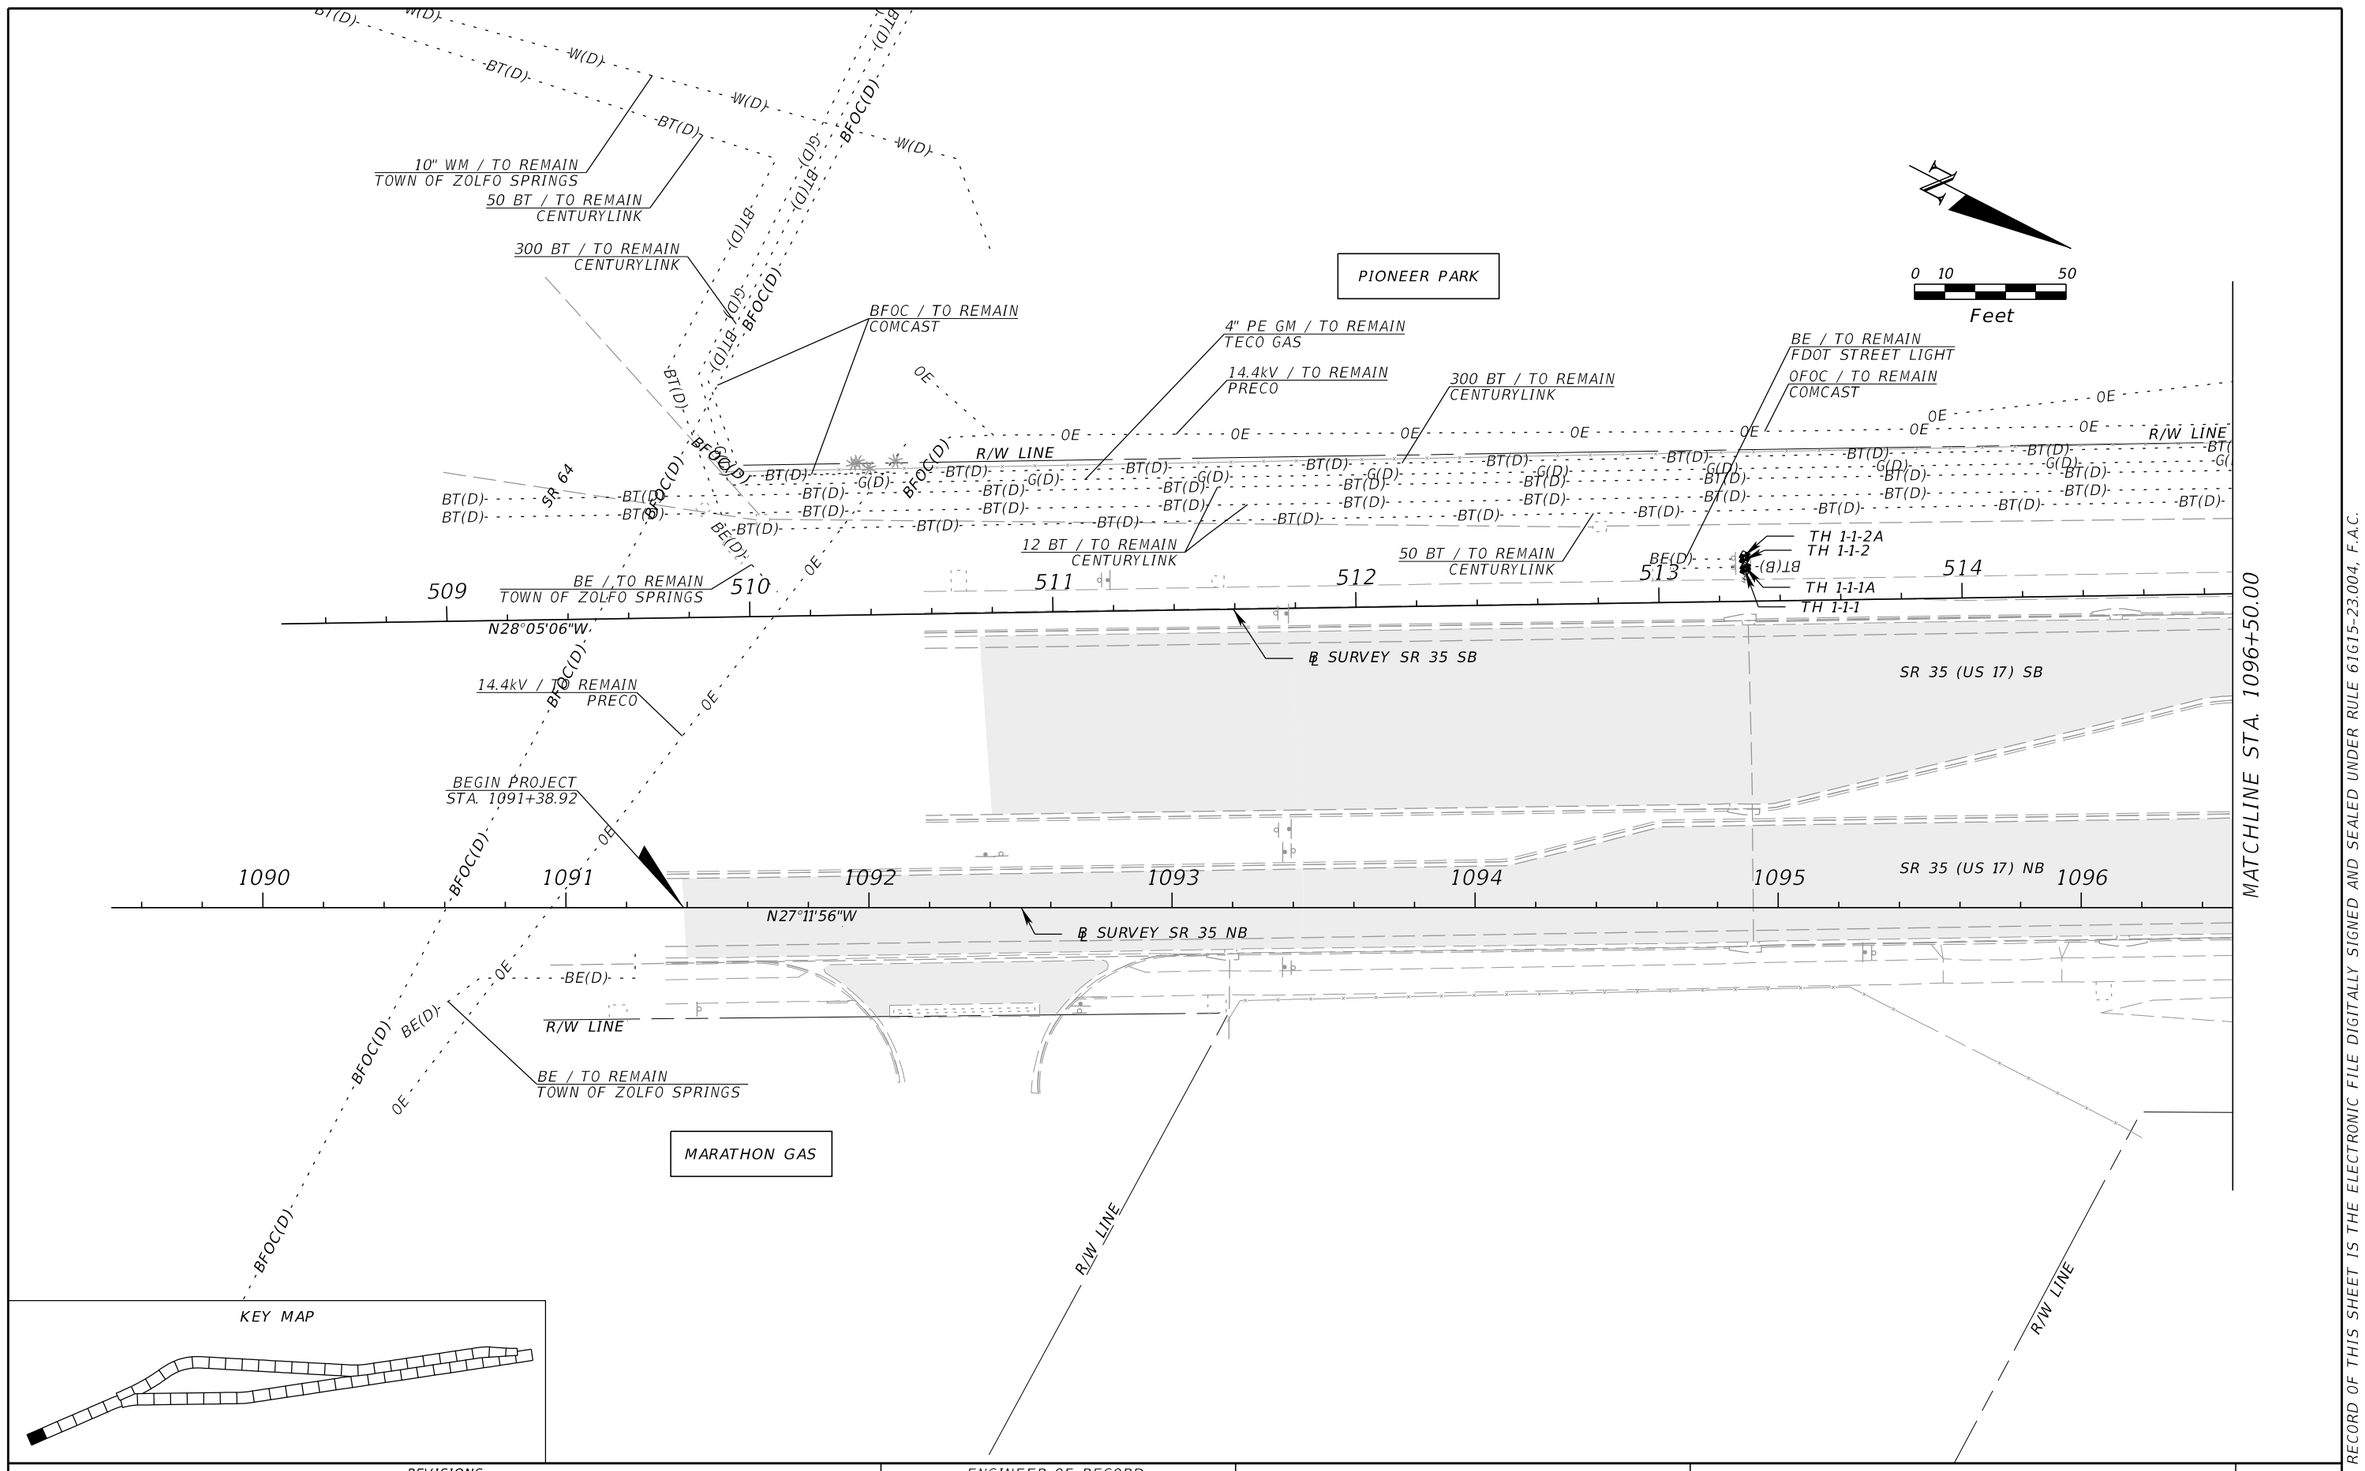


THE OFFICIAL RECORD OF THIS SHEET IS THE ELECTRONIC FILE DIGITALLY SIGNED AND SEALED UNDER RULE 61G15-23.004, F.A.C.

REVISIONS				ENGINEER OF RECORD	STATE OF FLORIDA DEPARTMENT OF TRANSPORTATION			UTILITY ADJUSTMENTS (1)	SHEET NO.
DATE	DESCRIPTION	DATE	DESCRIPTION	CODY BAYER, P.E. LICENSE NUMBER: 90812 DRMP, INC. 941 LAKE BALDWIN LANE ORLANDO, FL 32814	ROAD NO.	COUNTY	FINANCIAL PROJECT ID		
					SR 35	HARDEE	446205-1-52-01		

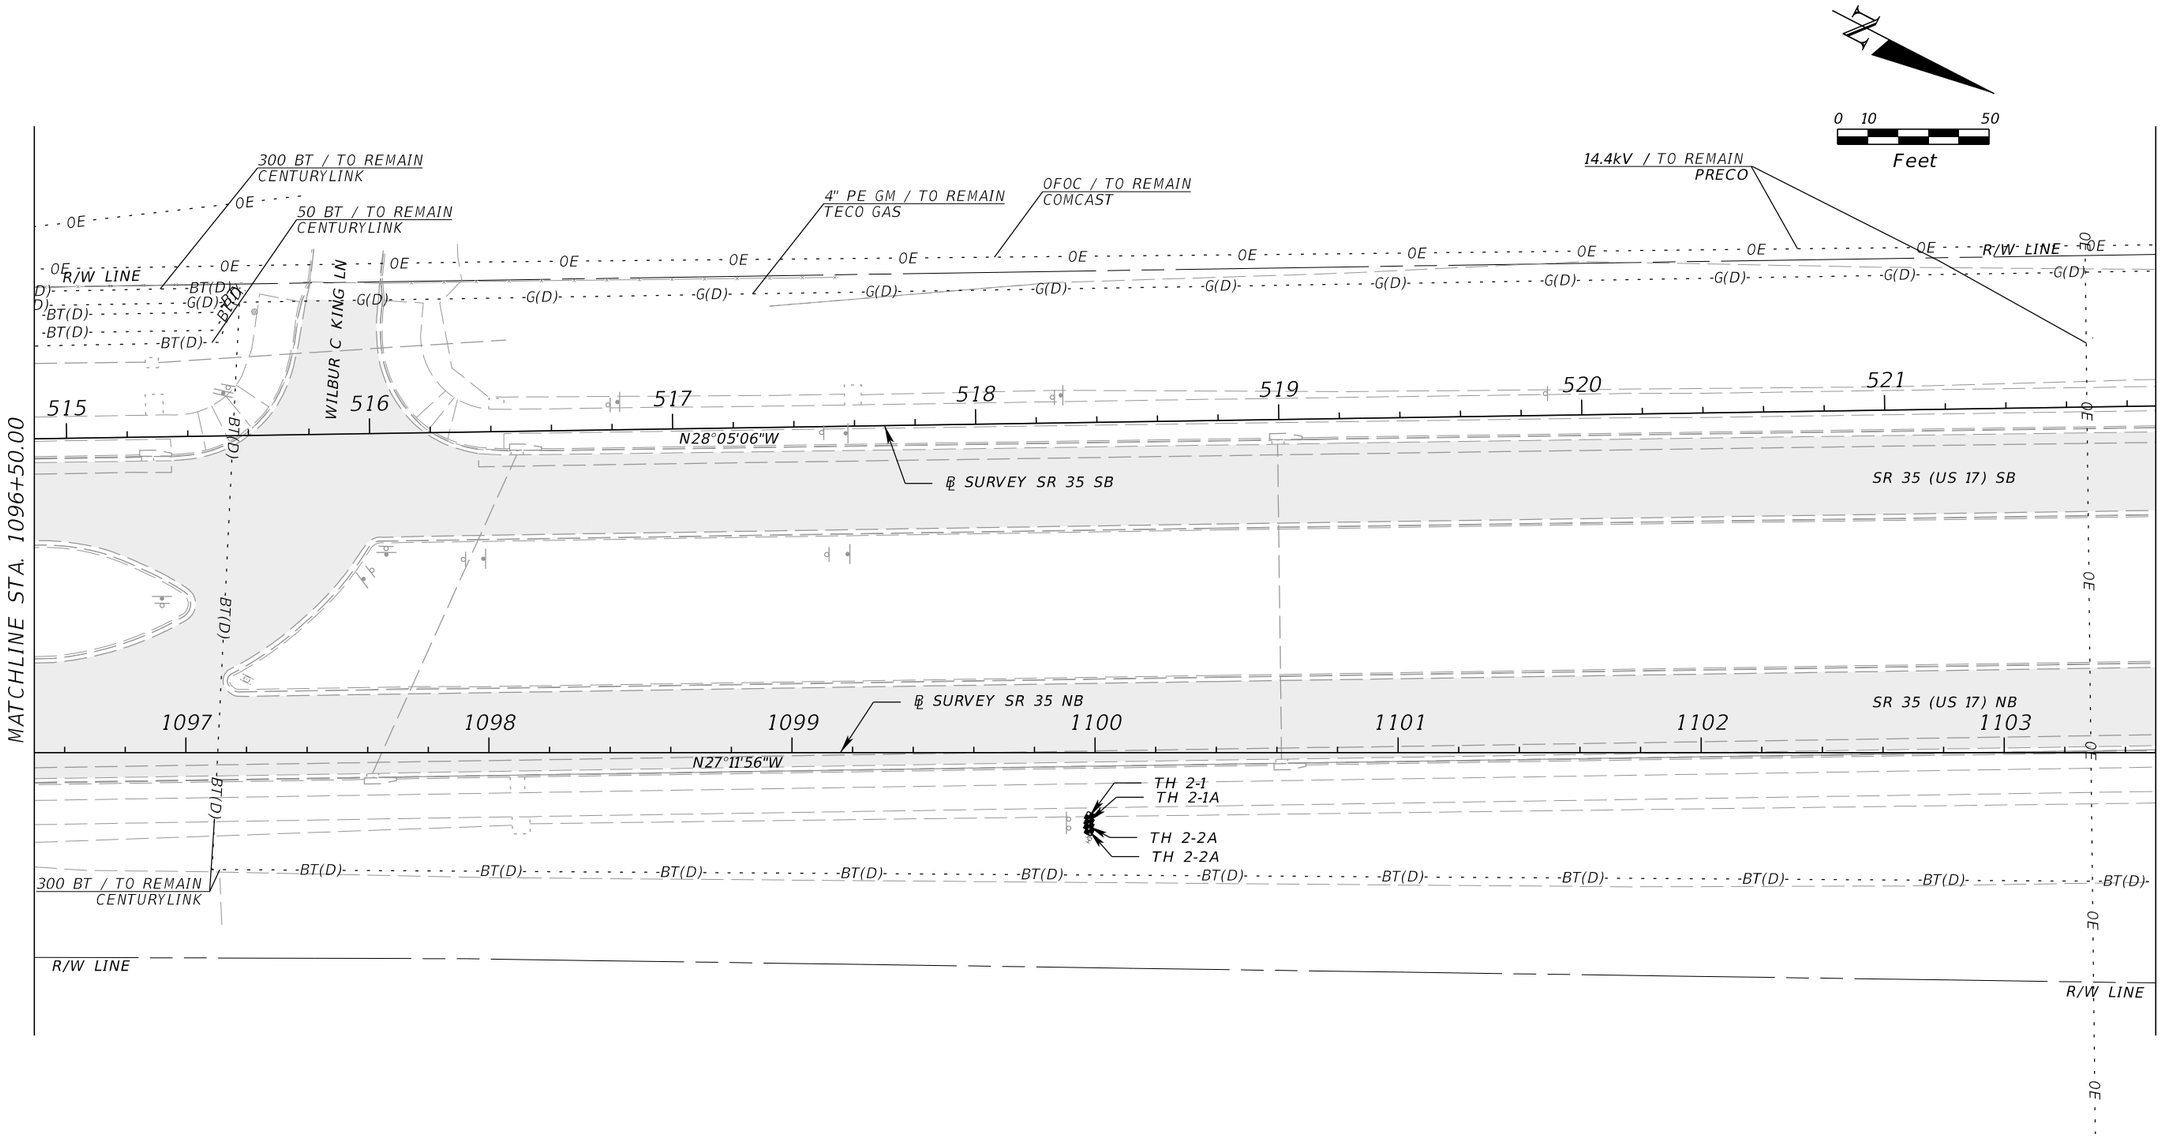

KEY MAP

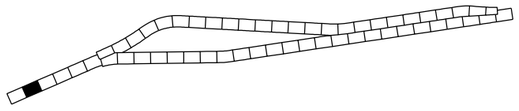

REVISIONS			
DATE	DESCRIPTION	DATE	DESCRIPTION

ENGINEER OF RECORD

CODY BAYER, P.E.
LICENSE NUMBER: 90812
DRMP, INC.
941 LAKE BALDWIN LANE
ORLANDO, FL 32814

STATE OF FLORIDA
DEPARTMENT OF TRANSPORTATION


ROAD NO.	COUNTY	FINANCIAL PROJECT ID
SR 35	HARDEE	446205-1-52-01

UTILITY ADJUSTMENTS (2)


SHEET NO.

THE OFFICIAL RECORD OF THIS SHEET IS THE ELECTRONIC FILE DIGITALLY SIGNED AND SEALED UNDER RULE 61G15-23.004, F.A.C.

c:\pw_working\drmp01\d0103394\UTADRD01.dgn : SR 35 - PLAN 2 [SHEET]
CKramer 3/30/2026 1:59:59 PM

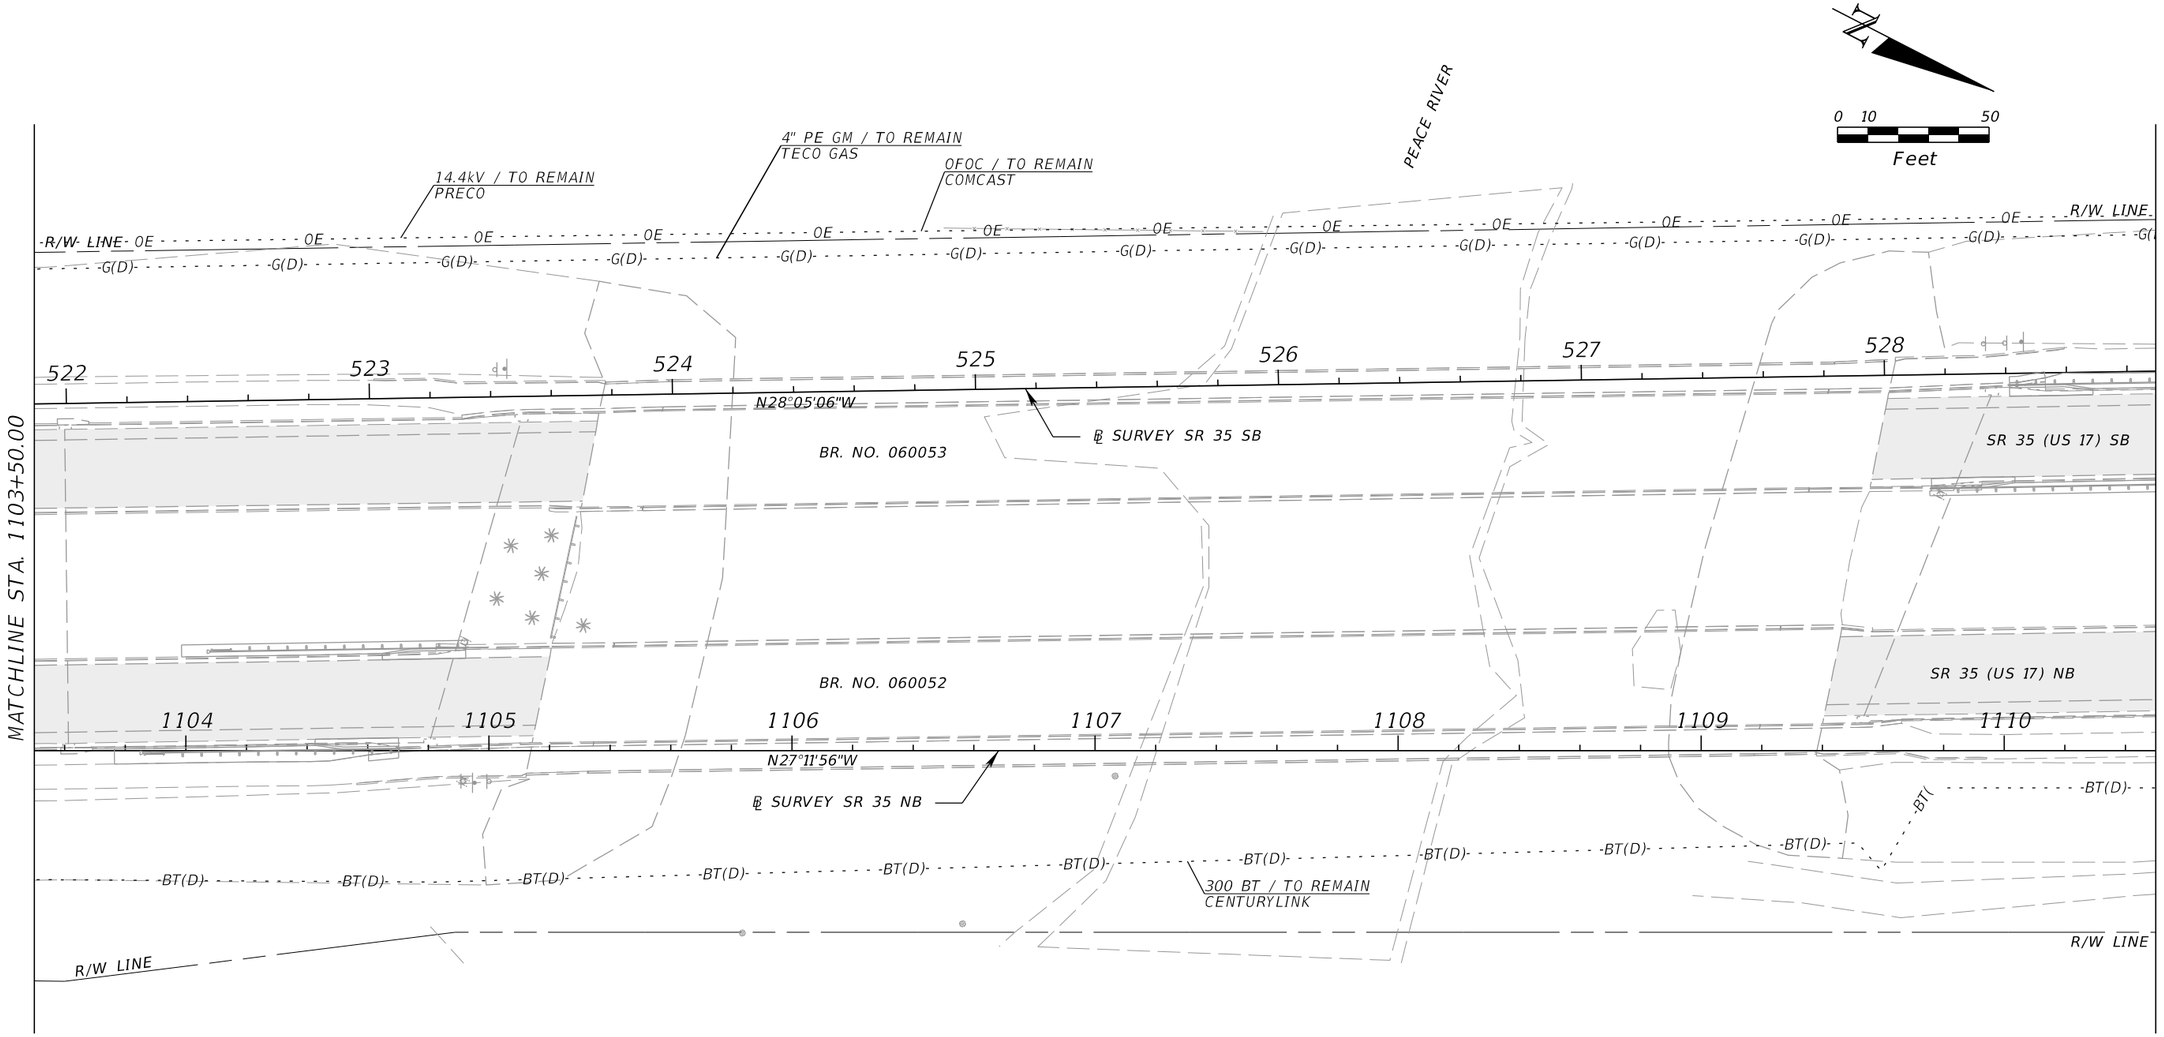

KEY MAP

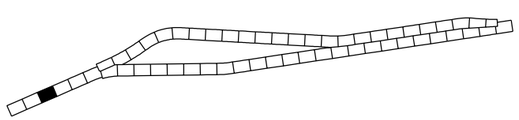

REVISIONS			
DATE	DESCRIPTION	DATE	DESCRIPTION

ENGINEER OF RECORD

CODY BAYER, P.E.
LICENSE NUMBER: 90812
DRMP, INC.
941 LAKE BALDWIN LANE
ORLANDO, FL 32814

STATE OF FLORIDA
DEPARTMENT OF TRANSPORTATION


ROAD NO.	COUNTY	FINANCIAL PROJECT ID
SR 35	HARDEE	446205-1-52-01

UTILITY ADJUSTMENTS (3)

SHEET NO.

THE OFFICIAL RECORD OF THIS SHEET IS THE ELECTRONIC FILE DIGITALLY SIGNED AND SEALED UNDER RULE 61G15-23.004, F.A.C.

c:\pw_working\drmp01\d0103394\UTADRD01.dgn : SR 35 - PLAN 3 [SHEET]
CKramer 3/30/2026 2:00:00 PM

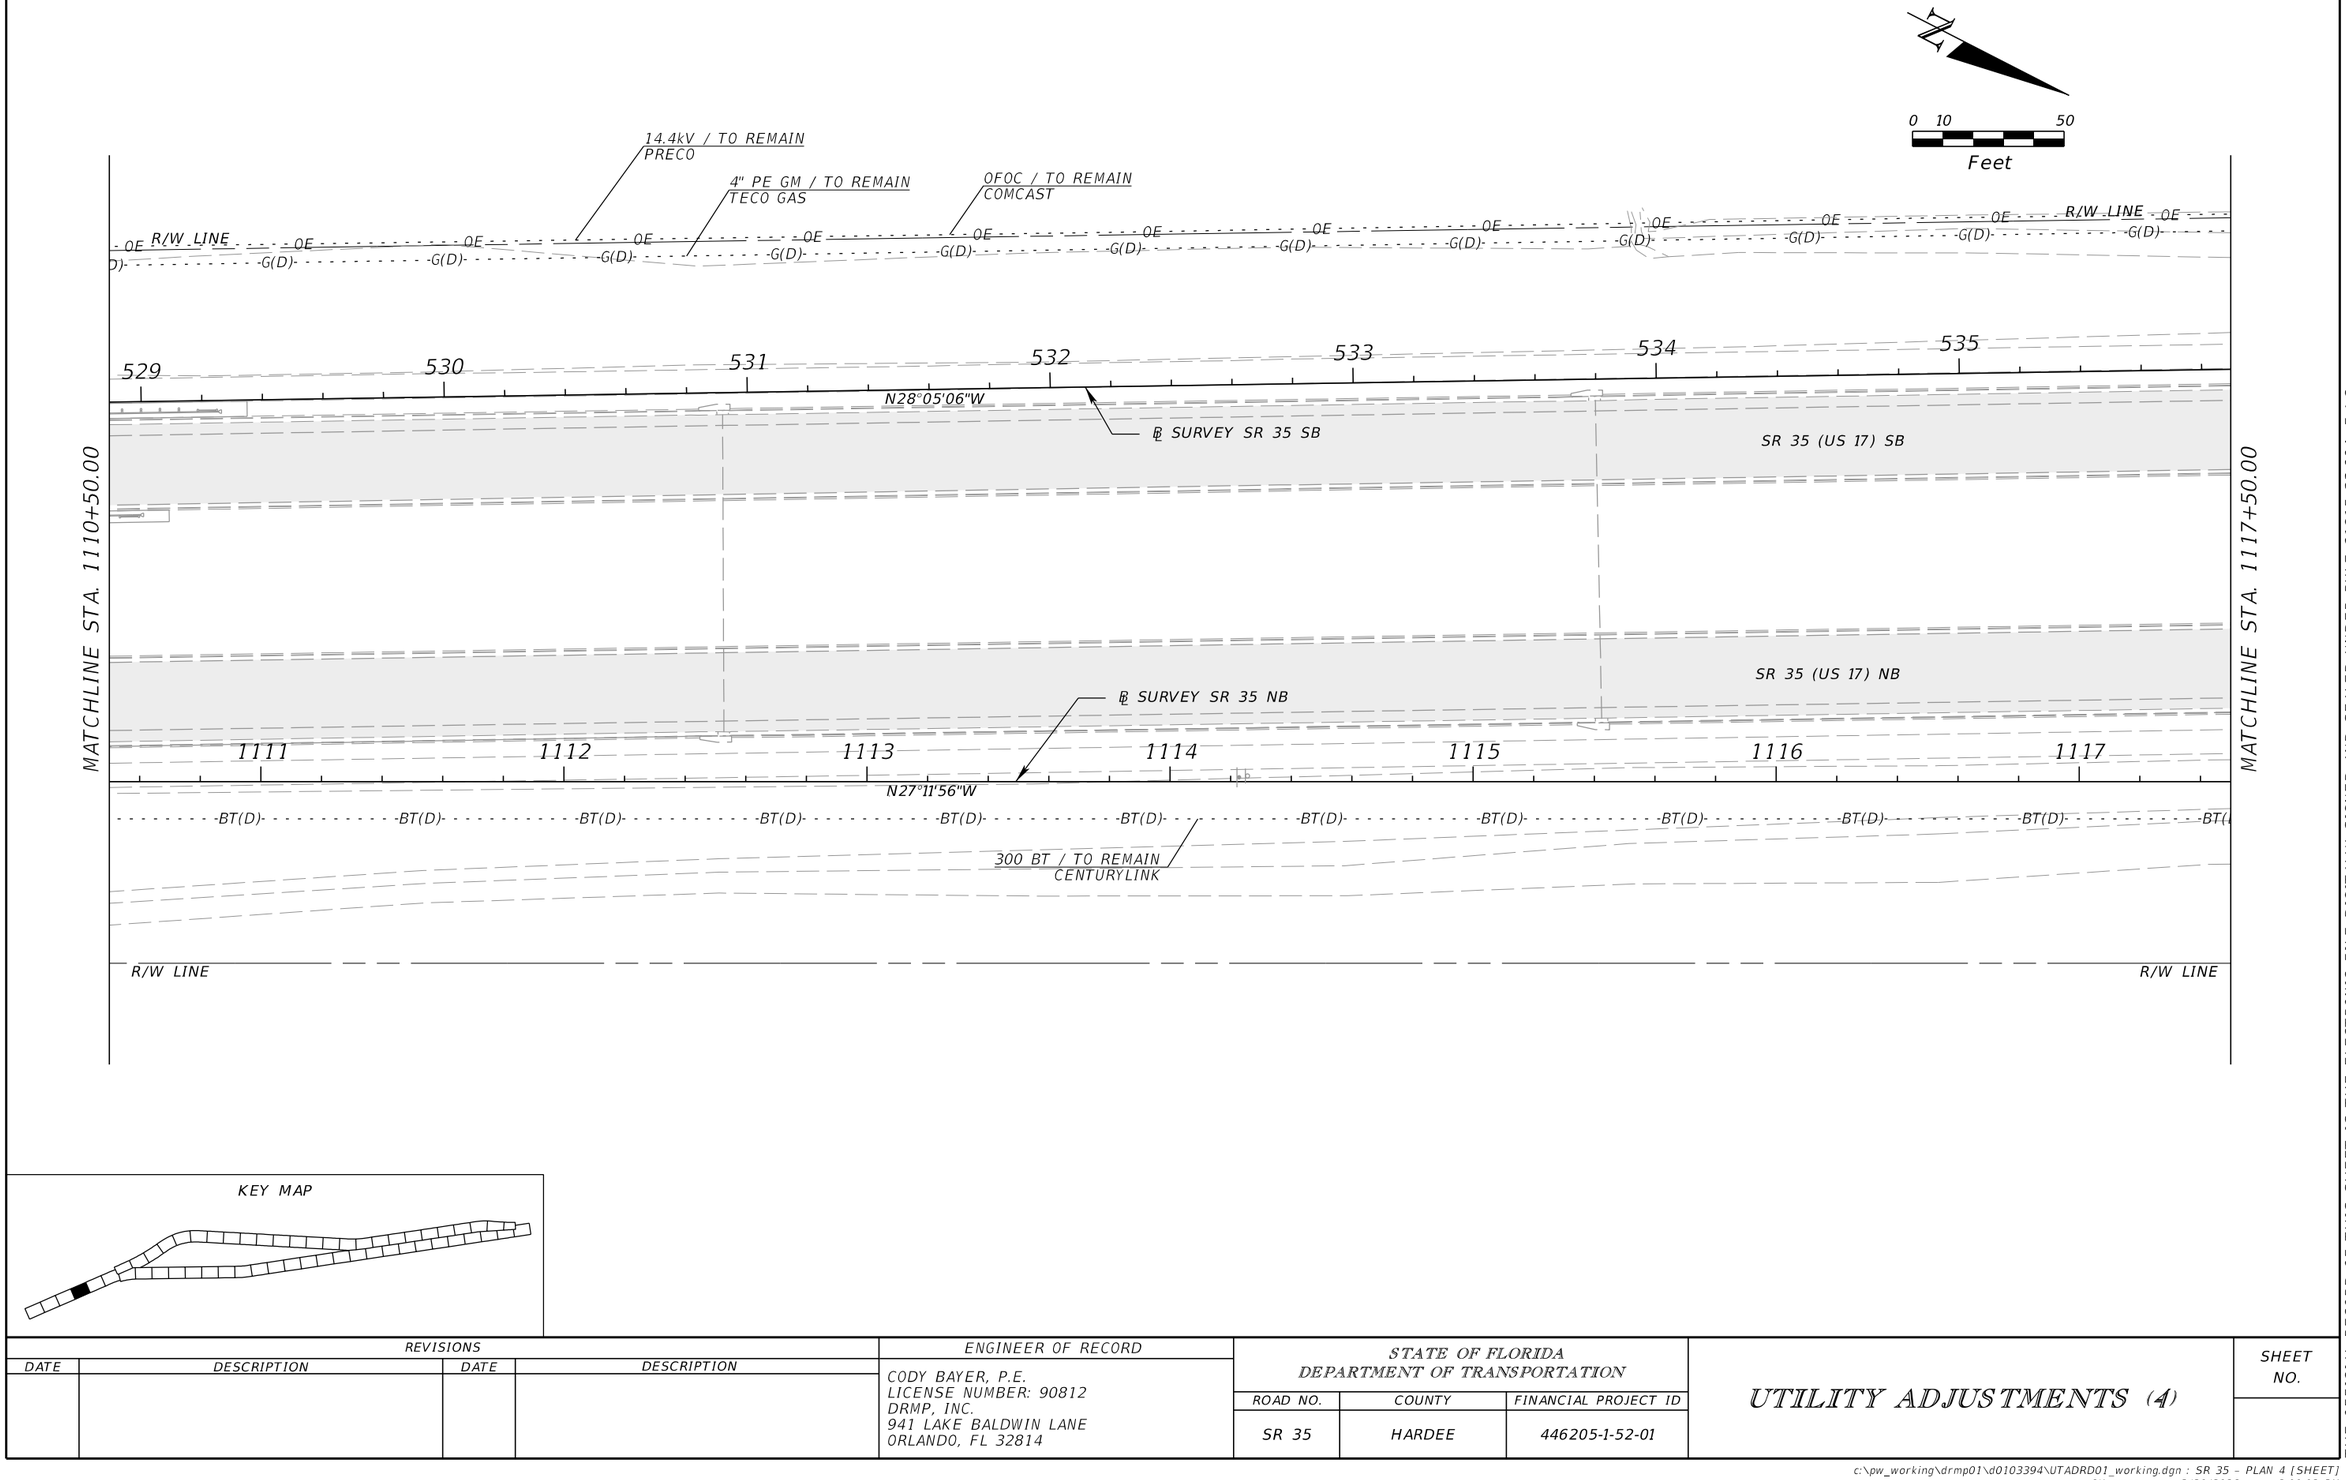

KEY MAP

REVISIONS			
DATE	DESCRIPTION	DATE	DESCRIPTION

ENGINEER OF RECORD

CODY BAYER, P.E.
LICENSE NUMBER: 90812
DRMP, INC.
941 LAKE BALDWIN LANE
ORLANDO, FL 32814


STATE OF FLORIDA
DEPARTMENT OF TRANSPORTATION

ROAD NO.	COUNTY	FINANCIAL PROJECT ID
SR 35	HARDEE	446205-1-52-01


UTILITY ADJUSTMENTS (4)

SHEET NO.

THE OFFICIAL RECORD OF THIS SHEET IS THE ELECTRONIC FILE DIGITALLY SIGNED AND SEALED UNDER RULE 61G15-23.004, F.A.C.

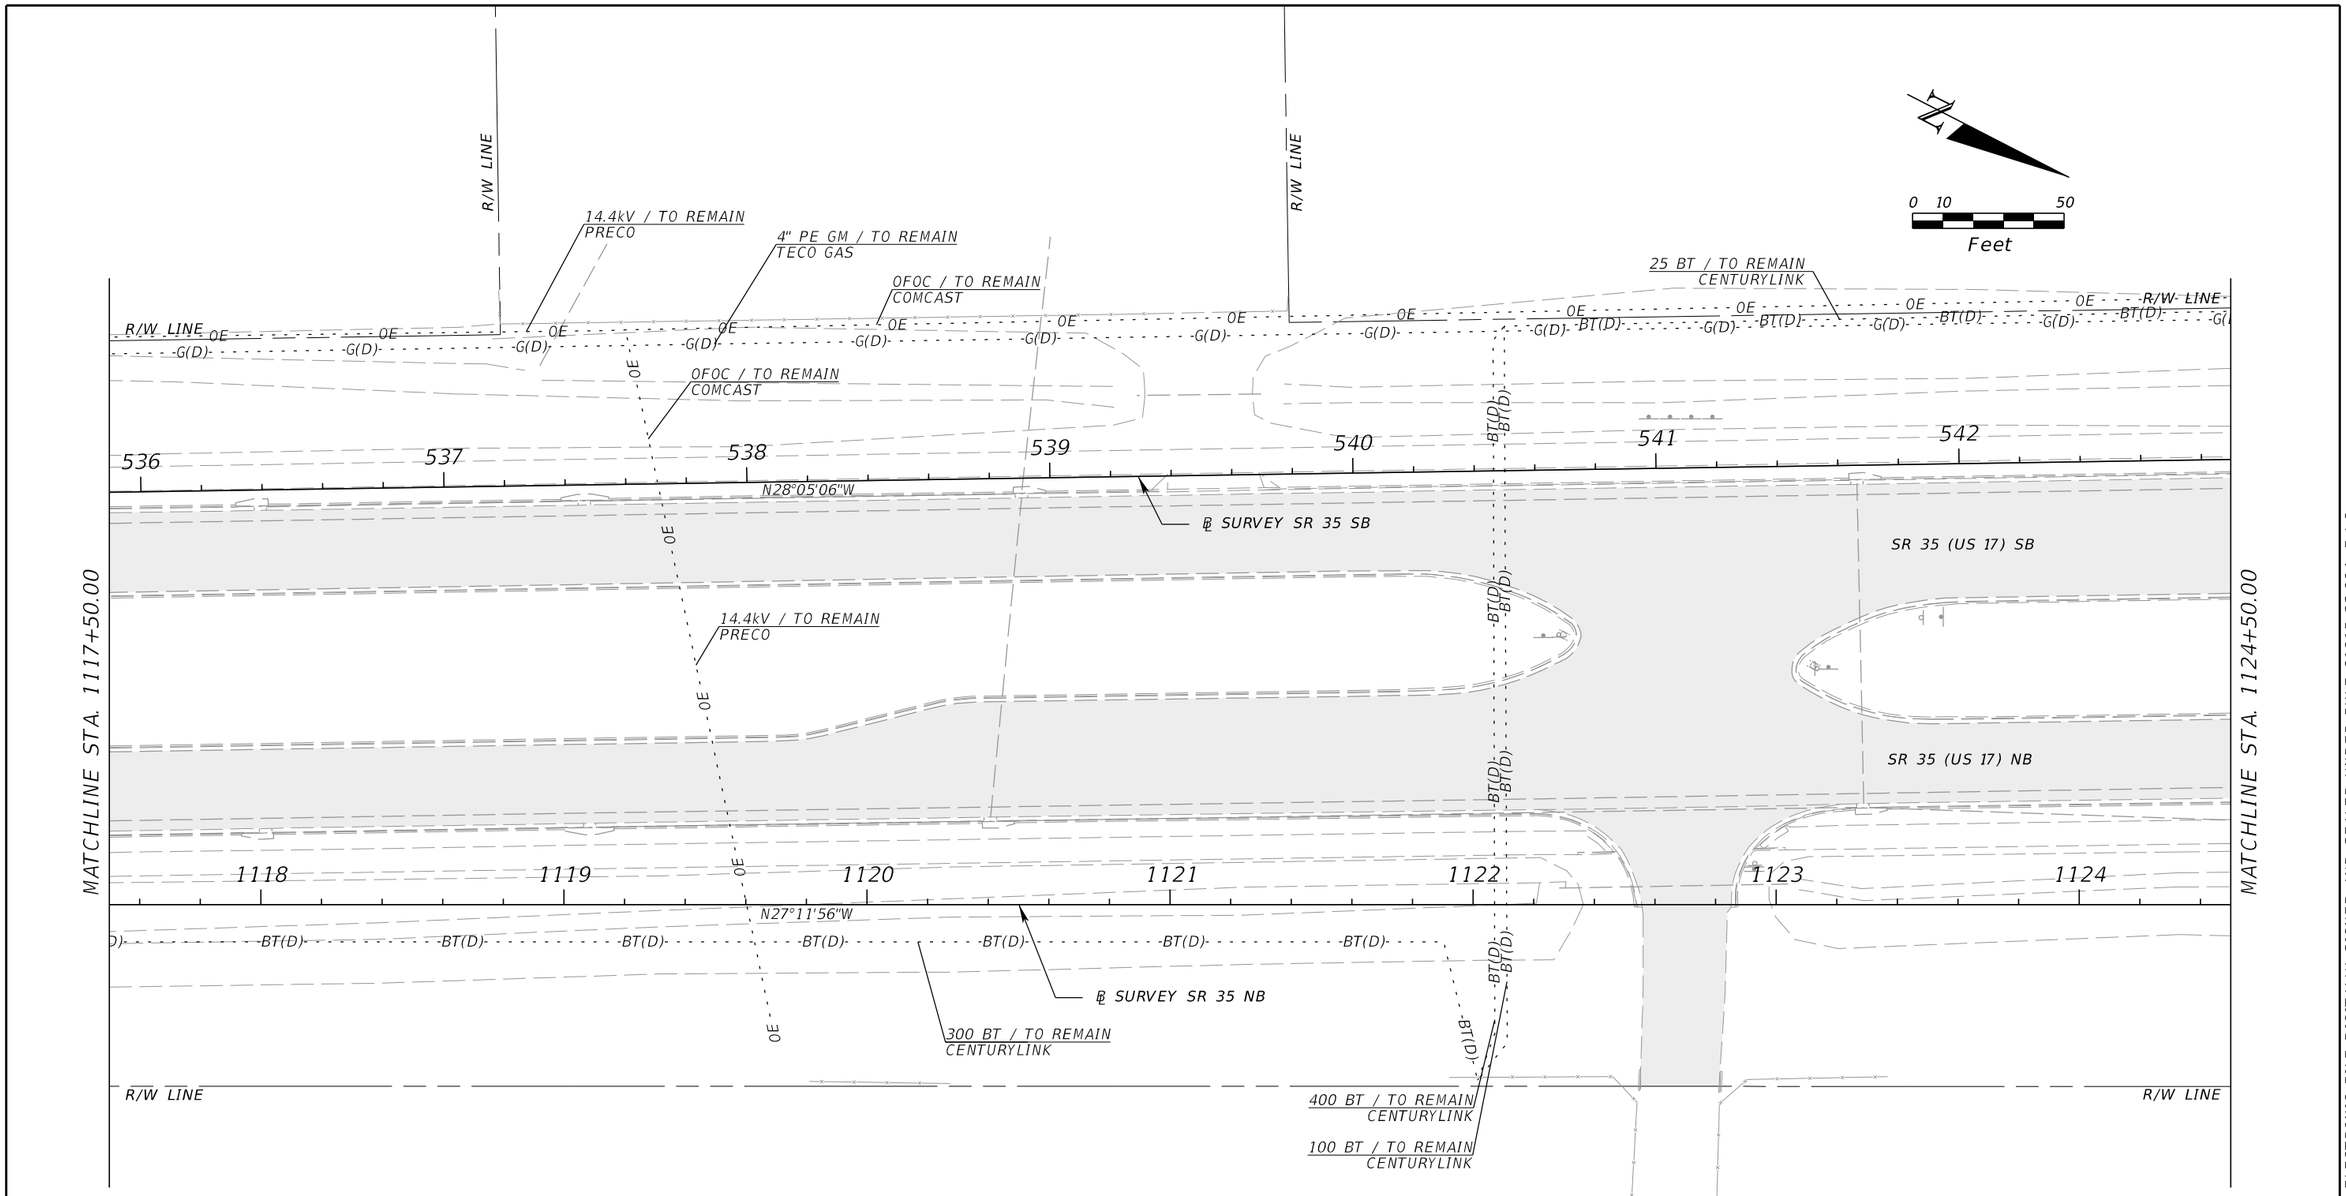

KEY MAP

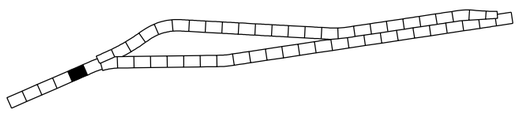

REVISIONS			
DATE	DESCRIPTION	DATE	DESCRIPTION

ENGINEER OF RECORD

CODY BAYER, P.E.
LICENSE NUMBER: 90812
DRMP, INC.
941 LAKE BALDWIN LANE
ORLANDO, FL 32814

STATE OF FLORIDA
DEPARTMENT OF TRANSPORTATION


ROAD NO.	COUNTY	FINANCIAL PROJECT ID
SR 35	HARDEE	446205-1-52-01

UTILITY ADJUSTMENTS (5)

SHEET NO.


THE OFFICIAL RECORD OF THIS SHEET IS THE ELECTRONIC FILE DIGITALLY SIGNED AND SEALED UNDER RULE 61G15-23.004, F.A.C.

c:\pw_working\drmp01\d0103394\UTADRD01.dgn : SR 35 - PLAN 5 [SHEET]
CKramer 3/30/2026 2:00:04 PM

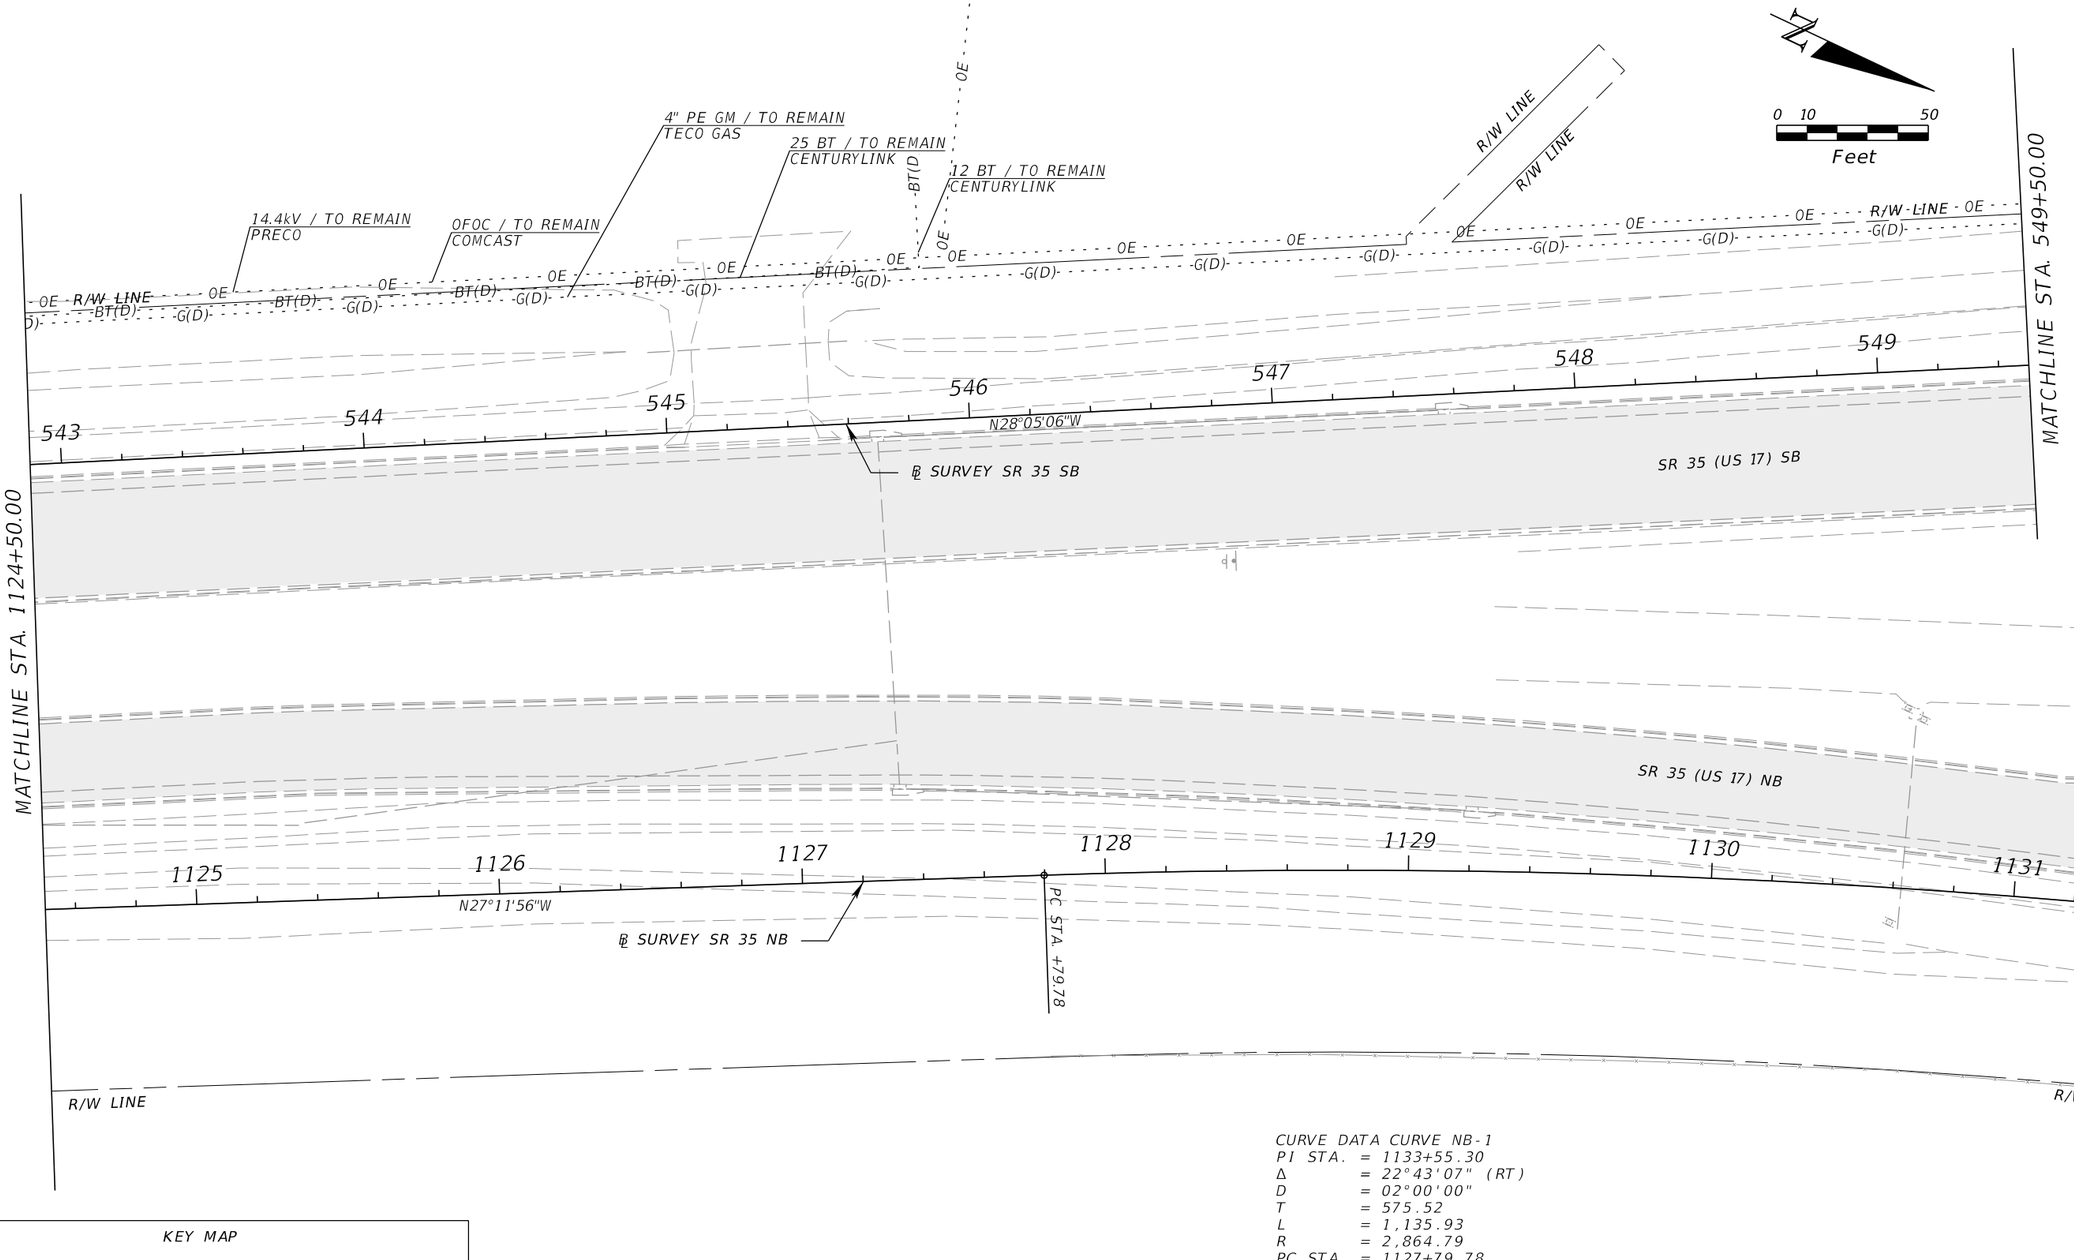

CURVE DATA CURVE NB-1
PI STA. = 1133+55.30
Δ = 22°43'07" (RT)
D = 02°00'00"
T = 575.52
L = 1,135.93
R = 2,864.79
PC STA. = 1127+79.78
PT STA. = 1139+15.71
e = MATCH EXIST.

KEY MAP

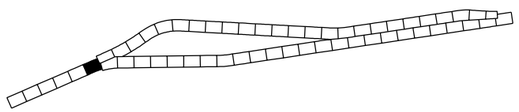

REVISIONS			
DATE	DESCRIPTION	DATE	DESCRIPTION

ENGINEER OF RECORD

CODY BAYER, P.E.
LICENSE NUMBER: 90812
DRMP, INC.
941 LAKE BALDWIN LANE
ORLANDO, FL 32814


STATE OF FLORIDA
DEPARTMENT OF TRANSPORTATION

ROAD NO.	COUNTY	FINANCIAL PROJECT ID
SR 35	HARDEE	446205-1-52-01

UTILITY ADJUSTMENTS (6)


SHEET NO.

THE OFFICIAL RECORD OF THIS SHEET IS THE ELECTRONIC FILE DIGITALLY SIGNED AND SEALED UNDER RULE 61G15-23.004, F.A.C.

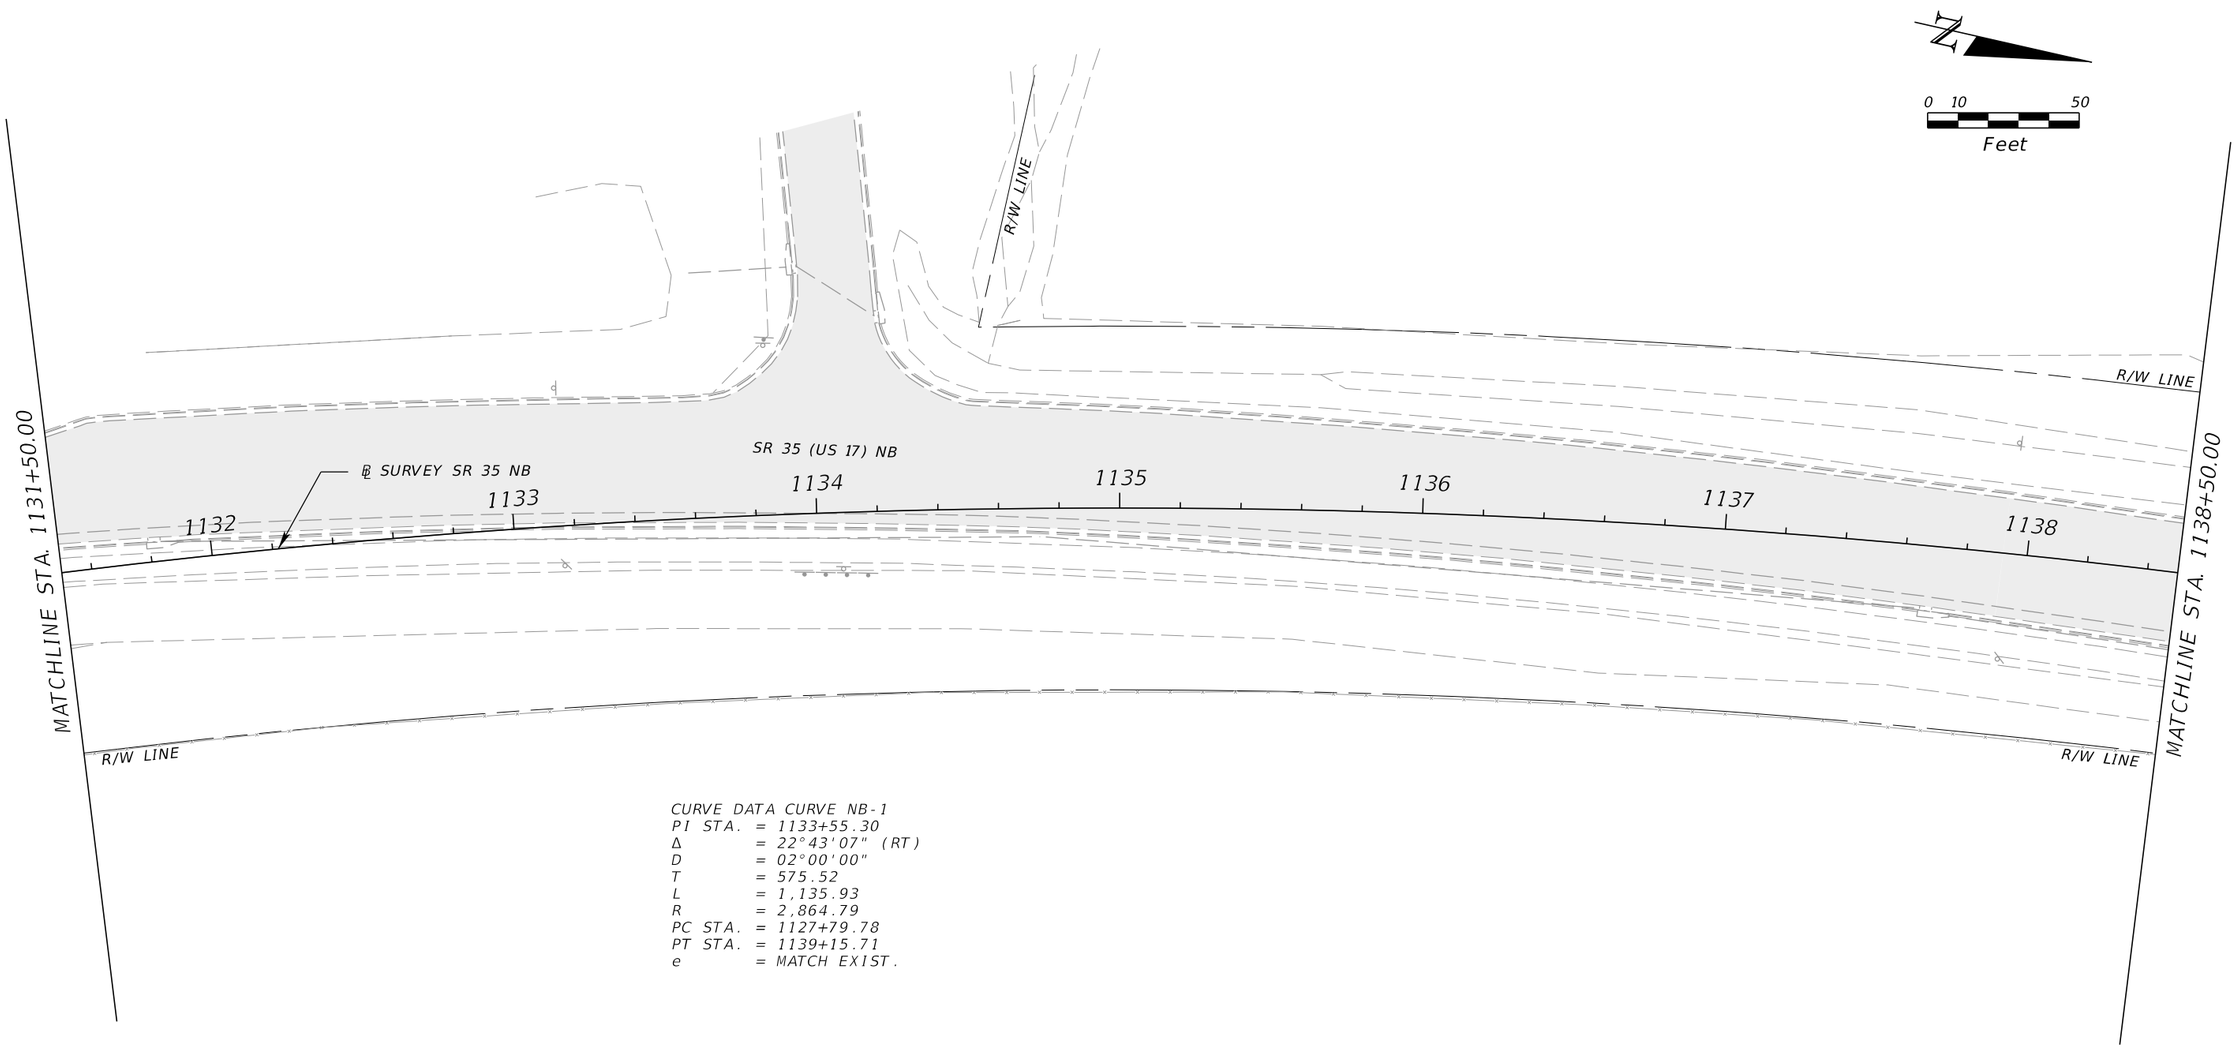

CURVE DATA CURVE NB-1
PI STA. = 1133+55.30
Δ = 22°43'07" (RT)
D = 02°00'00"
T = 575.52
L = 1,135.93
R = 2,864.79
PC STA. = 1127+79.78
PT STA. = 1139+15.71
e = MATCH EXIST.

KEY MAP

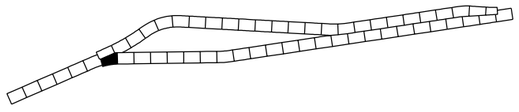

REVISIONS			
DATE	DESCRIPTION	DATE	DESCRIPTION

ENGINEER OF RECORD
CODY BAYER, P.E.
LICENSE NUMBER: 90812
DRMP, INC.
941 LAKE BALDWIN LANE
ORLANDO, FL 32814

STATE OF FLORIDA
DEPARTMENT OF TRANSPORTATION


ROAD NO.	COUNTY	FINANCIAL PROJECT ID
SR 35	HARDEE	446205-1-52-01

UTILITY ADJUSTMENTS (7)

SHEET NO.


THE OFFICIAL RECORD OF THIS SHEET IS THE ELECTRONIC FILE DIGITALLY SIGNED AND SEALED UNDER RULE 61G15-23.004, F.A.C.

c:\pw_working\drmp01\d0103394\UTADRD01.dgn : SR 35 - PLAN 7 [SHEET]
CKramer 3/30/2026 2:00:06 PM

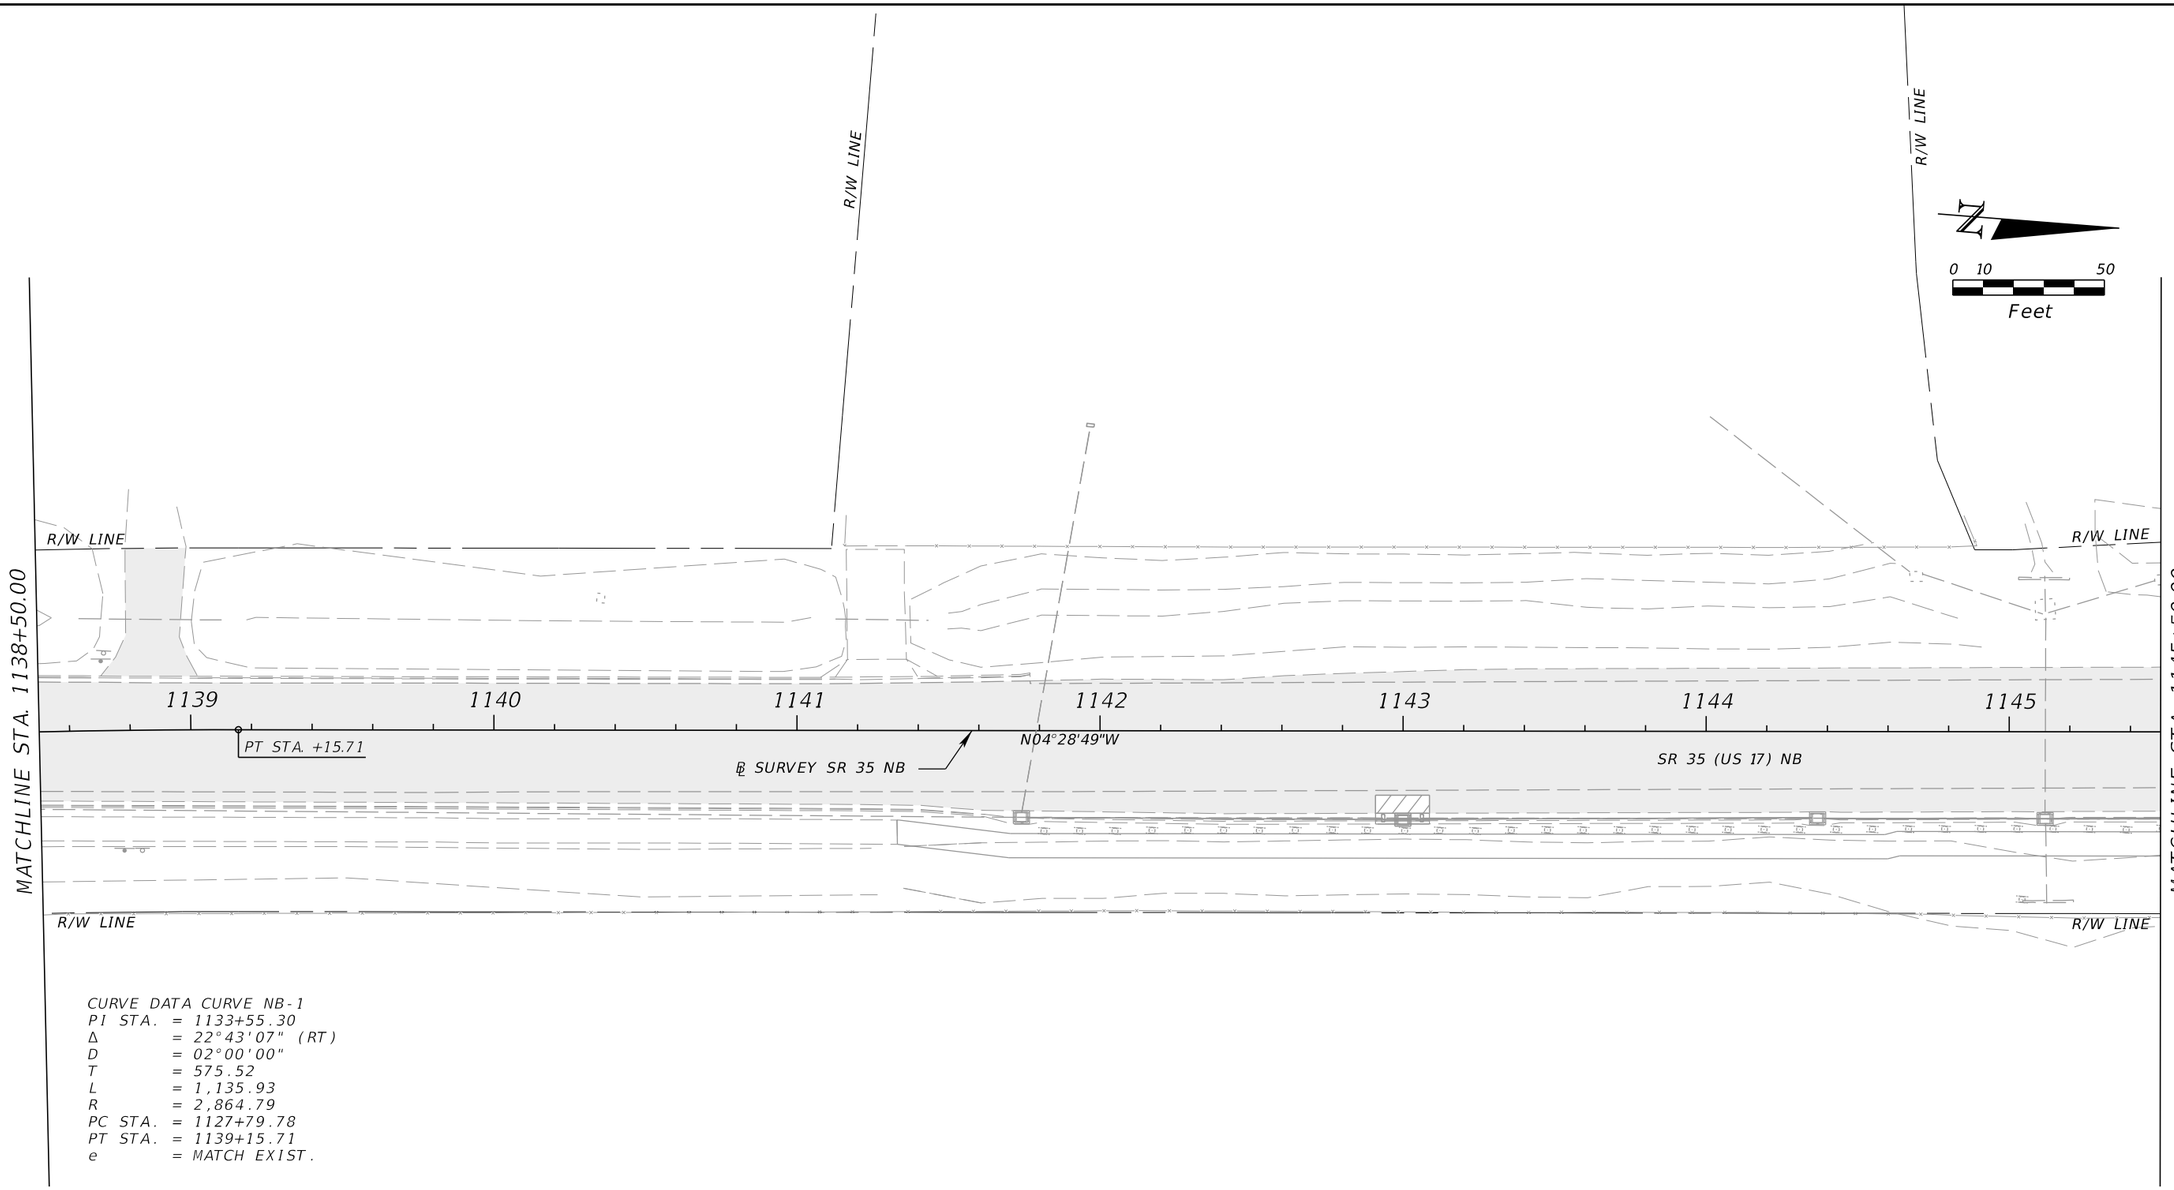

CURVE DATA CURVE NB-1
PI STA. = 1133+55.30
Δ = 22°43'07" (RT)
D = 02°00'00"
T = 575.52
L = 1,135.93
R = 2,864.79
PC STA. = 1127+79.78
PT STA. = 1139+15.71
e = MATCH EXIST.

KEY MAP

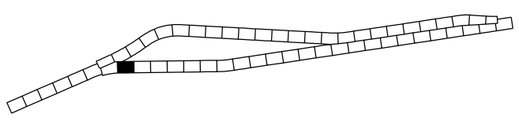

REVISIONS			
DATE	DESCRIPTION	DATE	DESCRIPTION

ENGINEER OF RECORD

CODY BAYER, P.E.
LICENSE NUMBER: 90812
DRMP, INC.
941 LAKE BALDWIN LANE
ORLANDO, FL 32814


STATE OF FLORIDA
DEPARTMENT OF TRANSPORTATION

ROAD NO.	COUNTY	FINANCIAL PROJECT ID
SR 35	HARDEE	446205-1-52-01


UTILITY ADJUSTMENTS (8)

SHEET NO.

THE OFFICIAL RECORD OF THIS SHEET IS THE ELECTRONIC FILE DIGITALLY SIGNED AND SEALED UNDER RULE 61G15-23.004, F.A.C.

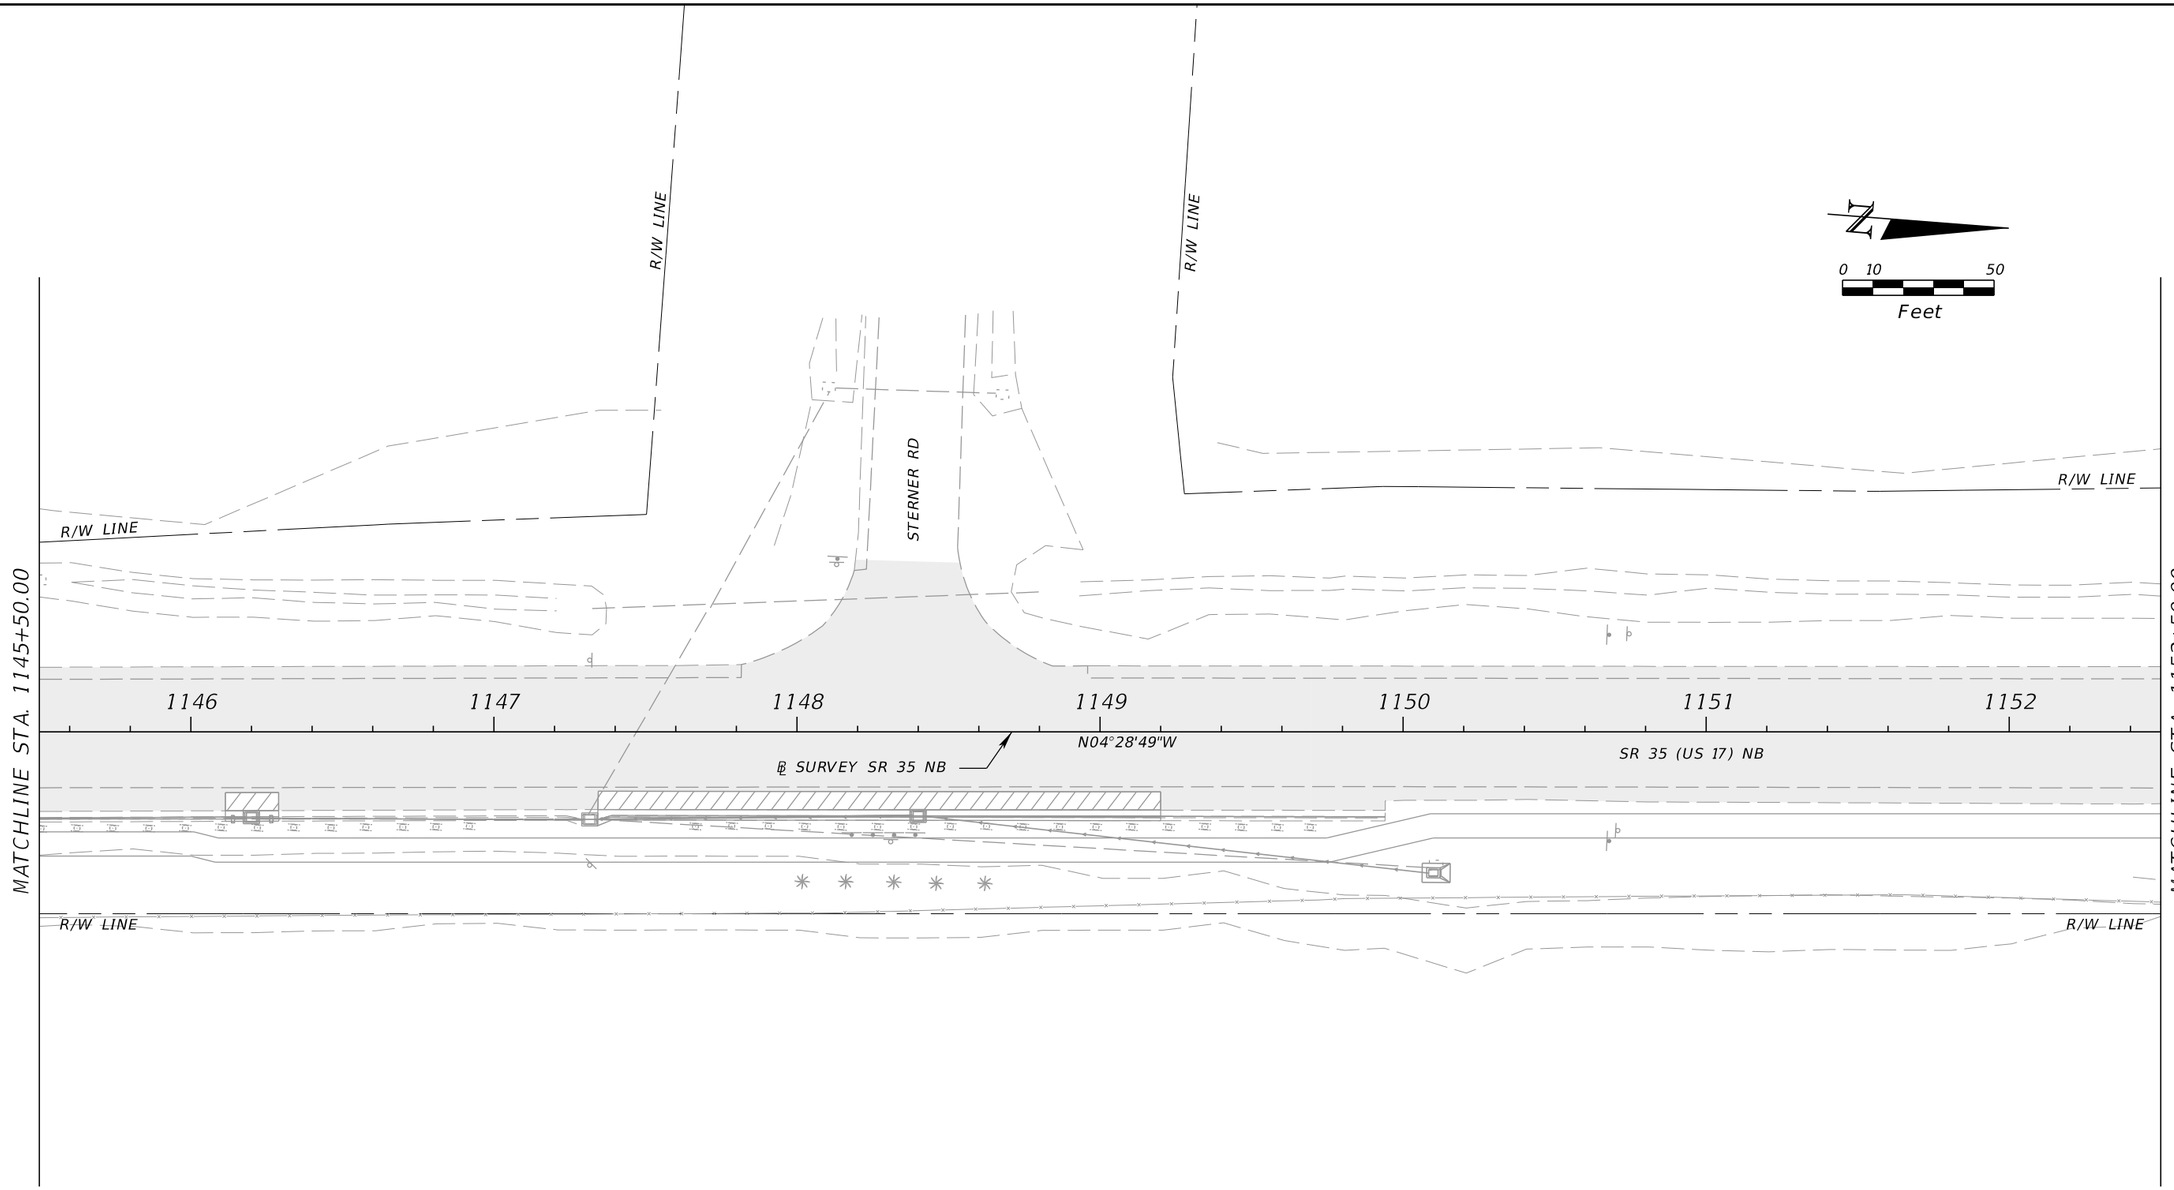

KEY MAP

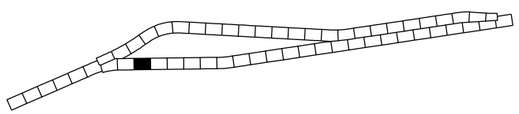

REVISIONS			
DATE	DESCRIPTION	DATE	DESCRIPTION

ENGINEER OF RECORD

CODY BAYER, P.E.
LICENSE NUMBER: 90812
DRMP, INC.
941 LAKE BALDWIN LANE
ORLANDO, FL 32814

STATE OF FLORIDA
DEPARTMENT OF TRANSPORTATION


ROAD NO.	COUNTY	FINANCIAL PROJECT ID
SR 35	HARDEE	446205-1-52-01

UTILITY ADJUSTMENTS (9)


SHEET NO.

THE OFFICIAL RECORD OF THIS SHEET IS THE ELECTRONIC FILE DIGITALLY SIGNED AND SEALED UNDER RULE 61G15-23.004, F.A.C.

c:\pw_working\drmp01\d0103394\UTADRD01.dgn : SR 35 - PLAN 9 [SHEET]
CKramer 3/30/2026 2:00:11 PM

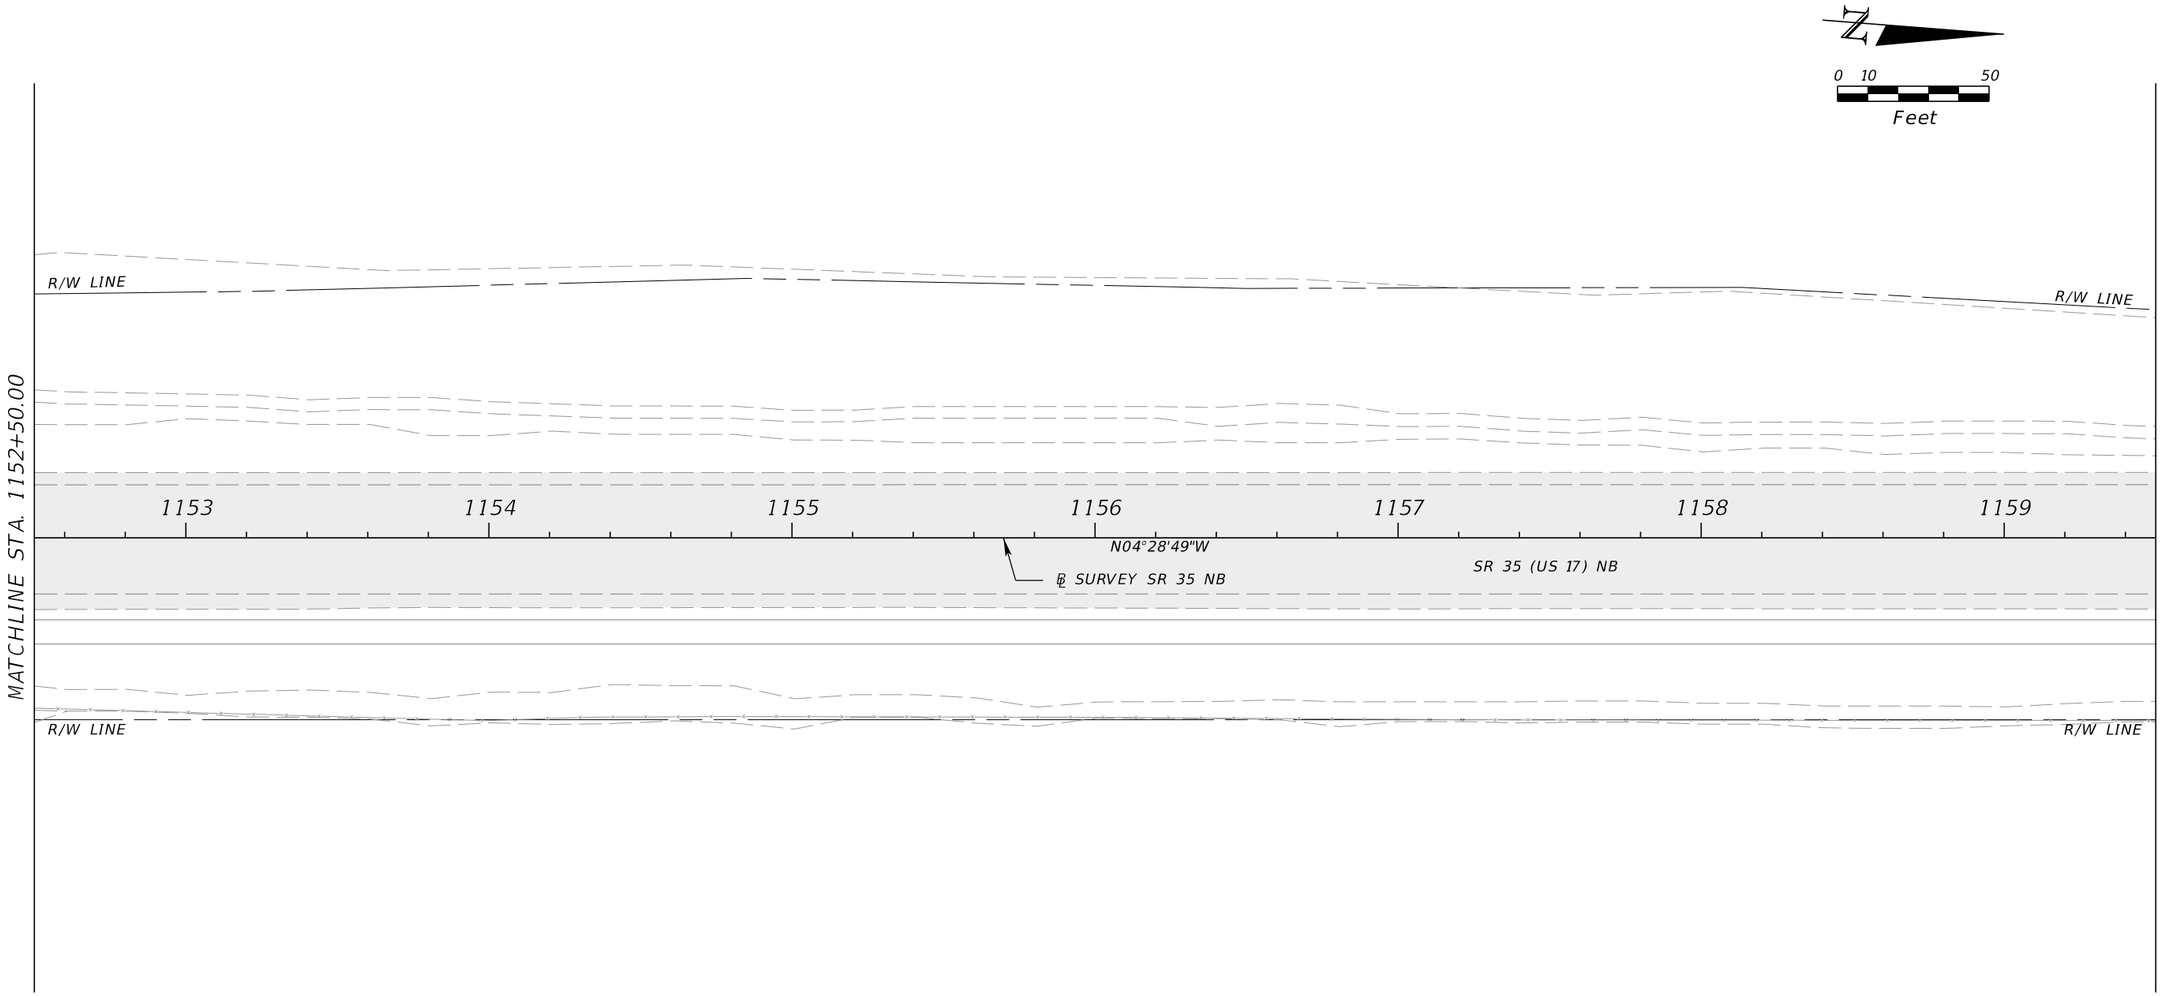

KEY MAP

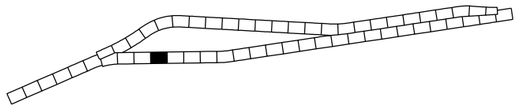

REVISIONS			
DATE	DESCRIPTION	DATE	DESCRIPTION

ENGINEER OF RECORD

CODY BAYER, P.E.
LICENSE NUMBER: 90812
DRMP, INC.
941 LAKE BALDWIN LANE
ORLANDO, FL 32814


STATE OF FLORIDA
DEPARTMENT OF TRANSPORTATION

ROAD NO.	COUNTY	FINANCIAL PROJECT ID
SR 35	HARDEE	446205-1-52-01


UTILITY ADJUSTMENTS (10)

SHEET NO.

THE OFFICIAL RECORD OF THIS SHEET IS THE ELECTRONIC FILE DIGITALLY SIGNED AND SEALED UNDER RULE 61G15-23.004, F.A.C.

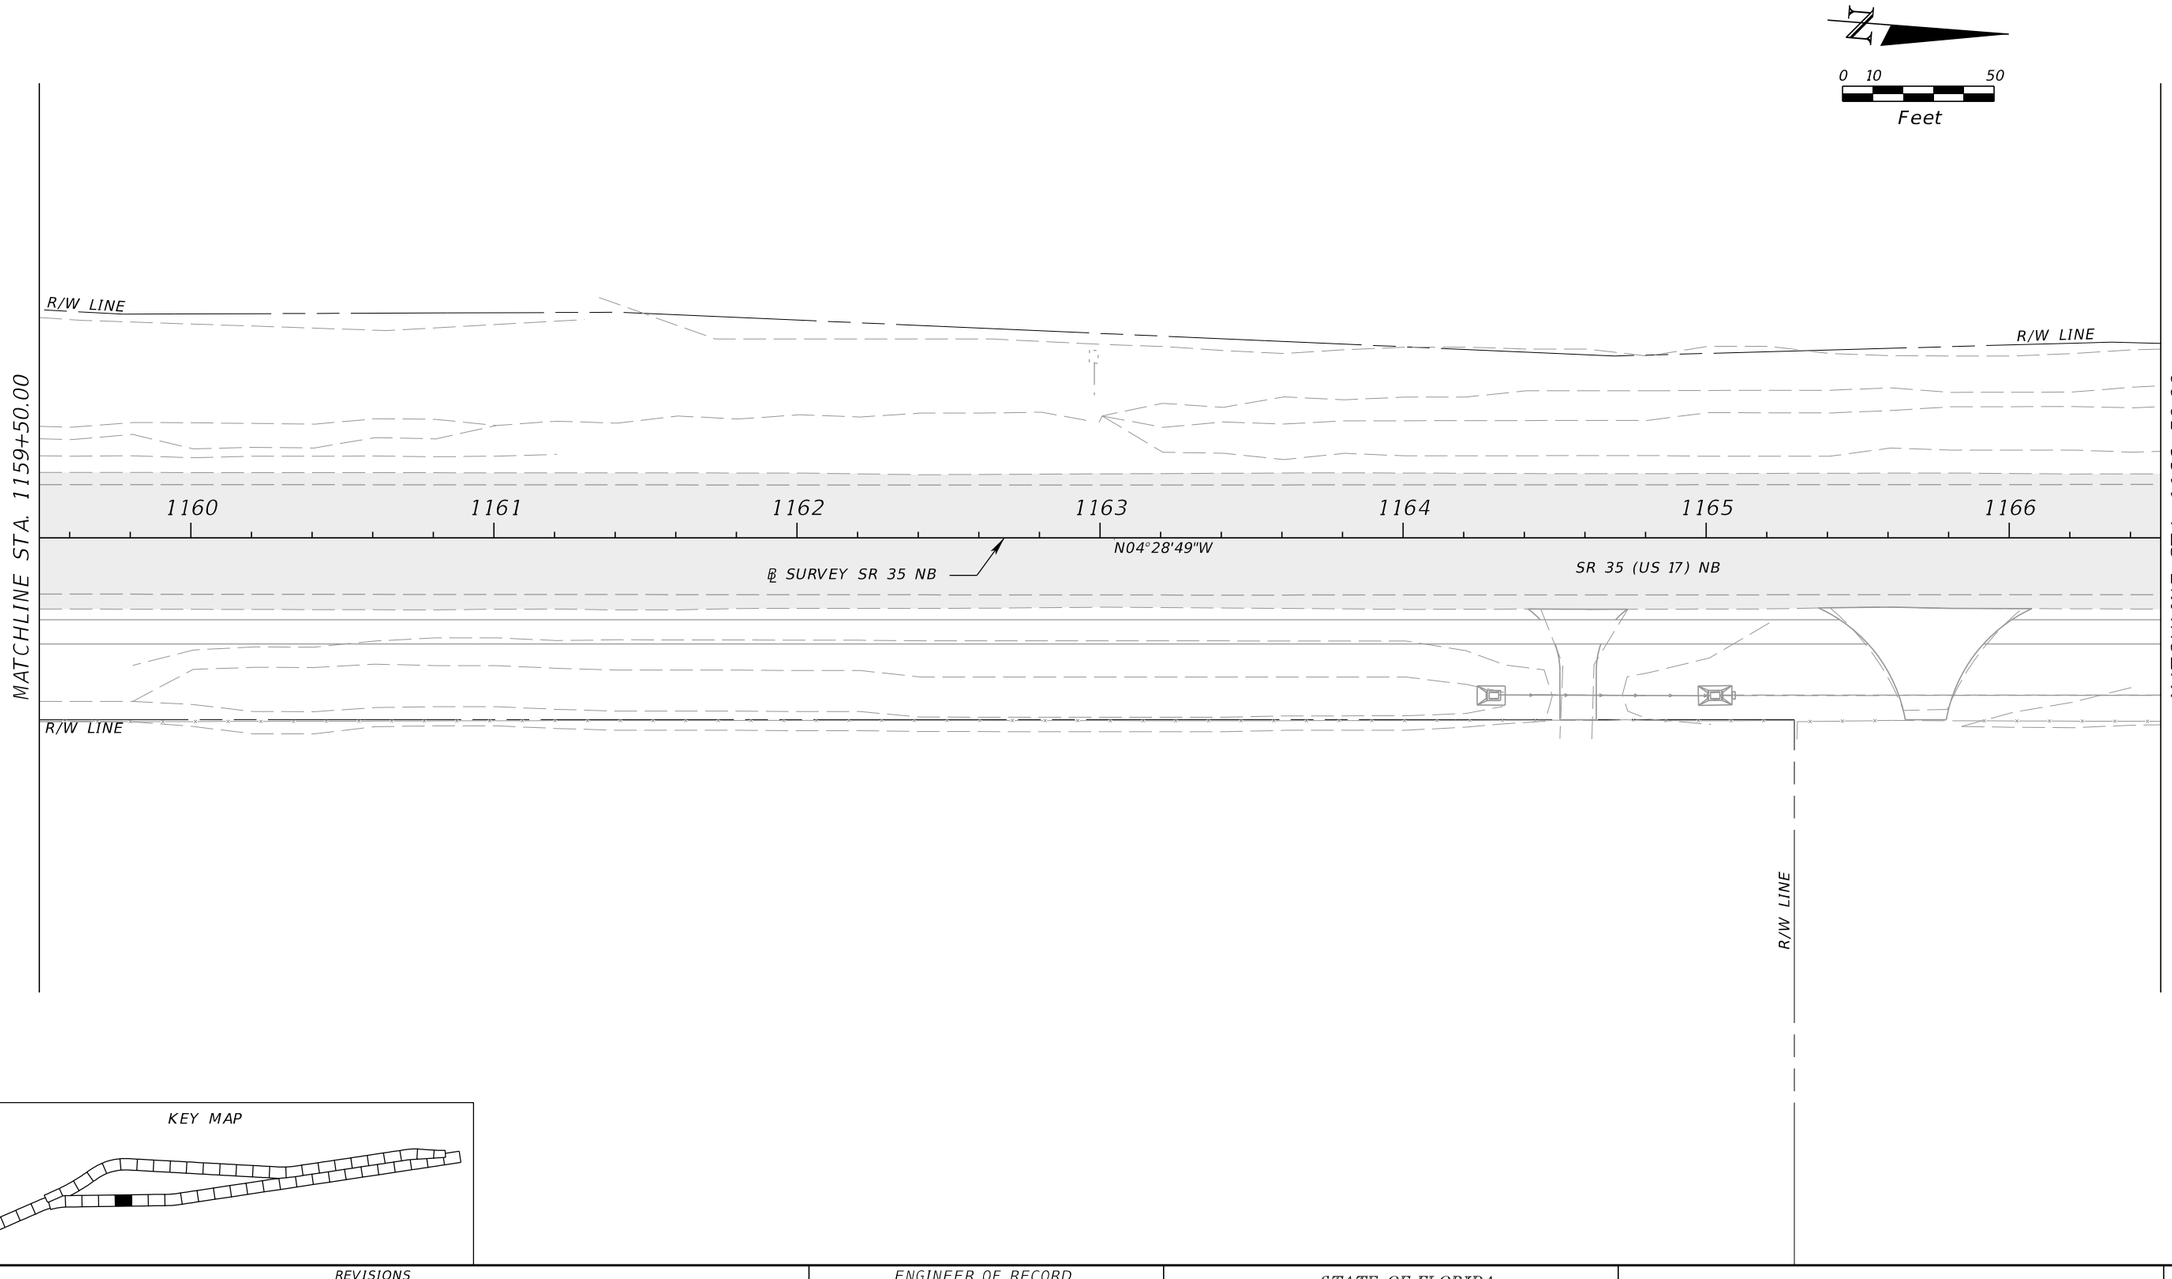

KEY MAP

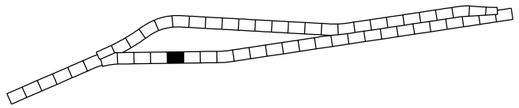

REVISIONS			
DATE	DESCRIPTION	DATE	DESCRIPTION

ENGINEER OF RECORD

CODY BAYER, P.E.
LICENSE NUMBER: 90812
DRMP, INC.
941 LAKE BALDWIN LANE
ORLANDO, FL 32814


STATE OF FLORIDA
DEPARTMENT OF TRANSPORTATION

ROAD NO.	COUNTY	FINANCIAL PROJECT ID
SR 35	HARDEE	446205-1-52-01


UTILITY ADJUSTMENTS (11)

SHEET NO.

THE OFFICIAL RECORD OF THIS SHEET IS THE ELECTRONIC FILE DIGITALLY SIGNED AND SEALED UNDER RULE 61G15-23.004, F.A.C.

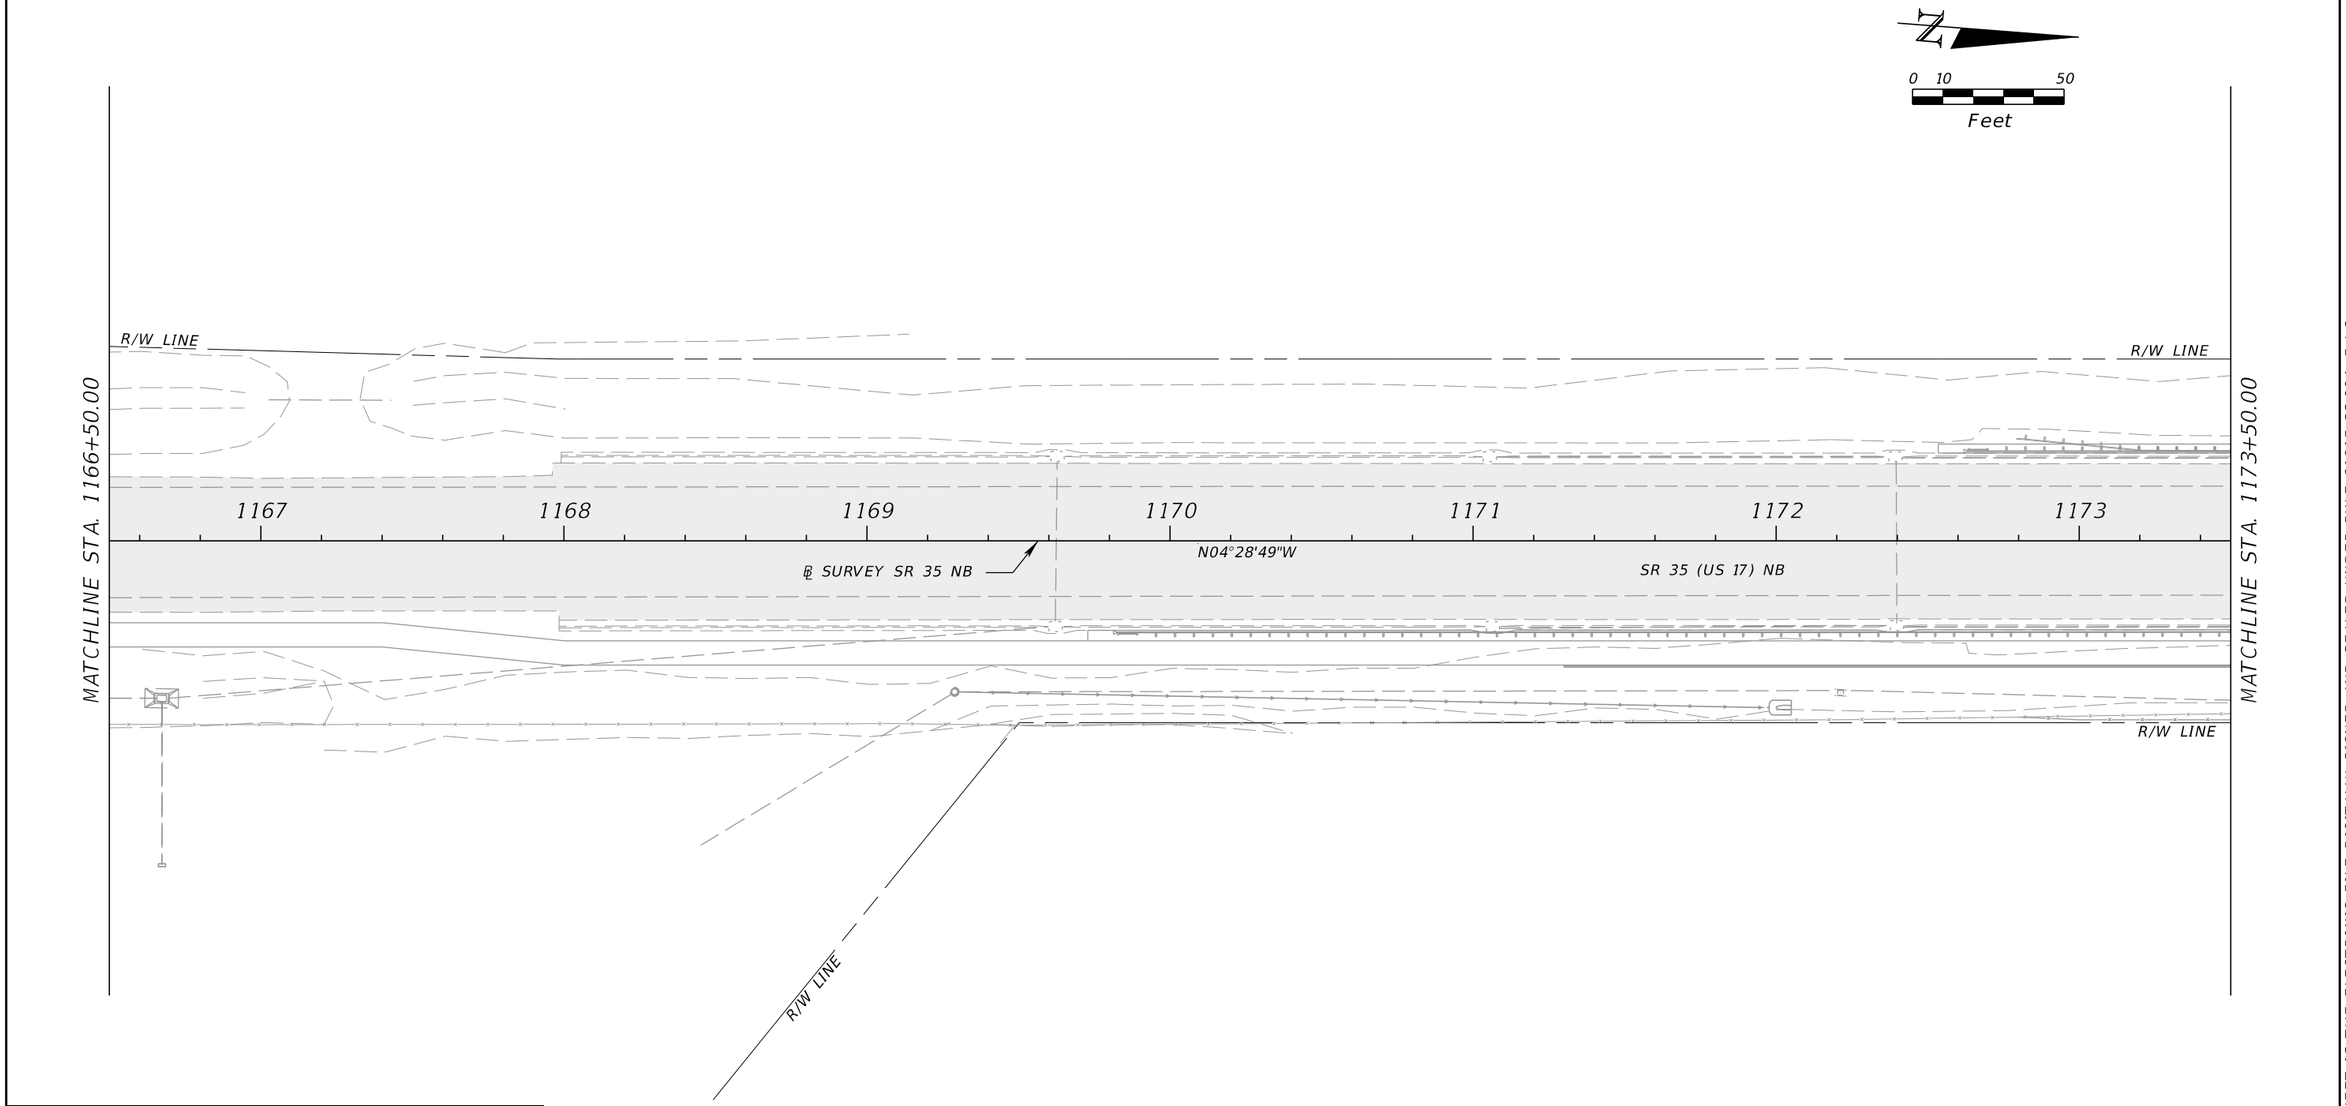

KEY MAP

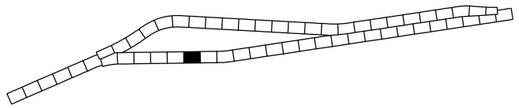

REVISIONS			
DATE	DESCRIPTION	DATE	DESCRIPTION

ENGINEER OF RECORD

CODY BAYER, P.E.
LICENSE NUMBER: 90812
DRMP, INC.
941 LAKE BALDWIN LANE
ORLANDO, FL 32814


STATE OF FLORIDA
DEPARTMENT OF TRANSPORTATION

ROAD NO.	COUNTY	FINANCIAL PROJECT ID
SR 35	HARDEE	446205-1-52-01


UTILITY ADJUSTMENTS (12)

SHEET NO.

THE OFFICIAL RECORD OF THIS SHEET IS THE ELECTRONIC FILE DIGITALLY SIGNED AND SEALED UNDER RULE 61G15-23.004, F.A.C.

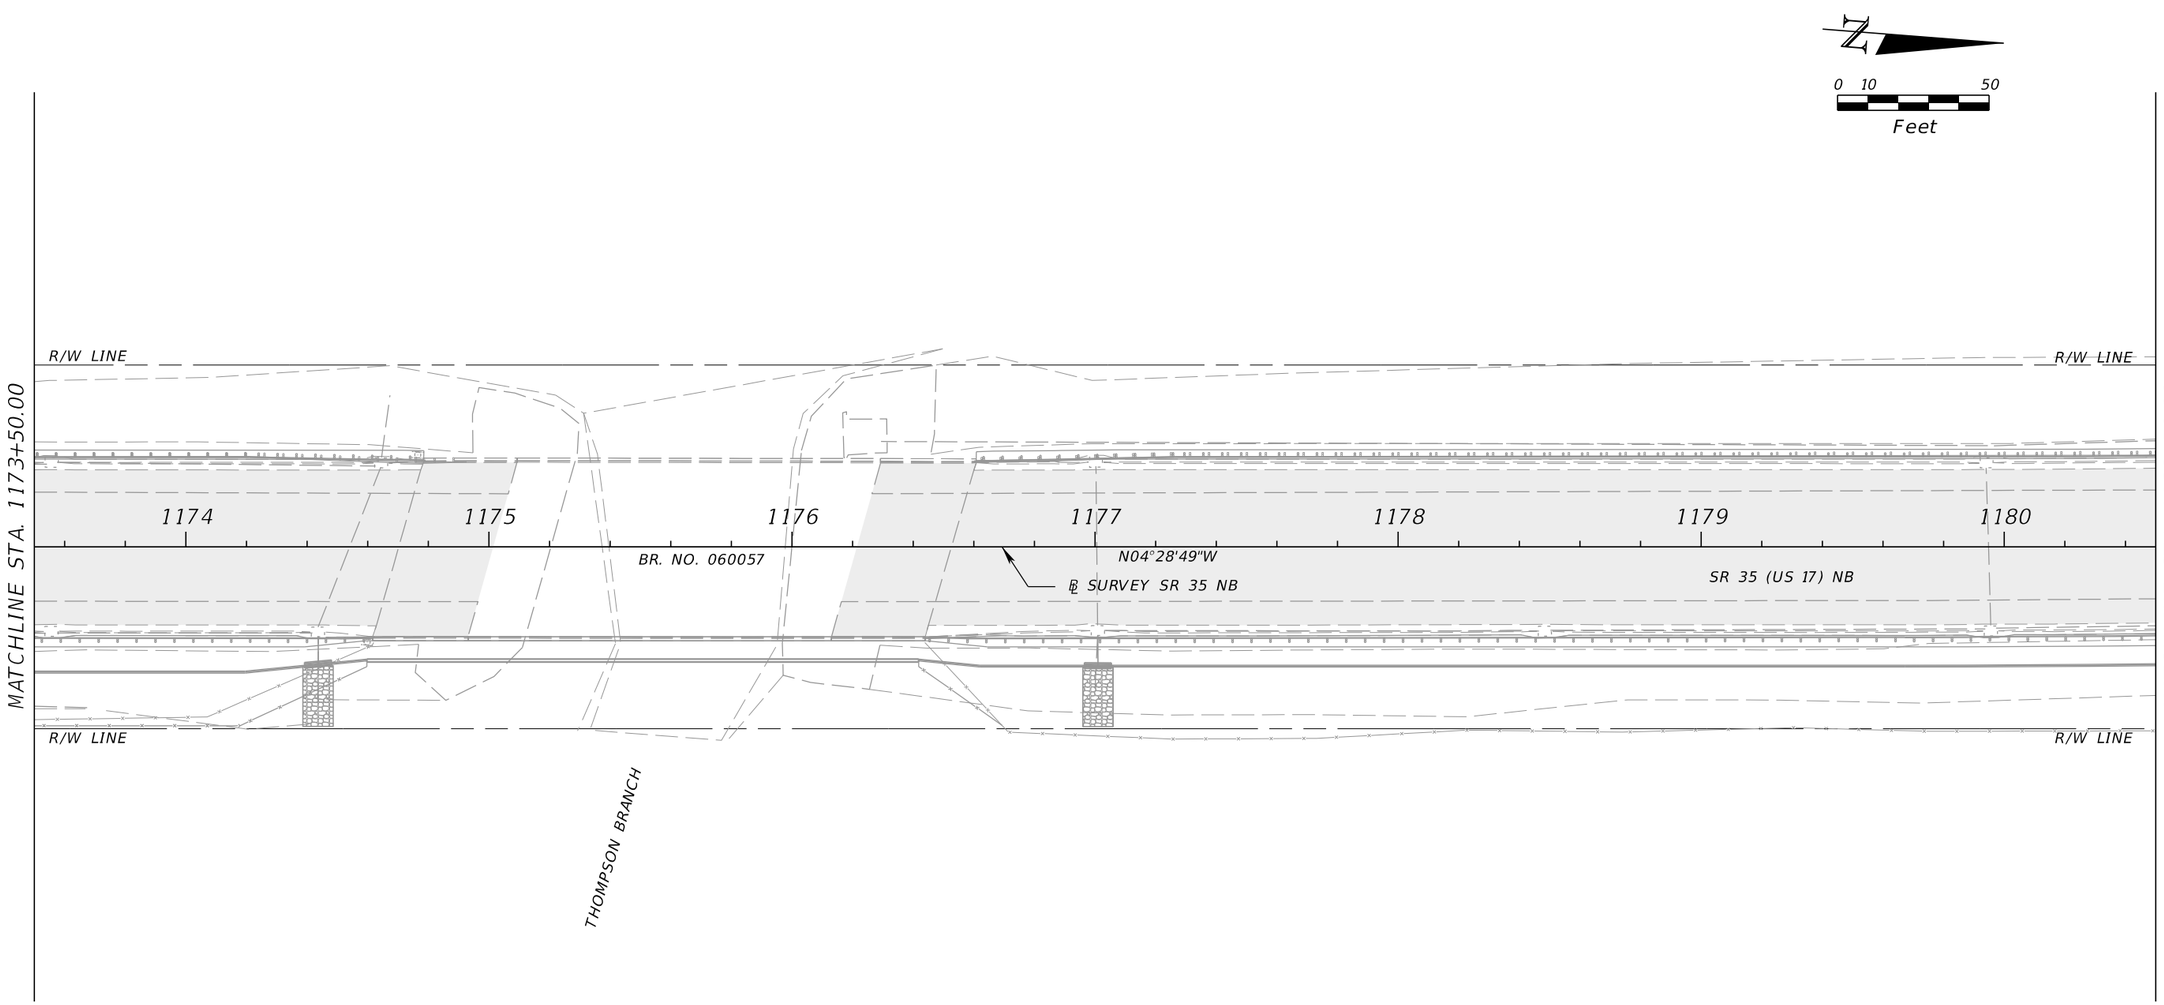

KEY MAP

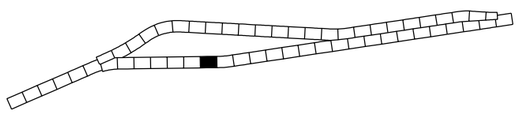

REVISIONS			
DATE	DESCRIPTION	DATE	DESCRIPTION

ENGINEER OF RECORD

CODY BAYER, P.E.
LICENSE NUMBER: 90812
DRMP, INC.
941 LAKE BALDWIN LANE
ORLANDO, FL 32814

STATE OF FLORIDA
DEPARTMENT OF TRANSPORTATION

ROAD NO.	COUNTY	FINANCIAL PROJECT ID
SR 35	HARDEE	446205-1-52-01

UTILITY ADJUSTMENTS (13)

SHEET NO.

THE OFFICIAL RECORD OF THIS SHEET IS THE ELECTRONIC FILE DIGITALLY SIGNED AND SEALED UNDER RULE 61G15-23.004, F.A.C.

c:\pw_working\drmp01\d0103394\UTADRD01.dgn : SR 35 - PLAN 13 [SHEET]
CKramer 3/30/2026 2:00:15 PM

N

0 10 50
Feet

MATCHLINE STA. 1180+50.00

R/W LINE

1181 1182 1183 1184 1185 1186 1187

N04°28'49"W

PC STA. +86.99

℄ SURVEY SR 35 NB

PT STA. +73.39

N12°12'29"W

SR 35 (US 17) NB

MATCHLINE STA. 1187+50.00

R/W LINE

R/W LINE

R/W LINE

R/W LINE

R/W LINE

6 BT / CENTURY LINK


BT(D)

BT(D)

R/W LINE

CURVE DATA CURVE NB-2
PI STA. = 1183+80.48
Δ = 07°43'40" (LT)
D = 02°00'00"
T = 193.49
L = 386.40
R = 2,864.79
PC STA. = 1181+86.99
PT STA. = 1185+73.39
e = MATCH EXIST.

KEY MAP

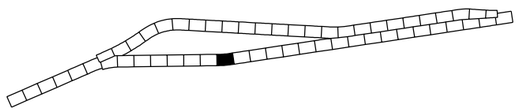

REVISIONS			
DATE	DESCRIPTION	DATE	DESCRIPTION

ENGINEER OF RECORD

CODY BAYER, P.E.
LICENSE NUMBER: 90812
DRMP, INC.
941 LAKE BALDWIN LANE
ORLANDO, FL 32814


STATE OF FLORIDA
DEPARTMENT OF TRANSPORTATION

ROAD NO.	COUNTY	FINANCIAL PROJECT ID
SR 35	HARDEE	446205-1-52-01

UTILITY ADJUSTMENTS (14)

SHEET NO.

THE OFFICIAL RECORD OF THIS SHEET IS THE ELECTRONIC FILE DIGITALLY SIGNED AND SEALED UNDER RULE 61G15-23.004, F.A.C.

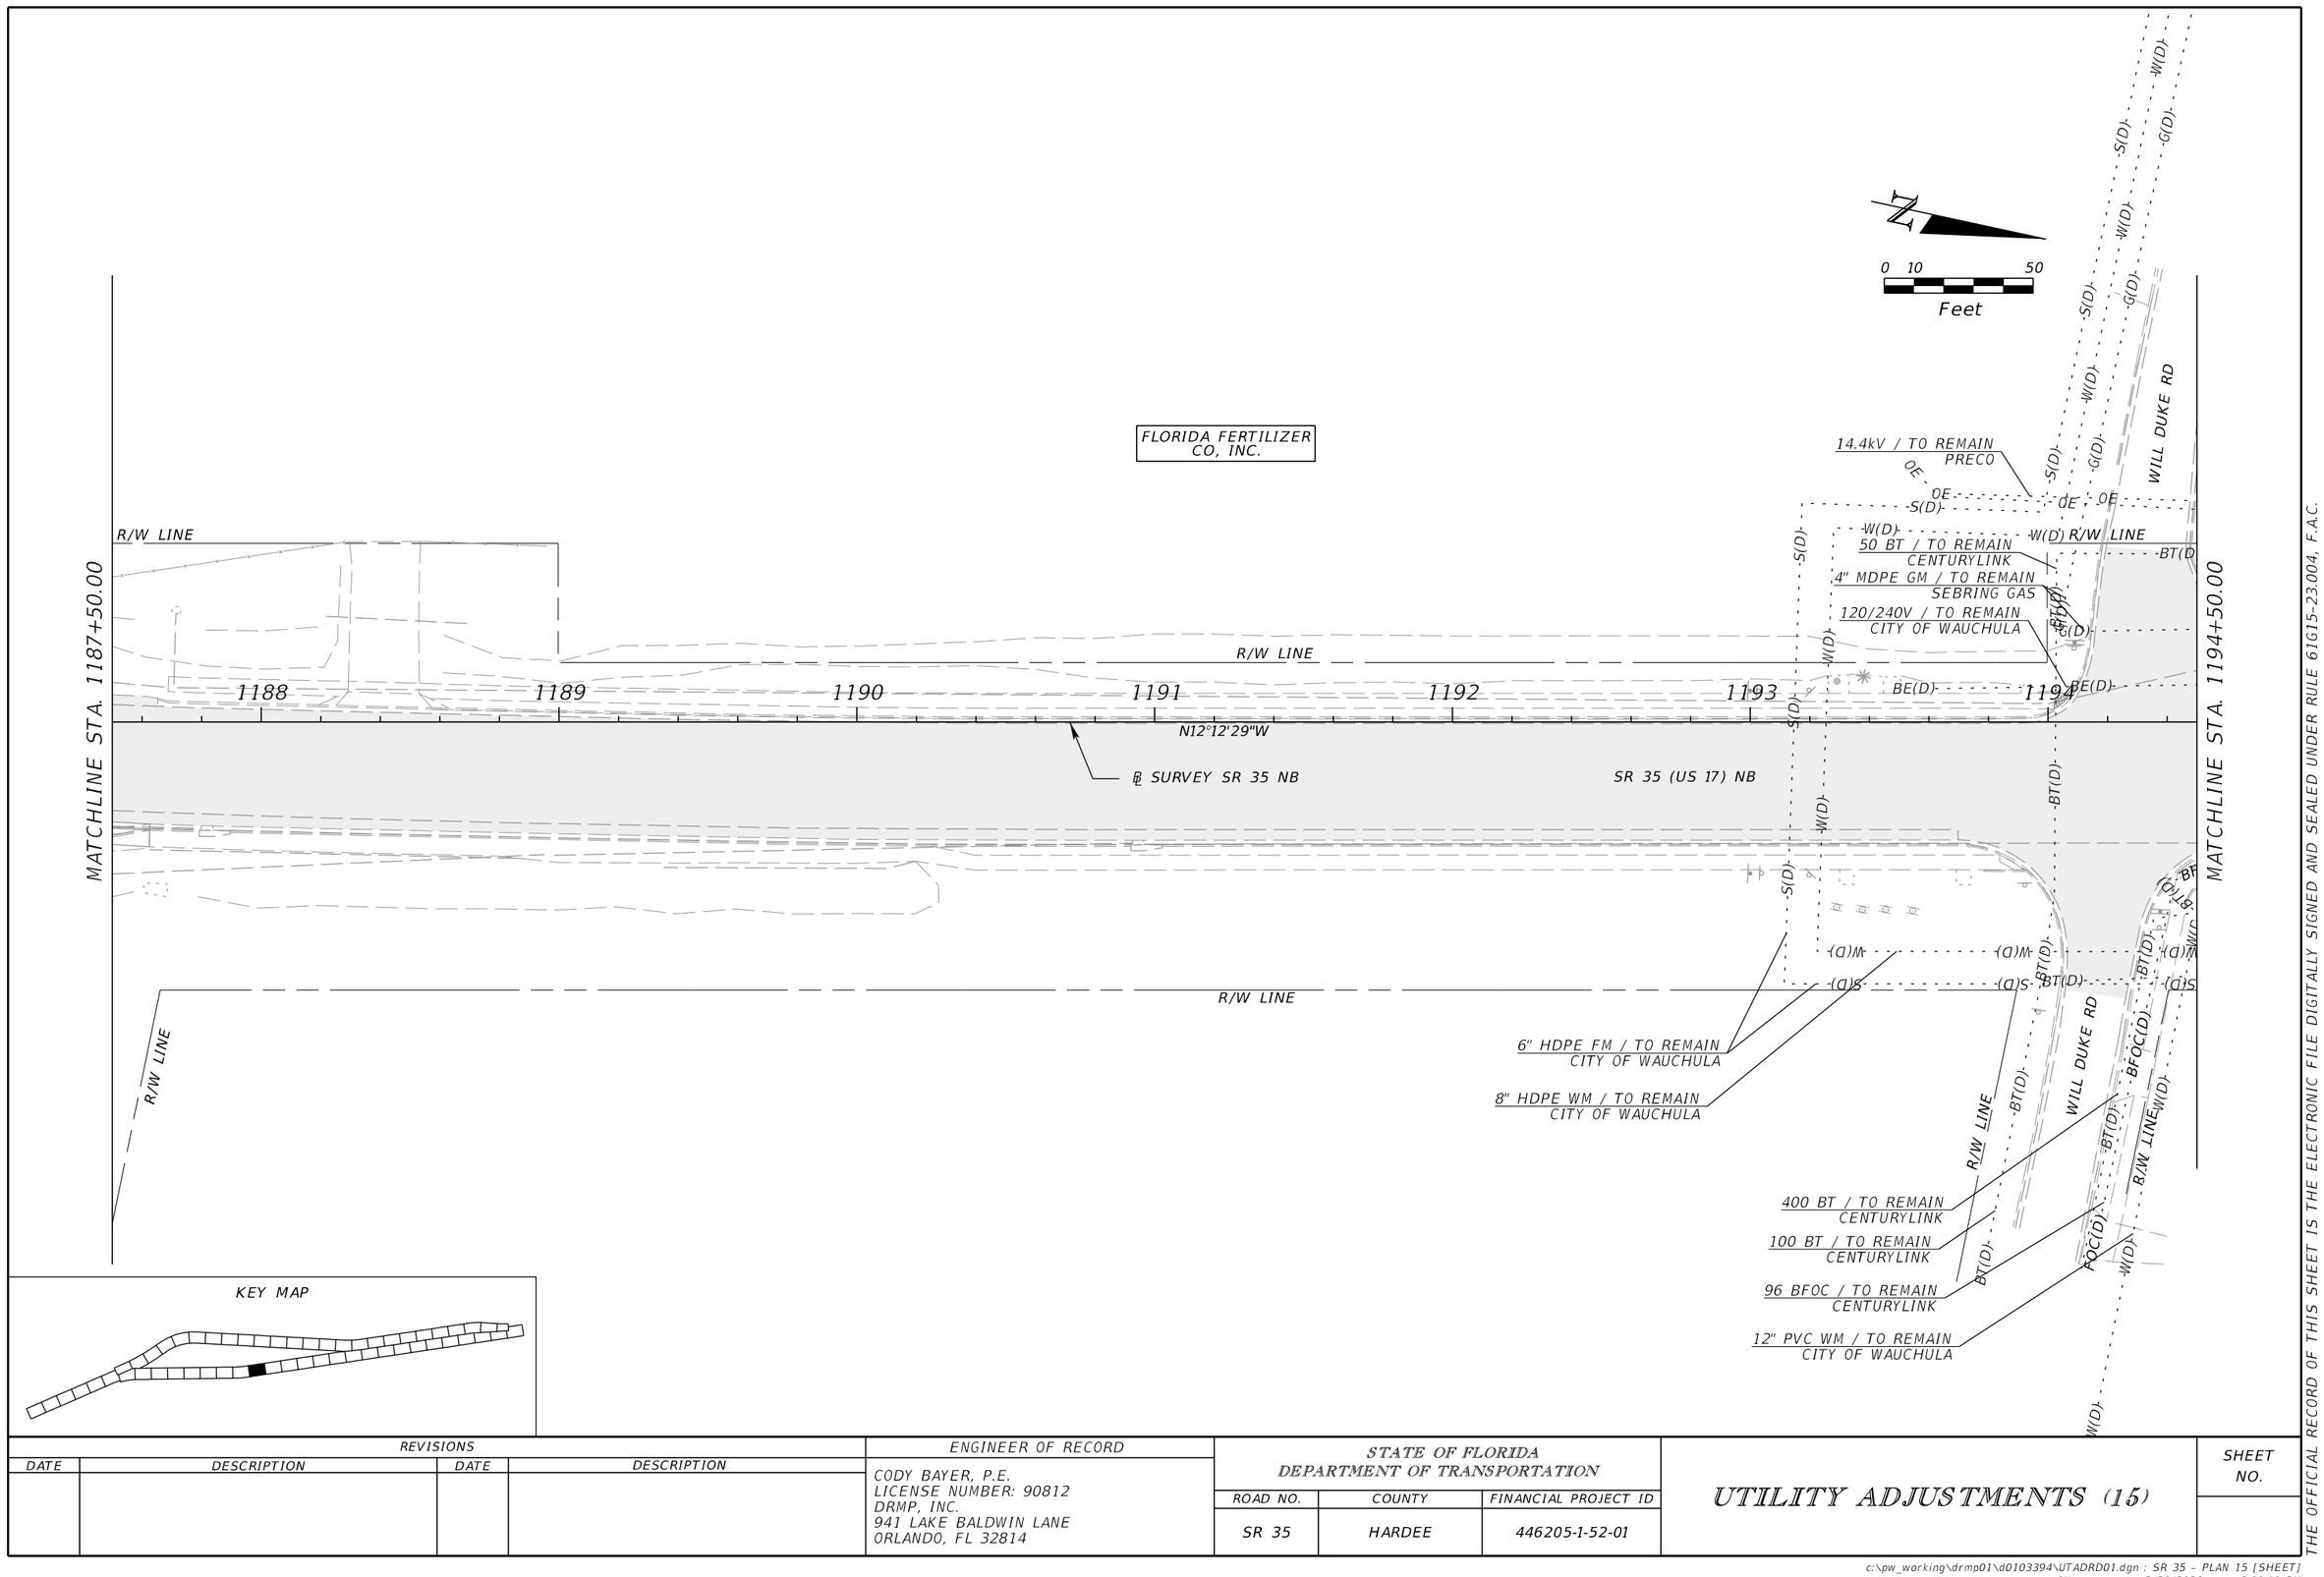

REVISIONS			
DATE	DESCRIPTION	DATE	DESCRIPTION

ENGINEER OF RECORD

CODY BAYER, P.E.
LICENSE NUMBER: 90812
DRMP, INC.
941 LAKE BALDWIN LANE
ORLANDO, FL 32814

STATE OF FLORIDA
DEPARTMENT OF TRANSPORTATION

ROAD NO.	COUNTY	FINANCIAL PROJECT ID
SR 35	HARDEE	446205-1-52-01

UTILITY ADJUSTMENTS (15)

SHEET NO.

THE OFFICIAL RECORD OF THIS SHEET IS THE ELECTRONIC FILE DIGITALLY SIGNED AND SEALED UNDER RULE 61G15-23.004, F.A.C.

c:\pw_working\drmp01\d0103394\UTADRD01.dgn : SR 35 - PLAN 15 [SHEET]
CKramer 3/30/2026 2:00:19 PM

N

0 10 50
Feet

MATCHLINE STA. 1194+50.00

400 BT / TO REMAIN
CENTURYLINK

96 BFOC / TO REMAIN
CENTURYLINK

120/240V / TO REMAIN
CITY OF WAUCHULA

4" MDPE GM / TO REMAIN
SEBRING GAS

14.4kV / TO REMAIN
PRECO

R/W LINE

1195 1196 1197 1198 1199 1200 1201

N12°12'29"W

℄ SURVEY SR 35 NB

SR 35 (US 17) NB

14.4kV / PRECO

120/240V / TO REMAIN
CITY OF WAUCHULA

6" PVC FM / TO REMAIN
CITY OF WAUCHULA

8" PVC WM / TO REMAIN
CITY OF WAUCHULA

12" PVC WM / TO REMAIN
CITY OF WAUCHULA

MATCHLINE STA. 1201+50.00

KEY MAP

REVISIONS			
DATE	DESCRIPTION	DATE	DESCRIPTION

ENGINEER OF RECORD

CODY BAYER, P.E.
LICENSE NUMBER: 90812
DRMP, INC.
941 LAKE BALDWIN LANE
ORLANDO, FL 32814

STATE OF FLORIDA
DEPARTMENT OF TRANSPORTATION


ROAD NO.	COUNTY	FINANCIAL PROJECT ID
SR 35	HARDEE	446205-1-52-01

UTILITY ADJUSTMENTS (16)


SHEET NO.

THE OFFICIAL RECORD OF THIS SHEET IS THE ELECTRONIC FILE DIGITALLY SIGNED AND SEALED UNDER RULE 61G15-23.004, F.A.C.

c:\pw_working\drmp01\d0103394\UTADRD01_working.dgn : SR 35 - PLAN 16 [SHEET]
CKramer 3/30/2026 2:00:21 PM

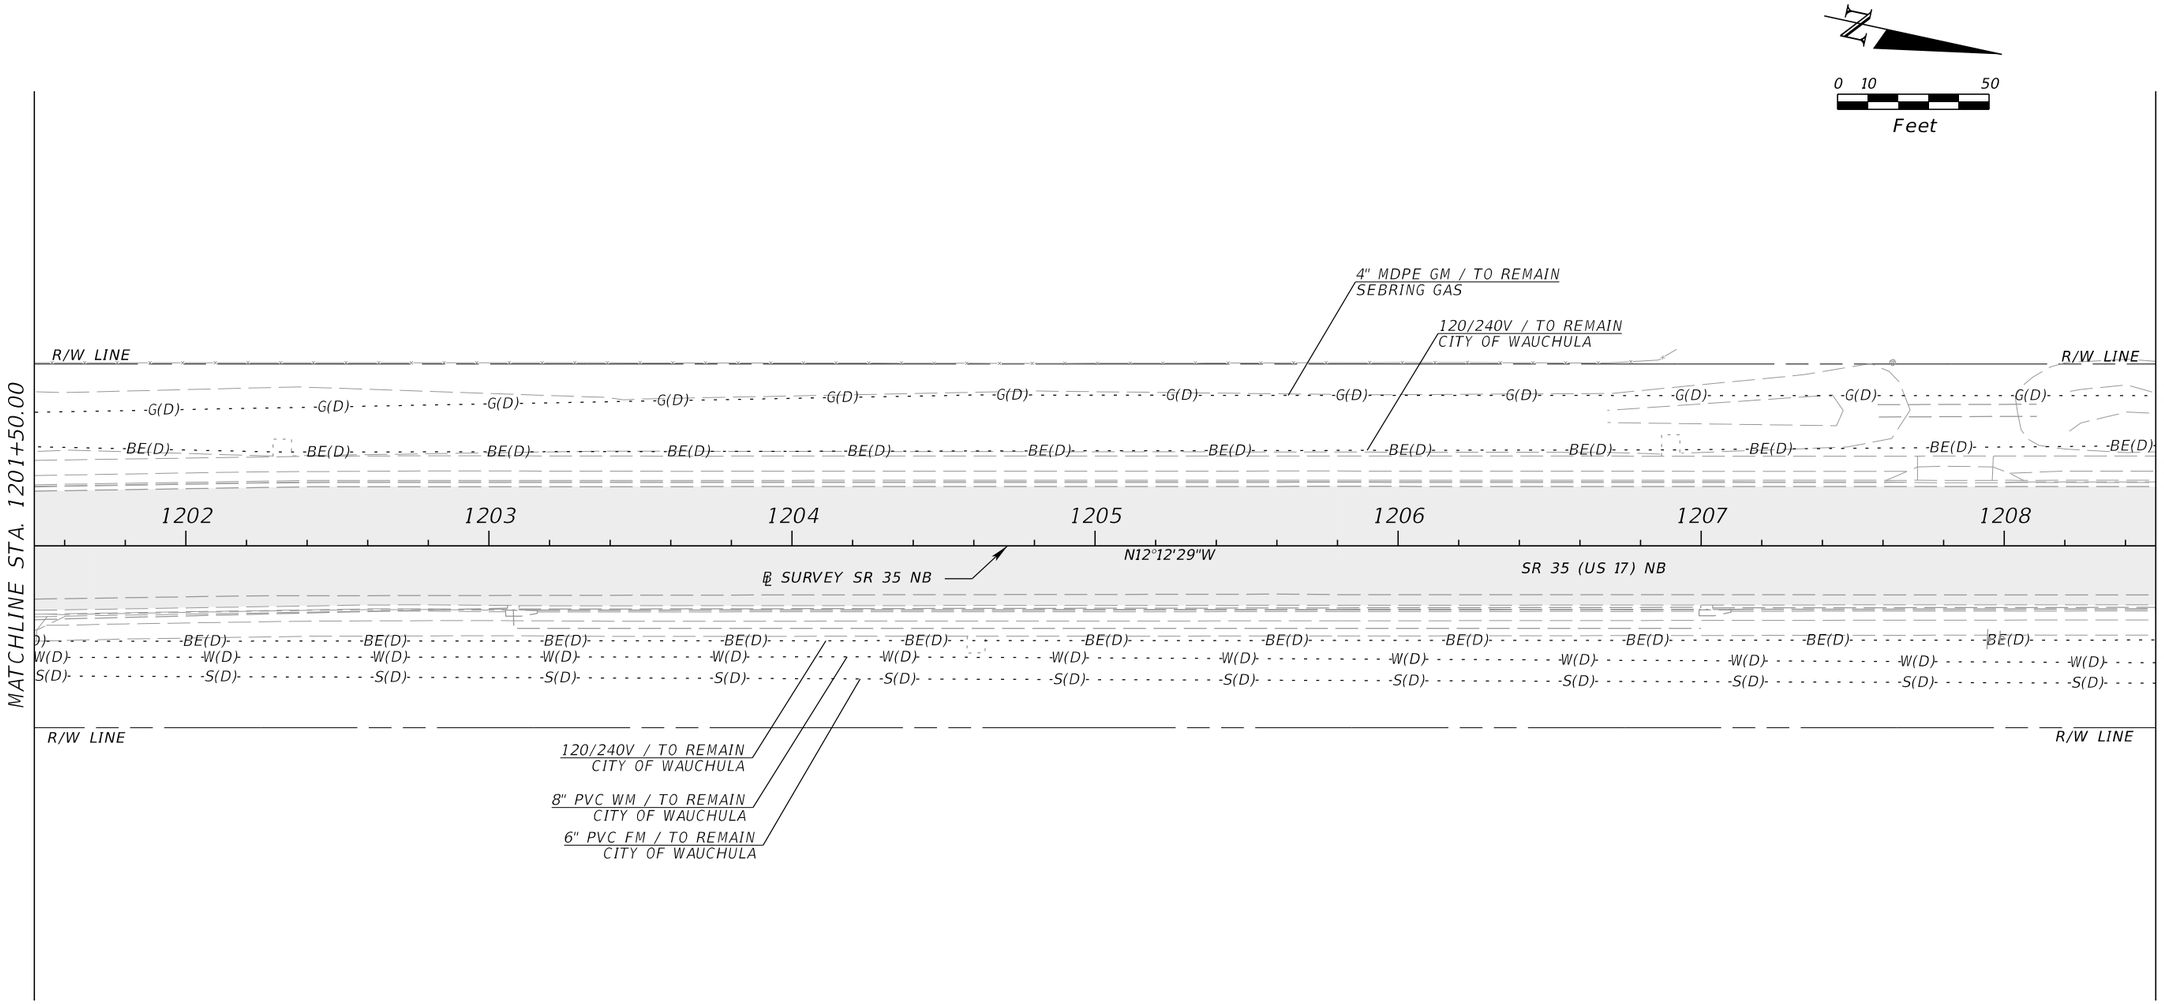

KEY MAP

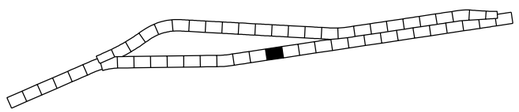

REVISIONS			
DATE	DESCRIPTION	DATE	DESCRIPTION

ENGINEER OF RECORD

CODY BAYER, P.E.
LICENSE NUMBER: 90812
DRMP, INC.
941 LAKE BALDWIN LANE
ORLANDO, FL 32814

STATE OF FLORIDA
DEPARTMENT OF TRANSPORTATION


ROAD NO.	COUNTY	FINANCIAL PROJECT ID
SR 35	HARDEE	446205-1-52-01

UTILITY ADJUSTMENTS (17)


SHEET NO.

THE OFFICIAL RECORD OF THIS SHEET IS THE ELECTRONIC FILE DIGITALLY SIGNED AND SEALED UNDER RULE 61G15-23.004, F.A.C.

c:\pw_working\drmp01\d0103394\UTADRD01.dgn : SR 35 - PLAN 17 [SHEET]
CKramer 3/30/2026 2:00:23 PM

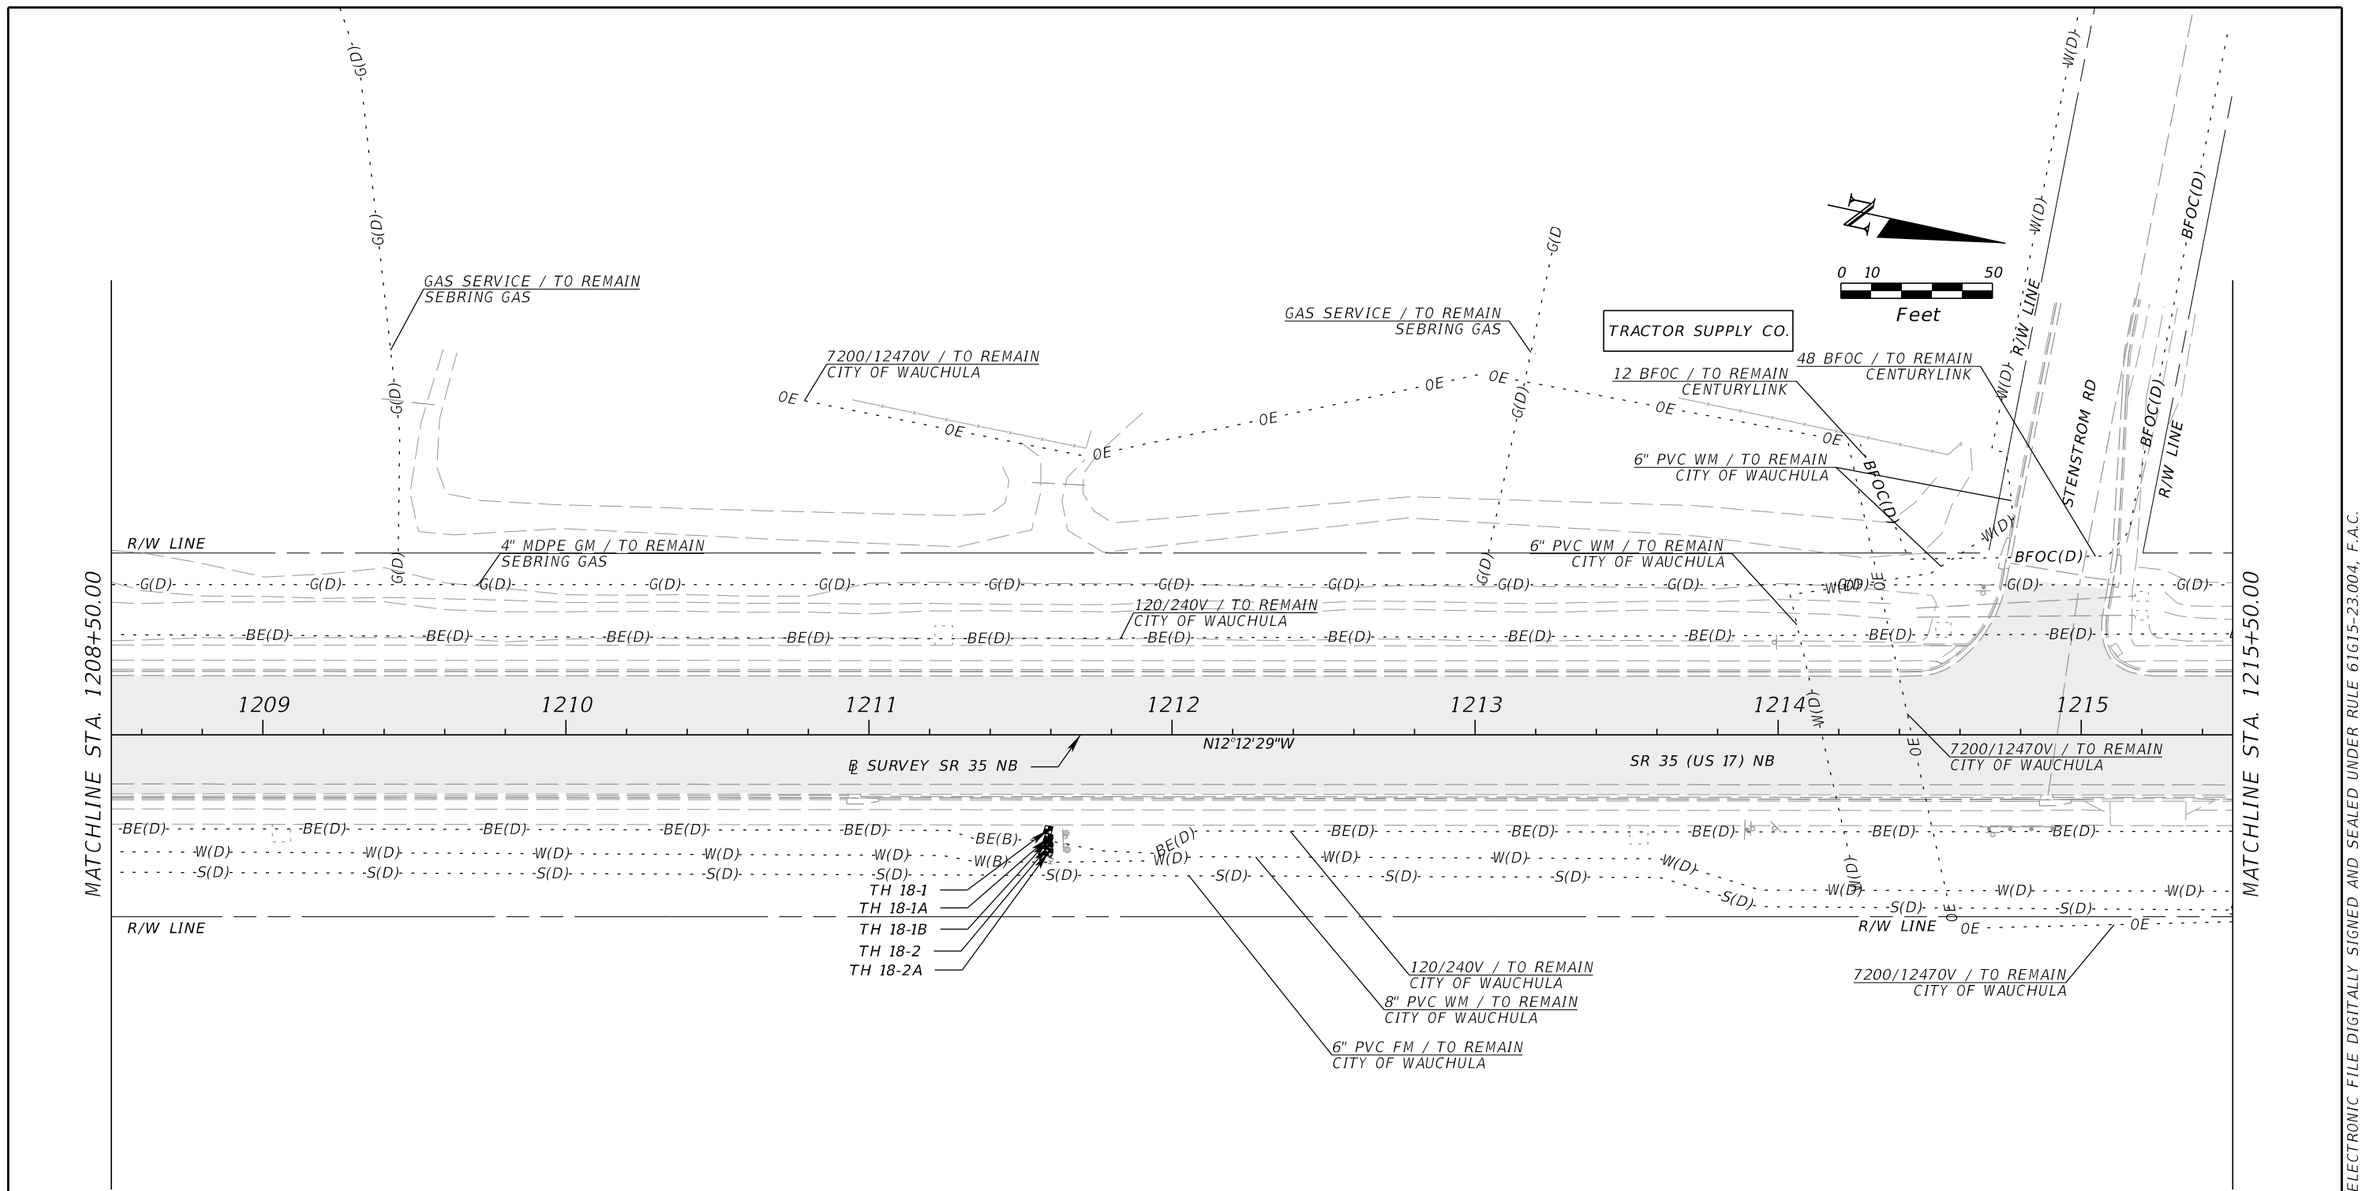

KEY MAP

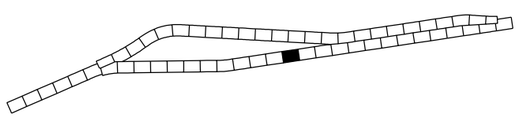

REVISIONS			
DATE	DESCRIPTION	DATE	DESCRIPTION

ENGINEER OF RECORD

CODY BAYER, P.E.
LICENSE NUMBER: 90812
DRMP, INC.
941 LAKE BALDWIN LANE
ORLANDO, FL 32814

STATE OF FLORIDA
DEPARTMENT OF TRANSPORTATION


ROAD NO.	COUNTY	FINANCIAL PROJECT ID
SR 35	HARDEE	446205-1-52-01

UTILITY ADJUSTMENTS (18)


SHEET NO.

THE OFFICIAL RECORD OF THIS SHEET IS THE ELECTRONIC FILE DIGITALLY SIGNED AND SEALED UNDER RULE 61G15-23.004, F.A.C.

c:\pw_working\drmp01\d0103394\UTADRD01.dgn : SR 35 - PLAN 18 [SHEET]
CKramer 3/30/2026 2:00:26 PM

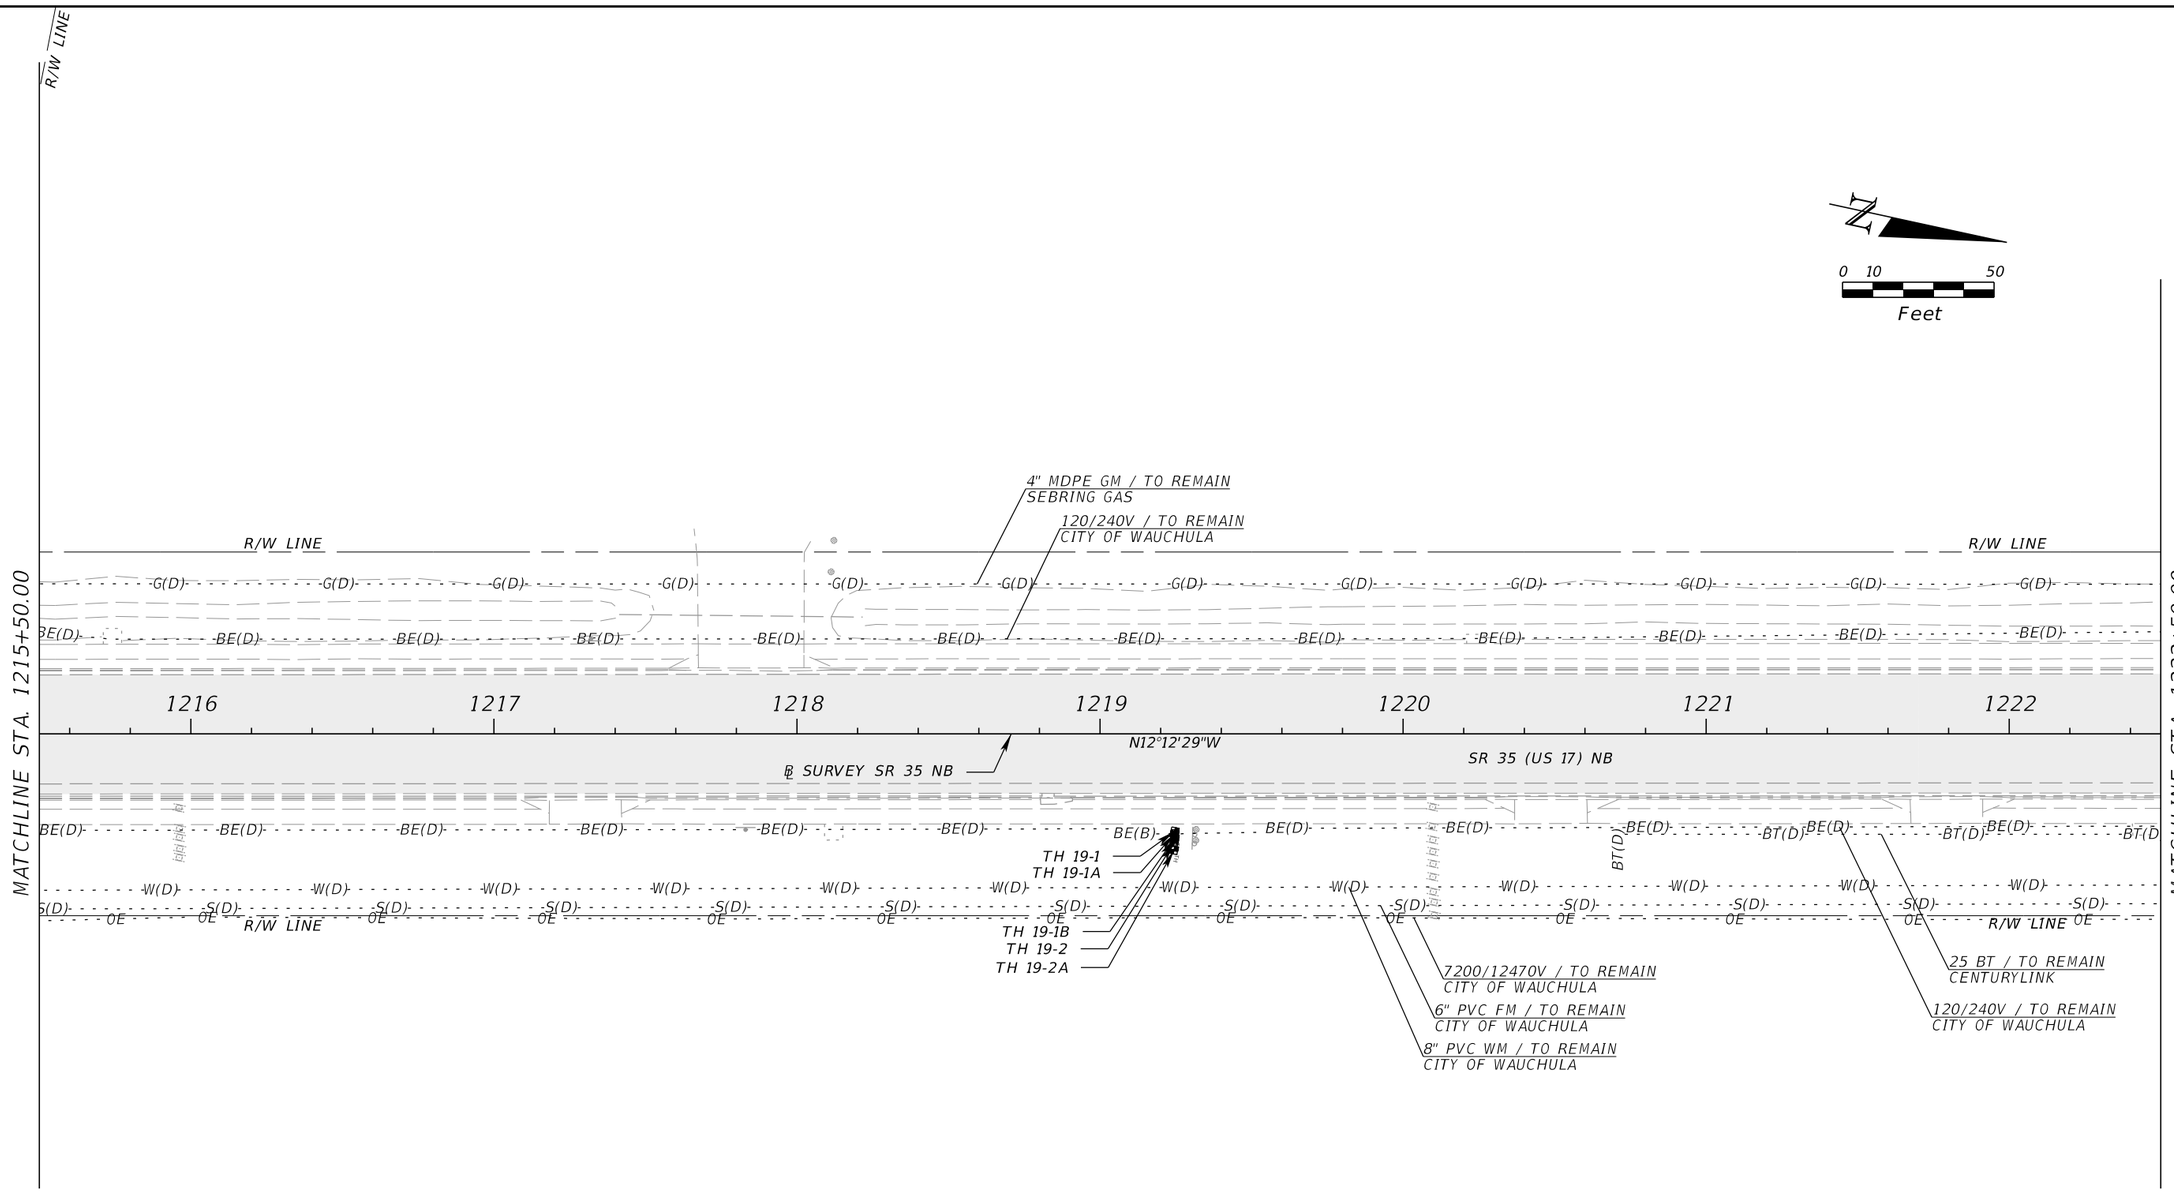

KEY MAP

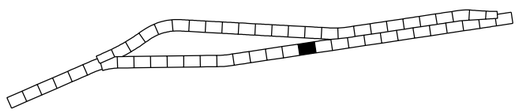

REVISIONS			
DATE	DESCRIPTION	DATE	DESCRIPTION

ENGINEER OF RECORD

CODY BAYER, P.E.
LICENSE NUMBER: 90812
DRMP, INC.
941 LAKE BALDWIN LANE
ORLANDO, FL 32814

STATE OF FLORIDA
DEPARTMENT OF TRANSPORTATION

ROAD NO.	COUNTY	FINANCIAL PROJECT ID
SR 35	HARDEE	446205-1-52-01

UTILITY ADJUSTMENTS (19)

SHEET NO.

THE OFFICIAL RECORD OF THIS SHEET IS THE ELECTRONIC FILE DIGITALLY SIGNED AND SEALED UNDER RULE 61G15-23.004, F.A.C.

c:\pw_working\drmp01\d0103394\UTADRD01.dgn : SR 35 - PLAN 19 [SHEET]
CKramer 3/30/2026 2:00:29 PM

MCDONALD'S

N

0 10 50
Feet

100BT / TO REMAIN
CENTURYLINK

144BFOC / TO REMAIN
CENTURYLINK

2" MDPE GM / TO REMAIN
SEBRING GAS

BFOC / TO REMAIN
FDOT

4" MDPE GM / TO REMAIN
SEBRING GAS

7200/12470V / TO REMAIN
CITY OF WAUCHULA

120/240V / TO REMAIN
CITY OF WAUCHULA

R/W LINE

SIMS RD

CARLTON ST

BFOC / FDOT

MATCHLINE STA. 1222+50.00

MATCHLINE STA. 1229+50.00

1223 1224 1225 1226 1227 1228 1229

℄ SURVEY SR 35 NB

N12°12'29"W

SR 35 (US 17) NB

25 BT / TO REMAIN
CENTURYLINK

6" PVC FM / TO REMAIN
CITY OF WAUCHULA

8" PVC WM / TO REMAIN
CITY OF WAUCHULA

120/240V / TO REMAIN
CITY OF WAUCHULA

7200/12470V / TO REMAIN
CITY OF WAUCHULA

144 BFOC / TO REMAIN
CENTURYLINK

100 BT / TO REMAIN
CENTURYLINK

120/240V / TO REMAIN
CITY OF WAUCHULA

100 BT / TO REMAIN
CENTURYLINK

96 BFOC / TO REMAIN
CENTURYLINK

7200/12470V / TO REMAIN
CITY OF WAUCHULA

7200/12470V / TO REMAIN
CITY OF WAUCHULA

KEY MAP

REVISIONS			
DATE	DESCRIPTION	DATE	DESCRIPTION

ENGINEER OF RECORD

CODY BAYER, P.E.
LICENSE NUMBER: 90812
DRMP, INC.
941 LAKE BALDWIN LANE
ORLANDO, FL 32814

STATE OF FLORIDA
DEPARTMENT OF TRANSPORTATION


ROAD NO.	COUNTY	FINANCIAL PROJECT ID
SR 35	HARDEE	446205-1-52-01

UTILITY ADJUSTMENTS (20)

SHEET NO.

THE OFFICIAL RECORD OF THIS SHEET IS THE ELECTRONIC FILE DIGITALLY SIGNED AND SEALED UNDER RULE 61G15-23.004, F.A.C.

c:\pw_working\drmp01\d0103394\UTADRD01_working.dgn : SR 35 - PLAN 20 [SHEET]
CKramer 3/30/2026 2:00:33 PM

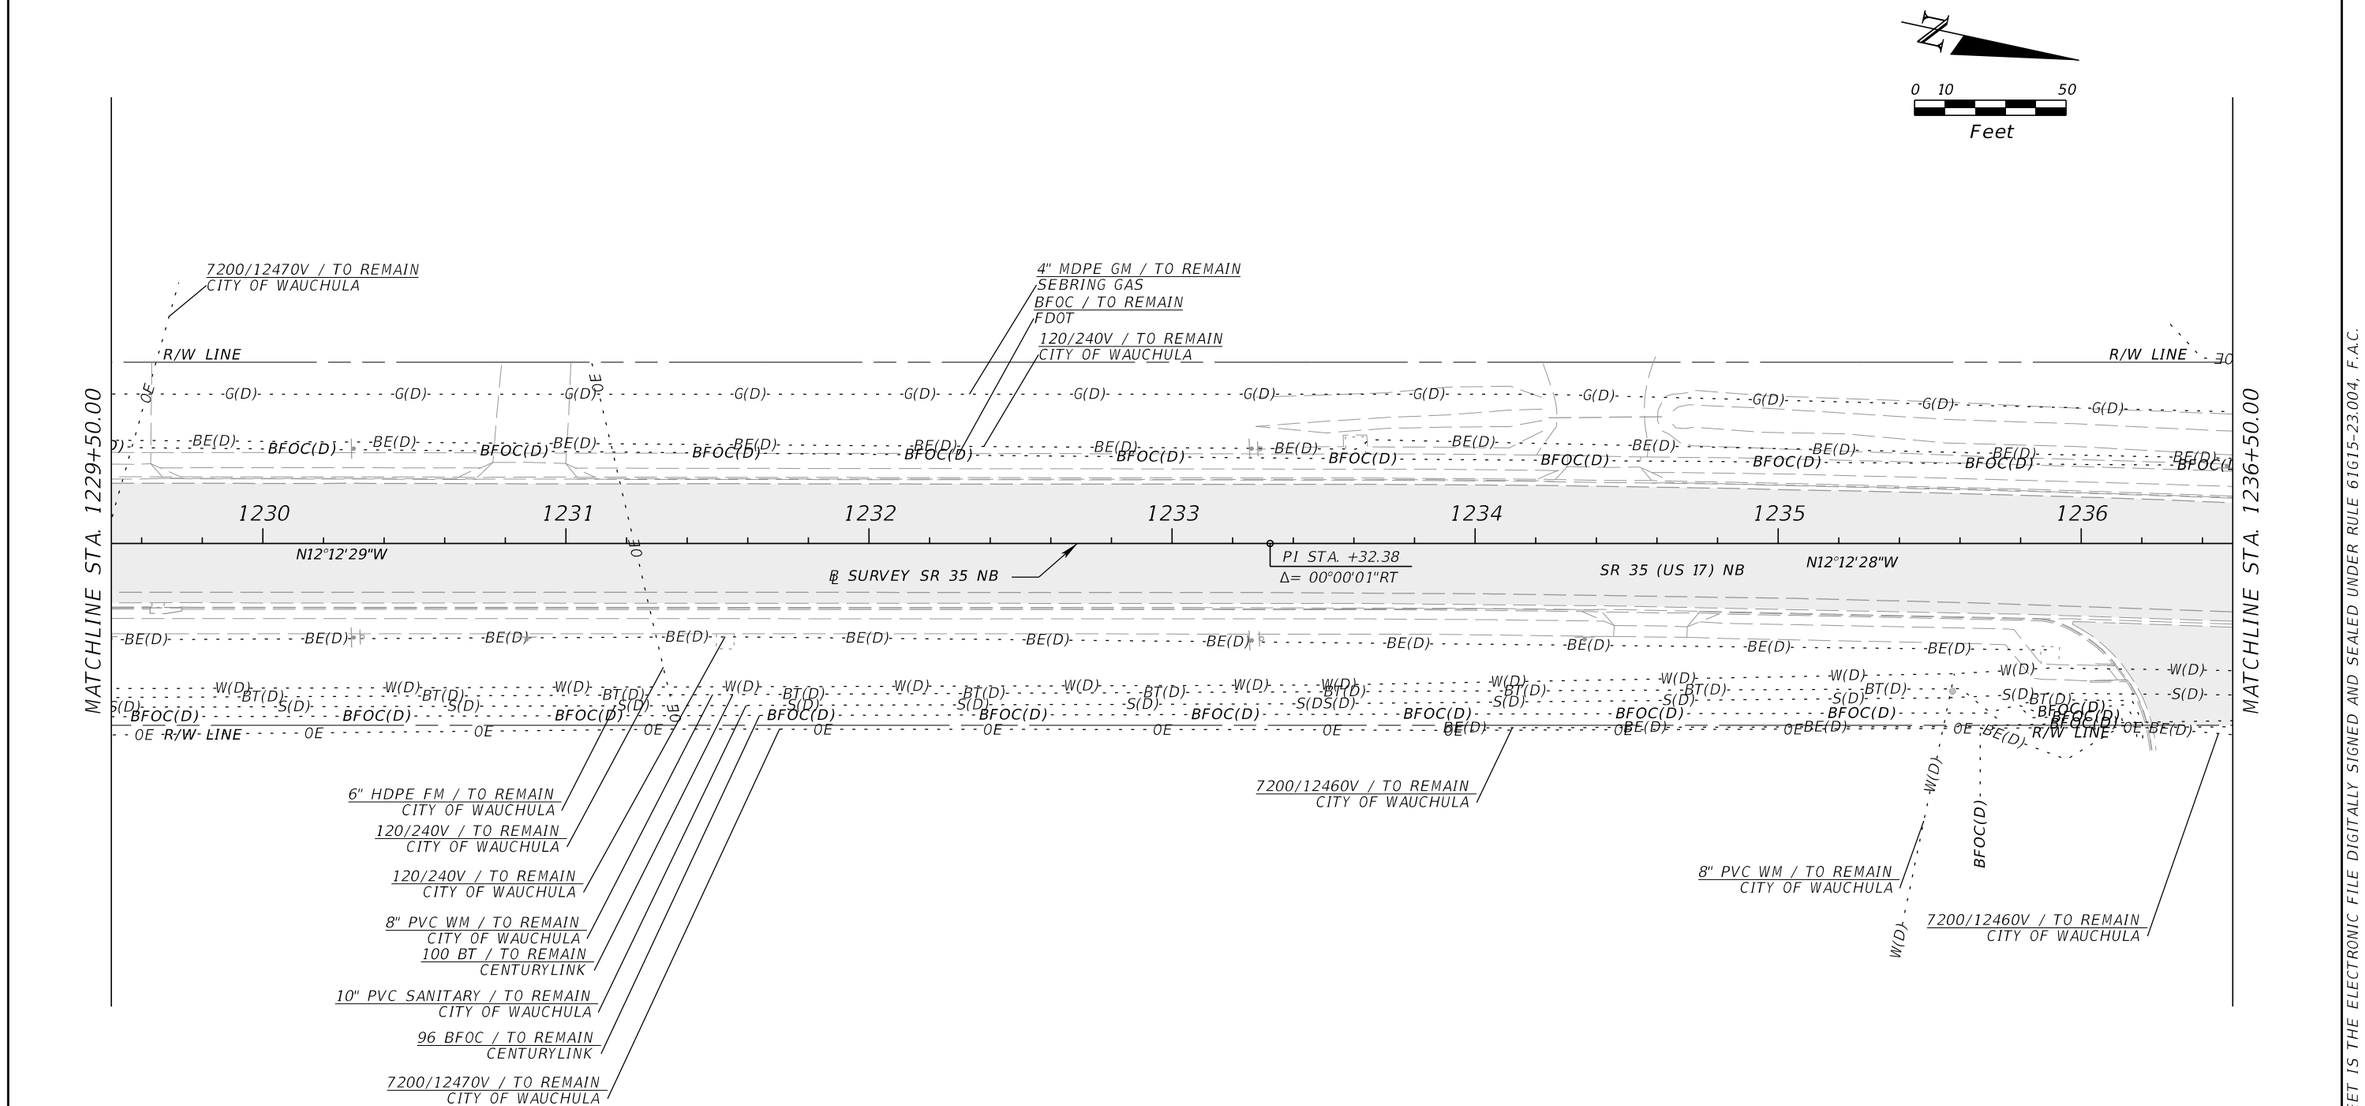

THE OFFICIAL RECORD OF THIS SHEET IS THE ELECTRONIC FILE DIGITALLY SIGNED AND SEALED UNDER RULE 61G15-23.004, F.A.C.

REVISIONS				ENGINEER OF RECORD	STATE OF FLORIDA DEPARTMENT OF TRANSPORTATION			UTILITY ADJUSTMENTS (21)	SHEET NO.
DATE	DESCRIPTION	DATE	DESCRIPTION	CODY BAYER, P.E. LICENSE NUMBER: 90812 DRMP, INC. 941 LAKE BALDWIN LANE ORLANDO, FL 32814	ROAD NO.	COUNTY	FINANCIAL PROJECT ID		
					SR 35	HARDEE	446205-1-52-01		

c:\pw_working\drmp01\d0103394\UTADRD01.dgn : SR 35 - PLAN 21 [SHEET]
CKramer 3/30/2026 2:00:36 PM

MATCHLINE STA. 1236+50.00

MATCHLINE STA. 1243+50.00

15" LINED CLAY SANITARY / CITY OF WAUCHULA

N

0 10 50

Feet

120/240V / TO REMAIN
CITY OF WAUCHULA

7200/12470V / TO REMAIN
CITY OF WAUCHULA

OFOC / TO REMAIN
COMCAST

R/W LINE

120/240V / TO REMAIN
CITY OF WAUCHULA

4" MDPE GM / TO REMAIN
SEBRING GAS

BFOC / TO REMAIN
FDOT

R/W LINE

1237 1238 1239 1240 1241 1242 1243

N12°12'28"W

℄ SURVEY SR 35 NB

SR 35 (US 17) NB

7200/12460V / TO REMAIN
CITY OF WAUCHULA

OFOC / TO REMAIN
COMCAST

BFOC / TO REMAIN
COMCAST

10" PVC SANITARY / TO REMAIN
CITY OF WAUCHULA

8" PVC WM / TO REMAIN
CITY OF WAUCHULA

7200/12460V / TO REMAIN
CITY OF WAUCHULA

R/W LINE

7200/2460V / TO REMAIN
CITY OF WAUCHULA


HELIPAD

GAS SERVICE / TO REMAIN
SEBRING GAS

15" LINED CLAY SANITARY / TO REMAIN
CITY OF WAUCHULA

ADVENT HEALTH
WAUCHULA

KEY MAP

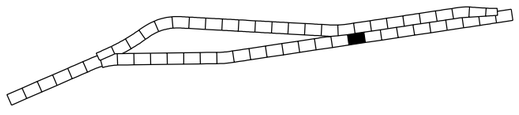

REVISIONS			
DATE	DESCRIPTION	DATE	DESCRIPTION

ENGINEER OF RECORD

CODY BAYER, P.E.
LICENSE NUMBER: 90812
DRMP, INC.
941 LAKE BALDWIN LANE
ORLANDO, FL 32814

STATE OF FLORIDA
DEPARTMENT OF TRANSPORTATION

ROAD NO.	COUNTY	FINANCIAL PROJECT ID
SR 35	HARDEE	446205-1-52-01

UTILITY ADJUSTMENTS (22)

SHEET NO.

THE OFFICIAL RECORD OF THIS SHEET IS THE ELECTRONIC FILE DIGITALLY SIGNED AND SEALED UNDER RULE 61G15-23.004, F.A.C.

c:\pw_working\drmp01\d0103394\UTADRD01_working.dgn : SR 35 - PLAN 22 [SHEET]
CKramer 3/30/2026 2:00:40 PM

0 10 50
Feet

MATCHLINE STA. 1243+50.00

MATCHLINE STA. 1250+50.00

120/240V / TO REMAIN
CITY OF WAUCHULA

120/240V / TO REMAIN
CITY OF WAUCHULA

4" MDPE GM / TO REMAIN
SEBRING GAS

BFOC / TO REMAIN
FDOT

120/240V / TO REMAIN
CITY OF WAUCHULA

OFOC / TO REMAIN
COMCAST

R/W LINE

OE

G(D)

BE(D)

BFOC(D)

1244 1245 1246 1247 1248 1249 1250

N12°12'28"W

℄ SURVEY SR 35 NB

SR 35 (US 17) NB

R/W LINE

7200/12470V / TO REMAIN
CITY OF WAUCHULA

120/240V / TO REMAIN
CITY OF WAUCHULA

8" PVC WM / TO REMAIN
CITY OF WAUCHULA

7200/12470V / TO REMAIN
CITY OF WAUCHULA

69kV / TO REMAIN
DUKE TRANSMISSION

W(D)

BT(D)

200 BT / TO REMAIN
CENTURYLINK

KEY MAP

REVISIONS			
DATE	DESCRIPTION	DATE	DESCRIPTION

ENGINEER OF RECORD

CODY BAYER, P.E.
LICENSE NUMBER: 90812
DRMP, INC.
941 LAKE BALDWIN LANE
ORLANDO, FL 32814

STATE OF FLORIDA
DEPARTMENT OF TRANSPORTATION


ROAD NO.	COUNTY	FINANCIAL PROJECT ID
SR 35	HARDEE	446205-1-52-01

UTILITY ADJUSTMENTS (23)


SHEET NO.

THE OFFICIAL RECORD OF THIS SHEET IS THE ELECTRONIC FILE DIGITALLY SIGNED AND SEALED UNDER RULE 61G15-23.004, F.A.C.

c:\pw_working\drmp01\d0103394\UTADRD01_working.dgn : SR 35 - PLAN 23 [SHEET]
CKramer 3/30/2026 2:00:44 PM

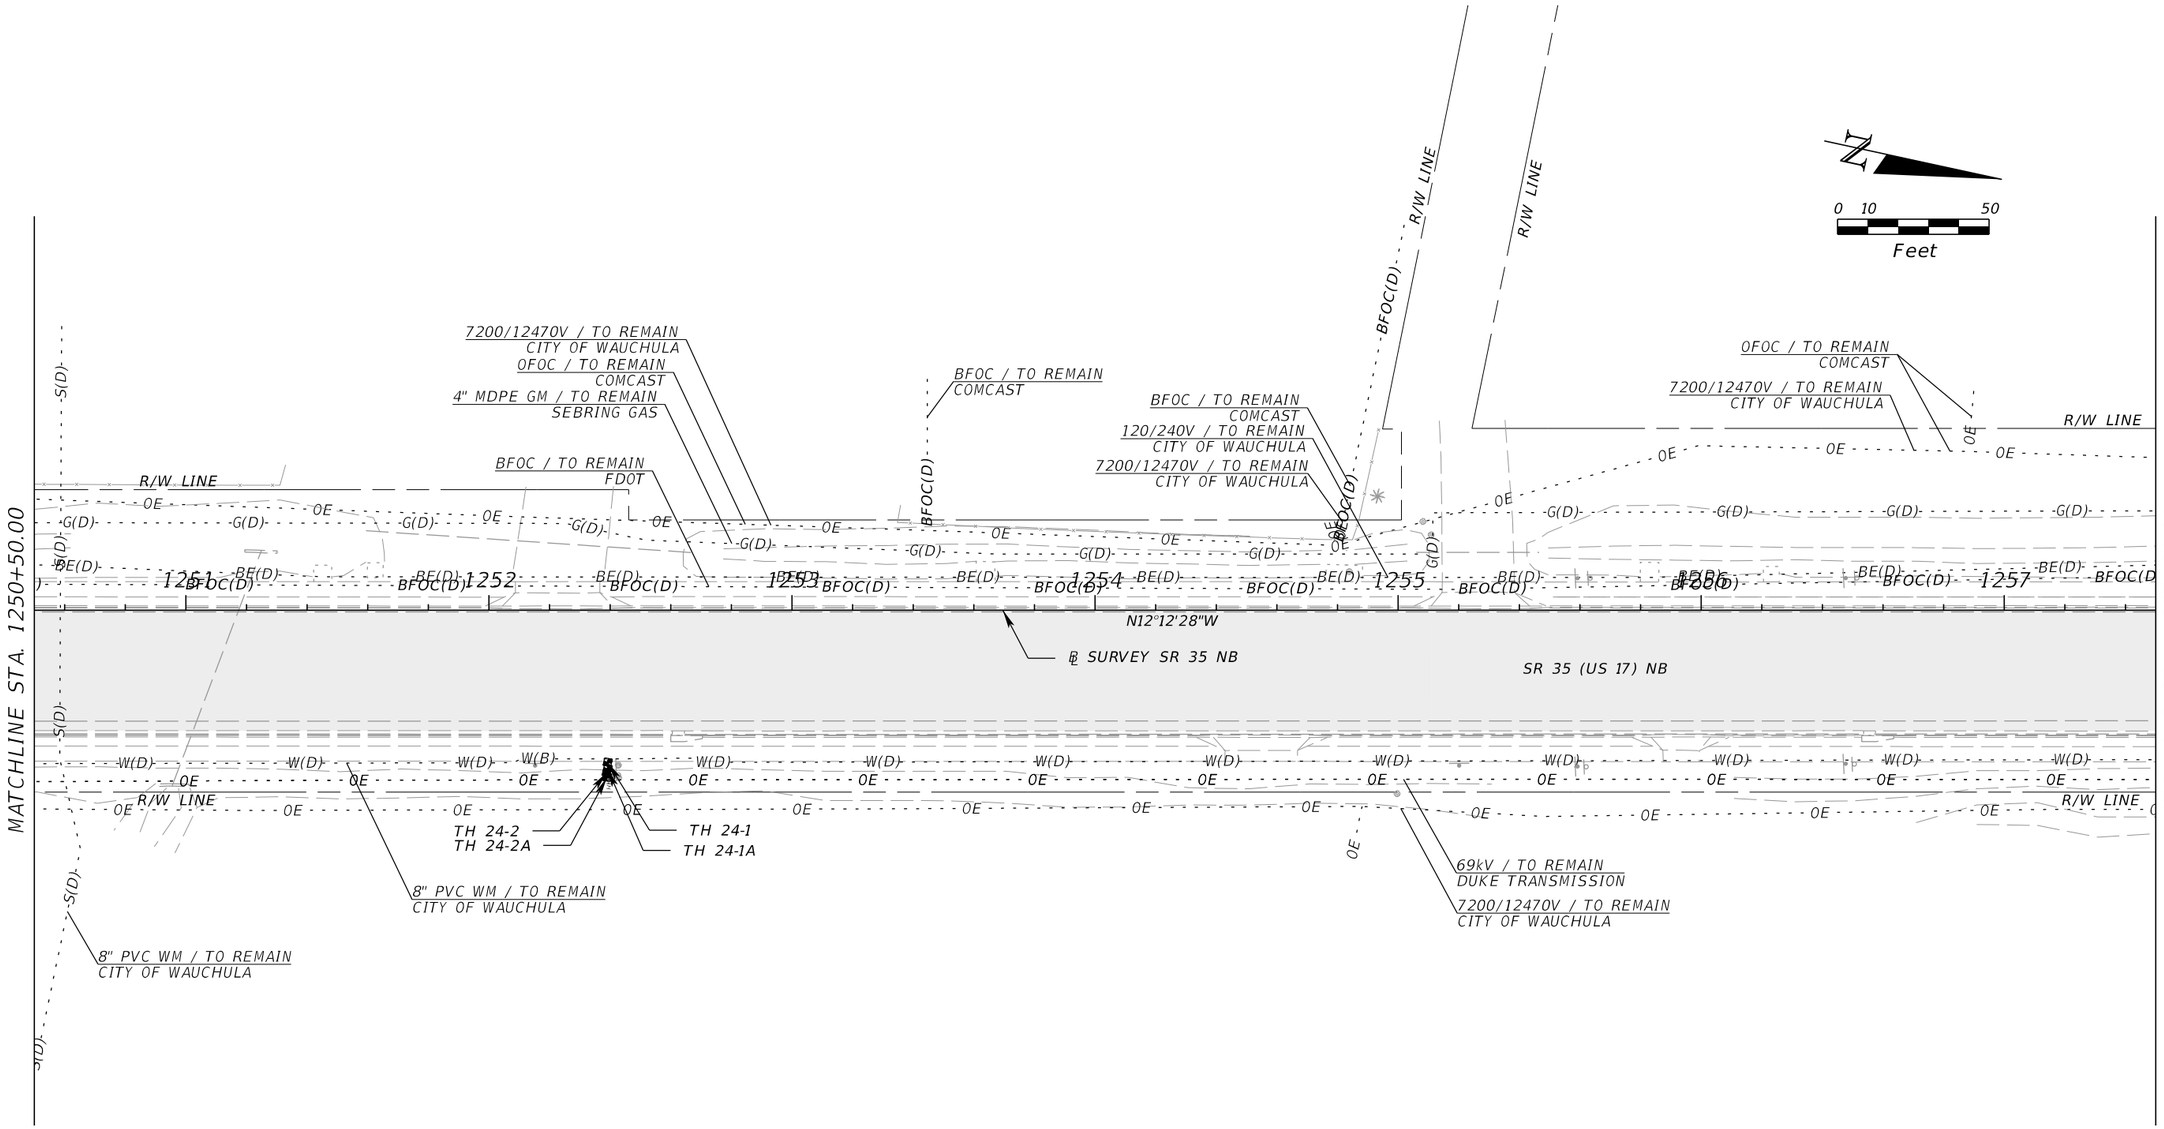

KEY MAP

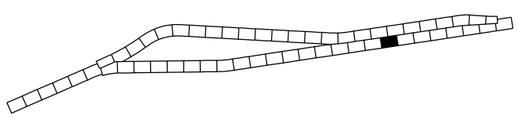

REVISIONS			
DATE	DESCRIPTION	DATE	DESCRIPTION

ENGINEER OF RECORD

CODY BAYER, P.E.
LICENSE NUMBER: 90812
DRMP, INC.
941 LAKE BALDWIN LANE
ORLANDO, FL 32814

STATE OF FLORIDA
DEPARTMENT OF TRANSPORTATION


ROAD NO.	COUNTY	FINANCIAL PROJECT ID
SR 35	HARDEE	446205-1-52-01

UTILITY ADJUSTMENTS (24)


SHEET NO.

THE OFFICIAL RECORD OF THIS SHEET IS THE ELECTRONIC FILE DIGITALLY SIGNED AND SEALED UNDER RULE 61G15-23.004, F.A.C.

c:\pw_working\drmp01\d0103394\UTADRD01.dgn : SR 35 - PLAN 24 [SHEET]
CKramer 3/30/2026 2:00:48 PM

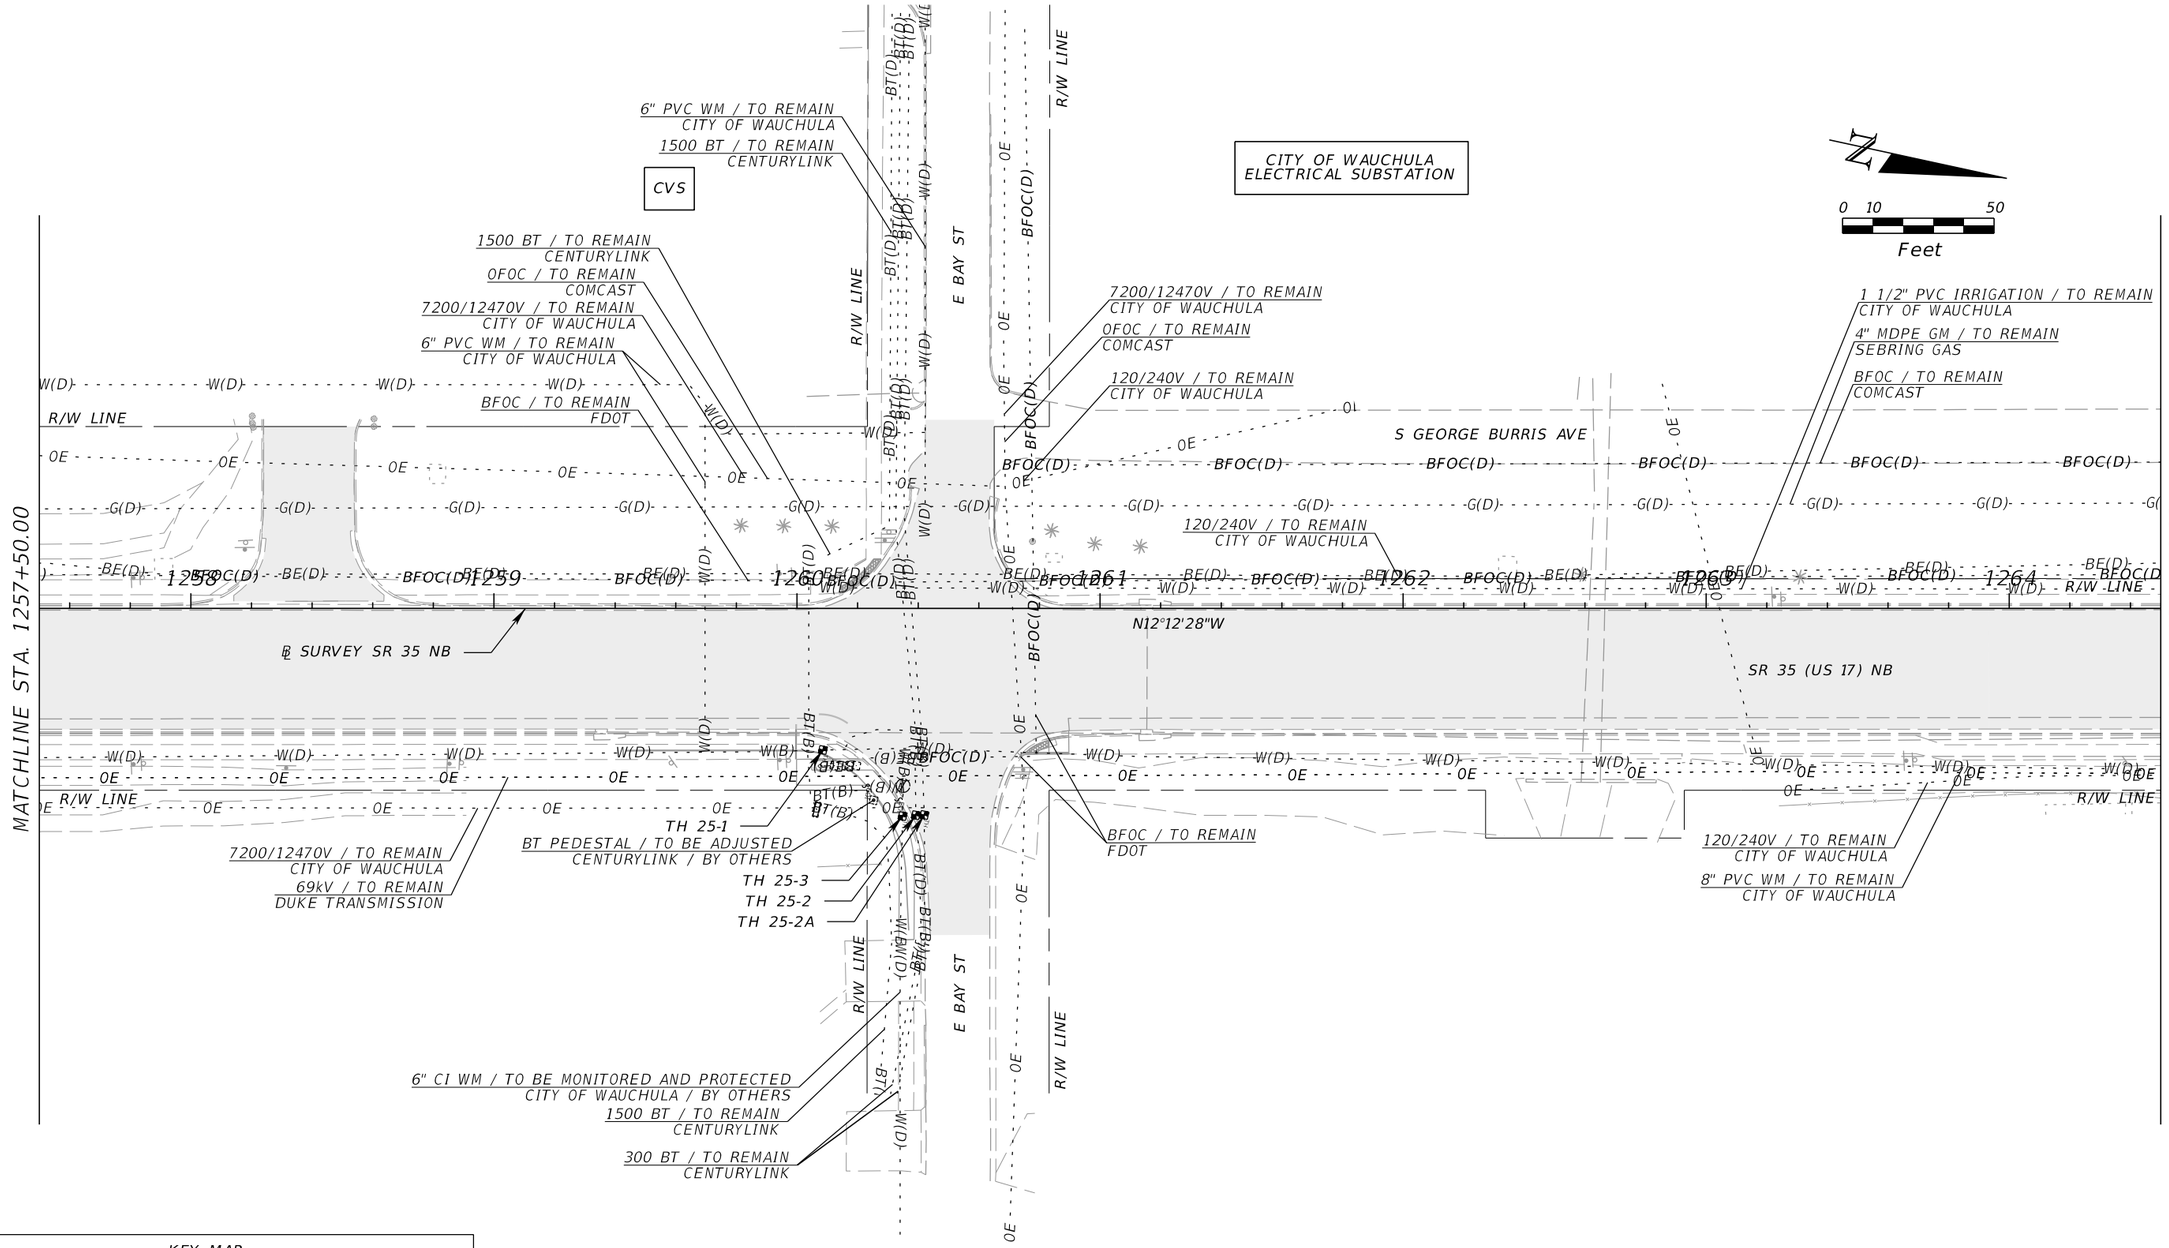

KEY MAP

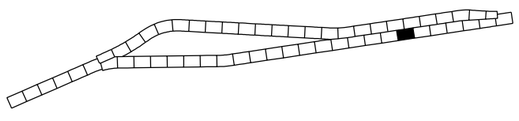

REVISIONS			
DATE	DESCRIPTION	DATE	DESCRIPTION

ENGINEER OF RECORD

CODY BAYER, P.E.
LICENSE NUMBER: 90812
DRMP, INC.
941 LAKE BALDWIN LANE
ORLANDO, FL 32814

STATE OF FLORIDA
DEPARTMENT OF TRANSPORTATION

ROAD NO.	COUNTY	FINANCIAL PROJECT ID
SR 35	HARDEE	446205-1-52-01

UTILITY ADJUSTMENTS (25)

SHEET NO.

THE OFFICIAL RECORD OF THIS SHEET IS THE ELECTRONIC FILE DIGITALLY SIGNED AND SEALED UNDER RULE 61G15-23.004, F.A.C.

c:\pw_working\drmp01\d0103394\UTADRD01.dgn : SR 35 - PLAN 25 [SHEET]
CKramer 3/30/2026 2:00:52 PM

MATCHLINE STA. 1264+50.00

MATCHLINE STA. 1271+50.00

S GEORGE BURRIS AVE

E ORANGE ST

E MAIN ST

SR 35 (US 17) NB

℄ SURVEY SR 35 NB

N12°12'28"W

1265 1266 1267 1268 1269 1270 1271

R/W LINE

OFOC / TO REMAIN
COMCAST

7200/12470V / TO REMAIN
CITY OF WAUCHULA

OFOC / TO REMAIN
COMCAST

BFOC / TO REMAIN
COMCAST

10" AC WM / ABANDONED
CITY OF WAUCHULA

4" MDPE GM / TO REMAIN
SEBRING GAS

BFOC / TO REMAIN
FDOT

1 1/2" PVC IRRIGATION / TO REMAIN
CITY OF WAUCHULA

BFOC / TO REMAIN
COMCAST

1 1/2" PVC IRRIGATION / TO REMAIN
CITY OF WAUCHULA
120/240V / TO REMAIN
CITY OF WAUCHULA

8" CI WM / TO REMAIN
CITY OF WAUCHULA

TH 26-3

TH 26-4

120/240V / TO REMAIN
CITY OF WAUCHULA

120/240V / TO REMAIN
CITY OF WAUCHULA

1 1/2" PVC IRRIGATION / TO REMAIN
CITY OF WAUCHULA

25 BT / TO REMAIN
CENTURYLINK

OFOC / TO REMAIN
COMCAST

120/240V / TO REMAIN
CITY OF WAUCHULA

7200/12470V / TO REMAIN
CITY OF WAUCHULA

120/240V / TO REMAIN
CITY OF WAUCHULA

HARDEE COUNTY CHAMBER OF COMMERCE

TH 26-5

TH 26-6

TH 26-6A

TH 26-1

TH 26-1A

TH 26-1B

TH 26-2

TH 26-2A

12" AC WM / OUT OF SERVICE
CITY OF WAUCHULA

36 BFOC / TO REMAIN
CENTURYLINK

100 BT / TO REMAIN
CENTURYLINK

8" PVC WM / TO REMAIN
CITY OF WAUCHULA

120/240V / TO REMAIN
CITY OF WAUCHULA

12" PVC WM / TO REMAIN
CITY OF WAUCHULA

60 BFOC / TO REMAIN
CENTURYLINK

25 BT/ TO REMAIN
CENTURYLINK

10" CLAY SANITRY / TO REMAIN
CITY OF WAUCHULA

12" HDPE WM / TO REMAIN
CITY OF WAUCHULA

12" PVC WM / TO BE MONITORED AND PROTECTED
CITY OF WAUCHULA / BY OTHERS

69kV / TO REMAIN
DUKE TRANSMISSION

12" PVC WM / TO REMAIN
CITY OF WAUCHULA

1 1/2" PVC IRRIGATION / TO REMAIN
CITY OF WAUCHULA

12" WM / TO BE MONITORED AND PROTECTED
CITY OF WAUCHULA / BY OTHERS

2" PVC BE / TO BE REMOVED
CITY OF WAUCHULA / BY OTHERS

BFOC / TO REMAIN
FDOT

TH 26-7

TH 26-8

12" PVC WM / TO BE MONITORED AND PROTECTED
CITY OF WAUCHULA / BY OTHERS

8" CI WM / TO REMAIN
CITY OF WAUCHULA

TH 26-9

BFOC / TO REMAIN
FDOT

TH 26-10

2" PVC BE / TO BE REMOVED
CITY OF WAUCHULA / BY OTHERS

TH 26-11

0 10 50
Feet

KEY MAP

REVISIONS			
DATE	DESCRIPTION	DATE	DESCRIPTION

ENGINEER OF RECORD

CODY BAYER, P.E.
LICENSE NUMBER: 90812
DRMP, INC.
941 LAKE BALDWIN LANE
ORLANDO, FL 32814

STATE OF FLORIDA
DEPARTMENT OF TRANSPORTATION


ROAD NO.	COUNTY	FINANCIAL PROJECT ID
SR 35	HARDEE	446205-1-52-01

UTILITY ADJUSTMENTS (26)


SHEET NO.

THE OFFICIAL RECORD OF THIS SHEET IS THE ELECTRONIC FILE DIGITALLY SIGNED AND SEALED UNDER RULE 61G15-23.004, F.A.C.

c:\pw_working\drmp01\d0103394\UTADRD01.dgn : SR 35 - PLAN 26 [SHEET]
CKramer 3/30/2026 2:00:58 PM

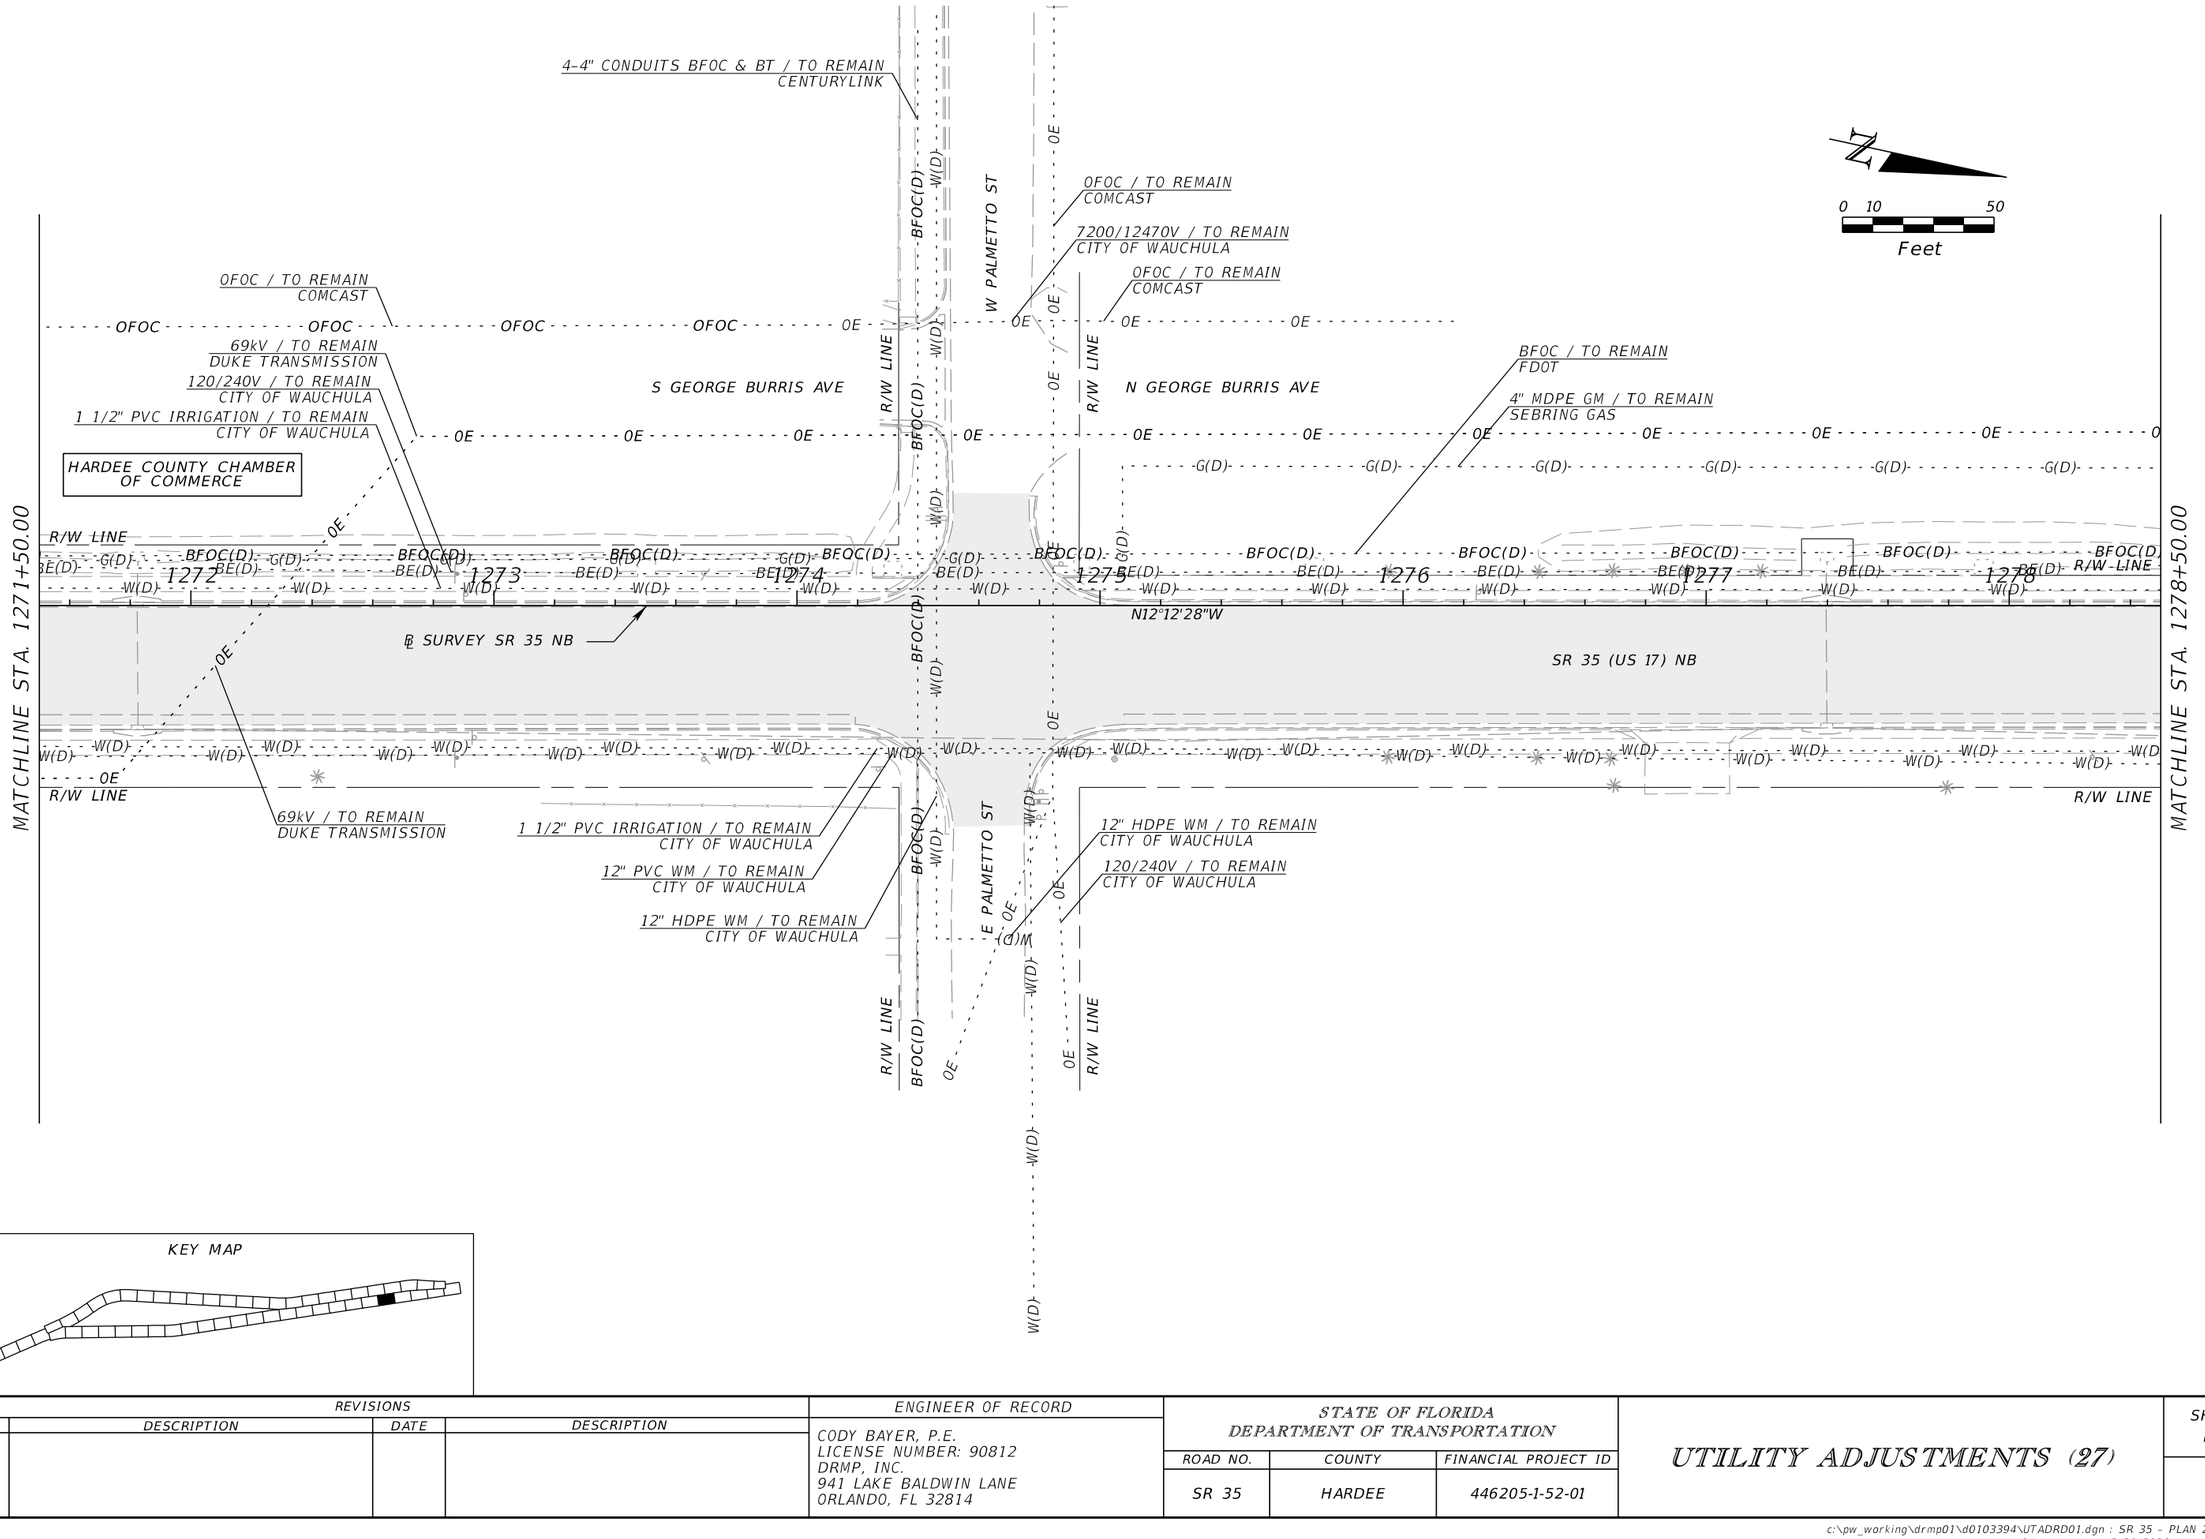

KEY MAP

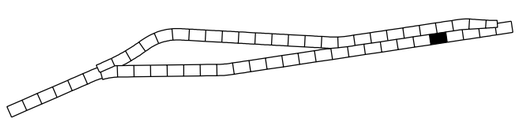

REVISIONS			
DATE	DESCRIPTION	DATE	DESCRIPTION

ENGINEER OF RECORD

CODY BAYER, P.E.
LICENSE NUMBER: 90812
DRMP, INC.
941 LAKE BALDWIN LANE
ORLANDO, FL 32814


STATE OF FLORIDA
DEPARTMENT OF TRANSPORTATION

ROAD NO.	COUNTY	FINANCIAL PROJECT ID
SR 35	HARDEE	446205-1-52-01


UTILITY ADJUSTMENTS (27)

SHEET NO.

THE OFFICIAL RECORD OF THIS SHEET IS THE ELECTRONIC FILE DIGITALLY SIGNED AND SEALED UNDER RULE 61G15-23.004, F.A.C.

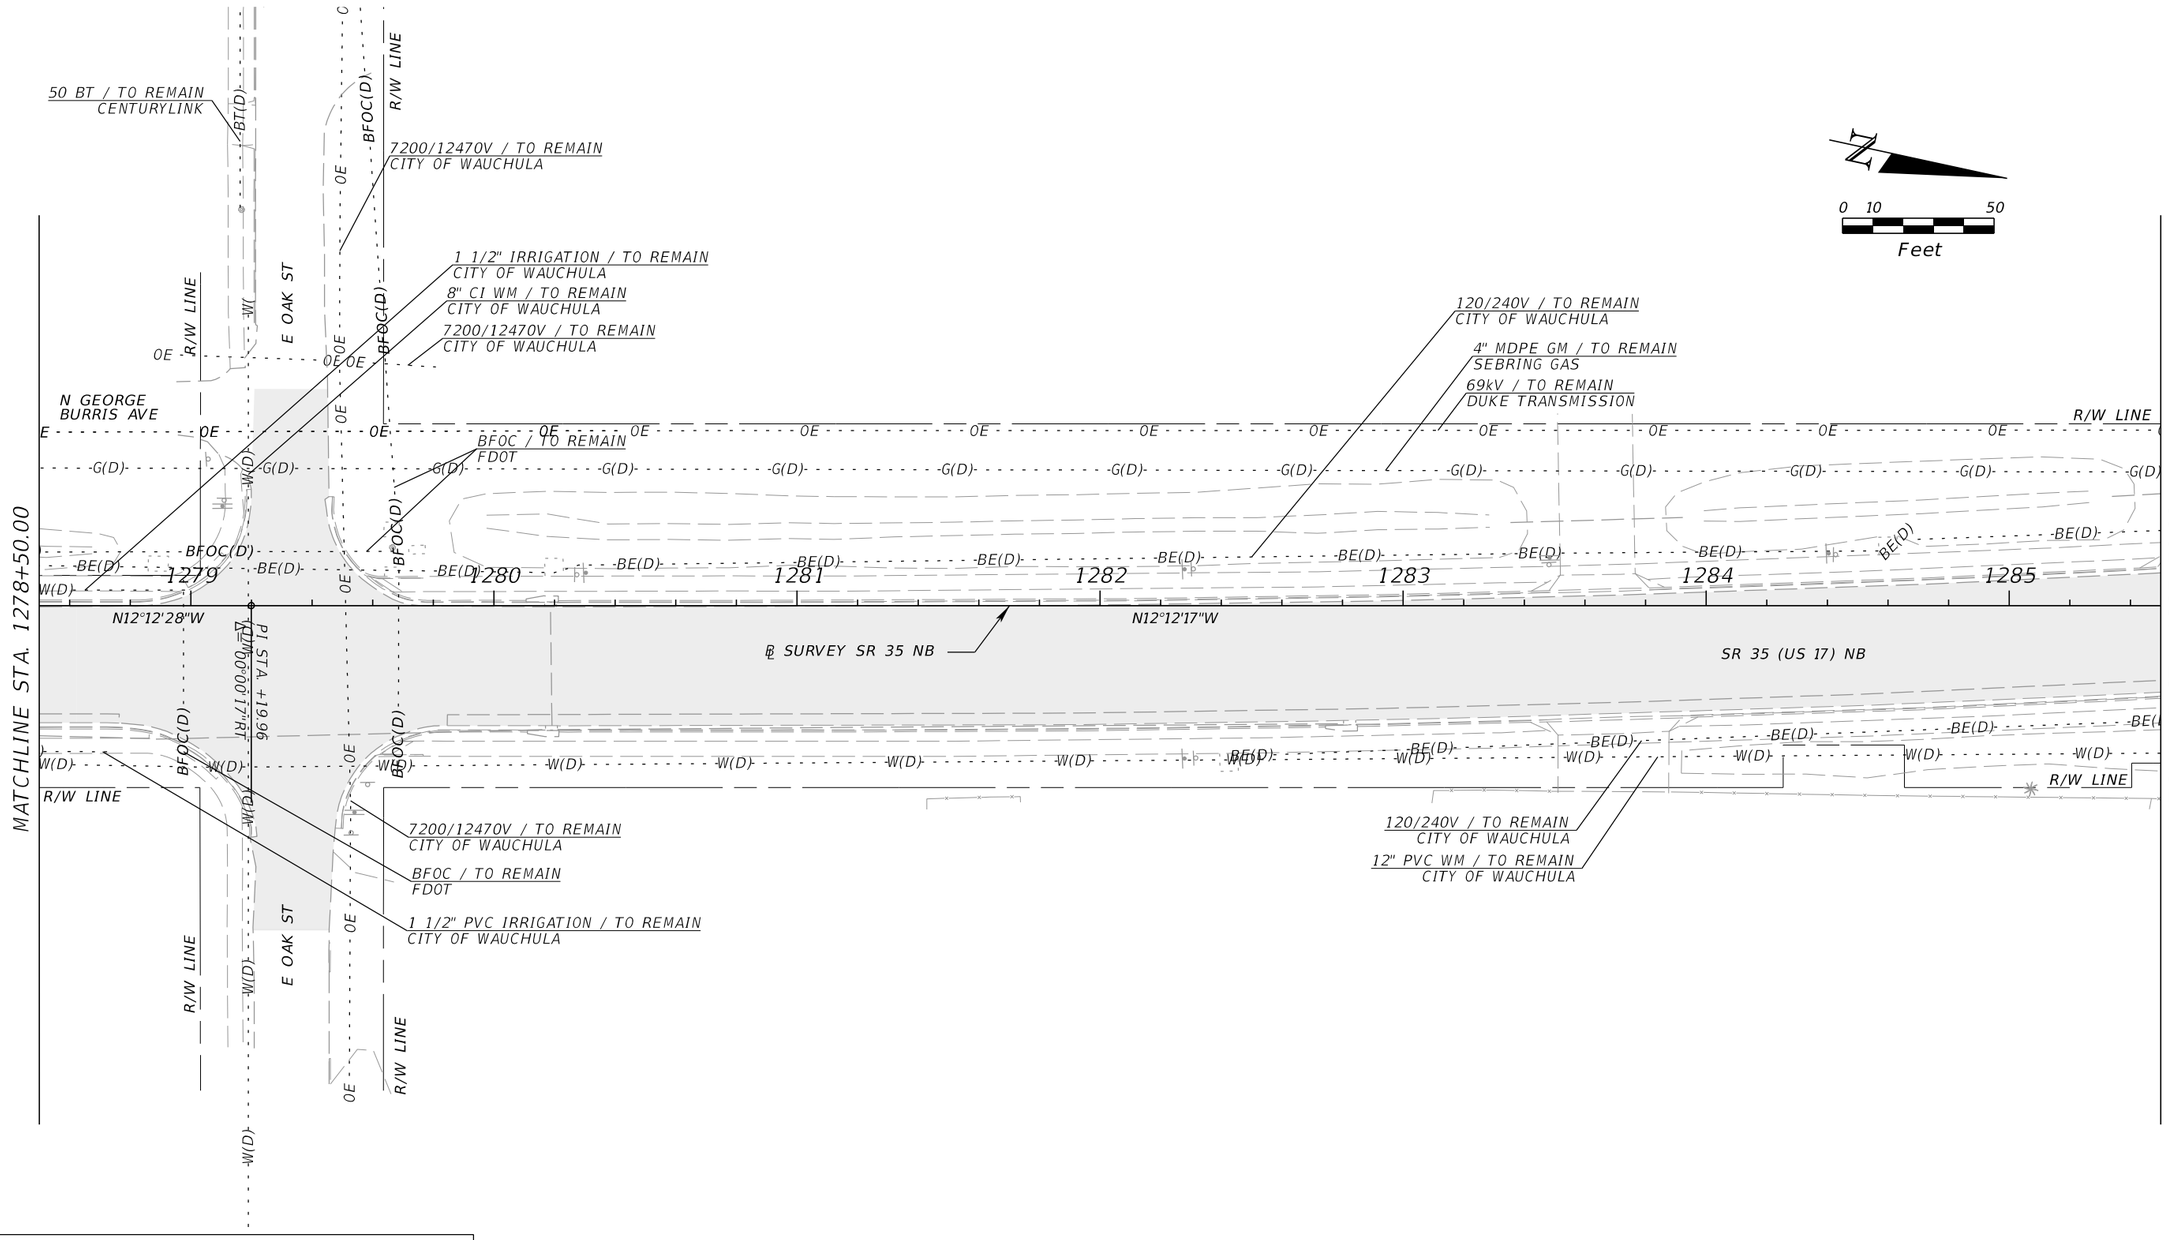

KEY MAP

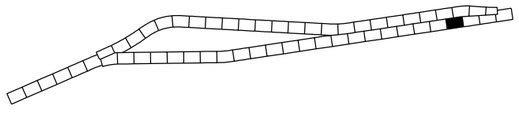

REVISIONS			
DATE	DESCRIPTION	DATE	DESCRIPTION

ENGINEER OF RECORD

CODY BAYER, P.E.
LICENSE NUMBER: 90812
DRMP, INC.
941 LAKE BALDWIN LANE
ORLANDO, FL 32814

STATE OF FLORIDA
DEPARTMENT OF TRANSPORTATION


ROAD NO.	COUNTY	FINANCIAL PROJECT ID
SR 35	HARDEE	446205-1-52-01

UTILITY ADJUSTMENTS (28)


SHEET NO.

THE OFFICIAL RECORD OF THIS SHEET IS THE ELECTRONIC FILE DIGITALLY SIGNED AND SEALED UNDER RULE 61G15-23.004, F.A.C.

c:\pw_working\drmp01\d0103394\UTADRD01.dgn : SR 35 - PLAN 28 [SHEET]
CKramer 3/30/2026 2:01:07 PM

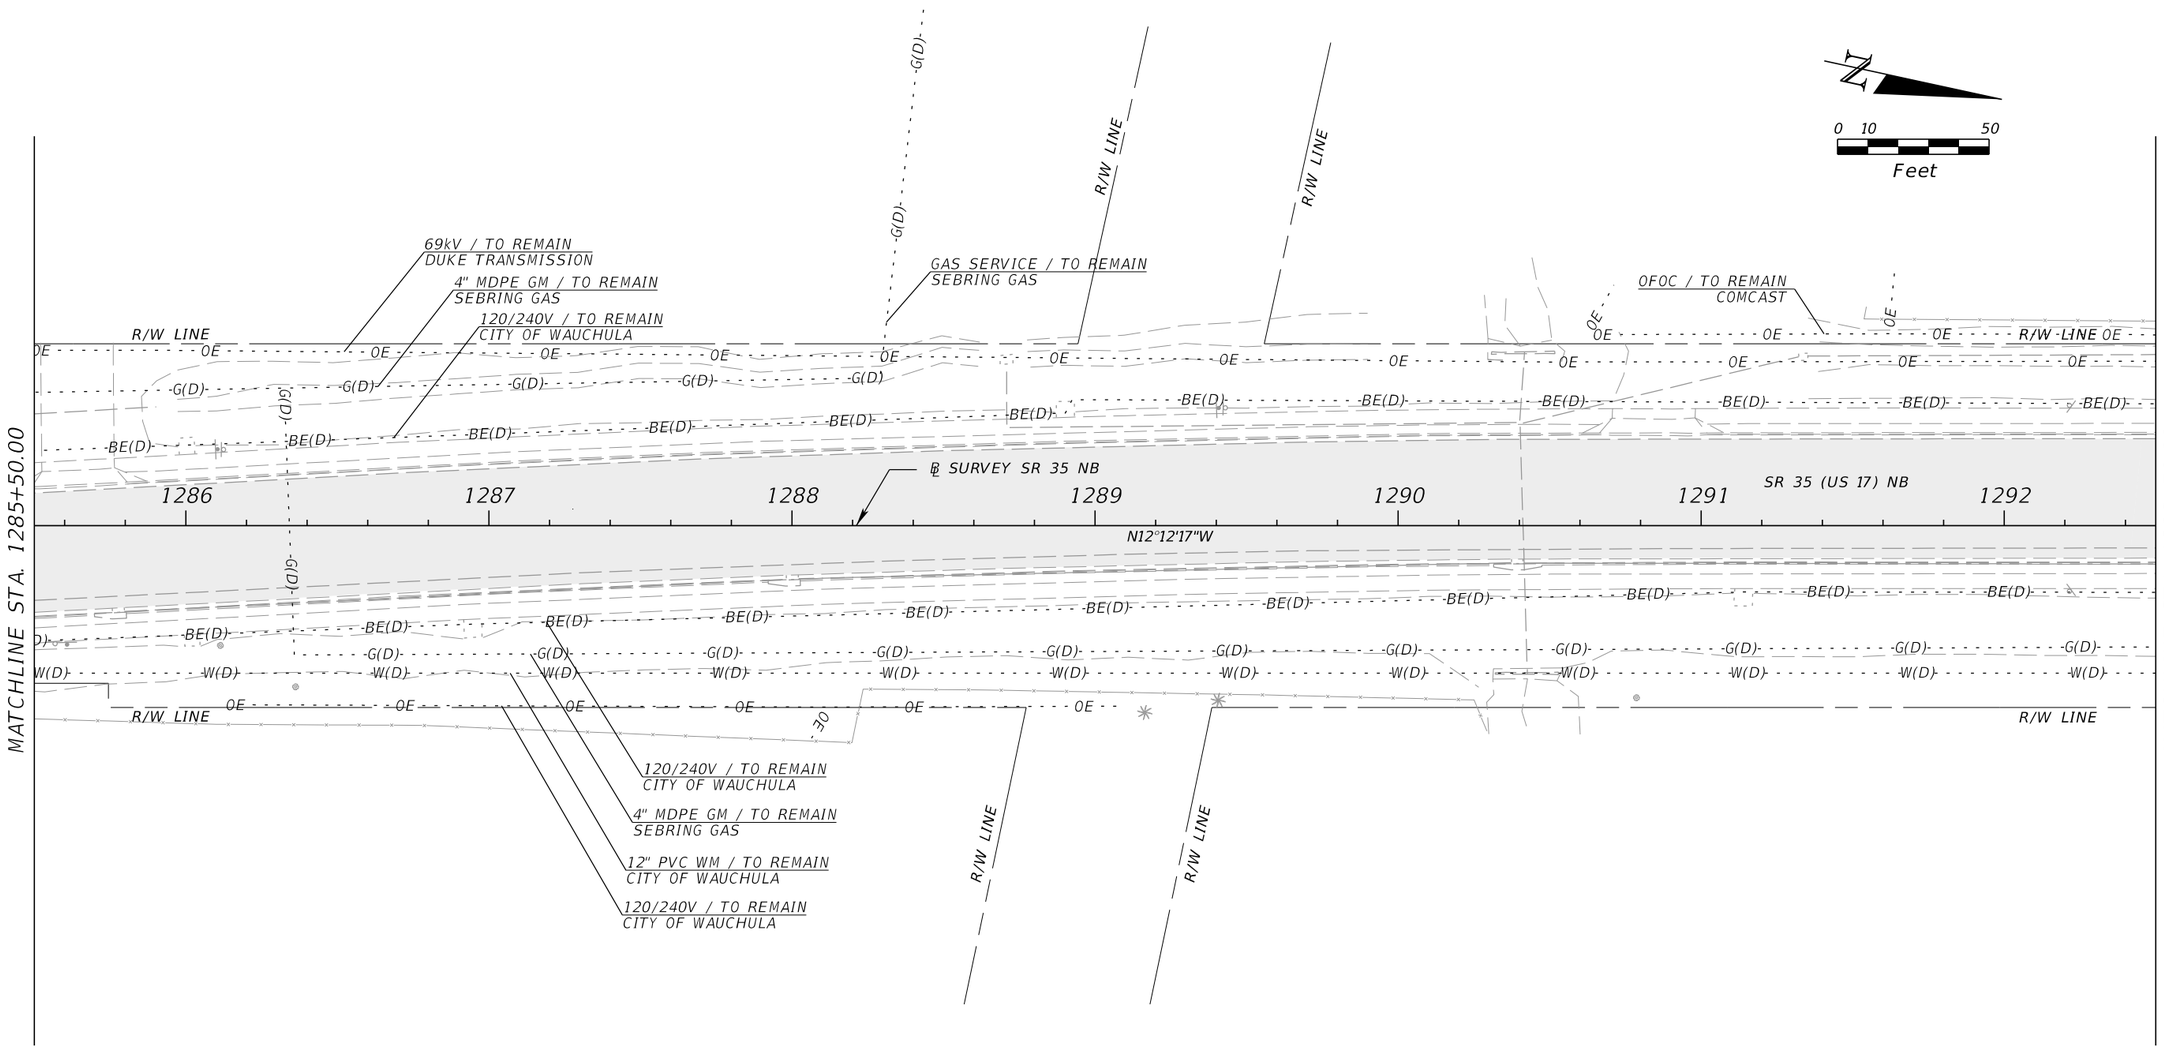

KEY MAP

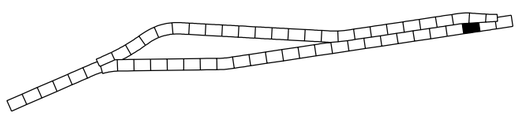

REVISIONS			
DATE	DESCRIPTION	DATE	DESCRIPTION

ENGINEER OF RECORD

CODY BAYER, P.E.
LICENSE NUMBER: 90812
DRMP, INC.
941 LAKE BALDWIN LANE
ORLANDO, FL 32814


STATE OF FLORIDA
DEPARTMENT OF TRANSPORTATION

ROAD NO.	COUNTY	FINANCIAL PROJECT ID
SR 35	HARDEE	446205-1-52-01

UTILITY ADJUSTMENTS (29)

SHEET NO.

THE OFFICIAL RECORD OF THIS SHEET IS THE ELECTRONIC FILE DIGITALLY SIGNED AND SEALED UNDER RULE 61G15-23.004, F.A.C.

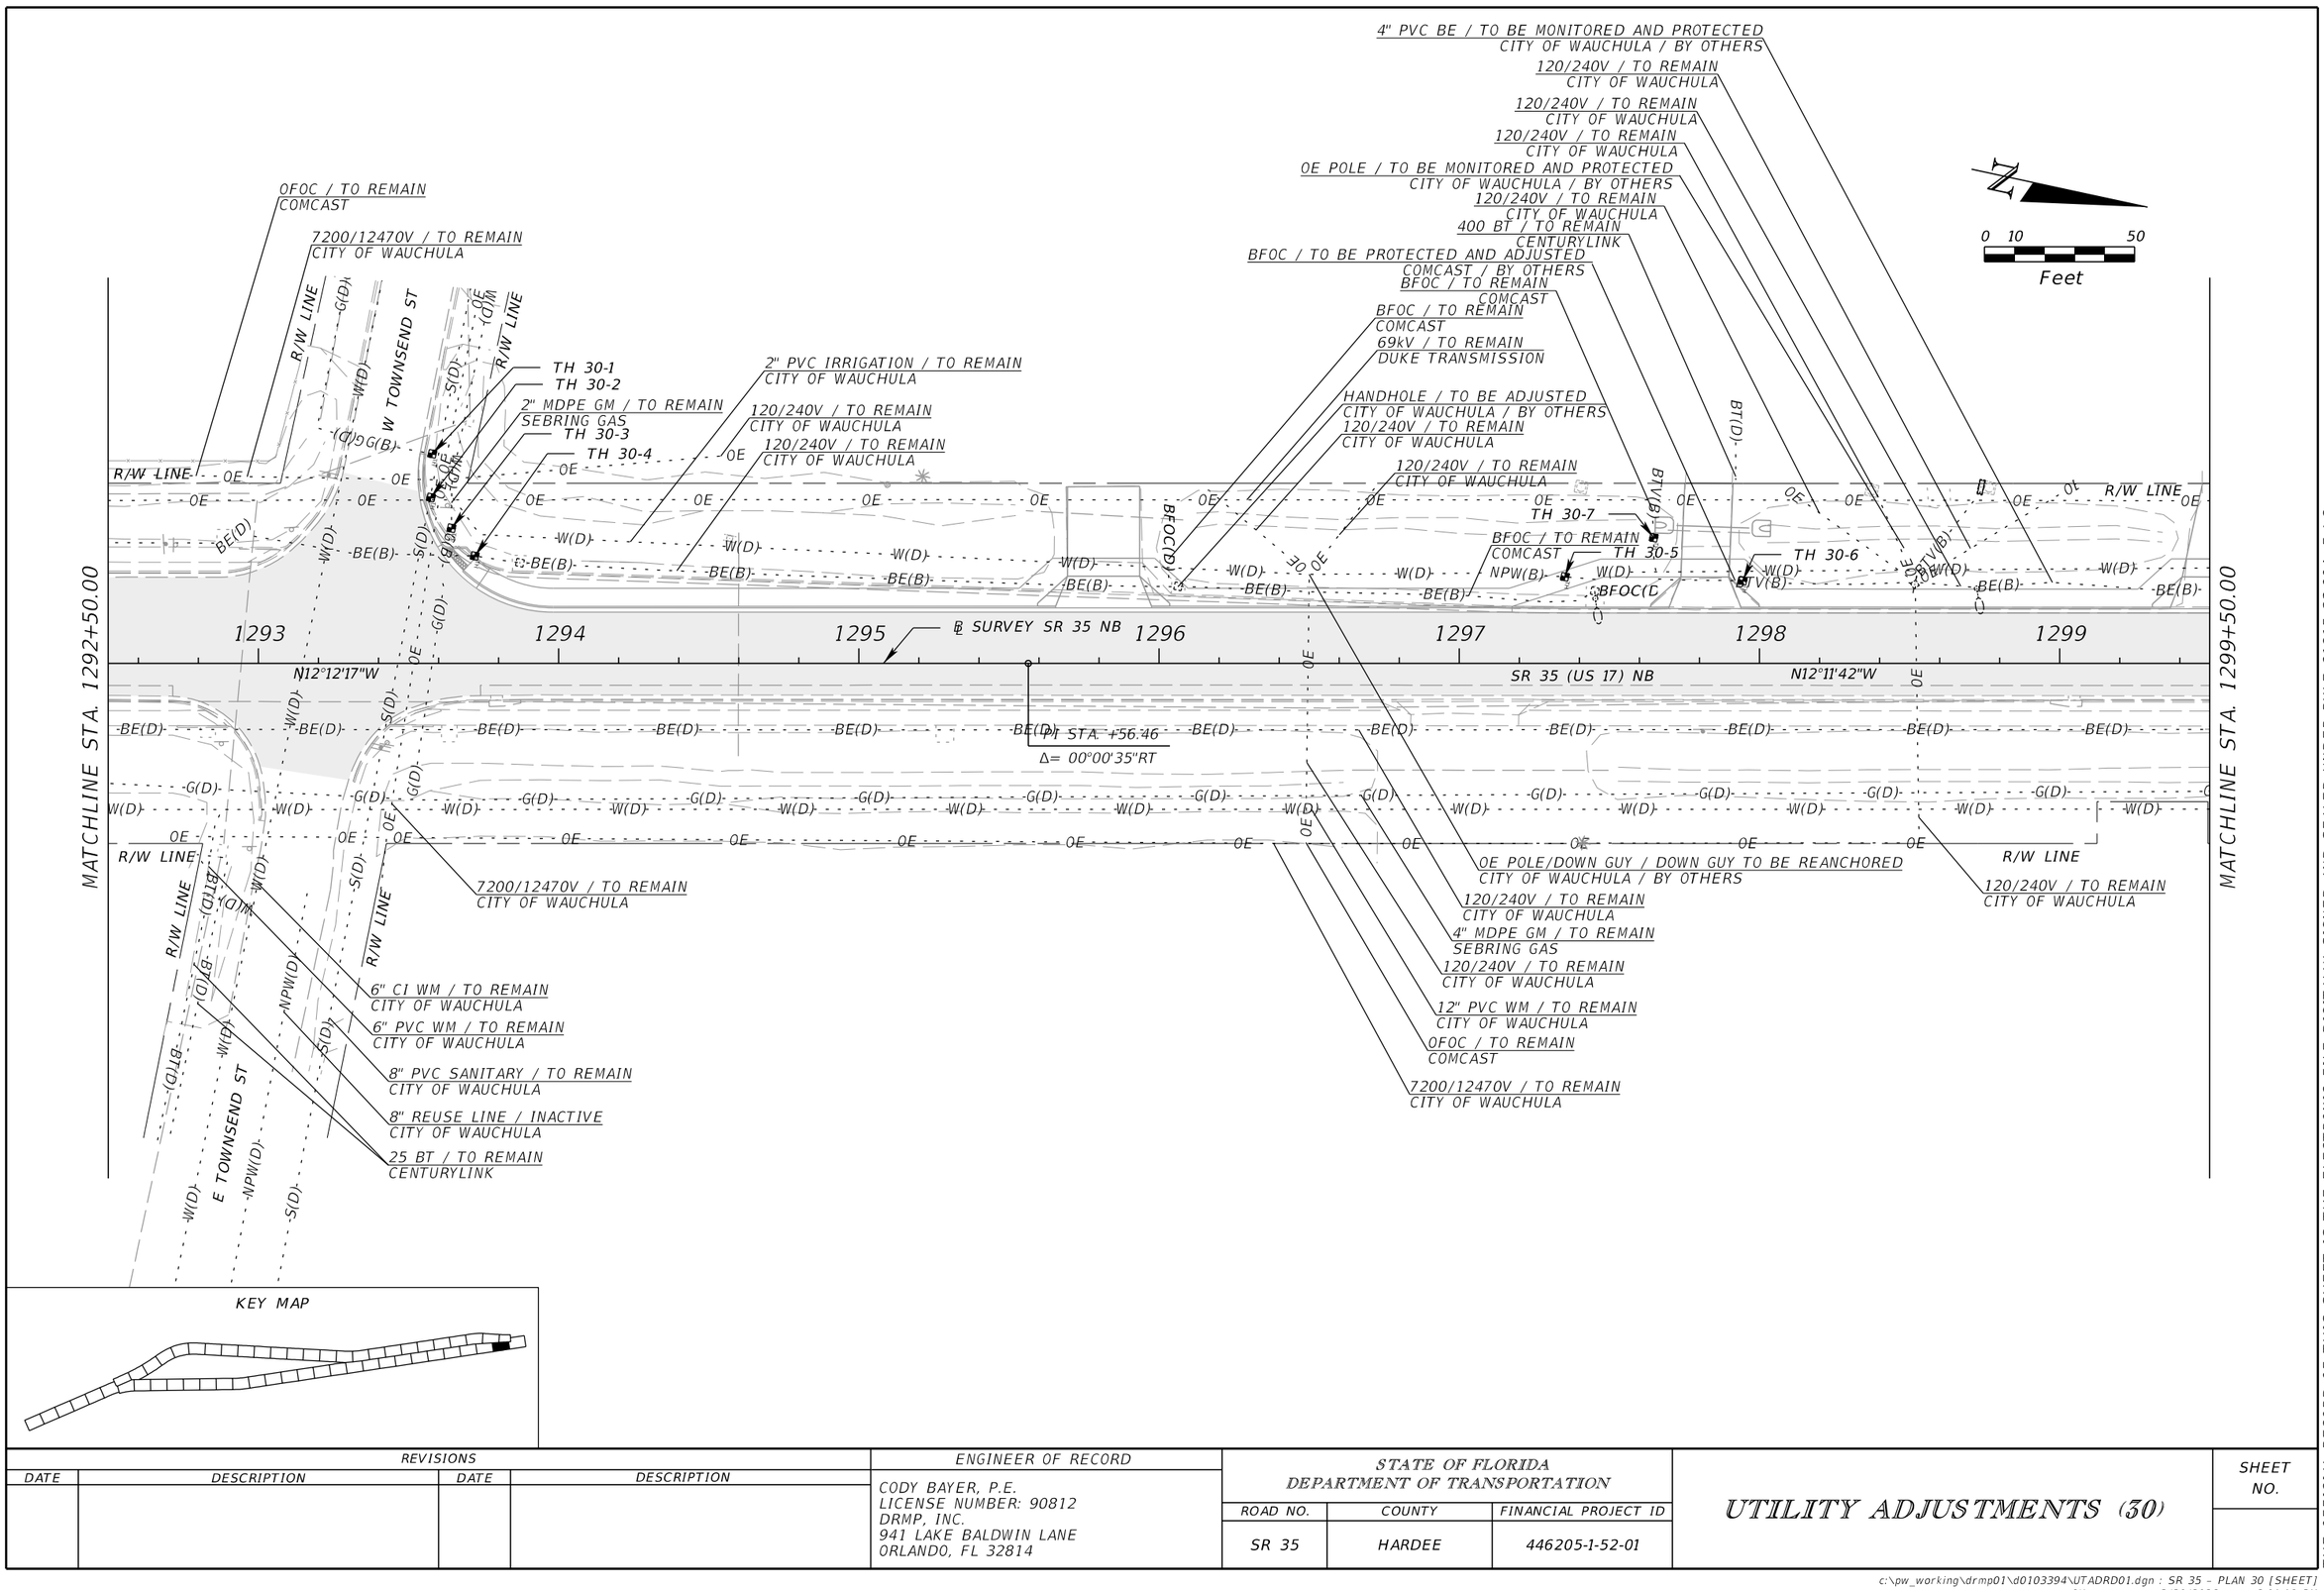

KEY MAP

REVISIONS			
DATE	DESCRIPTION	DATE	DESCRIPTION

ENGINEER OF RECORD

CODY BAYER, P.E.
LICENSE NUMBER: 90812
DRMP, INC.
941 LAKE BALDWIN LANE
ORLANDO, FL 32814

STATE OF FLORIDA
DEPARTMENT OF TRANSPORTATION

ROAD NO.	COUNTY	FINANCIAL PROJECT ID
SR 35	HARDEE	446205-1-52-01

UTILITY ADJUSTMENTS (30)

SHEET NO.

THE OFFICIAL RECORD OF THIS SHEET IS THE ELECTRONIC FILE DIGITALLY SIGNED AND SEALED UNDER RULE 61G15-23.004, F.A.C.

c:\pw_working\drmp01\d0103394\UTADRD01.dgn : SR 35 - PLAN 30 [SHEET]
CKramer 3/30/2026 2:01:18 PM

CURVE DATA CURVE SB-5
PI STA. = 722+02.55
Δ = 12°31'11" (LT)
D = 01°30'00"
T = 418.99
L = 834.64
R = 3,819.72
PC STA. = 717+83.56
PT STA. = 726+18.20
e = MATCH EXIST.

0 10 50
Feet

MATCHLINE STA. 722+40.00

MATCHLINE STA. 1299+50.00

1 1/2" PVC IRRIGATION / TO REMAIN
CITY OF WAUCHULA

69kV / TO REMAIN
DUKE TRANSMISSION

R/W LINE

POLK RD

BELL ST

℄ SURVEY SR 35 SB

400 BT / TO REMAIN
CENTURYLINK

104 BT / TO REMAIN
CENTURYLINK

120/240V / TO REMAIN
CITY OF WAUCHULA

SR 35 (US 17) SB

PT STA. +18.20

N12°13'26"W

723 724 725 726 727 728

120/240V / TO REMAIN
CITY OF WAUCHULA

69kV / TO REMAIN
DUKE TRANSMISSION

120/240V / TO REMAIN
CITY OF WAUCHULA

1 1/2" PVC IRRIGATION / TO REMAIN
CITY OF WAUCHULA

2" PVC IRRIGATION / TO REMAIN
CITY OF WAUCHULA

TH 31-1
TH 31-2
TH 31-2A
TH 31-3A
TH 31-133
TH 31-4

END PROJECT
STA. 1304+57.85

SR 35 (US 17) NB

N12°11'42"W

1300 1301 1302 1303 1304 1305 1306

℄ SURVEY SR 35 NB

120/240V / TO REMAIN
CITY OF WAUCHULA

2" PVC IRRIGATION / TO REMAIN
CITY OF WAUCHULA

4" MDPE GM / TO REMAIN
SEBRING GAS

12" PVC WM / TO REMAIN
CITY OF WAUCHULA


K D REVELL RD

O'REILLY AUTO PARTS


KEY MAP

REVISIONS				ENGINEER OF RECORD	STATE OF FLORIDA DEPARTMENT OF TRANSPORTATION			UTILITY ADJUSTMENTS (31)	SHEET NO.
DATE	DESCRIPTION	DATE	DESCRIPTION	CODY BAYER, P.E. LICENSE NUMBER: 90812 DRMP, INC. 941 LAKE BALDWIN LANE ORLANDO, FL 32814	ROAD NO.	COUNTY	FINANCIAL PROJECT ID		
					SR 35	HARDEE	446205-1-52-01		

THE OFFICIAL RECORD OF THIS SHEET IS THE ELECTRONIC FILE DIGITALLY SIGNED AND SEALED UNDER RULE 61G15-23.004, F.A.C.

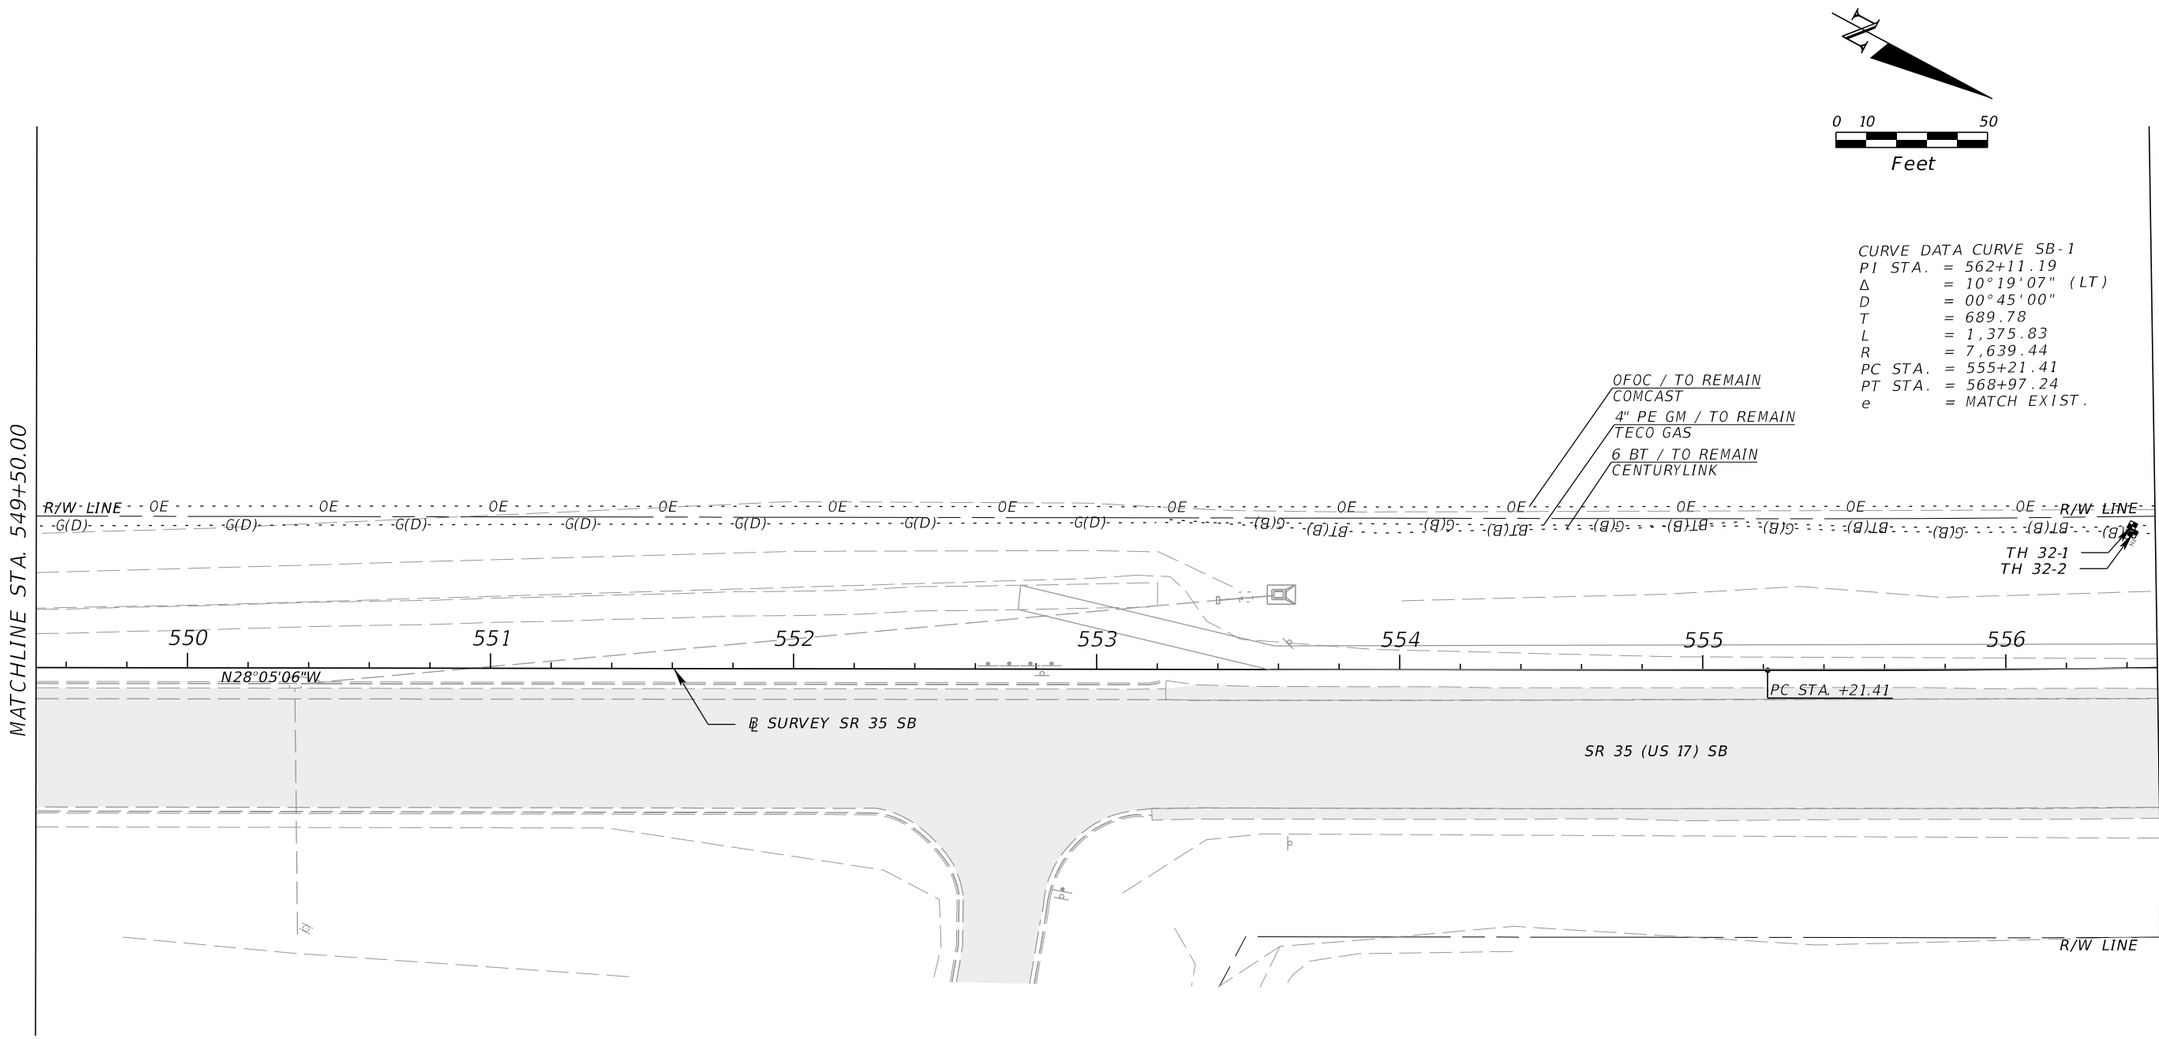

KEY MAP

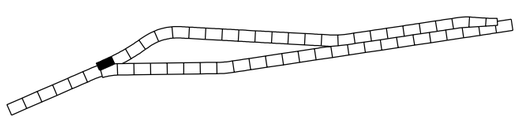

REVISIONS			
DATE	DESCRIPTION	DATE	DESCRIPTION

ENGINEER OF RECORD

CODY BAYER, P.E.
LICENSE NUMBER: 90812
DRMP, INC.
941 LAKE BALDWIN LANE
ORLANDO, FL 32814

STATE OF FLORIDA
DEPARTMENT OF TRANSPORTATION


ROAD NO.	COUNTY	FINANCIAL PROJECT ID
SR 35	HARDEE	446205-1-52-01

UTILITY ADJUSTMENTS (32)

SHEET NO.

THE OFFICIAL RECORD OF THIS SHEET IS THE ELECTRONIC FILE DIGITALLY SIGNED AND SEALED UNDER RULE 61G15-23.004, F.A.C.

c:\pw_working\drmp01\d0103394\UTADRD01.dgn : SR 35 - PLAN 32 [SHEET]
CKramer 3/30/2026 2:01:53 PM

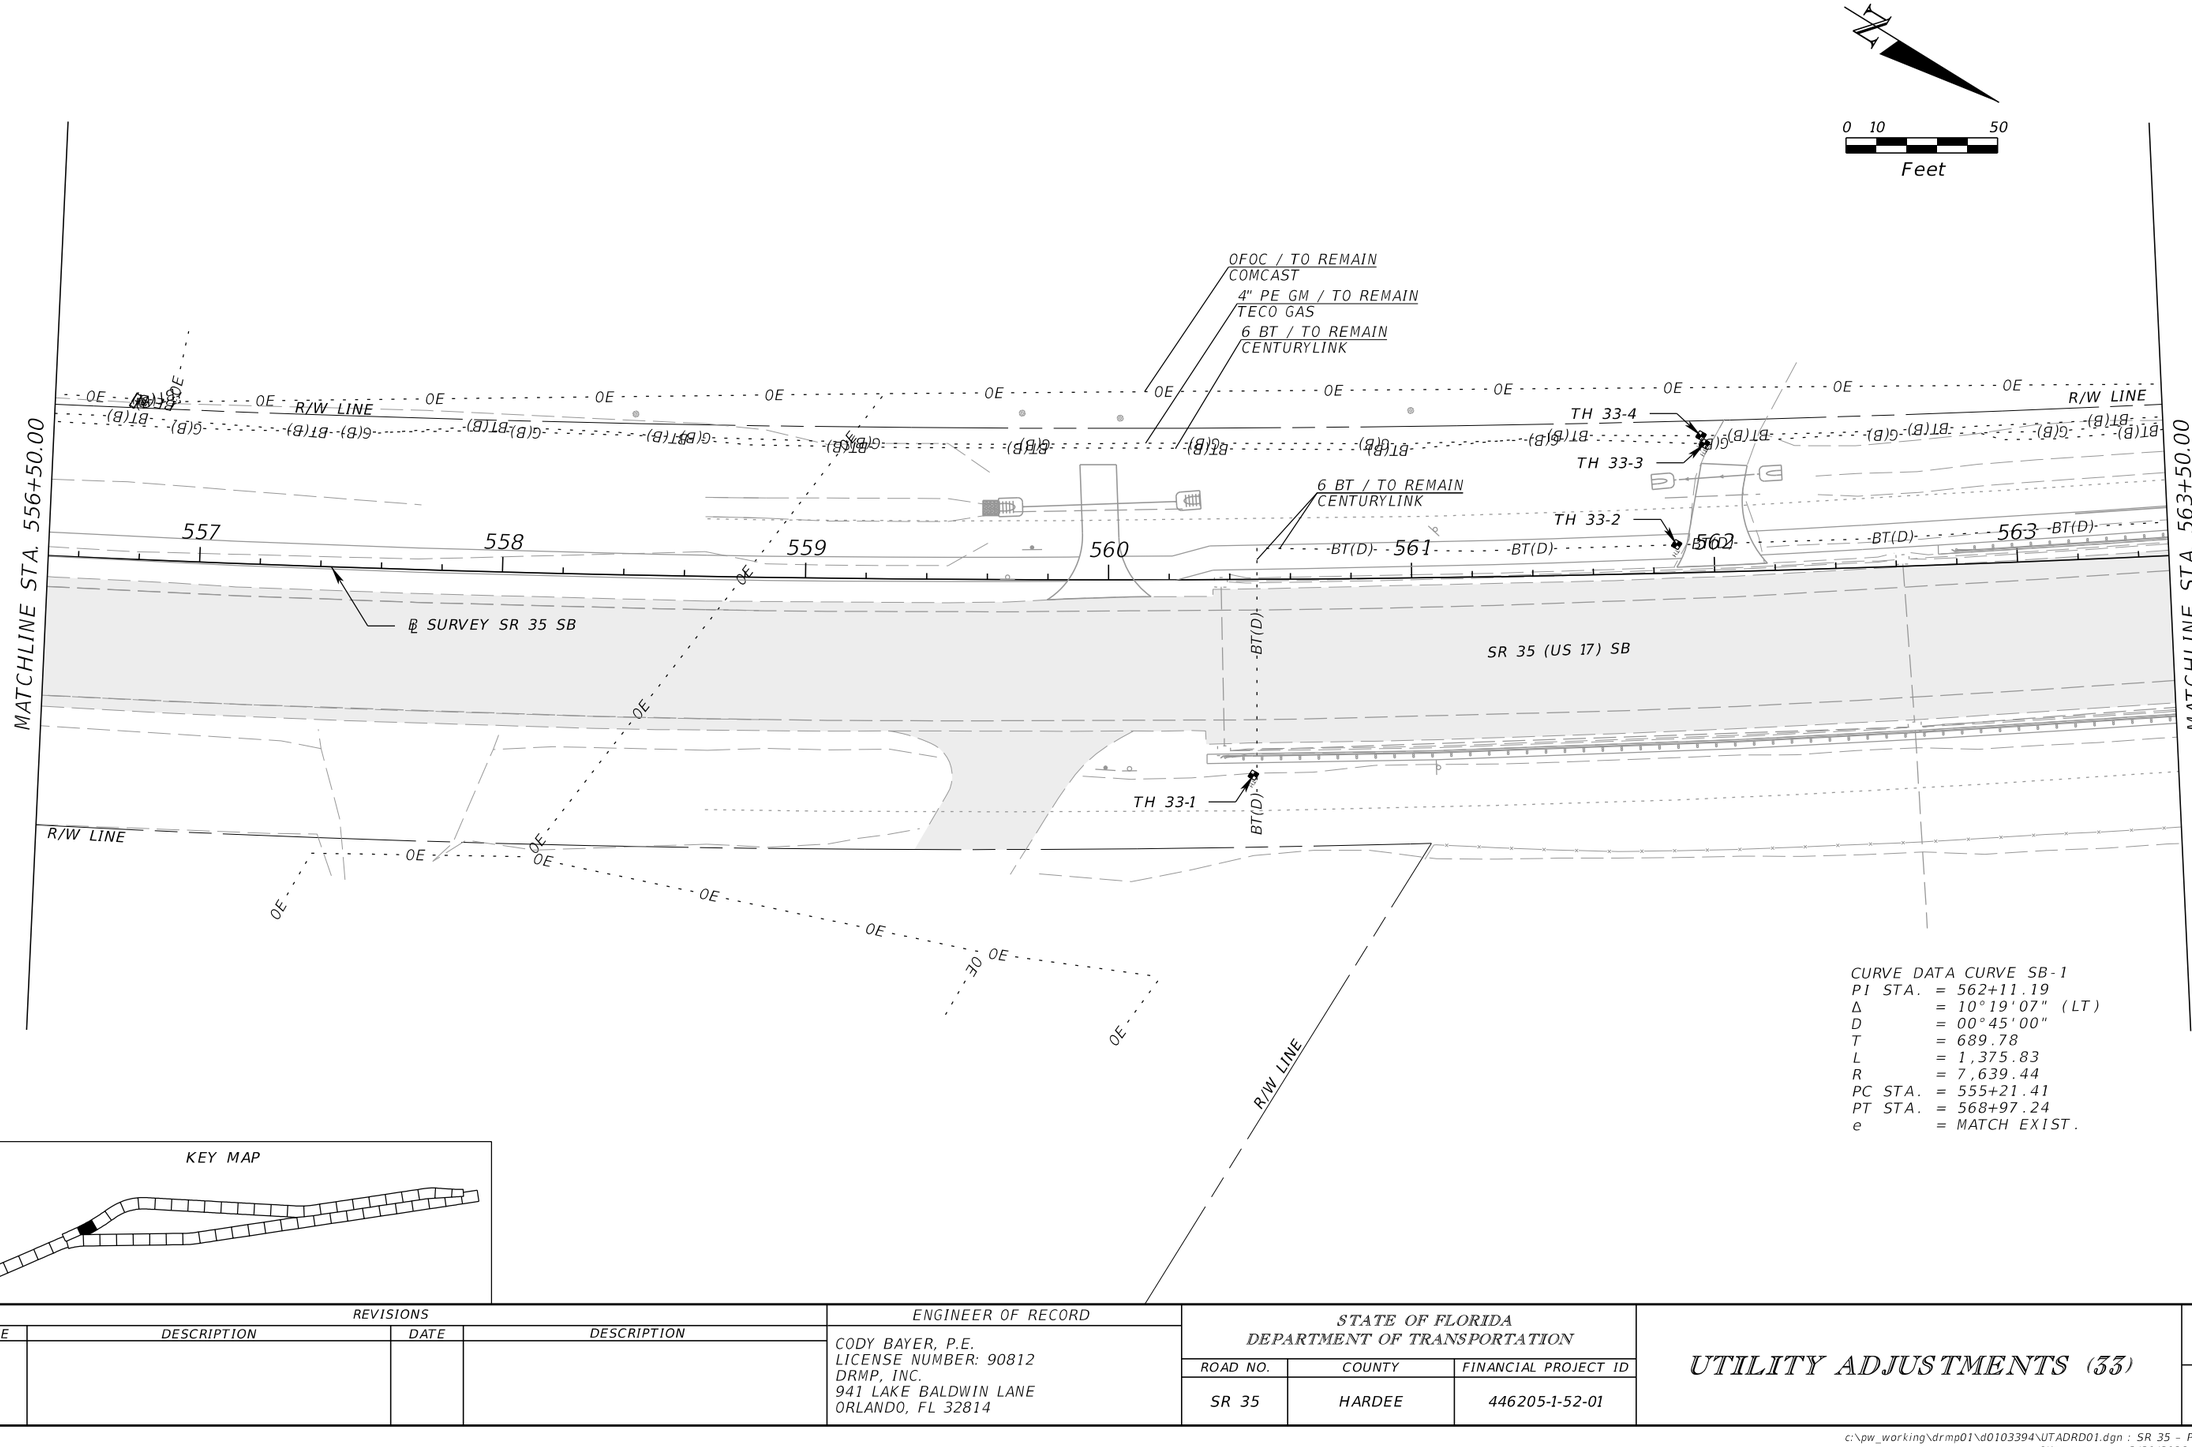


CURVE DATA CURVE SB-1
PI STA. = 562+11.19
Δ = 10°19'07" (LT)
D = 00°45'00"
T = 689.78
L = 1,375.83
R = 7,639.44
PC STA. = 555+21.41
PT STA. = 568+97.24
e = MATCH EXIST.

REVISIONS				ENGINEER OF RECORD	STATE OF FLORIDA DEPARTMENT OF TRANSPORTATION			UTILITY ADJUSTMENTS (33)	SHEET NO.
DATE	DESCRIPTION	DATE	DESCRIPTION	CODY BAYER, P.E. LICENSE NUMBER: 90812 DRMP, INC. 941 LAKE BALDWIN LANE ORLANDO, FL 32814	ROAD NO.	COUNTY	FINANCIAL PROJECT ID		
					SR 35	HARDEE	446205-1-52-01		

THE OFFICIAL RECORD OF THIS SHEET IS THE ELECTRONIC FILE DIGITALLY SIGNED AND SEALED UNDER RULE 61G15-23.004, F.A.C.

c:\pw_working\drmp01\d0103394\UTADRD01.dgn : SR 35 - PLAN 33 [SHEET]
CKramer 3/30/2026 2:02:11 PM

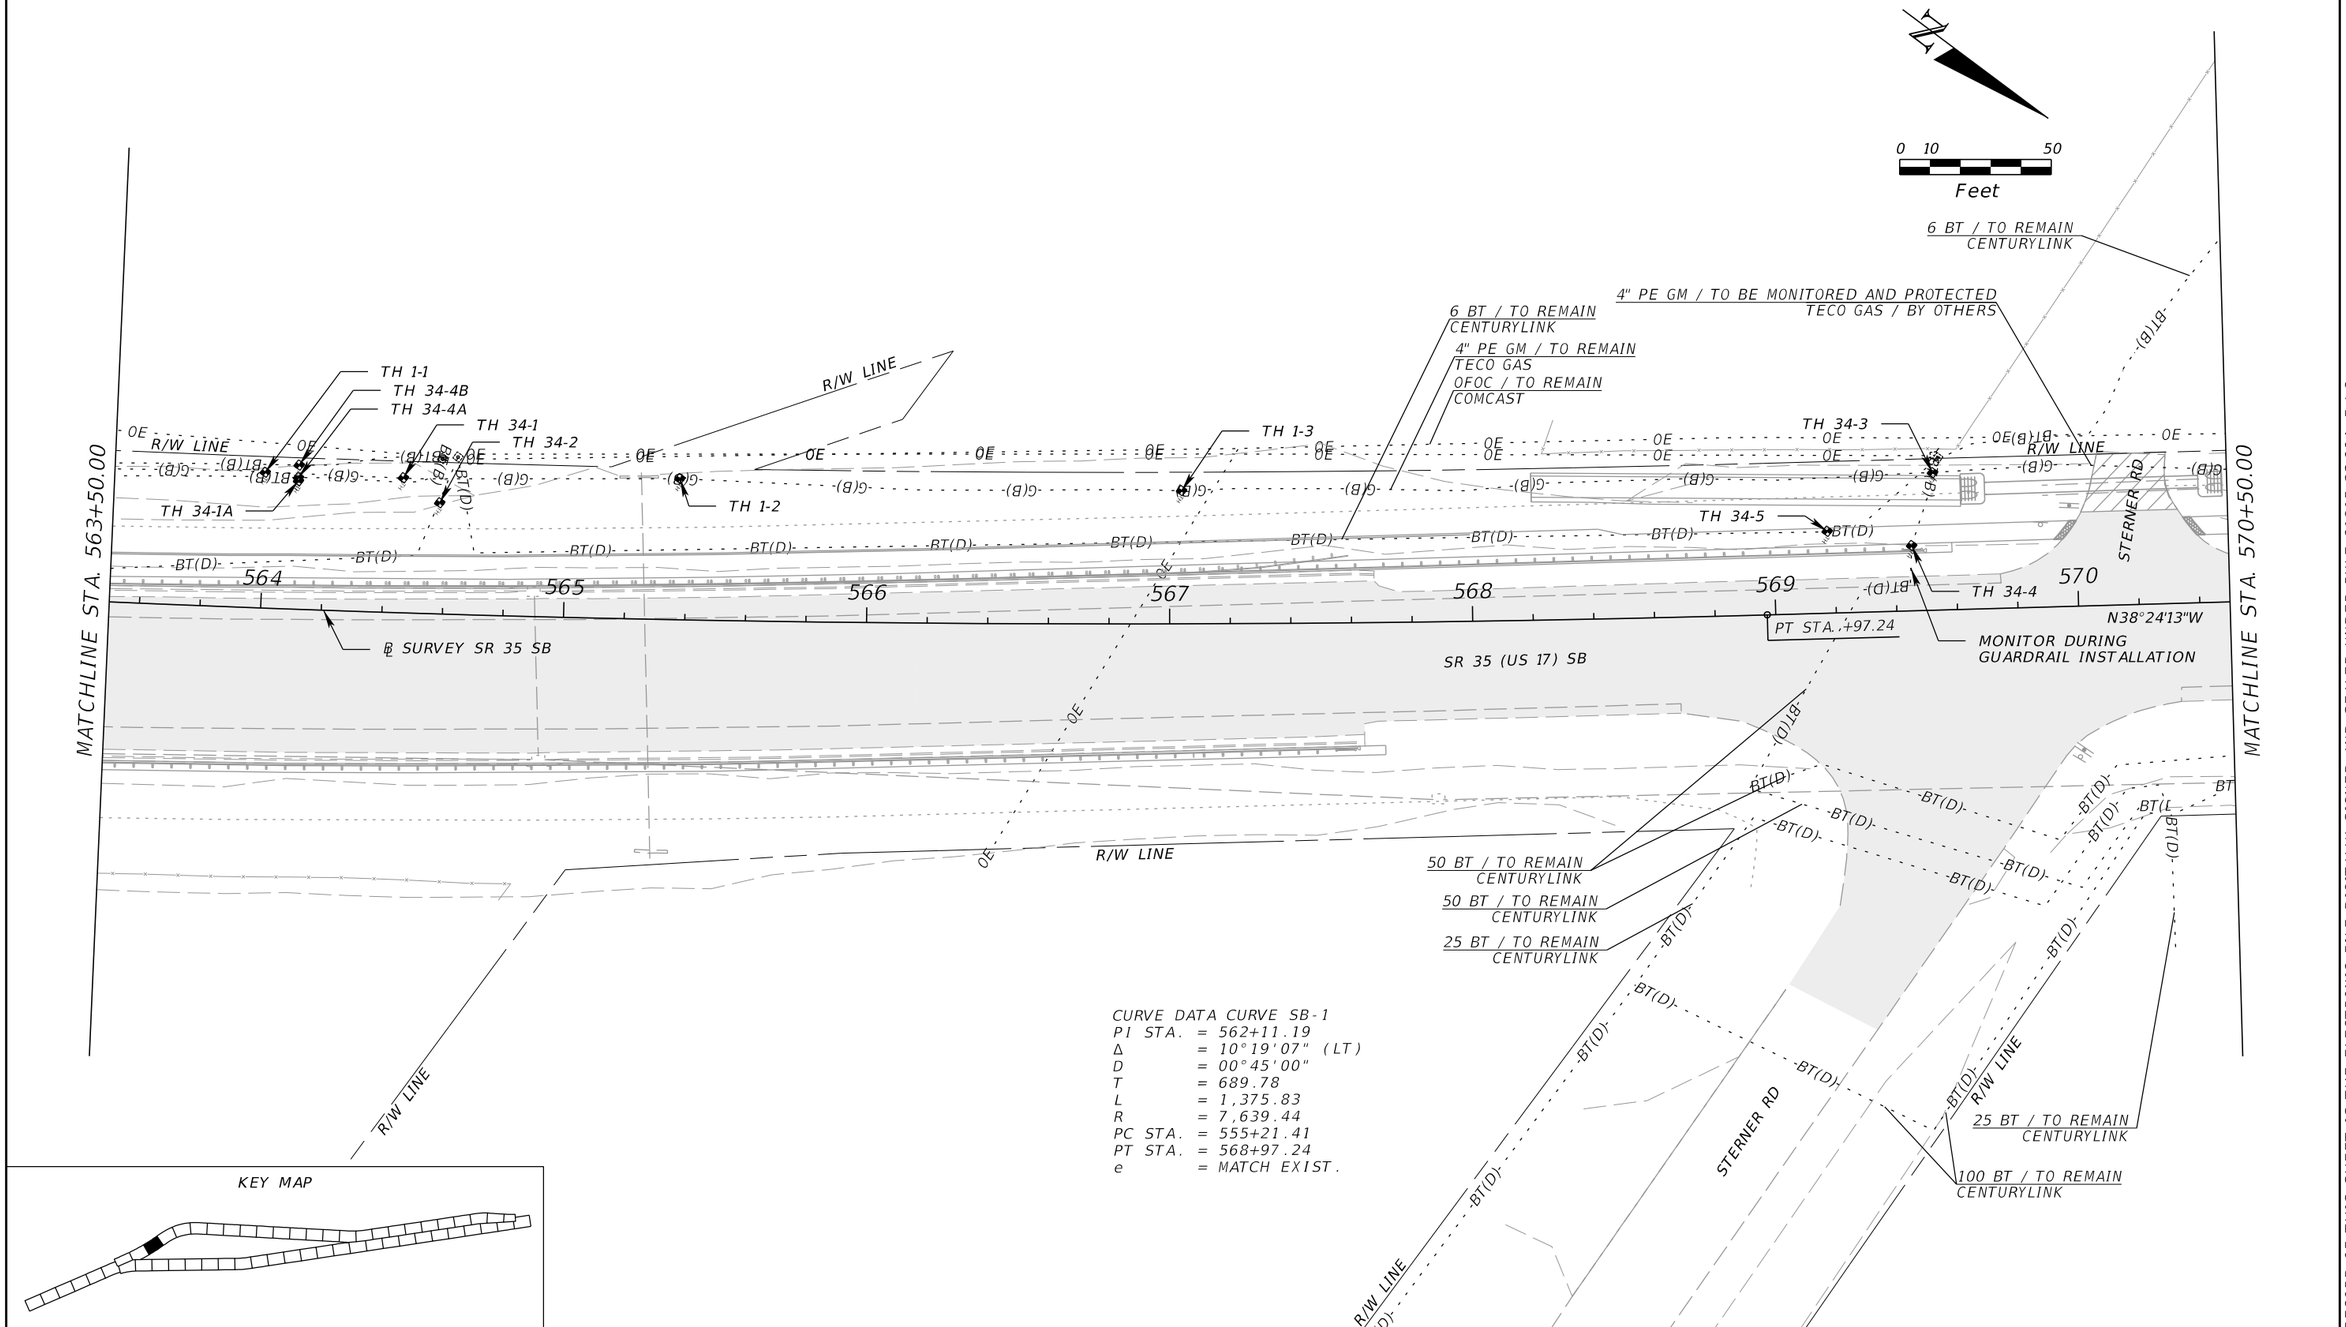

CURVE DATA CURVE SB-1
PI STA. = 562+11.19
Δ = 10°19'07" (LT)
D = 00°45'00"
T = 689.78
L = 1,375.83
R = 7,639.44
PC STA. = 555+21.41
PT STA. = 568+97.24
e = MATCH EXIST.

KEY MAP

REVISIONS			
DATE	DESCRIPTION	DATE	DESCRIPTION

ENGINEER OF RECORD

CODY BAYER, P.E.
LICENSE NUMBER: 90812
DRMP, INC.
941 LAKE BALDWIN LANE
ORLANDO, FL 32814

STATE OF FLORIDA
DEPARTMENT OF TRANSPORTATION


ROAD NO.	COUNTY	FINANCIAL PROJECT ID
SR 35	HARDEE	446205-1-52-01

UTILITY ADJUSTMENTS (34)

SHEET NO.


THE OFFICIAL RECORD OF THIS SHEET IS THE ELECTRONIC FILE DIGITALLY SIGNED AND SEALED UNDER RULE 61G15-23.004, F.A.C.

c:\pw_working\drmp01\d0103394\UTADRD01.dgn : SR 35 - PLAN 34 [SHEET]
CKramer 3/30/2026 2:02:23 PM

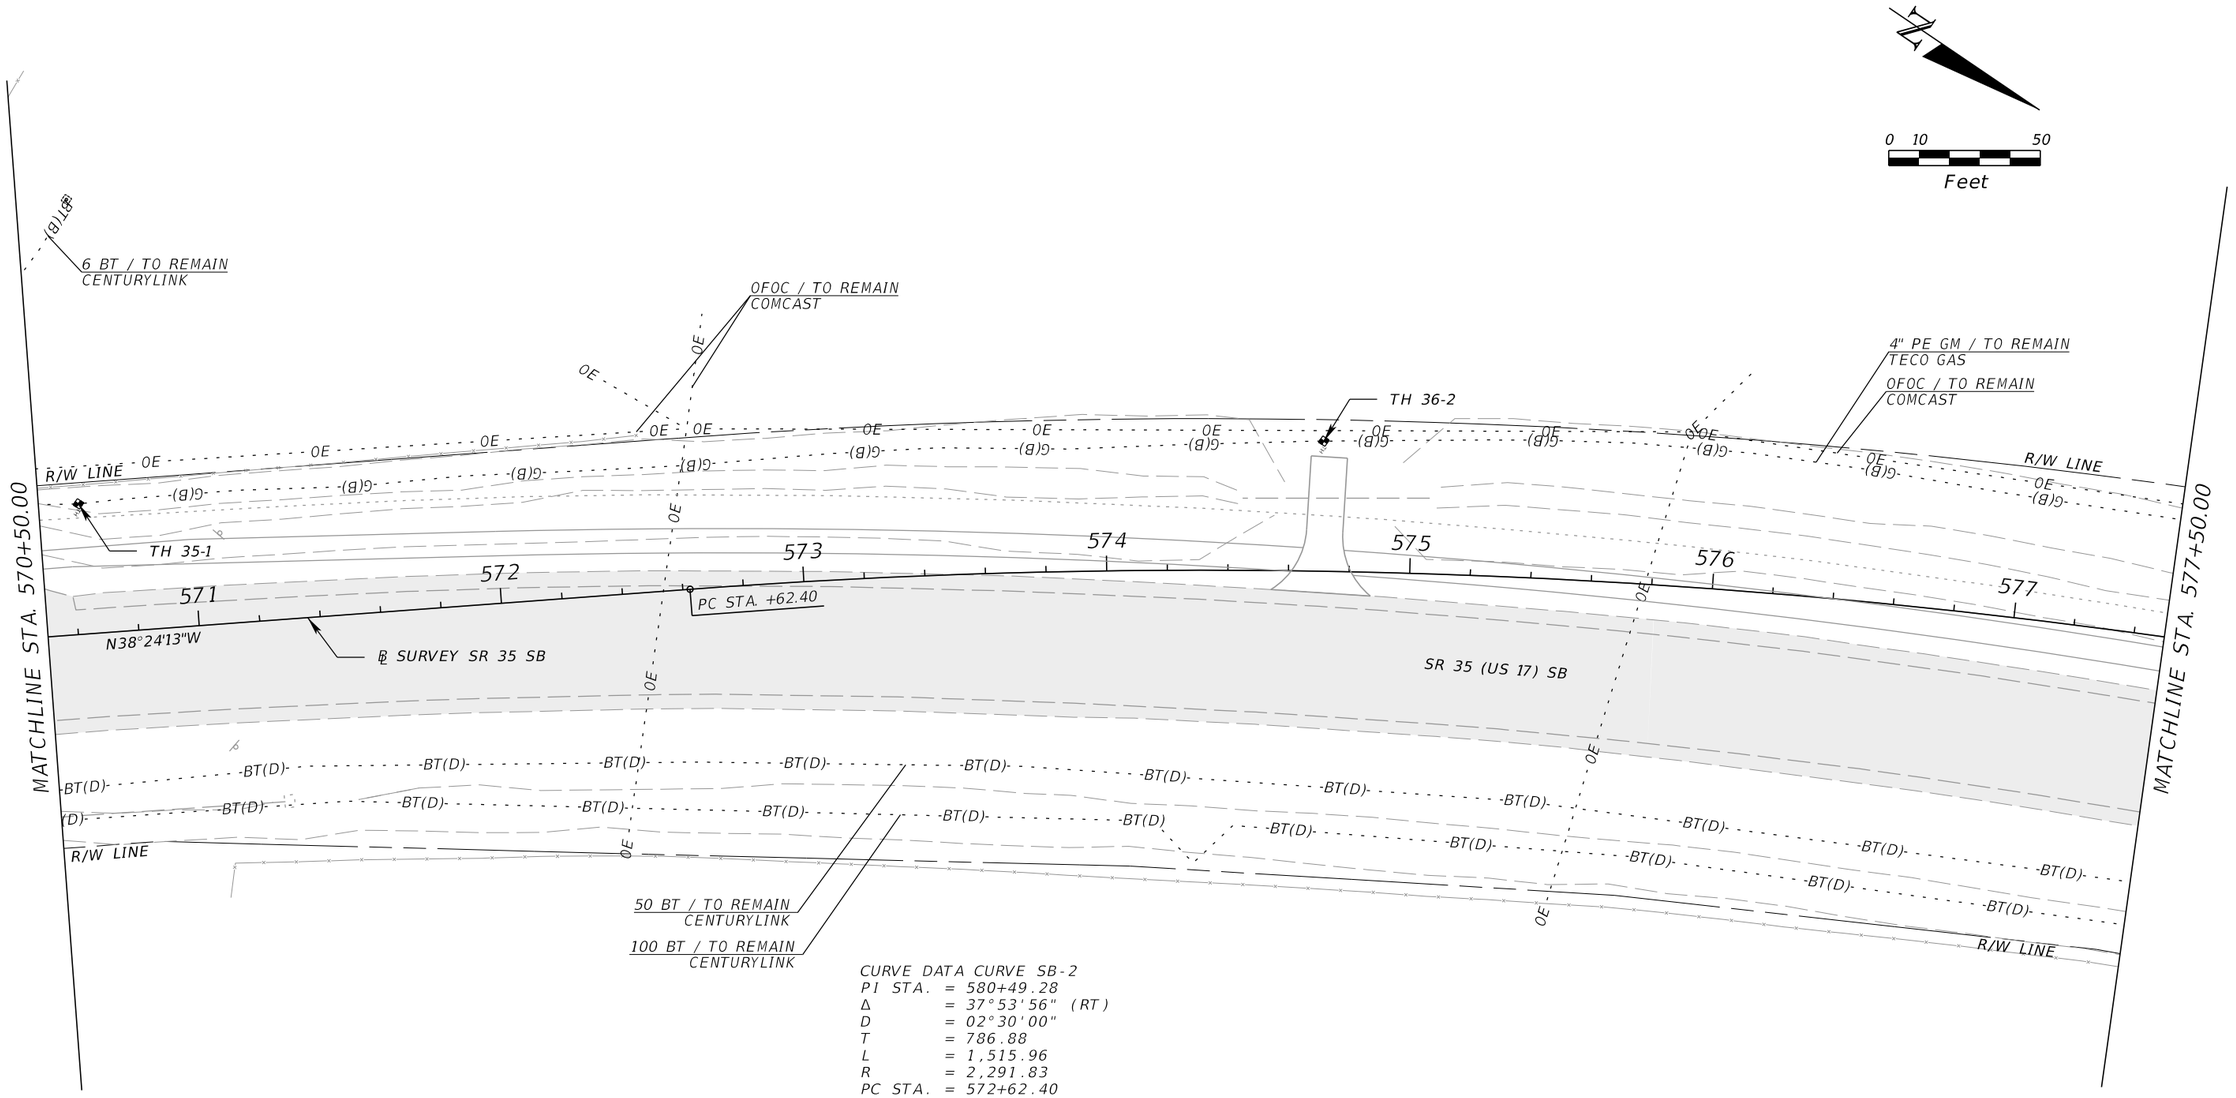

CURVE DATA CURVE SB-2
PI STA. = 580+49.28
Δ = 37°53'56" (RT)
D = 02°30'00"
T = 786.88
L = 1,515.96
R = 2,291.83
PC STA. = 572+62.40
PT STA. = 587+78.36
e = MATCH EXIST.

KEY MAP

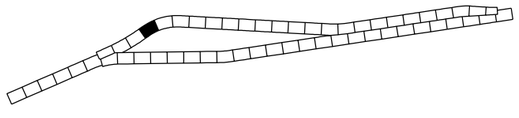

REVISIONS			
DATE	DESCRIPTION	DATE	DESCRIPTION

ENGINEER OF RECORD

CODY BAYER, P.E.
LICENSE NUMBER: 90812
DRMP, INC.
941 LAKE BALDWIN LANE
ORLANDO, FL 32814

STATE OF FLORIDA
DEPARTMENT OF TRANSPORTATION


ROAD NO.	COUNTY	FINANCIAL PROJECT ID
SR 35	HARDEE	446205-1-52-01

UTILITY ADJUSTMENTS (35)

SHEET NO.


THE OFFICIAL RECORD OF THIS SHEET IS THE ELECTRONIC FILE DIGITALLY SIGNED AND SEALED UNDER RULE 61G15-23.004, F.A.C.

c:\pw_working\drmp01\d0103394\UTADRD01.dgn : SR 35 - PLAN 35 [SHEET]
CKramer 3/30/2026 2:02:35 PM

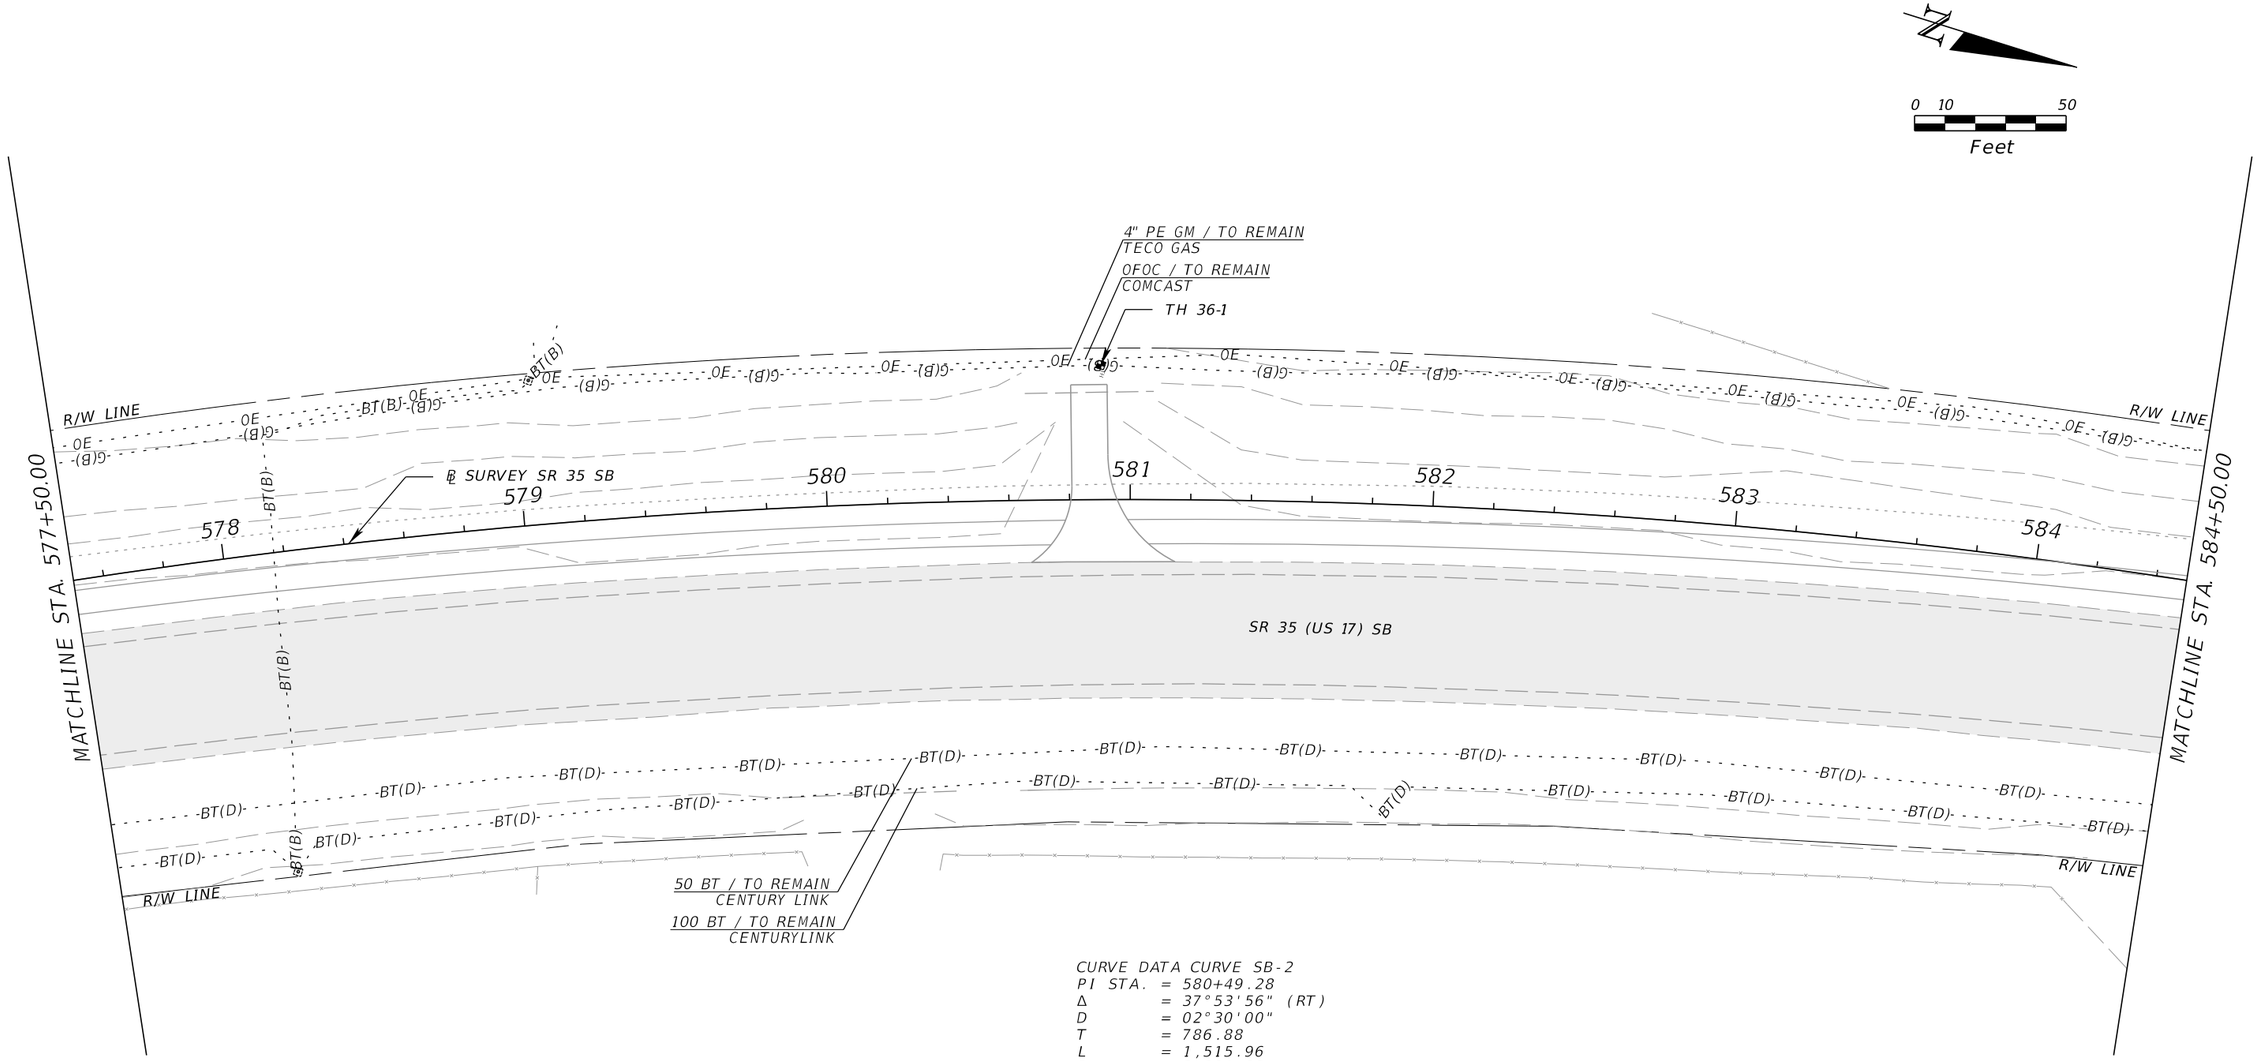

CURVE DATA CURVE SB-2
PI STA. = 580+49.28
Δ = 37°53'56" (RT)
D = 02°30'00"
T = 786.88
L = 1,515.96
R = 2,291.83
PC STA. = 572+62.40
PT STA. = 587+78.36
e = MATCH EXIST.

KEY MAP

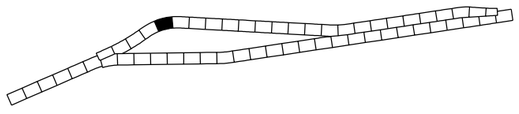

REVISIONS			
DATE	DESCRIPTION	DATE	DESCRIPTION

ENGINEER OF RECORD
CODY BAYER, P.E.
LICENSE NUMBER: 90812
DRMP, INC.
941 LAKE BALDWIN LANE
ORLANDO, FL 32814

STATE OF FLORIDA
DEPARTMENT OF TRANSPORTATION

ROAD NO.	COUNTY	FINANCIAL PROJECT ID
SR 35	HARDEE	446205-1-52-01

UTILITY ADJUSTMENTS (36)

SHEET NO.

THE OFFICIAL RECORD OF THIS SHEET IS THE ELECTRONIC FILE DIGITALLY SIGNED AND SEALED UNDER RULE 61G15-23.004, F.A.C.

c:\pw_working\drmp01\d0103394\UTADRD01.dgn : SR 35 - PLAN 36 [SHEET]
CKramer 3/30/2026 2:02:44 PM

N

0 10 50
Feet

4" PE GM / TO REMAIN
TECO GAS

OFOC / TO REMAIN
COMCAST

R/W LINE

R/W LINE

585 586 587 588 589 590 591

PT STA. +78.36

N00°30'17"W

℄ SURVEY SR 35 SB

SR 35 (US 17) SB

MATCHLINE STA. 584+50.00

MATCHLINE STA. 591+50.00

100 BT / TO REMAIN
CENTURYLINK


50 BT / TO REMAIN
CENTURYLINK

R/W LINE

R/W LINE


CURVE DATA CURVE SB-2
PI STA. = 580+49.28
Δ = 37°53'56" (RT)
D = 02°30'00"
T = 786.88
L = 1,515.96
R = 2,291.83
PC STA. = 572+62.40
PT STA. = 587+78.36
e = MATCH EXIST.

KEY MAP

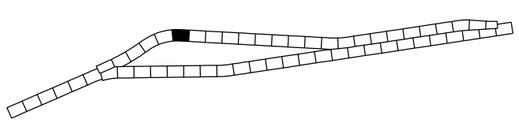


REVISIONS				ENGINEER OF RECORD	STATE OF FLORIDA DEPARTMENT OF TRANSPORTATION			UTILITY ADJUSTMENTS (37)	SHEET NO.
DATE	DESCRIPTION	DATE	DESCRIPTION	CODY BAYER, P.E. LICENSE NUMBER: 90812 DRMP, INC. 941 LAKE BALDWIN LANE ORLANDO, FL 32814	ROAD NO.	COUNTY	FINANCIAL PROJECT ID		
					SR 35	HARDEE	446205-1-52-01		

THE OFFICIAL RECORD OF THIS SHEET IS THE ELECTRONIC FILE DIGITALLY SIGNED AND SEALED UNDER RULE 61G15-23.004, F.A.C.

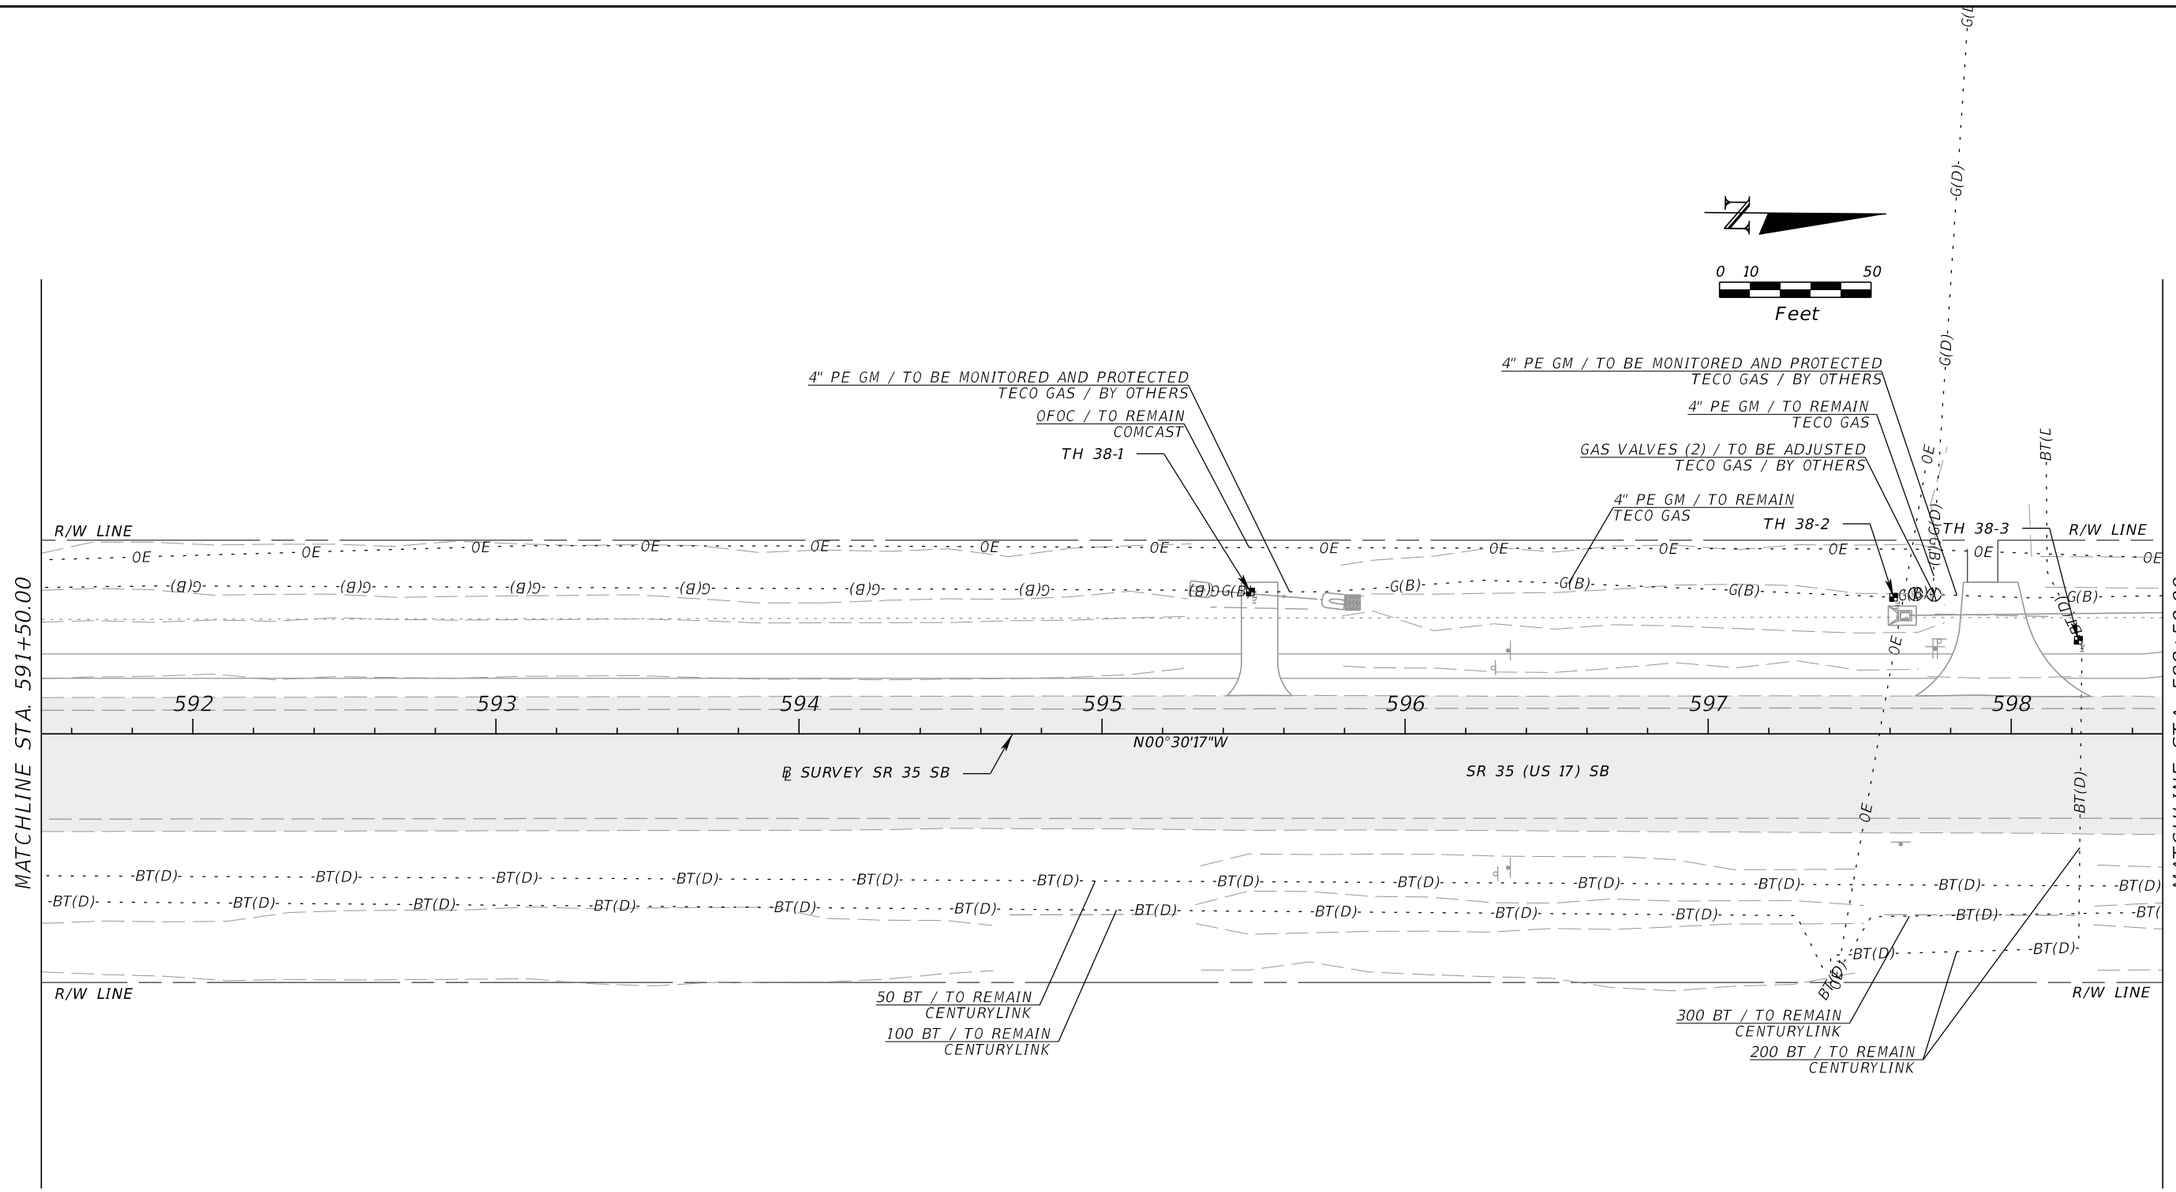

KEY MAP

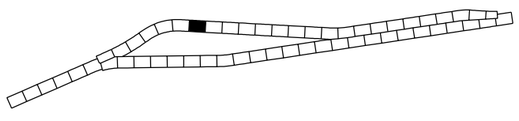

REVISIONS			
DATE	DESCRIPTION	DATE	DESCRIPTION

ENGINEER OF RECORD

CODY BAYER, P.E.
LICENSE NUMBER: 90812
DRMP, INC.
941 LAKE BALDWIN LANE
ORLANDO, FL 32814

STATE OF FLORIDA
DEPARTMENT OF TRANSPORTATION

ROAD NO.	COUNTY	FINANCIAL PROJECT ID
SR 35	HARDEE	446205-1-52-01

UTILITY ADJUSTMENTS (38)

SHEET NO.

THE OFFICIAL RECORD OF THIS SHEET IS THE ELECTRONIC FILE DIGITALLY SIGNED AND SEALED UNDER RULE 61G15-23.004, F.A.C.

N

0 10 50
Feet

MATCHLINE STA. 598+50.00

TH 39-1

TH 39-2

TH 1-4

TH 39-3

4" PE GM / TO BE MONITORED AND PROTECTED
TECO GAS / BY OTHERS

OFOC / TO REMAIN
COMCAST

4" MDPE GM / TO REMAIN
SEBRING GAS

R/W LINE

599 600 601 602 603 604 605

N00°30'17"W

℄ SURVEY SR 35 SB

SR 35 (US 17) SB

MATCHLINE STA. 605+50.00

50 BT / TO REMAIN
CENTURYLINK

300 BT / TO REMAIN
CENTURYLINK


300 BT / TO REMAIN
CENTURYLINK

KEY MAP


REVISIONS				ENGINEER OF RECORD	STATE OF FLORIDA DEPARTMENT OF TRANSPORTATION			UTILITY ADJUSTMENTS (39)	SHEET NO.
DATE	DESCRIPTION	DATE	DESCRIPTION	CODY BAYER, P.E. LICENSE NUMBER: 90812 DRMP, INC. 941 LAKE BALDWIN LANE ORLANDO, FL 32814	ROAD NO.	COUNTY	FINANCIAL PROJECT ID		
					SR 35	HARDEE	446205-1-52-01		

THE OFFICIAL RECORD OF THIS SHEET IS THE ELECTRONIC FILE DIGITALLY SIGNED AND SEALED UNDER RULE 61G15-23.004, F.A.C.

c:\pw_working\drmp01\d0103394\UTADRD01.dgn : SR 35 - PLAN 39 [SHEET]
CKramer 3/30/2026 2:03:09 PM

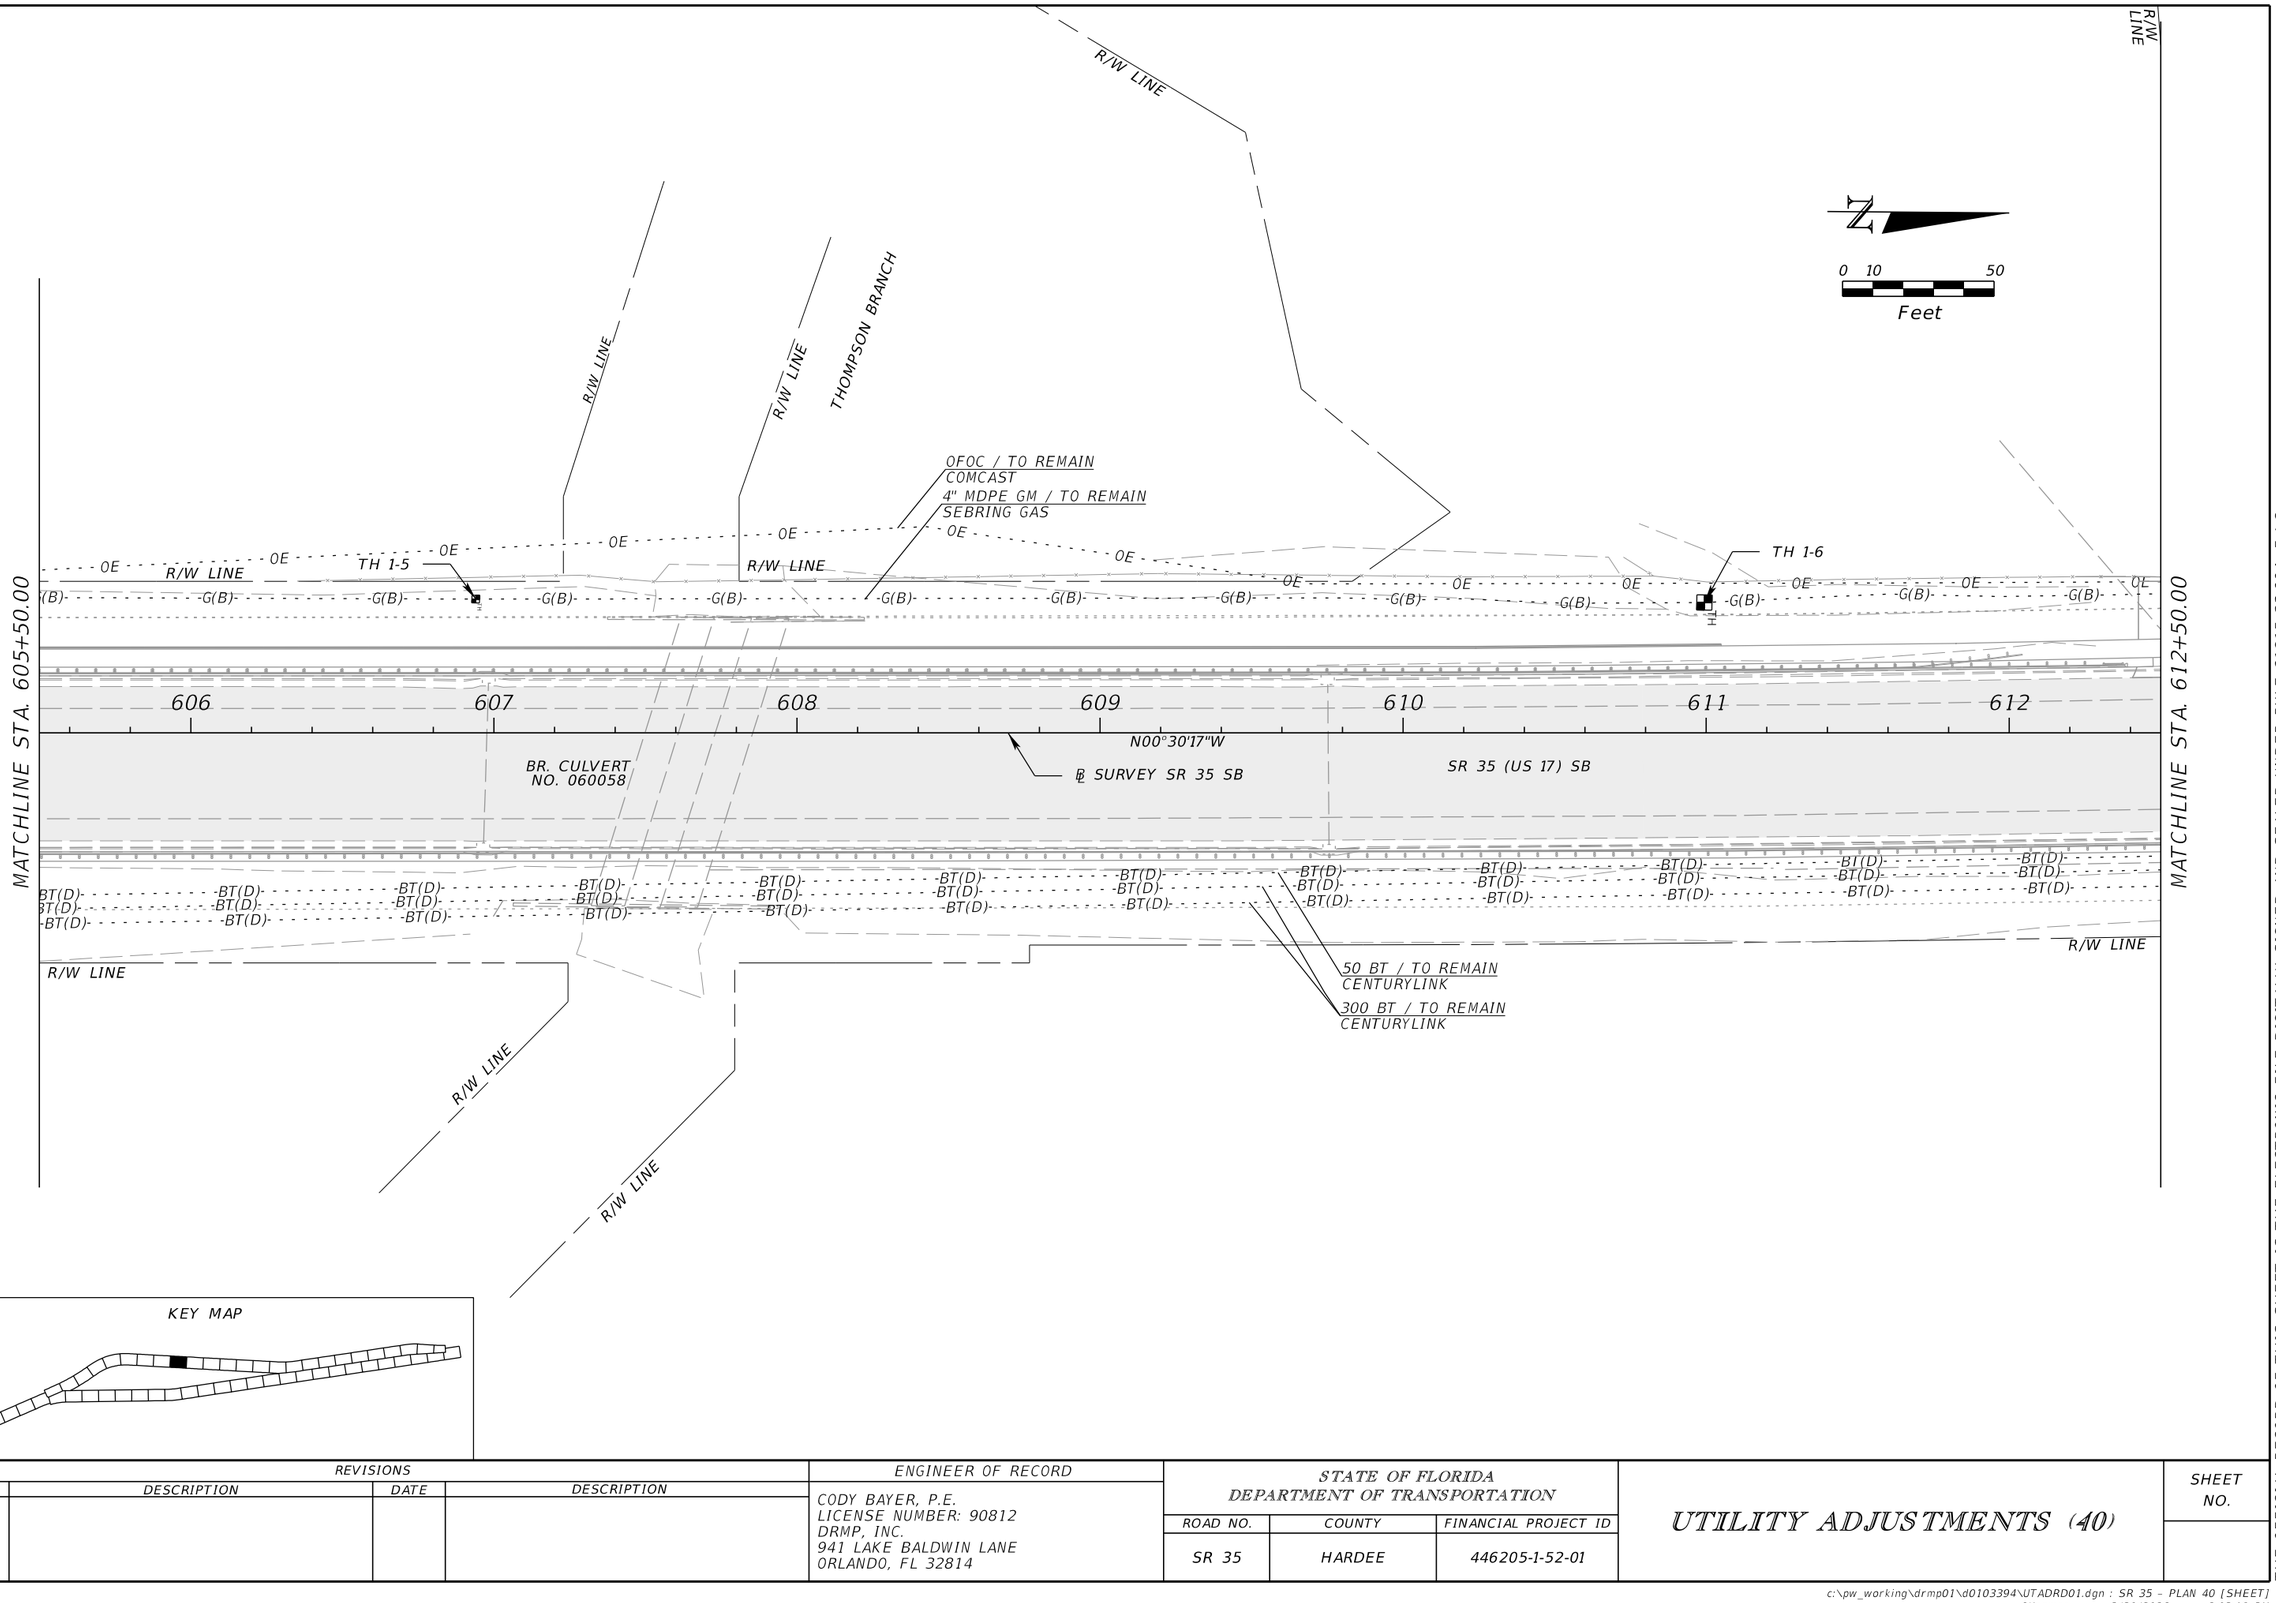

KEY MAP

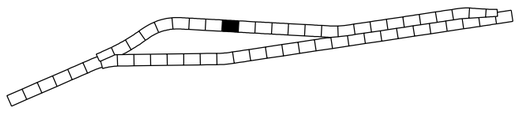

REVISIONS			
DATE	DESCRIPTION	DATE	DESCRIPTION

ENGINEER OF RECORD

CODY BAYER, P.E.
LICENSE NUMBER: 90812
DRMP, INC.
941 LAKE BALDWIN LANE
ORLANDO, FL 32814

STATE OF FLORIDA
DEPARTMENT OF TRANSPORTATION


ROAD NO.	COUNTY	FINANCIAL PROJECT ID
SR 35	HARDEE	446205-1-52-01

UTILITY ADJUSTMENTS (40)

SHEET NO.


THE OFFICIAL RECORD OF THIS SHEET IS THE ELECTRONIC FILE DIGITALLY SIGNED AND SEALED UNDER RULE 61G15-23.004, F.A.C.

c:\pw_working\drmp01\d0103394\UTADRD01.dgn : SR 35 - PLAN 40 [SHEET]
CKramer 3/30/2026 2:03:18 PM

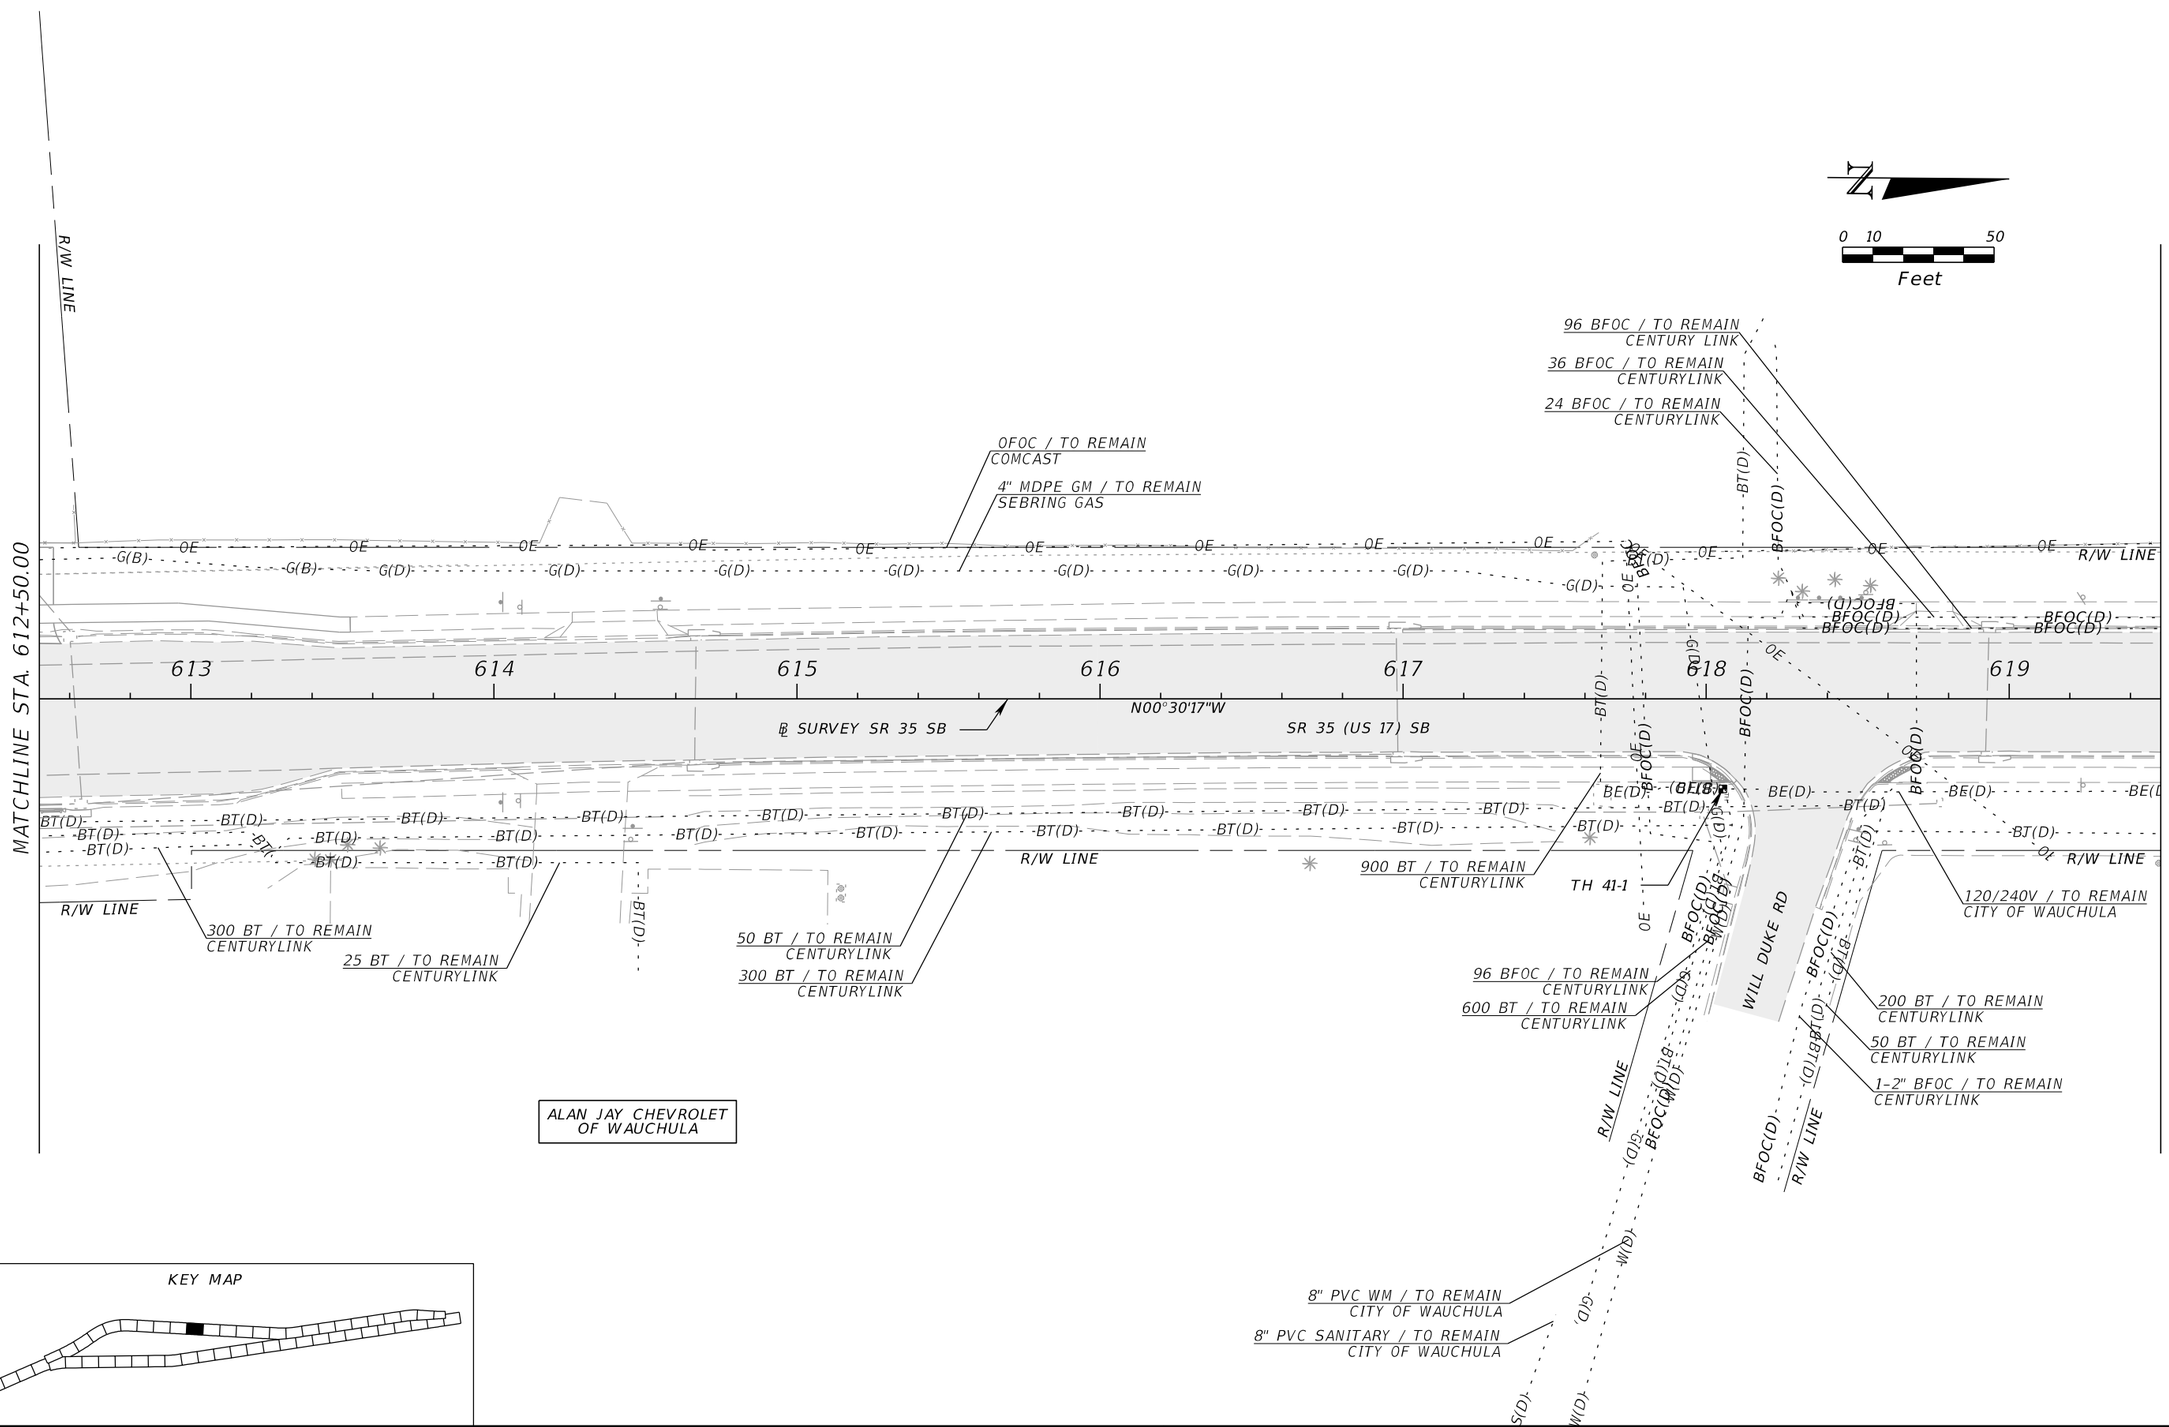


REVISIONS				ENGINEER OF RECORD	STATE OF FLORIDA DEPARTMENT OF TRANSPORTATION			UTILITY ADJUSTMENTS (41)	SHEET NO.
DATE	DESCRIPTION	DATE	DESCRIPTION	CODY BAYER, P.E. LICENSE NUMBER: 90812 DRMP, INC. 941 LAKE BALDWIN LANE ORLANDO, FL 32814	ROAD NO.	COUNTY	FINANCIAL PROJECT ID		
					SR 35	HARDEE	446205-1-52-01		

THE OFFICIAL RECORD OF THIS SHEET IS THE ELECTRONIC FILE DIGITALLY SIGNED AND SEALED UNDER RULE 61G15-23.004, F.A.C.

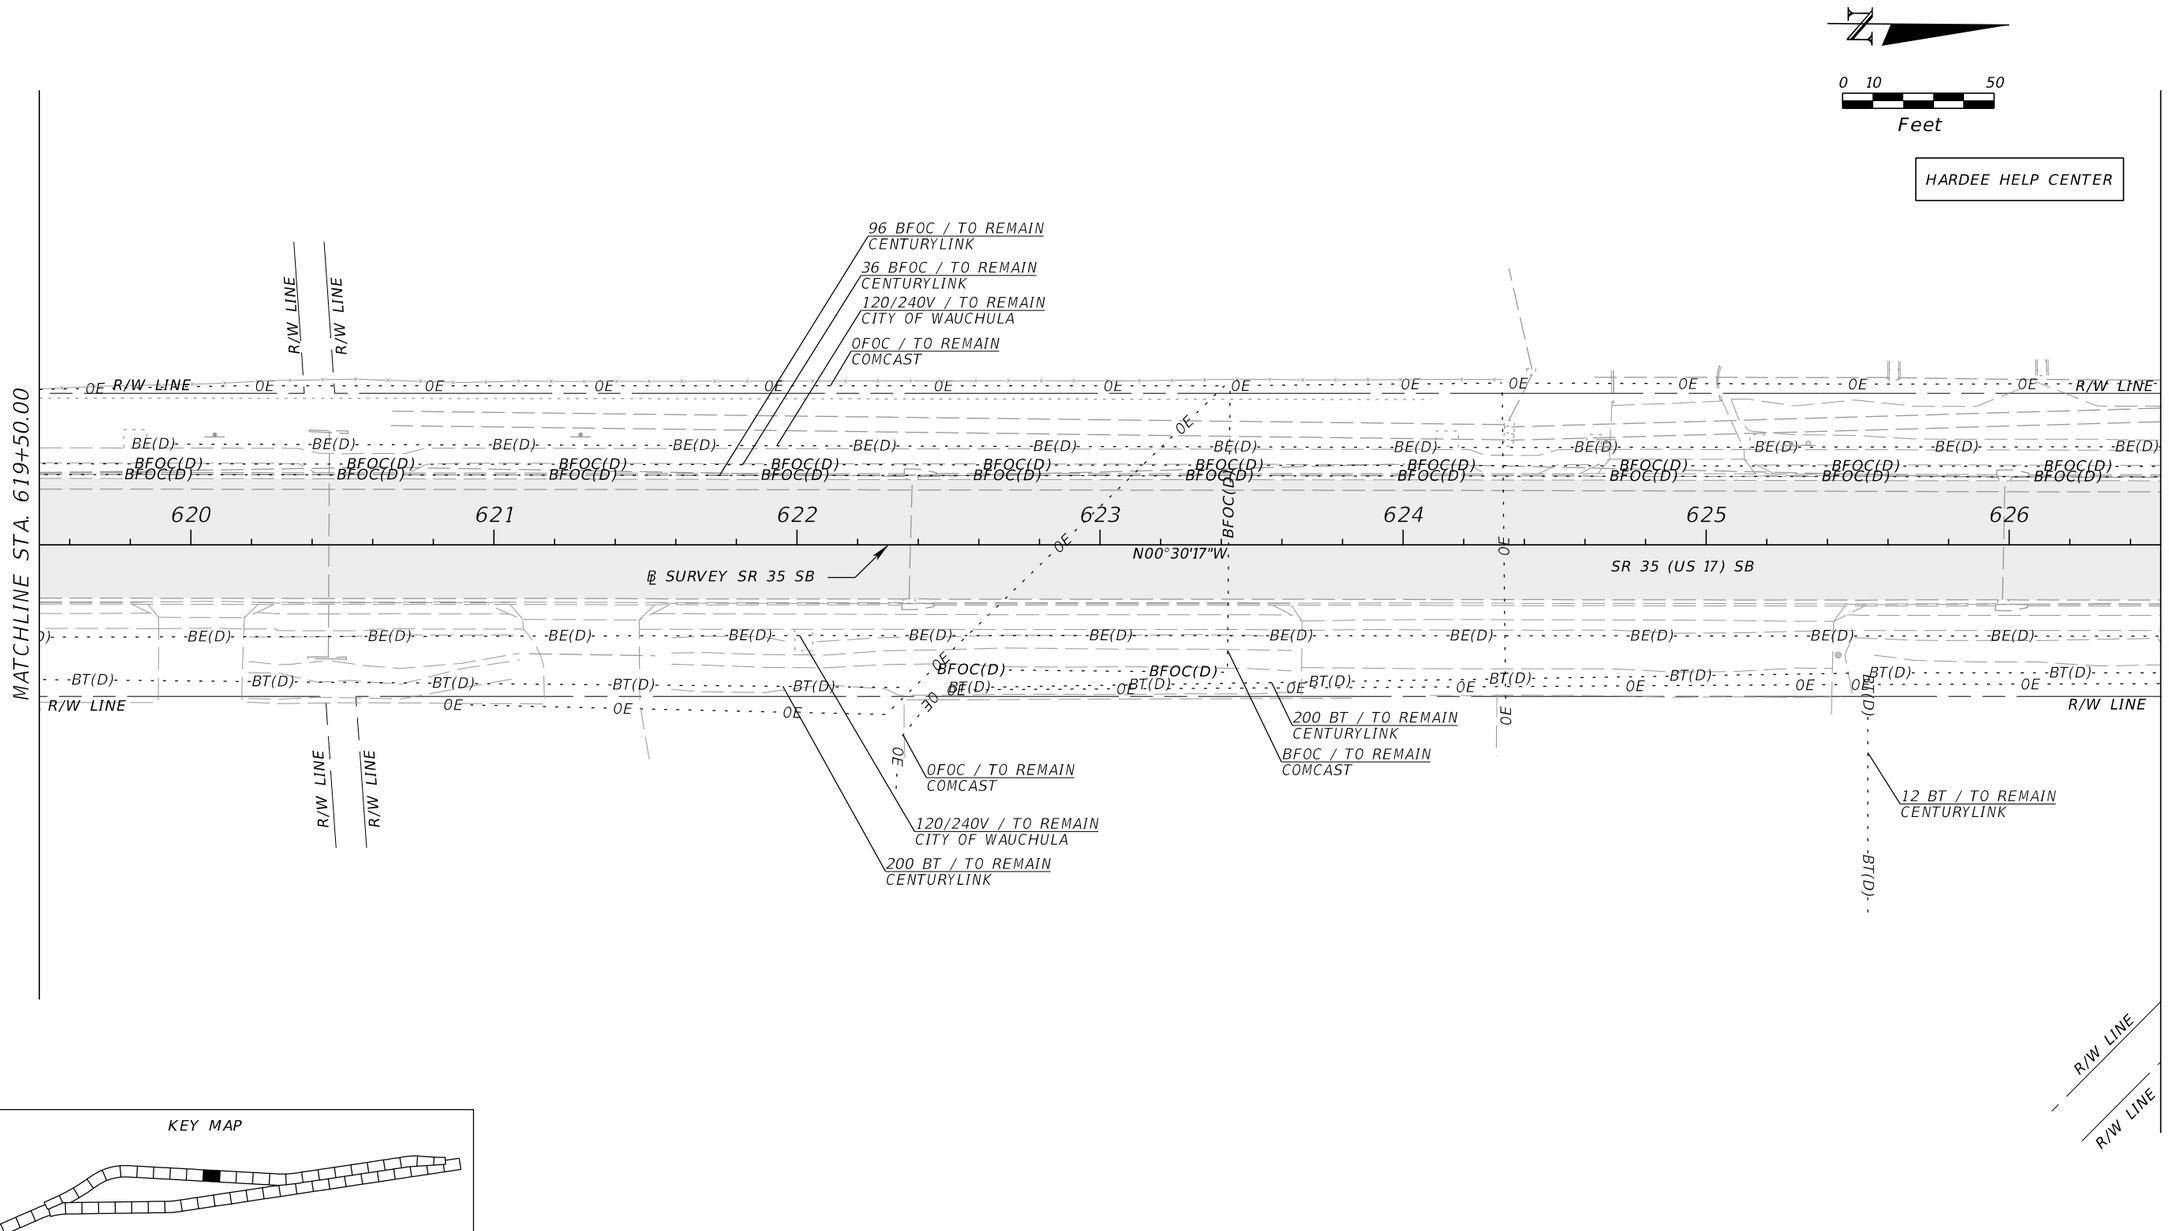

KEY MAP

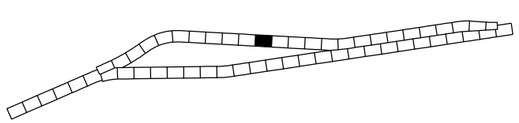

REVISIONS			
DATE	DESCRIPTION	DATE	DESCRIPTION

ENGINEER OF RECORD

CODY BAYER, P.E.
LICENSE NUMBER: 90812
DRMP, INC.
941 LAKE BALDWIN LANE
ORLANDO, FL 32814

STATE OF FLORIDA
DEPARTMENT OF TRANSPORTATION


ROAD NO.	COUNTY	FINANCIAL PROJECT ID
SR 35	HARDEE	446205-1-52-01

UTILITY ADJUSTMENTS (42)


SHEET NO.

THE OFFICIAL RECORD OF THIS SHEET IS THE ELECTRONIC FILE DIGITALLY SIGNED AND SEALED UNDER RULE 61G15-23.004, F.A.C.

c:\pw_working\drmp01\d0103394\UTADRD01.dgn : SR 35 - PLAN 42 [SHEET]
CKramer 3/30/2026 2:03:35 PM

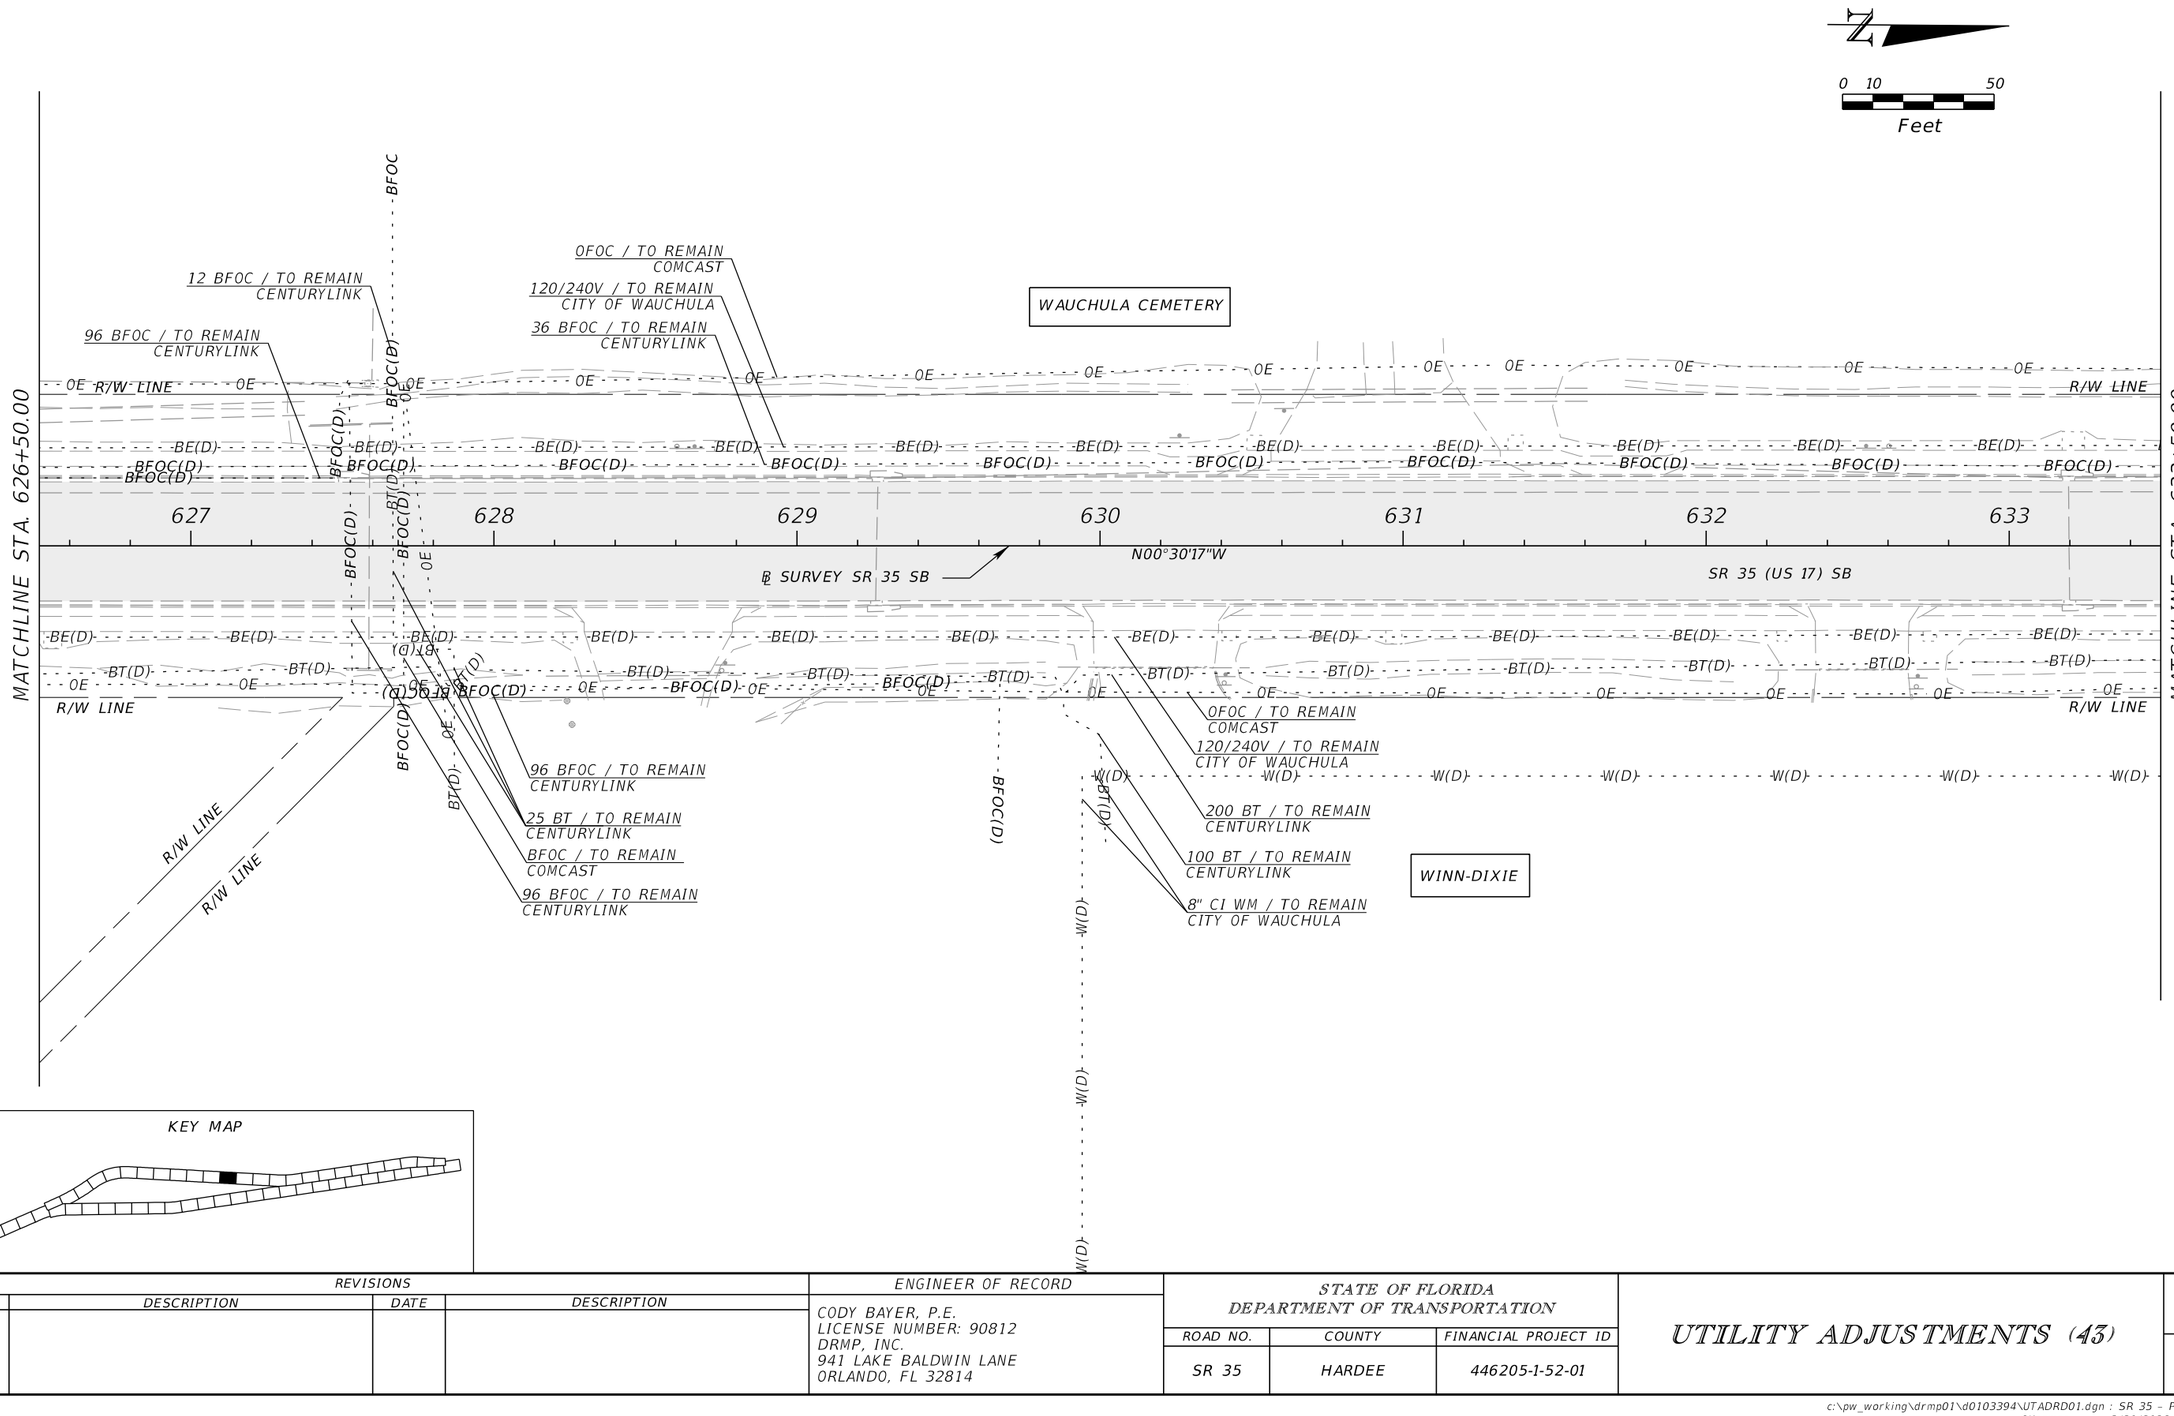

KEY MAP

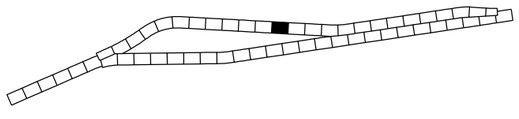

REVISIONS			
DATE	DESCRIPTION	DATE	DESCRIPTION

ENGINEER OF RECORD

CODY BAYER, P.E.
LICENSE NUMBER: 90812
DRMP, INC.
941 LAKE BALDWIN LANE
ORLANDO, FL 32814

STATE OF FLORIDA
DEPARTMENT OF TRANSPORTATION

ROAD NO.	COUNTY	FINANCIAL PROJECT ID
SR 35	HARDEE	446205-1-52-01

UTILITY ADJUSTMENTS (43)

SHEET NO.

THE OFFICIAL RECORD OF THIS SHEET IS THE ELECTRONIC FILE DIGITALLY SIGNED AND SEALED UNDER RULE 61G15-23.004, F.A.C.

DOLLAR GENERAL

N

0 10 50
Feet

MATCHLINE STA. 633+50.00

MATCHLINE STA. 640+50.00

634 635 636 637 638 639 640

℄ SURVEY SR 35 SB

N00°30'17"W

SR 35 (US 17) SB

STENSTROM RD

STENSTROM RD

R/W LINE

360 BFOC / TO REMAIN
CENTURYLINK

120/240V / TO REMAIN
CITY OF WAUCHULA

0FOC / TO REMAIN
COMCAST

36 BFOC / TO REMAIN
CENTURYLINK

BFOC / TO REMAIN
COMCAST

120/240V / TO REMAIN
CITY OF WAUCHULA

6 BT / TO REMAIN
CENTURYLINK

TH 44-2A
TH 44-2
TH 44-1A
TH 44-1

0FOC / TO REMAIN
COMCAST

200 BT / TO REMAIN
CENTURYLINK

4" PVC FM / TO REMAIN
CITY OF WAUCHULA

120/240V / TO REMAIN
CITY OF WAUCHULA

8" PVC WM / TO REMAIN
CITY OF WAUCHULA

25 BT / TO REMAIN
CENTURYLINK

8" PVC WM / TO REMAIN
CITY OF WAUCHULA

25 BT / TO REMAIN
CENTURYLINK

BFOC / TO REMAIN
COMCAST

48 BFOC / TO REMAIN
CENTURYLINK

KEY MAP

REVISIONS			
DATE	DESCRIPTION	DATE	DESCRIPTION

ENGINEER OF RECORD

CODY BAYER, P.E.
LICENSE NUMBER: 90812
DRMP, INC.
941 LAKE BALDWIN LANE
ORLANDO, FL 32814

STATE OF FLORIDA
DEPARTMENT OF TRANSPORTATION


ROAD NO.	COUNTY	FINANCIAL PROJECT ID
SR 35	HARDEE	446205-1-52-01

UTILITY ADJUSTMENTS (44)


SHEET NO.

THE OFFICIAL RECORD OF THIS SHEET IS THE ELECTRONIC FILE DIGITALLY SIGNED AND SEALED UNDER RULE 61G15-23.004, F.A.C.

c:\pw_working\drmp01\d0103394\UTADRD01.dgn : SR 35 - PLAN 44 [SHEET]
CKramer 3/30/2026 2:03:50 PM

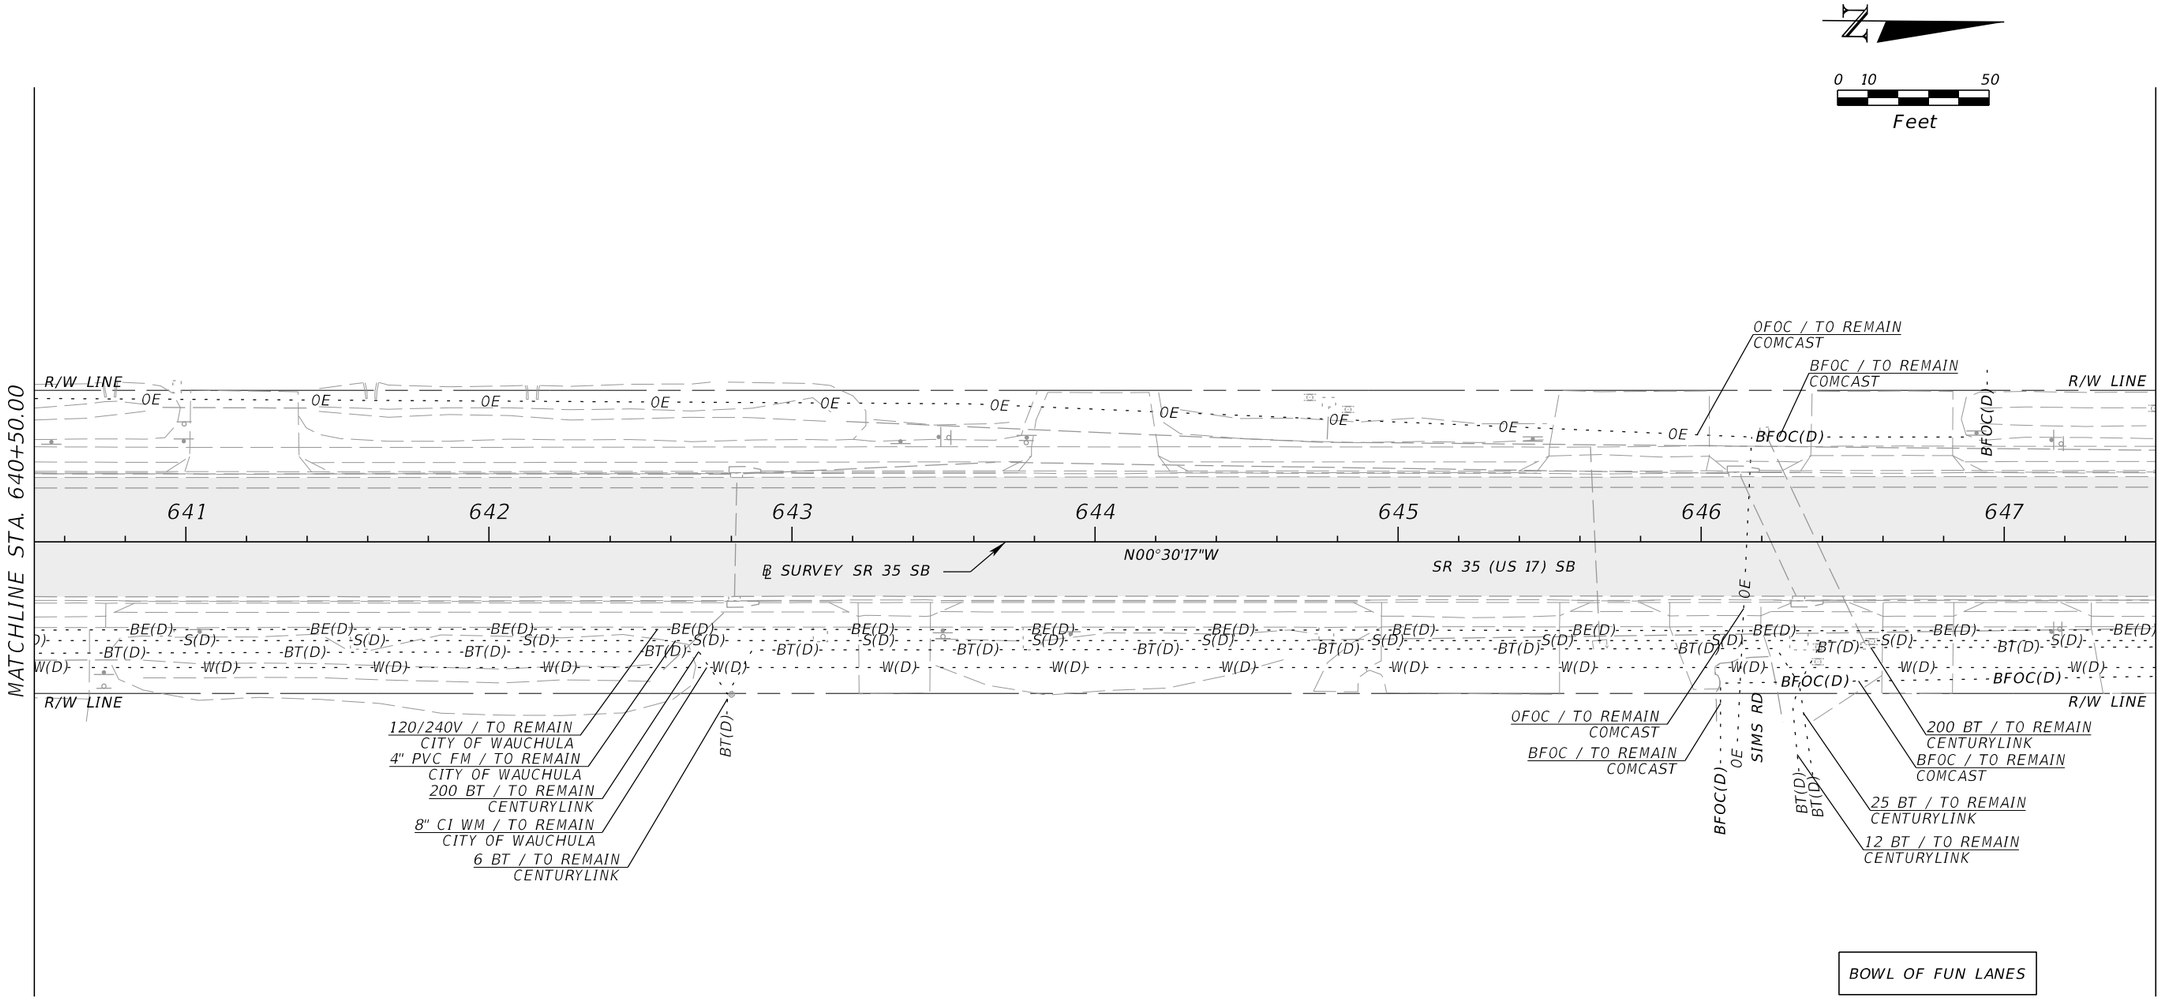

KEY MAP

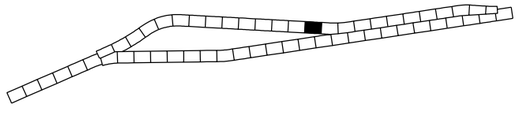

REVISIONS			
DATE	DESCRIPTION	DATE	DESCRIPTION

ENGINEER OF RECORD

CODY BAYER, P.E.
LICENSE NUMBER: 90812
DRMP, INC.
941 LAKE BALDWIN LANE
ORLANDO, FL 32814

STATE OF FLORIDA
DEPARTMENT OF TRANSPORTATION


ROAD NO.	COUNTY	FINANCIAL PROJECT ID
SR 35	HARDEE	446205-1-52-01

UTILITY ADJUSTMENTS (45)

SHEET NO.

THE OFFICIAL RECORD OF THIS SHEET IS THE ELECTRONIC FILE DIGITALLY SIGNED AND SEALED UNDER RULE 61G15-23.004, F.A.C.

c:\pw_working\drmp01\d0103394\UTADRD01_working.dgn : SR 35 - PLAN 45 [SHEET]
CKramer 3/30/2026 2:03:59 PM

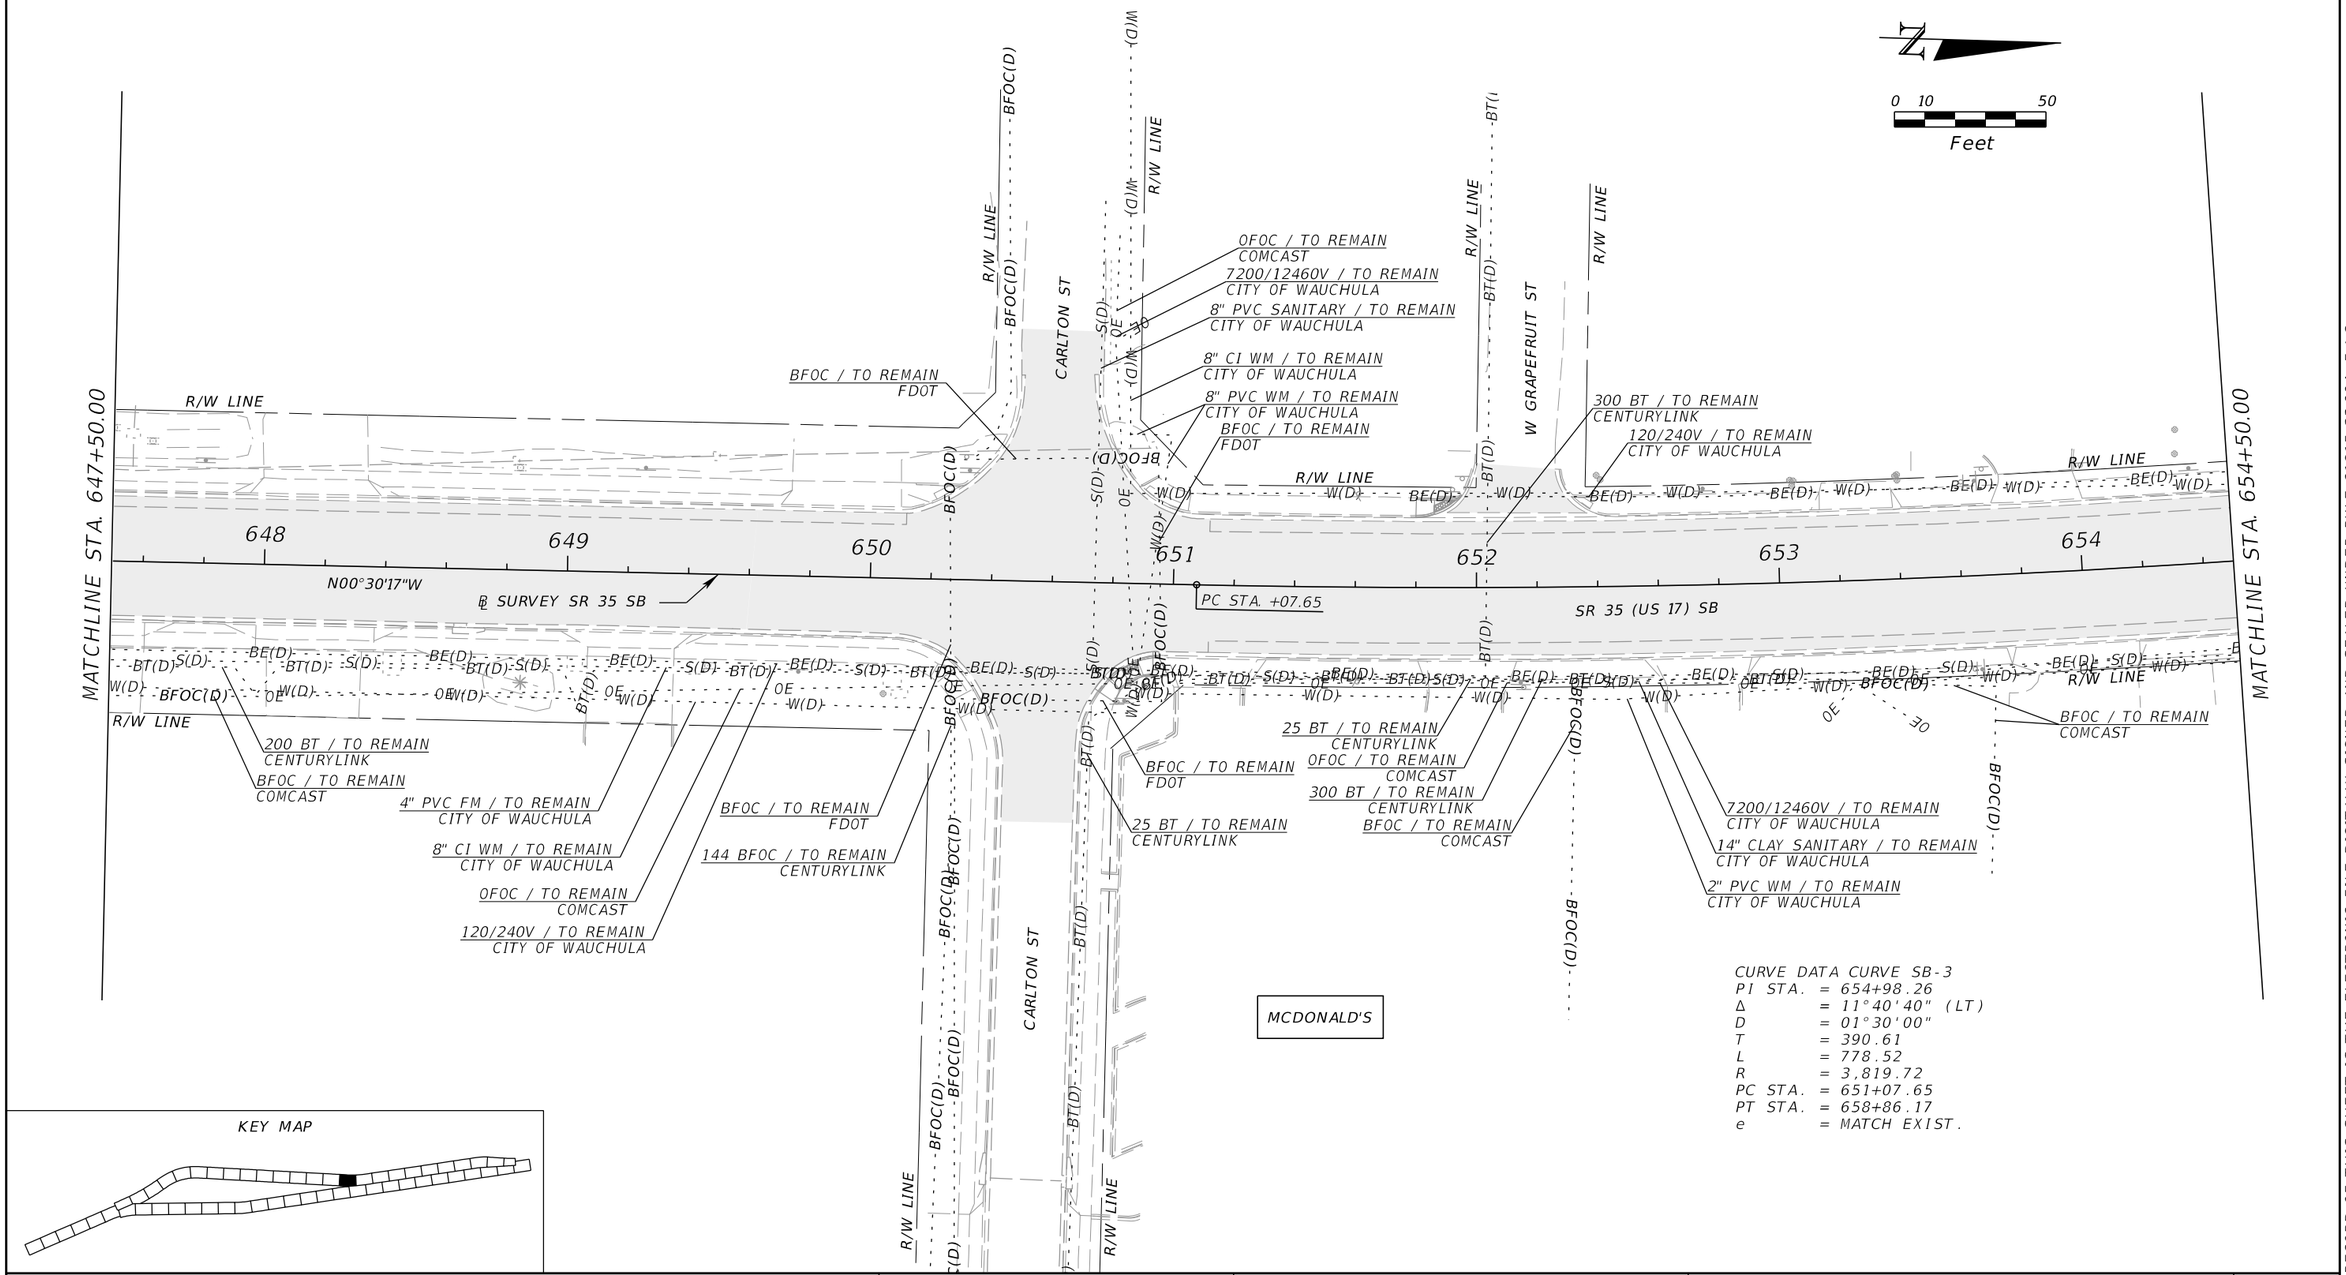

KEY MAP

CURVE DATA CURVE SB-3
PI STA. = 654+98.26
Δ = 11°40'40" (LT)
D = 01°30'00"
T = 390.61
L = 778.52
R = 3,819.72
PC STA. = 651+07.65
PT STA. = 658+86.17
e = MATCH EXIST.

REVISIONS			
DATE	DESCRIPTION	DATE	DESCRIPTION

ENGINEER OF RECORD

CODY BAYER, P.E.
LICENSE NUMBER: 90812
DRMP, INC.
941 LAKE BALDWIN LANE
ORLANDO, FL 32814

STATE OF FLORIDA
DEPARTMENT OF TRANSPORTATION

ROAD NO.	COUNTY	FINANCIAL PROJECT ID
SR 35	HARDEE	446205-1-52-01

UTILITY ADJUSTMENTS (46)

SHEET NO.

THE OFFICIAL RECORD OF THIS SHEET IS THE ELECTRONIC FILE DIGITALLY SIGNED AND SEALED UNDER RULE 61G15-23.004, F.A.C.

c:\pw_working\drmp01\d0103394\UTADRD01.dgn : SR 35 - PLAN 46 [SHEET]
CKramer 3/30/2026 2:04:09 PM

0 10 50
Feet

MATCHLINE STA. 654+50.00

655 656 657 658 659 660 661

℄ SURVEY SR 35 SB

SR 35 (US 17) SB

PT STA. +86.17

N12°10'57"W

MATCHLINE STA. 661+50.00

R/W LINE

W HOGAN ST

E HOGAN ST

OE

BE(D) W(D) BT(D) S(D)

BFOC(D)

0FOC / TO REMAIN
COMCAST

BFOC / TO REMAIN
COMCAST

120/240V / TO REMAIN
CITY OF WAUCHULA

8" CI WM / TO REMAIN
CITY OF WAUCHULA

25 BT / TO REMAIN
CENTURYLINK

0FOC / TO REMAIN
COMCAST

50 BT / TO REMAIN
CENTURYLINK

100 BT / TO REMAIN
CENTURYLINK

7200/12460V / TO REMAIN
CITY OF WAUCHULA

120/240V / TO REMAIN
CITY OF WAUCHULA

120/240V / TO REMAIN
CITY OF WAUCHULA

14" CLAY SANITARY / TO REMAIN
CITY OF WAUCHULA

2" PVC WM / TO REMAIN
CITY OF WAUCHULA

12 BT / TO REMAIN
CENTURYLINK

120/240V / TO REMAIN
CITY OF WAUCHULA

0FOC / TO REMAIN
COMCAST

120/240V / TO REMAIN
CITY OF WAUCHULA

KFC

CURVE DATA CURVE SB-3
PI STA. = 654+98.26
Δ = 11°40'40" (LT)
D = 01°30'00"
T = 390.61
L = 778.52
R = 3,819.72
PC STA. = 651+07.65
PT STA. = 658+86.17
e = MATCH EXIST.

KEY MAP

REVISIONS			
DATE	DESCRIPTION	DATE	DESCRIPTION

ENGINEER OF RECORD

CODY BAYER, P.E.
LICENSE NUMBER: 90812
DRMP, INC.
941 LAKE BALDWIN LANE
ORLANDO, FL 32814

STATE OF FLORIDA
DEPARTMENT OF TRANSPORTATION


ROAD NO.	COUNTY	FINANCIAL PROJECT ID
SR 35	HARDEE	446205-1-52-01

UTILITY ADJUSTMENTS (47)

SHEET NO.

THE OFFICIAL RECORD OF THIS SHEET IS THE ELECTRONIC FILE DIGITALLY SIGNED AND SEALED UNDER RULE 61G15-23.004, F.A.C.

c:\pw_working\drmp01\d0103394\UTADRD01.dgn : SR 35 - PLAN 47 [SHEET]
CKramer 3/30/2026 2:04:20 PM

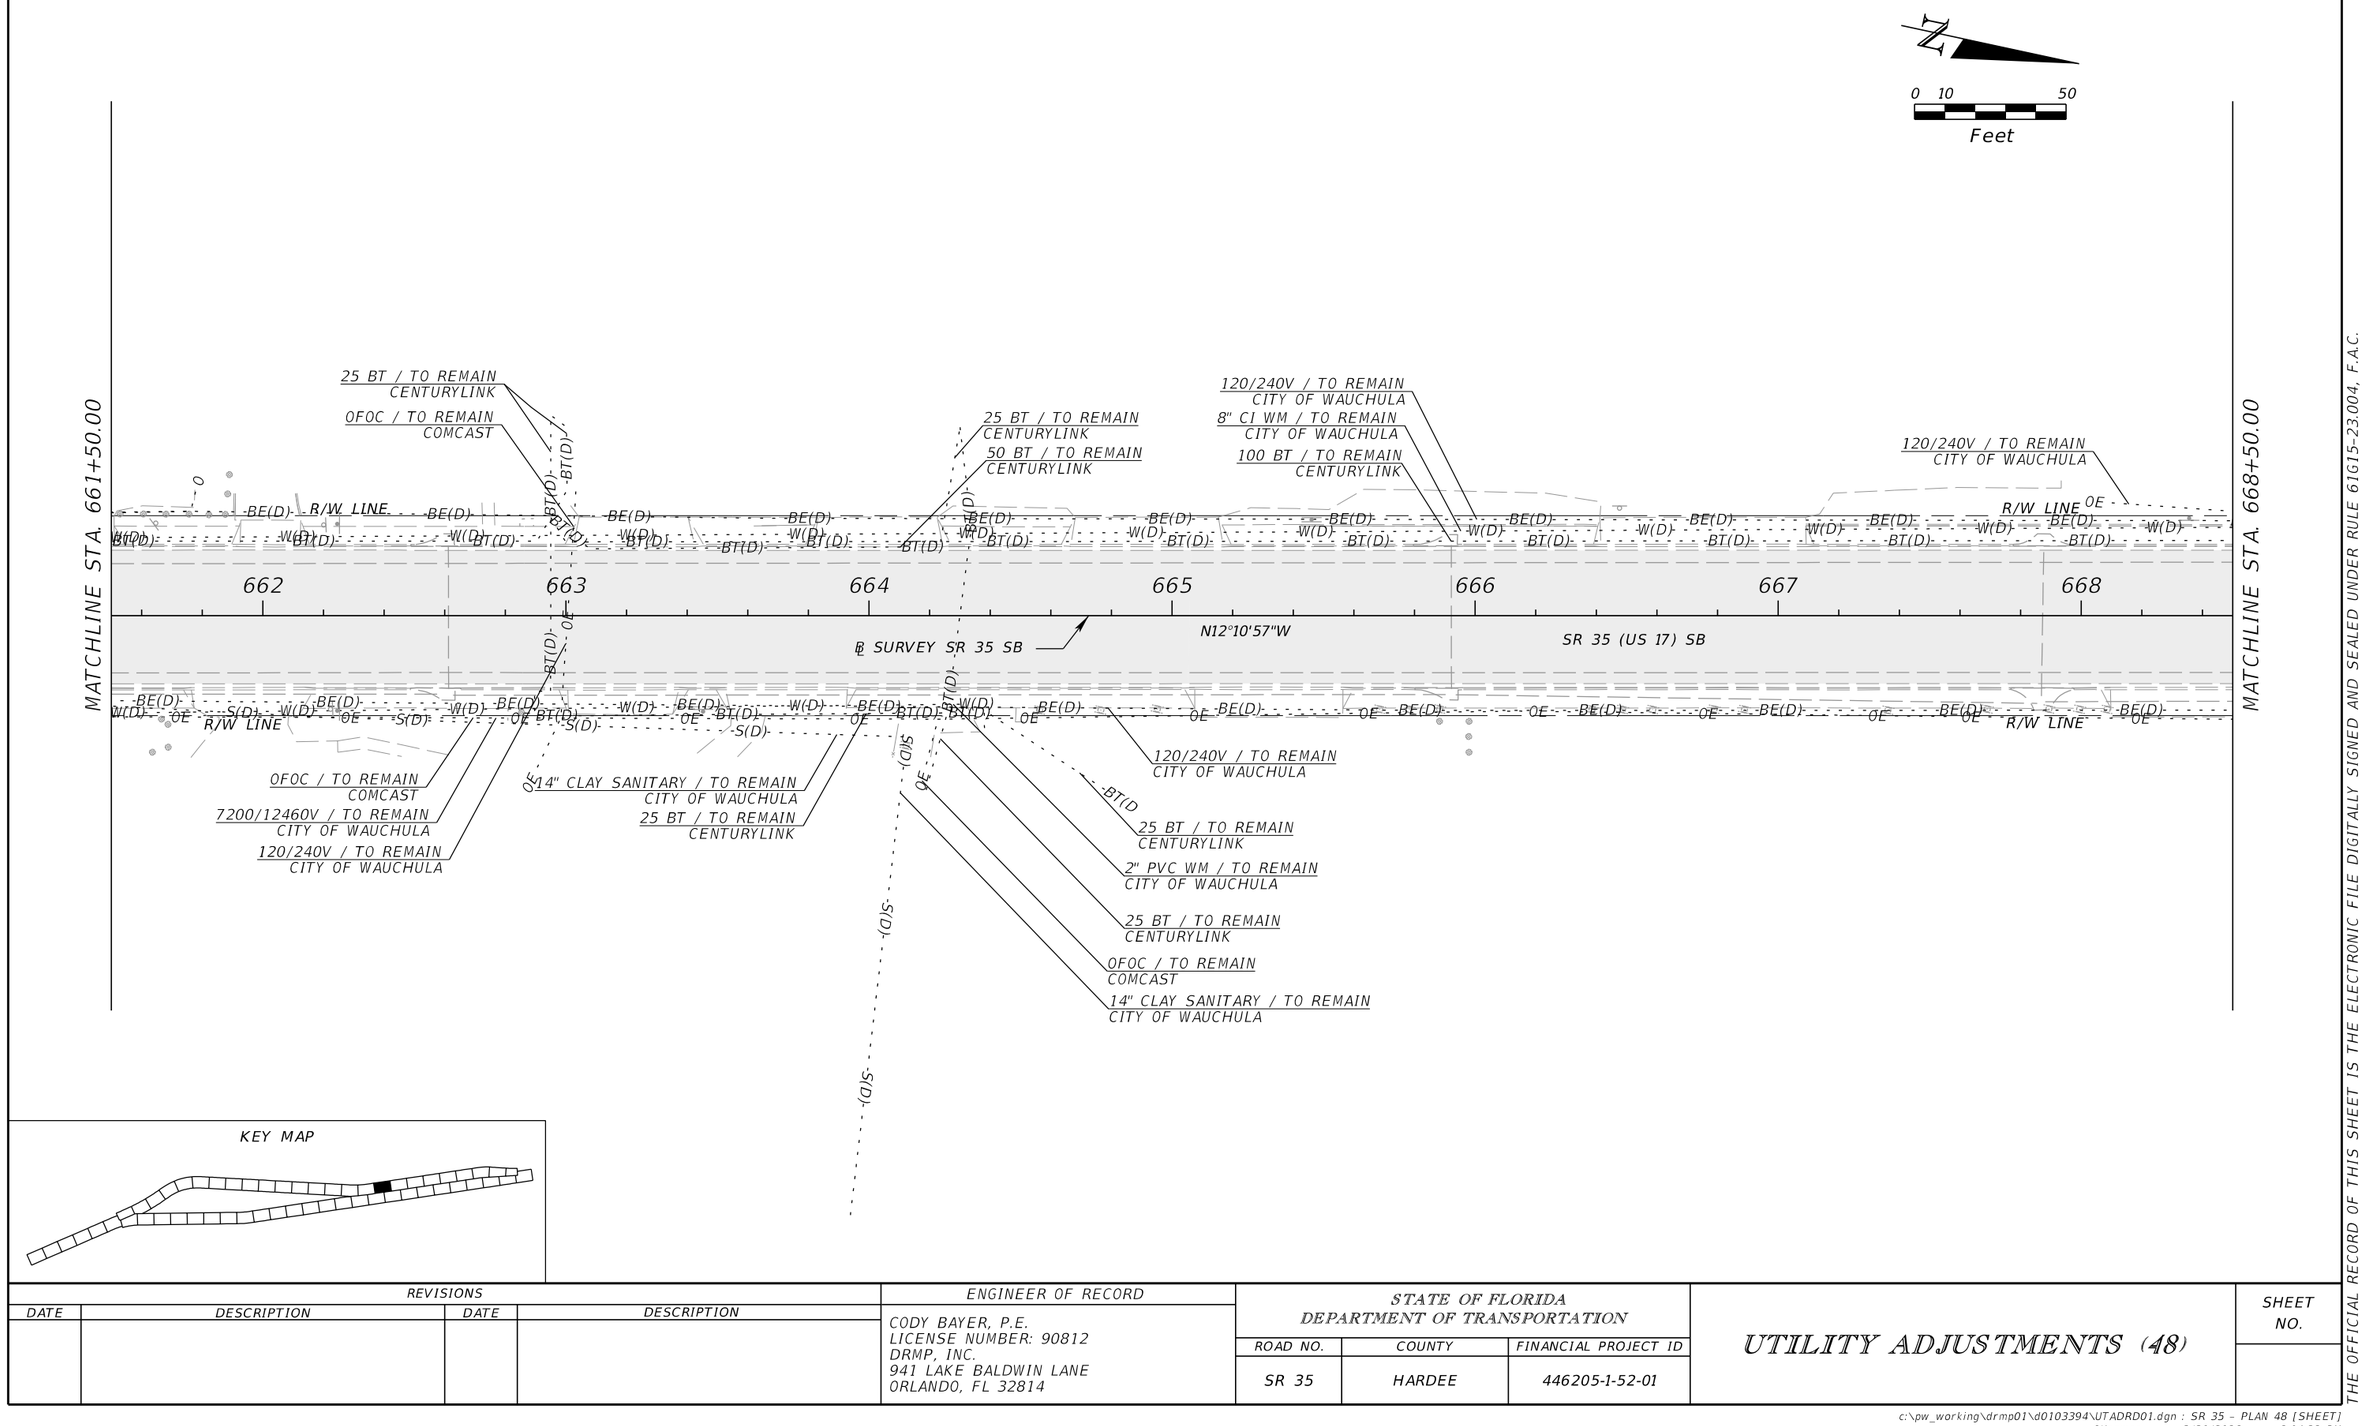

KEY MAP

REVISIONS			
DATE	DESCRIPTION	DATE	DESCRIPTION

ENGINEER OF RECORD

CODY BAYER, P.E.
LICENSE NUMBER: 90812
DRMP, INC.
941 LAKE BALDWIN LANE
ORLANDO, FL 32814


STATE OF FLORIDA
DEPARTMENT OF TRANSPORTATION

ROAD NO.	COUNTY	FINANCIAL PROJECT ID
SR 35	HARDEE	446205-1-52-01


UTILITY ADJUSTMENTS (48)

SHEET NO.

THE OFFICIAL RECORD OF THIS SHEET IS THE ELECTRONIC FILE DIGITALLY SIGNED AND SEALED UNDER RULE 61G15-23.004, F.A.C.

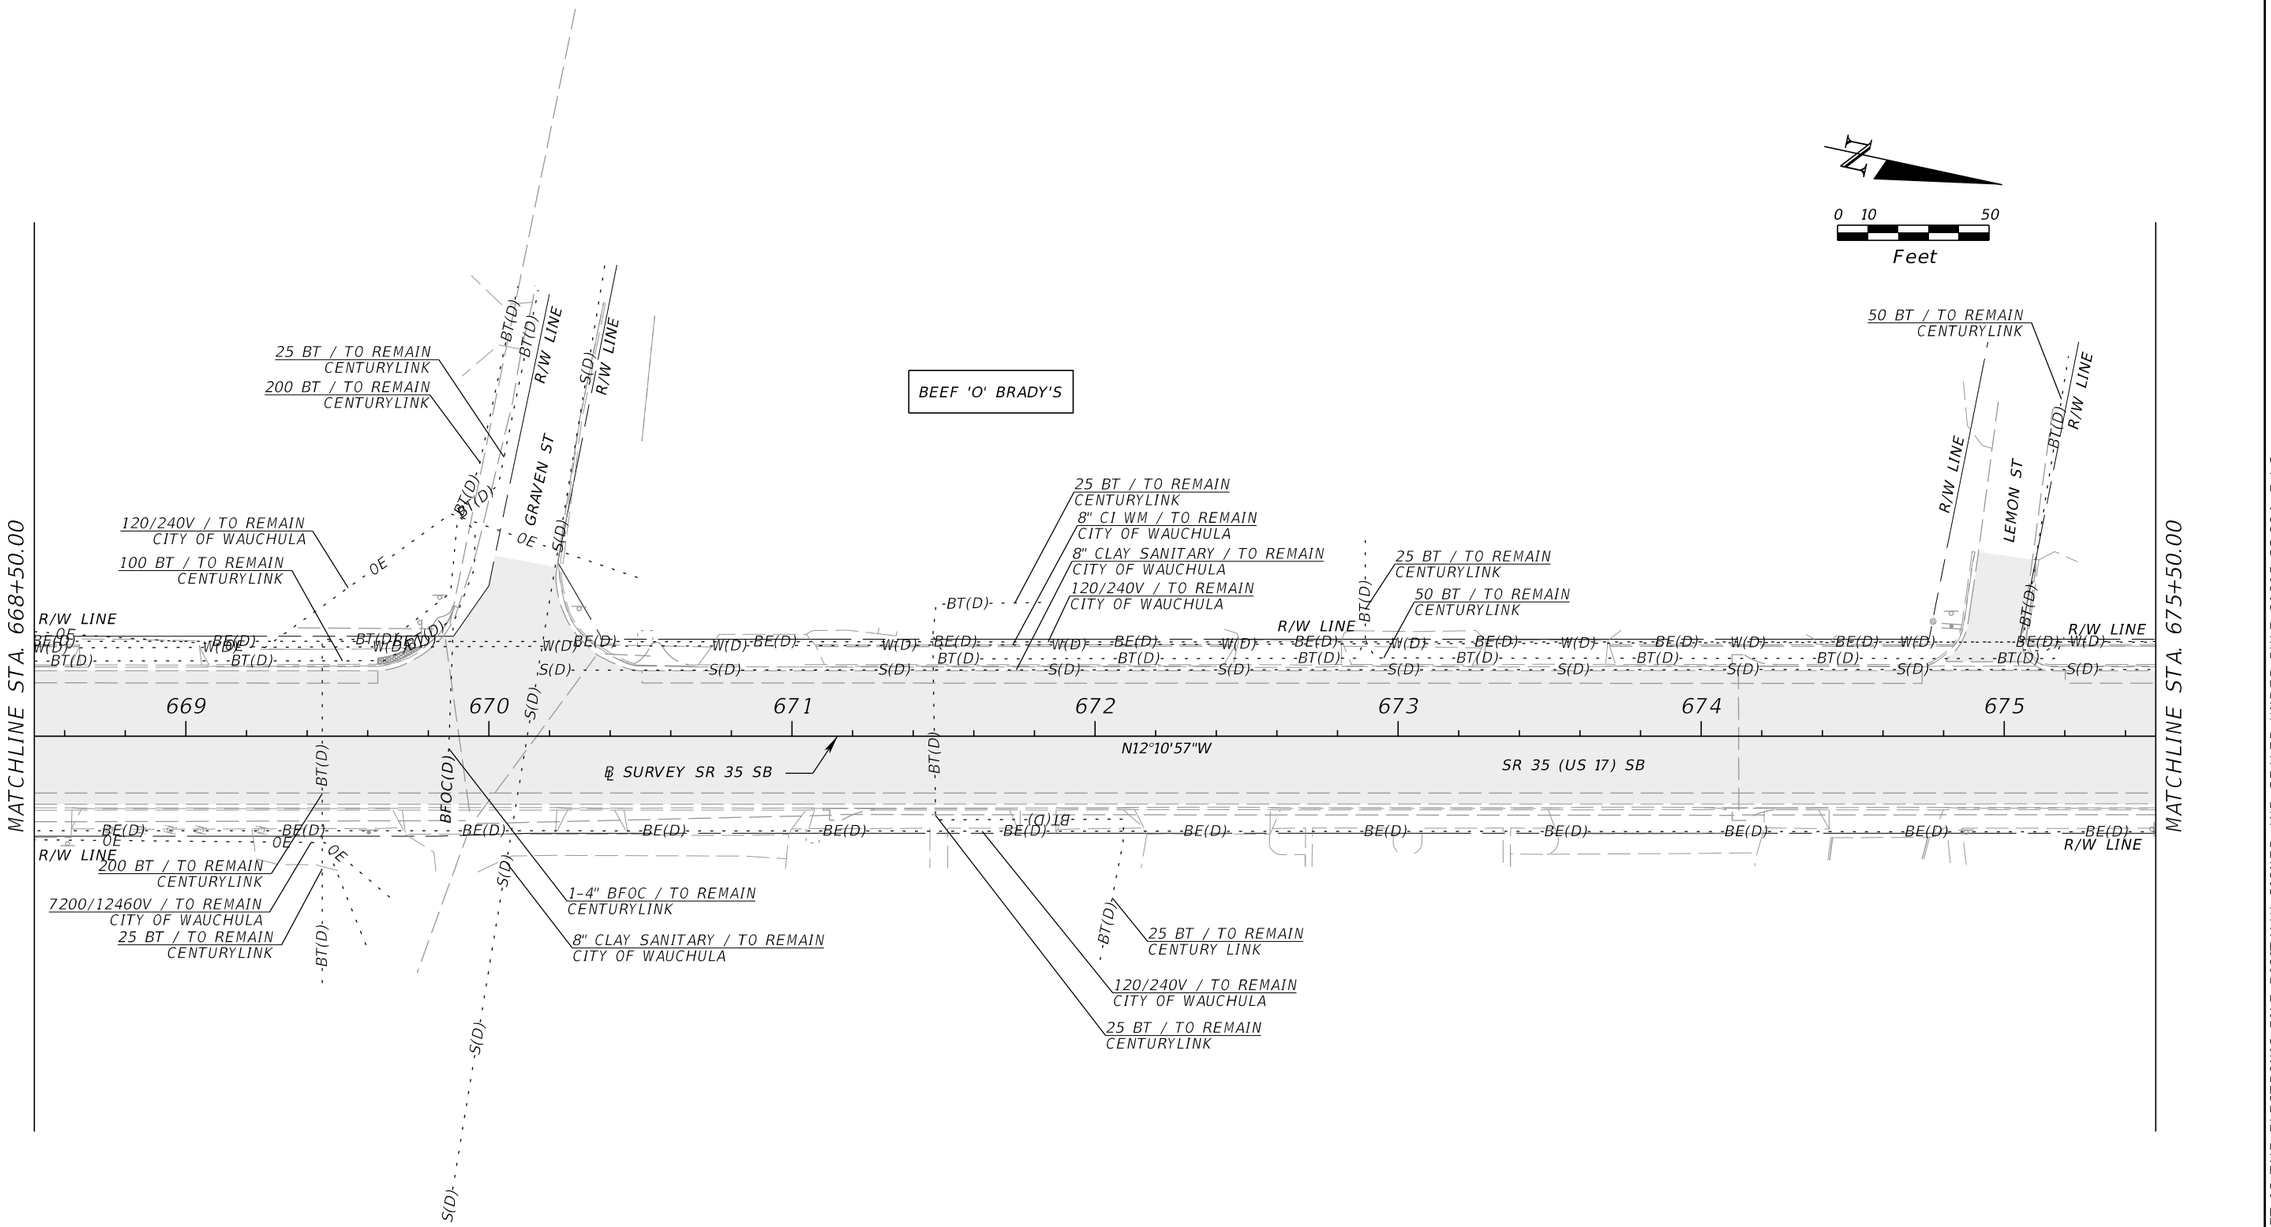

KEY MAP

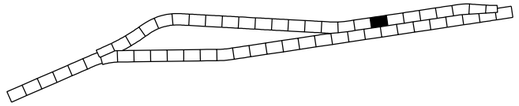

REVISIONS			
DATE	DESCRIPTION	DATE	DESCRIPTION

ENGINEER OF RECORD

CODY BAYER, P.E.
LICENSE NUMBER: 90812
DRMP, INC.
941 LAKE BALDWIN LANE
ORLANDO, FL 32814

STATE OF FLORIDA
DEPARTMENT OF TRANSPORTATION

ROAD NO.	COUNTY	FINANCIAL PROJECT ID
SR 35	HARDEE	446205-1-52-01

UTILITY ADJUSTMENTS (49)

SHEET NO.

THE OFFICIAL RECORD OF THIS SHEET IS THE ELECTRONIC FILE DIGITALLY SIGNED AND SEALED UNDER RULE 61G15-23.004, F.A.C.

c:\pw_working\drmp01\d0103394\UTADRD01_working.dgn : SR 35 - PLAN 49 [SHEET]
CKramer 3/30/2026 2:04:42 PM

0 10 50
Feet

MATCHLINE STA. 675+50.00

MATCHLINE STA. 682+50.00

676 677 678 679 680 681 682

℄ SURVEY SR 35 SB

N12°10'57"W

SR 35 (US 17) SB

R/W LINE

W SUMMIT ST

W BAY ST

E BAY ST

MOBIL

50 BT / TO REMAIN
CENTURYLINK

25 BT / TO REMAIN
CENTURYLINK

8" CLAY SANITARY / TO REMAIN
CITY OF WAUCHULA

8" CI WM / TO REMAIN
CITY OF WAUCHULA

50 BT / TO REMAIN
CENTURYLINK

120/240V / TO REMAIN
CITY OF WAUCHULA

300 BT / TO REMAIN
CENTURYLINK

8" CI WM / TO REMAIN
CITY OF WAUCHULA

12 BT / TO REMAIN
CENTURYLINK

12 BT / TO REMAIN
CENTURYLINK

25 BT / TO REMAIN
CENTURYLINK

120/240V / TO REMAIN
CITY OF WAUCHULA

25 BT / TO REMAIN
CENTURYLINK

25 BT / TO REMAIN
CENTURYLINK

7200/12460V / TO REMAIN
CITY OF WAUCHULA

1500 BT / TO REMAIN
CENTURYLINK

0FOC / TO REMAIN
COMCAST

1500 BT / TO REMAIN
CENTURYLINK

25 BT / TO REMAIN
CENTURYLINK

KEY MAP

REVISIONS			
DATE	DESCRIPTION	DATE	DESCRIPTION

ENGINEER OF RECORD

CODY BAYER, P.E.
LICENSE NUMBER: 90812
DRMP, INC.
941 LAKE BALDWIN LANE
ORLANDO, FL 32814

STATE OF FLORIDA
DEPARTMENT OF TRANSPORTATION


ROAD NO.	COUNTY	FINANCIAL PROJECT ID
SR 35	HARDEE	446205-1-52-01

UTILITY ADJUSTMENTS (50)


SHEET NO.

THE OFFICIAL RECORD OF THIS SHEET IS THE ELECTRONIC FILE DIGITALLY SIGNED AND SEALED UNDER RULE 61G15-23.004, F.A.C.

c:\pw_working\drmp01\d0103394\UTADRD01.dgn : SR 35 - PLAN 50 [SHEET]
CKramer 3/30/2026 2:04:53 PM

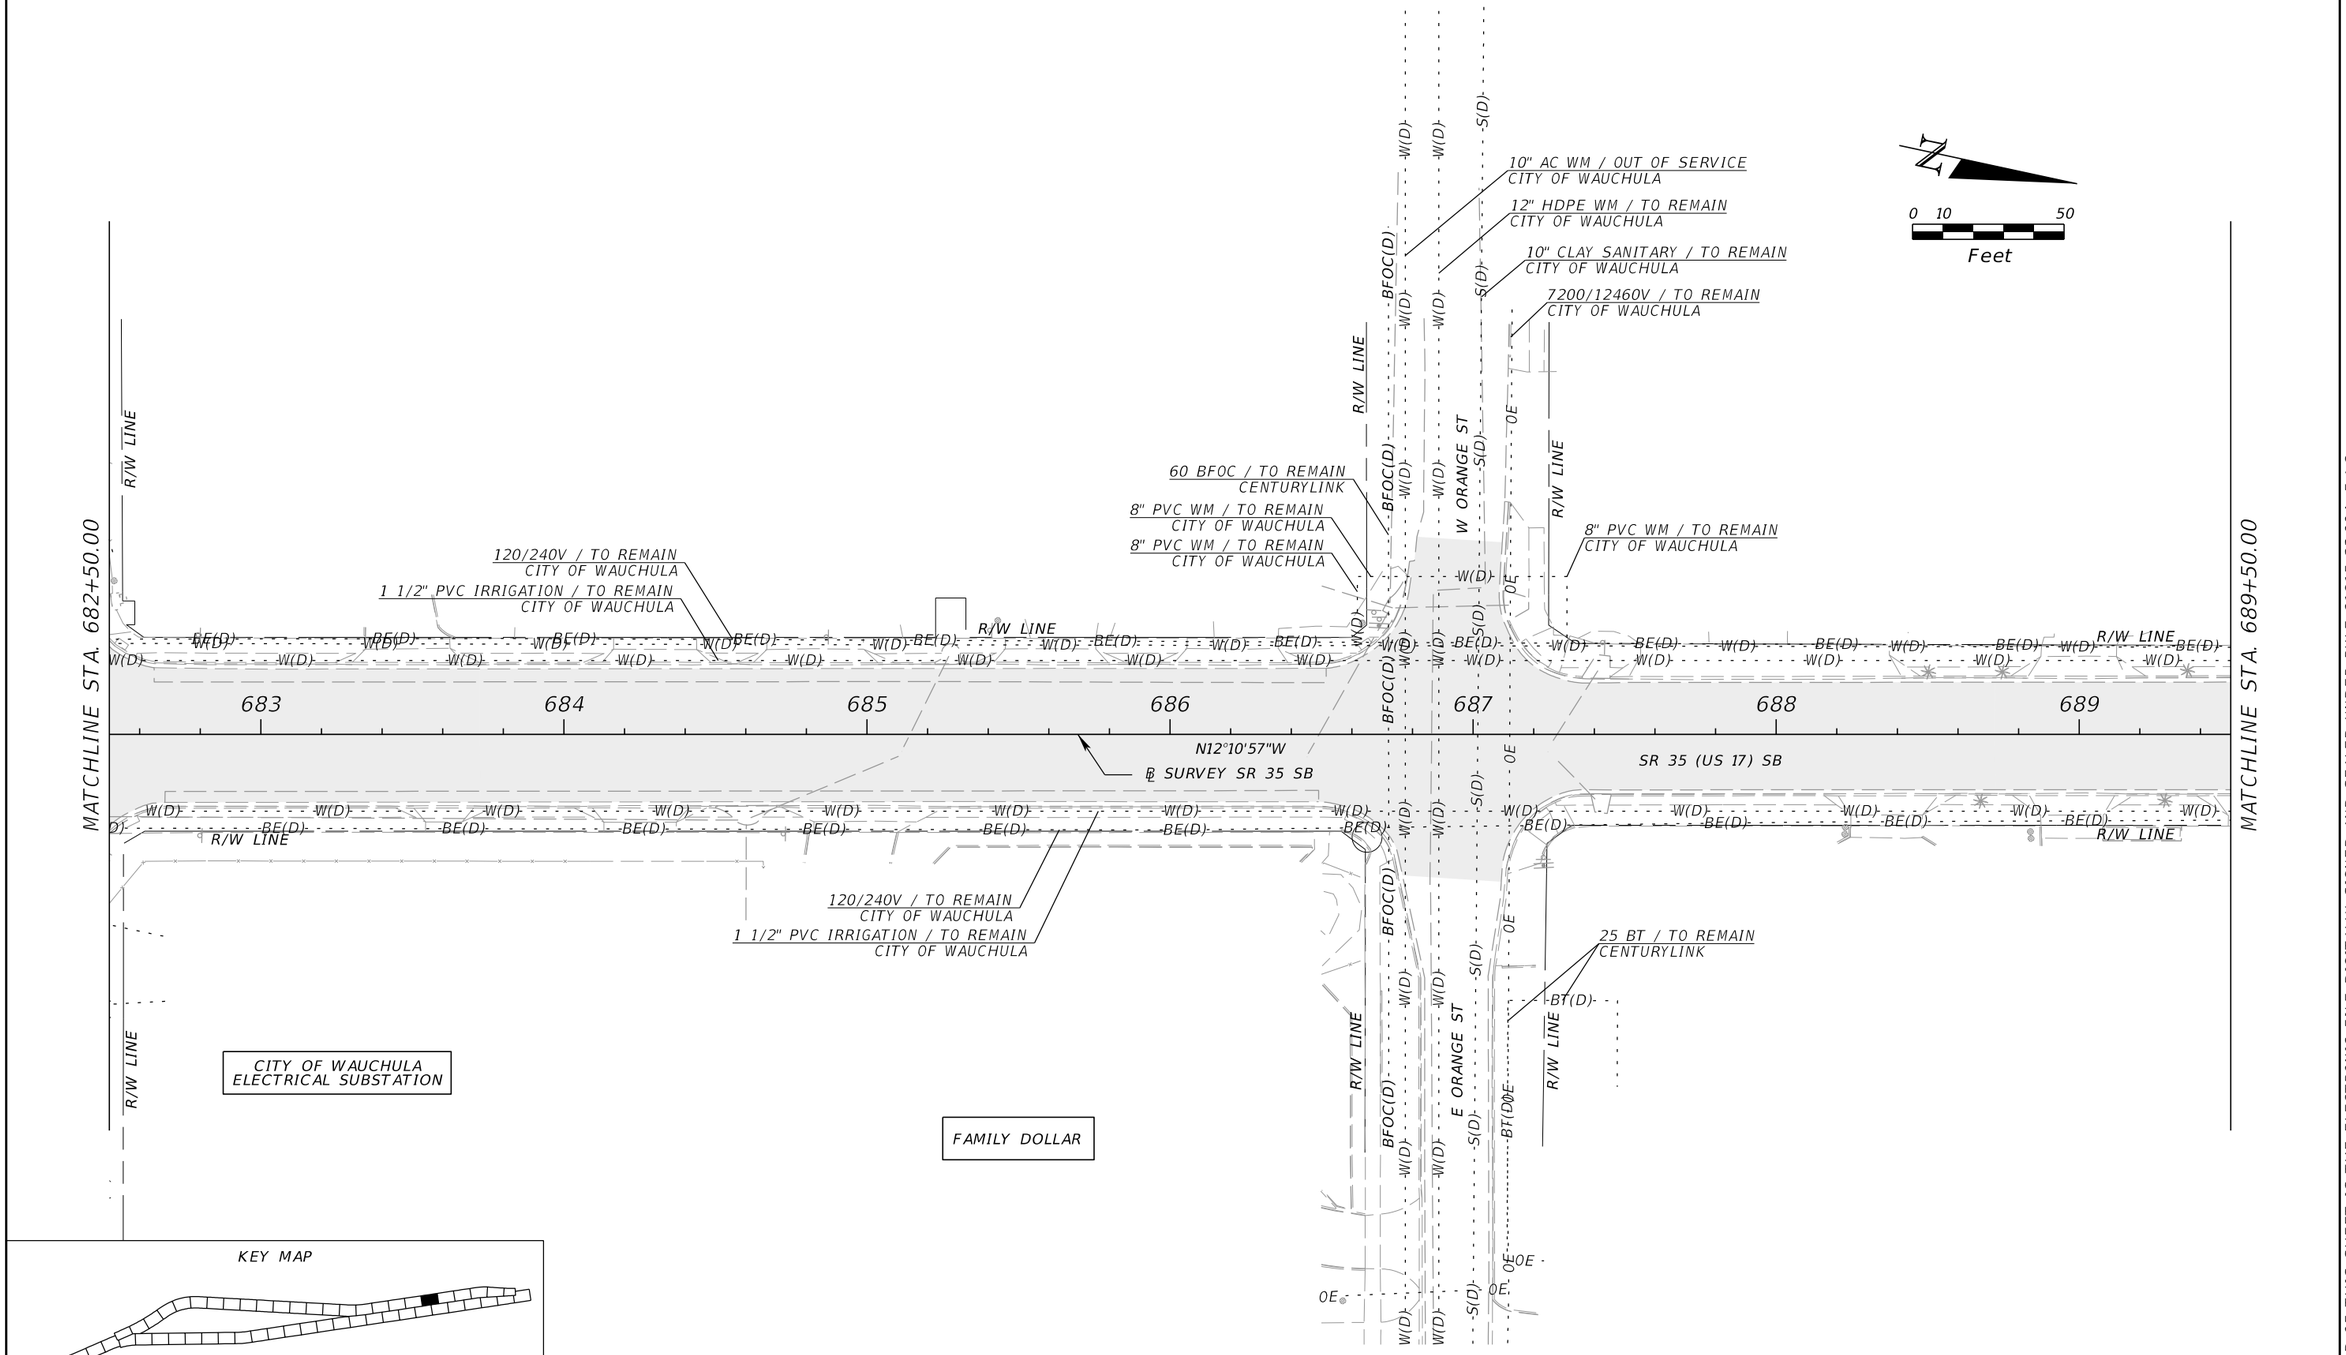

KEY MAP

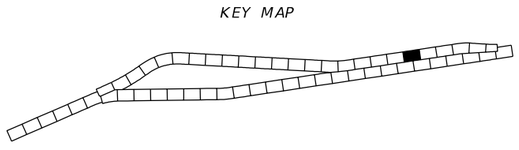

REVISIONS			
DATE	DESCRIPTION	DATE	DESCRIPTION

ENGINEER OF RECORD

CODY BAYER, P.E.
LICENSE NUMBER: 90812
DRMP, INC.
941 LAKE BALDWIN LANE
ORLANDO, FL 32814

STATE OF FLORIDA
DEPARTMENT OF TRANSPORTATION

ROAD NO.	COUNTY	FINANCIAL PROJECT ID
SR 35	HARDEE	446205-1-52-01

UTILITY ADJUSTMENTS (51)

SHEET NO.

THE OFFICIAL RECORD OF THIS SHEET IS THE ELECTRONIC FILE DIGITALLY SIGNED AND SEALED UNDER RULE 61G15-23.004, F.A.C.

c:\pw_working\drmp01\d0103394\UTADRD01.dgn : SR 35 - PLAN 51 [SHEET]
CKramer 3/30/2026 2:05:04 PM

N

0 10 50
Feet

MATCHLINE STA. 689+50.00

MATCHLINE STA. 696+50.00

1 1/2" PVC IRRIGATION / TO REMAIN
CITY OF WAUCHULA

1 1/2" PVC IRRIGATION / TO REMAIN
CITY OF WAUCHULA

1 1/2" PVC IRRIGATION / TO REMAIN
CITY OF WAUCHULA

10" CI WM / TO REMAIN
CITY OF WAUCHULA

120/240V / TO REMAIN
CITY OF WAUCHULA

BFOC / TO REMAIN
COMCAST

WAUCHULA VETERAN'S MEMORIAL

12" HDPE WM / TO REMAIN
CITY OF WAUCHULA

8" PVC WM / TO REMAIN
CITY OF WAUCHULA

6" PVC WM / TO REMAIN
CITY OF WAUCHULA

8" CI WM / TO REMAIN
CITY OF WAUCHULA

120/240V / TO REMAIN
CITY OF WAUCHULA

1 1/2" PVC IRRIGATION / TO REMAIN
CITY OF WAUCHULA

120/240V / TO REMAIN
CITY OF WAUCHULA

W MAIN ST

E MAIN ST

W PALMETTO ST

E PALMETTO ST

R/W LINE

BFOC(D)

W(D)

BE(D)

690 691 692 693 694 695 696

℄ SURVEY SR 35 SB

N12°10'57"W

SR 35 (US 17) SB

KEY MAP

REVISIONS			
DATE	DESCRIPTION	DATE	DESCRIPTION

ENGINEER OF RECORD

CODY BAYER, P.E.
LICENSE NUMBER: 90812
DRMP, INC.
941 LAKE BALDWIN LANE
ORLANDO, FL 32814

STATE OF FLORIDA
DEPARTMENT OF TRANSPORTATION


ROAD NO.	COUNTY	FINANCIAL PROJECT ID
SR 35	HARDEE	446205-1-52-01

UTILITY ADJUSTMENTS (52)

SHEET NO.

THE OFFICIAL RECORD OF THIS SHEET IS THE ELECTRONIC FILE DIGITALLY SIGNED AND SEALED UNDER RULE 61G15-23.004, F.A.C.

c:\pw_working\drmp01\d0103394\UTADRD01.dgn : SR 35 - PLAN 52 [SHEET]
CKramer 3/30/2026 2:05:16 PM

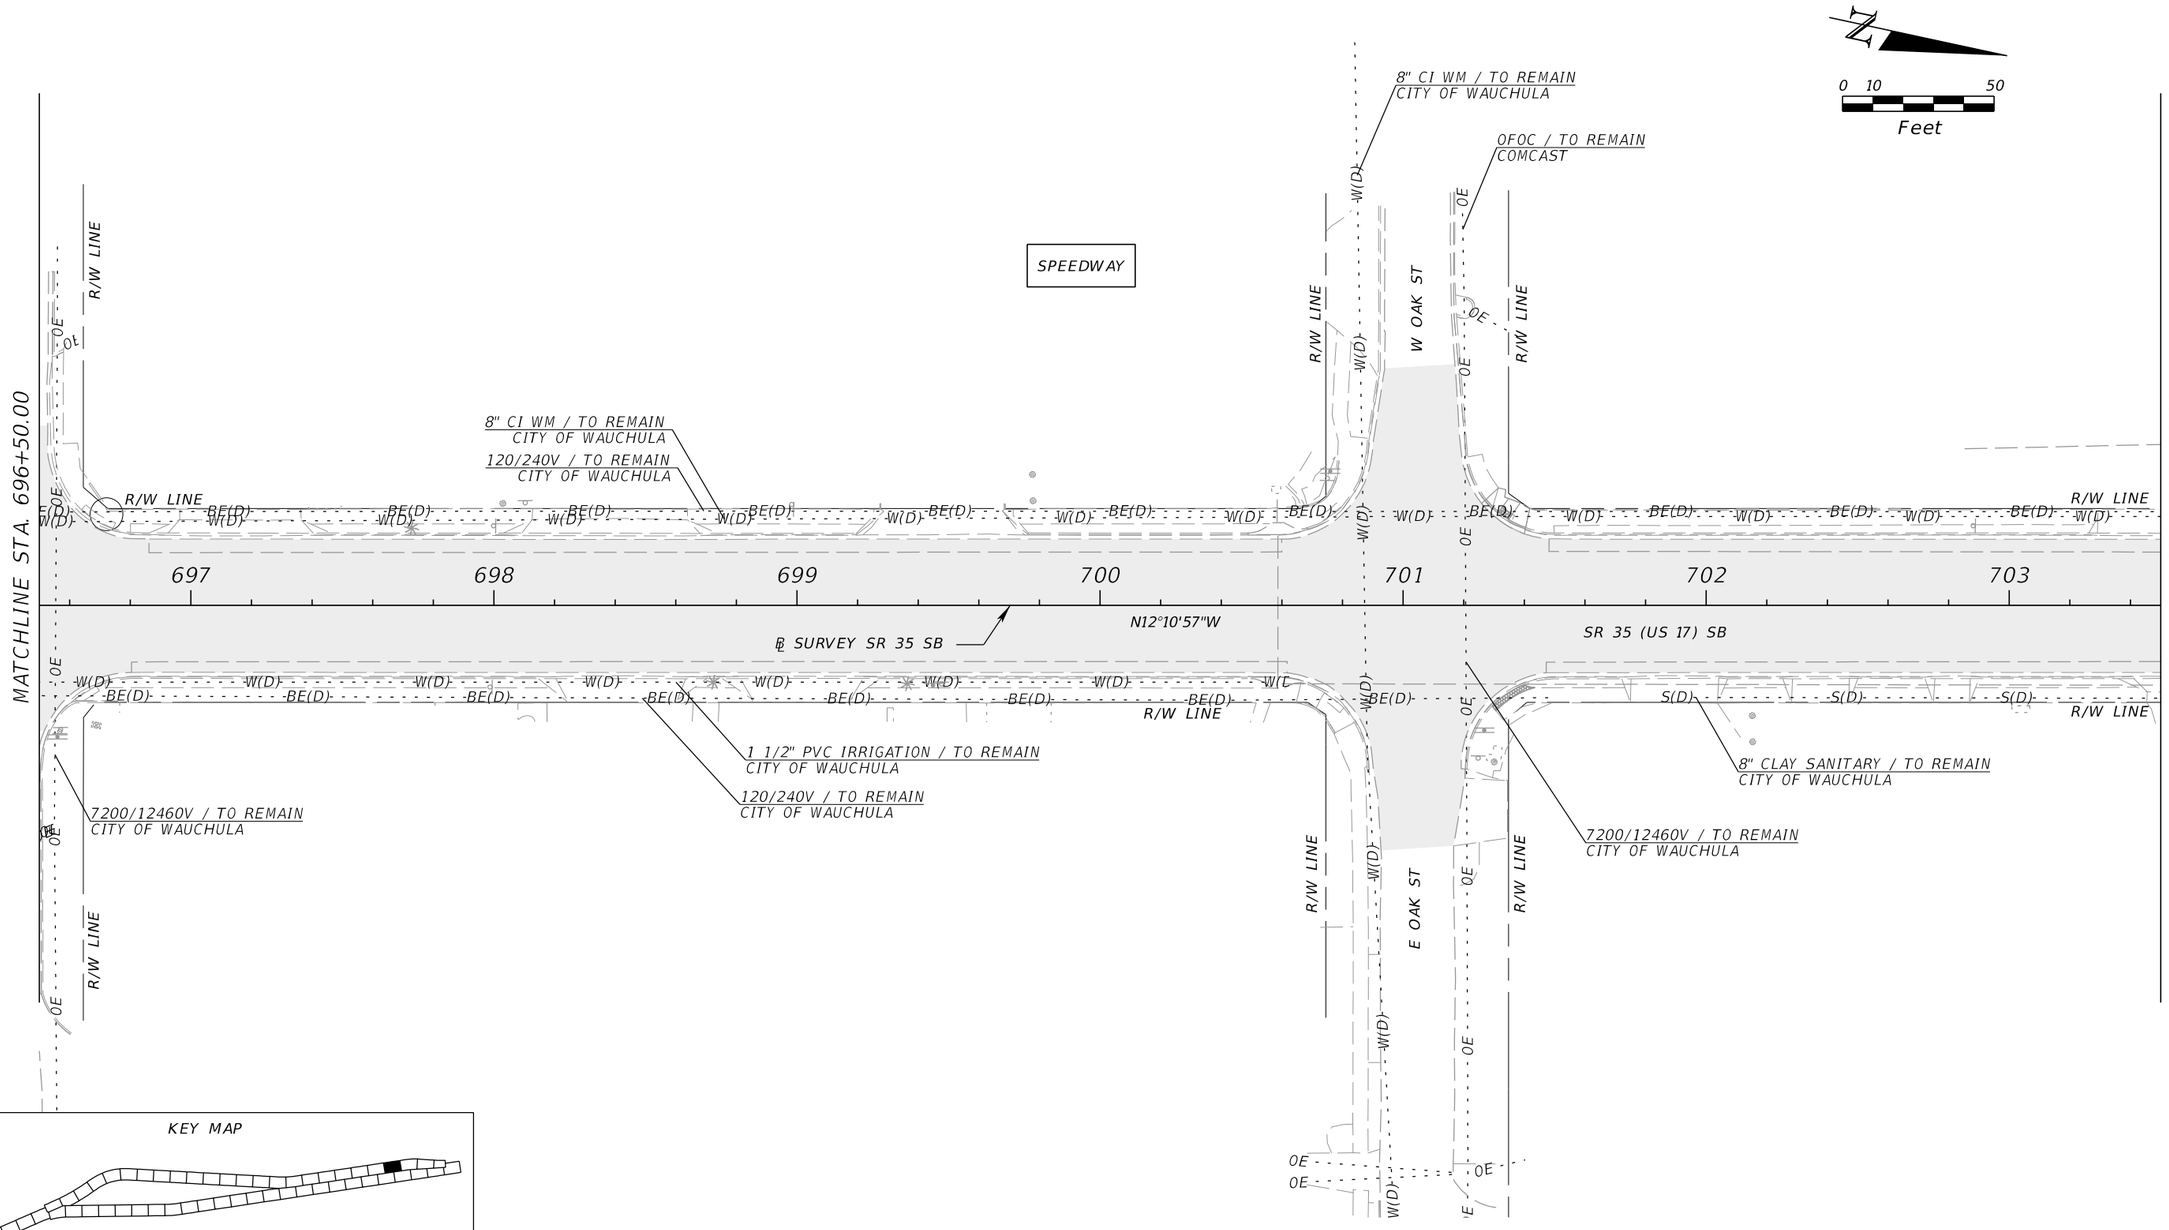

REVISIONS			
DATE	DESCRIPTION	DATE	DESCRIPTION

ENGINEER OF RECORD

CODY BAYER, P.E.
LICENSE NUMBER: 90812
DRMP, INC.
941 LAKE BALDWIN LANE
ORLANDO, FL 32814

STATE OF FLORIDA
DEPARTMENT OF TRANSPORTATION


ROAD NO.	COUNTY	FINANCIAL PROJECT ID
SR 35	HARDEE	446205-1-52-01

UTILITY ADJUSTMENTS (53)

SHEET NO.


THE OFFICIAL RECORD OF THIS SHEET IS THE ELECTRONIC FILE DIGITALLY SIGNED AND SEALED UNDER RULE 61G15-23.004, F.A.C.

c:\pw_working\drmp01\d0103394\UTADRD01.dgn : SR 35 - PLAN 53 [SHEET]
CKramer 3/30/2026 2:05:28 PM

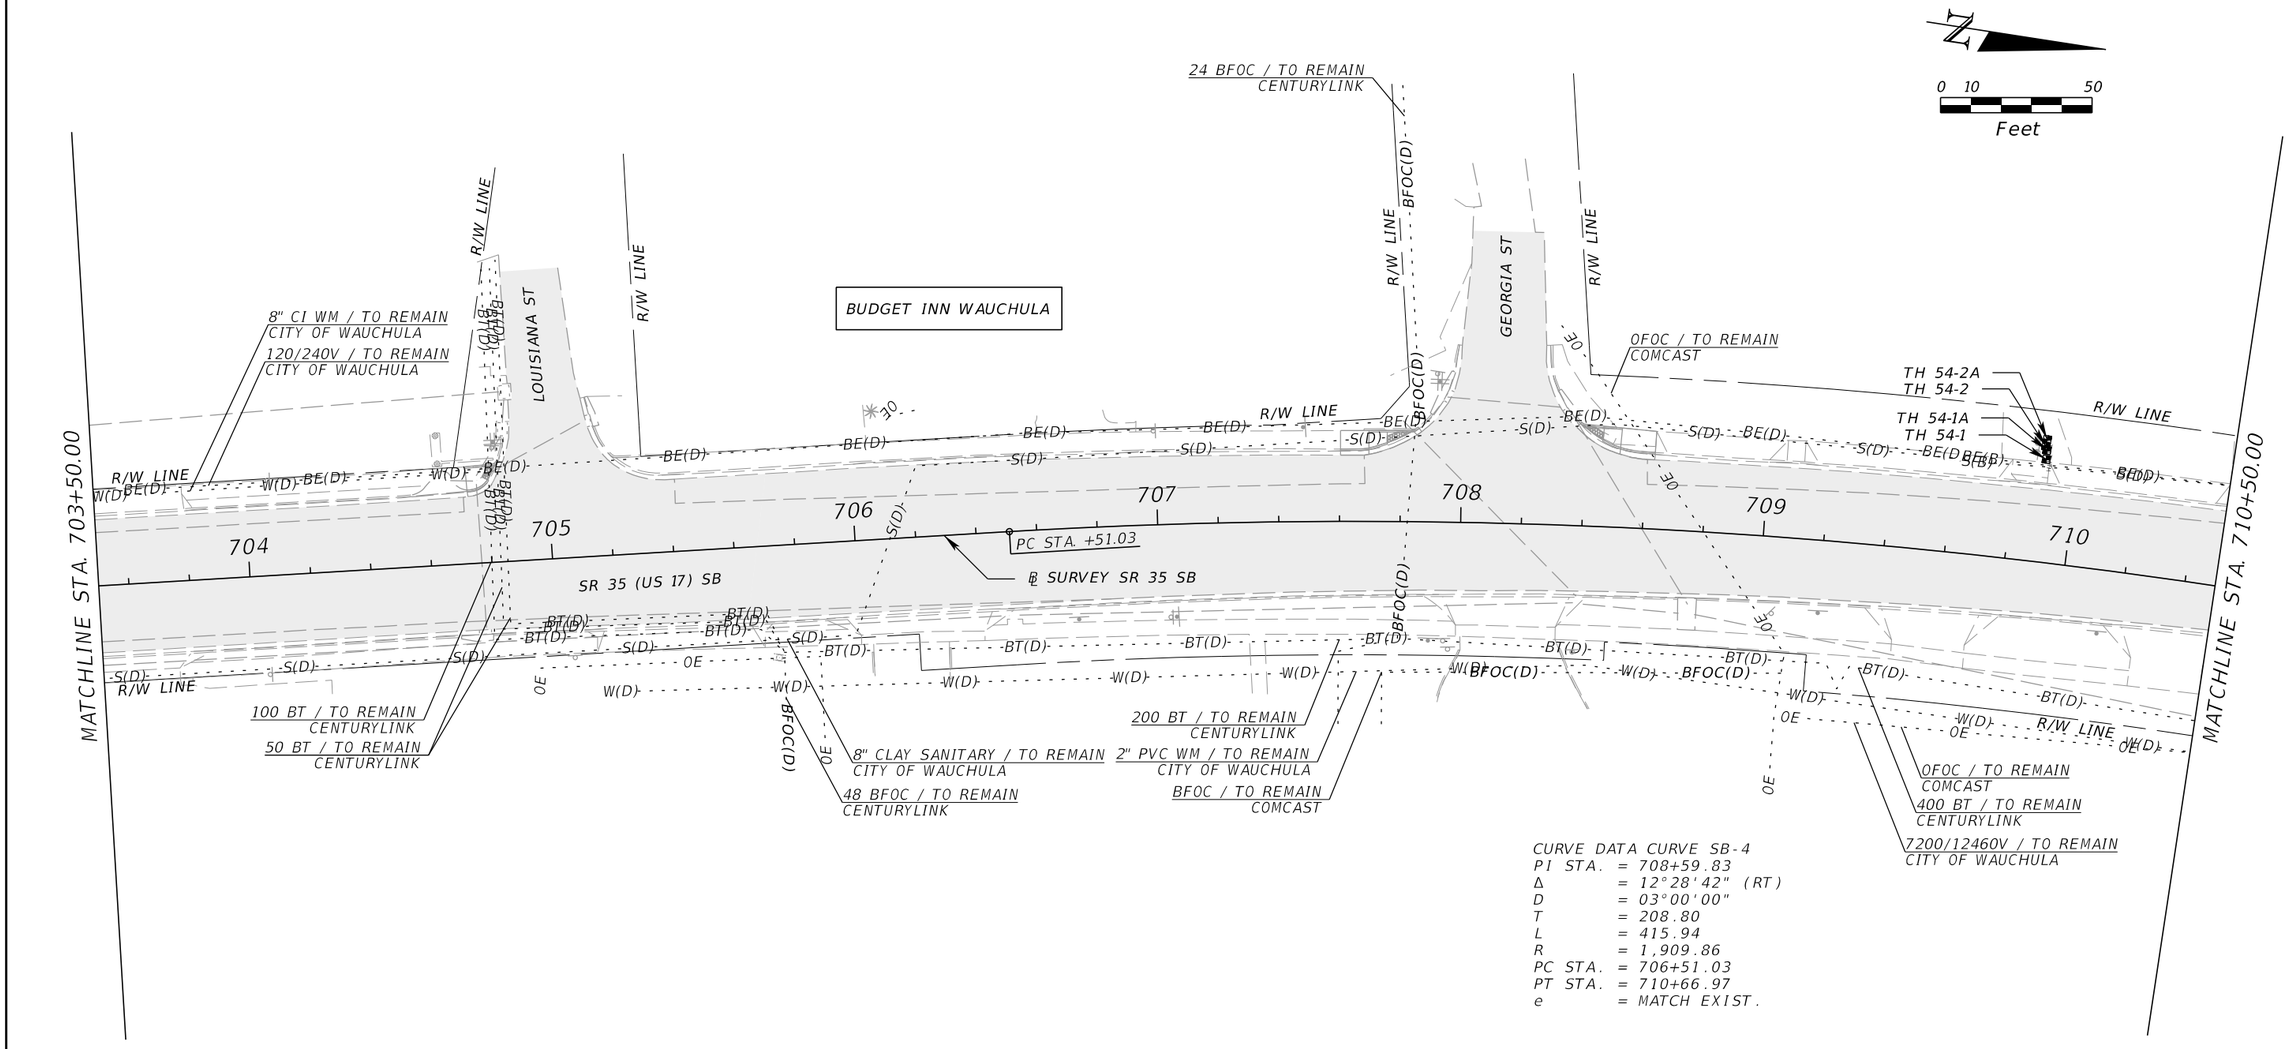

CURVE DATA CURVE SB-4
PI STA. = 708+59.83
Δ = 12°28'42" (RT)
D = 03°00'00"
T = 208.80
L = 415.94
R = 1,909.86
PC STA. = 706+51.03
PT STA. = 710+66.97
e = MATCH EXIST.

KEY MAP

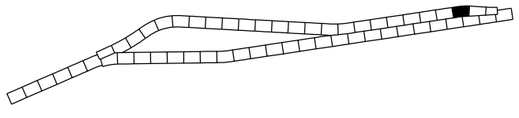

REVISIONS			
DATE	DESCRIPTION	DATE	DESCRIPTION

ENGINEER OF RECORD
CODY BAYER, P.E.
LICENSE NUMBER: 90812
DRMP, INC.
941 LAKE BALDWIN LANE
ORLANDO, FL 32814

STATE OF FLORIDA
DEPARTMENT OF TRANSPORTATION

ROAD NO.	COUNTY	FINANCIAL PROJECT ID
SR 35	HARDEE	446205-1-52-01

UTILITY ADJUSTMENTS (54)

SHEET NO.

THE OFFICIAL RECORD OF THIS SHEET IS THE ELECTRONIC FILE DIGITALLY SIGNED AND SEALED UNDER RULE 61G15-23.004, F.A.C.

c:\pw_working\drmp01\d0103394\UTADRD01.dgn : SR 35 - PLAN 54 [SHEET]
CKramer 3/30/2026 2:05:39 PM

MATCHLINE STA. 710+50.00

MATCHLINE STA. 717+50.00

0 10 50
Feet

711 712 713 ℄ SURVEY SR 35 SB 714 SR 35 (US 17) SB 715 716 717

PT STA. 66.97

N00°17'45"E

R/W LINE

W TOWNSEND ST

E TOWNSEND ST

SUPERMATT LAUNDRY

2" MDPE GM / TO REMAIN
SEBRING GAS

6" CI WM / TO REMAIN
CITY OF WAUCHULA

8" CLAY SANITARY / TO REMAIN
CITY OF WAUCHULA

7200/12460V / TO REMAIN
CITY OF WAUCHULA

OFOC / TO REMAIN
COMCAST

120/240V / TO REMAIN
CITY OF WAUCHULA

104 BT / TO REMAIN
CENTURYLINK

400 BT / TO REMAIN
CENTURYLINK

1.5" PVC BE / TO BE MONITORED AND PROTECTED
CITY OF WAUCHULA / BY OTHERS

100 BT / TO REMAIN
CENTURYLINK

400 BT / TO REMAIN
CENTURYLINK

8" CLAY SANITARY / TO REMAIN
CITY OF WAUCHULA

BFOC / TO REMAIN
COMCAST

2" MDPE GM / TO REMAIN
SEBRING GAS

120/240V / TO REMAIN
CITY OF WAUCHULA

25 BT / TO REMAIN
CENTURYLINK

1 1/2" PVC IRRIGATION / TO REMAIN
CITY OF WAUCHULA

200 BT / TO REMAIN
CENTURYLINK

2" PVC WM / TO REMAIN
CITY OF WAUCHULA

CURVE DATA CURVE SB-4
PI STA. = 708+59.83
Δ = 12°28'42" (RT)
D = 03°00'00"
T = 208.80
L = 415.94
R = 1,909.86
PC STA. = 706+51.03
PT STA. = 710+66.97
e = MATCH EXIST.

KEY MAP

REVISIONS			
DATE	DESCRIPTION	DATE	DESCRIPTION

ENGINEER OF RECORD
CODY BAYER, P.E.
LICENSE NUMBER: 90812
DRMP, INC.
941 LAKE BALDWIN LANE
ORLANDO, FL 32814

STATE OF FLORIDA
DEPARTMENT OF TRANSPORTATION


ROAD NO.	COUNTY	FINANCIAL PROJECT ID
SR 35	HARDEE	446205-1-52-01

UTILITY ADJUSTMENTS (55)


SHEET NO.

THE OFFICIAL RECORD OF THIS SHEET IS THE ELECTRONIC FILE DIGITALLY SIGNED AND SEALED UNDER RULE 61G15-23.004, F.A.C.

c:\pw_working\drmp01\d0103394\UTADRD01.dgn : SR 35 - PLAN 55 [SHEET]
CKramer 3/30/2026 2:05:52 PM

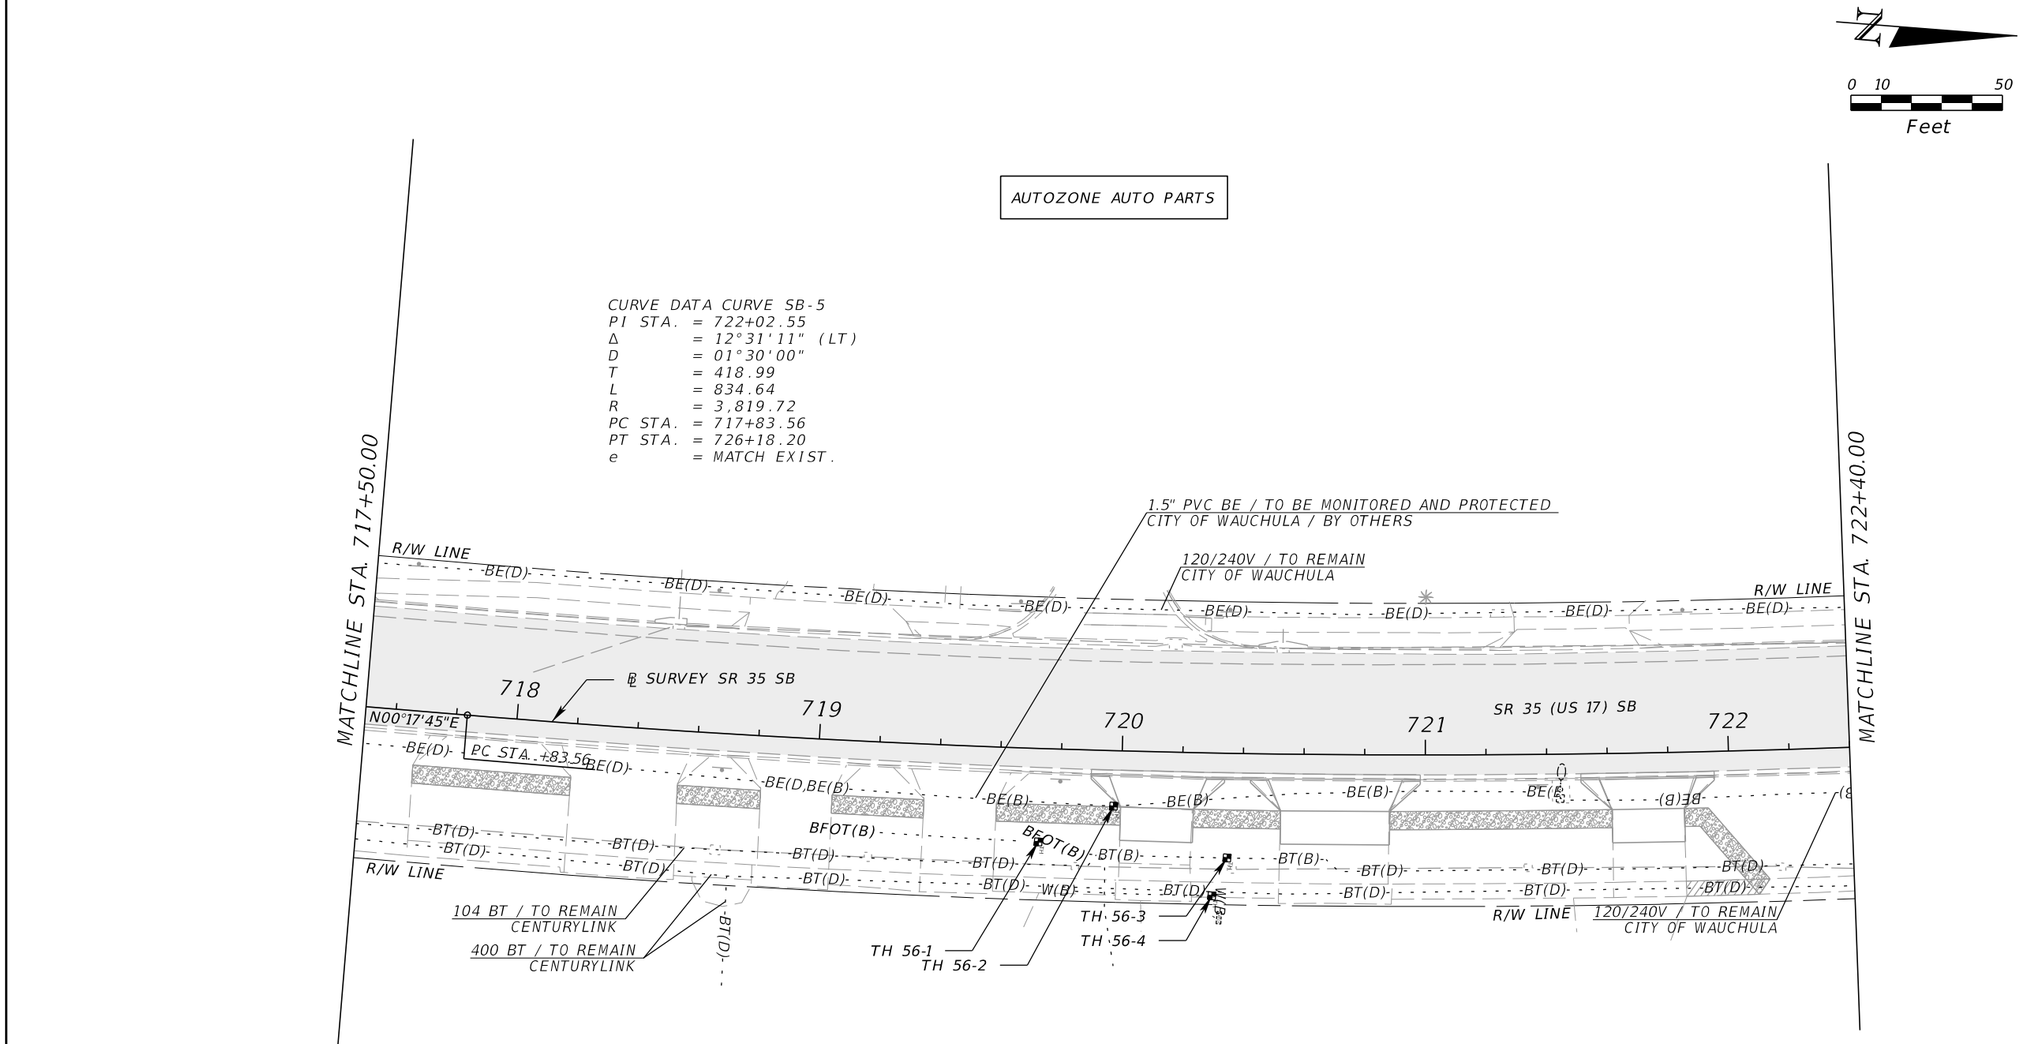

KEY MAP

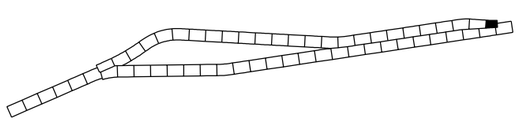

REVISIONS				ENGINEER OF RECORD	STATE OF FLORIDA DEPARTMENT OF TRANSPORTATION			UTILITY ADJUSTMENTS (56)	SHEET NO.
DATE	DESCRIPTION	DATE	DESCRIPTION	CODY BAYER, P.E. LICENSE NUMBER: 90812 DRMP, INC. 941 LAKE BALDWIN LANE ORLANDO, FL 32814	ROAD NO.	COUNTY	FINANCIAL PROJECT ID		
					SR 35	HARDEE	446205-1-52-01		

THE OFFICIAL RECORD OF THIS SHEET IS THE ELECTRONIC FILE DIGITALLY SIGNED AND SEALED UNDER RULE 61G15-23.004, F.A.C.

c:\pw_working\drmp01\d0103394\UTADRD01.dgn : SR 35 - PLAN 56 [SHEET]
CKramer 3/30/2026 2:06:05 PM