CONTRACT PLANS COMPONENTS

ROADWAY
SIGNING AND PAVEMENT MARKING
SIGNALIZATION
LIGHTING
STRUCTURES

STATE OF FLORIDA
DEPARTMENT OF TRANSPORTATION

SIGNING AND PAVEMENT MARKING PLANS


FINANCIAL PROJECT ID 438262-1-52-01

(FEDERAL FUNDS)

CHARLOTTE COUNTY (01010)

STATE ROAD NO. 45 (US 41/TAMIAMI TRAIL)


SIDEWALK FROM CONWAY BLVD. TO MIDWAY BLVD.

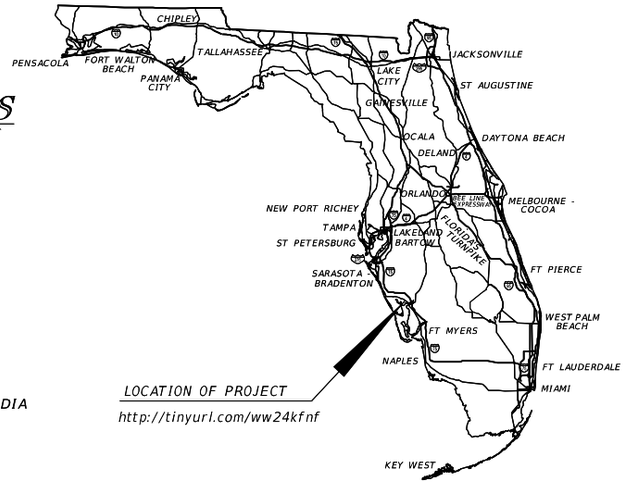

INDEX OF SIGNING AND PAVEMENT MARKING PLANS

SHEET NO.	SHEET DESCRIPTION
S-1	KEY SHEET
S-2	SIGNATURE SHEET
S-3	GENERAL NOTES
S-4 TO S-24	SIGNING AND PAVEMENT MARKING PLAN

END PROJECT
MP 19.668
STA. 313+68.26
℄ SURVEY SR 45 (US 41)

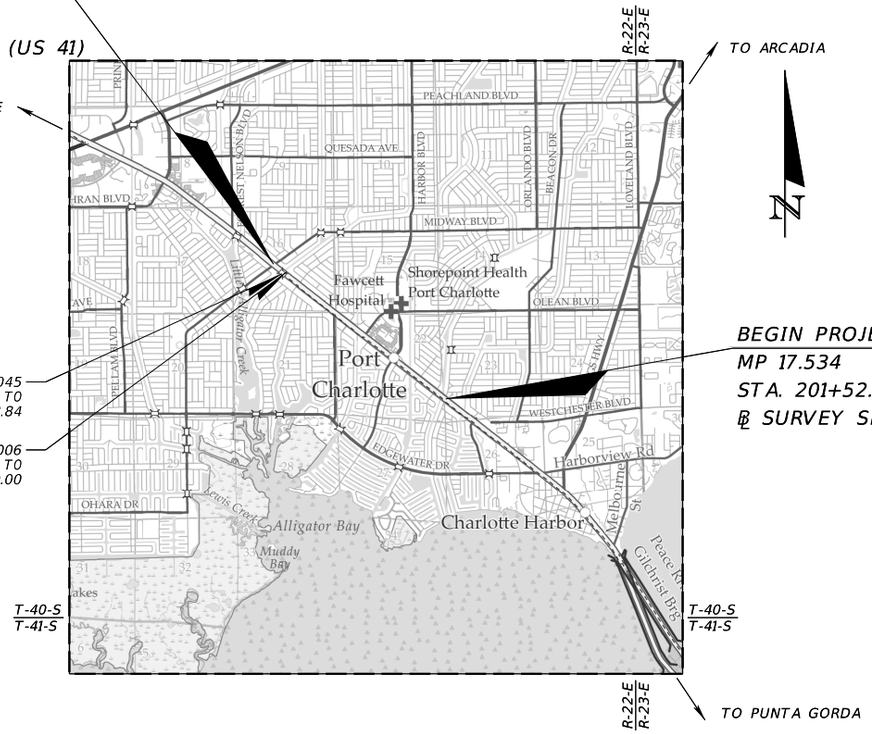

BRIDGE #010045
STA. 307+74.63 TO
STA. 308+78.84

BRIDGE #019006
STA. 307+71.00 TO
STA. 308+79.00

BEGIN PROJECT
MP 17.534
STA. 201+52.06
℄ SURVEY SR 45 (US 41)

PHASE IV
SEPTEMBER 2026

GOVERNING STANDARD PLANS:

Florida Department of Transportation, FY2026-27 Standard Plans for Road and Bridge Construction and applicable Interim Revisions (IRs).

Standard Plans for Road Construction and associated IRs are available at the following website: http://www.fdot.gov/design/standardplans

Standard Plans for Bridge Construction are included in the Structures Plans Component

GOVERNING STANDARD SPECIFICATIONS:

Florida Department of Transportation, FY2026-27 Standard Specifications for Road and Bridge Construction at the following website: http://www.fdot.gov/programmanagement/Implemented/SpecBooks

SIGNING AND PAVEMENT MARKING PLANS ENGINEER OF RECORD:

KIMBERLY GAIL GLASS, P.E.
LICENSE NUMBER: 75550
LANDIS, EVANS AND PARTNERS, INC.
300 SOUTH ORANGE AVENUE, SUITE 1125
ORLANDO, FL 32801-3372
(888)-462-3514
CONTRACT NO.: CA019
VENDOR NO.: 59-2200597


FDOT PROJECT MANAGER:

JACQUES LOUIS

CONSTRUCTION CONTRACT NO.	FISCAL YEAR	SHEET NO.
T1954	27	S-1

THE OFFICIAL RECORD OF THIS SHEET IS THE ELECTRONIC FILE DIGITALLY SIGNED AND SEALED UNDER RULE 61G15-23.004, F.A.C.

Z:\Shared\Worksets\FDOT\43826215201\SigningAndMarking\KEYSSP01.dgn :
KimberlyGlass 9/25/2026 9:37:38 PM

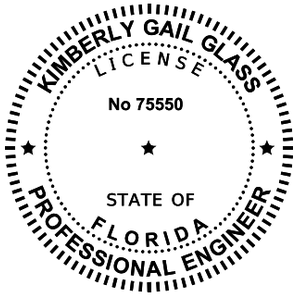

THIS ITEM HAS BEEN DIGITALLY SIGNED AND SEALED BY:

ON THE DATE ADJACENT TO THE SEAL

SIGNATURE MUST BE VERIFIED ON ANY ELECTRONIC COPIES.

LANDIS, EVANS AND PARTNERS, INC.
300 SOUTH ORANGE AVENUE, SUITE 1125
ORLANDO, FL 32801-3372
KIMBERLY GAIL GLASS, P.E. NO. 75550

THE ABOVE NAMED PROFESSIONAL ENGINEER SHALL BE RESPONSIBLE FOR THE FOLLOWING SHEETS IN ACCORDANCE WITH RULE 61G15-23.004, F.A.C.

SHEET NO.	SHEET NAME
S-1	KEY SHEET
S-2	SIGNATURE SHEET
S-3	GENERAL NOTES
S-4 TO S-24	SIGNING AND PAVEMENT MARKING PLAN

REVISIONS			
DATE	DESCRIPTION	DATE	DESCRIPTION

ENGINEER OF RECORD

KIMBERLY GAIL GLASS, P.E.
LICENSE NUMBER: 75550
LANDIS, EVANS AND PARTNERS, INC.
300 SOUTH ORANGE AVENUE, SUITE 1125
ORLANDO, FL 32801-3372

STATE OF FLORIDA
DEPARTMENT OF TRANSPORTATION

ROAD NO.	COUNTY	FINANCIAL PROJECT ID
SR 45	CHARLOTTE	438262-1-52-01

SIGNATURE SHEET


SHEET NO.
S-2

GENERAL NOTES

1. ALL SIGNS MOUNTED OVER SIDEWALKS SHALL HAVE A MINIMUM VERTICAL CLEARANCE OF EIGHT FEET (8') STANDARD.
2. EXISTING STRIPING SYMBOLOGY IS SHOWN AS DASHED LINES AND DOES NOT ACCURATELY DEPICT SOLID OR DASHED SPACING.
3. EXISTING SIGNS WITHIN PROJECT LIMITS ARE TO REMAIN UNLESS OTHERWISE NOTED IN THE PLANS. NOTE EXISTING SOUTHBOUND SIGNS ARE NOT SHOWN ON PLANS.

REVISIONS				ENGINEER OF RECORD	STATE OF FLORIDA DEPARTMENT OF TRANSPORTATION			GENERAL NOTES	SHEET NO.
DATE	DESCRIPTION	DATE	DESCRIPTION	KIMBERLY GAIL GLASS, P.E. LICENSE NUMBER: 75550 LANDIS, EVANS AND PARTNERS, INC. 300 SOUTH ORANGE AVENUE, SUITE 1125 ORLANDO, FL 32801-3372	ROAD NO.	COUNTY	FINANCIAL PROJECT ID		S-3
					SR 45	CHARLOTTE	438262-1-52-01		

THE OFFICIAL RECORD OF THIS SHEET IS THE ELECTRONIC FILE DIGITALLY SIGNED AND SEALED UNDER RULE 61G15-23.004, F.A.C.

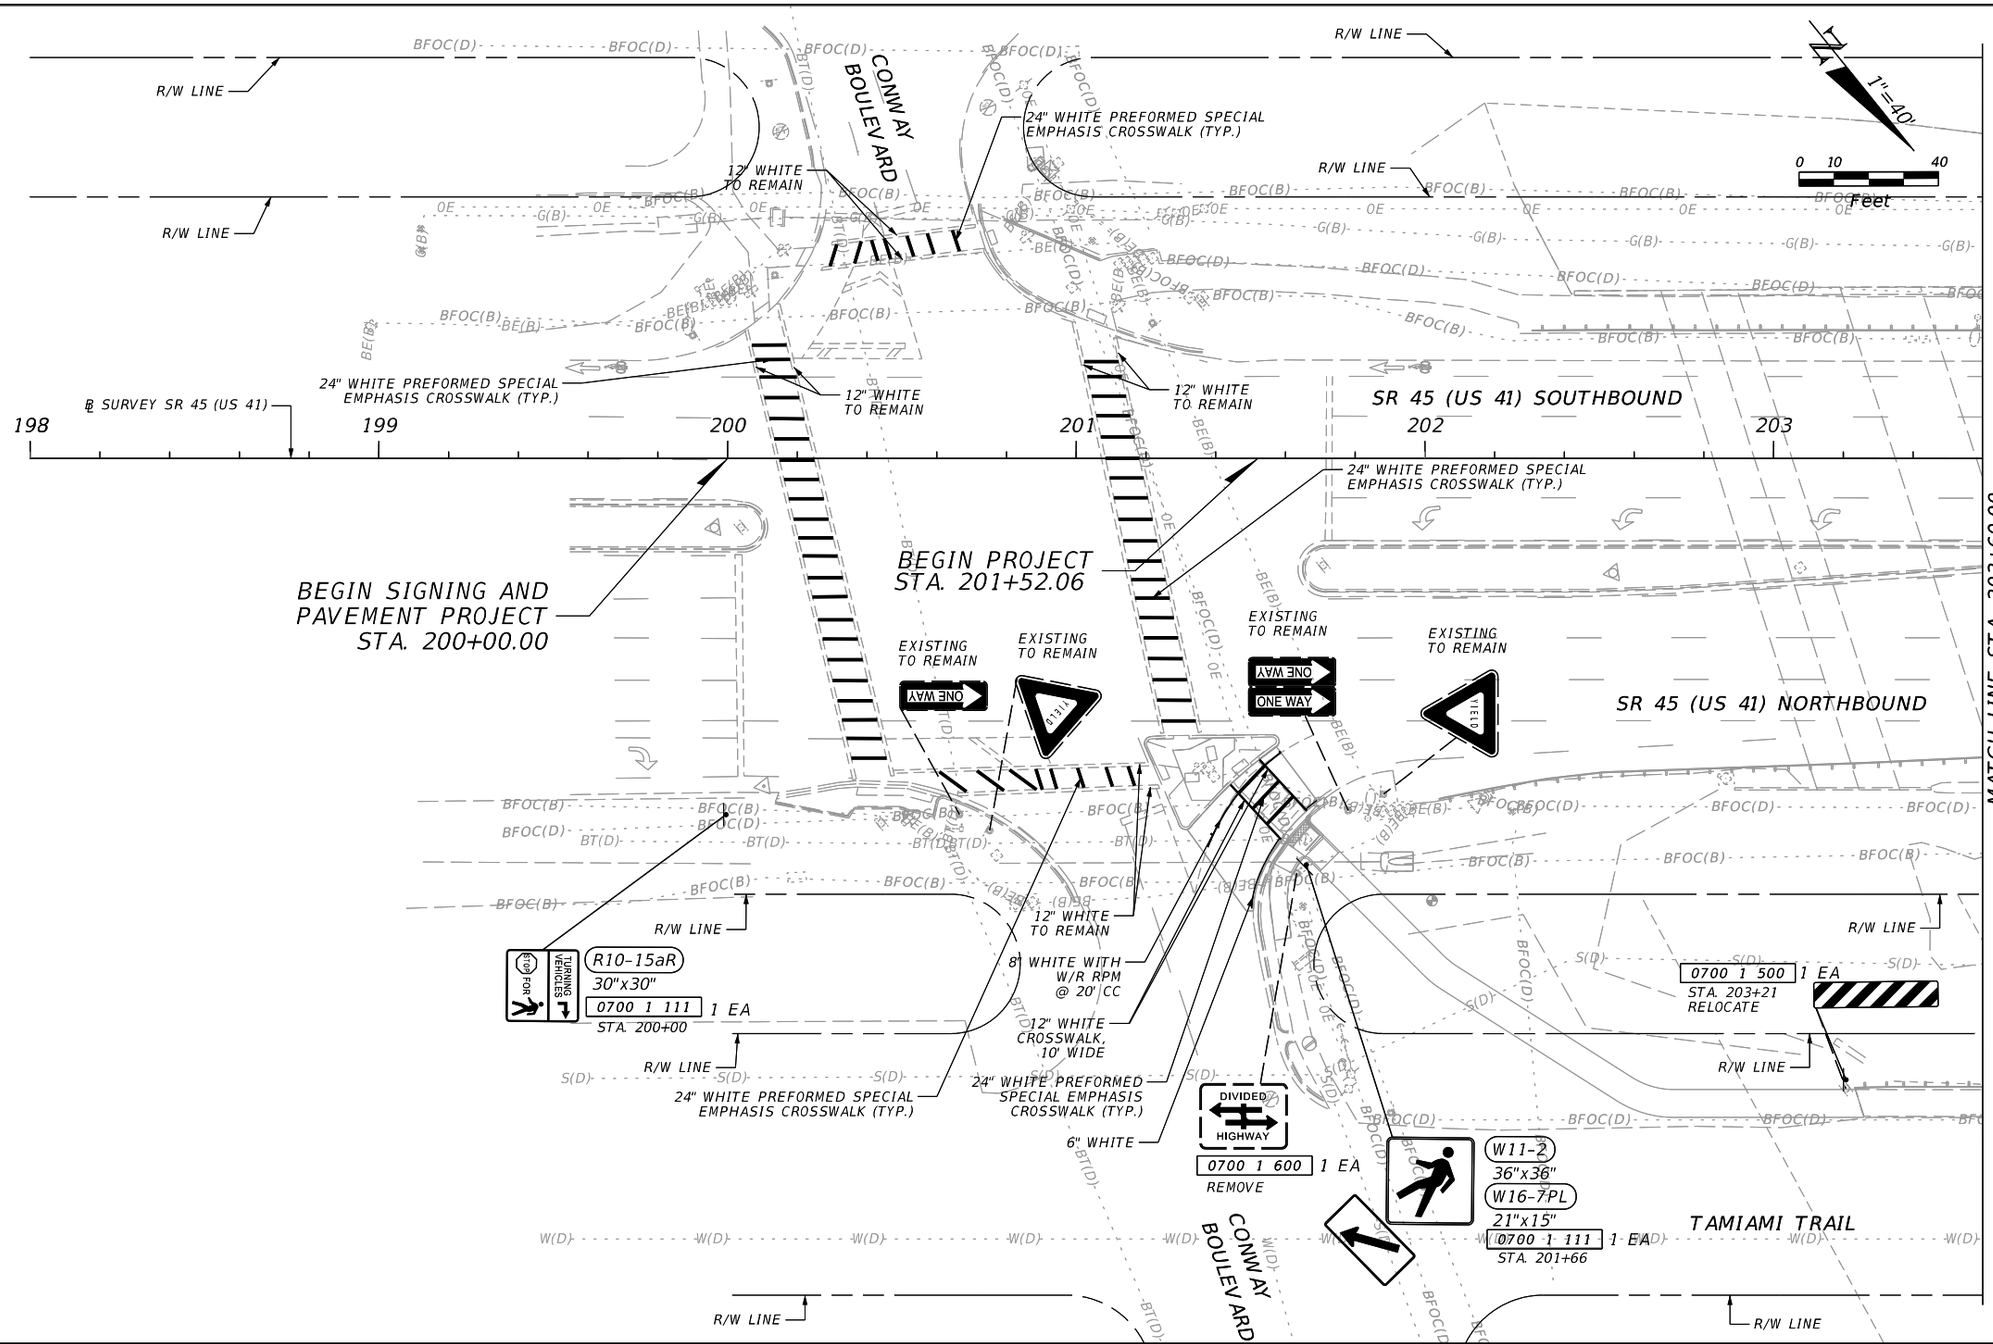

REVISIONS			
DATE	DESCRIPTION	DATE	DESCRIPTION

ENGINEER OF RECORD

KIMBERLY GAIL GLASS, P.E.
LICENSE NUMBER: 75550
LANDIS, EVANS AND PARTNERS, INC.
300 SOUTH ORANGE AVENUE, SUITE 1125
ORLANDO, FL 32801-3372

STATE OF FLORIDA
DEPARTMENT OF TRANSPORTATION


ROAD NO.	COUNTY	FINANCIAL PROJECT ID
SR 45	CHARLOTTE	438262-1-52-01

SIGNING AND PAVEMENT MARKING PLAN

SHEET NO. S-4

THE OFFICIAL RECORD OF THIS SHEET IS THE ELECTRONIC FILE DIGITALLY SIGNED AND SEALED UNDER RULE 61G15-23.004, F.A.C.

Z:\Shared\Worksets\FDOT\43826215201\SigningAndMarking\PLANSP01.dgn : PLANSPM1 [SHEET]
KimberlyGlass 9/25/2026 9:00:17 PM

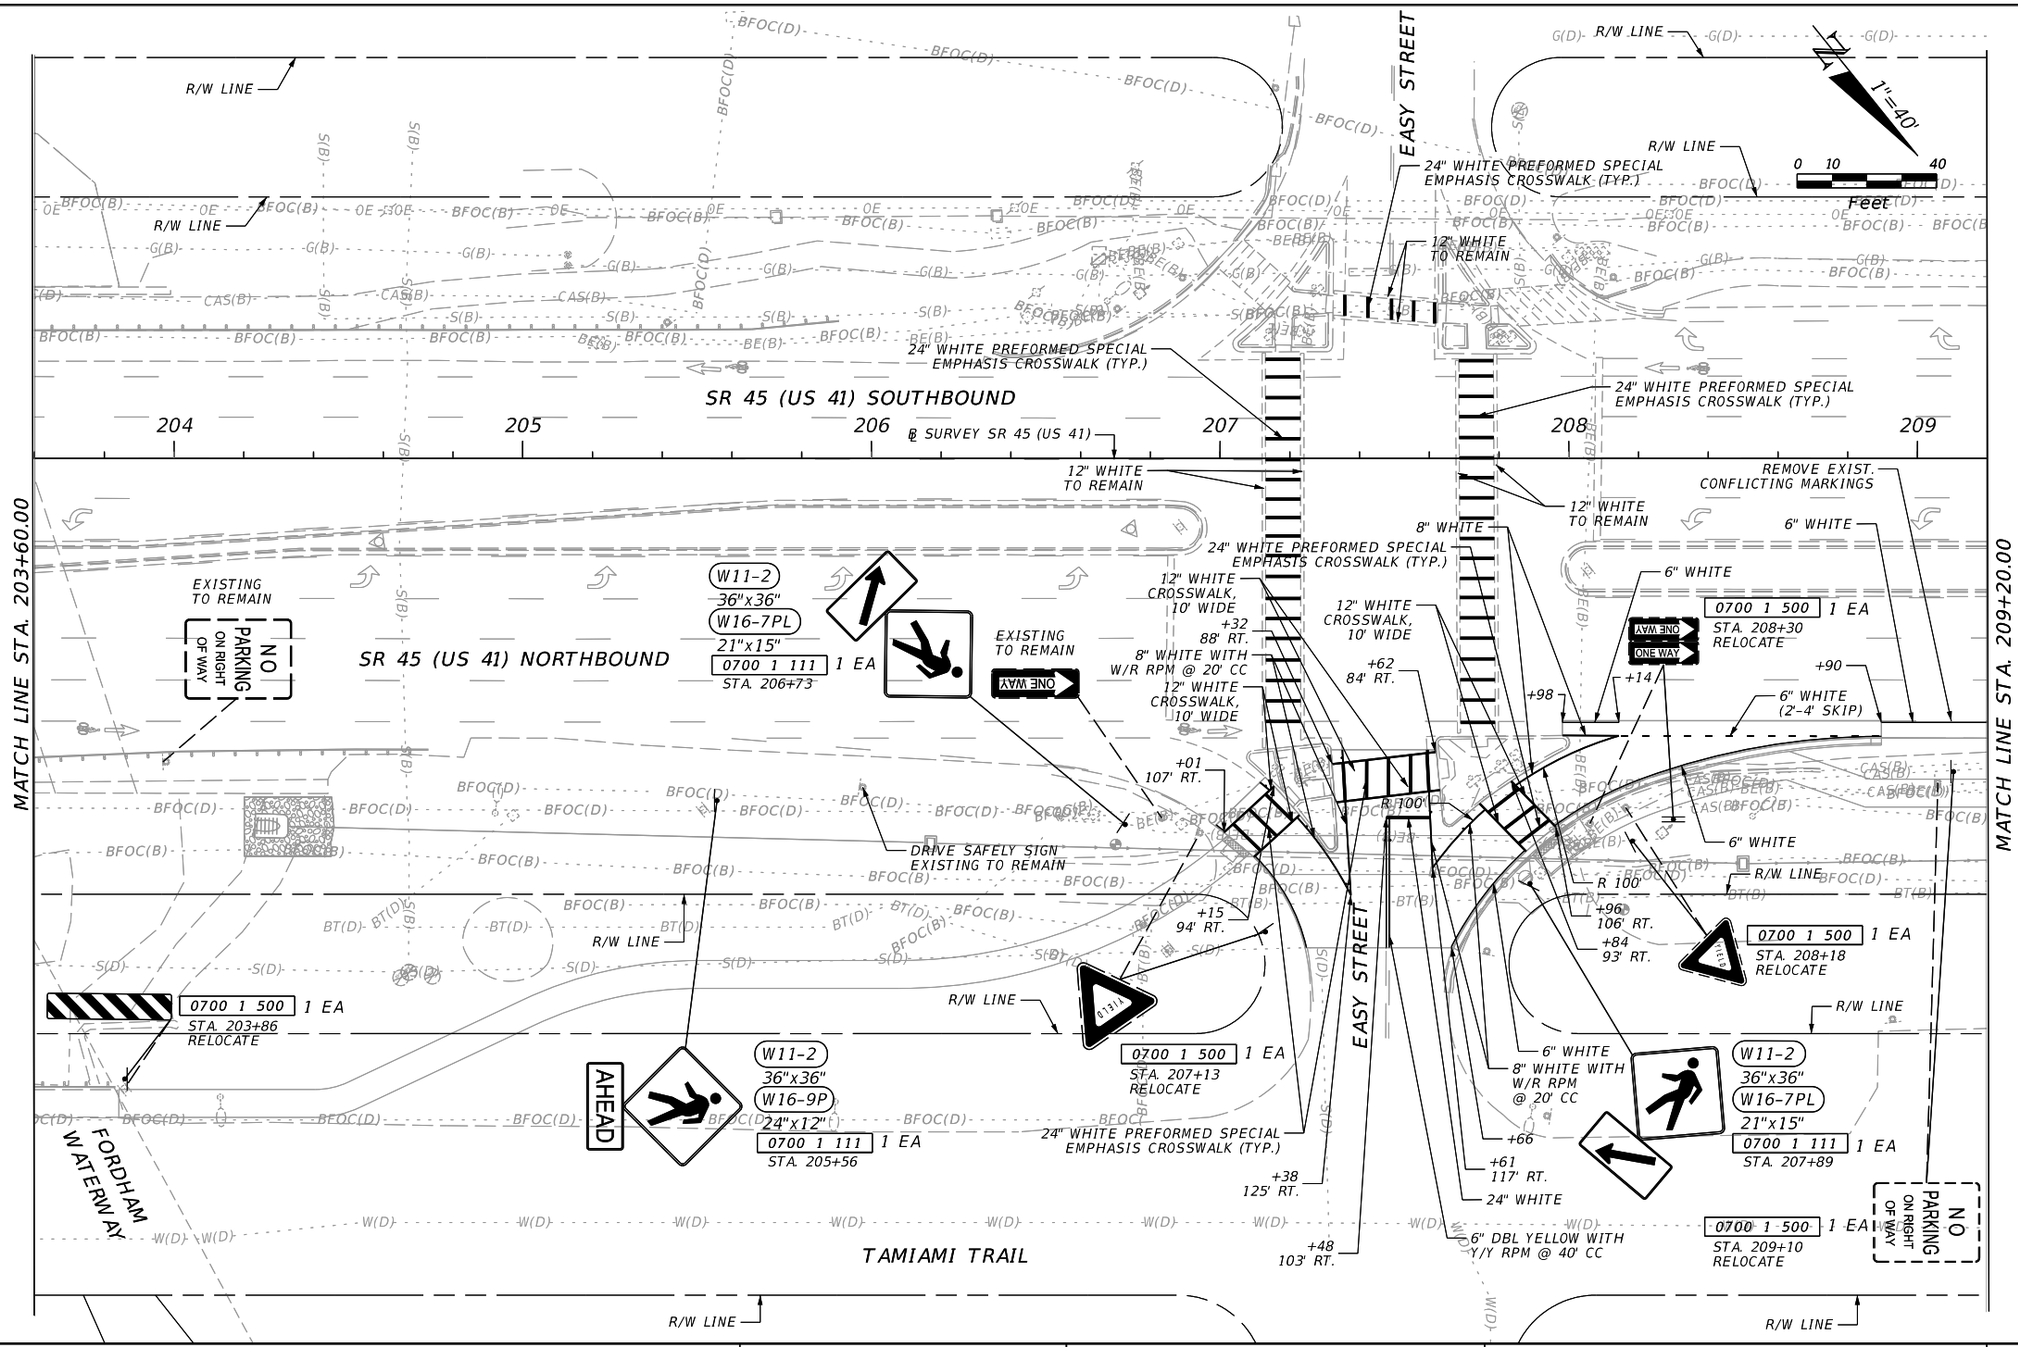

REVISIONS			
DATE	DESCRIPTION	DATE	DESCRIPTION

ENGINEER OF RECORD

KIMBERLY GAIL GLASS, P.E.
LICENSE NUMBER: 75550
LANDIS, EVANS AND PARTNERS, INC.
300 SOUTH ORANGE AVENUE, SUITE 1125
ORLANDO, FL 32801-3372

STATE OF FLORIDA
DEPARTMENT OF TRANSPORTATION


ROAD NO.	COUNTY	FINANCIAL PROJECT ID
SR 45	CHARLOTTE	438262-1-52-01

SIGNING AND PAVEMENT MARKING PLAN

SHEET NO. S-5

THE OFFICIAL RECORD OF THIS SHEET IS THE ELECTRONIC FILE DIGITALLY SIGNED AND SEALED UNDER RULE 61G15-23.004, F.A.C.

Z:\Shared\Worksets\FDOT\43826215201\SigningAndMarking\PLANSP01.dgn : PLANSPM2 [SHEET]
KimberlyGlass 9/25/2026 9:00:18 PM

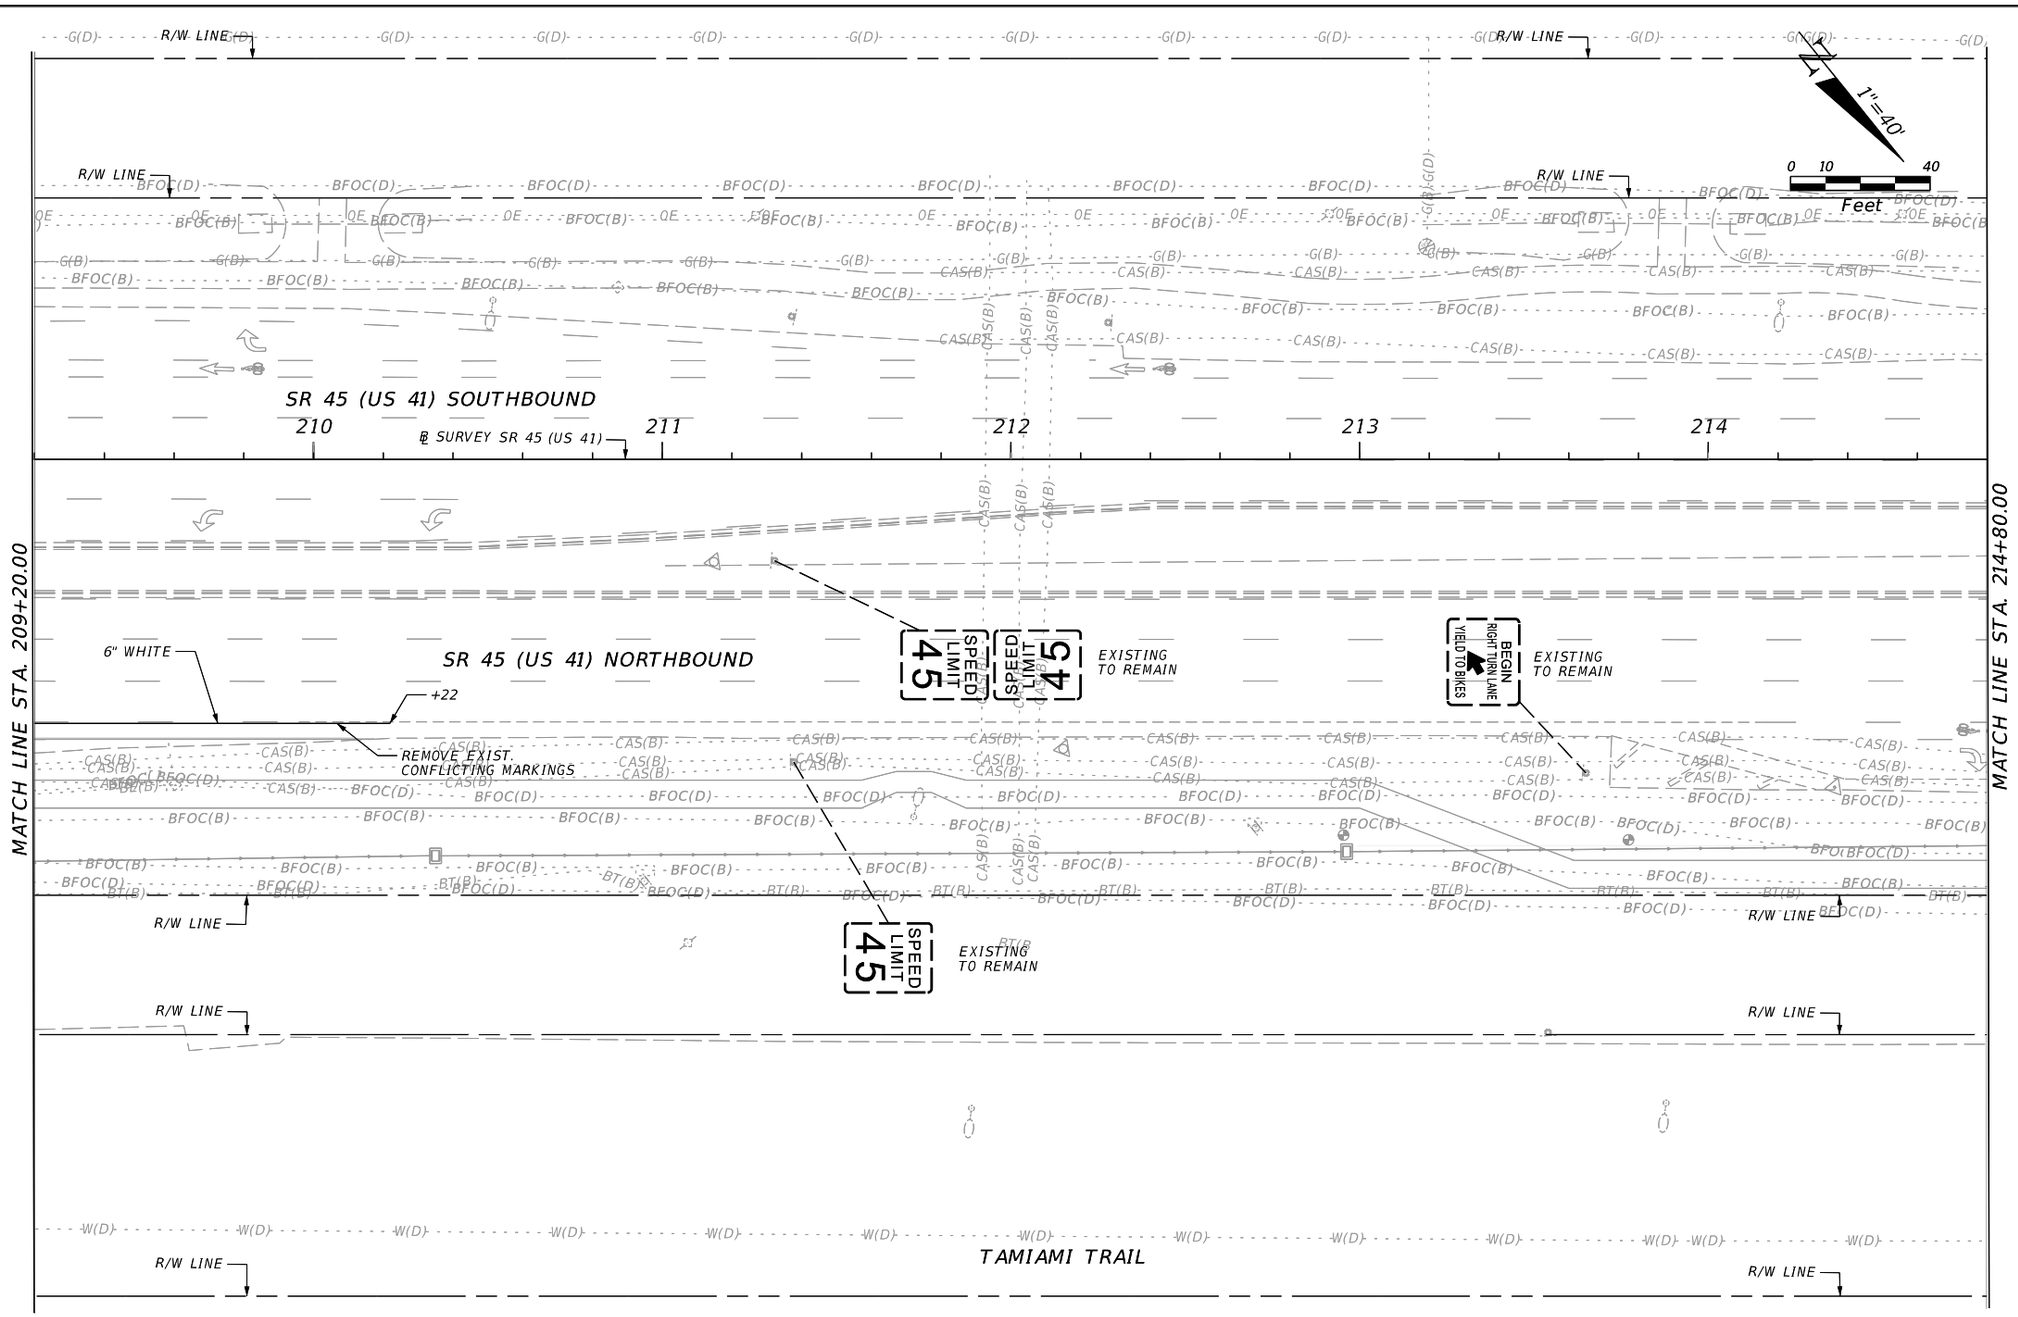

REVISIONS			
DATE	DESCRIPTION	DATE	DESCRIPTION

ENGINEER OF RECORD

KIMBERLY GAIL GLASS, P.E.
LICENSE NUMBER: 75550
LANDIS, EVANS AND PARTNERS, INC.
300 SOUTH ORANGE AVENUE, SUITE 1125
ORLANDO, FL 32801-3372

STATE OF FLORIDA
DEPARTMENT OF TRANSPORTATION


ROAD NO.	COUNTY	FINANCIAL PROJECT ID
SR 45	CHARLOTTE	438262-1-52-01

SIGNING AND PAVEMENT MARKING PLAN

SHEET NO. S-6

THE OFFICIAL RECORD OF THIS SHEET IS THE ELECTRONIC FILE DIGITALLY SIGNED AND SEALED UNDER RULE 61G15-23.004, F.A.C.

Z:\Shared\Worksets\FDOT\43826215201\SigningAndMarking\PLANSP01.dgn : PLANSPM3 [SHEET]
KimberlyGlass 9/25/2026 9:00:19 PM

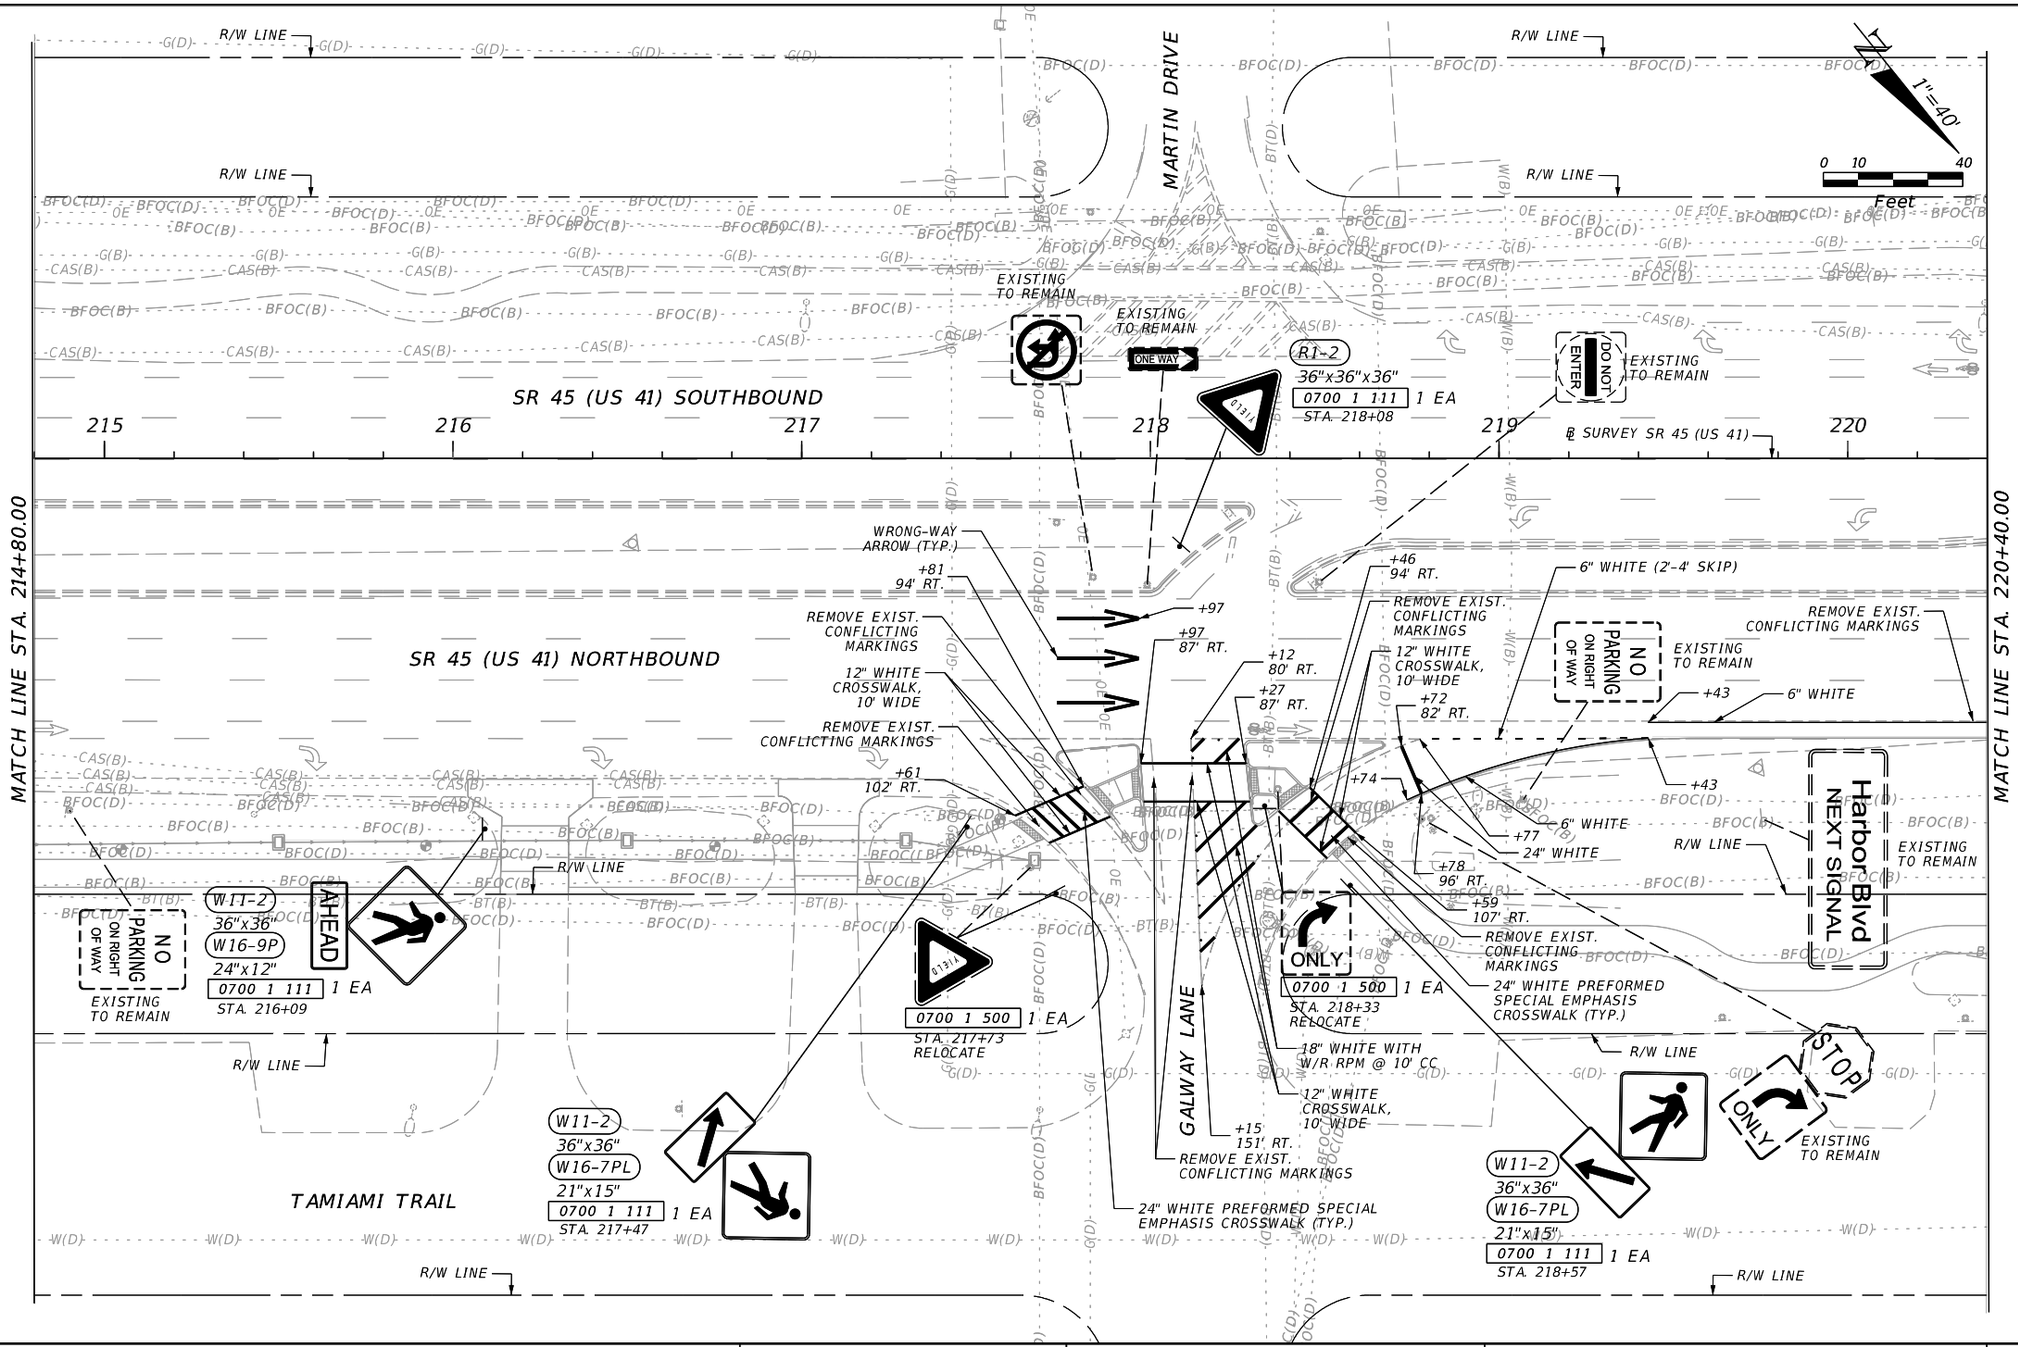

REVISIONS			
DATE	DESCRIPTION	DATE	DESCRIPTION

ENGINEER OF RECORD

KIMBERLY GAIL GLASS, P.E.
LICENSE NUMBER: 75550
LANDIS, EVANS AND PARTNERS, INC.
300 SOUTH ORANGE AVENUE, SUITE 1125
ORLANDO, FL 32801-3372

STATE OF FLORIDA
DEPARTMENT OF TRANSPORTATION


ROAD NO.	COUNTY	FINANCIAL PROJECT ID
SR 45	CHARLOTTE	438262-1-52-01

SIGNING AND PAVEMENT MARKING PLAN

SHEET NO. S-7

THE OFFICIAL RECORD OF THIS SHEET IS THE ELECTRONIC FILE DIGITALLY SIGNED AND SEALED UNDER RULE 61G15-23.004, F.A.C.


Z:\Shared\Worksets\FDOT\43826215201\SigningAndMarking\PLANSP01.dgn : PLANSPM4 [SHEET]
KimberlyGlass 9/25/2026 9:00:20 PM

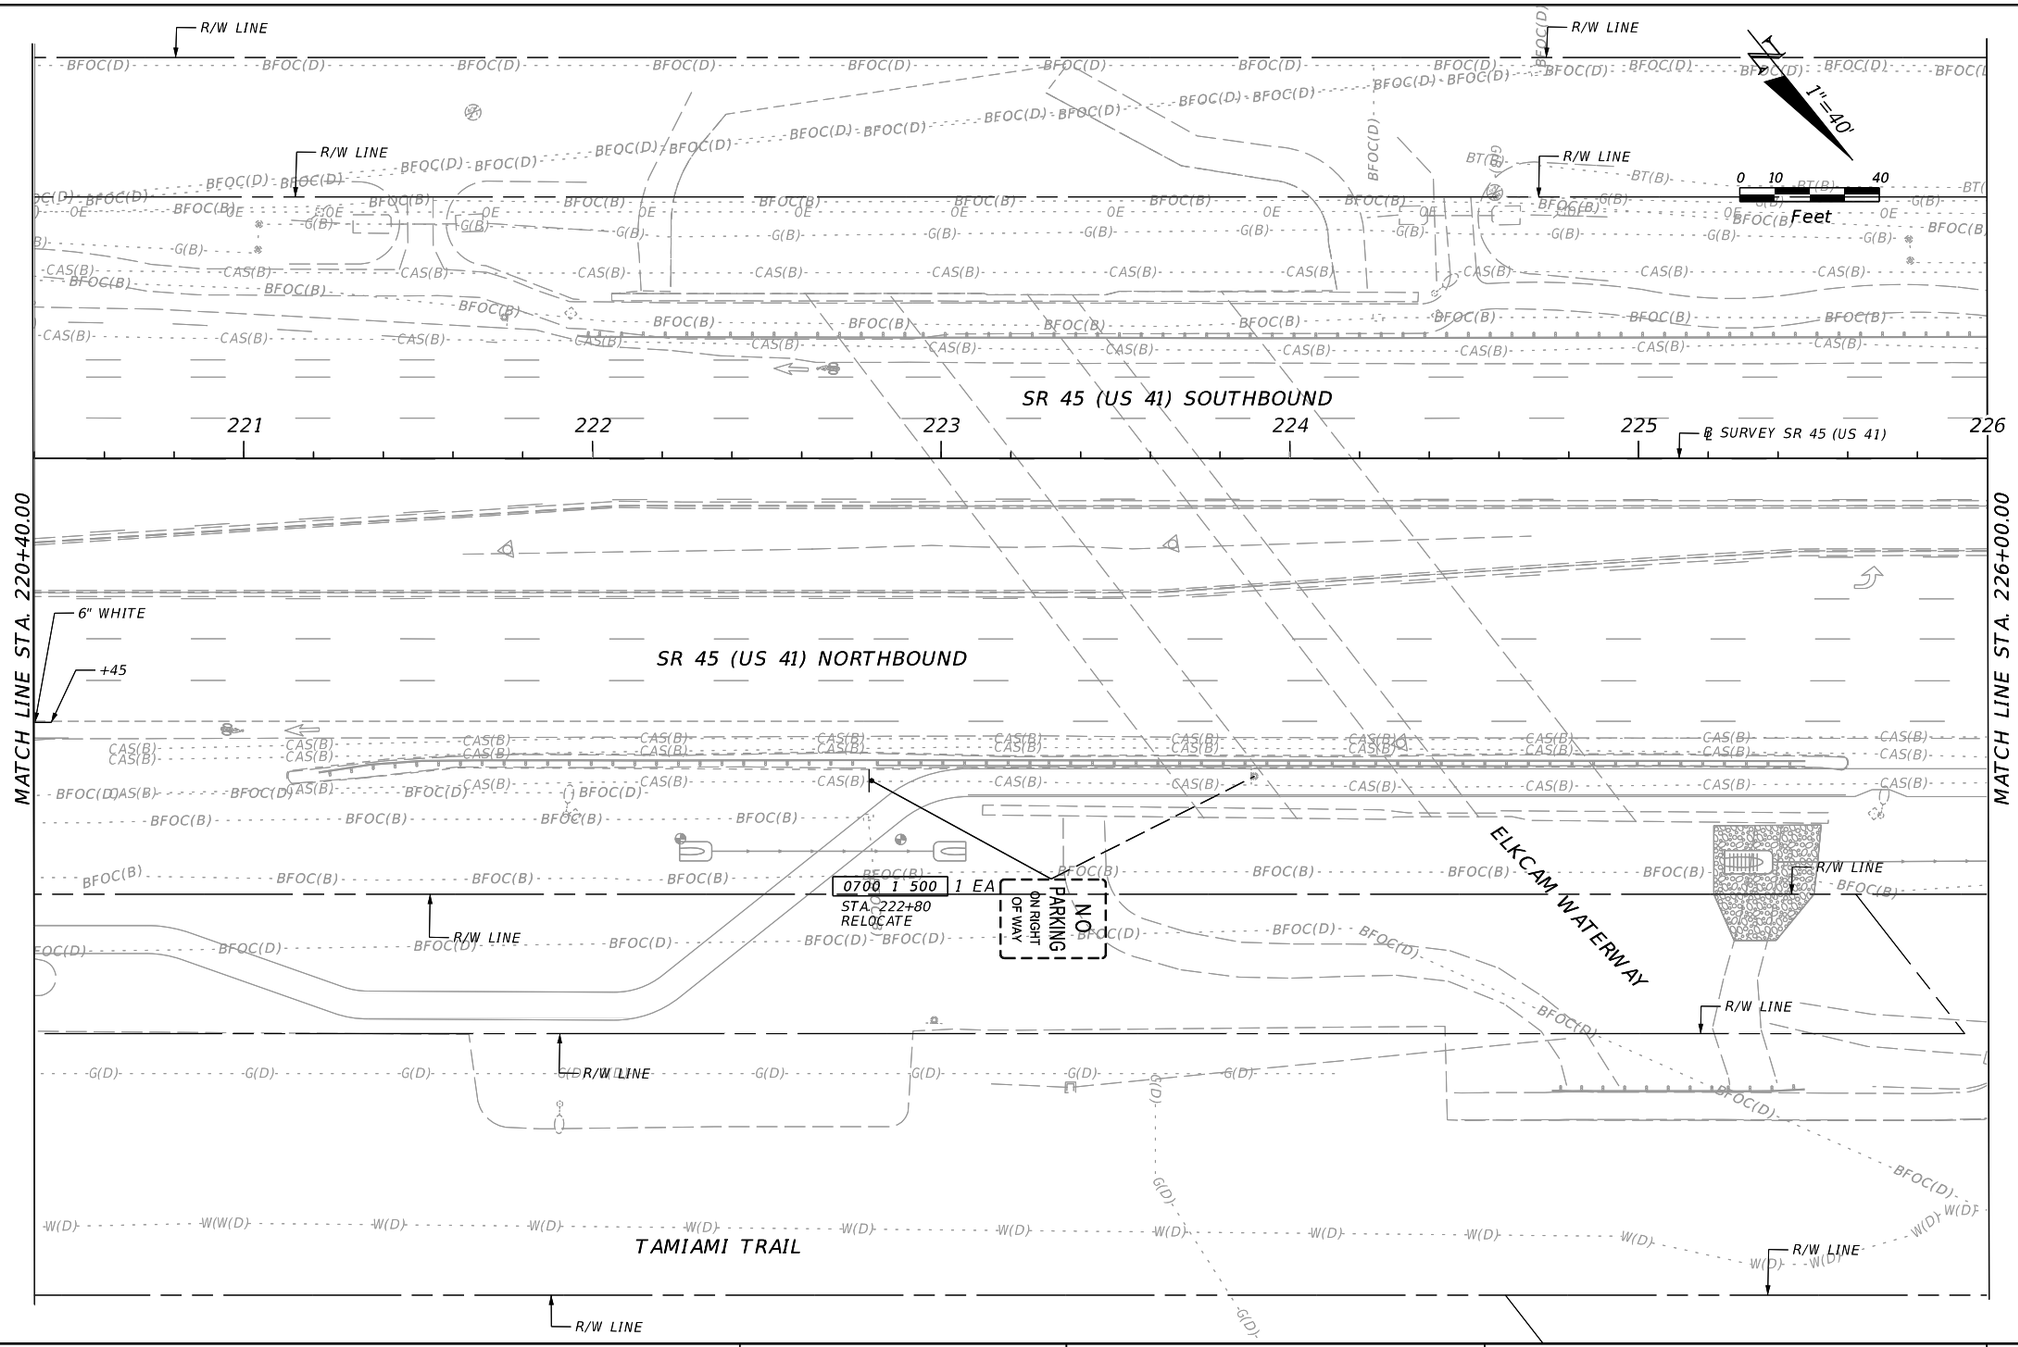

REVISIONS				ENGINEER OF RECORD	STATE OF FLORIDA DEPARTMENT OF TRANSPORTATION			SIGNING AND PAVEMENT MARKING PLAN	SHEET NO.
DATE	DESCRIPTION	DATE	DESCRIPTION	KIMBERLY GAIL GLASS, P.E. LICENSE NUMBER: 75550 LANDIS, EVANS AND PARTNERS, INC. 300 SOUTH ORANGE AVENUE, SUITE 1125 ORLANDO, FL 32801-3372	ROAD NO.	COUNTY	FINANCIAL PROJECT ID		S-8
					SR 45	CHARLOTTE	438262-1-52-01		

THE OFFICIAL RECORD OF THIS SHEET IS THE ELECTRONIC FILE DIGITALLY SIGNED AND SEALED UNDER RULE 61G15-23.004, F.A.C.

Z:\Shared\Worksets\FDOT\43826215201\SignAndMarking\PLANSP01.dgn : PLANSPM5 [SHEET]
KimberlyGlass 9/25/2026 9:00:23 PM

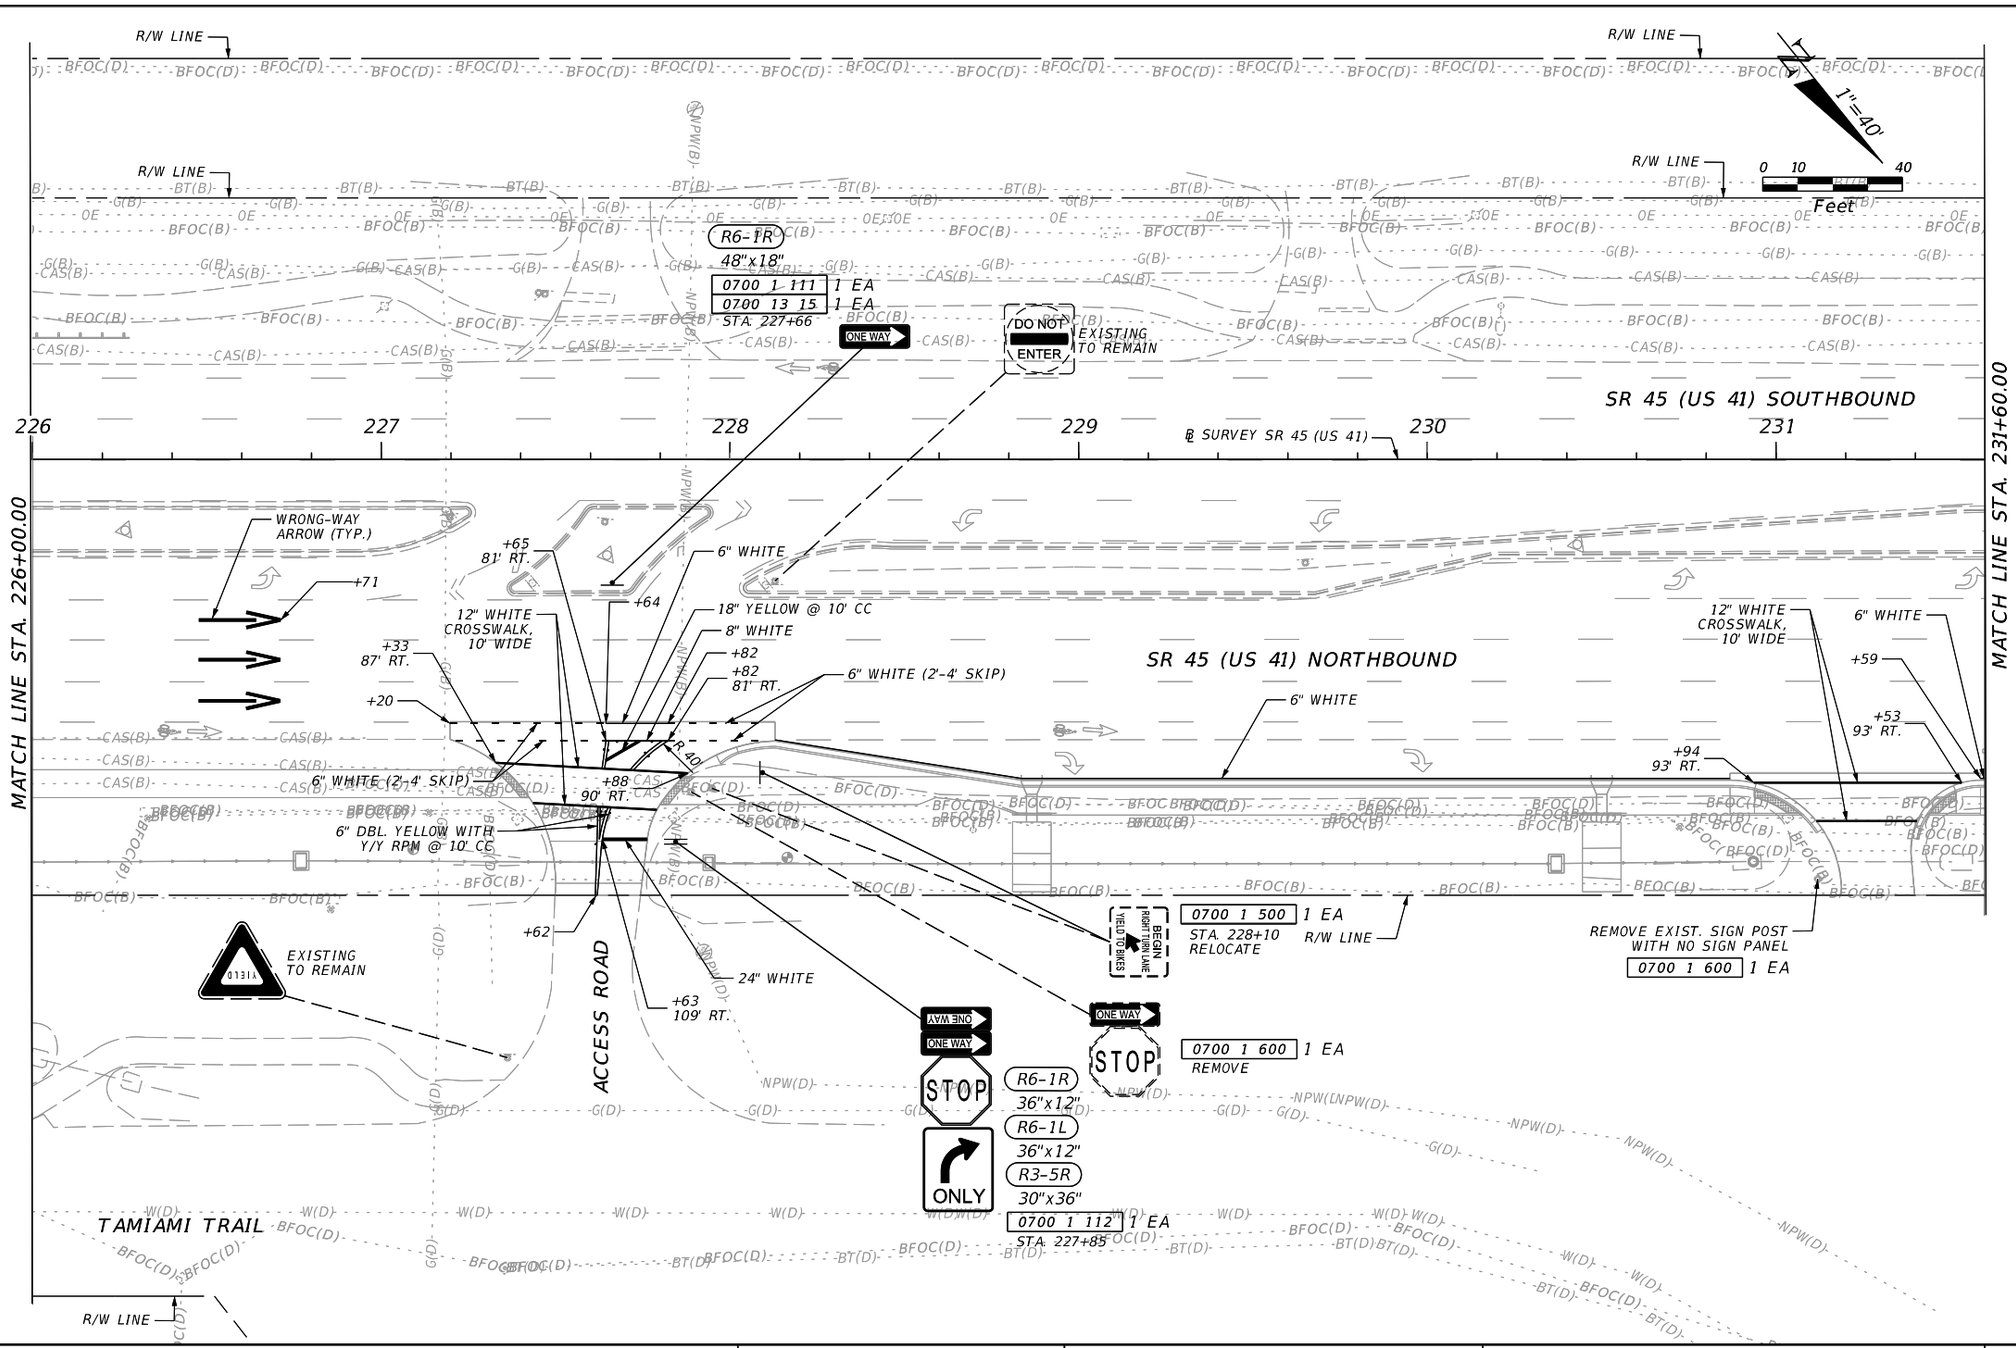

REVISIONS			
DATE	DESCRIPTION	DATE	DESCRIPTION

ENGINEER OF RECORD

KIMBERLY GAIL GLASS, P.E.
LICENSE NUMBER: 75550
LANDIS, EVANS AND PARTNERS, INC.
300 SOUTH ORANGE AVENUE, SUITE 1125
ORLANDO, FL 32801-3372

STATE OF FLORIDA
DEPARTMENT OF TRANSPORTATION


ROAD NO.	COUNTY	FINANCIAL PROJECT ID
SR 45	CHARLOTTE	438262-1-52-01

SIGNING AND PAVEMENT MARKING PLAN

SHEET NO. S-9

THE OFFICIAL RECORD OF THIS SHEET IS THE ELECTRONIC FILE DIGITALLY SIGNED AND SEALED UNDER RULE 61G15-23.004, F.A.C.

Z:\Shared\Worksets\FDOT\43826215201\SigningAndMarking\PLANSP01.dgn : PLANSPM6 [SHEET]
KimberlyGlass 9/25/2026 9:00:23 PM

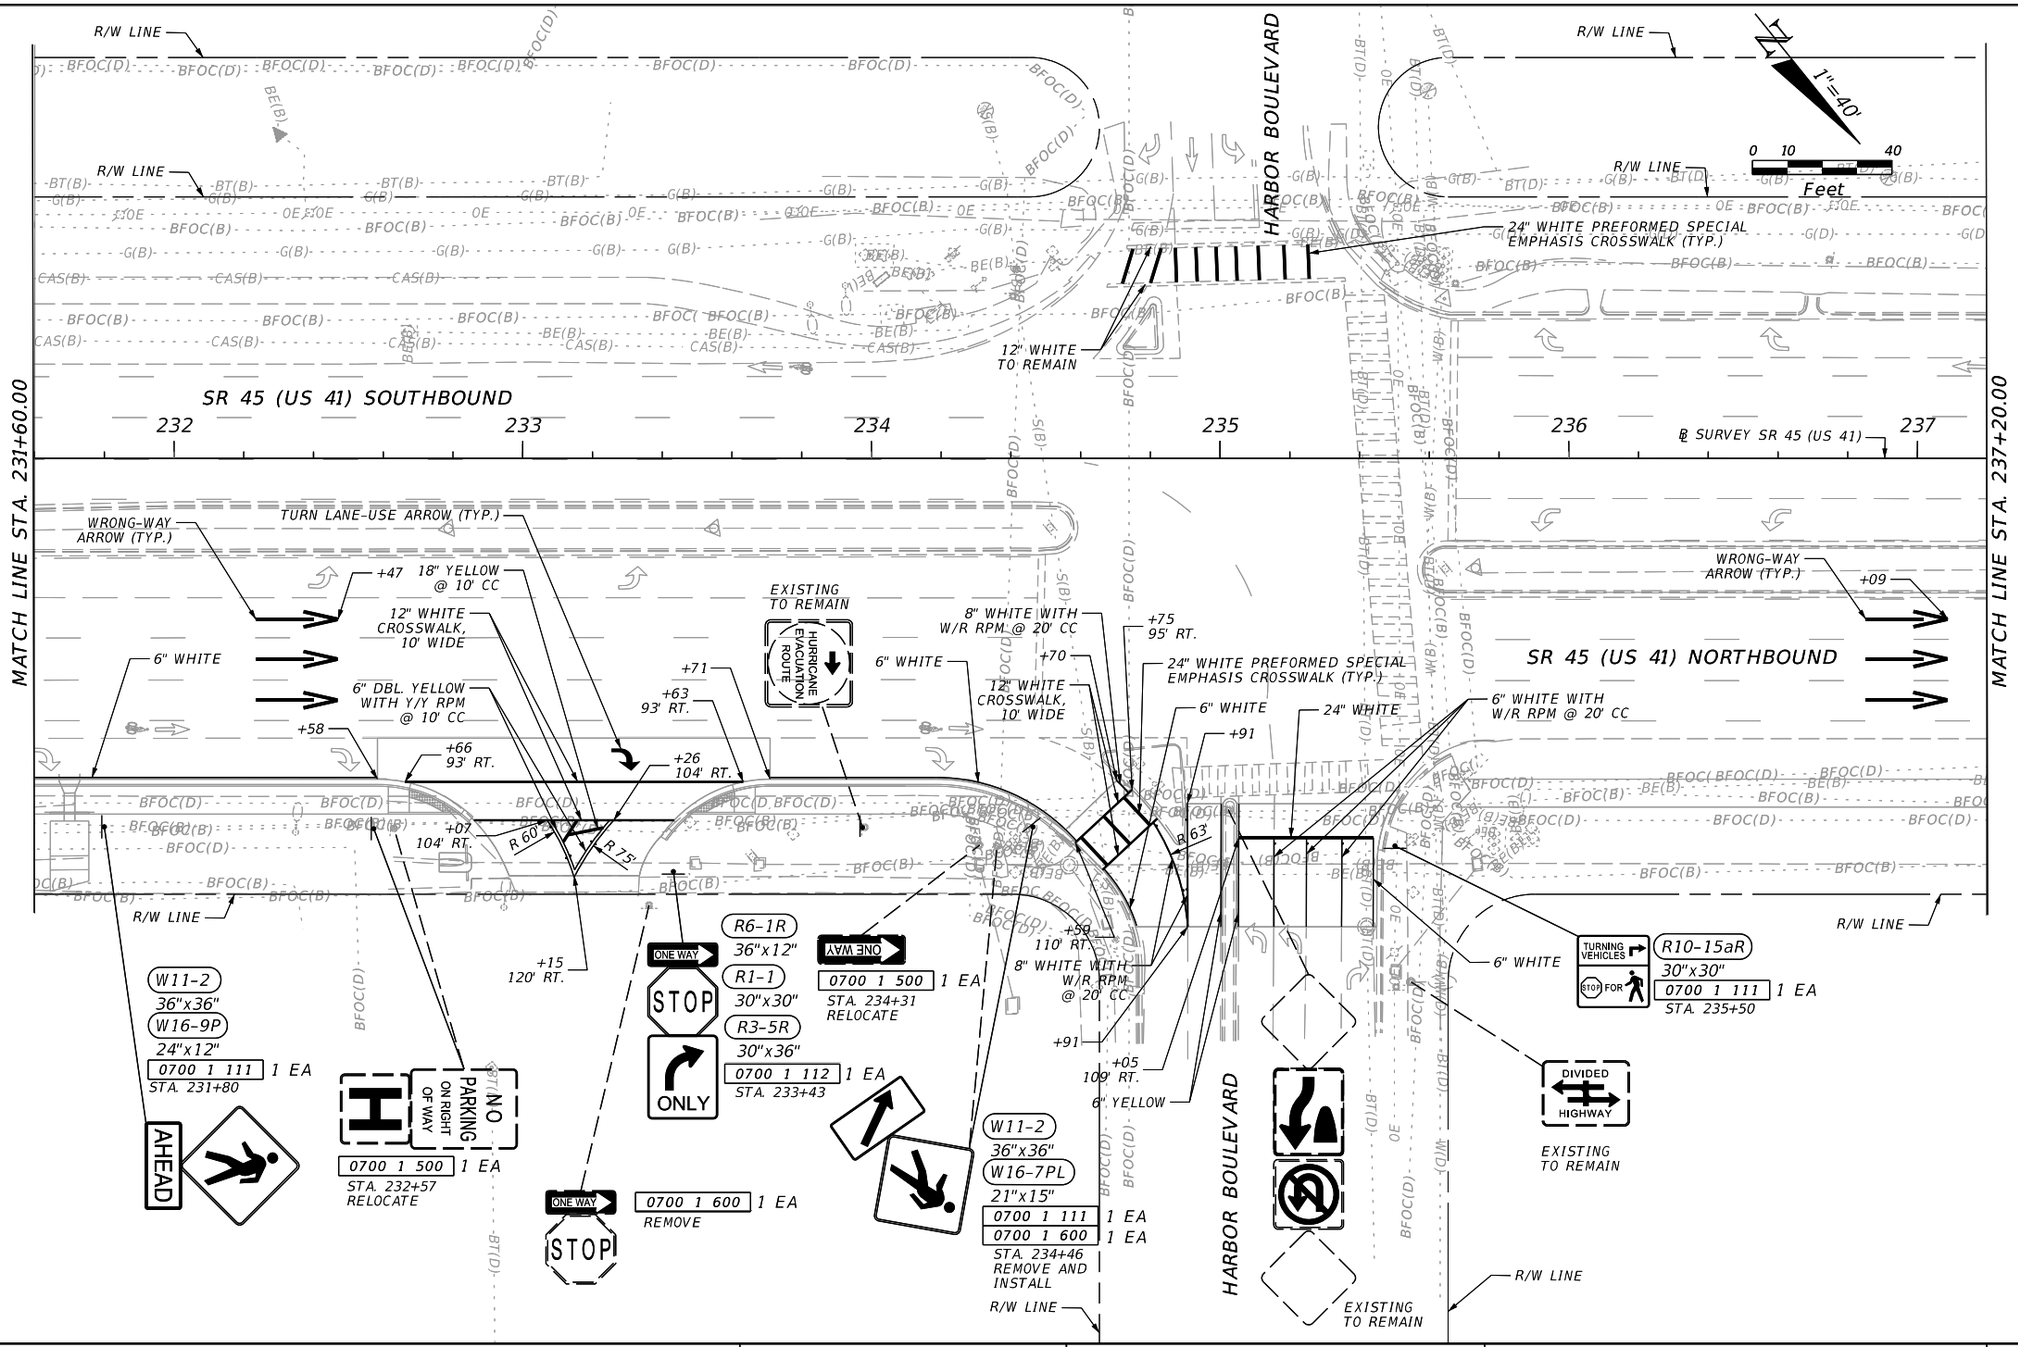

REVISIONS			
DATE	DESCRIPTION	DATE	DESCRIPTION

ENGINEER OF RECORD

KIMBERLY GAIL GLASS, P.E.
LICENSE NUMBER: 75550
LANDIS, EVANS AND PARTNERS, INC.
300 SOUTH ORANGE AVENUE, SUITE 1125
ORLANDO, FL 32801-3372

STATE OF FLORIDA
DEPARTMENT OF TRANSPORTATION


ROAD NO.	COUNTY	FINANCIAL PROJECT ID
SR 45	CHARLOTTE	438262-1-52-01

SIGNING AND PAVEMENT MARKING PLAN

SHEET NO. S-10

THE OFFICIAL RECORD OF THIS SHEET IS THE ELECTRONIC FILE DIGITALLY SIGNED AND SEALED UNDER RULE 61G15-23.004, F.A.C.

Z:\Shared\Worksets\FDOT\43826215201\SigningAndMarking\PLANSP01.dgn : PLANSPM7 [SHEET]
KimberlyGlass 9/25/2026 9:00:24 PM

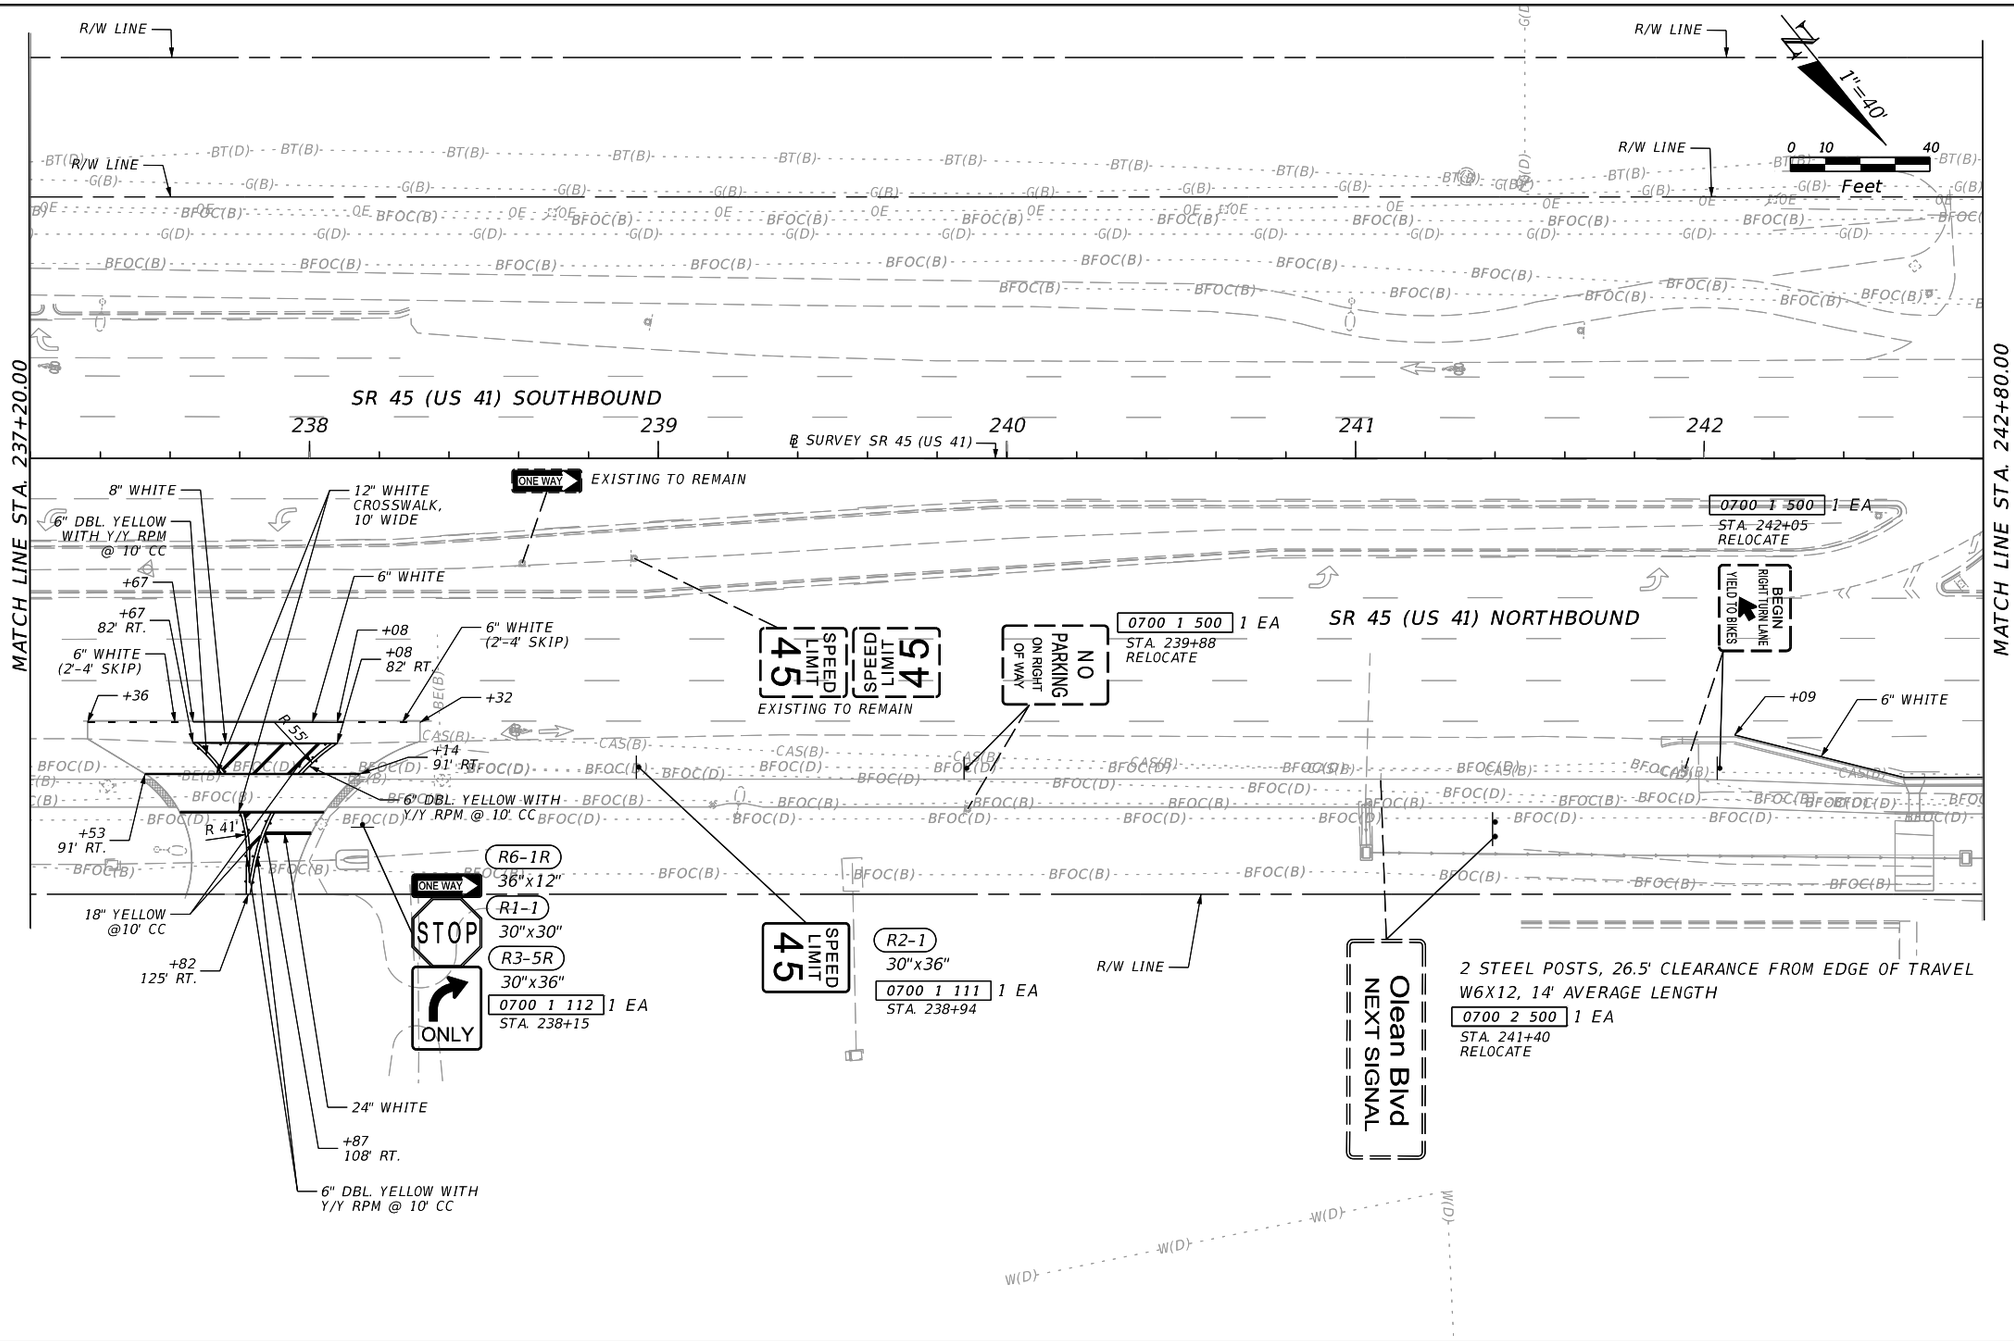

REVISIONS			
DATE	DESCRIPTION	DATE	DESCRIPTION

ENGINEER OF RECORD

KIMBERLY GAIL GLASS, P.E.
LICENSE NUMBER: 75550
LANDIS, EVANS AND PARTNERS, INC.
300 SOUTH ORANGE AVENUE, SUITE 1125
ORLANDO, FL 32801-3372

STATE OF FLORIDA
DEPARTMENT OF TRANSPORTATION


ROAD NO.	COUNTY	FINANCIAL PROJECT ID
SR 45	CHARLOTTE	438262-1-52-01

SIGNING AND PAVEMENT MARKING PLAN

SHEET NO. S-11

THE OFFICIAL RECORD OF THIS SHEET IS THE ELECTRONIC FILE DIGITALLY SIGNED AND SEALED UNDER RULE 61G15-23.004, F.A.C.

Z:\Shared\Worksets\FDOT\43826215201\SigningAndMarking\PLANSP01.dgn : PLANSPM8 [SHEET]
KimberlyGlass 9/25/2026 9:00:25 PM

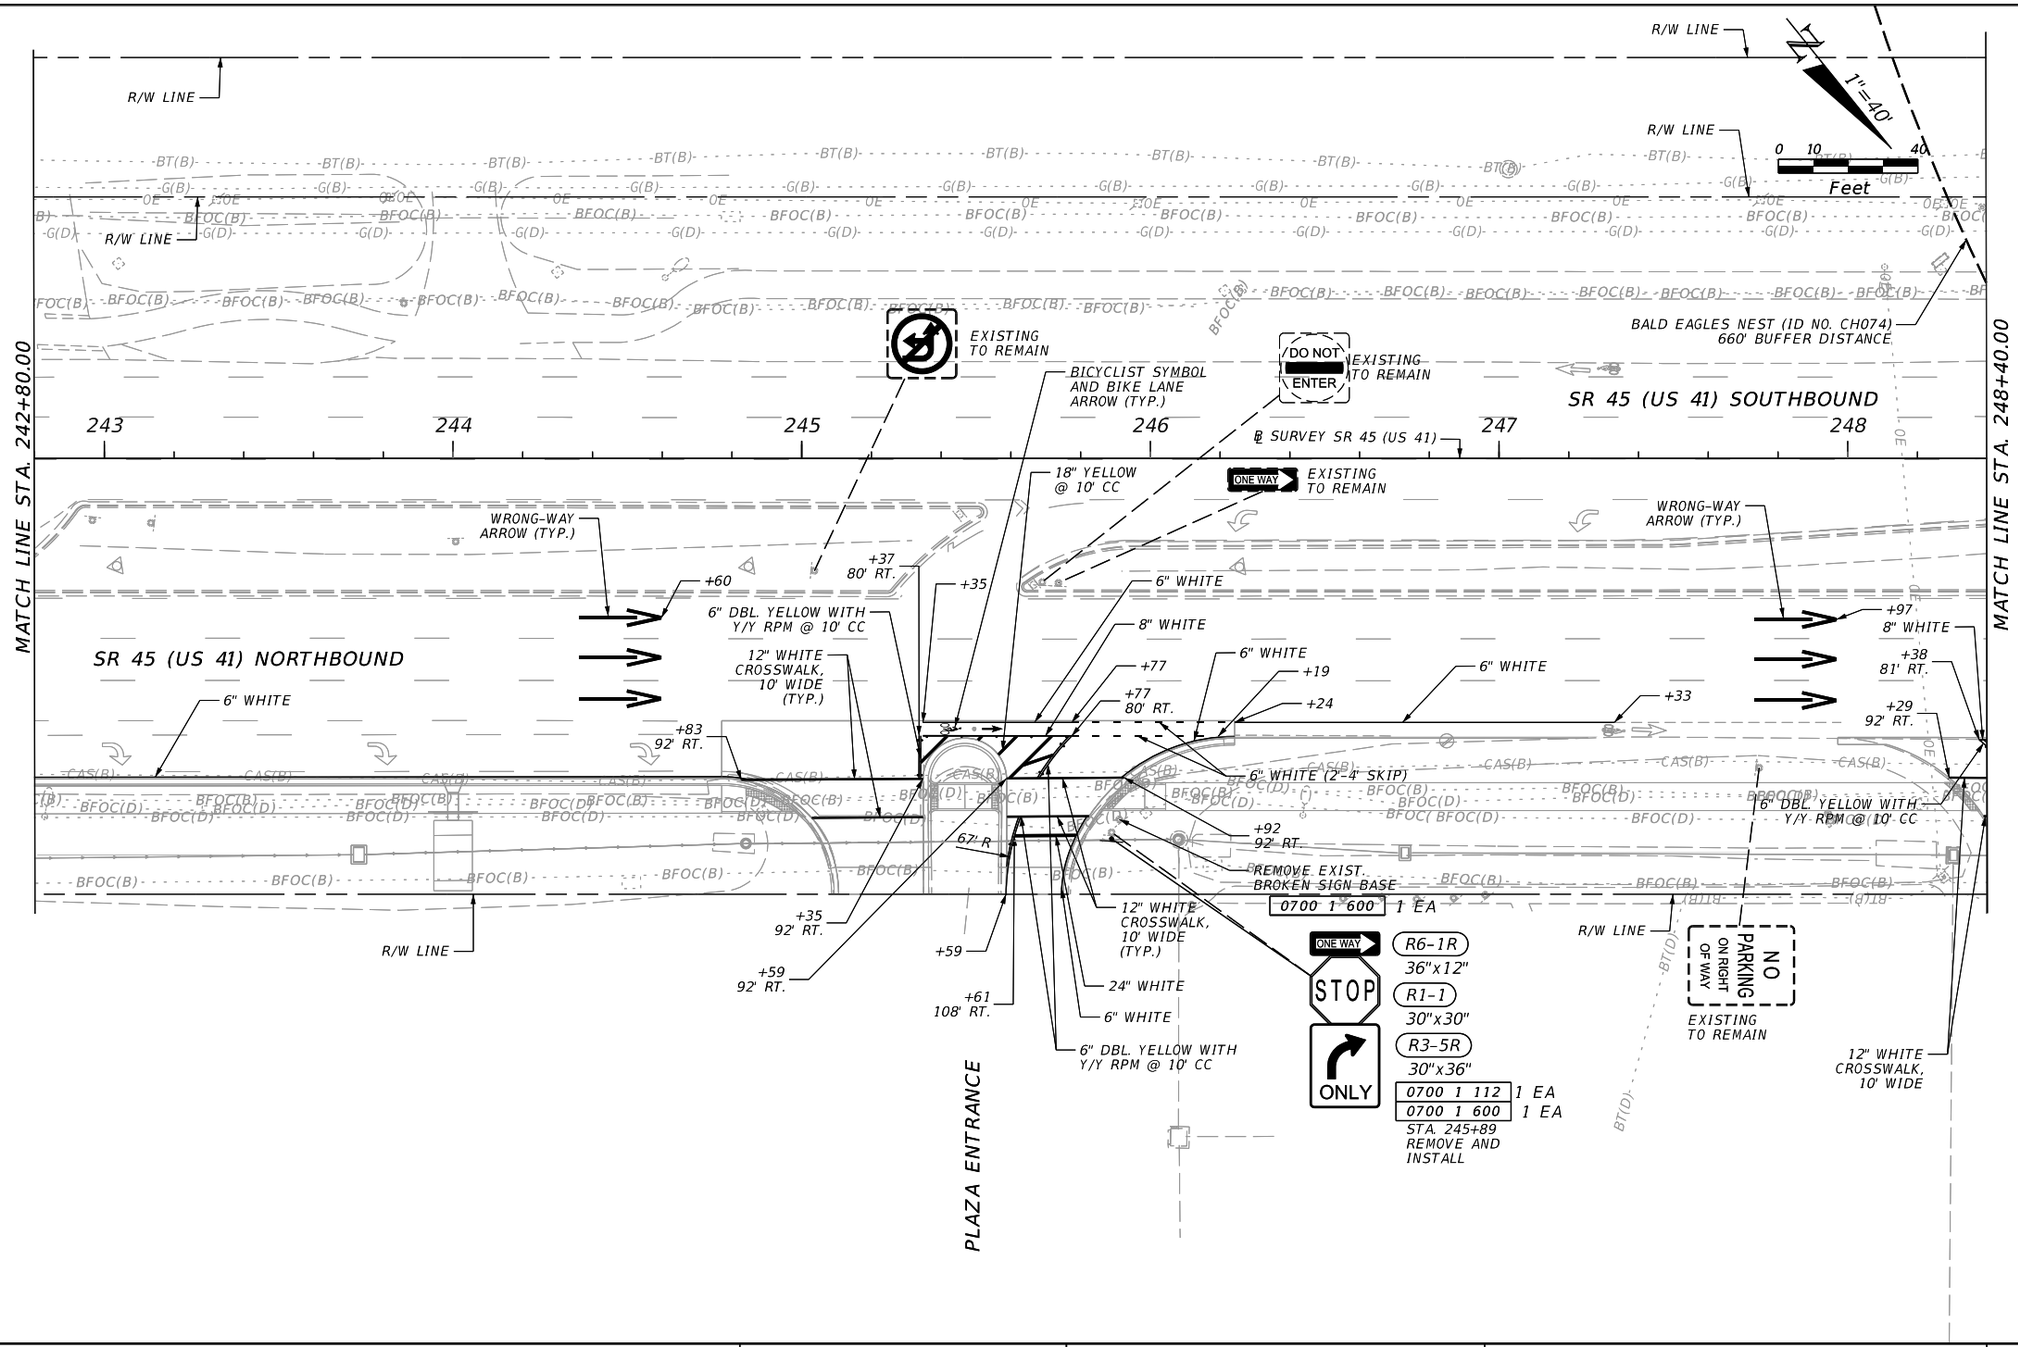

REVISIONS			
DATE	DESCRIPTION	DATE	DESCRIPTION

ENGINEER OF RECORD

KIMBERLY GAIL GLASS, P.E.
LICENSE NUMBER: 75550
LANDIS, EVANS AND PARTNERS, INC.
300 SOUTH ORANGE AVENUE, SUITE 1125
ORLANDO, FL 32801-3372

STATE OF FLORIDA
DEPARTMENT OF TRANSPORTATION


ROAD NO.	COUNTY	FINANCIAL PROJECT ID
SR 45	CHARLOTTE	438262-1-52-01

SIGNING AND PAVEMENT MARKING PLAN

SHEET NO. S-12

THE OFFICIAL RECORD OF THIS SHEET IS THE ELECTRONIC FILE DIGITALLY SIGNED AND SEALED UNDER RULE 61G15-23.004, F.A.C.

Z:\Shared\Worksets\FDOT\43826215201\SigningAndMarking\PLANSP01.dgn : PLANSPM9 [SHEET]
KimberlyGlass 9/25/2026 9:00:27 PM

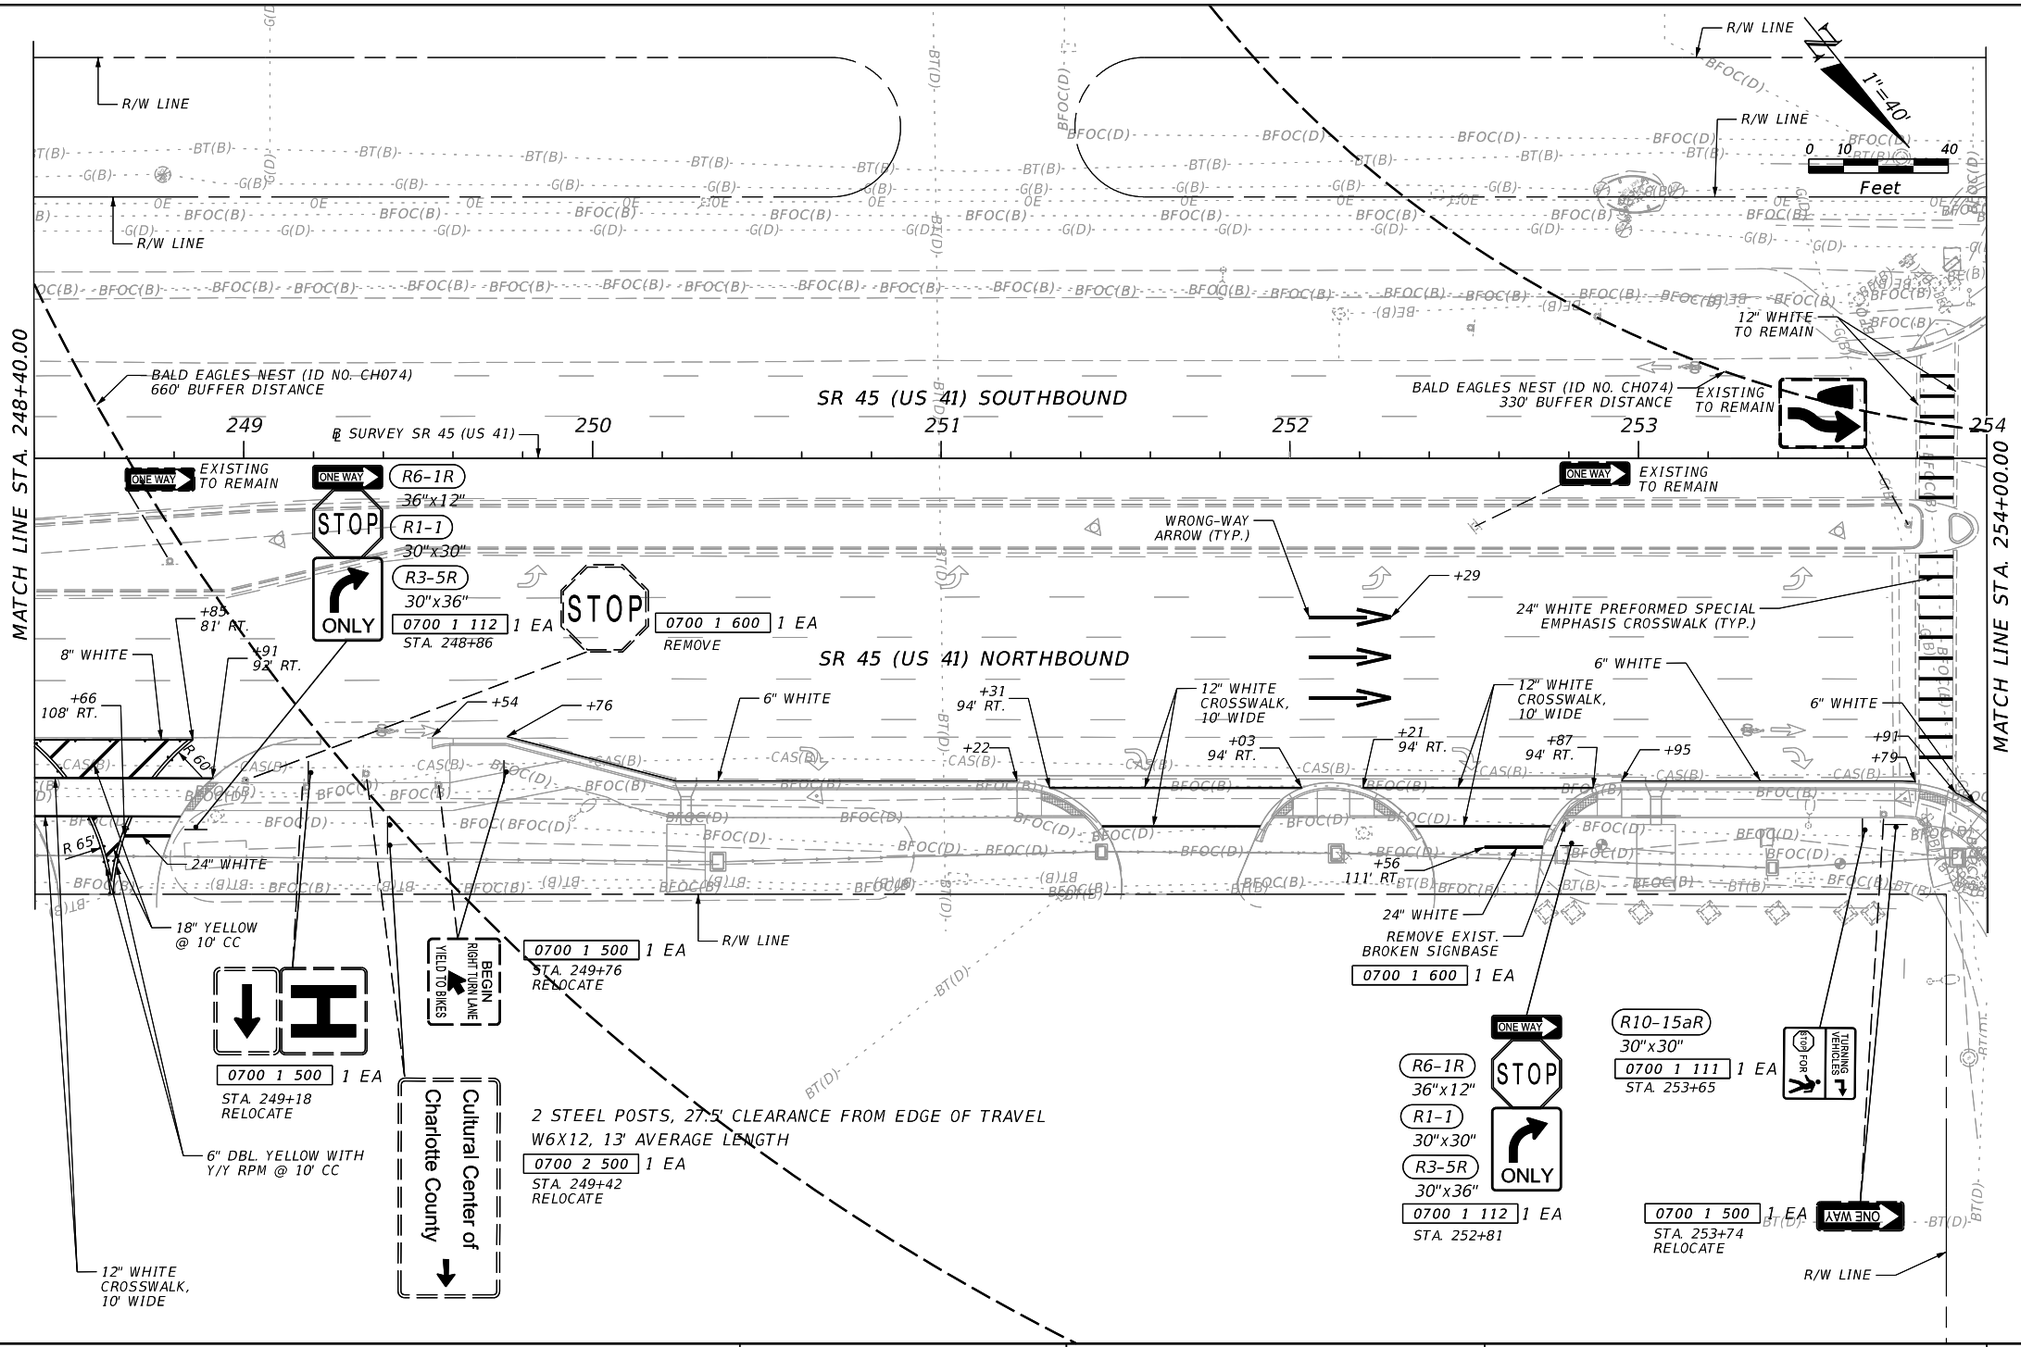

REVISIONS			
DATE	DESCRIPTION	DATE	DESCRIPTION

ENGINEER OF RECORD

KIMBERLY GAIL GLASS, P.E.
LICENSE NUMBER: 75550
LANDIS, EVANS AND PARTNERS, INC.
300 SOUTH ORANGE AVENUE, SUITE 1125
ORLANDO, FL 32801-3372

STATE OF FLORIDA
DEPARTMENT OF TRANSPORTATION


ROAD NO.	COUNTY	FINANCIAL PROJECT ID
SR 45	CHARLOTTE	438262-1-52-01

SIGNING AND PAVEMENT MARKING PLAN

SHEET NO. S-13

THE OFFICIAL RECORD OF THIS SHEET IS THE ELECTRONIC FILE DIGITALLY SIGNED AND SEALED UNDER RULE 61G15-23.004, F.A.C.

Z:\Shared\Worksets\FDOT\43826215201\SigningAndMarking\PLANSP01.dgn : PLANSPM10 [SHEET]
KimberlyGlass 9/25/2026 9:00:29 PM

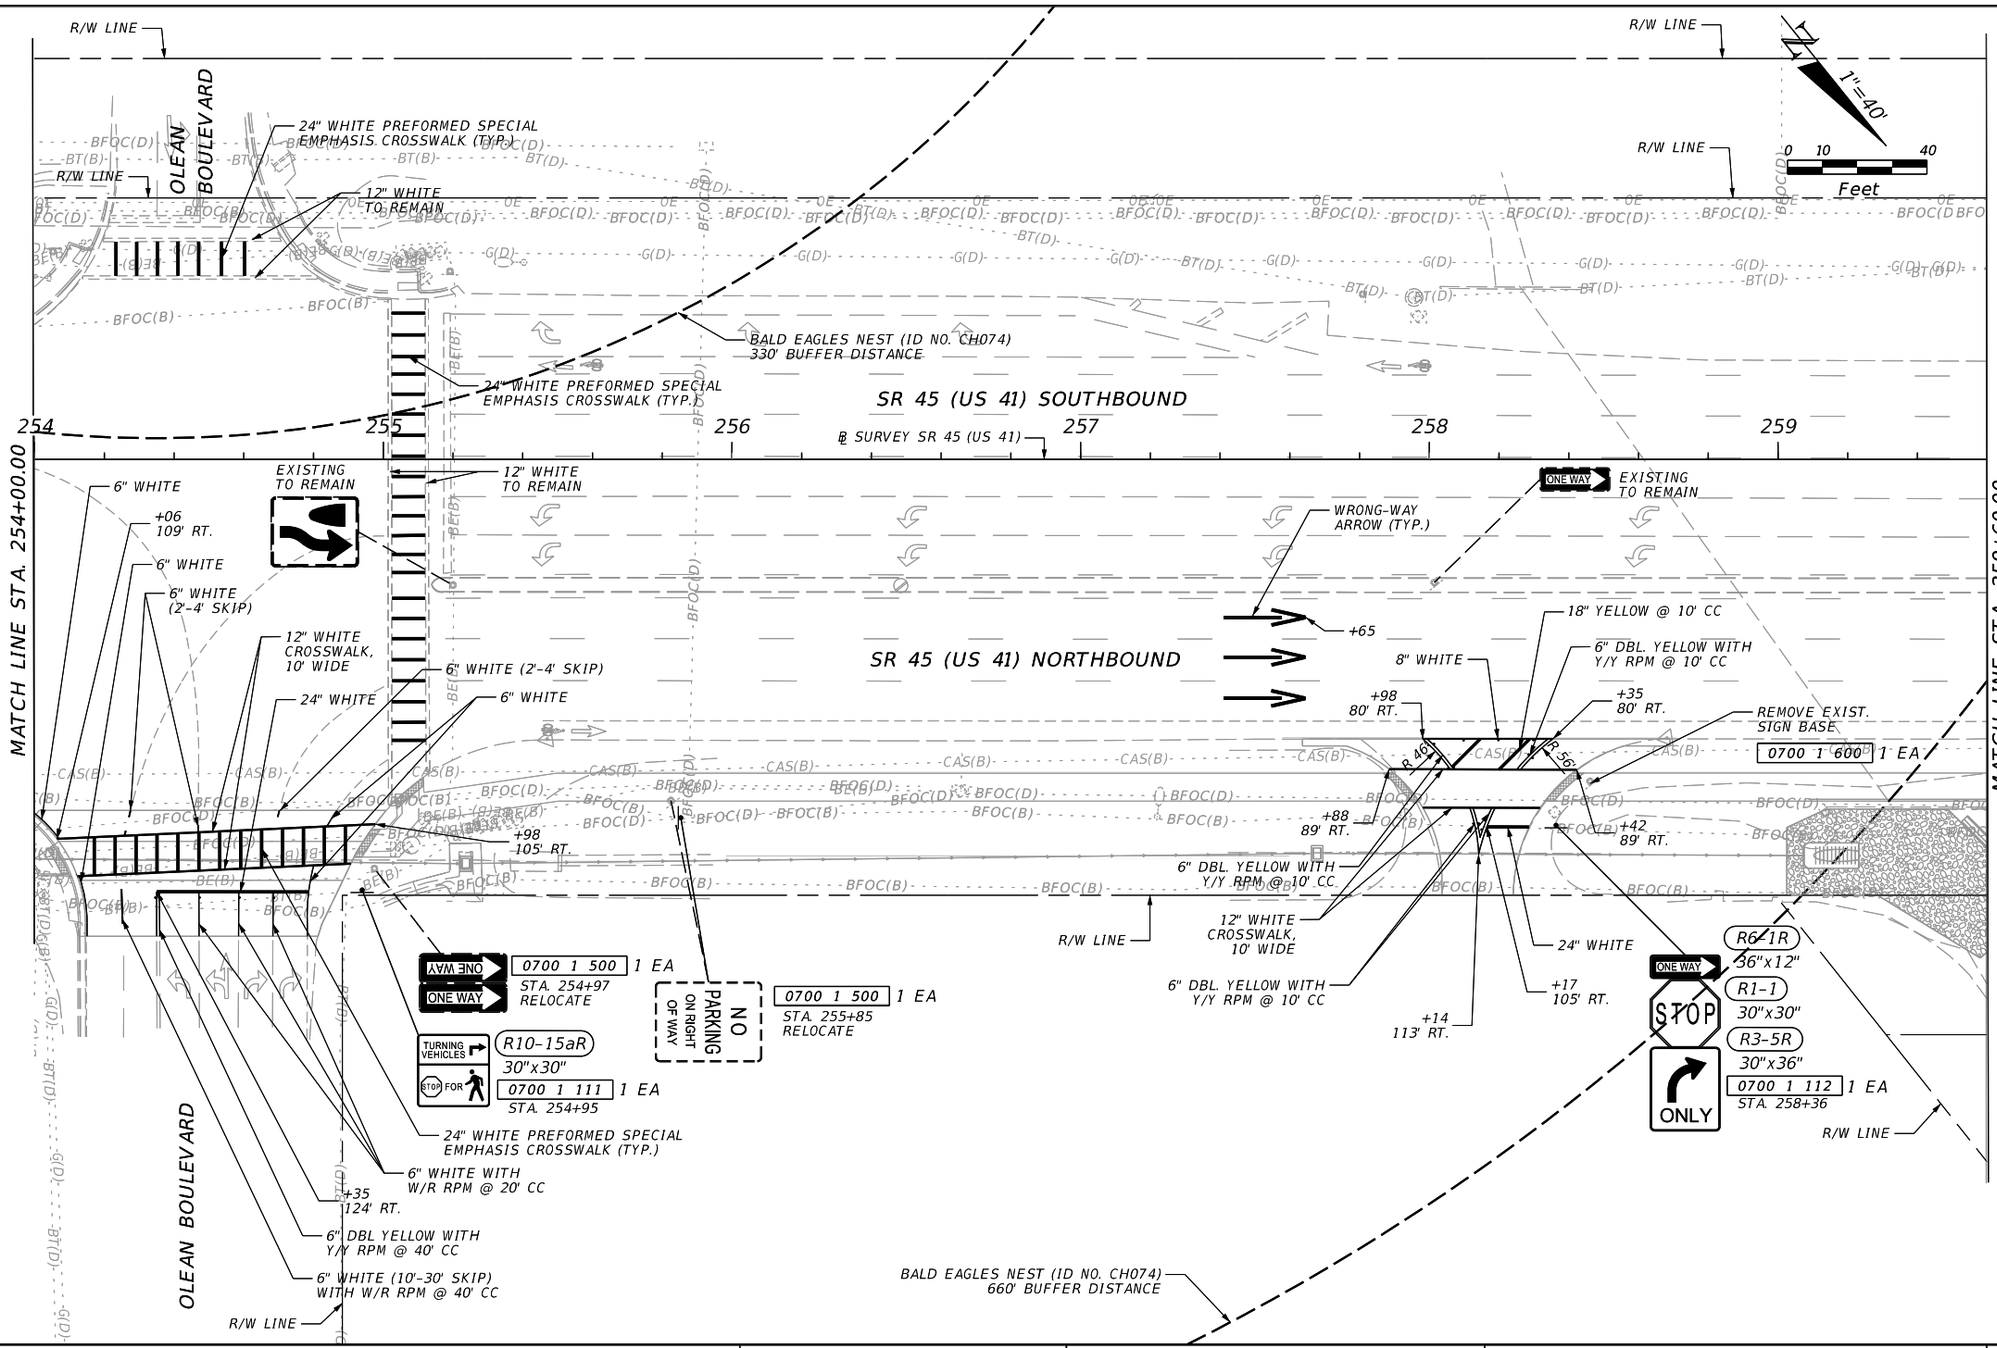

REVISIONS			
DATE	DESCRIPTION	DATE	DESCRIPTION

ENGINEER OF RECORD

KIMBERLY GAIL GLASS, P.E.
LICENSE NUMBER: 75550
LANDIS, EVANS AND PARTNERS, INC.
300 SOUTH ORANGE AVENUE, SUITE 1125
ORLANDO, FL 32801-3372

STATE OF FLORIDA
DEPARTMENT OF TRANSPORTATION


ROAD NO.	COUNTY	FINANCIAL PROJECT ID
SR 45	CHARLOTTE	438262-1-52-01

SIGNING AND PAVEMENT MARKING PLAN

SHEET NO. S-14

THE OFFICIAL RECORD OF THIS SHEET IS THE ELECTRONIC FILE DIGITALLY SIGNED AND SEALED UNDER RULE 61G15-23.004, F.A.C.

Z:\Shared\Worksets\FDOT\43826215201\SigningAndMarking\PLANSP01.dgn : PLANSPM11 [SHEET]
KimberlyGlass 9/25/2026 9:00:30 PM

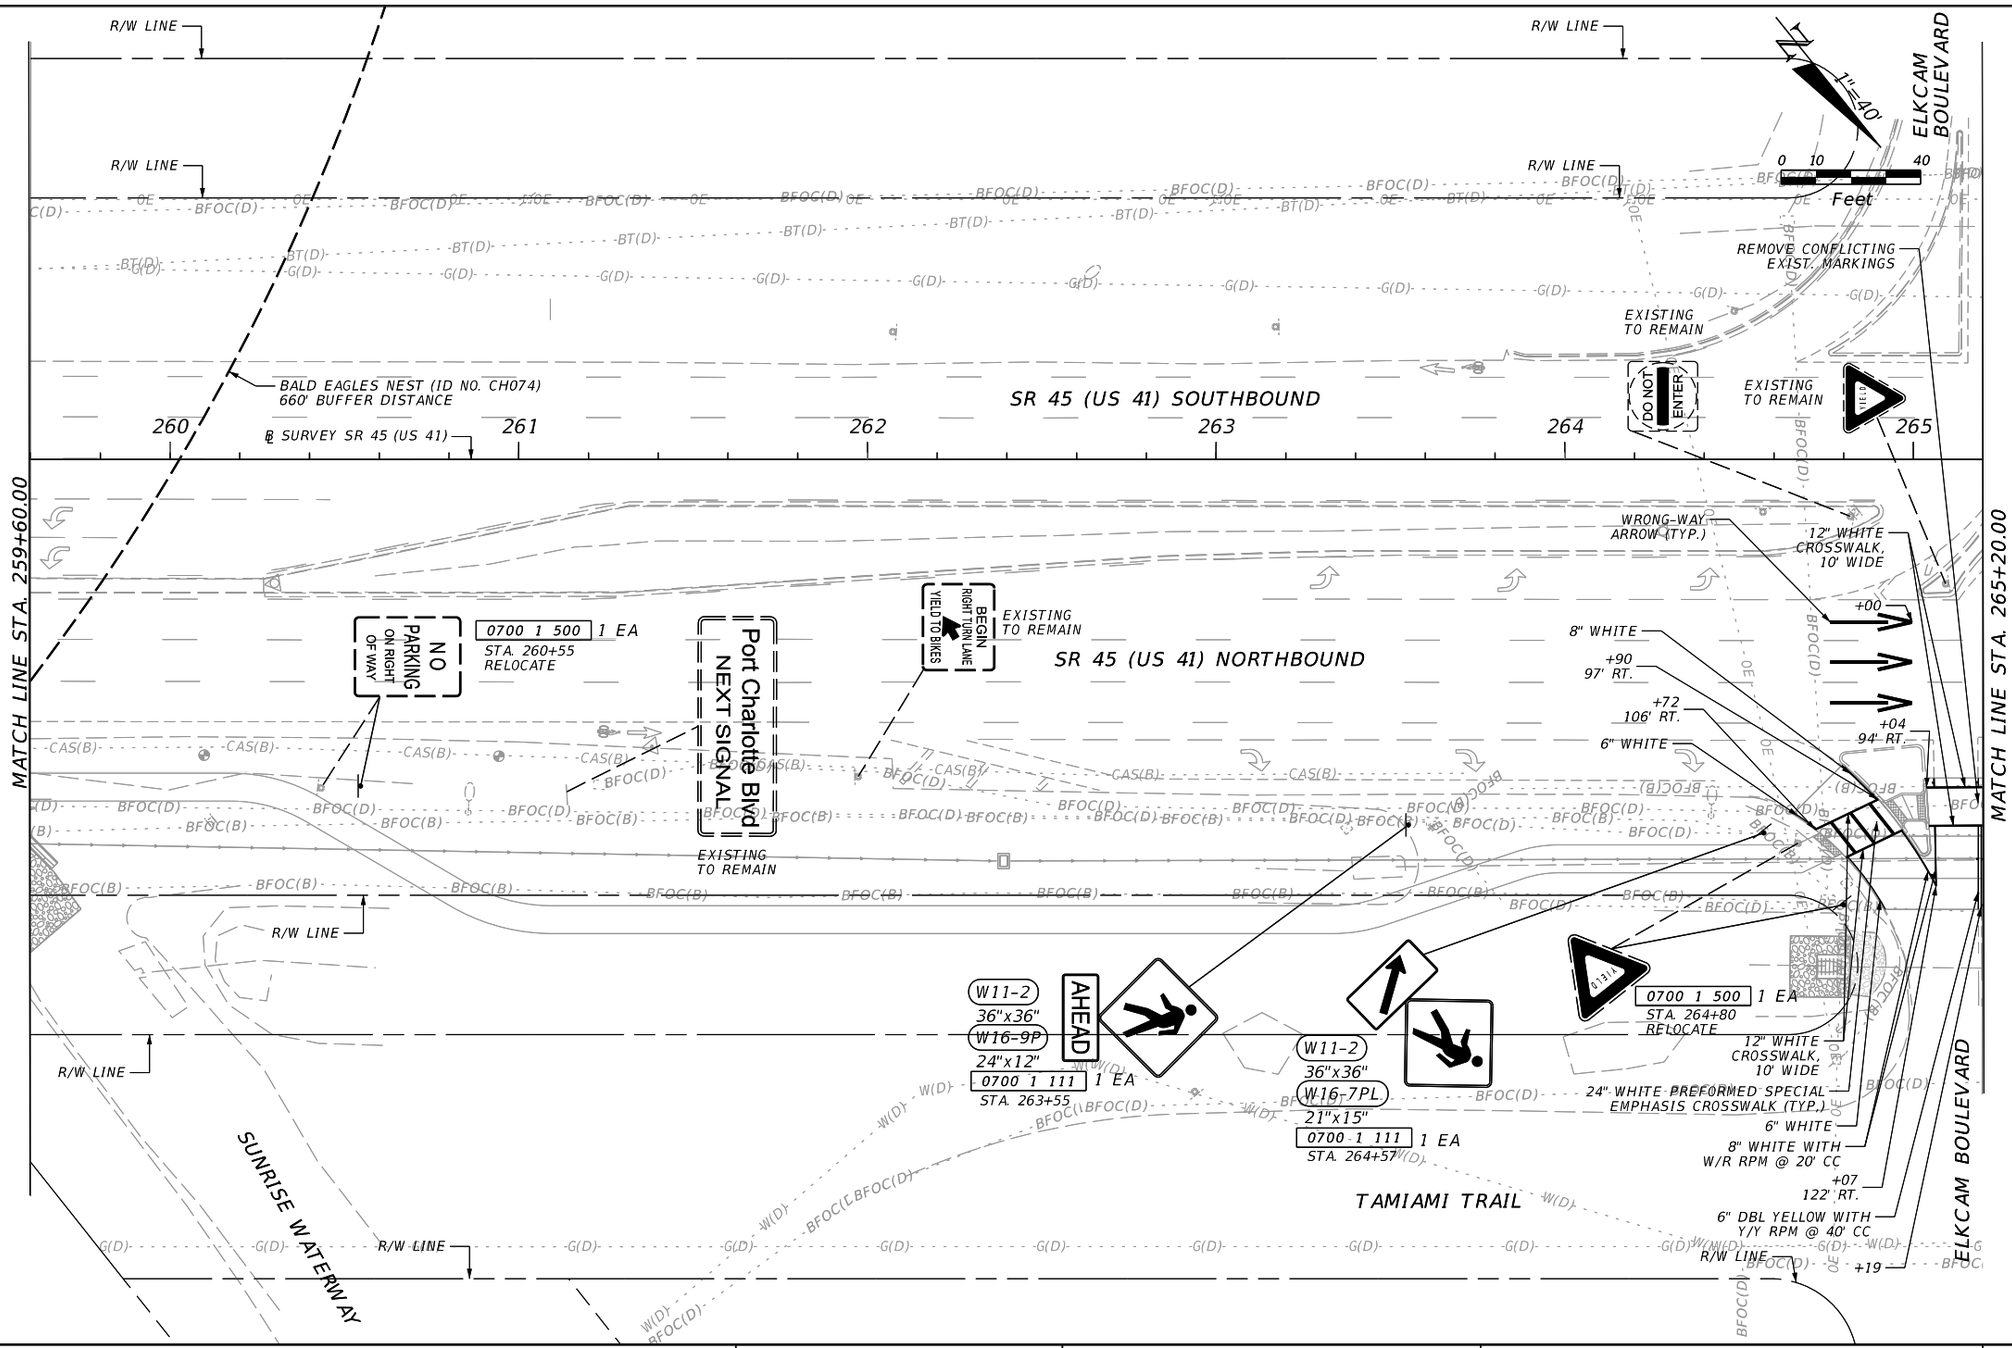

REVISIONS			
DATE	DESCRIPTION	DATE	DESCRIPTION

ENGINEER OF RECORD

KIMBERLY GAIL GLASS, P.E.
LICENSE NUMBER: 75550
LANDIS, EVANS AND PARTNERS, INC.
300 SOUTH ORANGE AVENUE, SUITE 1125
ORLANDO, FL 32801-3372

STATE OF FLORIDA
DEPARTMENT OF TRANSPORTATION


ROAD NO.	COUNTY	FINANCIAL PROJECT ID
SR 45	CHARLOTTE	438262-1-52-01

SIGNING AND PAVEMENT MARKING PLAN

SHEET NO. S-15

THE OFFICIAL RECORD OF THIS SHEET IS THE ELECTRONIC FILE DIGITALLY SIGNED AND SEALED UNDER RULE 61G15-23.004, F.A.C.

Z:\Shared\Worksets\FDOT\43826215201\SignAndMarking\PLANSP01.dgn : PLANSPM12 [SHEET]
KimberlyGlass 9/25/2026 9:00:33 PM

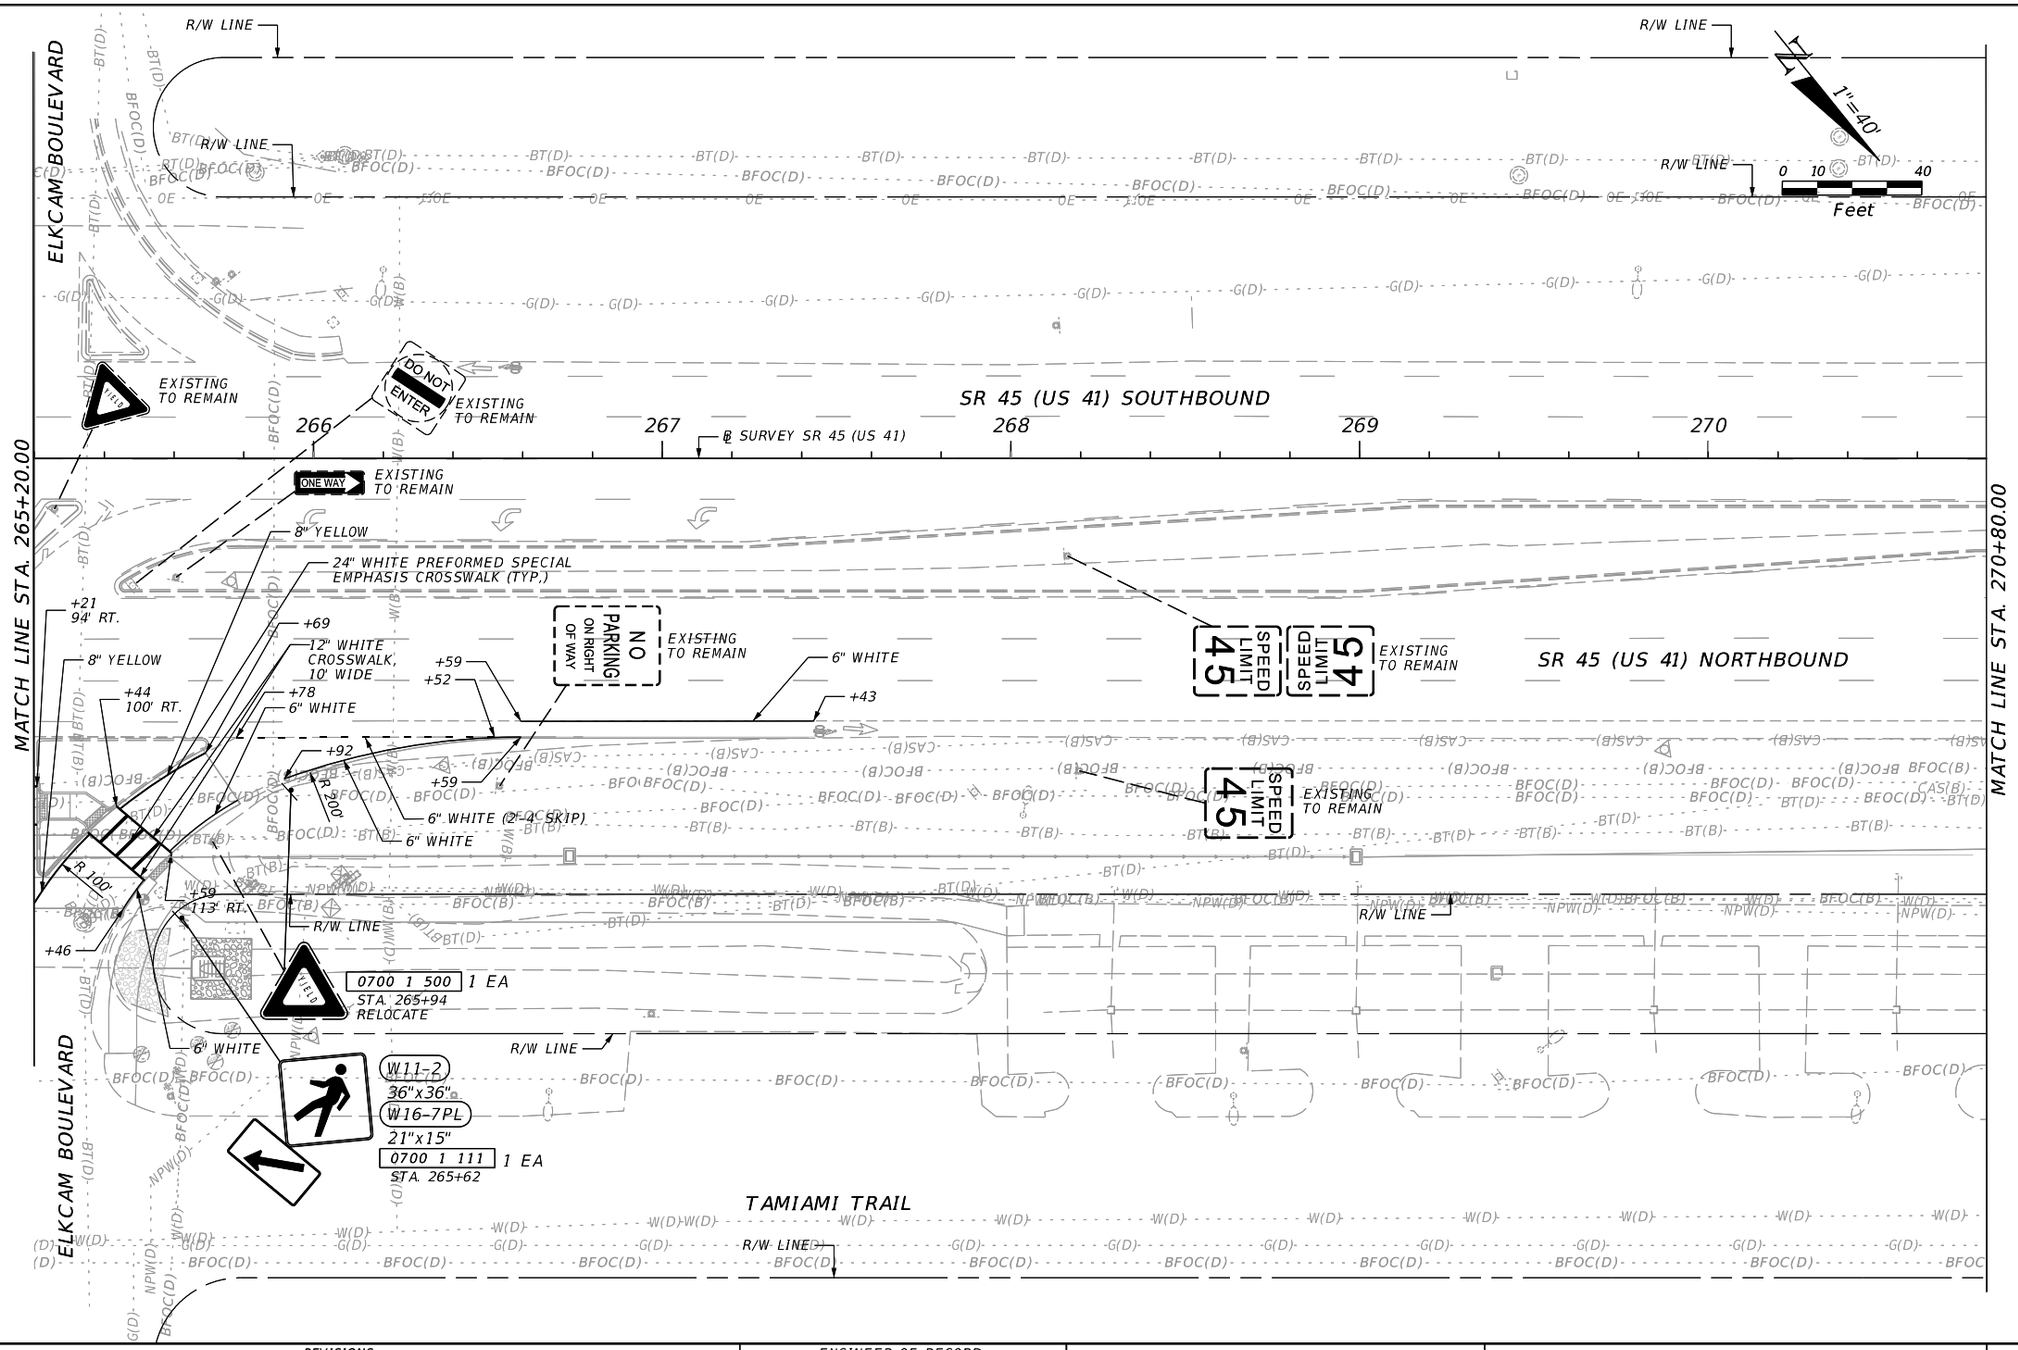

REVISIONS			
DATE	DESCRIPTION	DATE	DESCRIPTION

ENGINEER OF RECORD

KIMBERLY GAIL GLASS, P.E.
LICENSE NUMBER: 75550
LANDIS, EVANS AND PARTNERS, INC.
300 SOUTH ORANGE AVENUE, SUITE 1125
ORLANDO, FL 32801-3372

STATE OF FLORIDA
DEPARTMENT OF TRANSPORTATION


ROAD NO.	COUNTY	FINANCIAL PROJECT ID
SR 45	CHARLOTTE	438262-1-52-01

SIGNING AND PAVEMENT MARKING PLAN

SHEET NO. S-16

THE OFFICIAL RECORD OF THIS SHEET IS THE ELECTRONIC FILE DIGITALLY SIGNED AND SEALED UNDER RULE 61G15-23.004, F.A.C.

Z:\Shared\Worksets\FDOT\43826215201\SigningAndMarking\PLANSP01.dgn : PLANSPM13 [SHEET]
KimberlyGlass 9/25/2026 9:00:35 PM

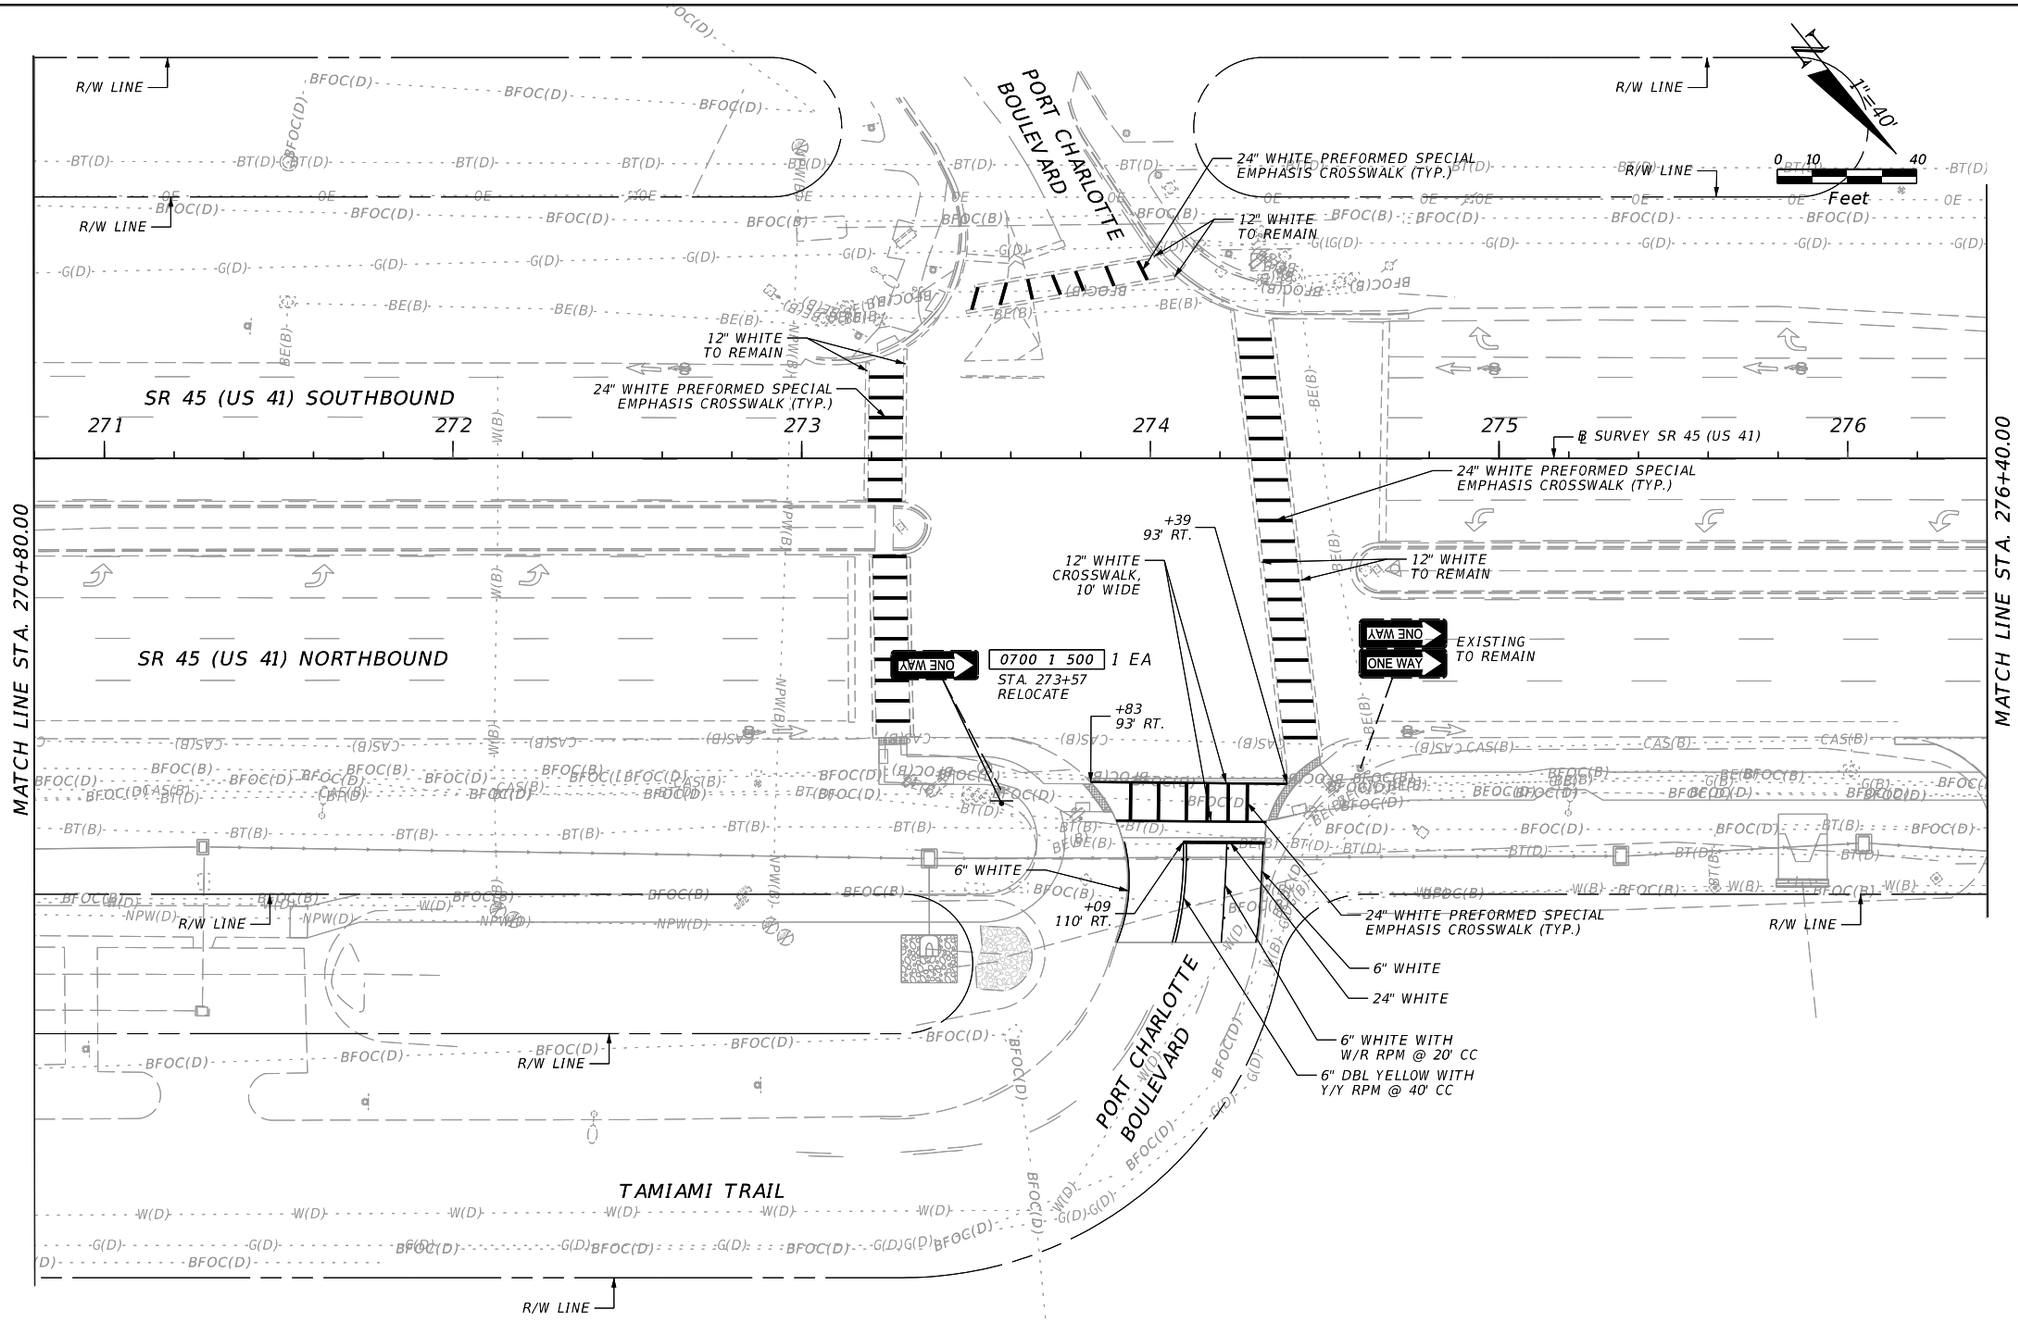

REVISIONS			
DATE	DESCRIPTION	DATE	DESCRIPTION

ENGINEER OF RECORD

KIMBERLY GAIL GLASS, P.E.
LICENSE NUMBER: 75550
LANDIS, EVANS AND PARTNERS, INC.
300 SOUTH ORANGE AVENUE, SUITE 1125
ORLANDO, FL 32801-3372

STATE OF FLORIDA
DEPARTMENT OF TRANSPORTATION


ROAD NO.	COUNTY	FINANCIAL PROJECT ID
SR 45	CHARLOTTE	438262-1-52-01

SIGNING AND PAVEMENT MARKING PLAN

SHEET NO. S-17

THE OFFICIAL RECORD OF THIS SHEET IS THE ELECTRONIC FILE DIGITALLY SIGNED AND SEALED UNDER RULE 61G15-23.004, F.A.C.

Z:\Shared\Worksets\FDOT\43826215201\SigningAndMarking\PLANSP01.dgn : PLANSPM14 [SHEET]
KimberlyGlass 9/25/2026 9:00:36 PM

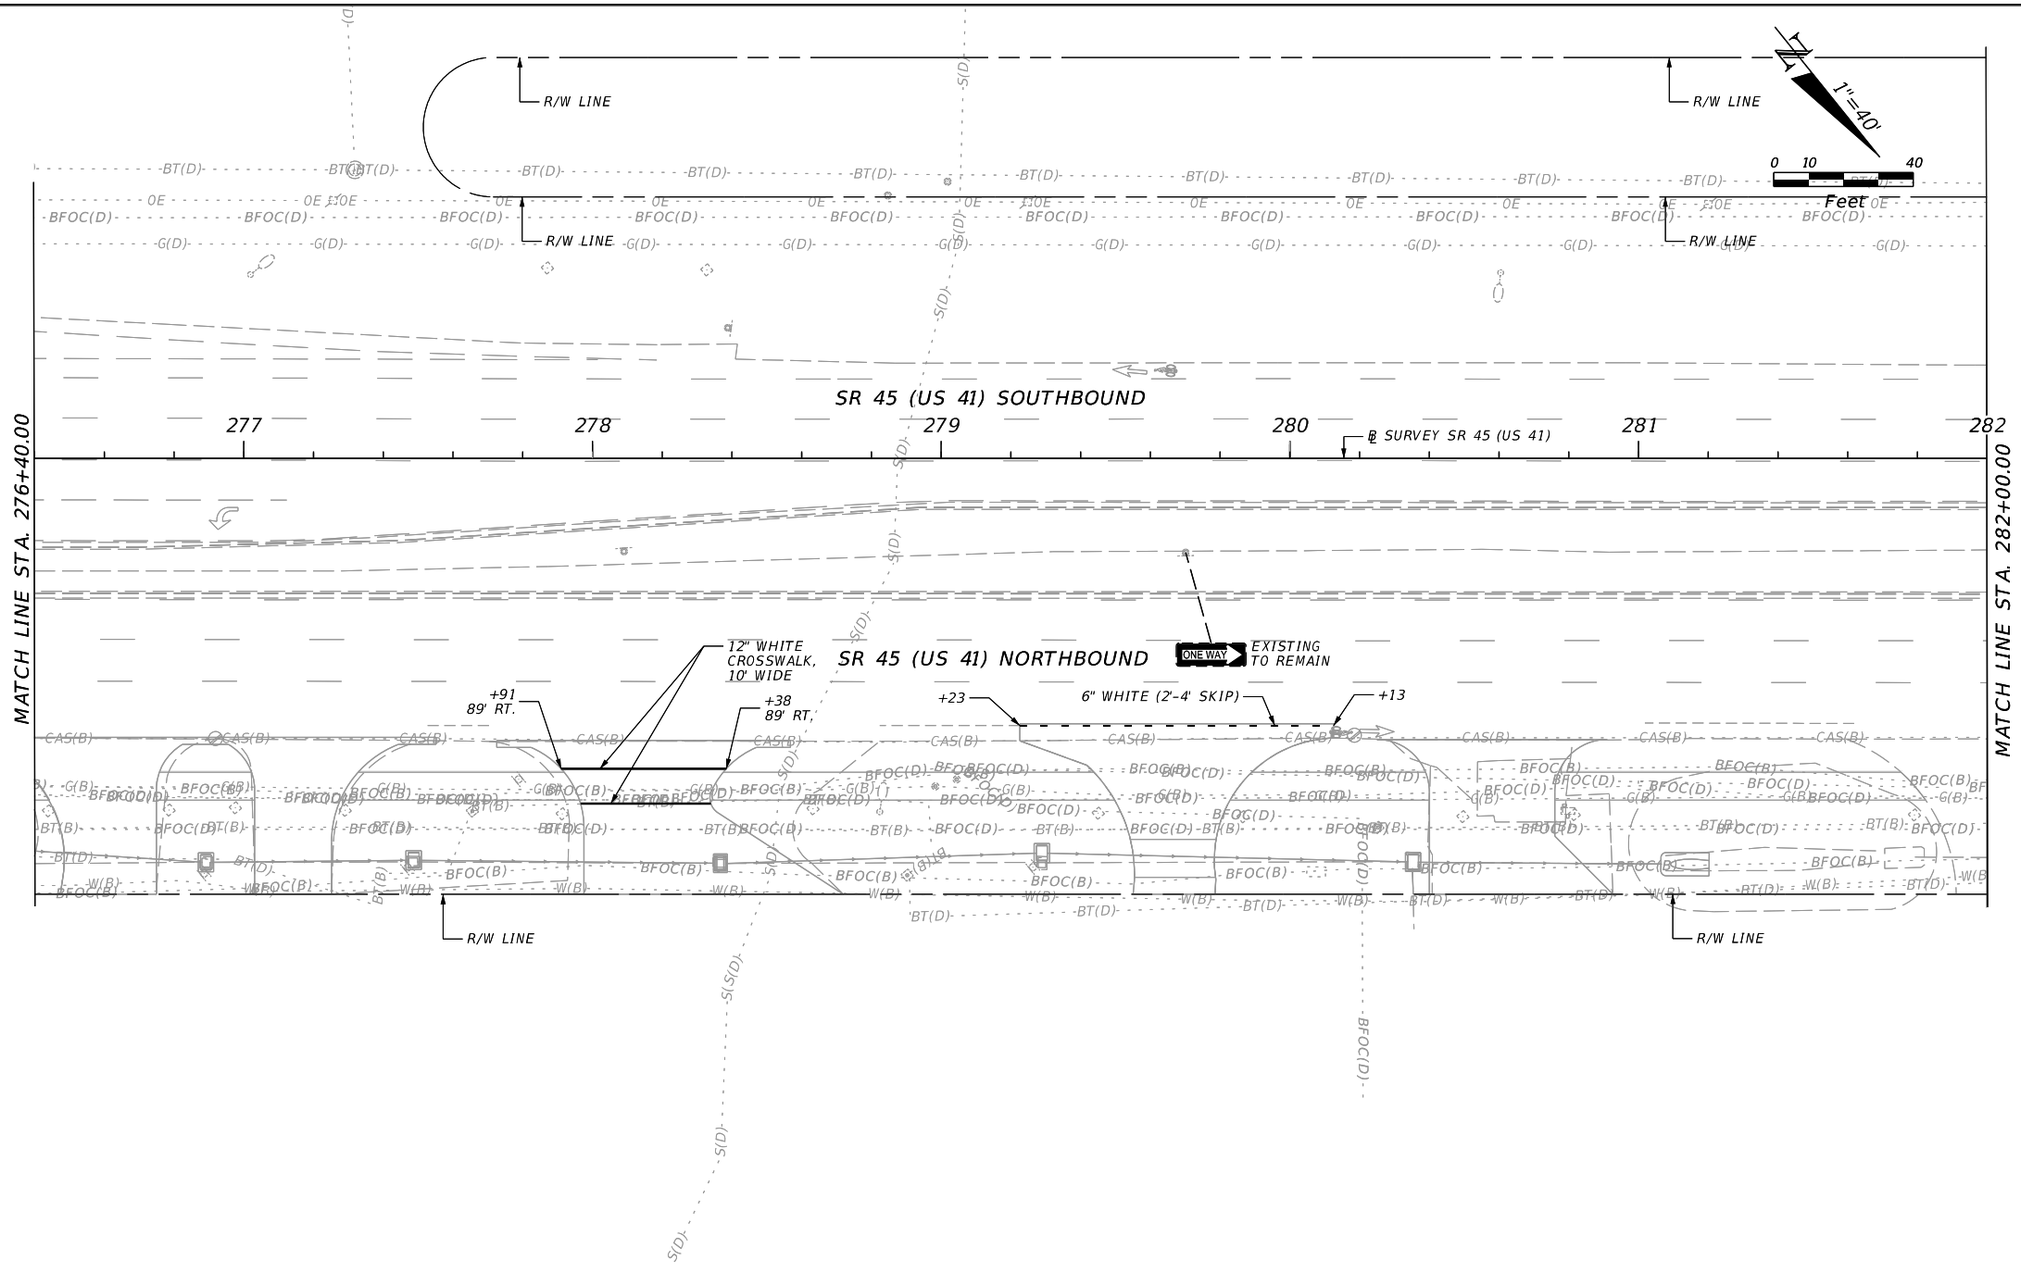

REVISIONS			
DATE	DESCRIPTION	DATE	DESCRIPTION

ENGINEER OF RECORD

KIMBERLY GAIL GLASS, P.E.
LICENSE NUMBER: 75550
LANDIS, EVANS AND PARTNERS, INC.
300 SOUTH ORANGE AVENUE, SUITE 1125
ORLANDO, FL 32801-3372

STATE OF FLORIDA
DEPARTMENT OF TRANSPORTATION


ROAD NO.	COUNTY	FINANCIAL PROJECT ID
SR 45	CHARLOTTE	438262-1-52-01

SIGNING AND PAVEMENT MARKING PLAN

SHEET NO. S-18

THE OFFICIAL RECORD OF THIS SHEET IS THE ELECTRONIC FILE DIGITALLY SIGNED AND SEALED UNDER RULE 61G15-23.004, F.A.C.

Z:\Shared\Worksets\FDOT\43826215201\SigningAndMarking\PLANSP01.dgn : PLANSPM15 [SHEET]
KimberlyGlass 9/25/2026 9:00:37 PM

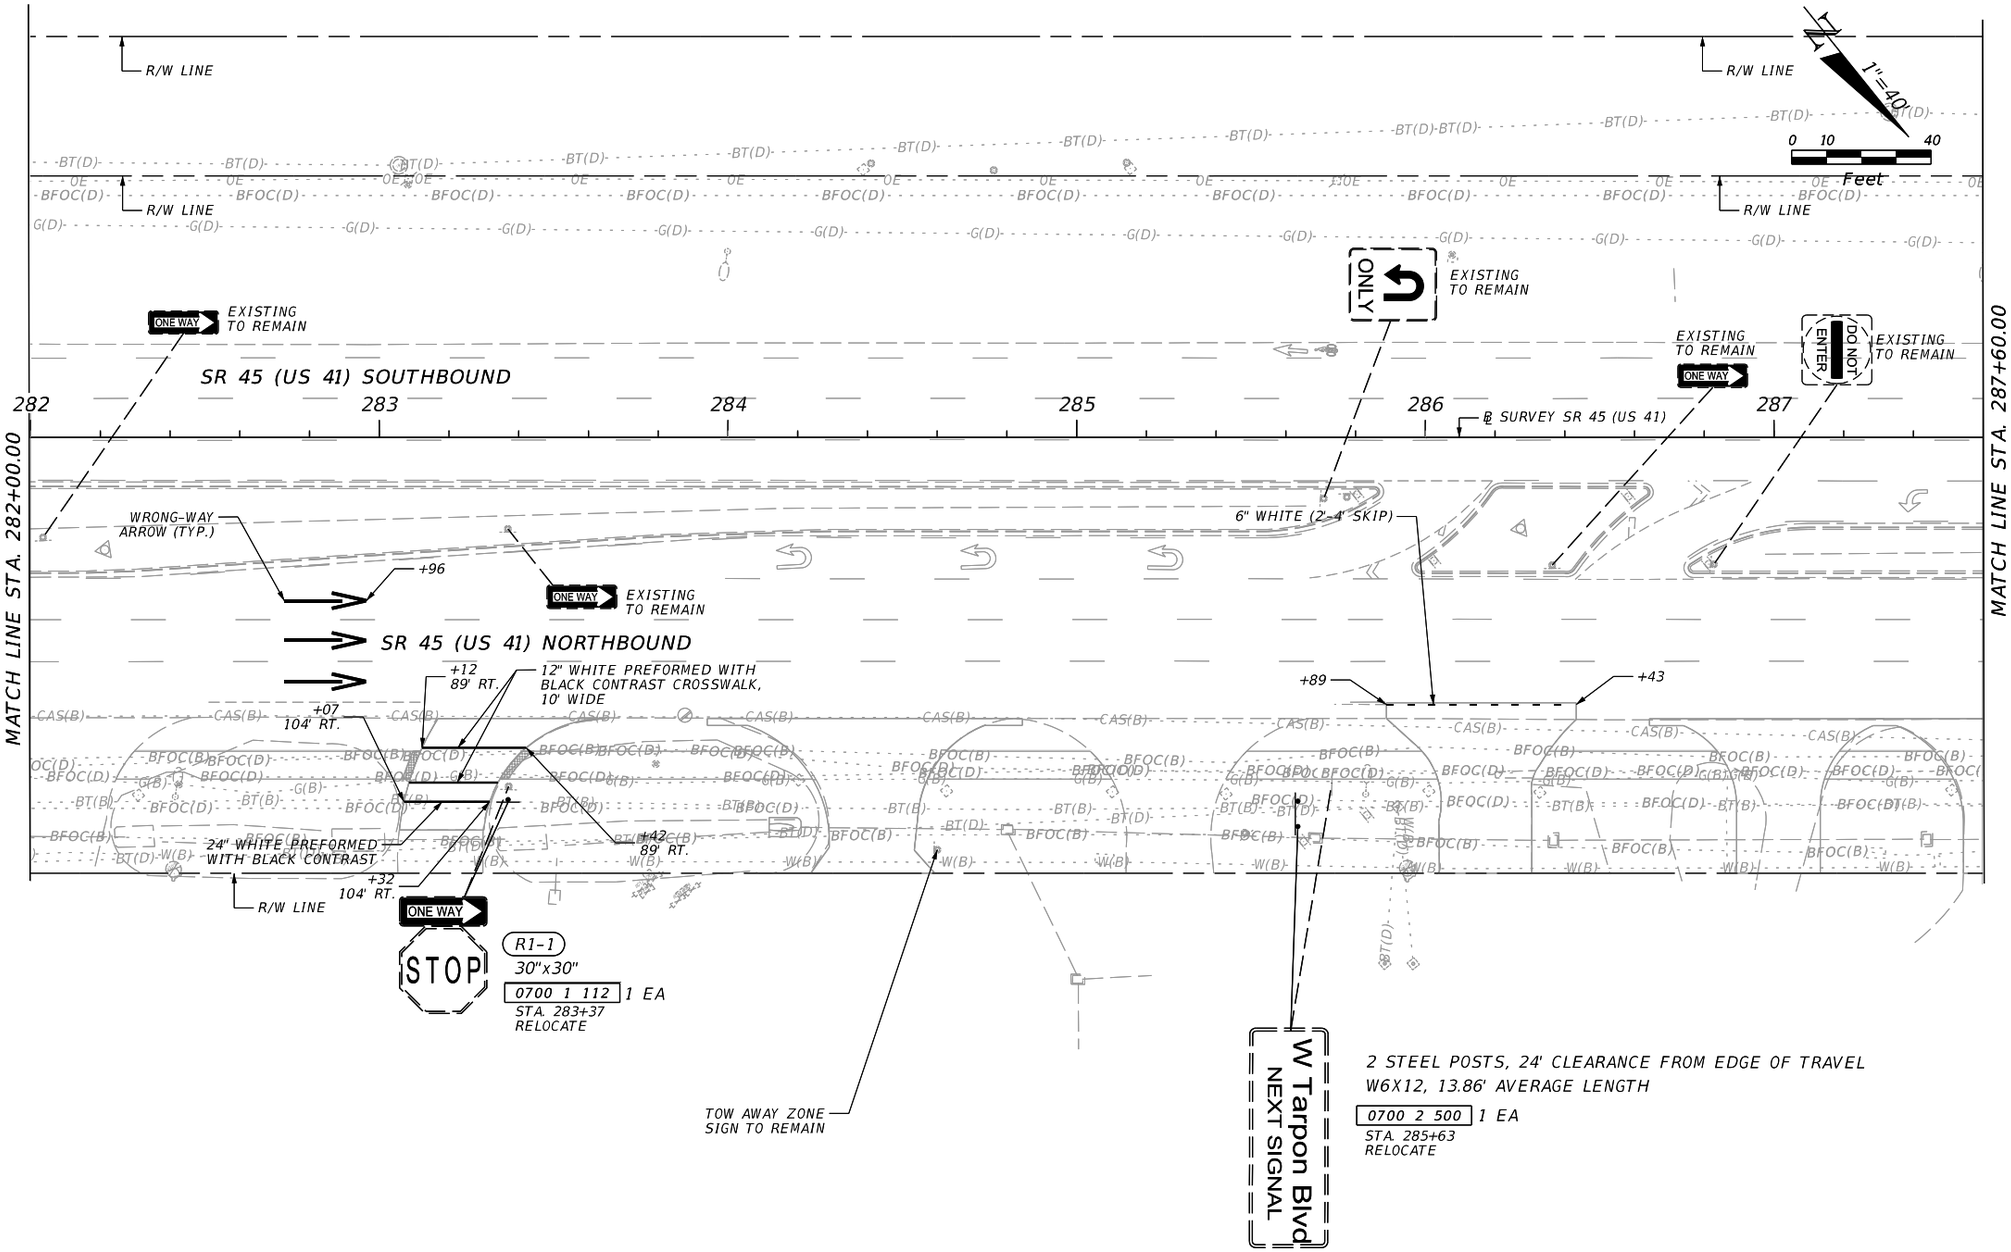

REVISIONS			
DATE	DESCRIPTION	DATE	DESCRIPTION

ENGINEER OF RECORD

KIMBERLY GAIL GLASS, P.E.
LICENSE NUMBER: 75550
LANDIS, EVANS AND PARTNERS, INC.
300 SOUTH ORANGE AVENUE, SUITE 1125
ORLANDO, FL 32801-3372

STATE OF FLORIDA
DEPARTMENT OF TRANSPORTATION


ROAD NO.	COUNTY	FINANCIAL PROJECT ID
SR 45	CHARLOTTE	438262-1-52-01

SIGNING AND PAVEMENT MARKING PLAN

SHEET NO. S-19

THE OFFICIAL RECORD OF THIS SHEET IS THE ELECTRONIC FILE DIGITALLY SIGNED AND SEALED UNDER RULE 61G15-23.004, F.A.C.


Z:\Shared\Worksets\FDOT\43826215201\SigningAndMarking\PLANSP01.dgn : PLANSPM16 [SHEET]
KimberlyGlass 9/25/2026 9:00:38 PM

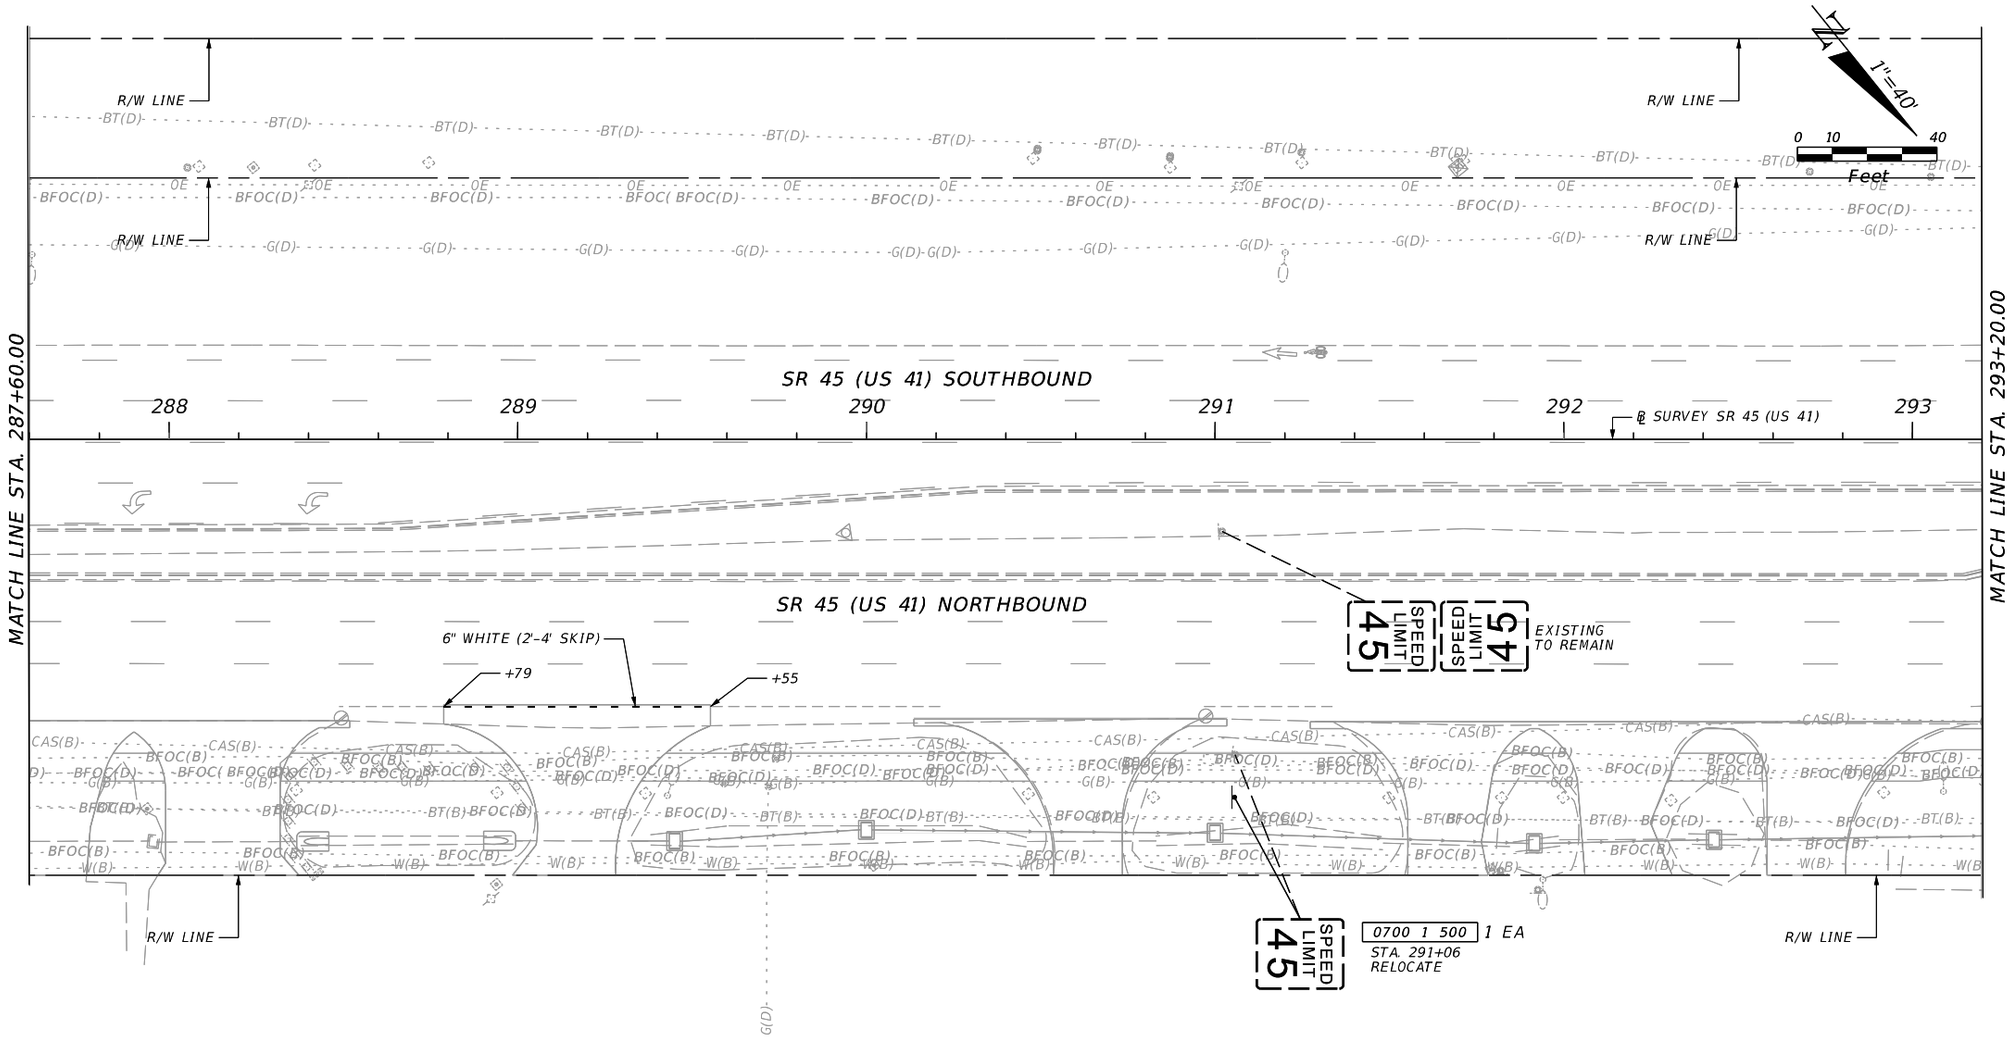

THE OFFICIAL RECORD OF THIS SHEET IS THE ELECTRONIC FILE DIGITALLY SIGNED AND SEALED UNDER RULE 61G15-23.004, F.A.C.

REVISIONS				ENGINEER OF RECORD	STATE OF FLORIDA DEPARTMENT OF TRANSPORTATION			SIGNING AND PAVEMENT MARKING PLAN	SHEET NO.
DATE	DESCRIPTION	DATE	DESCRIPTION	KIMBERLY GAIL GLASS, P.E. LICENSE NUMBER: 75550 LANDIS, EVANS AND PARTNERS, INC. 300 SOUTH ORANGE AVENUE, SUITE 1125 ORLANDO, FL 32801-3372	ROAD NO.	COUNTY	FINANCIAL PROJECT ID		S-20
					SR 45	CHARLOTTE	438262-1-52-01		

Z:\Shared\Worksets\FDOT\43826215201\SigningAndMarking\PLANSP01.dgn : PLANSPM17 [SHEET]
KimberlyGlass 9/25/2026 9:00:40 PM

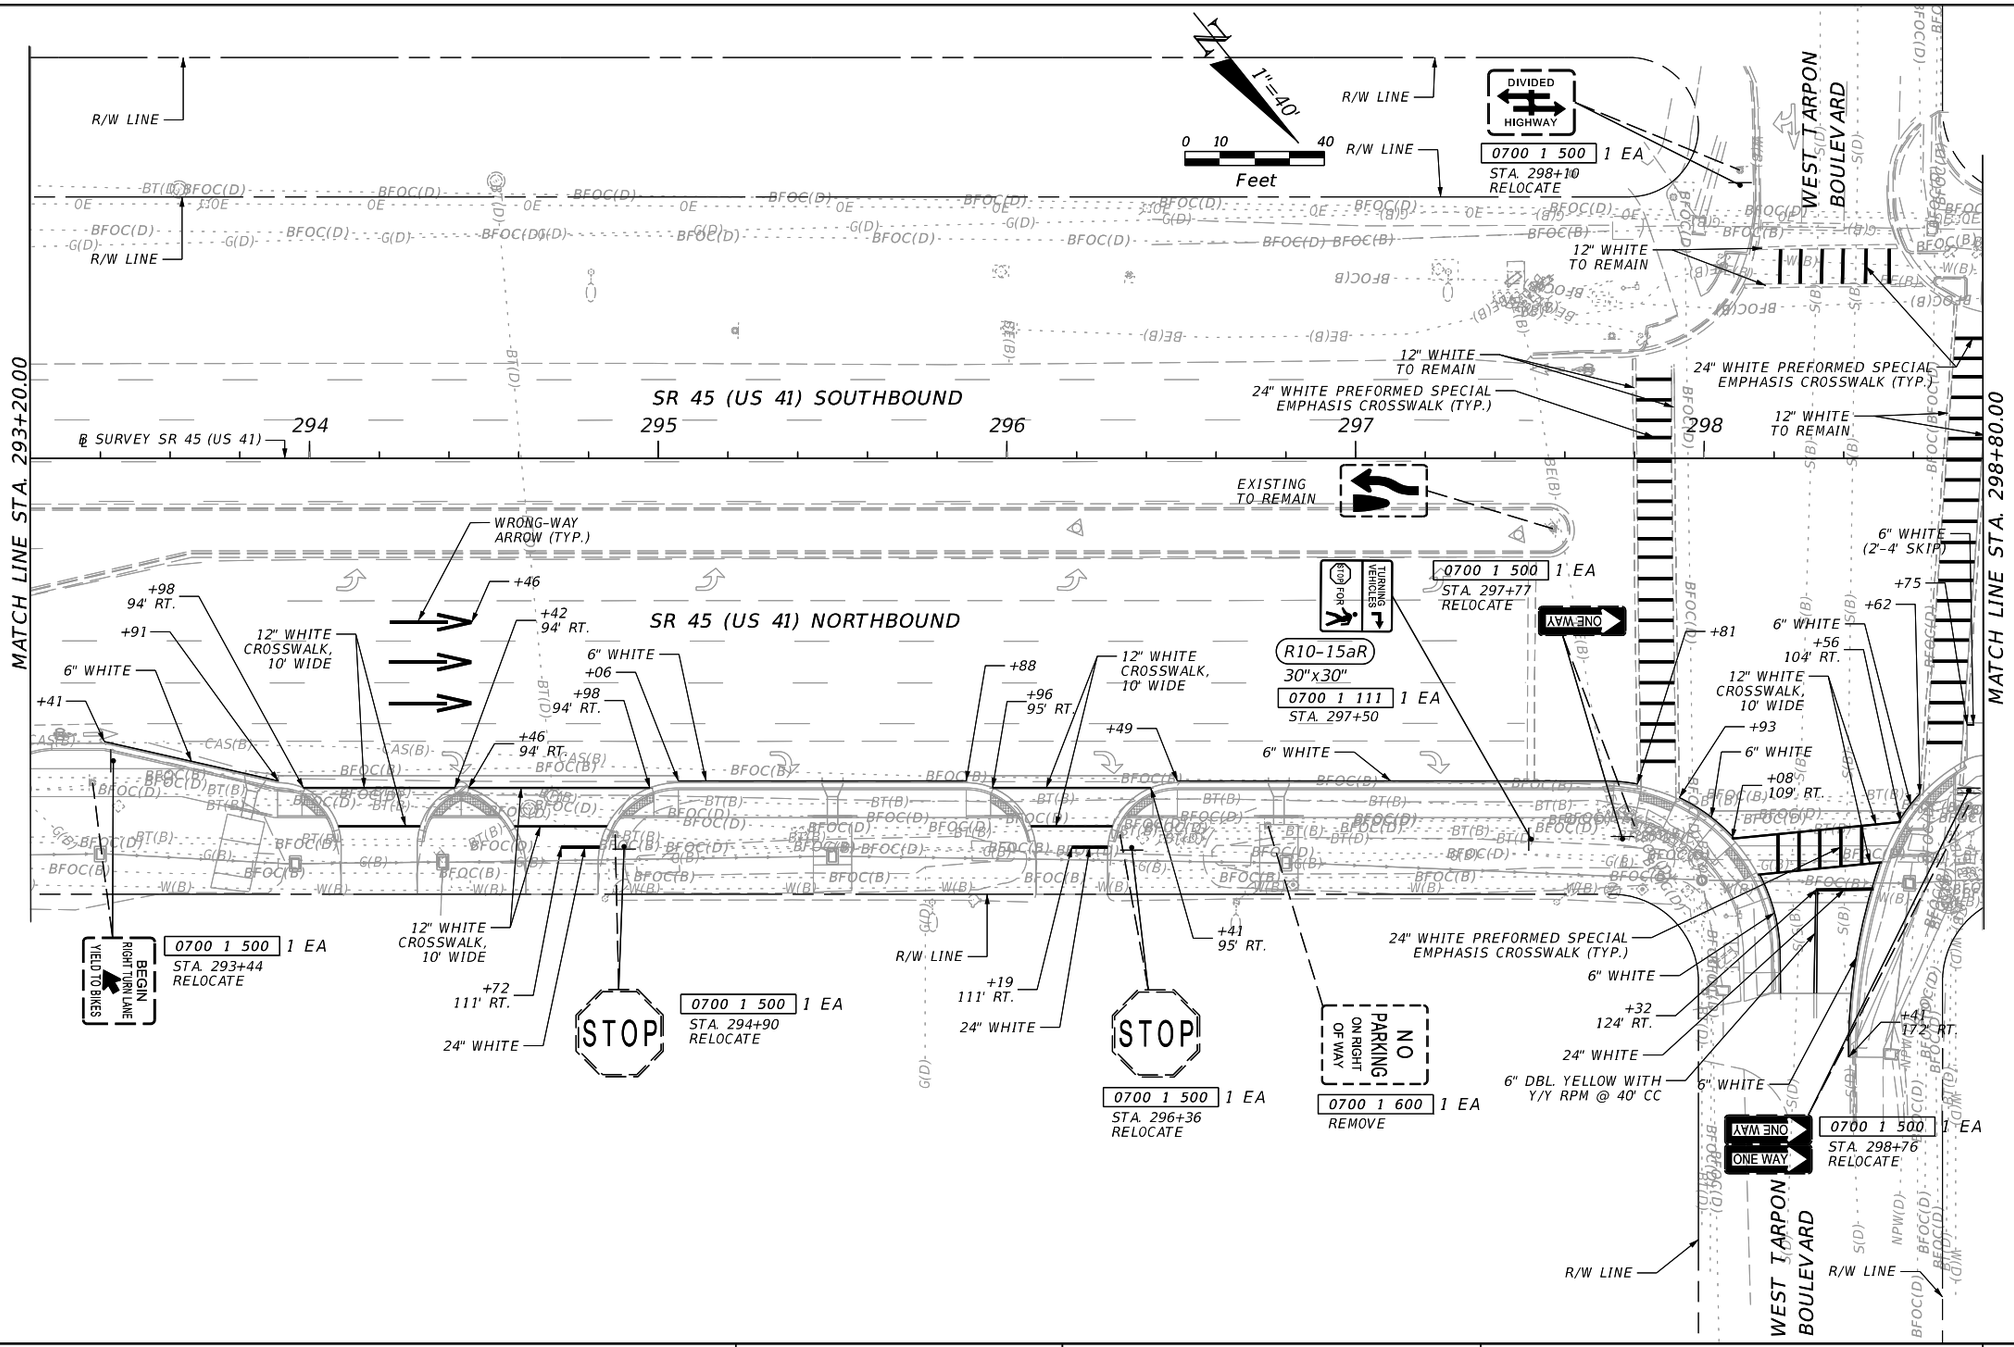

THE OFFICIAL RECORD OF THIS SHEET IS THE ELECTRONIC FILE DIGITALLY SIGNED AND SEALED UNDER RULE 61G15-23.004, F.A.C.

REVISIONS			
DATE	DESCRIPTION	DATE	DESCRIPTION

ENGINEER OF RECORD

KIMBERLY GAIL GLASS, P.E.
LICENSE NUMBER: 75550
LANDIS, EVANS AND PARTNERS, INC.
300 SOUTH ORANGE AVENUE, SUITE 1125
ORLANDO, FL 32801-3372


STATE OF FLORIDA
DEPARTMENT OF TRANSPORTATION

ROAD NO.	COUNTY	FINANCIAL PROJECT ID
SR 45	CHARLOTTE	438262-1-52-01

SIGNING AND PAVEMENT MARKING PLAN

SHEET NO. S-21


Z:\Shared\Worksets\FDOT\43826215201\SigningAndMarking\PLANSP01.dgn : PLANSPM18 [SHEET]
KimberlyGlass 9/25/2026 9:00:41 PM

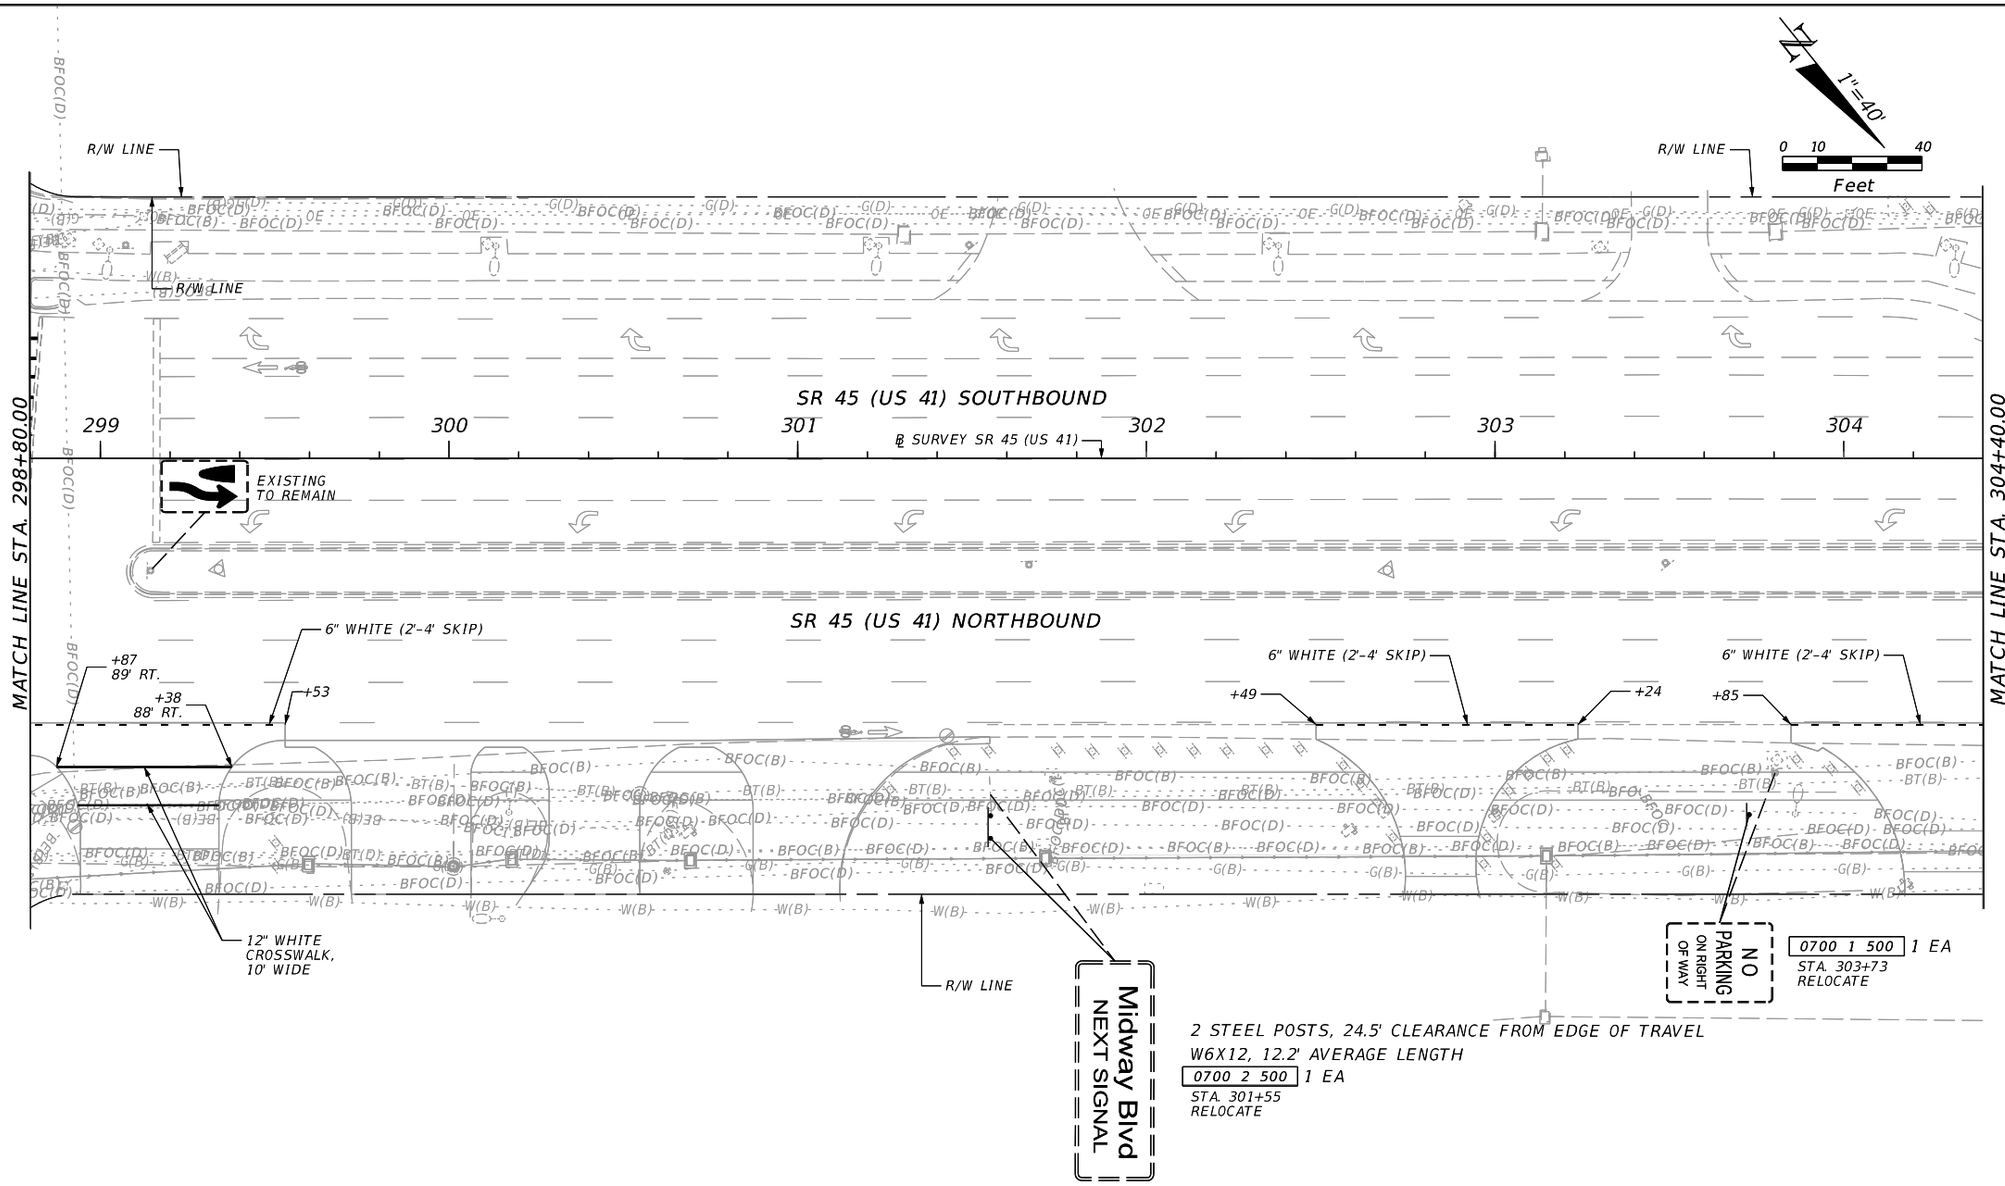

REVISIONS				ENGINEER OF RECORD	STATE OF FLORIDA DEPARTMENT OF TRANSPORTATION			SIGNING AND PAVEMENT MARKING PLAN	SHEET NO.
DATE	DESCRIPTION	DATE	DESCRIPTION	KIMBERLY GAIL GLASS, P.E. LICENSE NUMBER: 75550 LANDIS, EVANS AND PARTNERS, INC. 300 SOUTH ORANGE AVENUE, SUITE 1125 ORLANDO, FL 32801-3372	ROAD NO.	COUNTY	FINANCIAL PROJECT ID		S-22
					SR 45	CHARLOTTE	438262-1-52-01		

THE OFFICIAL RECORD OF THIS SHEET IS THE ELECTRONIC FILE DIGITALLY SIGNED AND SEALED UNDER RULE 61G15-23.004, F.A.C.

Z:\Shared\Worksets\FDOT\43826215201\SigningAndMarking\PLANSP01.dgn : PLANSPM19 [SHEET]
KimberlyGlass 9/25/2026 9:00:44 PM

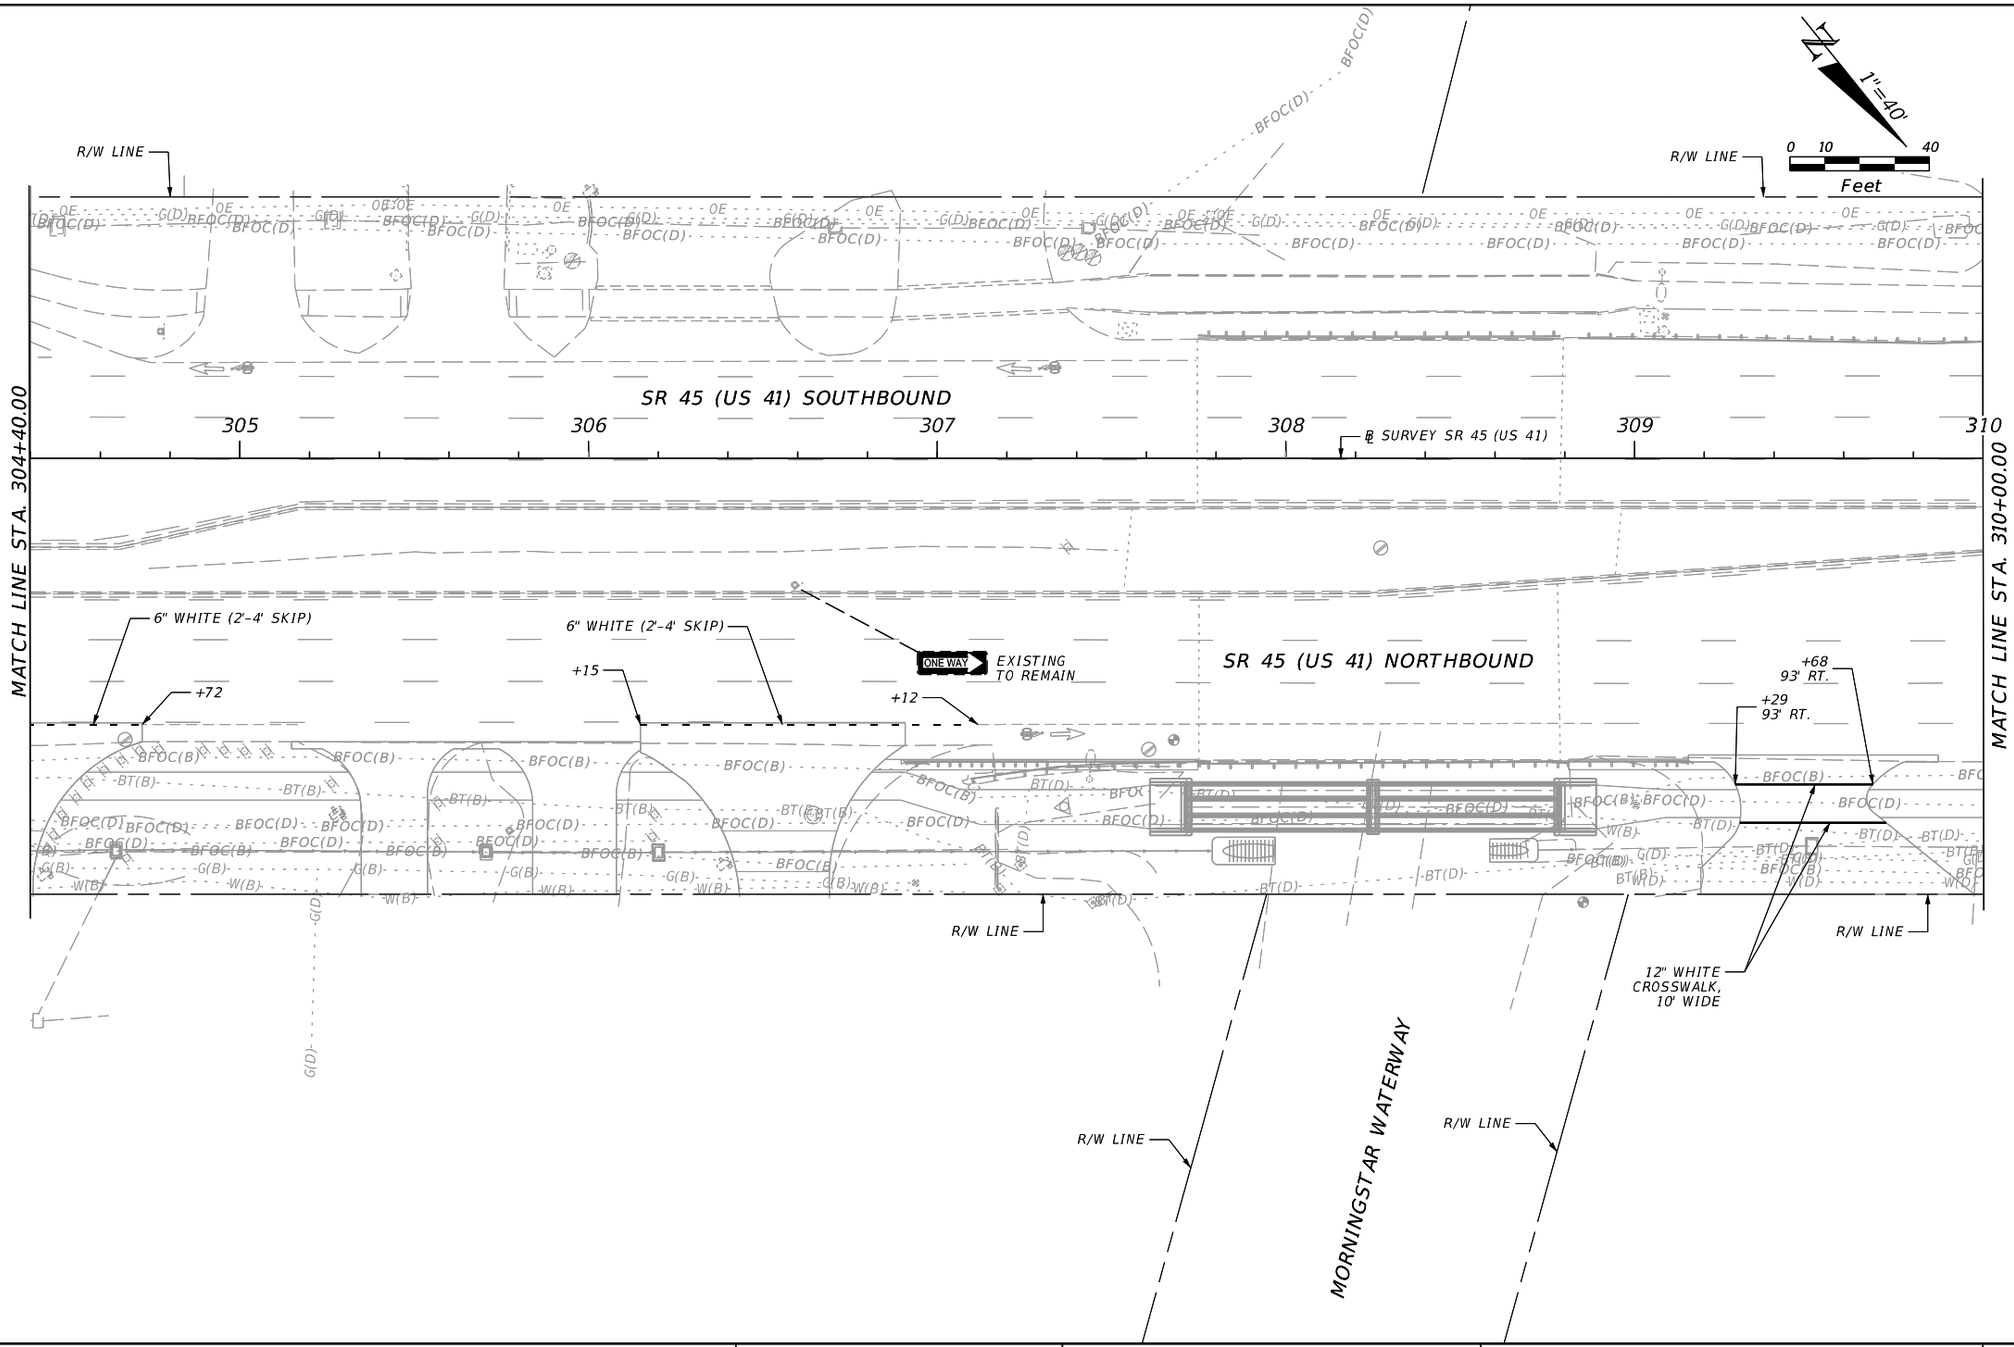

REVISIONS			
DATE	DESCRIPTION	DATE	DESCRIPTION

ENGINEER OF RECORD

KIMBERLY GAIL GLASS, P.E.
LICENSE NUMBER: 75550
LANDIS, EVANS AND PARTNERS, INC.
300 SOUTH ORANGE AVENUE, SUITE 1125
ORLANDO, FL 32801-3372

STATE OF FLORIDA
DEPARTMENT OF TRANSPORTATION


ROAD NO.	COUNTY	FINANCIAL PROJECT ID
SR 45	CHARLOTTE	438262-1-52-01

SIGNING AND PAVEMENT MARKING PLAN

SHEET NO. S-23

THE OFFICIAL RECORD OF THIS SHEET IS THE ELECTRONIC FILE DIGITALLY SIGNED AND SEALED UNDER RULE 61G15-23.004, F.A.C.

Z:\Shared\Worksets\FDOT\43826215201\SigningAndMarking\PLANSP01.dgn : PLANSPM20 [SHEET]
KimberlyGlass 9/25/2026 9:00:45 PM

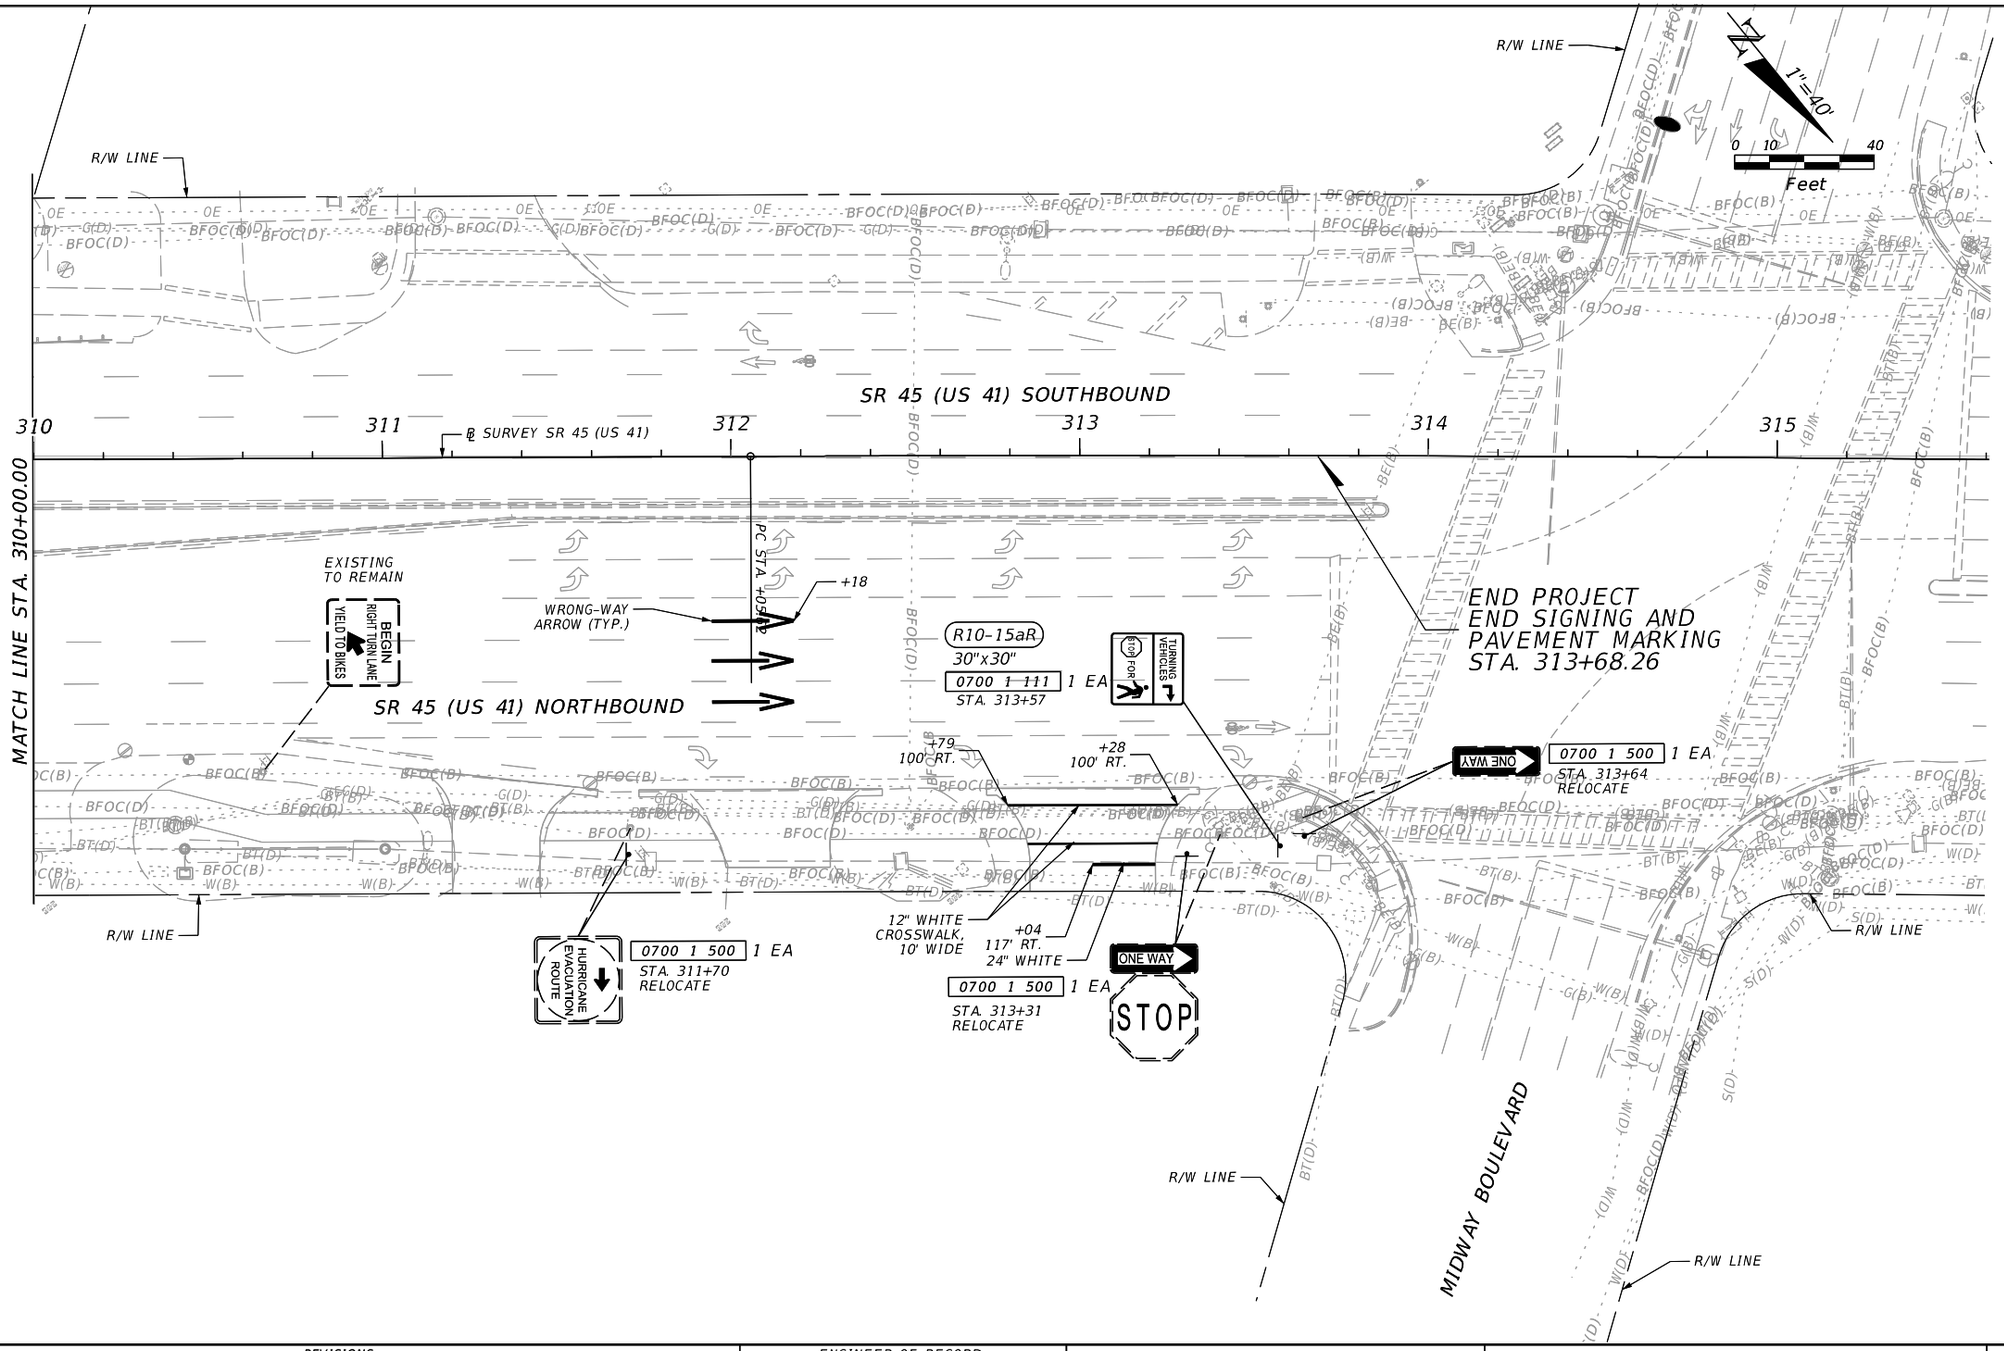

REVISIONS			
DATE	DESCRIPTION	DATE	DESCRIPTION

ENGINEER OF RECORD

KIMBERLY GAIL GLASS, P.E.
LICENSE NUMBER: 75550
LANDIS, EVANS AND PARTNERS, INC.
300 SOUTH ORANGE AVENUE, SUITE 1125
ORLANDO, FL 32801-3372

STATE OF FLORIDA
DEPARTMENT OF TRANSPORTATION

ROAD NO.	COUNTY	FINANCIAL PROJECT ID
SR 45	CHARLOTTE	438262-1-52-01

SIGNING AND PAVEMENT MARKING PLAN

SHEET NO. S-24

THE OFFICIAL RECORD OF THIS SHEET IS THE ELECTRONIC FILE DIGITALLY SIGNED AND SEALED UNDER RULE 61G15-23.004, F.A.C.

Z:\Shared\Worksets\FDOT\43826215201\SigningAndMarking\PLANSP01.dgn : PLANSPM21 [SHEET]
KimberlyGlass 9/25/2026 9:00:46 PM