TYPICAL GRADE SEPARATION
RURAL MAINLINE OVER URBAN ARTERIAL
180' STEEL BRIDGE

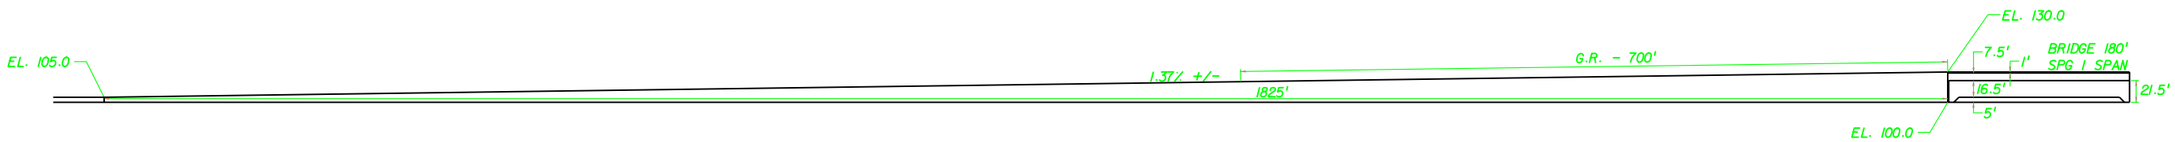

TOTAL LENGTH = 3830'

ReWall

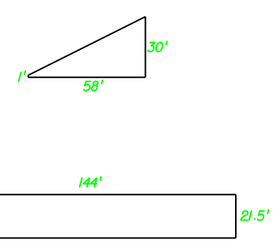

Bridge

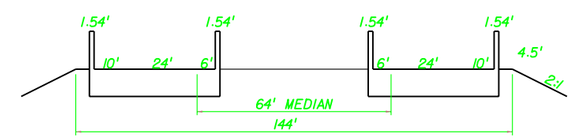

L = 180' @ 22 1/2° SKEW

ML/CR1-1-52-BB

23-AUG-2005 14:13
\\ORLFS4\TRANS-USR4$\TFK_LRE\Typical05.dgn