FINANCIAL PROJECT ID	STATE PROJ. NO.	SHEET NO.

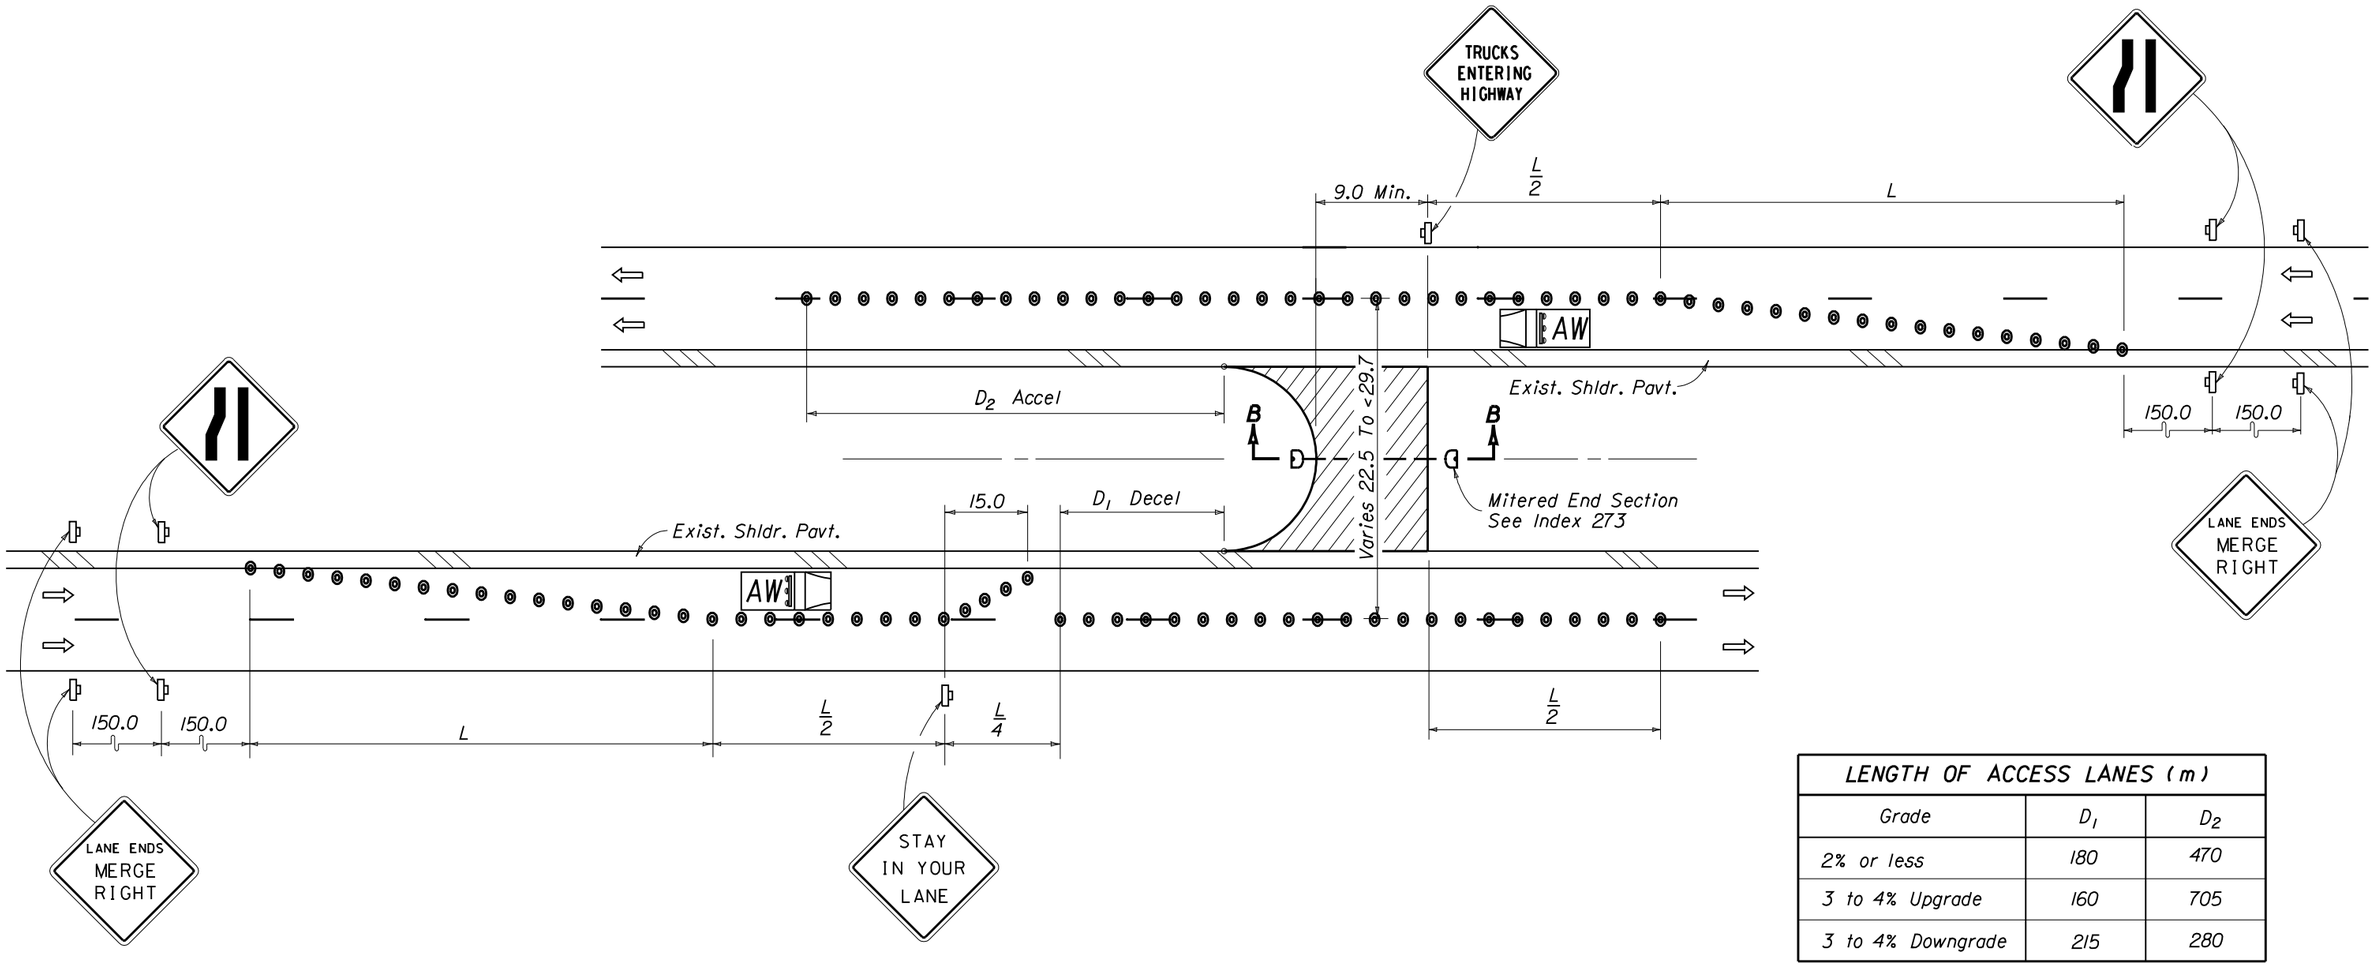

LENGTH OF ACCESS LANES (m)		
Grade	D_1	D_2
2% or less	180	470
3 to 4% Upgrade	160	705
3 to 4% Downgrade	215	280

SYMBOLS

- Work Area
- Work Zone Sign
- Cone Or Tubular Marker
- AW Advance Warning Vehicle

Maximum Spacing Between Cones And Tubular Markers Shall Be 7.5 m.

$$L\ (Min.) = \frac{WS}{1.6}$$

S = Existing Posted Speed (km/h)

NOTES

1. A lane closure analysis will be required to determine the times of day that this crossover can be in operation.
2. Arrows denote direction of traffic only and do not reflect pavement markings.

THE SEALED RECORD OF THIS STANDARD IS ON FILE IN THE ROADWAY DESIGN OFFICE.

TEMPORARY CROSSOVER FOR MEDIAN WIDTHS FROM 15.3 m TO < 22.5 m

STATE OF FLORIDA DEPARTMENT OF TRANSPORTATION
605 SUWANNEE STREET
TALLAHASSEE, FLORIDA 32399-0450

TRAFFIC CONTROL THROUGH WORK ZONES

TEMPORARY CROSSOVER

INTERIM STANDARD

THIS SHEET REPLACES INDEX NO. 631 (SHEET 2 OF 2) OF THE METRIC ROADWAY AND TRAFFIC DESIGN STANDARDS, BOOKLET DATED JANUARY 2000.

APPROVED BY James A. Mills, P. E. #16344

REVISION NO.	SHEET NO.	INDEX NO.
00	2 of 2	0631