FINANCIAL PROJECT ID	STATE PROJ. NO.	SHEET NO.

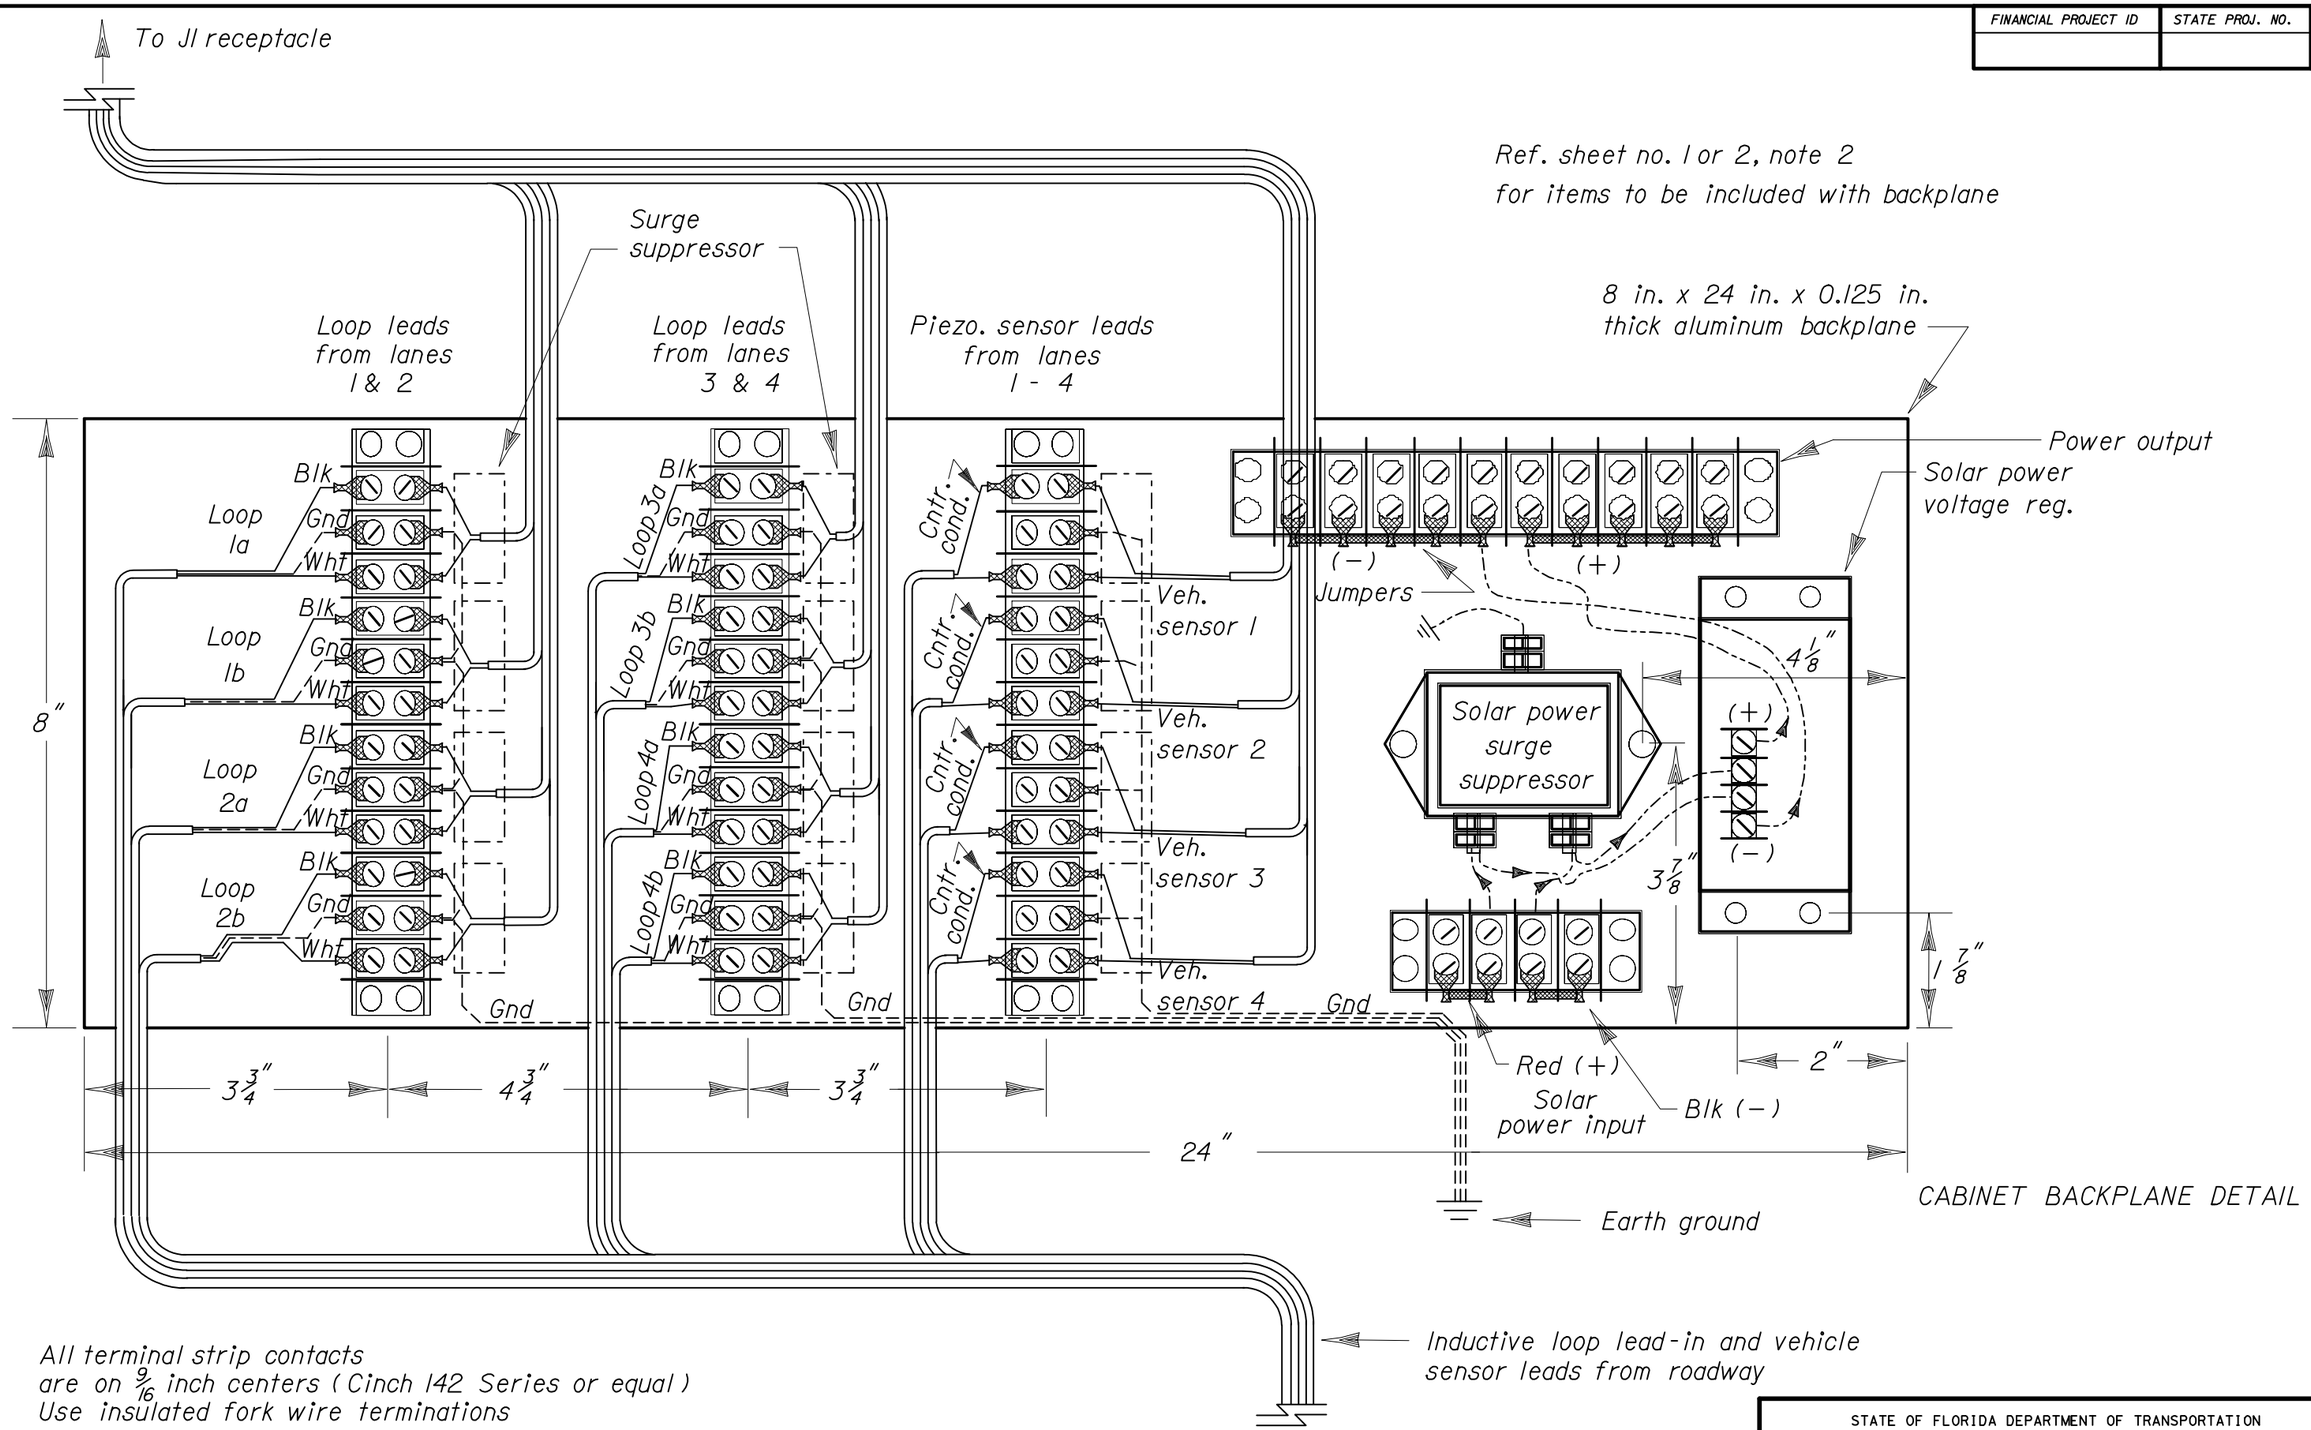

All terminal strip contacts
are on 9/16 inch centers (Cinch 142 Series or equal)
Use insulated fork wire terminations

THE SEALED RECORD OF THIS STANDARD IS ON FILE IN THE ROADWAY DESIGN OFFICE.

INTERIM STANDARD IN ENGLISH UNITS APPLICABLE TO ROADWAY AND TRAFFIC DESIGN STANDARD BOOKLETS PUBLISHED IN EITHER ENGLISH OR METRIC UNITS.

Revised: 12-27-01

STATE OF FLORIDA DEPARTMENT OF TRANSPORTATION

TRAFFIC MONITORING SITE

INTERIM STANDARD

THIS SHEET IS A REPLACEMENT FOR INDEX NO. 17900 (SHEET 3 OF 9) OF THE ROADWAY AND TRAFFIC DESIGN STANDARDS, BOOKLETS DATED JANUARY 2000.

APPROVED BY
Manager Of Transportation Statistics

REVISION NO.	SHEET NO.	INDEX NO.
	3 of 9	017900