FINANCIAL PROJECT ID	STATE PROJ. NO.	SHEET NO.

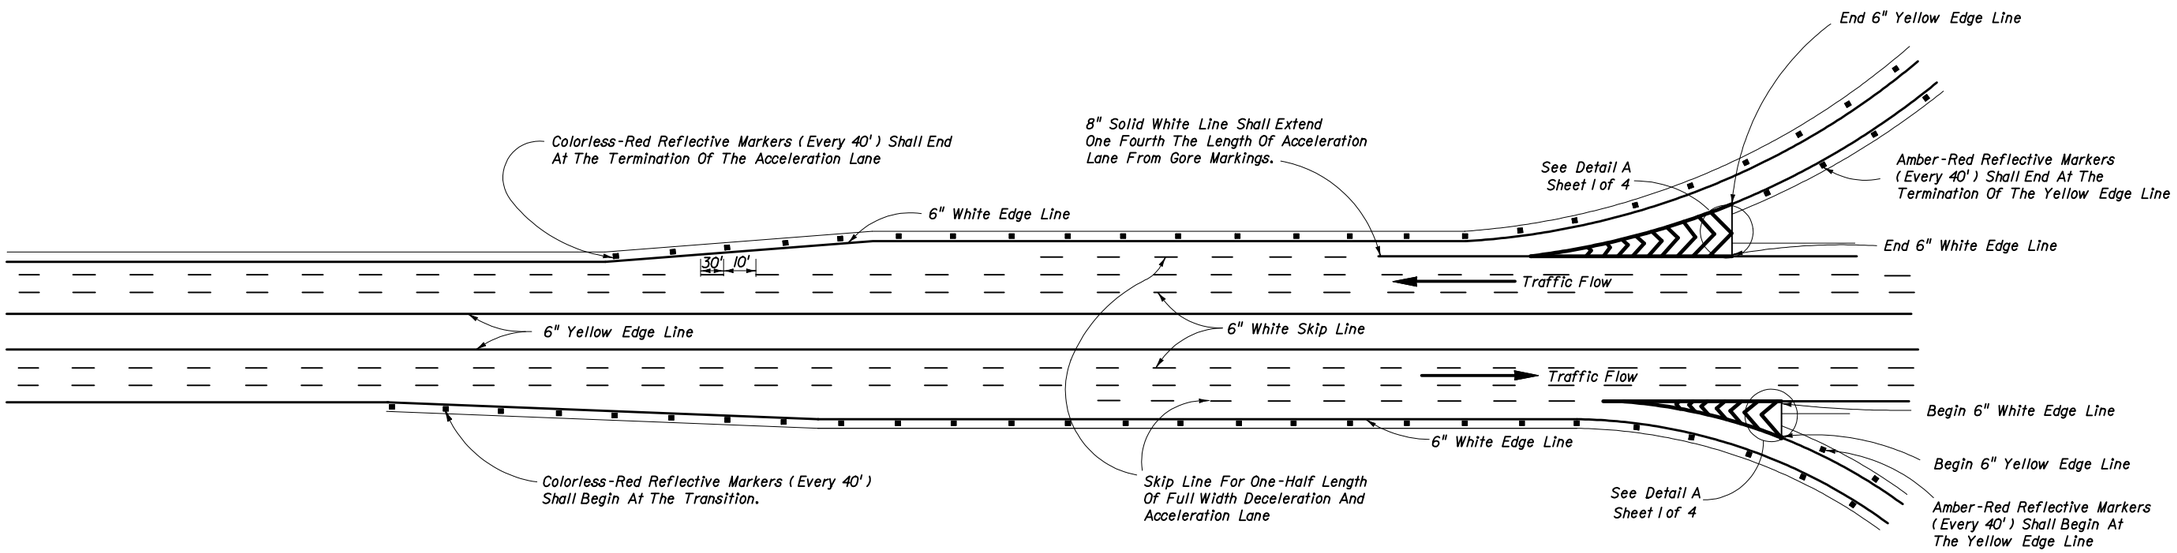

PARALLEL ACCELERATION AND DECELERATION LANE

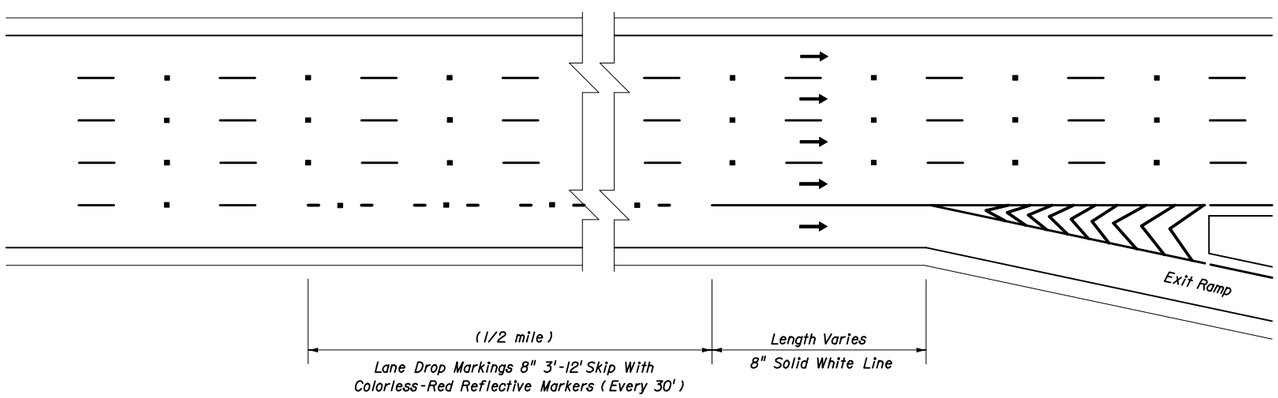

TYPICAL LANE DROP MARKINGS AT EXIT RAMPS

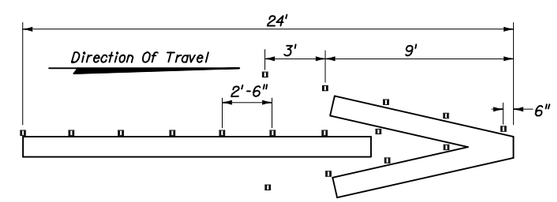

White Arrow With
Colorless-Red Reflective Markers
For Arrow details see Index No. 17346
sheet 1 of 13.

WRONG WAY ARROW

THE SEALED RECORD OF THIS STANDARD IS ON FILE IN THE ROADWAY DESIGN OFFICE.

INTERIM STANDARD IN ENGLISH UNITS APPLICABLE TO ROADWAY AND TRAFFIC DESIGN STANDARD BOOKLETS PUBLISHED IN EITHER ENGLISH OR METRIC UNITS.

STATE OF FLORIDA DEPARTMENT OF TRANSPORTATION

INTERCHANGE MARKINGS

INTERIM STANDARD

THIS SHEET IS A REPLACEMENT FOR INDEX NO. 17345 (SHEET 3 OF 4) OF THE METRIC ROADWAY AND TRAFFIC DESIGN STANDARDS, BOOKLET DATED JANUARY 2000.

APPROVED BY Clark A Scott
State Traffic Plans Engineer

REVISION NO.	SHEET NO.	INDEX NO.
	3 of 4	017345

Revised: 12-26-01