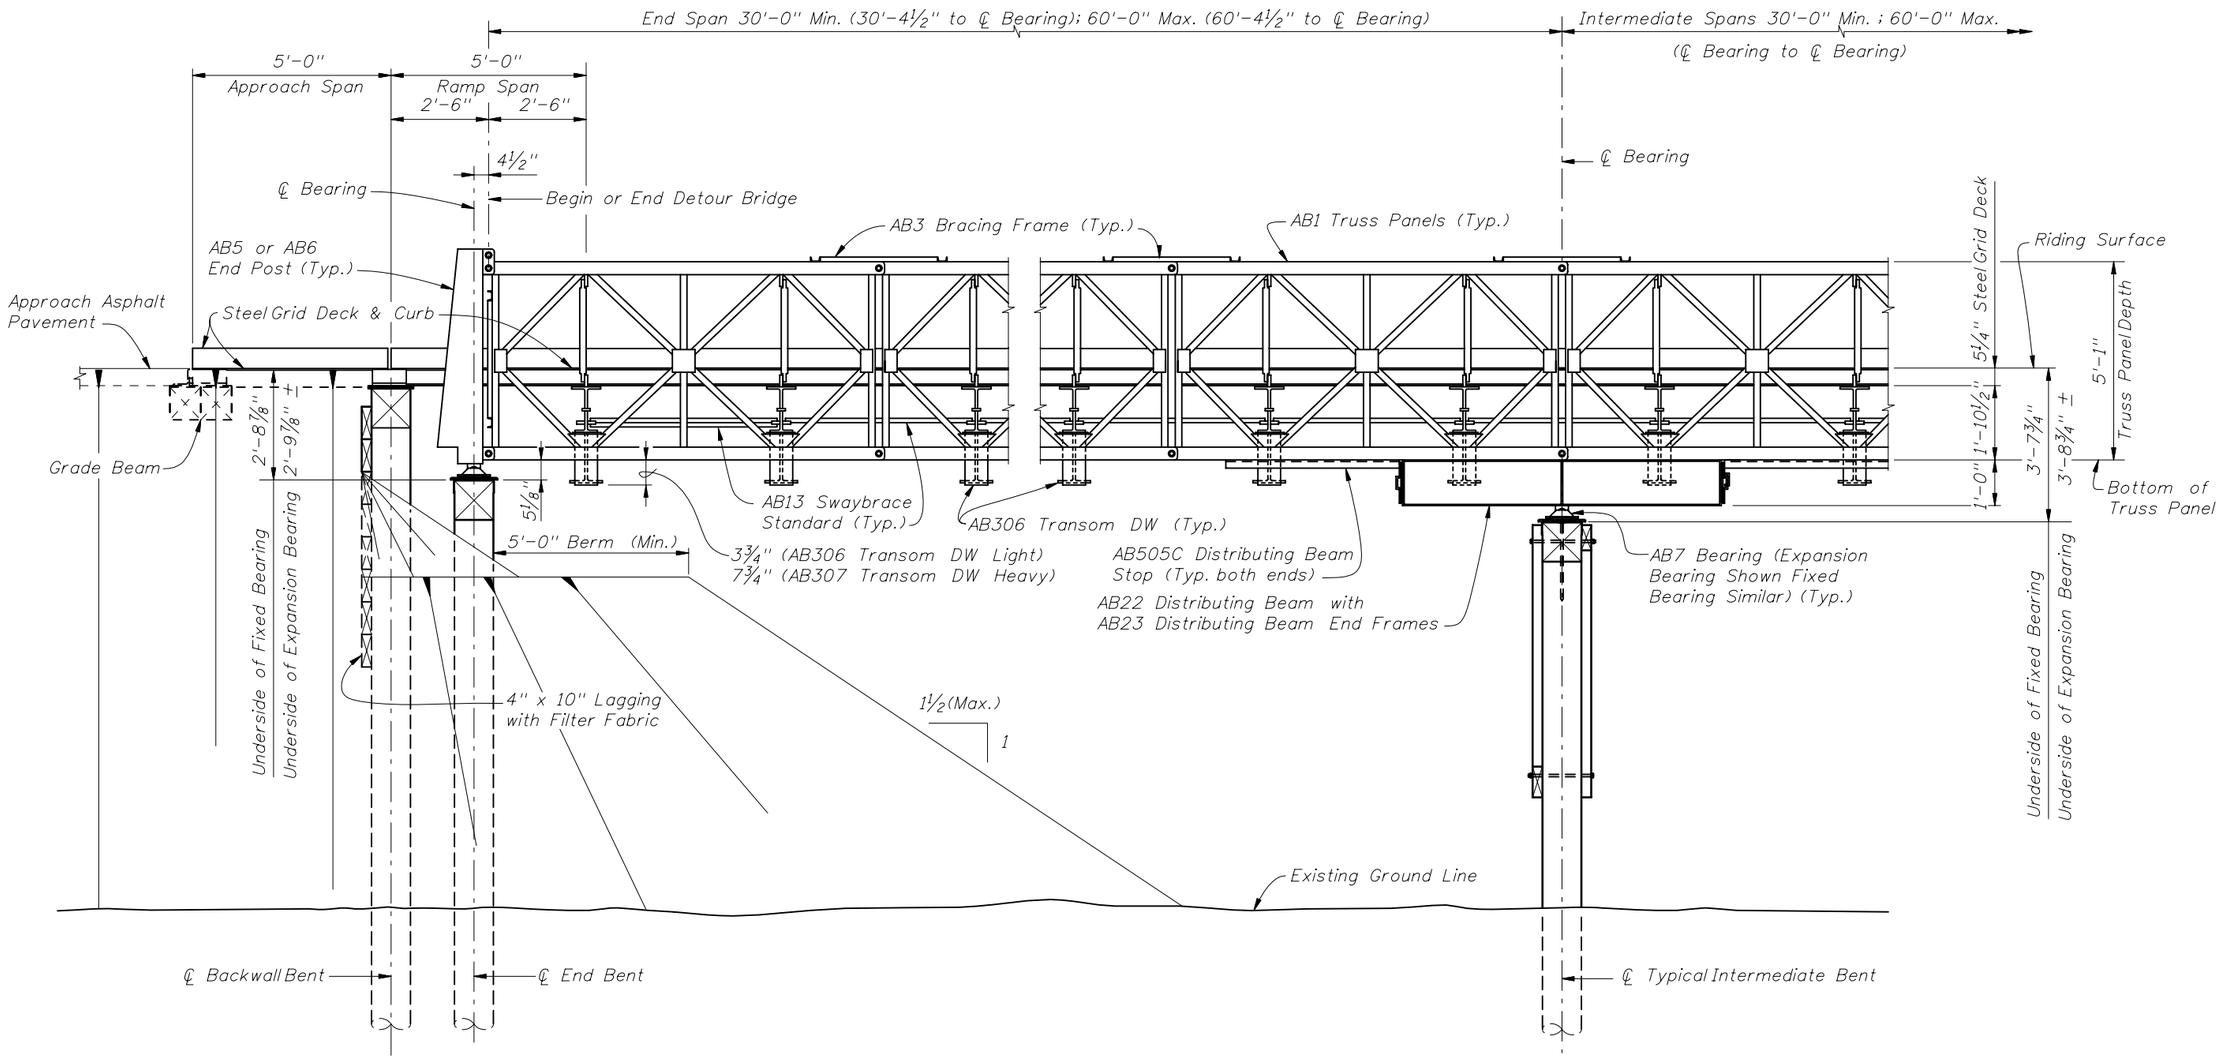

ELEVATION VIEW
(TIMBER PILES SHOWN, STEEL H PILES AND STEEL PIPE PILES SIMILAR)

REVISIONS					
DATE	BY	DESCRIPTION	DATE	BY	DESCRIPTION
07/01/07	SJN	Added dimensions between deck surface and underside of bearings, including depth of Truss Panel.			

STATE OF FLORIDA DEPARTMENT OF TRANSPORTATION

2006 Interim Design Standard

TEMPORARY DETOUR BRIDGE GENERAL NOTES AND DETAILS

Interim Date 07/01/07

Sheet No. 3 of 7

Index No. 21600