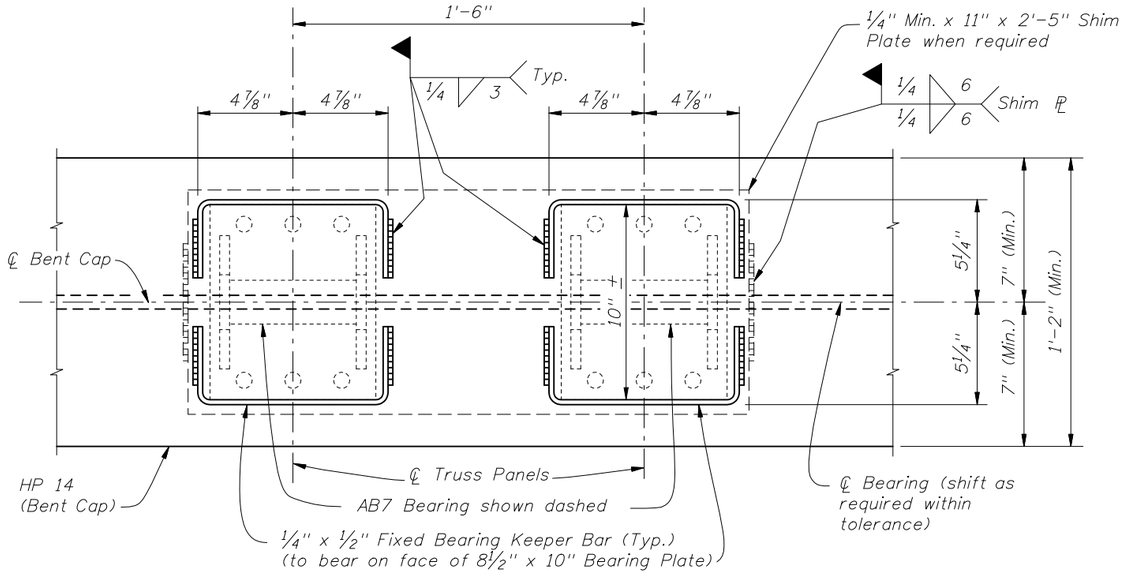

PARTIAL PLAN VIEW

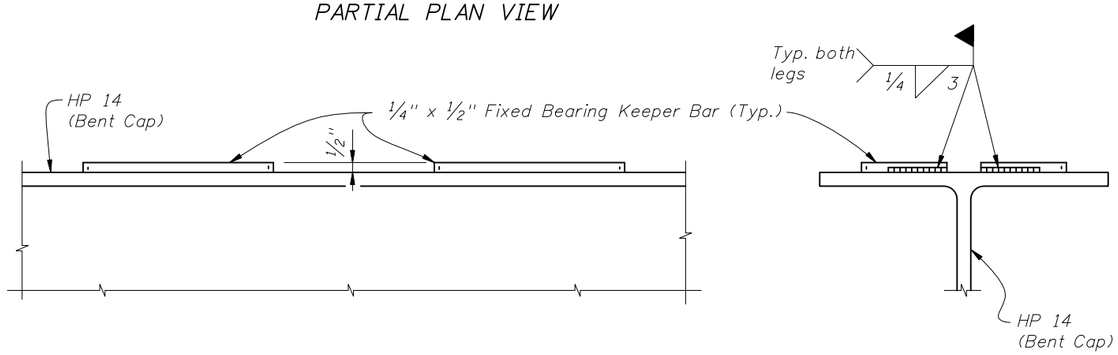

PARTIAL ELEVATION VIEW

END VIEW

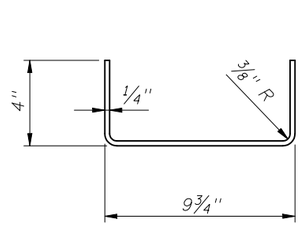

FIXED BEARING KEEPER BAR DETAIL

FIXED BEARING DETAILS

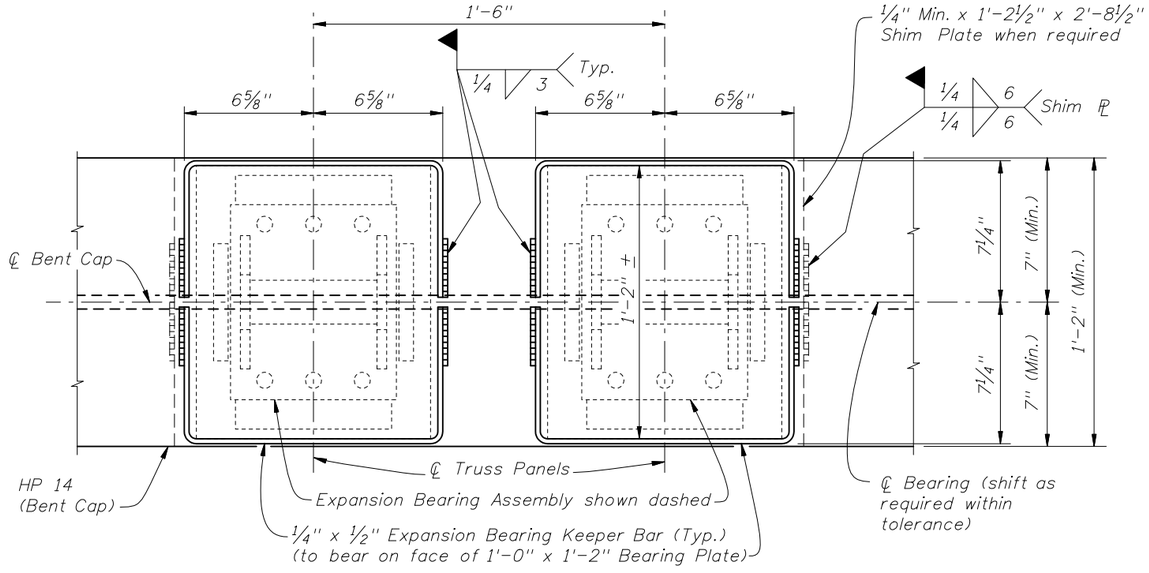

PARTIAL PLAN VIEW

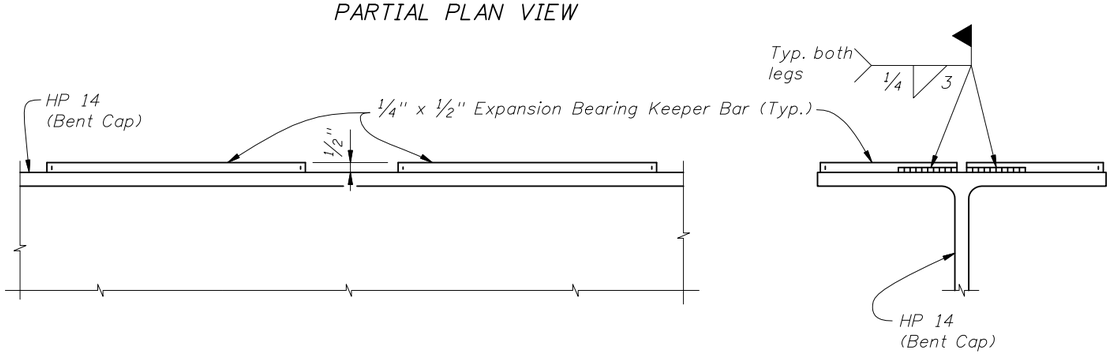

PARTIAL ELEVATION VIEW

END VIEW

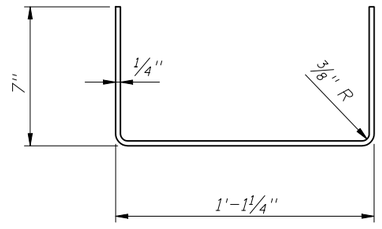

EXPANSION BEARING KEEPER BAR DETAIL

EXPANSION BEARING DETAILS

REVISIONS

DATE	BY	DESCRIPTION	DATE	BY	DESCRIPTION
07/01/06	SDD	New Design Standard Issued			

2006 Interim Design Standard

TEMPORARY DETOUR BRIDGE DETAILS STEEL H PILE FOUNDATIONS

Interim Date 07/01/06

Sheet No. 1 of 2

Index No. 21620

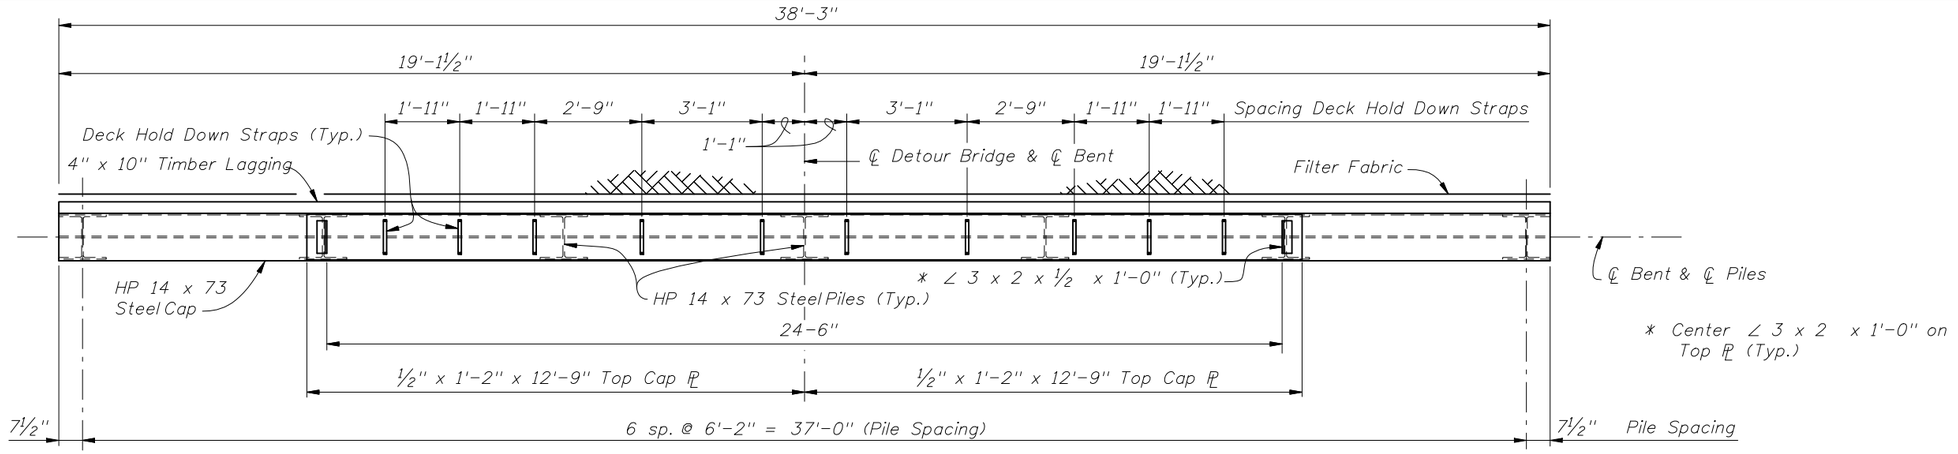

PLAN VIEW

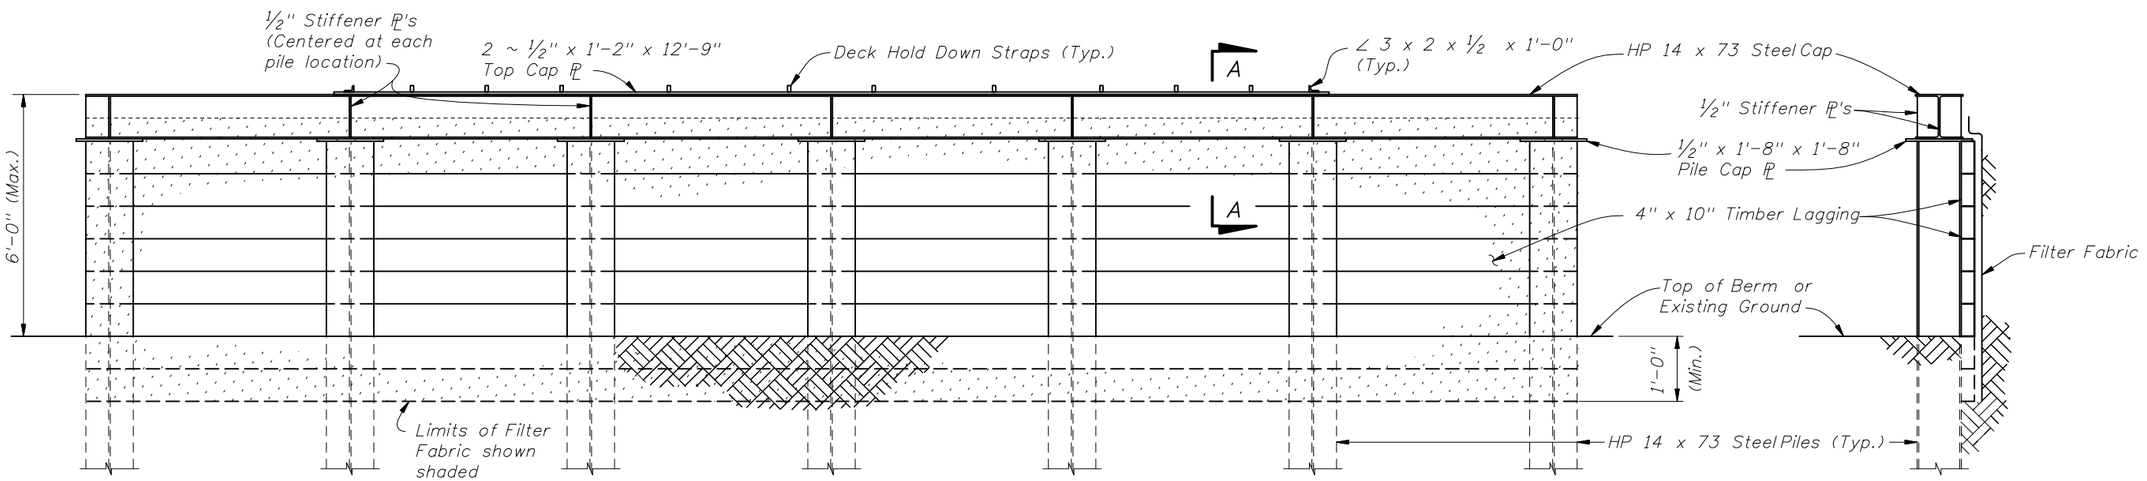

ELEVATION VIEW

END VIEW

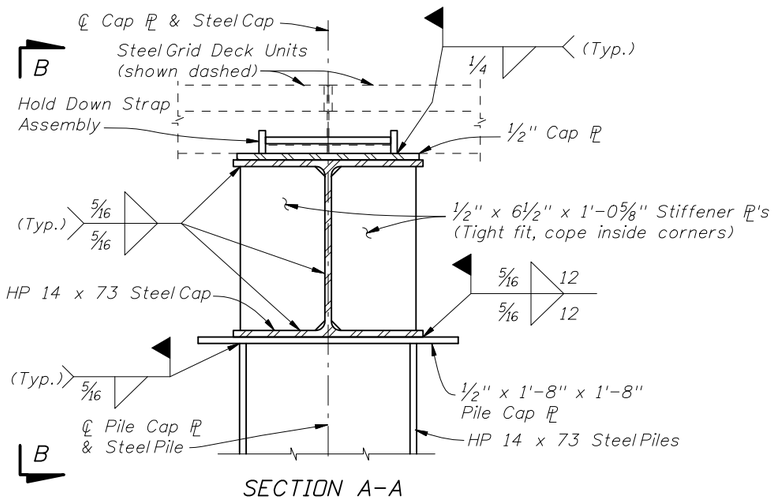

SECTION A-A
(LAGGING NOT SHOWN FOR CLARITY)

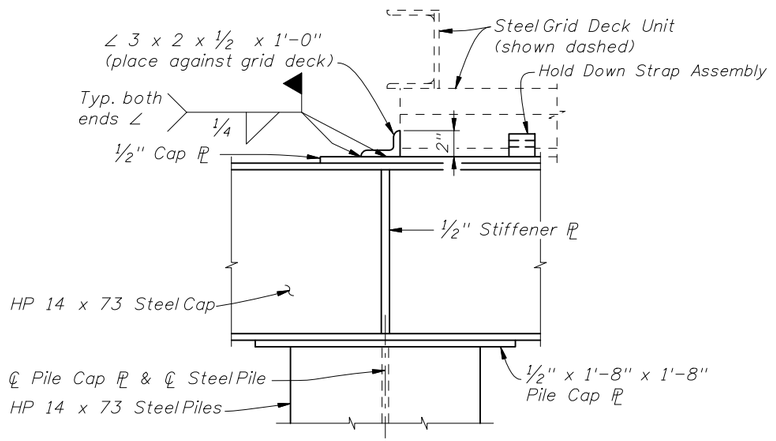

VIEW B-B

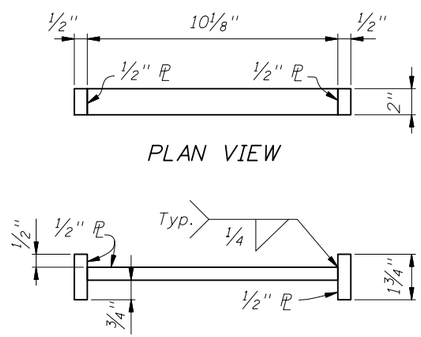

BACKWALL BENT DETAILS

REVISIONS					
DATE	BY	DESCRIPTION	DATE	BY	DESCRIPTION
07/01/06	SDO	New Design Standard Issued			

2006 Interim Design Standard

TEMPORARY DETOUR BRIDGE DETAILS
STEEL H PILE FOUNDATIONS

Interim Date 07/01/06

Sheet No. 2 of 2

Index No. 21620