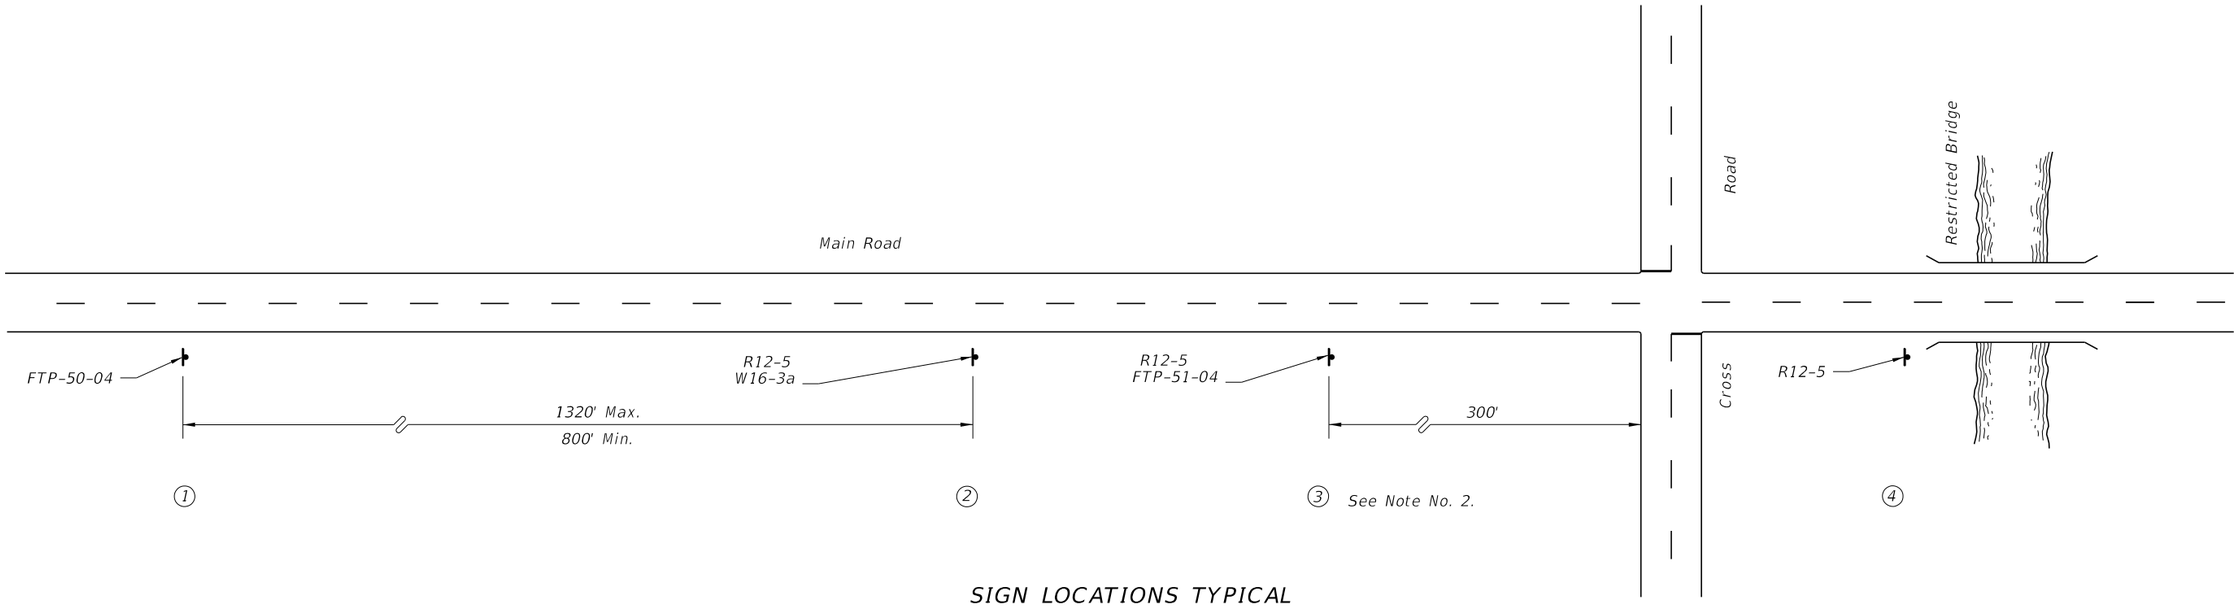


## SIGN LOCATIONS TYPICAL

① WEIGHT LIMIT RESTRICTION AHEAD

FTP-50-06

② WEIGHT LIMIT 8T 12T 16T

R12-5 (24" X 36")

X MILES

W 16-3A

③ WEIGHT LIMIT 8T 12T 16T

R12-5 (24" X 36")

WEIGHT LIMIT LAST EXIT

FTP-51-06

④ WEIGHT LIMIT 8T 12T 16T

R12-5 (24" X 36")

1. See Standard Highway Signs for sign R12-5 and W16-3 details.
2. Location of Sign No. 3 may require some field adjustment.
3. The Cross Road is the last detour to route around the restricted bridge.
4. Location of Sign No. 2 should be established from the Cross Road the following approximate distances; Interstate-1 Mile Non- Interstate-1/2 Mile.
5. See Index 17355 for sign details.

11/30/2015 2:20:18 PM

| LAST REVISION | REVISION | DESCRIPTION: | | | INDEX NO. | SHEET NO. |
|---|---|---|---|---|---|---|
| 01/01/12 | | | FDOT FY 2016-17 DESIGN STANDARDS | BRIDGE WEIGHT RESTRICTIONS | 17357 | 1 of 1 |