CAUTION MODE

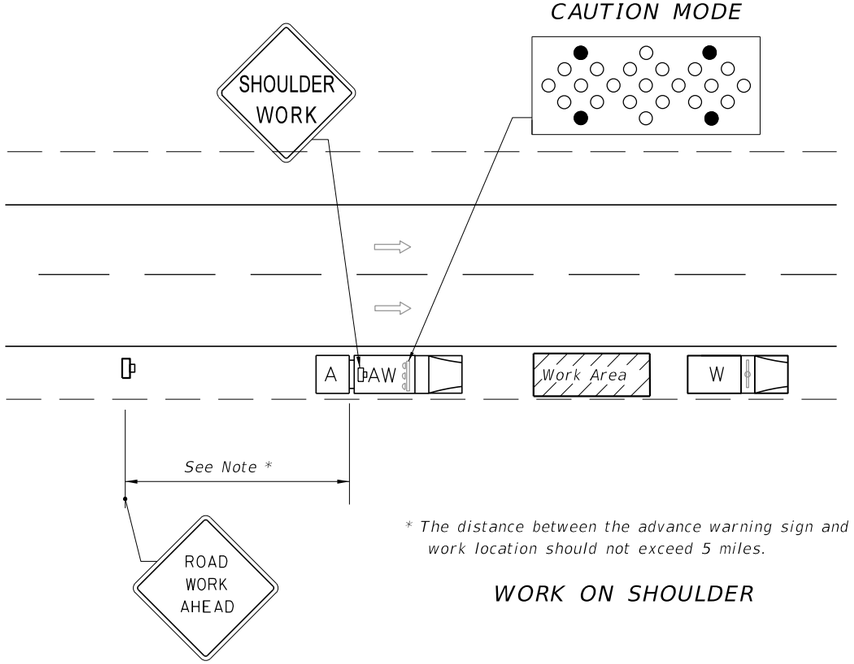


* The distance between the advance warning sign and the work location should not exceed 5 miles.

WORK ON SHOULDER

MOVE/MERGE MODE

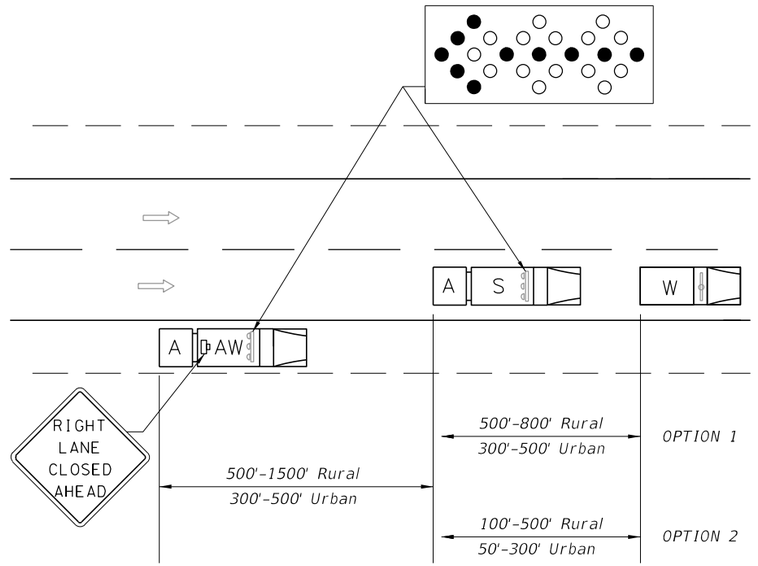


OPTION 1: Advanced Warning Vehicle may be operated in the lane behind the Shadow Vehicle where adequate shoulder width is not available. Approved Truck Mounted Attenuators are required on both the Advance Warning Vehicle and the Shadow Vehicle.

OPTION 2: Advance Warning Vehicle must be operated in the lane behind the Shadow Vehicle. Approved Truck Mounted Attenuators are required on both the Advance Warning Vehicle and the Shadow Vehicle.

WORK WITHIN TRAVEL LANE
(Option 1 Shown, Option 2 Similar)

## SYMBOLS

Work Vehicle

Shadow (S) Vehicle with Arrow Board

Advance Warning (AW) Vehicle with Arrow Board and Sign Message or Changeable Message Sign

Truck/Trailer Mounted Attenuator (TMA)



Lane Identification And Direction Of Traffic

Arrow Board

## GENERAL NOTES

1. These illustrations are representative of general conditions.
2. The figures illustrate closing the right shoulder or right lanes for various lane configurations. When work is required on left side of roadways, the inverted plan is to be applied. The intent of this index is to allow passing on only one side of the work convoy.
3. Arrow boards shall not be obscured by equipment, supplies, signs, or the enclosure.
4. Vehicle-mounted signs shall be mounted with the bottom of the sign at a minimum height of 48 inches above the pavement. Vehicle mounted changeable message signs may be used in lieu of truck mounted static signs. Changeable message signs shall flash alternately to read "Left or Right Lane" or "Two Left or Two Right Lanes", "Closed Ahead", and the arrow symbol. Arrow boards shall not be used with truck mounted changeable message signs. Sign legends shall be covered or turned from view when work is not in progress.
5. On freeway facilities (interstates, toll roads, and expressways), a traffic control officer is required for all nighttime non-emergency operations for work within the travel lane.
6. If the work vehicle speed exceeds the minimum legal speed limit on limited access facilities and one half the posted speed limit on other facilities, the Engineer may delete requirements for shadow vehicle and attenuator. The work vehicle will be required to have an arrow board and sign message.
7. Where work activities within 2' of the edge of travel way are Incidental (i.e. Mowing, Litter Removal), the Engineer may delete requirements for signs and the advance warning vehicle provided vehicles in the work area have high-intensity rotating, flashing, oscillating, or strobe lights operating.
8. Work, Shadow, and Advance Warning Vehicles shall have high-intensity, rotating, flashing, oscillating, or strobe lights operating.
9. Functional two-way communication is required between all vehicles in the mobile operation convoy.
10. For general TCZ requirements and additional information, refer to Index No. 600.

10/12/2016 1:13:54 PM

| LAST REVISION | REVISION | DESCRIPTION: | | | | |
|---|---|---|---|---|---|---|
| 01/01/16 | | | FDOT FY 2017-18 DESIGN STANDARDS | MULTILANE, MOBILE OPERATIONS WORK ON SHOULDER, WORK WITHIN TRAVEL WAY | INDEX NO. 619 | SHEET NO. 1 of 2 |

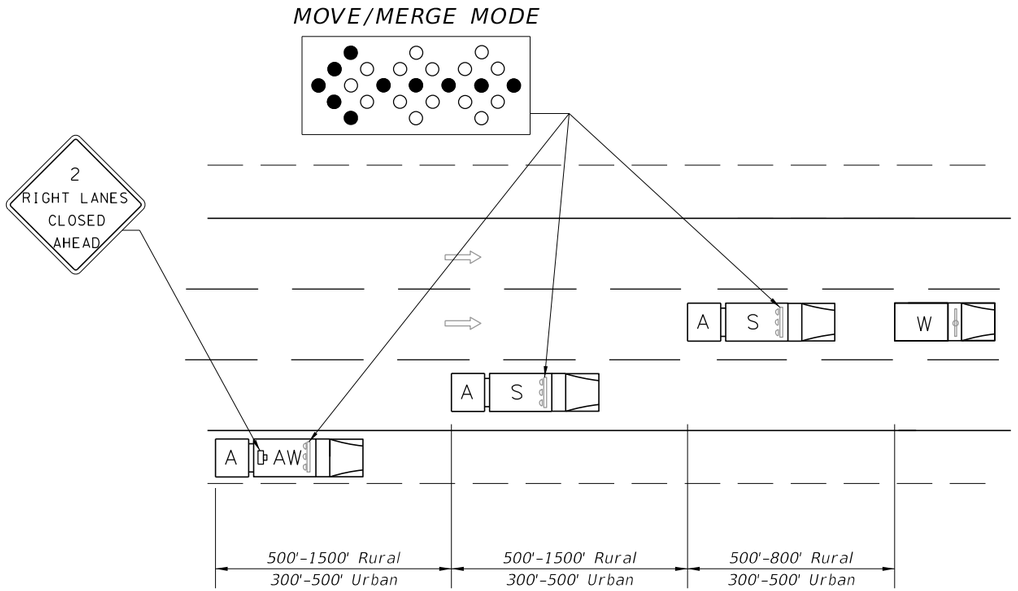


*WORK WITHIN TRAVEL WAY, CENTER LANE OR OUTSIDE CENTERLINE*

*Where adequate shoulder width is not available, the advance warning vehicle may drive in the lane.*

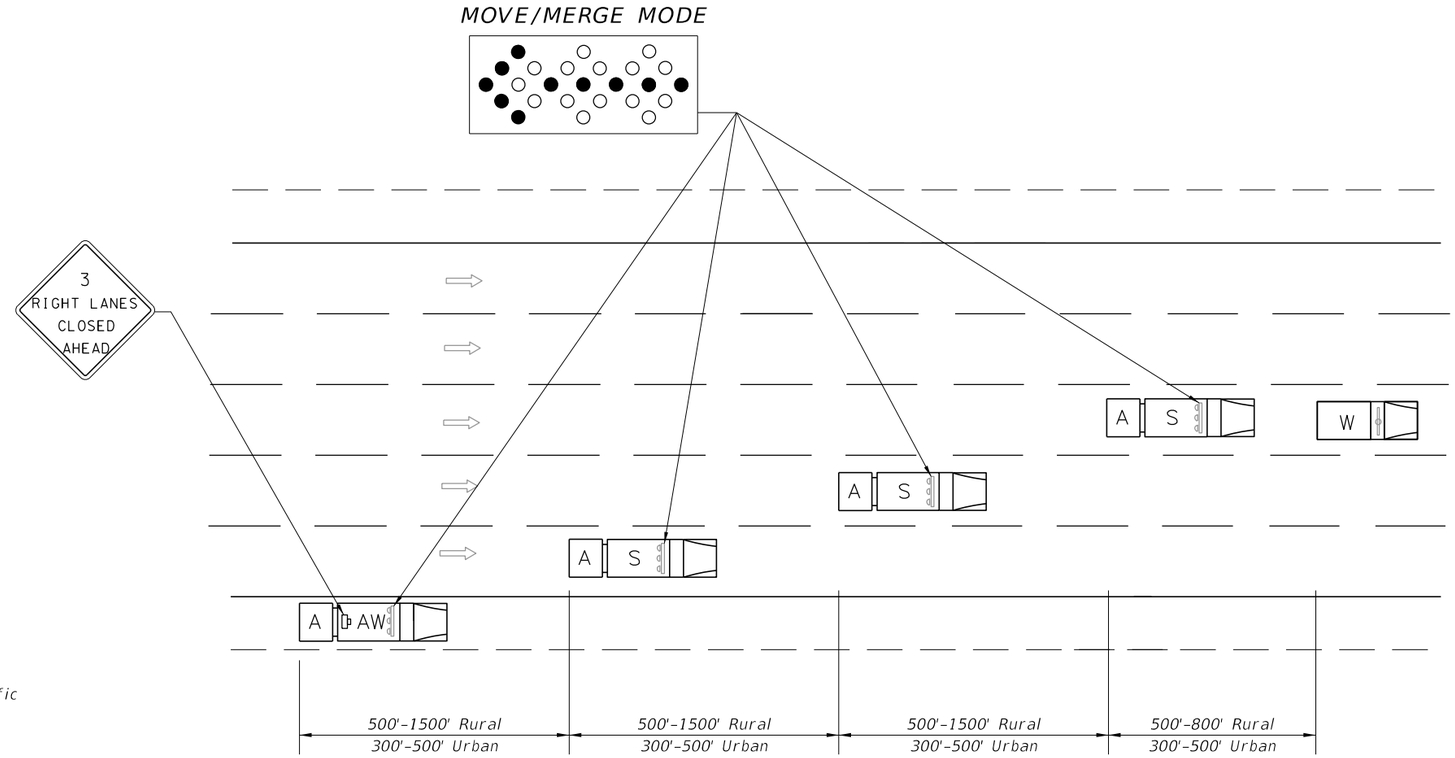


## SYMBOLS

- W — *Work Vehicle*
- S — *Shadow (S) Vehicle with Arrow Board*
- AW — *Advance Warning (AW) Vehicle with Arrow Board and Sign Message or Changeable Message Sign*
- A — *Truck/Trailer Mounted Attenuator (TMA)*
- *Lane Identification And Direction Of Traffic*
- *Arrow Board*

*WORK WITHIN TRAVEL LANE*

10/12/2016 1:13:57 PM

| LAST REVISION | REVISION | DESCRIPTION: | FDOT FY 2017-18 DESIGN STANDARDS | MULTILANE, MOBILE OPERATIONS WORK ON SHOULDER, WORK WITHIN TRAVEL WAY | INDEX NO. | SHEET NO. |
|---|---|---|---|---|---|---|
| 07/01/15 | | | | | 619 | 2 of 2 |