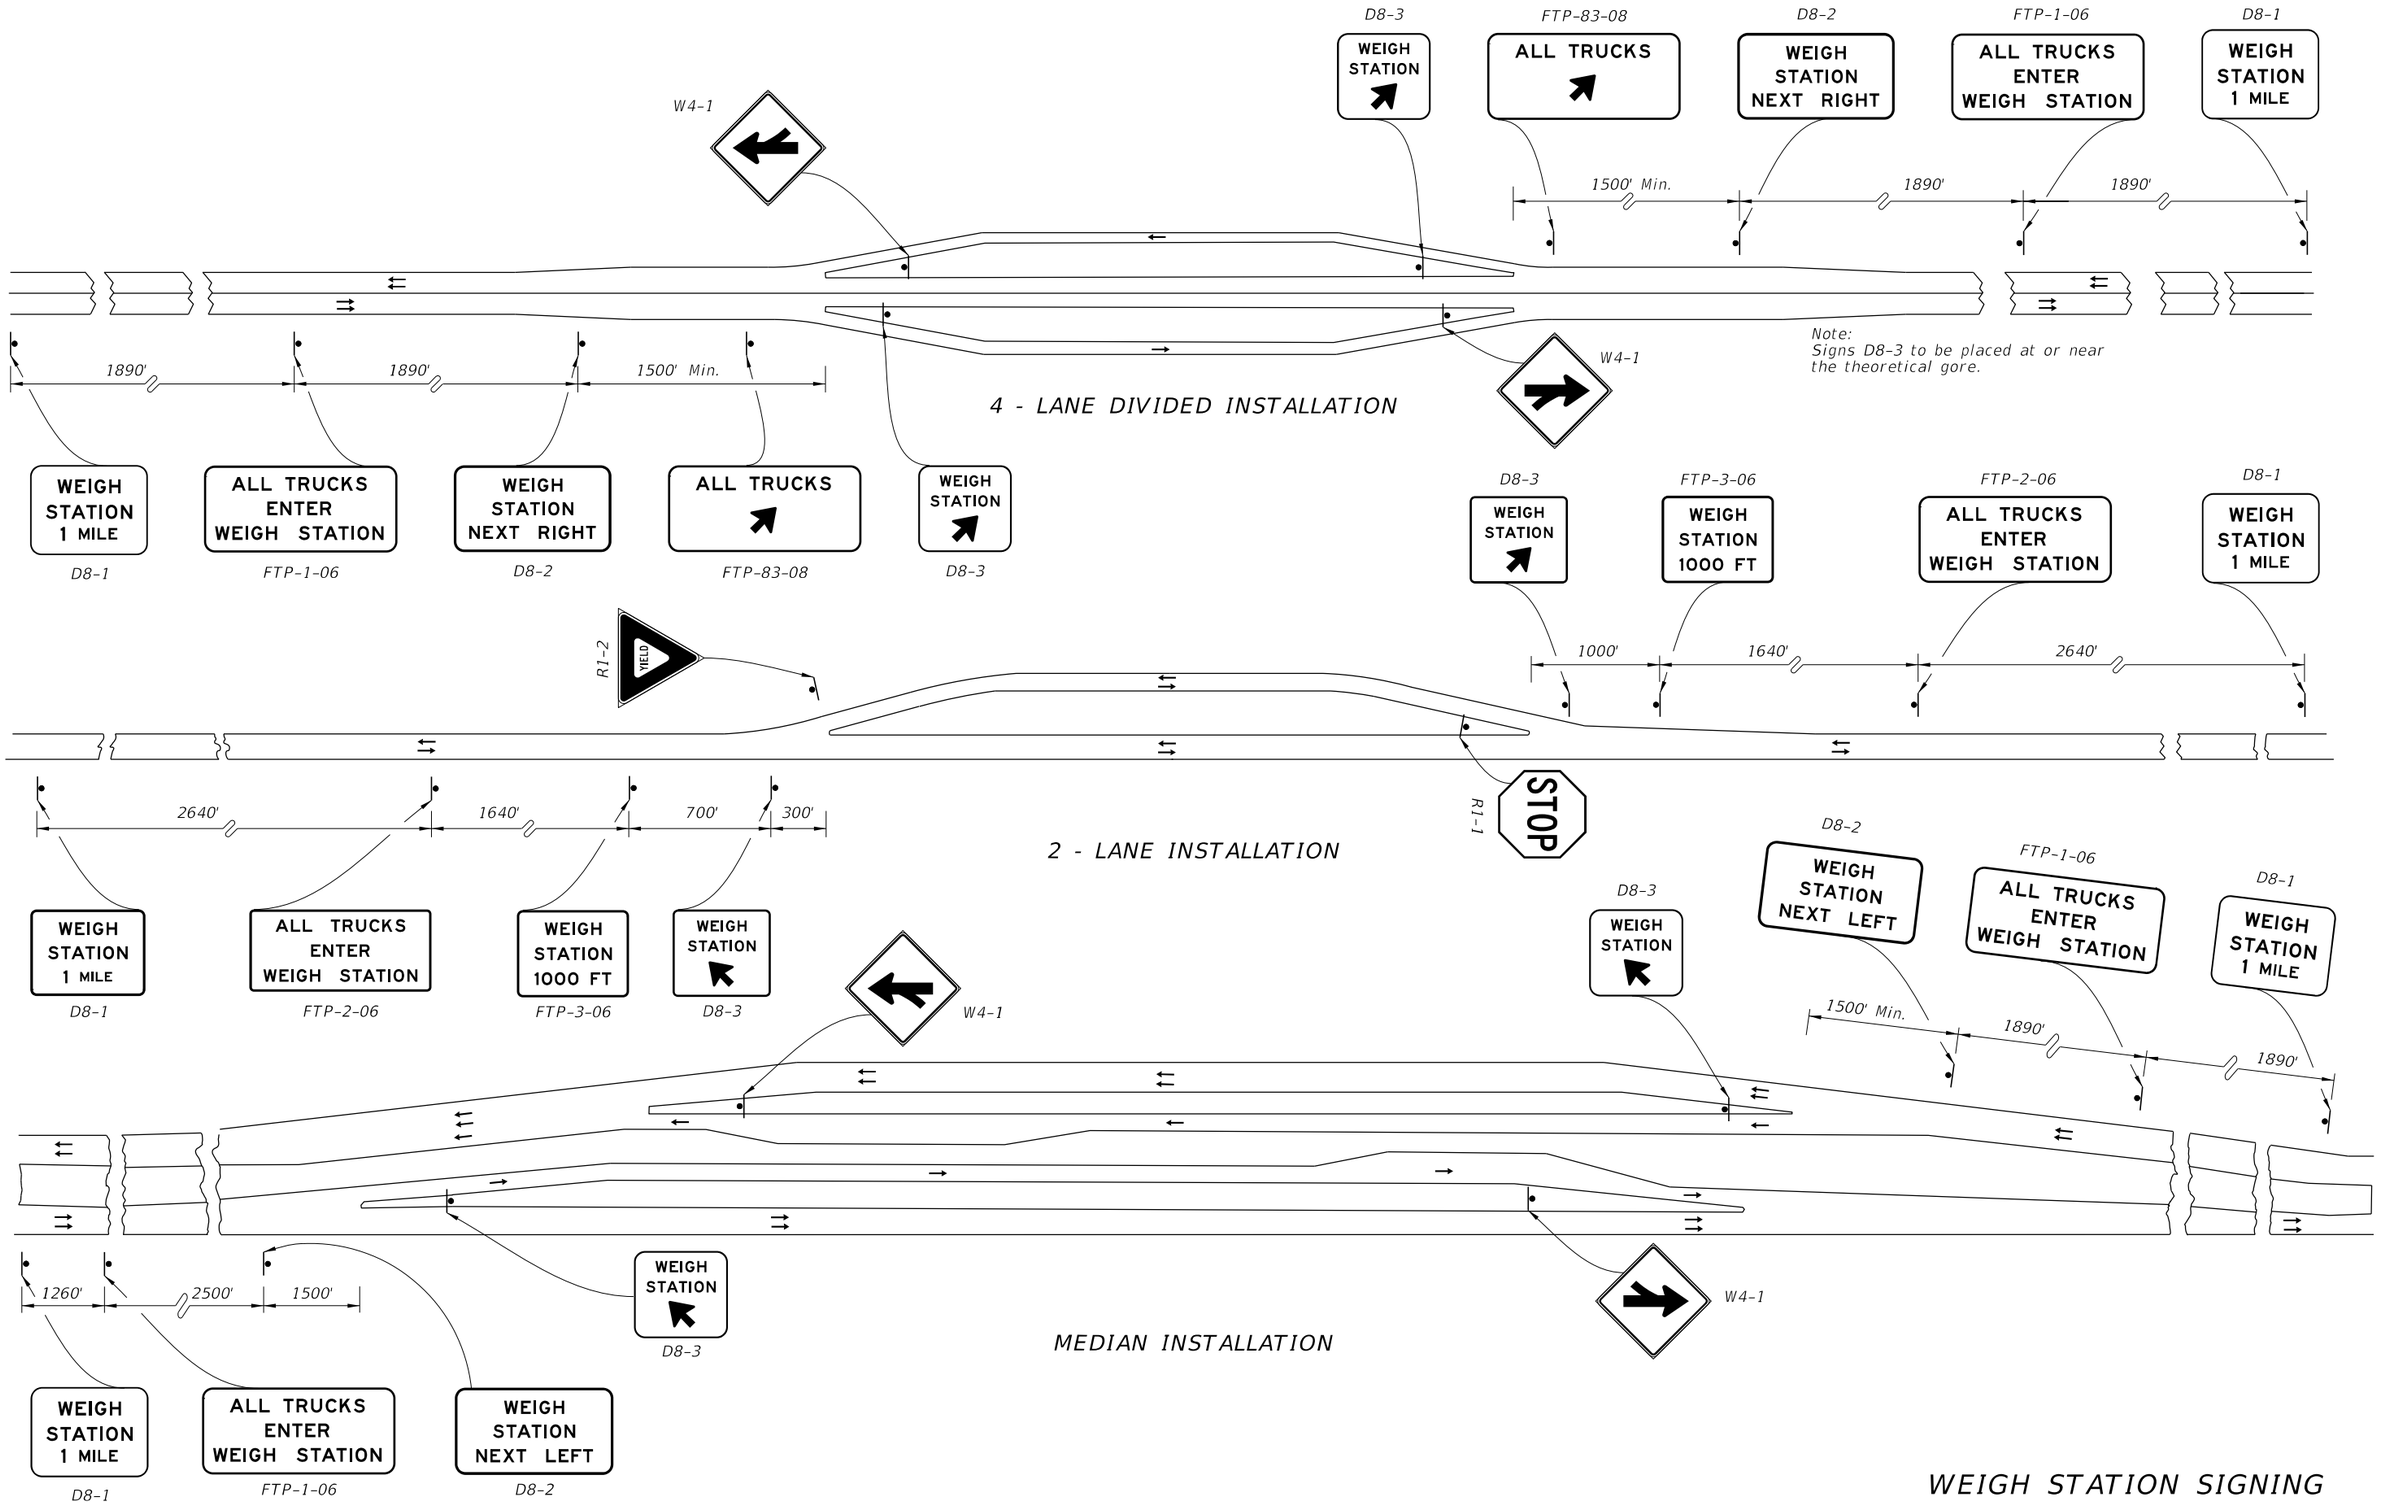

WEIGH STATION SIGNING

10/14/2016 8:23:52 AM

LAST REVISION	REVISION	DESCRIPTION:				
07/01/09			FDOT FY 2017-18 DESIGN STANDARDS	TYPICAL SIGNING FOR TRUCK WEIGH & INSPECTION STATIONS	INDEX NO. 17328	SHEET NO. 1 of 2

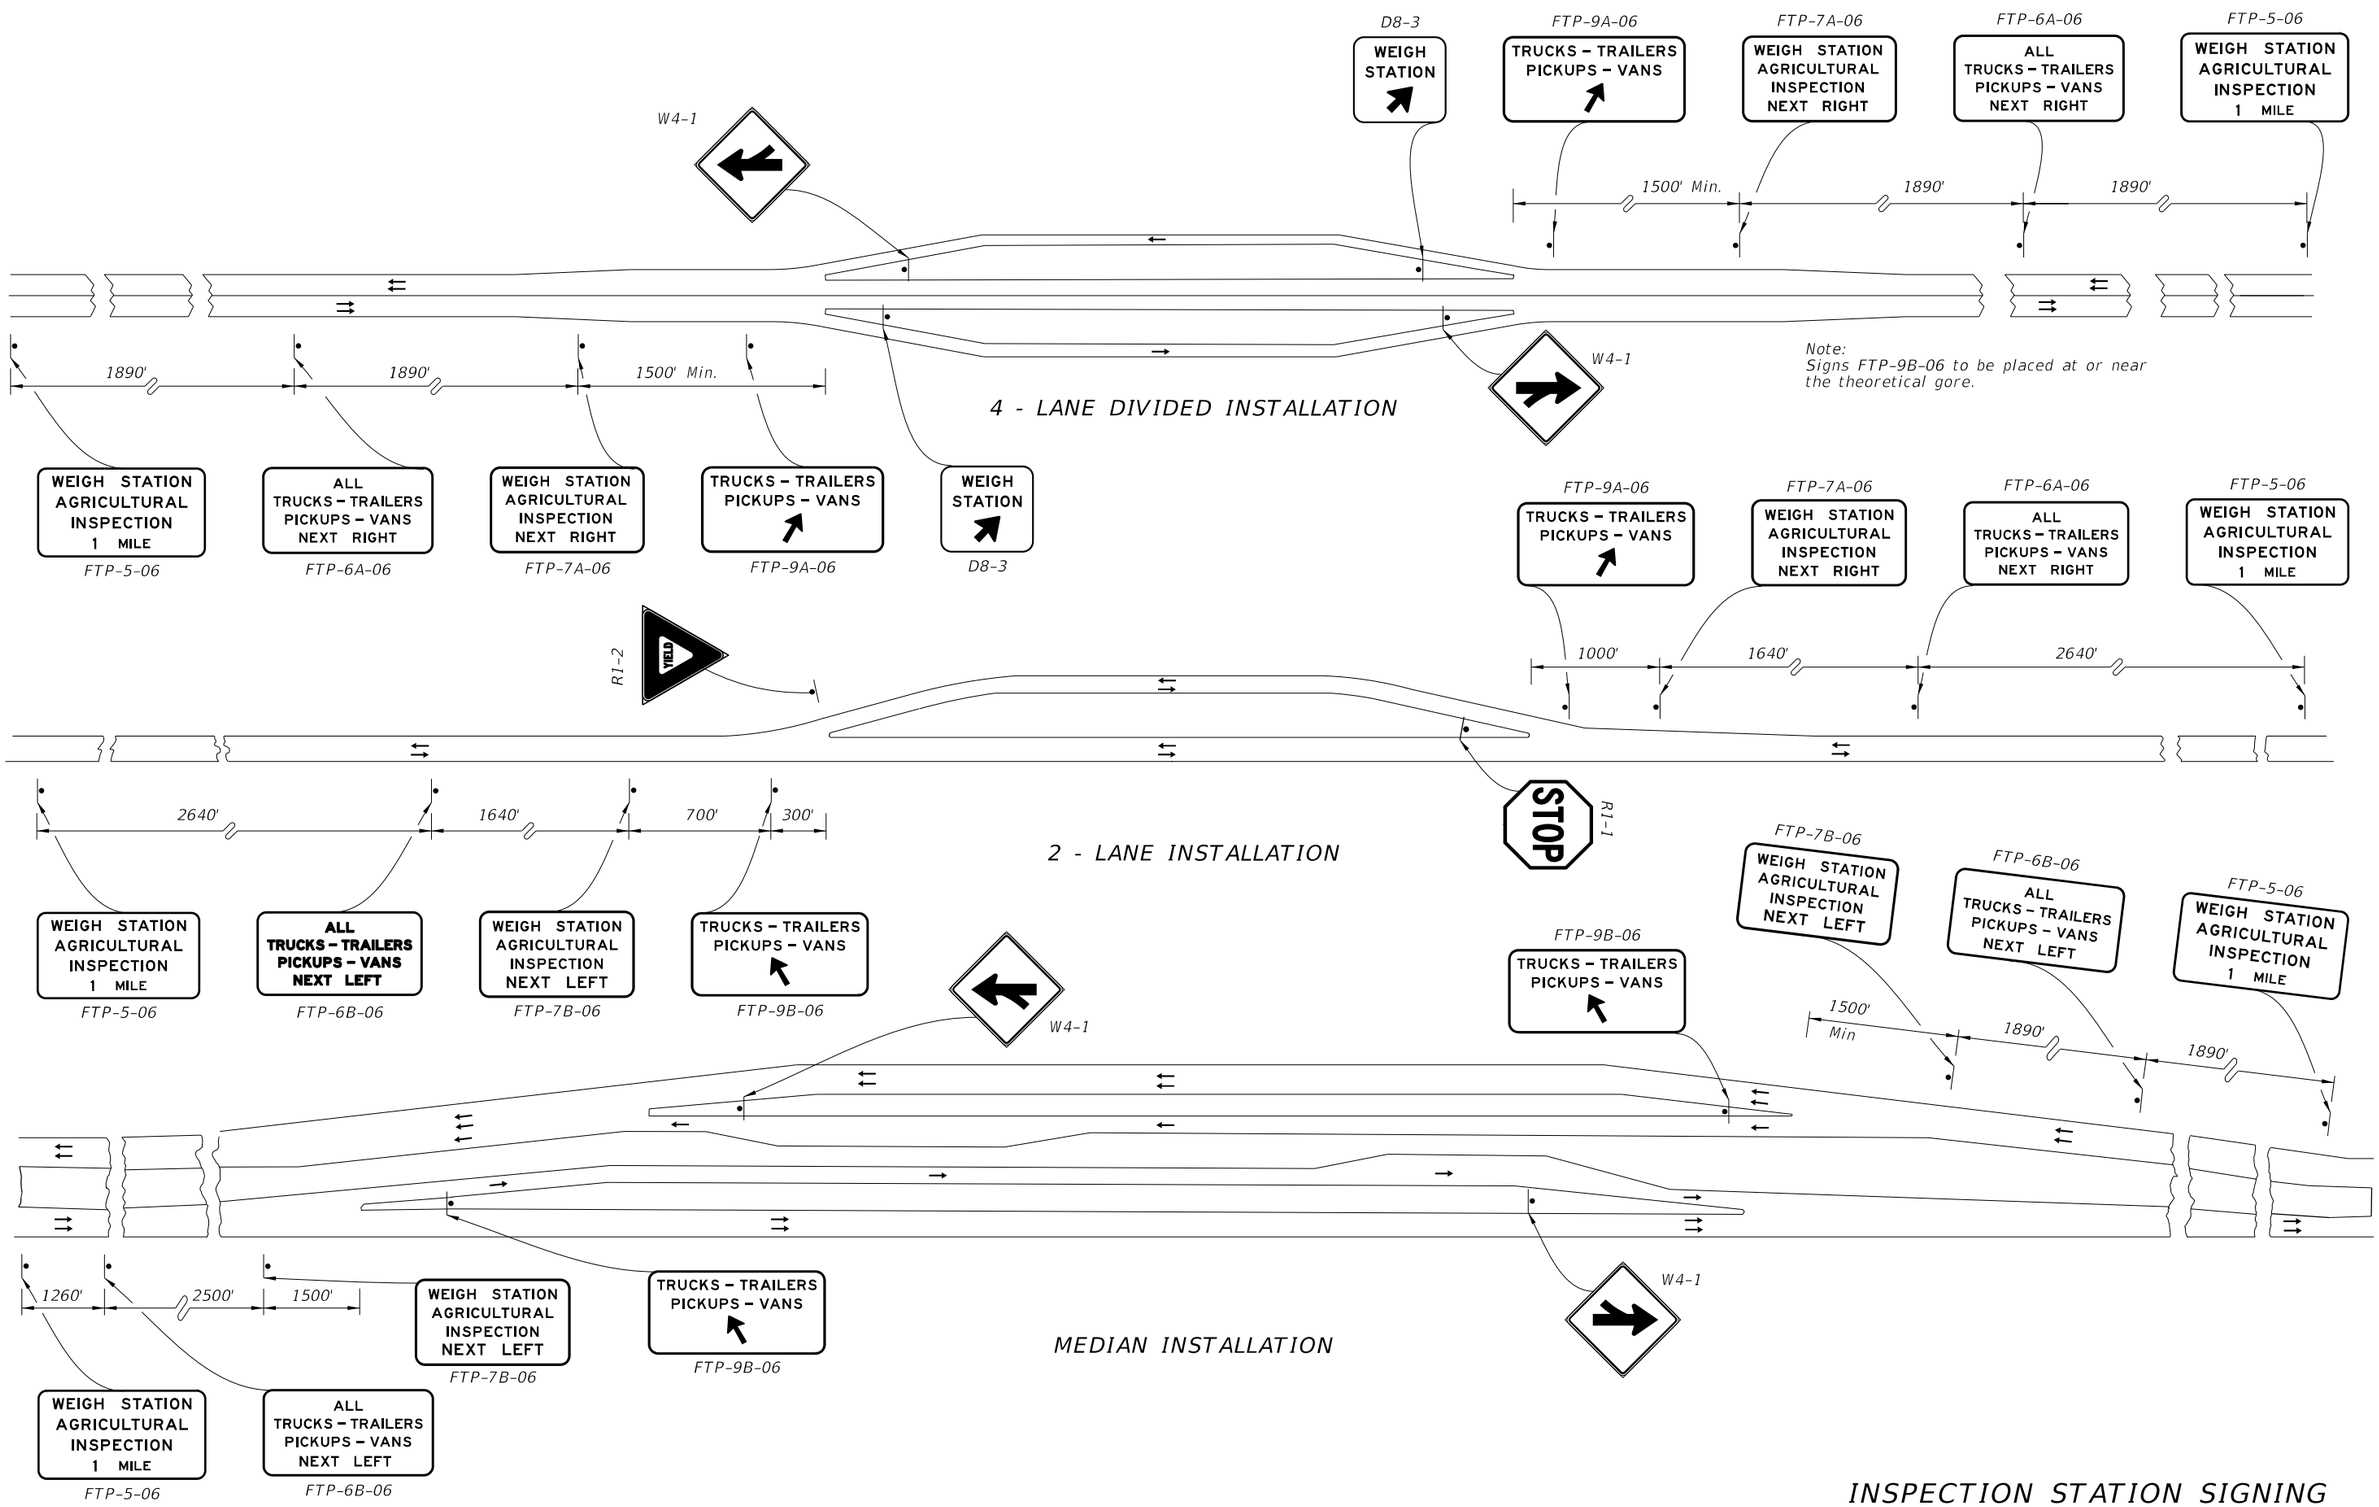

INSPECTION STATION SIGNING

LAST REVISION	REVISION	DESCRIPTION:			INDEX NO.	SHEET NO.
07/01/09			FDOT FY 2017-18 DESIGN STANDARDS	TYPICAL SIGNING FOR TRUCK WEIGH & INSPECTION STATIONS	17328	2 of 2

10/14/2016 8:23:54 AM