

TOLL LOOP PAVEMENT AREA SEPARATION LAYOUTS

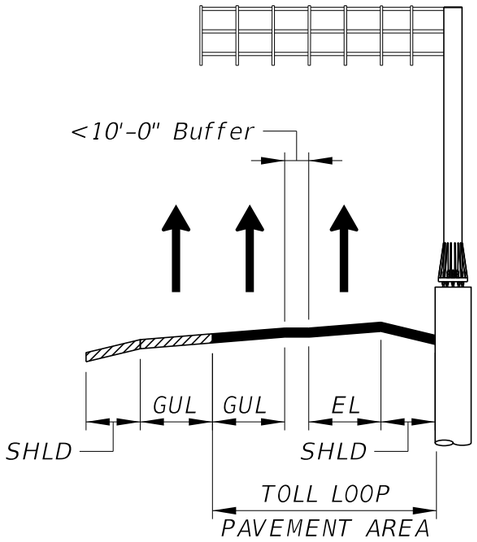

SCHEME 1

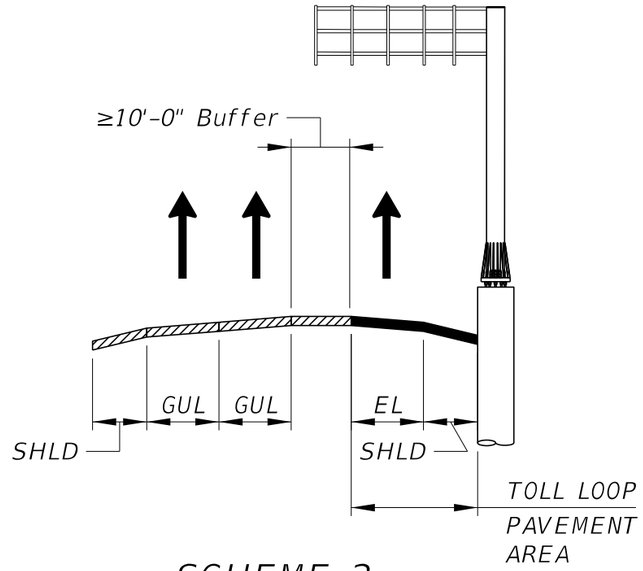


SCHEME 2


STANDARD PAVEMENT

TOLL LOOP PAVEMENT AREA

NOTE: DIRECTION OF TRAVEL MAY BE IN SAME OR OPPOSITE DIRECTION OF TOLL LANES.

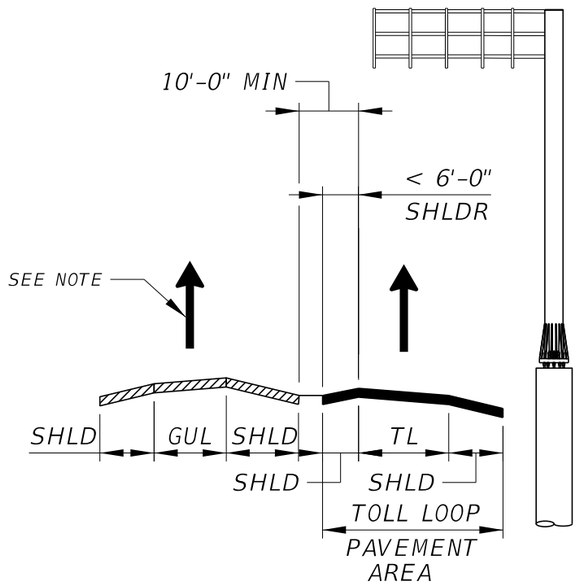

SCHEME 3

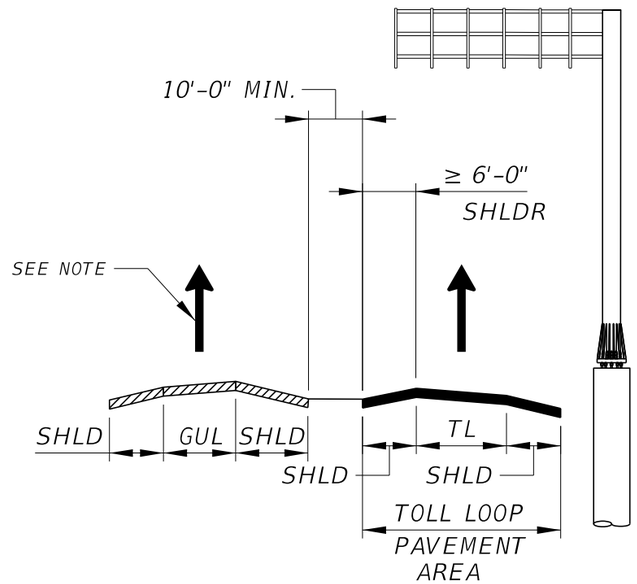

SCHEME 4

NOT TO SCALE

EXHIBIT 281-1
01/01/2027

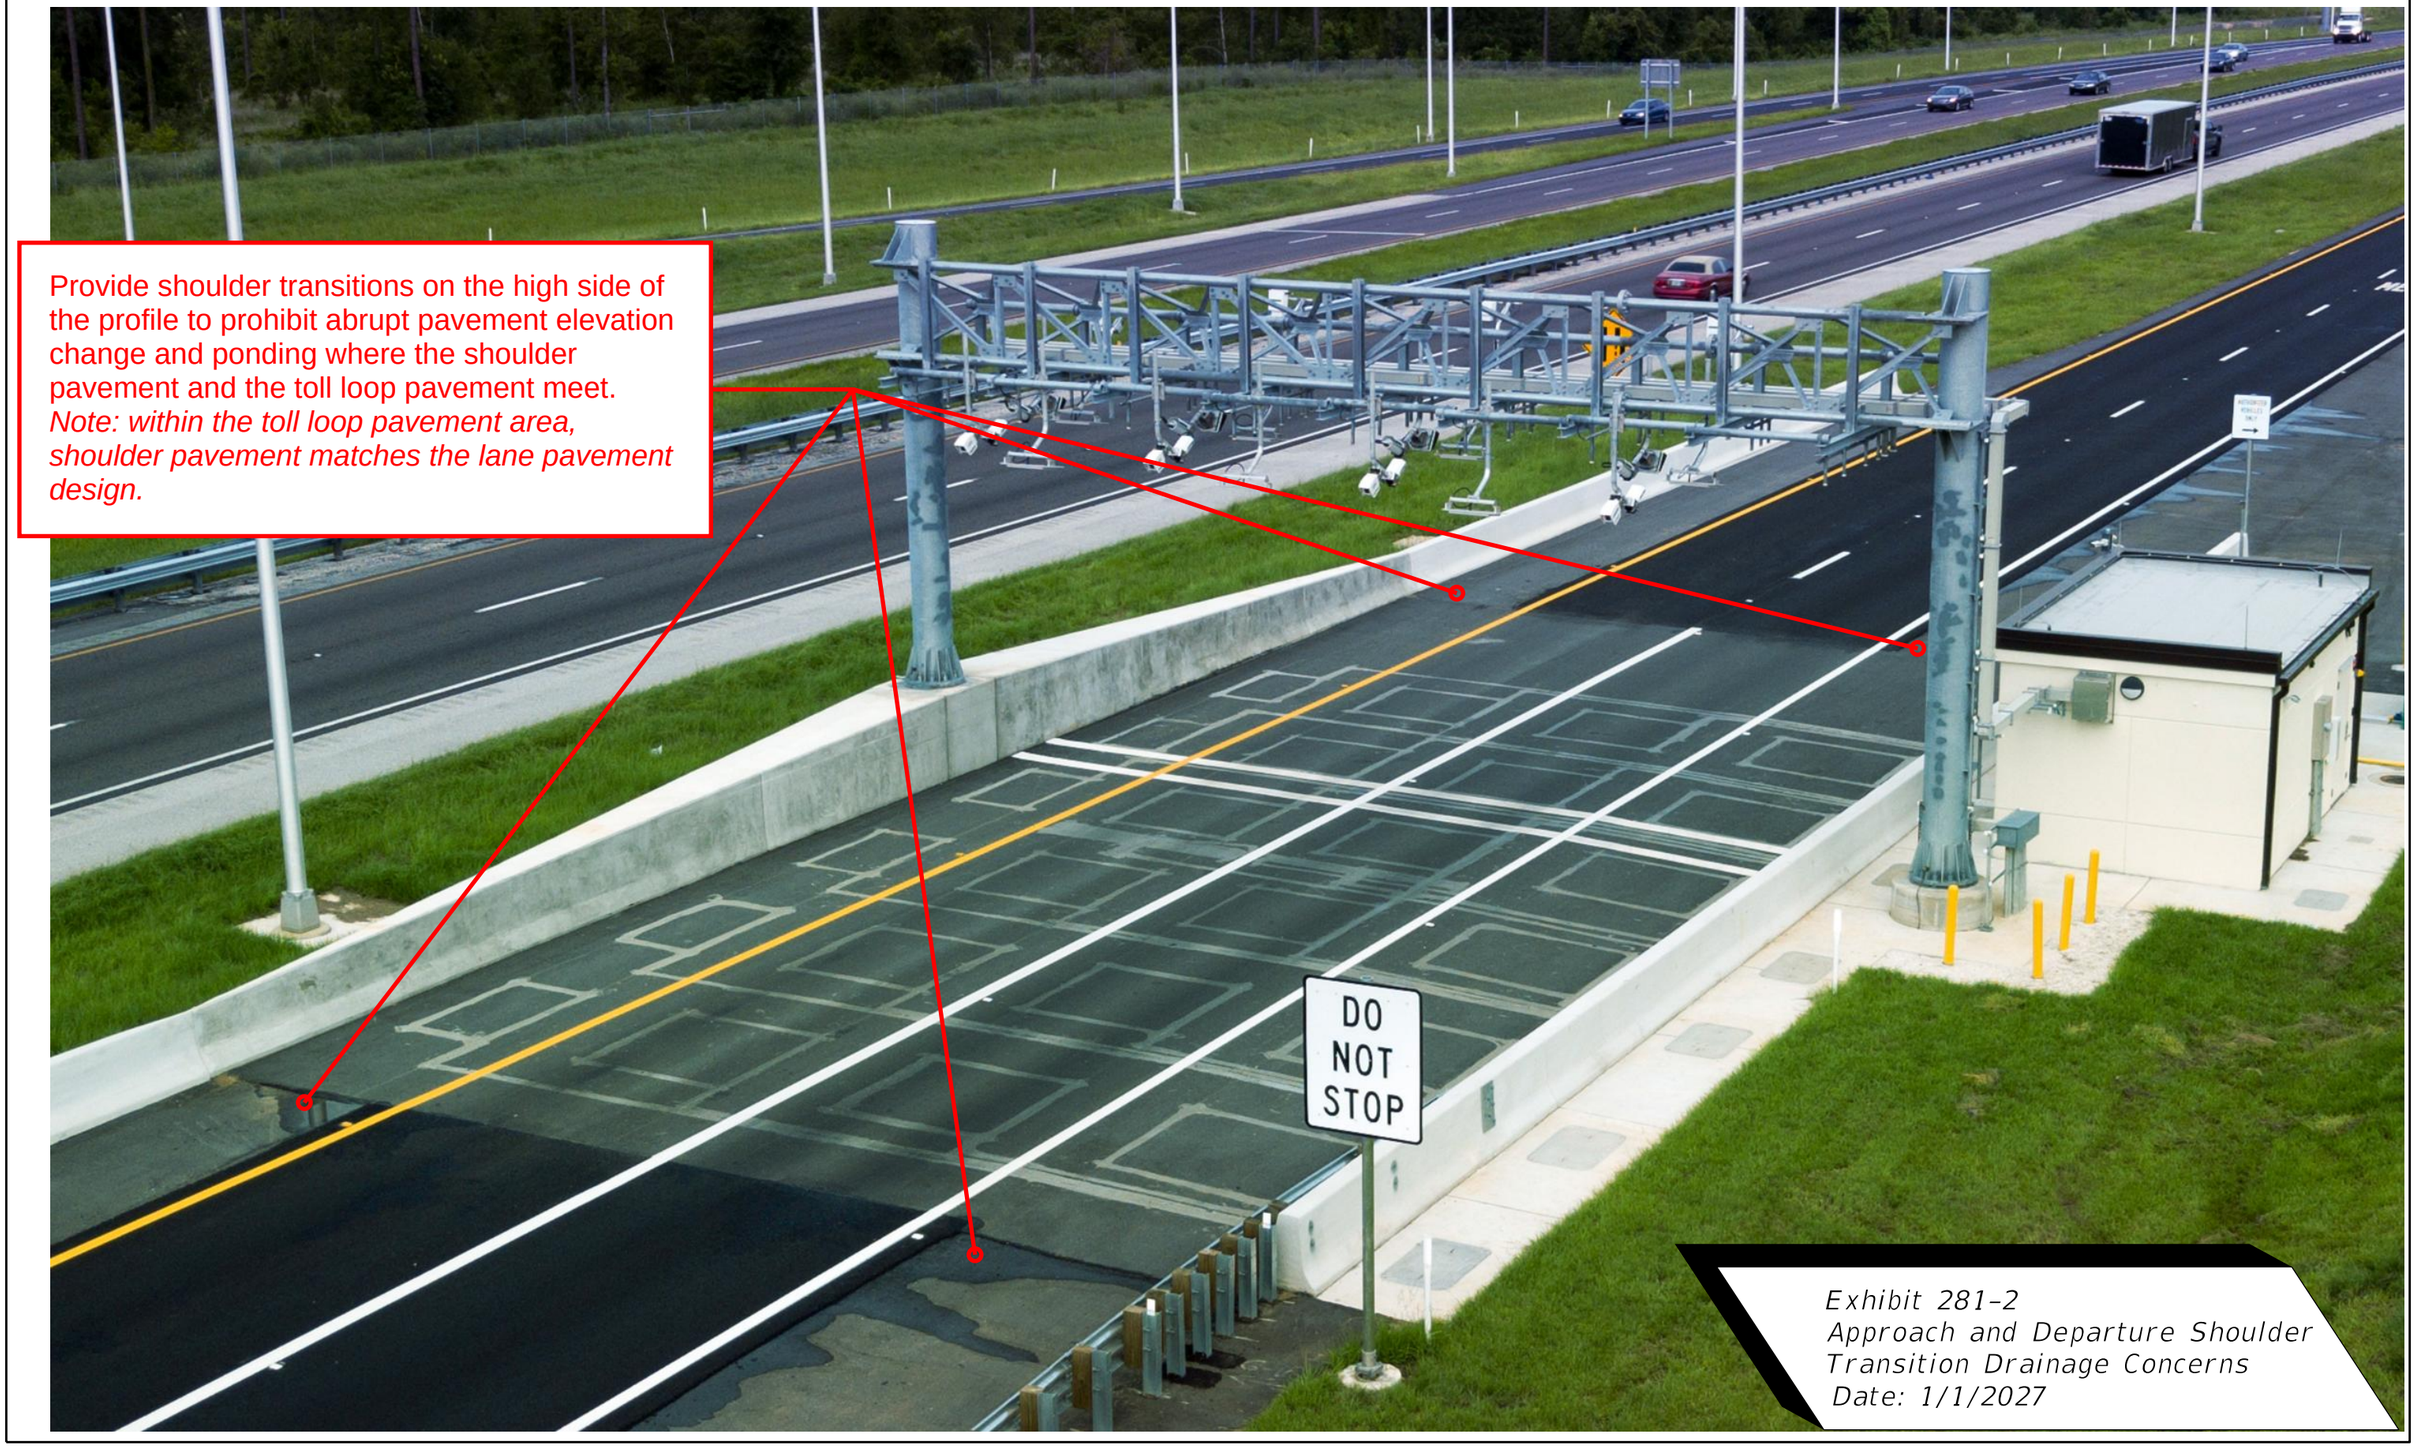


Exhibit 281-2
Approach and Departure Shoulder Transition Drainage Concerns
Date: 1/1/2027