TOLL FACILITIES PLANS MASTER KEY SHEET LAYOUT

TOLL FACILITIES PLANS SUB-COMPONENTS

TOLL FACILITIES DEMOLITION PLANS
TOLL FACILITIES SITE PLANS
TOLL FACILITIES BUILDING PLANS
TOLL FACILITIES GANTRY PLANS

A DETAILED INDEX APPEARS ON
THE KEY SHEET OF EACH SUB-COMPONENT

INDEX OF TOLL FACILITIES MASTER PLANS


DRAWING NO.	SHEET DESCRIPTION
TF-001	TOLL FACILITIES PLANS MASTER KEY SHEET
TF-002	TOLL FACILITIES PLANS MASTER SIGNATURE SHEET
TF-003	TOLL SITE LOCATION MAP

STATE OF FLORIDA
DEPARTMENT OF TRANSPORTATION

TOLL FACILITIES PLANS

FINANCIAL PROJECT ID _____-_-__-__
(_____ _____)

____ COUNTY (_____)
STATE ROAD NO. __ (_____)
PROJECT DESCRIPTION WITH PROJECT LIMITS

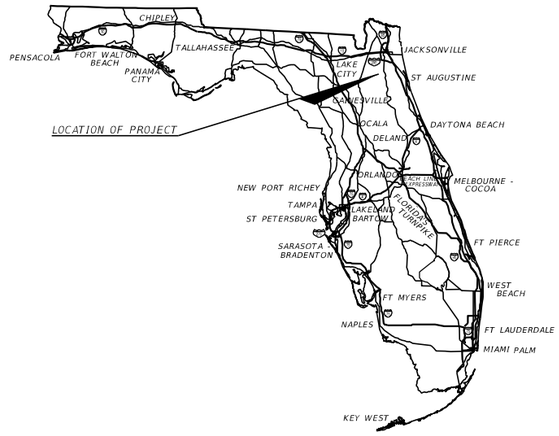

PROJECT LOCATION URL:	HTTPS://TINYURL.COM/XXXVXXXX
PROJECT LIMITS:	BEGIN MP #.### - END MP #.###
EXCEPTIONS:	NONE
TOLLING DEVIATIONS:	NONE
BRIDGE LIMITS:	BR No. ####### MP #.### - MP #.###
RAILROAD CROSSING:	NONE
TOLL SITES:	TOLL SITE #, Ramp X, MP ###.# TOLL SITE #, Mainline Name NB/SB/EB/WB, MP ###.#

GOVERNING STANDARD PLANS:

Florida Department of Transportation, FY 20XX-XX Standard Plans for Road and Bridge Construction and applicable Interim Revisions (IRs).

Standard Plans for Road Construction and associated IRs are available at the following website: https://www.fdot.gov/design/standardplans/default.shtm

APPLICABLE IRs: IRXXX-00X-0X, IRXXX-00X-0X

GOVERNING STANDARD SPECIFICATIONS:

Florida Department of Transportation, FY 20XX-XX Standard Specifications for Road and Bridge Construction at the following website: https://www.fdot.gov/specifications/default.shtm

TOLL FACILITIES SITE PLANS ENGINEER OF RECORD:

EOR FULL NAME, P.E.
P.E. LICENSE NUMBER XXXXX
COMPANY NAME
COMPANY ADDRESS
COMPANY ADDRESS
CONTRACT NO.: CXXXX
VENDER NO.: XXX-XXXXXXX

FDOT PROJECT MANAGER:

DCPME FULL NAME, P.E.

GEC PROJECT MANAGER:


GEC FULL NAME, P.E.

CONSTRUCTION CONTRACT NO.	FISCAL YEAR	DRAWING NO.	SHEET NO.
XXXXX	XX	TF-001	1

THE OFFICIAL RECORD OF THIS SHEET IS THE ELECTRONIC FILE DIGITALLY SIGNED AND SEALED UNDER RULE 61G15-23.004, F.A.C.

NOT TO SCALE

EXHIBIT 947-1
01/01/2027

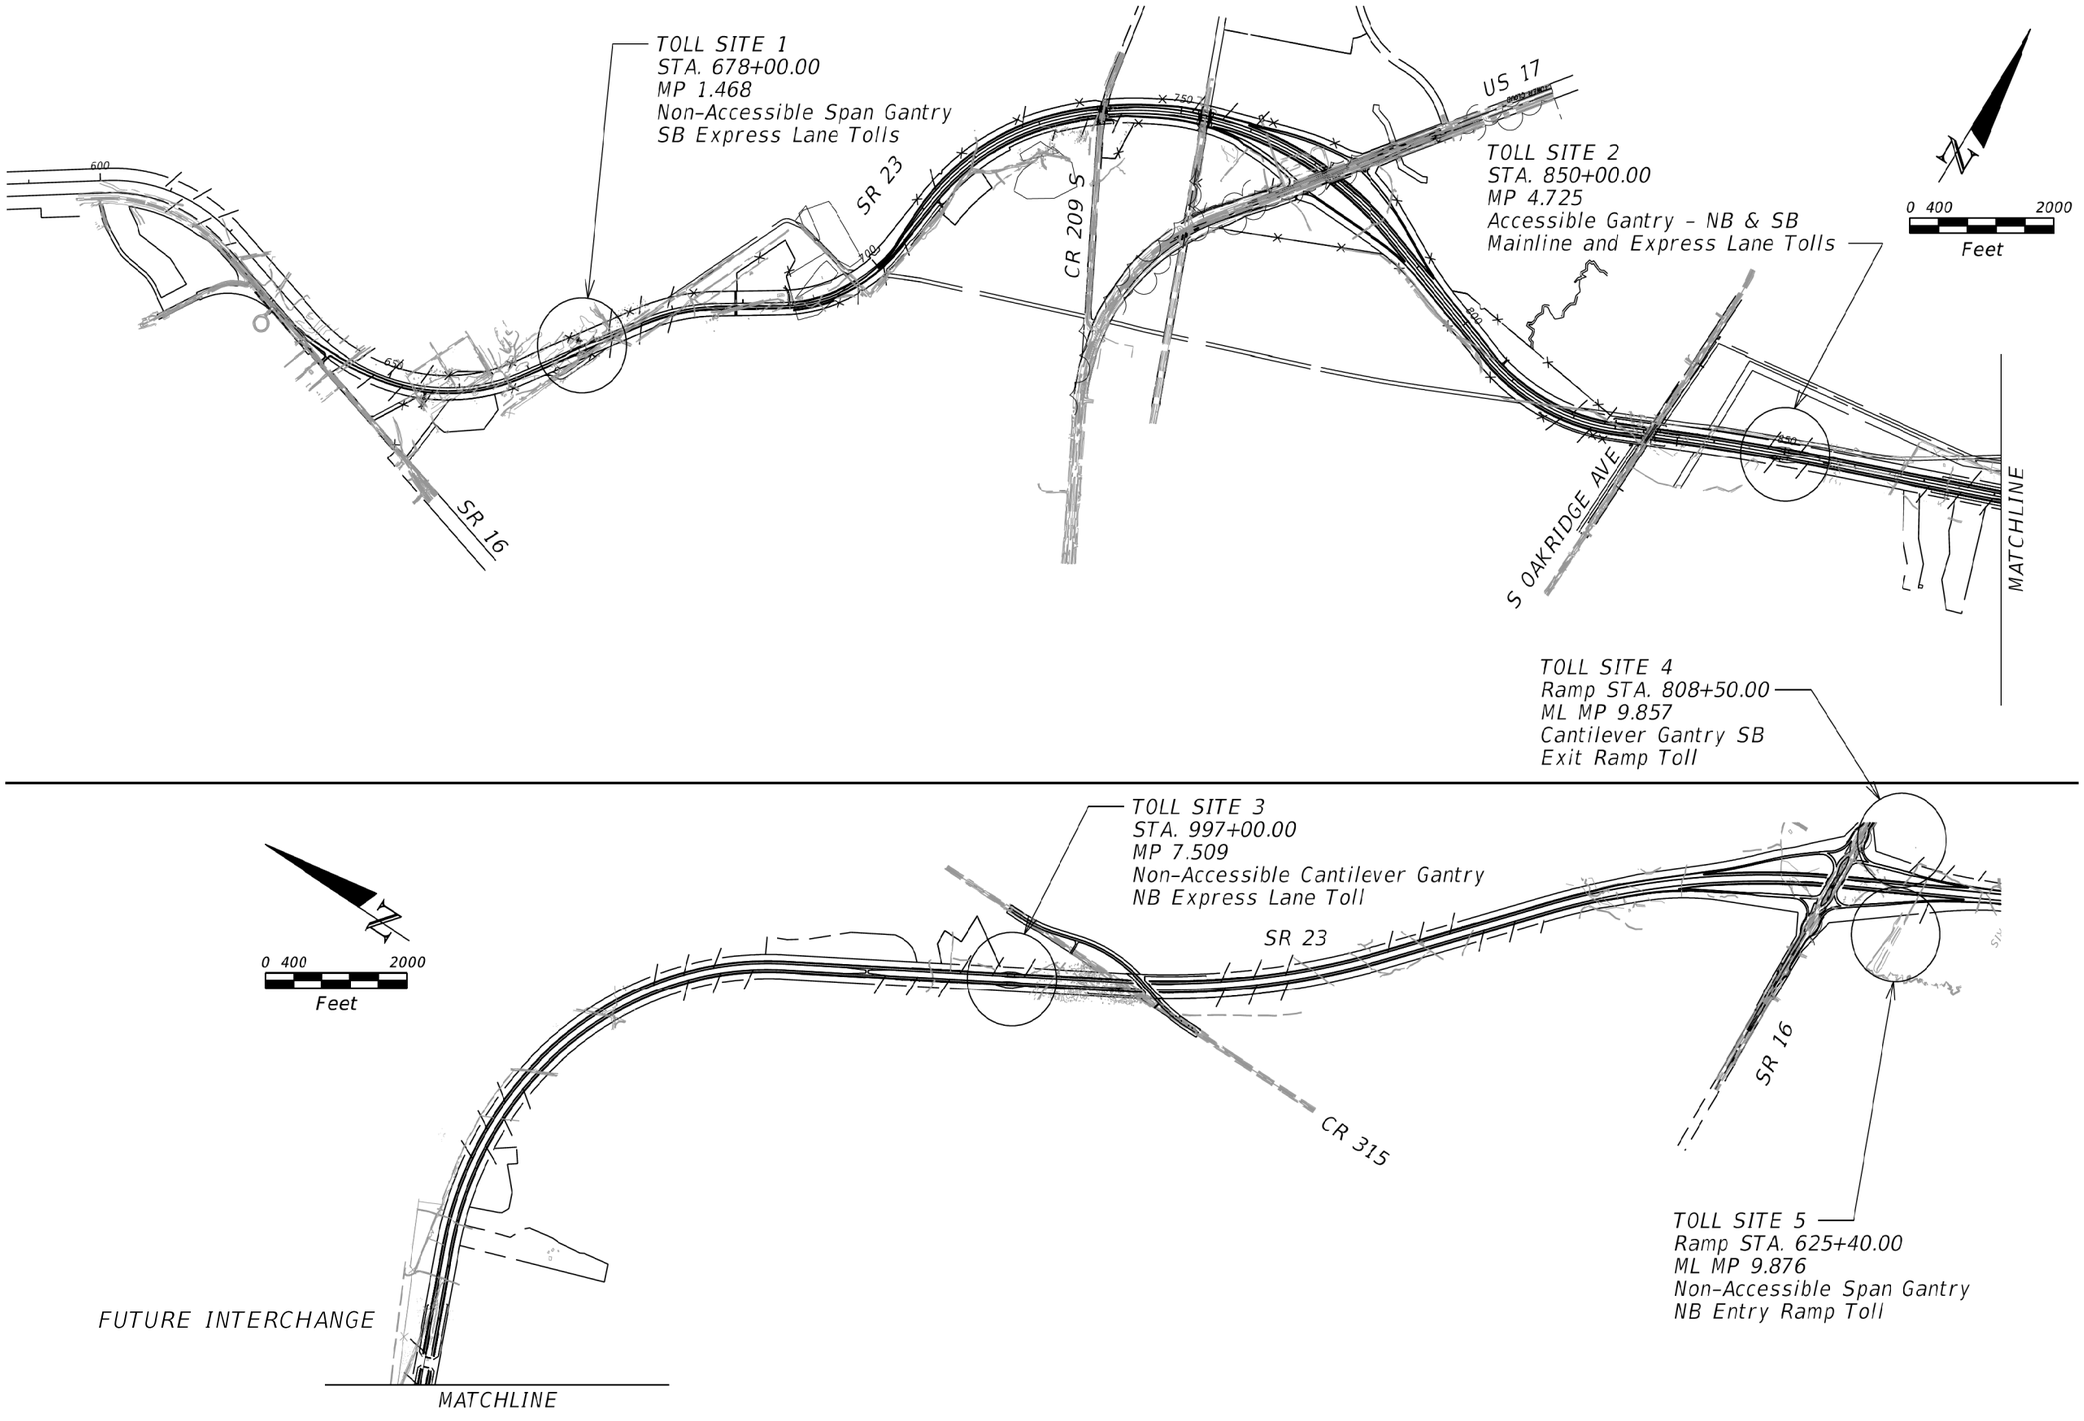

NOT TO SCALE

TOLL SITE LOCATION MAP LAYOUT

EXHIBIT 947-2
01/01/2027

TOLL FACILITIES PLANS SUB-COMPONENT KEY SHEET

TOLL FACILITIES PLANS SUB-COMPONENTS

TOLL FACILITIES DEMOLITION PLANS
TOLL FACILITIES SITE PLANS
TOLL FACILITIES BUILDING PLANS
TOLL FACILITIES GANTRY PLANS

A DETAILED INDEX APPEARS ON
THE KEY SHEET OF EACH SUB-COMPONENT

INDEX OF TOLL FACILITIES SITE PLANS

DRAWING NO.	SHEET DESCRIPTION
SG1-001	KEY SHEET AND INDEX OF SHEETS
SG1-002	CIVIL GENERAL NOTES AND LEGEND
SC1-101	OVERALL CIVIL SITE PLAN
SC1-102	ENLARGED CIVIL SITE PLAN
SC1-501	CIVIL SITE DETAILS (1 OF 2)
SC1-502	CIVIL SITE DETAILS (2 OF 2)
SE1-001	ELECTRICAL SYMBOLS, LEGEND, AND ABBREVIATIONS
SE1-002	ELECTRICAL GENERAL NOTES

STATE OF FLORIDA
DEPARTMENT OF TRANSPORTATION

TOLL FACILITIES PLANS

FINANCIAL PROJECT ID _____-_-__-__

(_____ _____)


____ COUNTY (_____)

STATE ROAD NO. __(_____)

PROJECT DESCRIPTION WITH PROJECT LIMITS

TOLL FACILITIES SITE PLANS

PROJECT LOCATION URL:	HTTPS://TINYURL.COM/XXXVXXXX
PROJECT LIMITS:	BEGIN MP #.### - END MP #.###
EXCEPTIONS:	NONE
TOLLING DEVIATIONS:	NONE
BRIDGE LIMITS:	BR No. ######## MP #.### - MP #.###
RAILROAD CROSSING:	NONE
TOLL SITE #:	RAMP X - BUILDING TYPE X STA. ######+##.## MP ###.#

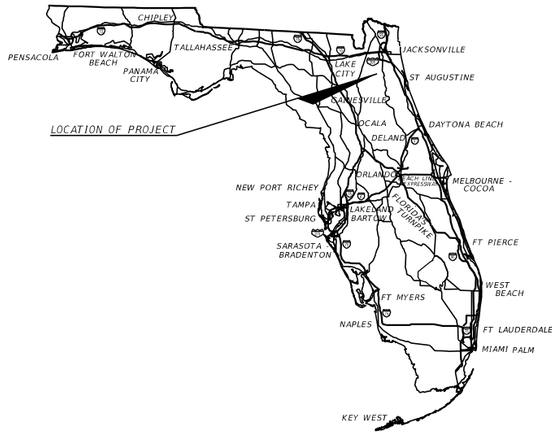

TOLL FACILITIES SITE PLANS
ENGINEER OF RECORD:

EOR FULL NAME, P.E.
P.E. LICENSE NUMBER XXXXX
COMPANY NAME
COMPANY ADDRES$
COMPANY ADDRES$
CONTRACT NO.: CXXXX
VENDER NO.: XXX-XXXXXXX

FDOT PROJECT MANAGER:

DCPME FULL NAME, P.E.

GEC PROJECT MANAGER:

GEC FULL NAME, P.E.

THE OFFICIAL RECORD OF THIS SHEET IS THE ELECTRONIC FILE DIGITALLY SIGNED AND SEALED UNDER RULE 61G15-23.004, F.A.C.

GOVERNING STANDARD PLANS:

Florida Department of Transportation, FY 20XX-XX Standard Plans for Road and Bridge Construction and applicable Interim Revisions (IRs).

Standard Plans for Road Construction and associated IRs are available at the following website: https://www.fdot.gov/design/standardplans/default.shtm

APPLICABLE IRs: IRXXX-00X-0X, IRXXX-00X-0X

GOVERNING STANDARD SPECIFICATIONS:

Florida Department of Transportation, FY 20XX-XX Standard Specifications for Road and Bridge Construction at the following website: http://www.fdot.gov/specifications/default.shtm

CONSTRUCTION CONTRACT NO.	FISCAL YEAR	DRAWING NO.	SHEET NO.
XXXXX	XX	SG1-001	1

$USER$ $DATE$ $TIME$ $FILE$

NOT TO SCALE

EXHIBIT 947-3
01/01/2027