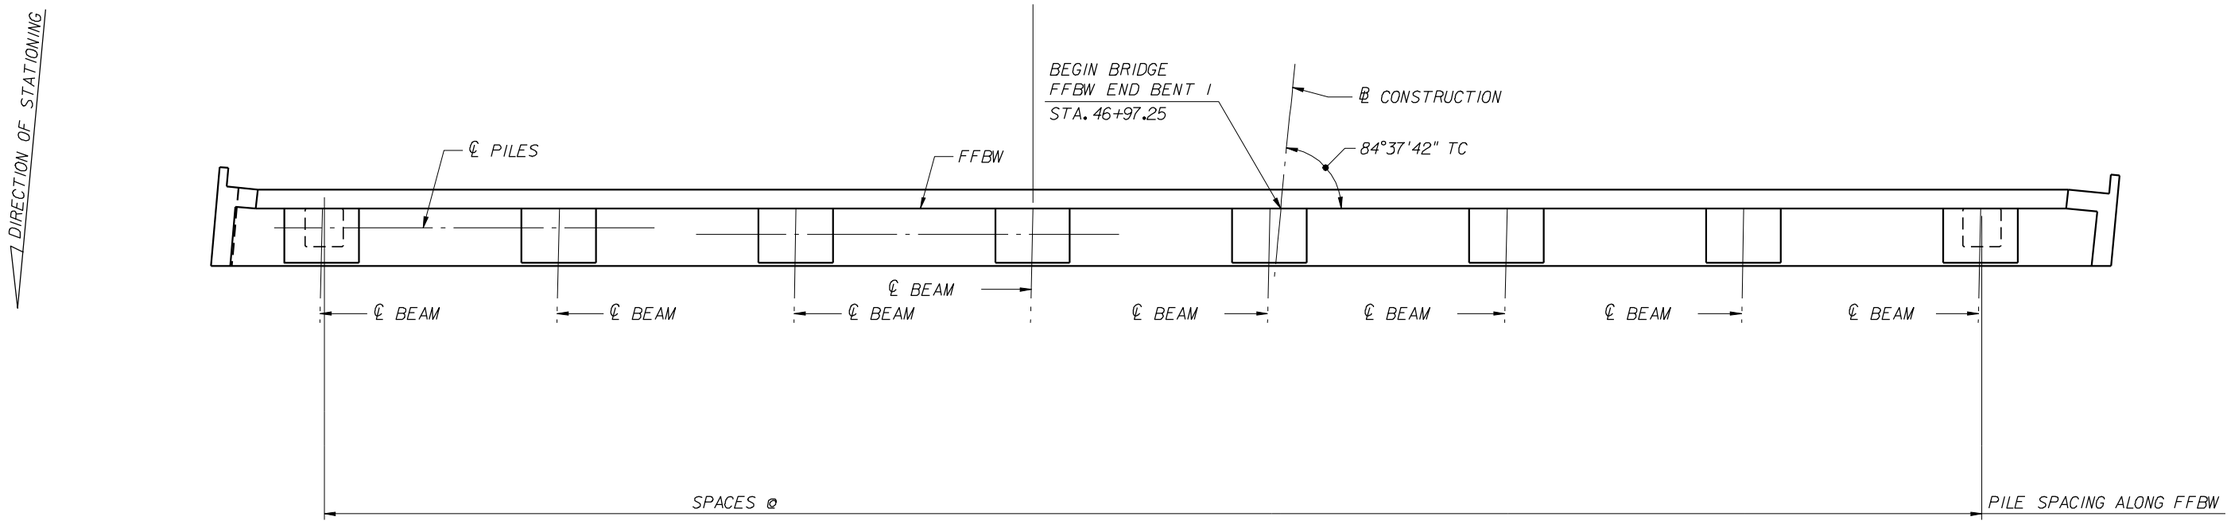

PLAN

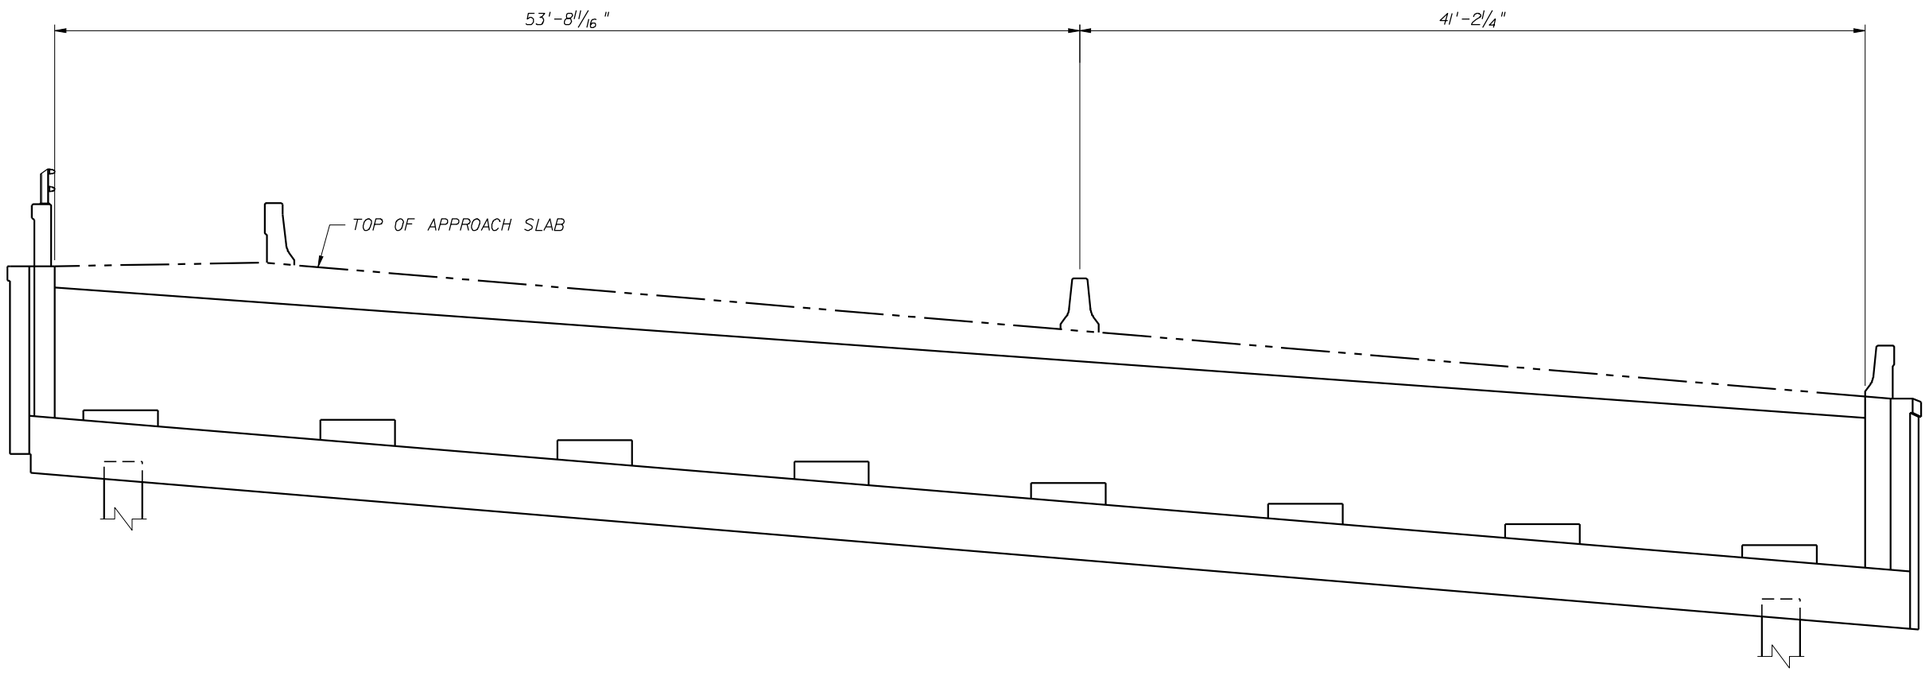

ELEVATION

BRIDGE NO. XXXXXX

REVISIONS					
DATE	BY	DESCRIPTION	DATE	BY	DESCRIPTION

STRUCTURES DESIGN OFFICE
CENTRAL OFFICE
605 Suwannee Street, MS 33
Tallahassee, Florida 32399-0450

DRAWN BY: XXX MM-YY	
CHECKED BY: XXX MM-YY	
DESIGNED BY: XXX MM-YY	
CHECKED BY: XXX MM-YY	

STATE OF FLORIDA
DEPARTMENT OF TRANSPORTATION

ROAD NO.	COUNTY	FINANCIAL PROJECT ID

SHEET TITLE:
END BENT

REF. DWG. NO.

PROJECT NAME:
END BENT EXAMPLE 3
PHASED CONSTRUCTION WITH SIDEWALK

SHEET NO.