Attachment 7-2-1

02/07/07
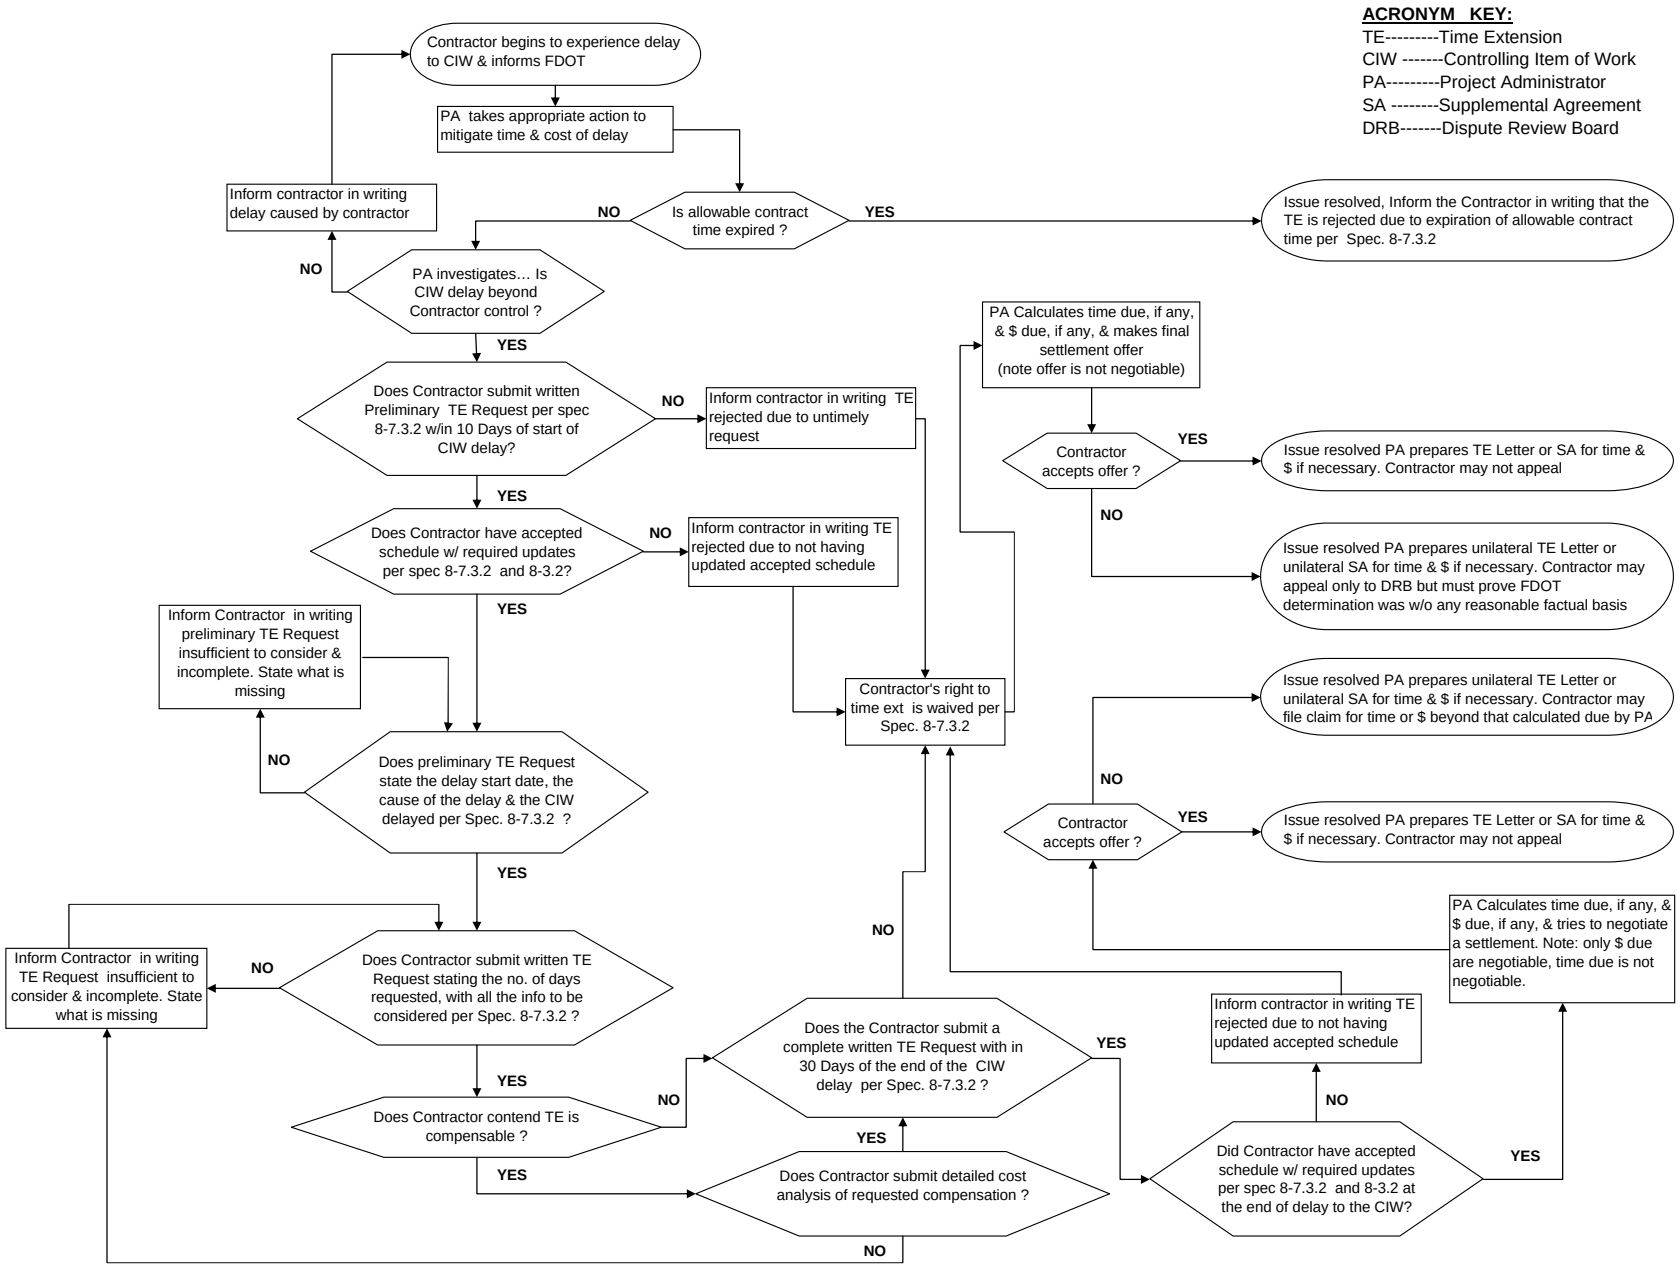
FLOWCHART FOR CONTRACTOR REQUESTED TIME EXTENSIONS NOT RELATED TO WEATHER DELAYS